


	Native Shrubs / Groundcovers Mix
	Long Grasses
	Coastal Shrubs Mix
	Ferns / Low Light Plants
	Swale
	Planter Mix
Trees	
	Proposed Tree 600L

	Ficus rubiginosa		Banksia integrifolia		Tristaniopsis laurina		Pandanus tectorius
	Eucalyptus haemastoma		Hakea laurina		Dicksonia antarctica		Dracaena draco
	Grevillea robusta		Callistemon citrinus		Strelitzia reginae		Xanthorrea johnsonii
	Corymbia gummifera		Livistona australis		Cupaniopsis anacardioides		

LEVEL 4 - PLANTING SCHEDULE		
Quantity	Latin Name	Installation Size
6	Cordyline australis 1	100L
21	Cupaniopsis anacardioides	600L
2	Cyathea cooperi	100L
3	Dracaena draco 2	100L
11	Pandanus tectorius	100L

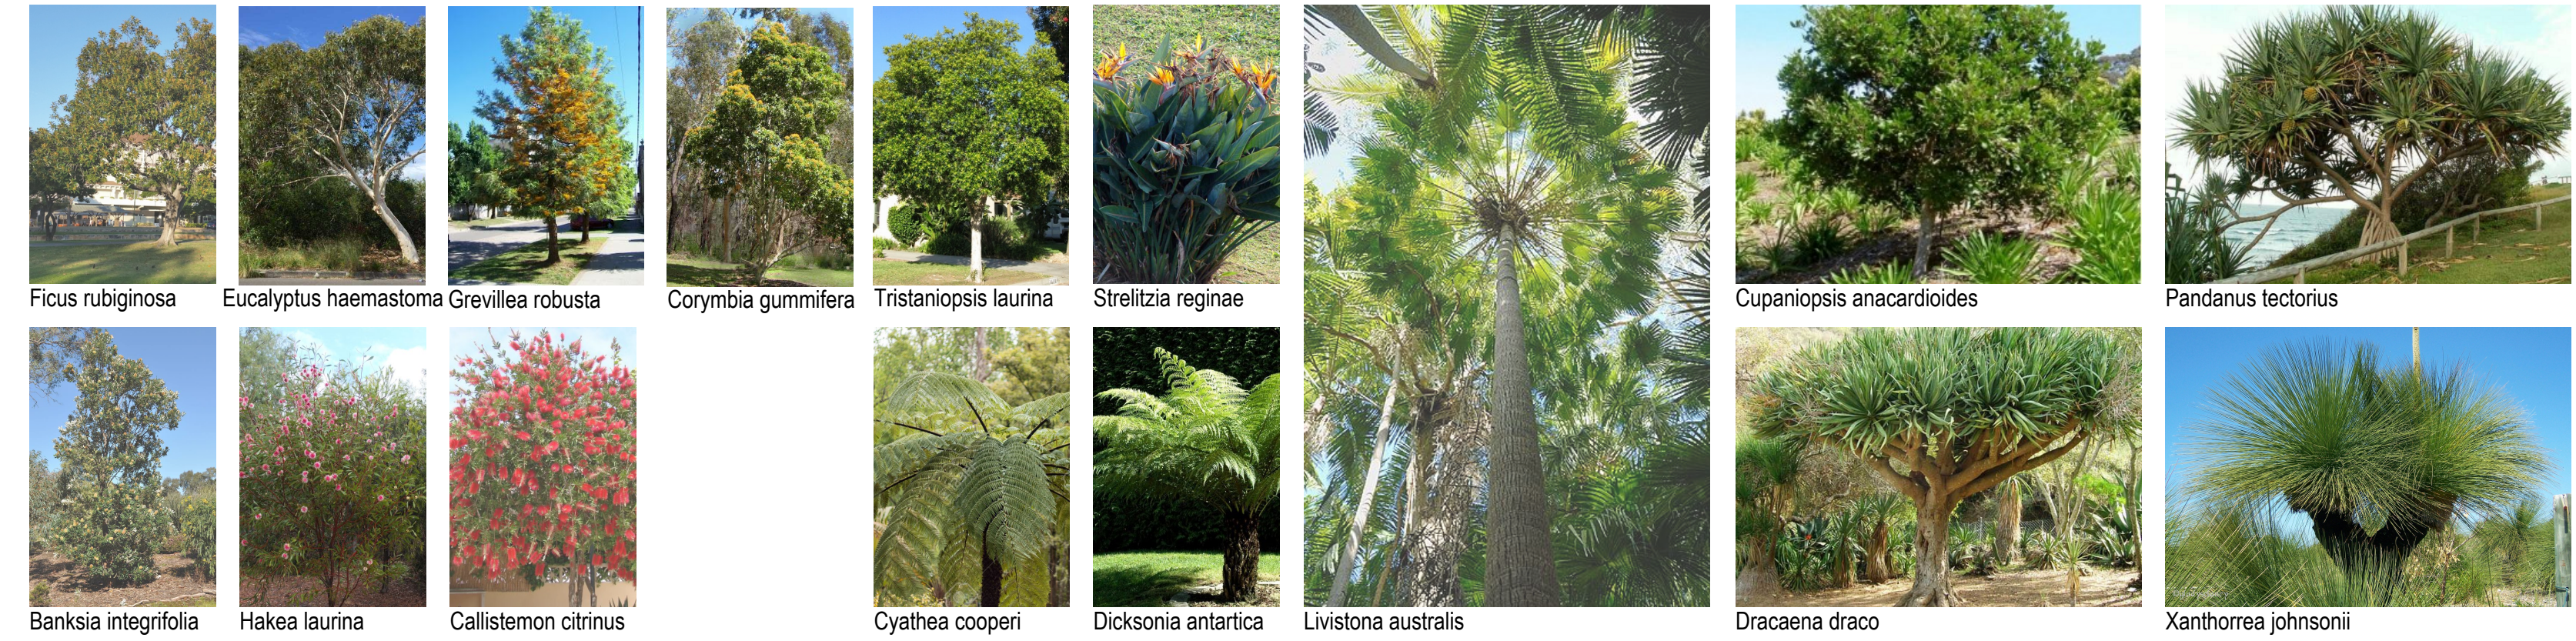

LEVEL 3 - PLANTING SCHEDULE		
Quantity	Latin Name	Installation Size
12	Banksia integrifolia	600L
6	Callistemon citrinus	100L
1	Corymbia gummifera	600L
8	Cupaniopsis anacardioides	600L
25	Cyathea cooperi	100L
25	Dicksonia antarctica	100L
22	Eucalyptus haemastoma	600L
4	Ficus rubiginosa	600L
4	Grevillea robusta	600L
11	Livistona australis	Ex Ground
23	Pandanus tectorius	100L
85	Strelitzia reginae	100L
12	Tristaniopsis laurina	600L

PLANTING PALETTE: HAWKESBURY SANDSTONE FOREST



LEVEL 2 - PLANTING SCHEDULE		
Quantity	Latin Name	Installation Size
25	Cupaniopsis anacardioides	600L
17	Dracaena draco 2	100L
8	Pandanus tectorius	100L
11	Xanthorrhoea johnsonii	500mm


LEVEL 1 - PLANTING SCHEDULE		
Quantity	Latin Name	Installation Size
18	Cupaniopsis anacardioides	600L
7	Pandanus tectorius	100L
10	Xanthorrhoea johnsonii	500mm

LEVEL 0 - PLANTING SCHEDULE		
Quantity	Latin Name	Installation Size
11	Cordyline australis 1	100L
4	Cupaniopsis anacardioides	600L
22	Dracaena draco 2	100L
10	Pandanus tectorius	100L

LEVEL CG2 - PLANTING SCHEDULE		
Quantity	Latin Name	Installation Size
6	Cyathea cooperi	100L
10	Dicksonia antarctica	100L
6	Livistona australis	Ex Ground
1	Tristaniopsis laurina	600L

LEVEL CG1 - PLANTING SCHEDULE		
Quantity	Latin Name	Installation Size
23	Cyathea cooperi	100L
5	Dicksonia antarctica	100L
5	Eucalyptus pilularis	800L
3	Livistona australis	Ex Ground
25	Tristaniopsis laurina	600L

PLANTING PALETTE: HAWKESBURY HEATHLAND / ESCARPMENT

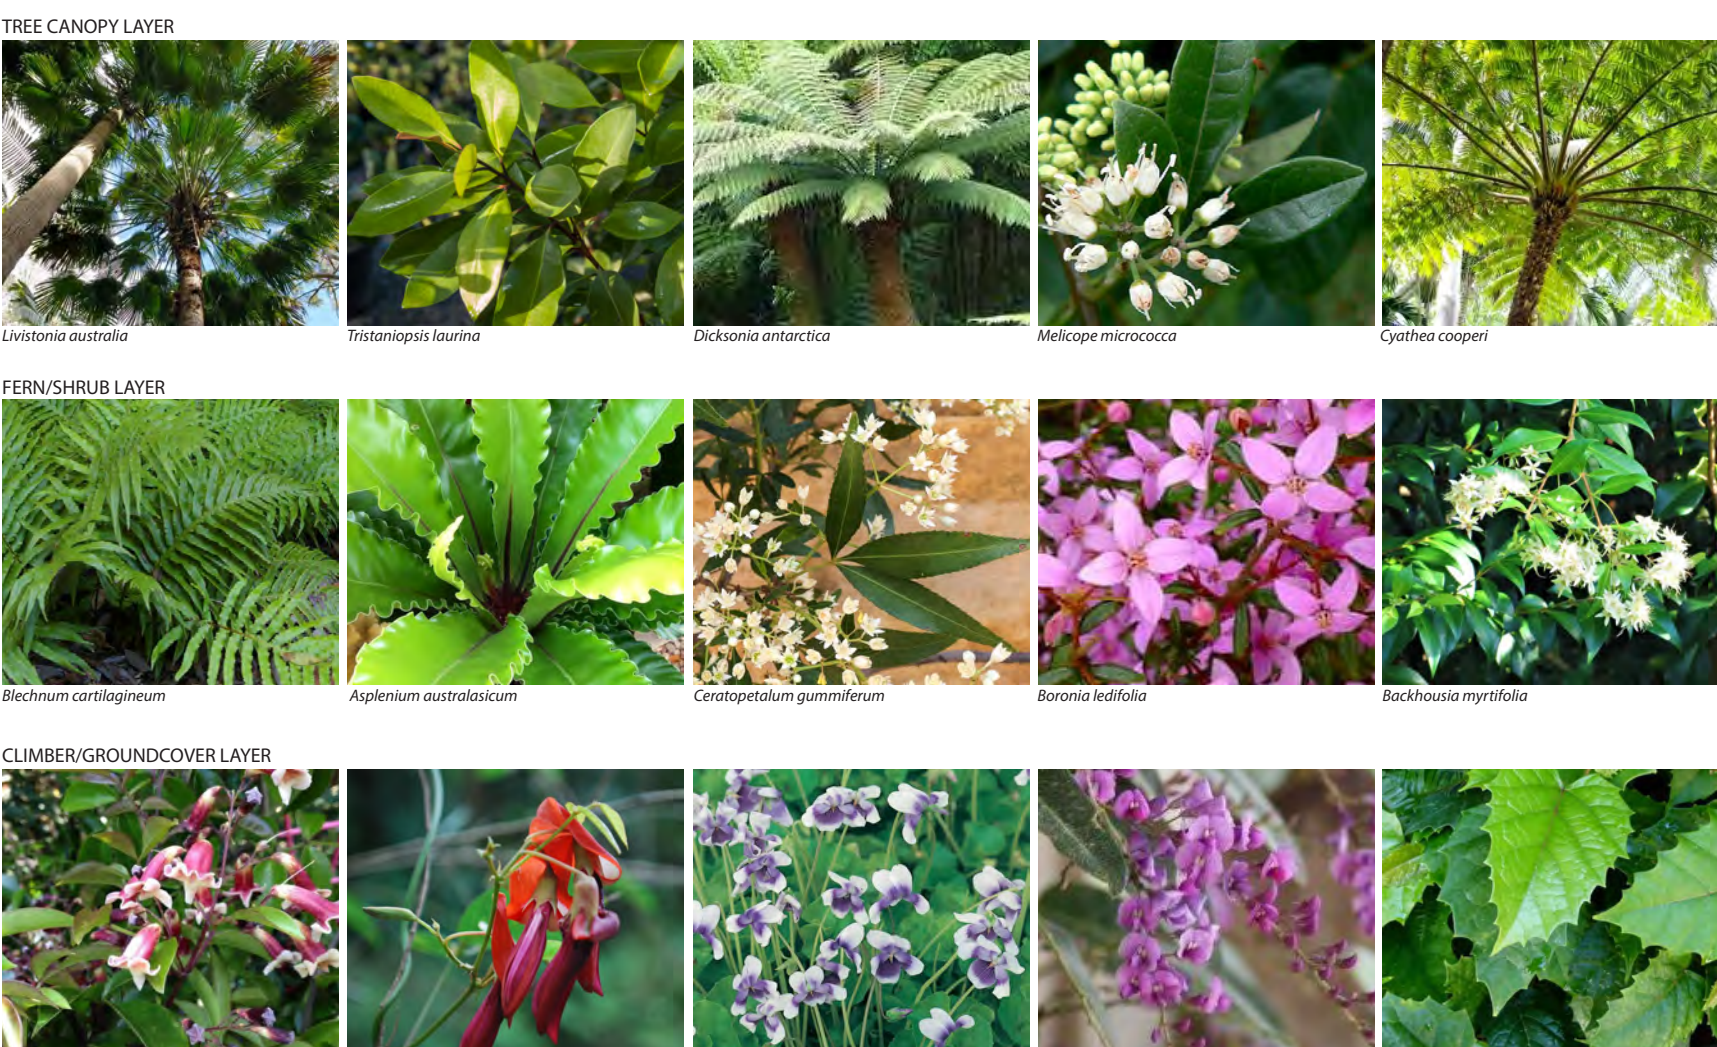


PLANTING PALETTE: TOWER TERRACE PLANTING




PLANTING PALETTE: WET FERN GULLY/WET HANGING GARDENS/CASCADING GARDENS




PLANTING PALETTE: COASTAL GARDENS

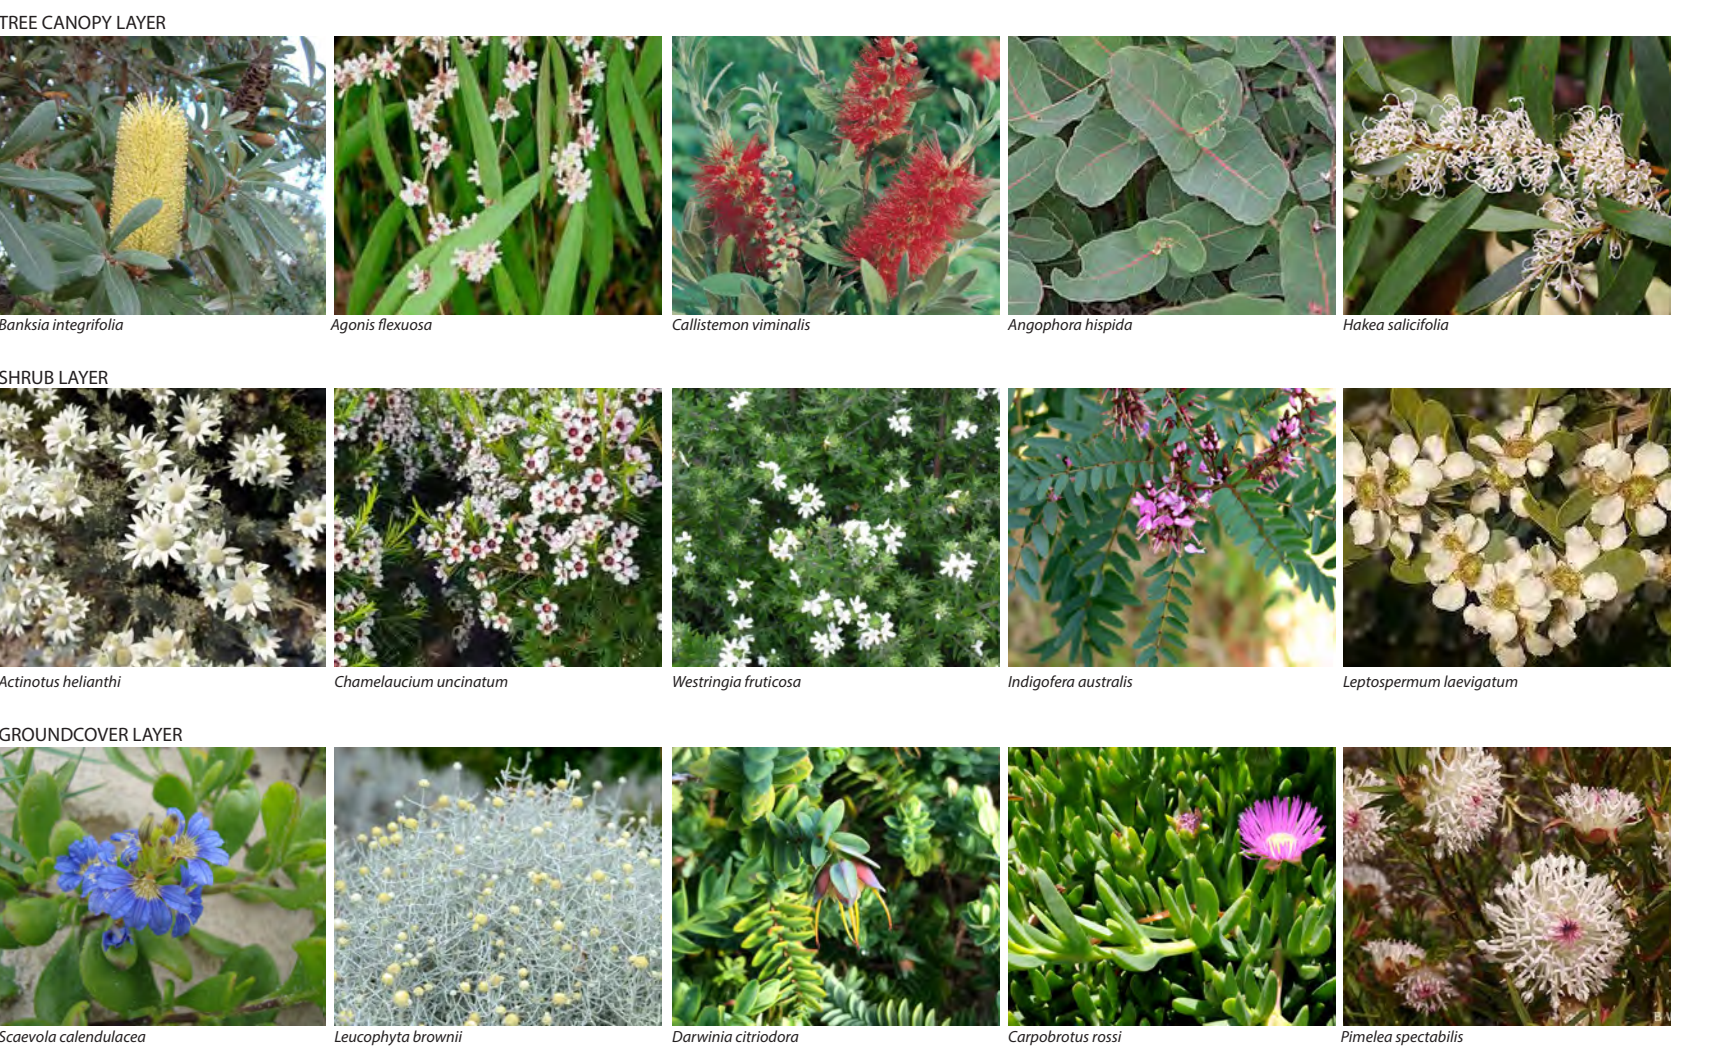


- | LEVEL 3 - PLANTING SCHEDULE | | |
|-----------------------------|----------------------------------|-------------------|
| Quantity | Latin Name | Installation Size |
| 12 | <i>Banksia integrifolia</i> | 600L |
| 6 | <i>Callistemon citrinus</i> | 100L |
| 1 | <i>Corymbia gummifera</i> | 600L |
| 8 | <i>Cupaniopsis anacardioides</i> | 600L |
| 25 | <i>Cyathea cooperi</i> | 100L |
| 25 | <i>Dicksonia antarctica</i> | 100L |
| 22 | <i>Eucalyptus haemastoma</i> | 600L |
| 4 | <i>Ficus rubiginosa</i> | 600L |
| 4 | <i>Grevillea robusta</i> | 600L |
| 11 | <i>Livistona australis</i> | Ex Ground |
| 23 | <i>Pandanus tectorius</i> | 100L |
| 85 | <i>Streitzia reginae</i> | 100L |
| 12 | <i>Tristanopsis laurina</i> | 600L |

 - | | |
|--|----------------------------------|
|  | <i>Ficus rubiginosa</i> |
|  | <i>Eucalyptus haemastoma</i> |
|  | <i>Grevillea robusta</i> |
|  | <i>Corymbia gummifera</i> |
|  | <i>Banksia integrifolia</i> |
|  | <i>Hakea laurina</i> |
|  | <i>Callistemon citrinus</i> |
|  | <i>Livistona australis</i> |
|  | <i>Tristaniopsis laurina</i> |
|  | <i>Dicksonia antarctica</i> |
|  | <i>Streitzia reginae</i> |
|  | <i>Cupaniopsis anacardioides</i> |
|  | <i>Pandanus tectorius</i> |
|  | <i>Dracaena draco</i> |
|  | <i>Xanthorrea johnsonii</i> |

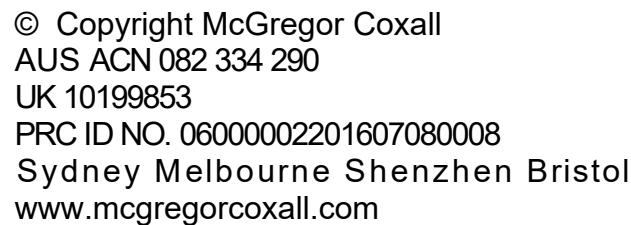


Project Name
Cockle Bay Park
Project No.
0827SYD
Address
Cockle Bay, Sydney NSW 2000

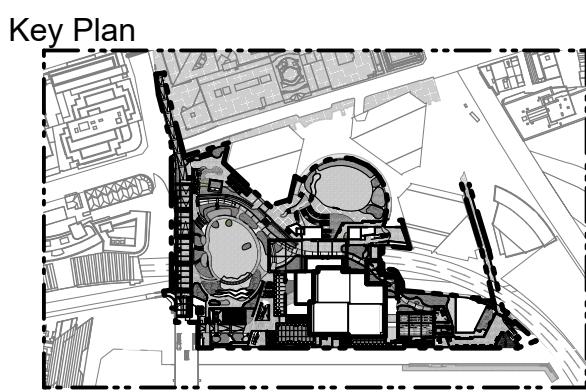

Issue Log				
3	Draft SSDA	IR / KE	24/09/2021	
4	Draft SSDA	IR / KE	1/10/2021	
5	Draft SSDA	DW / KE	12/10/2021	

Rev	Revision Description	Bv / Checked	Date
3	Draft SSDA	IR / KE	24/09/2021
4	Draft SSDA	IR / KE	1/10/2021
5	Draft SSDA	DW / KE	12/10/2021

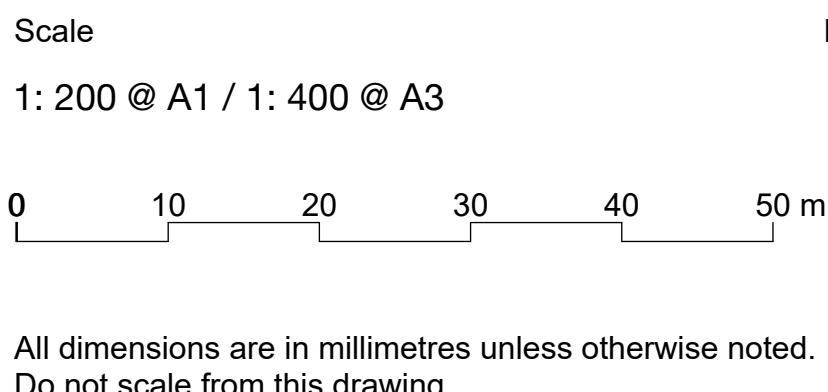

North

A simple compass rose with four points. The top point is labeled 'North', the bottom point is labeled 'South', the left point is labeled 'West', and the right point is labeled 'East'. The lines are thin and black.

Phase

Development Application

Sheet Title

Trees Proposed - Level 3

Sheet No.

CBP-MGC-DRW-L-30-02

Native Shrubs / Groundcovers Mix

Long Grasses

Coastal Shrubs Mix

Ferns / Low Light Plants

Swale

Planter Mix

Trees

Proposed Tree 600L

LEVEL 2 - PLANTING SCHEDULE		
Quantity	Latin Name	Size
25	Cupaniopsis anacardioides	600L
17	Dracaena draco 2	800L
8	Pandanus tectorius	5.0 x 3.0
11	Xanthorrhoea johnsonii	2m

Cupaniopsis anacardioides

Pandanus tectorius

Dracaena draco

Xanthorrhoea johnsonii

Quantity	Latin Name	Size
25	Cupaniopsis anacardioides	600L
17	Dracaena draco 2	800L
8	Pandanus tectorius	5.0 x 3.0
11	Xanthorrhoea johnsonii	2m

Cupaniopsis anacardioides

Pandanus tectorius

Dracaena draco

Xanthorrhoea johnsonii

MCGREGOR
COXALL

© Copyright McGregor Coxall
AUS ACN 082 334 290
UK 10199853
PRC ID NO. 06000002201607080008
Sydney Melbourne Shenzhen Bristol
www.mcgregorcoxall.com

Client
The GPT Group
AMP Capital
Project Team
Henning Larsen

Project Name
Cockle Bay Park
Project No.
0827SYD
Address
Cockle Bay, Sydney NSW 2000

Key Plan

Rev	Revision Description	By / Checked	Date
3	Draft SSDA	IR / KE	24/09/2021
4	Draft SSDA	IR / KE	1/10/2021
5	Draft SSDA	DW / KE	8/10/2021

Scale

1: 200 @ A1 / 1: 400 @ A3

0

10

20

30

40

50 m

All dimensions are in millimetres unless otherwise noted.
Do not scale from this drawing.

North

Phase
Development Application
Sheet Title
Trees Proposed - Level 2
Sheet No.
CBP-MGC-DRW-L-30-03

Rev
5

Native Shrubs / Groundcovers Mix

Long Grasses

Coastal Shrubs Mix

Ferns / Low Light Plants

Swale

Planter Mix

Trees

Proposed Tree 600L

LEVEL 1 - PLANTING SCHEDULE		
Quantity	Latin Name	Size
18	Cupaniopsis anacardioides	600 L
7	Pandanus tectorius	5.0 x 3.0
10	Xanthorrhoea johnsonii	2m

Cupaniopsis anacardioides

Pandanus tectorius

Xanthorrhoea johnsonii

Cupaniopsis anacardioides

Pandanus tectorius

Xanthorrhoea johnsonii

© Copyright McGregor Coxall
AUS ACN 082 334 290
UK 10199853
PRC ID NO. 06000002201607080008
Sydney Melbourne Shenzhen Bristol
www.mcgregorcoxall.com

Client
The GPT Group
AMP Capital
Project Team
Henning Larsen

Project Name
Cockle Bay Park
Project No.
0827SYD
Address
Cockle Bay, Sydney NSW 2000

Issue Log				
3	Draft SSDA	IR / KE	24/09/2021	
4	Draft SSDA	IR / KE	1/10/2021	
5	Draft SSDA	DW / KE	8/10/2021	
Rev	Revision Description	By / Checked	Date	

Scale

1: 200 @ A1 / 1: 400 @ A3

0

10

20

30

40

50 m

All dimensions are in millimetres unless otherwise noted.
Do not scale from this drawing.

Phase
Development Application
Sheet Title
Trees Proposed - Level 1
Sheet No.
CBP-MGC-DRW-L-30-04

Rev
5