


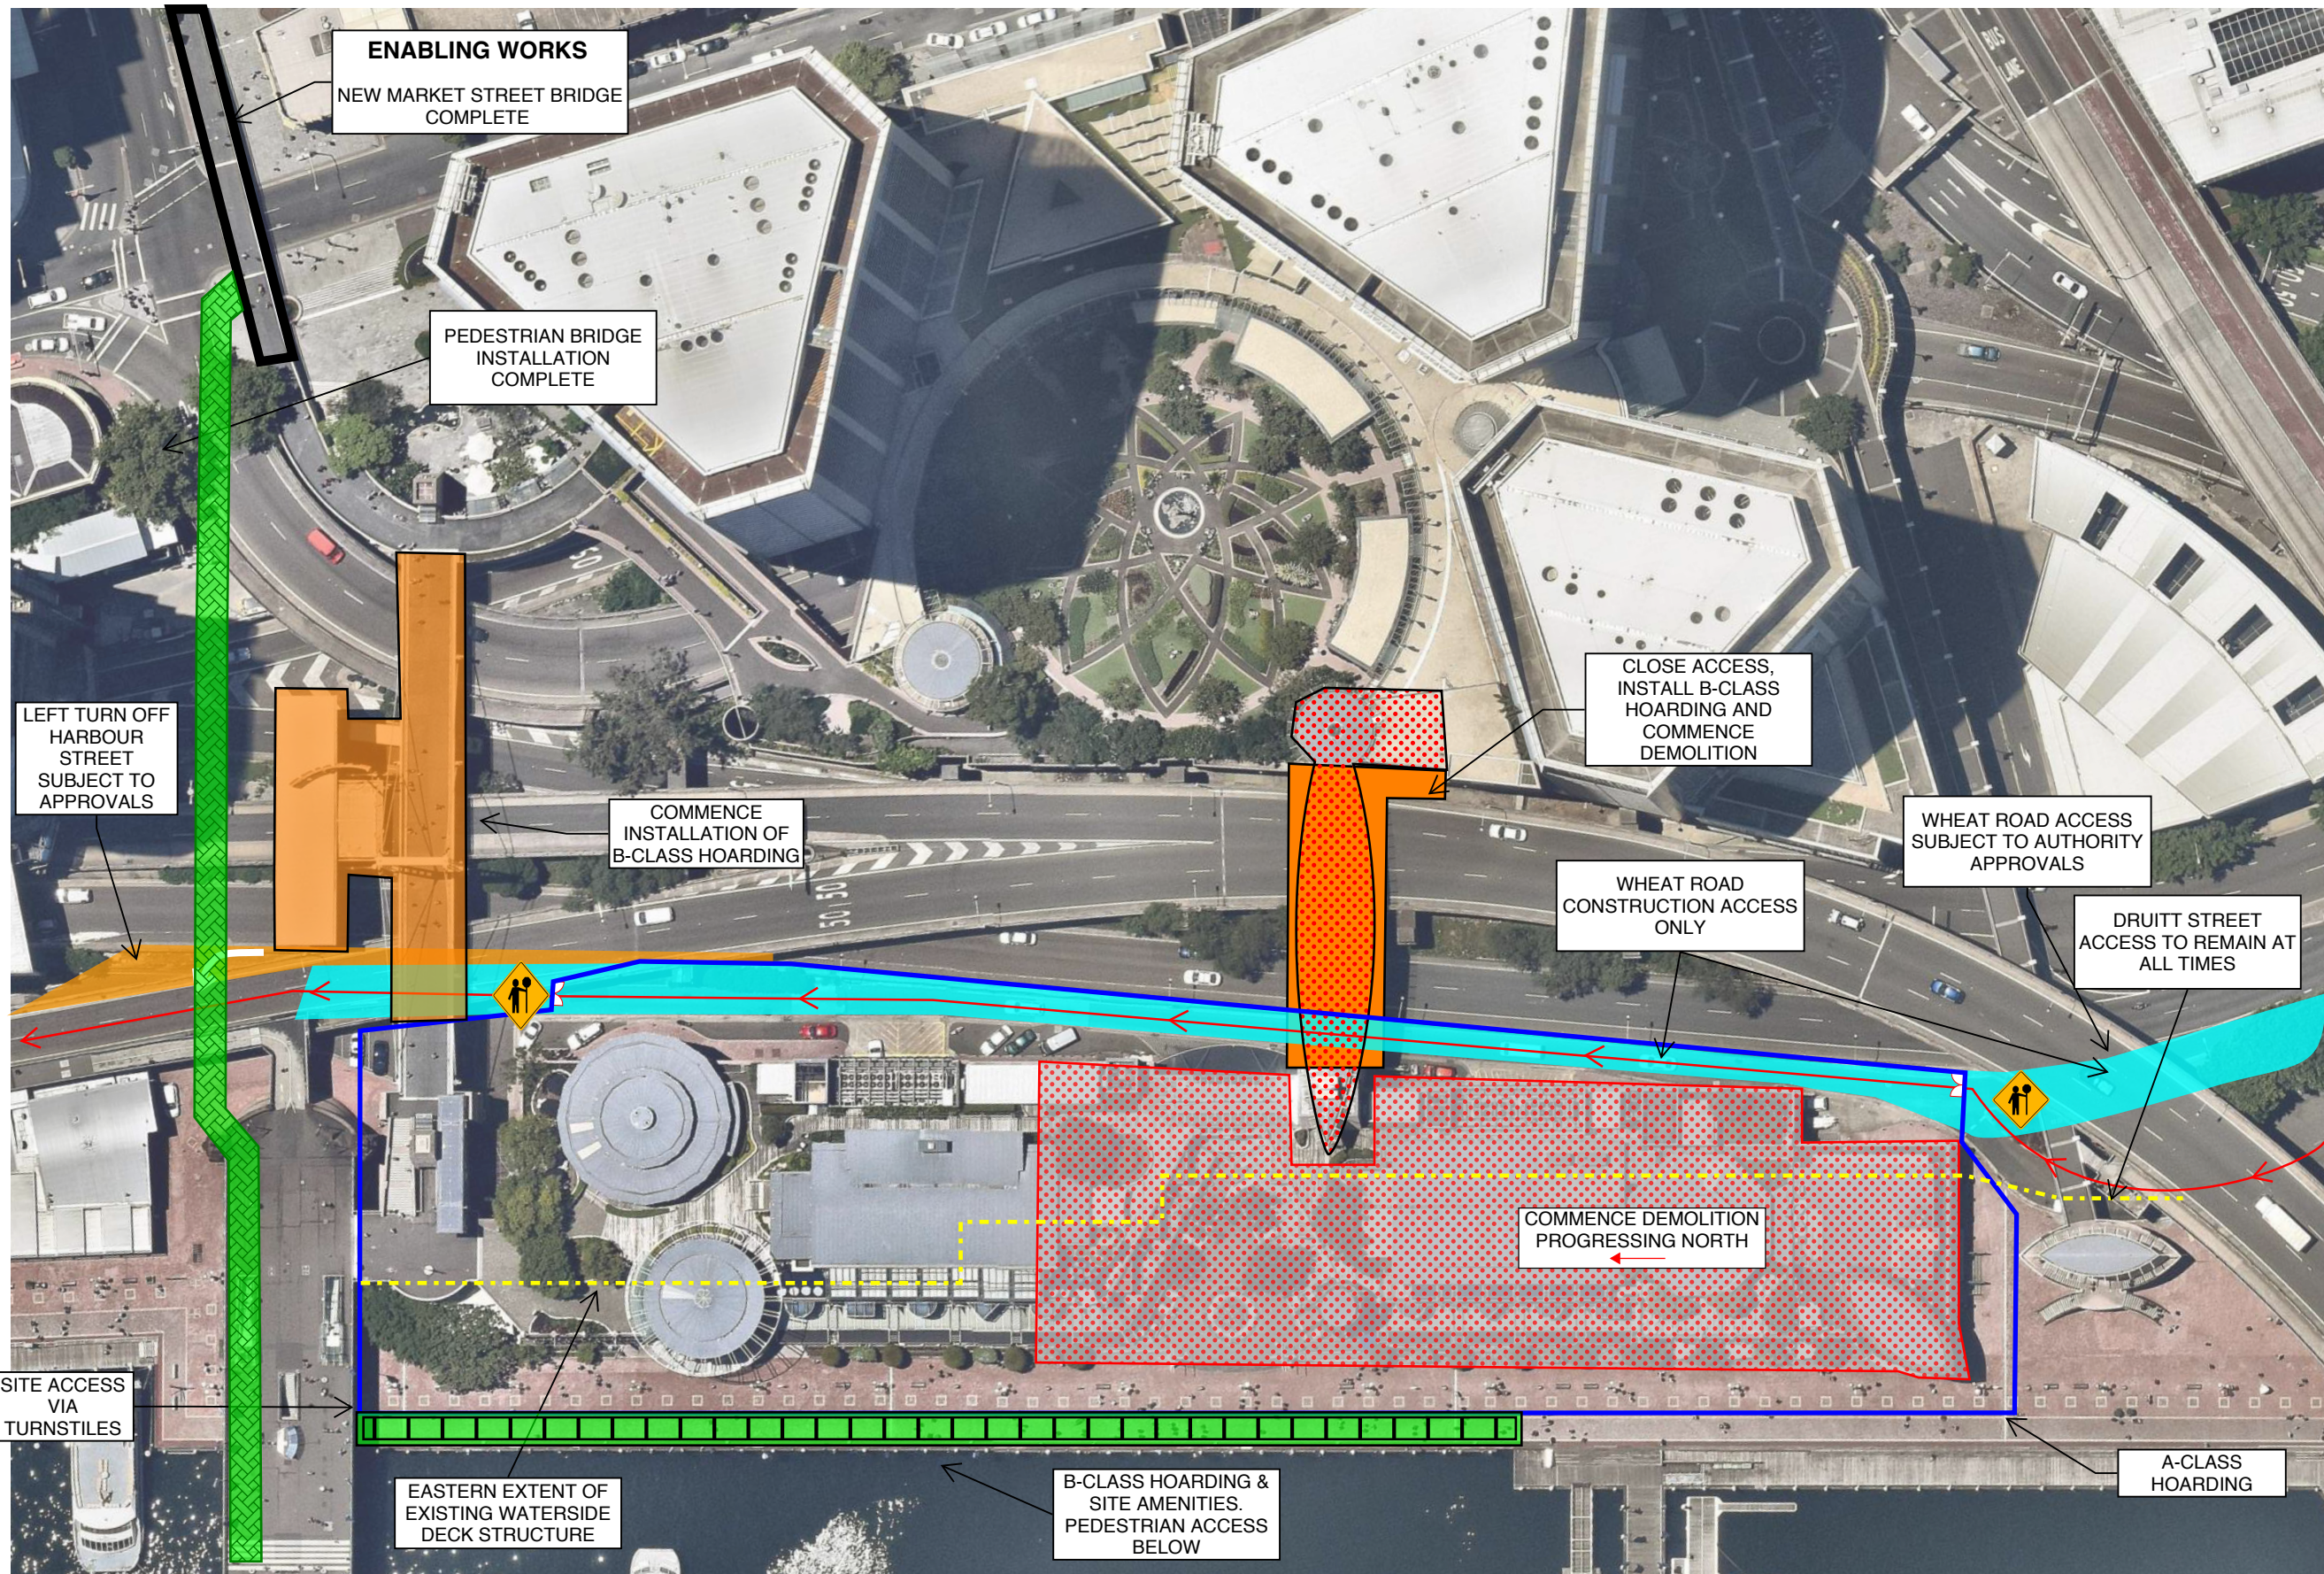

NOTES
Section 1

DRAFT

1	29.04.2021	Concept	BC
Revision	Date	Description	Initial

Cockle Bay

Cockle Bay Construction
Methodology


Scale Not to scale

Project no.

Status CMP

Drawing no. MPX-CBW-001



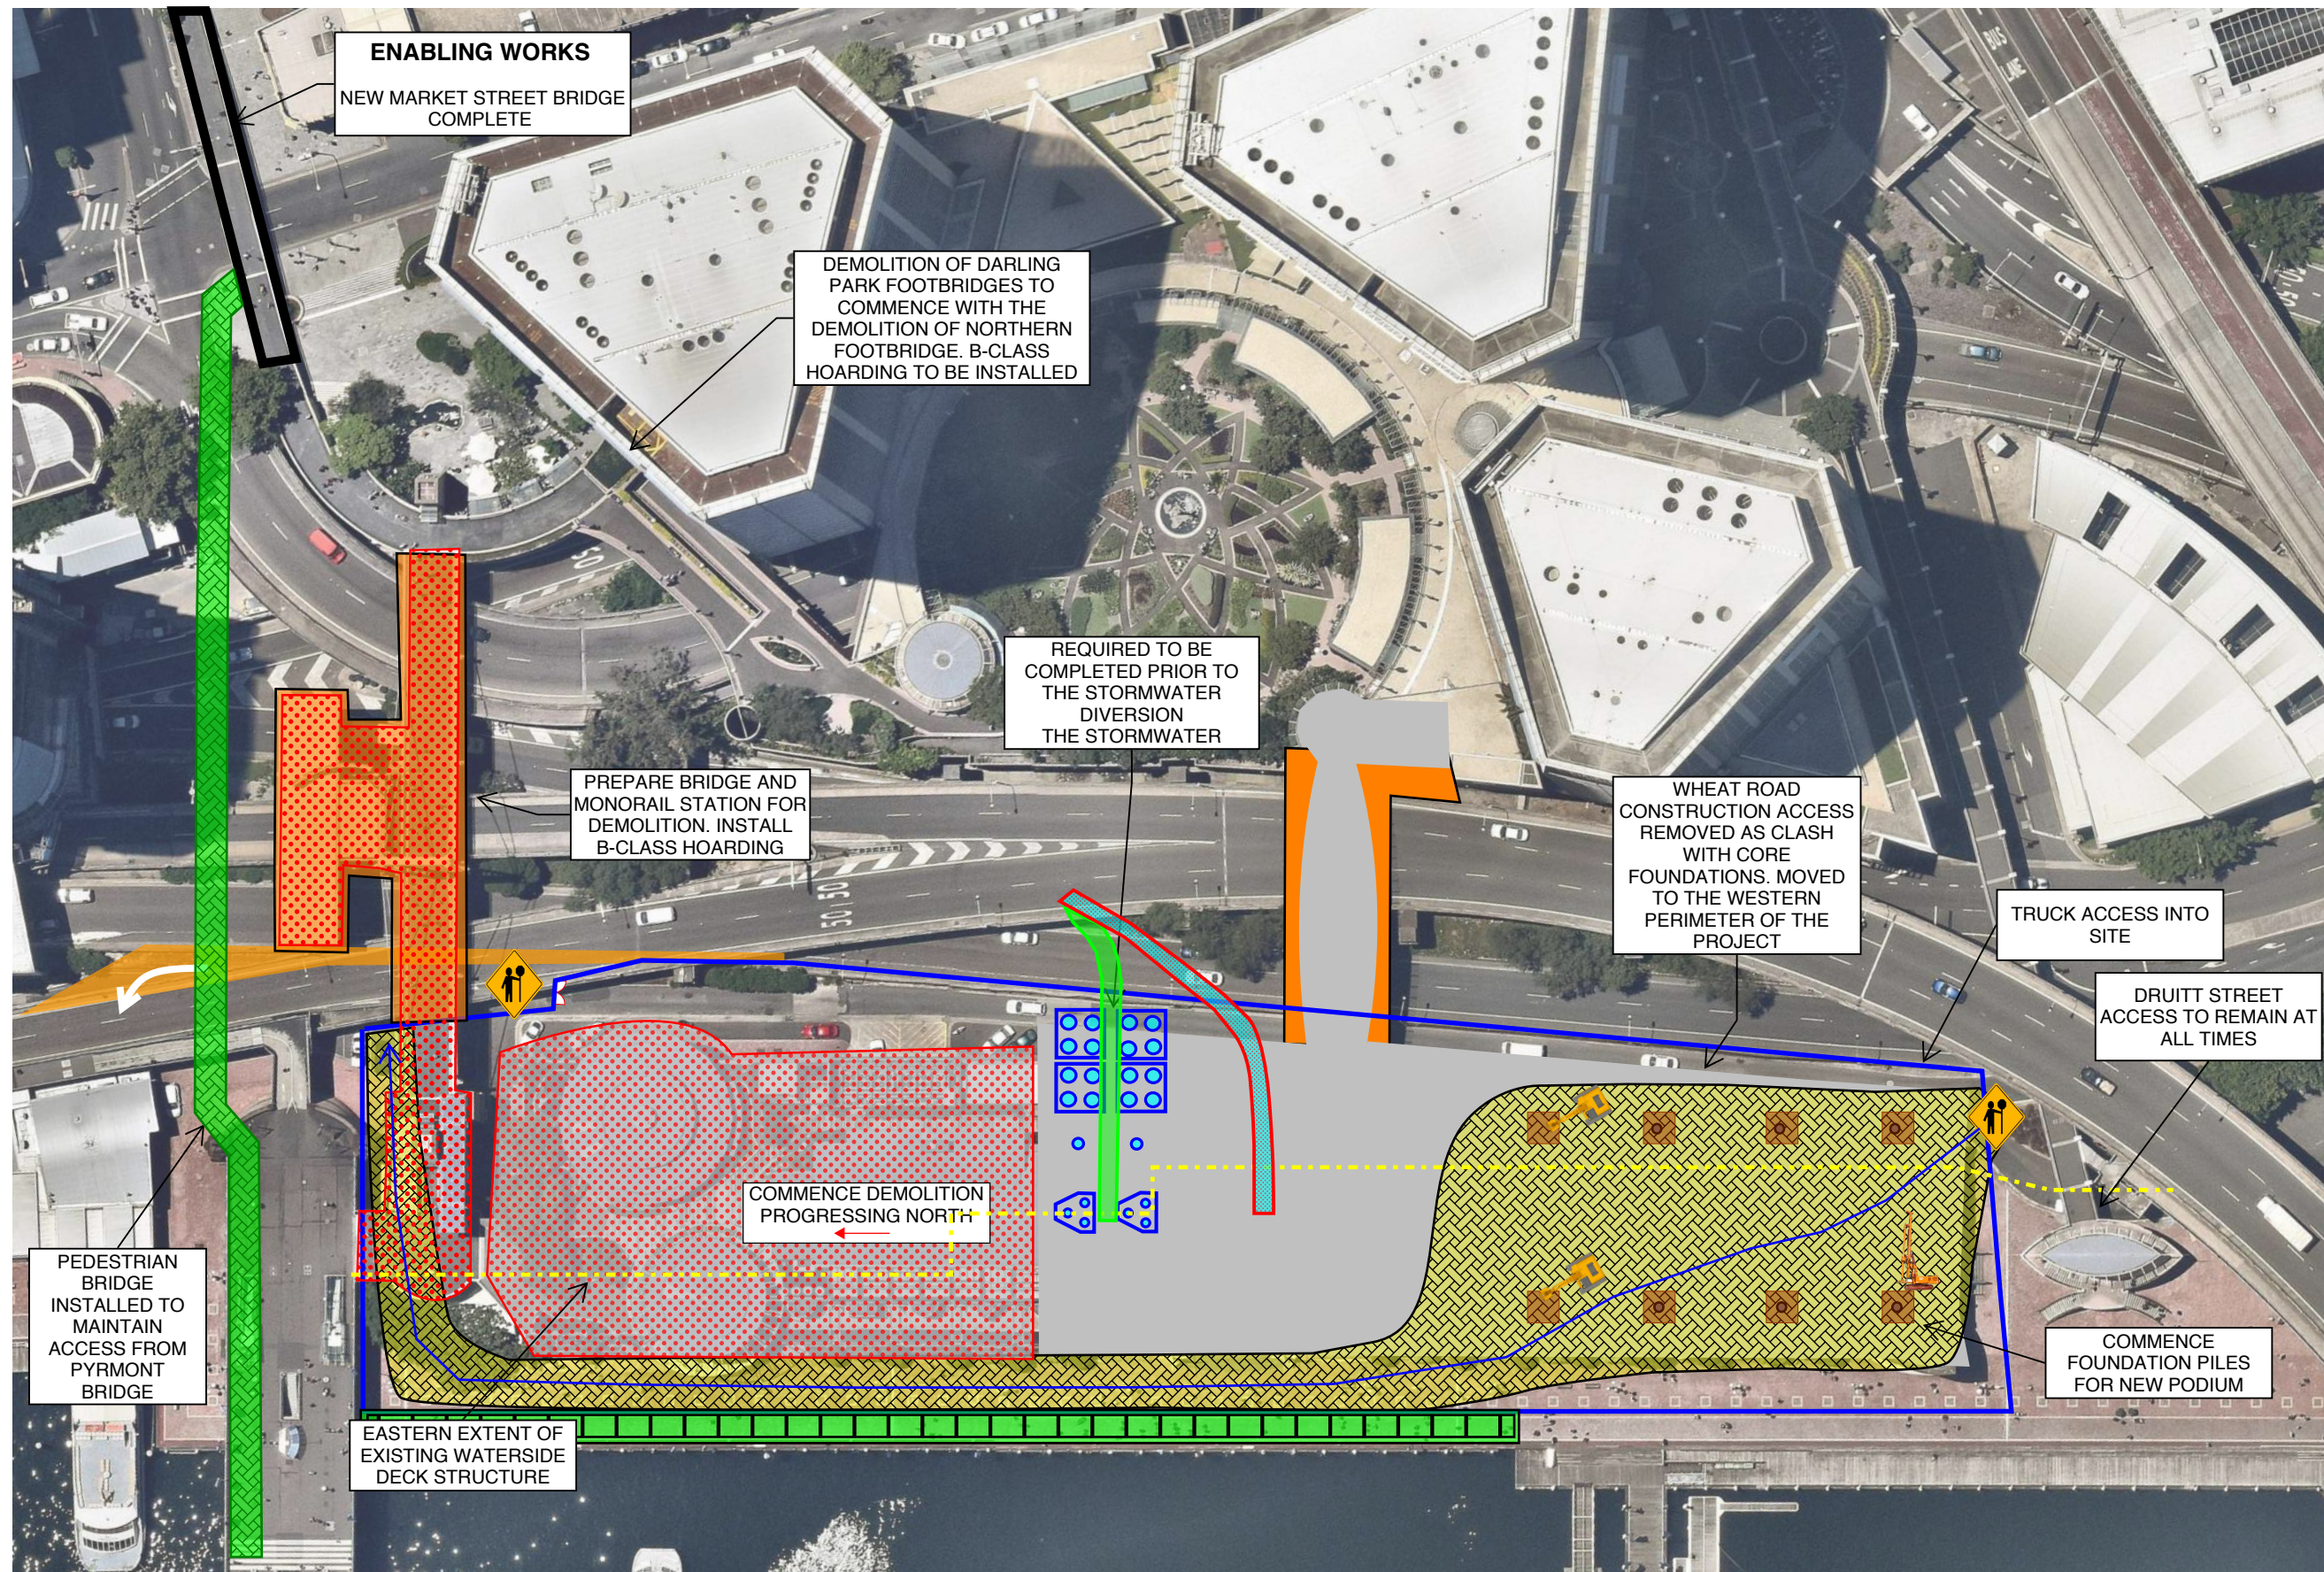

NOTES
Section 1

DRAFT

1	29.04.2021	Concept	BC
Revision	Date	Description	Initial

Cockle Bay

Cockle Bay Construction
Methodology


Scale Not to scale

Project no.

Status CMP

Drawing no. MPX-CBW-001

MULTIPLEX

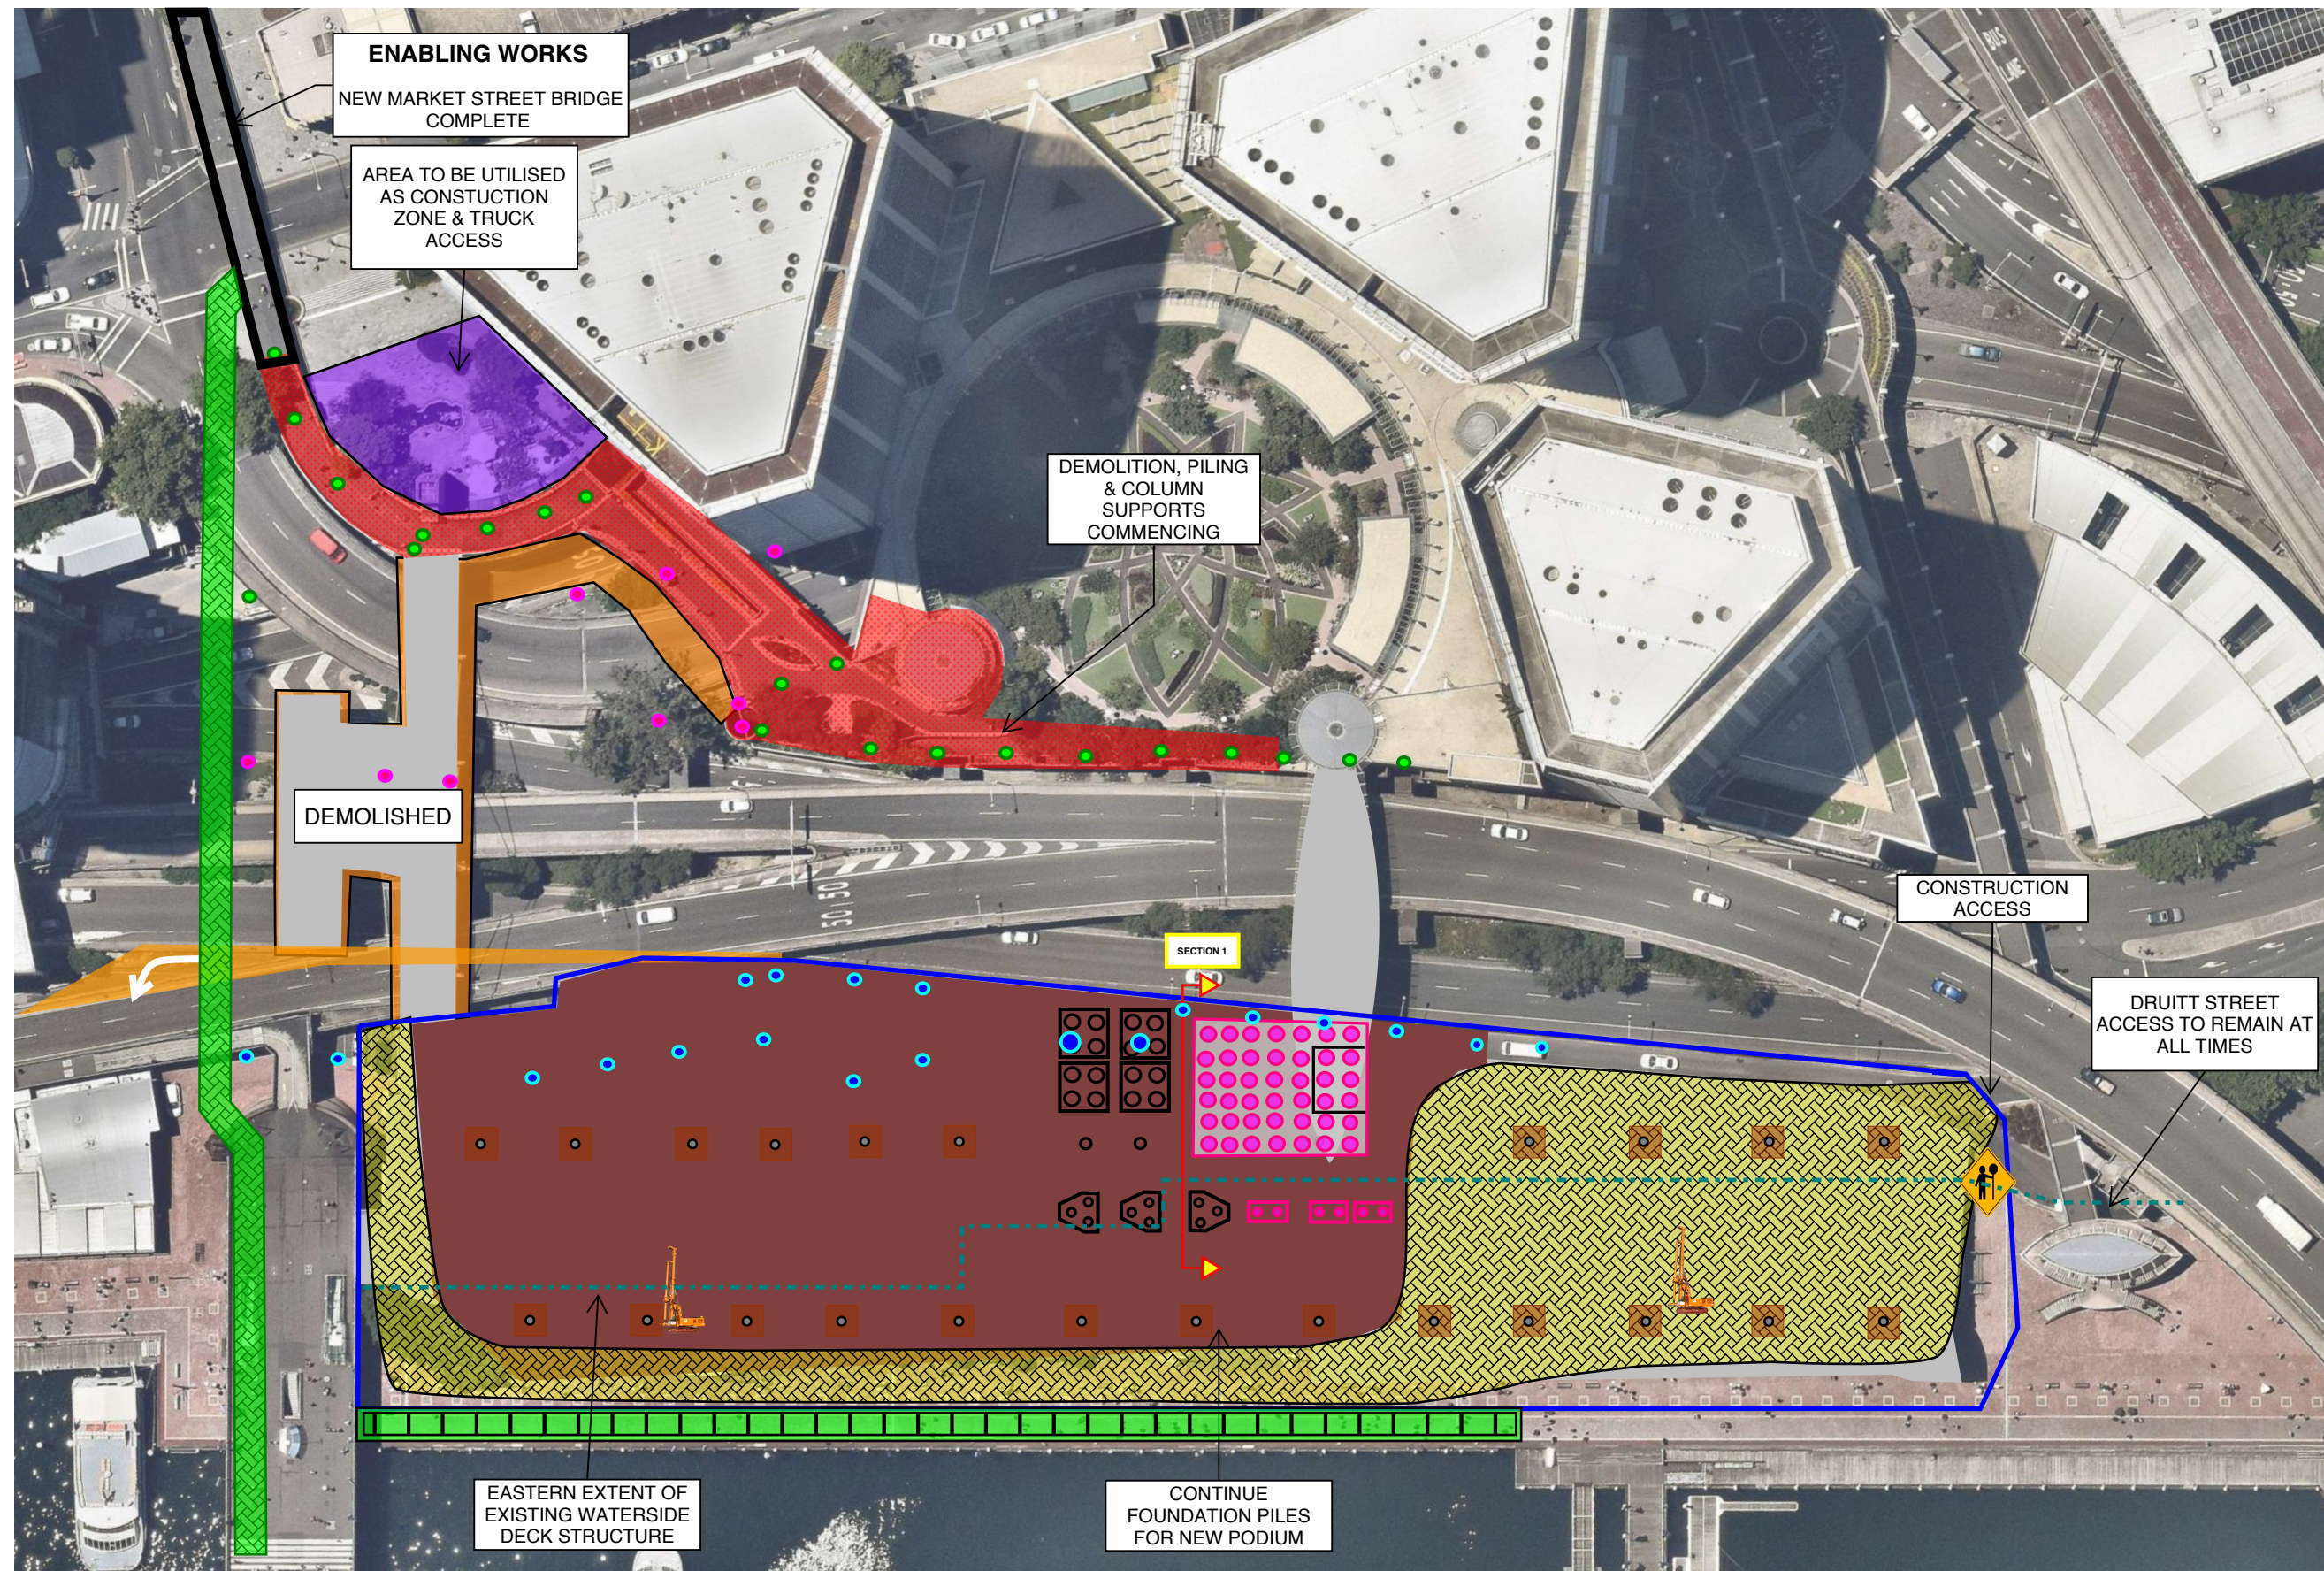

NOTES
Section 1

DRAFT

1	29.04.2021	Concept	BC
Revision	Date	Description	Initial

Cockle Bay

Cockle Bay Construction
Methodology


Scale Not to scale

Project no.

Status CMP

Drawing no. MPX-CBW-001

MULTIPLEX

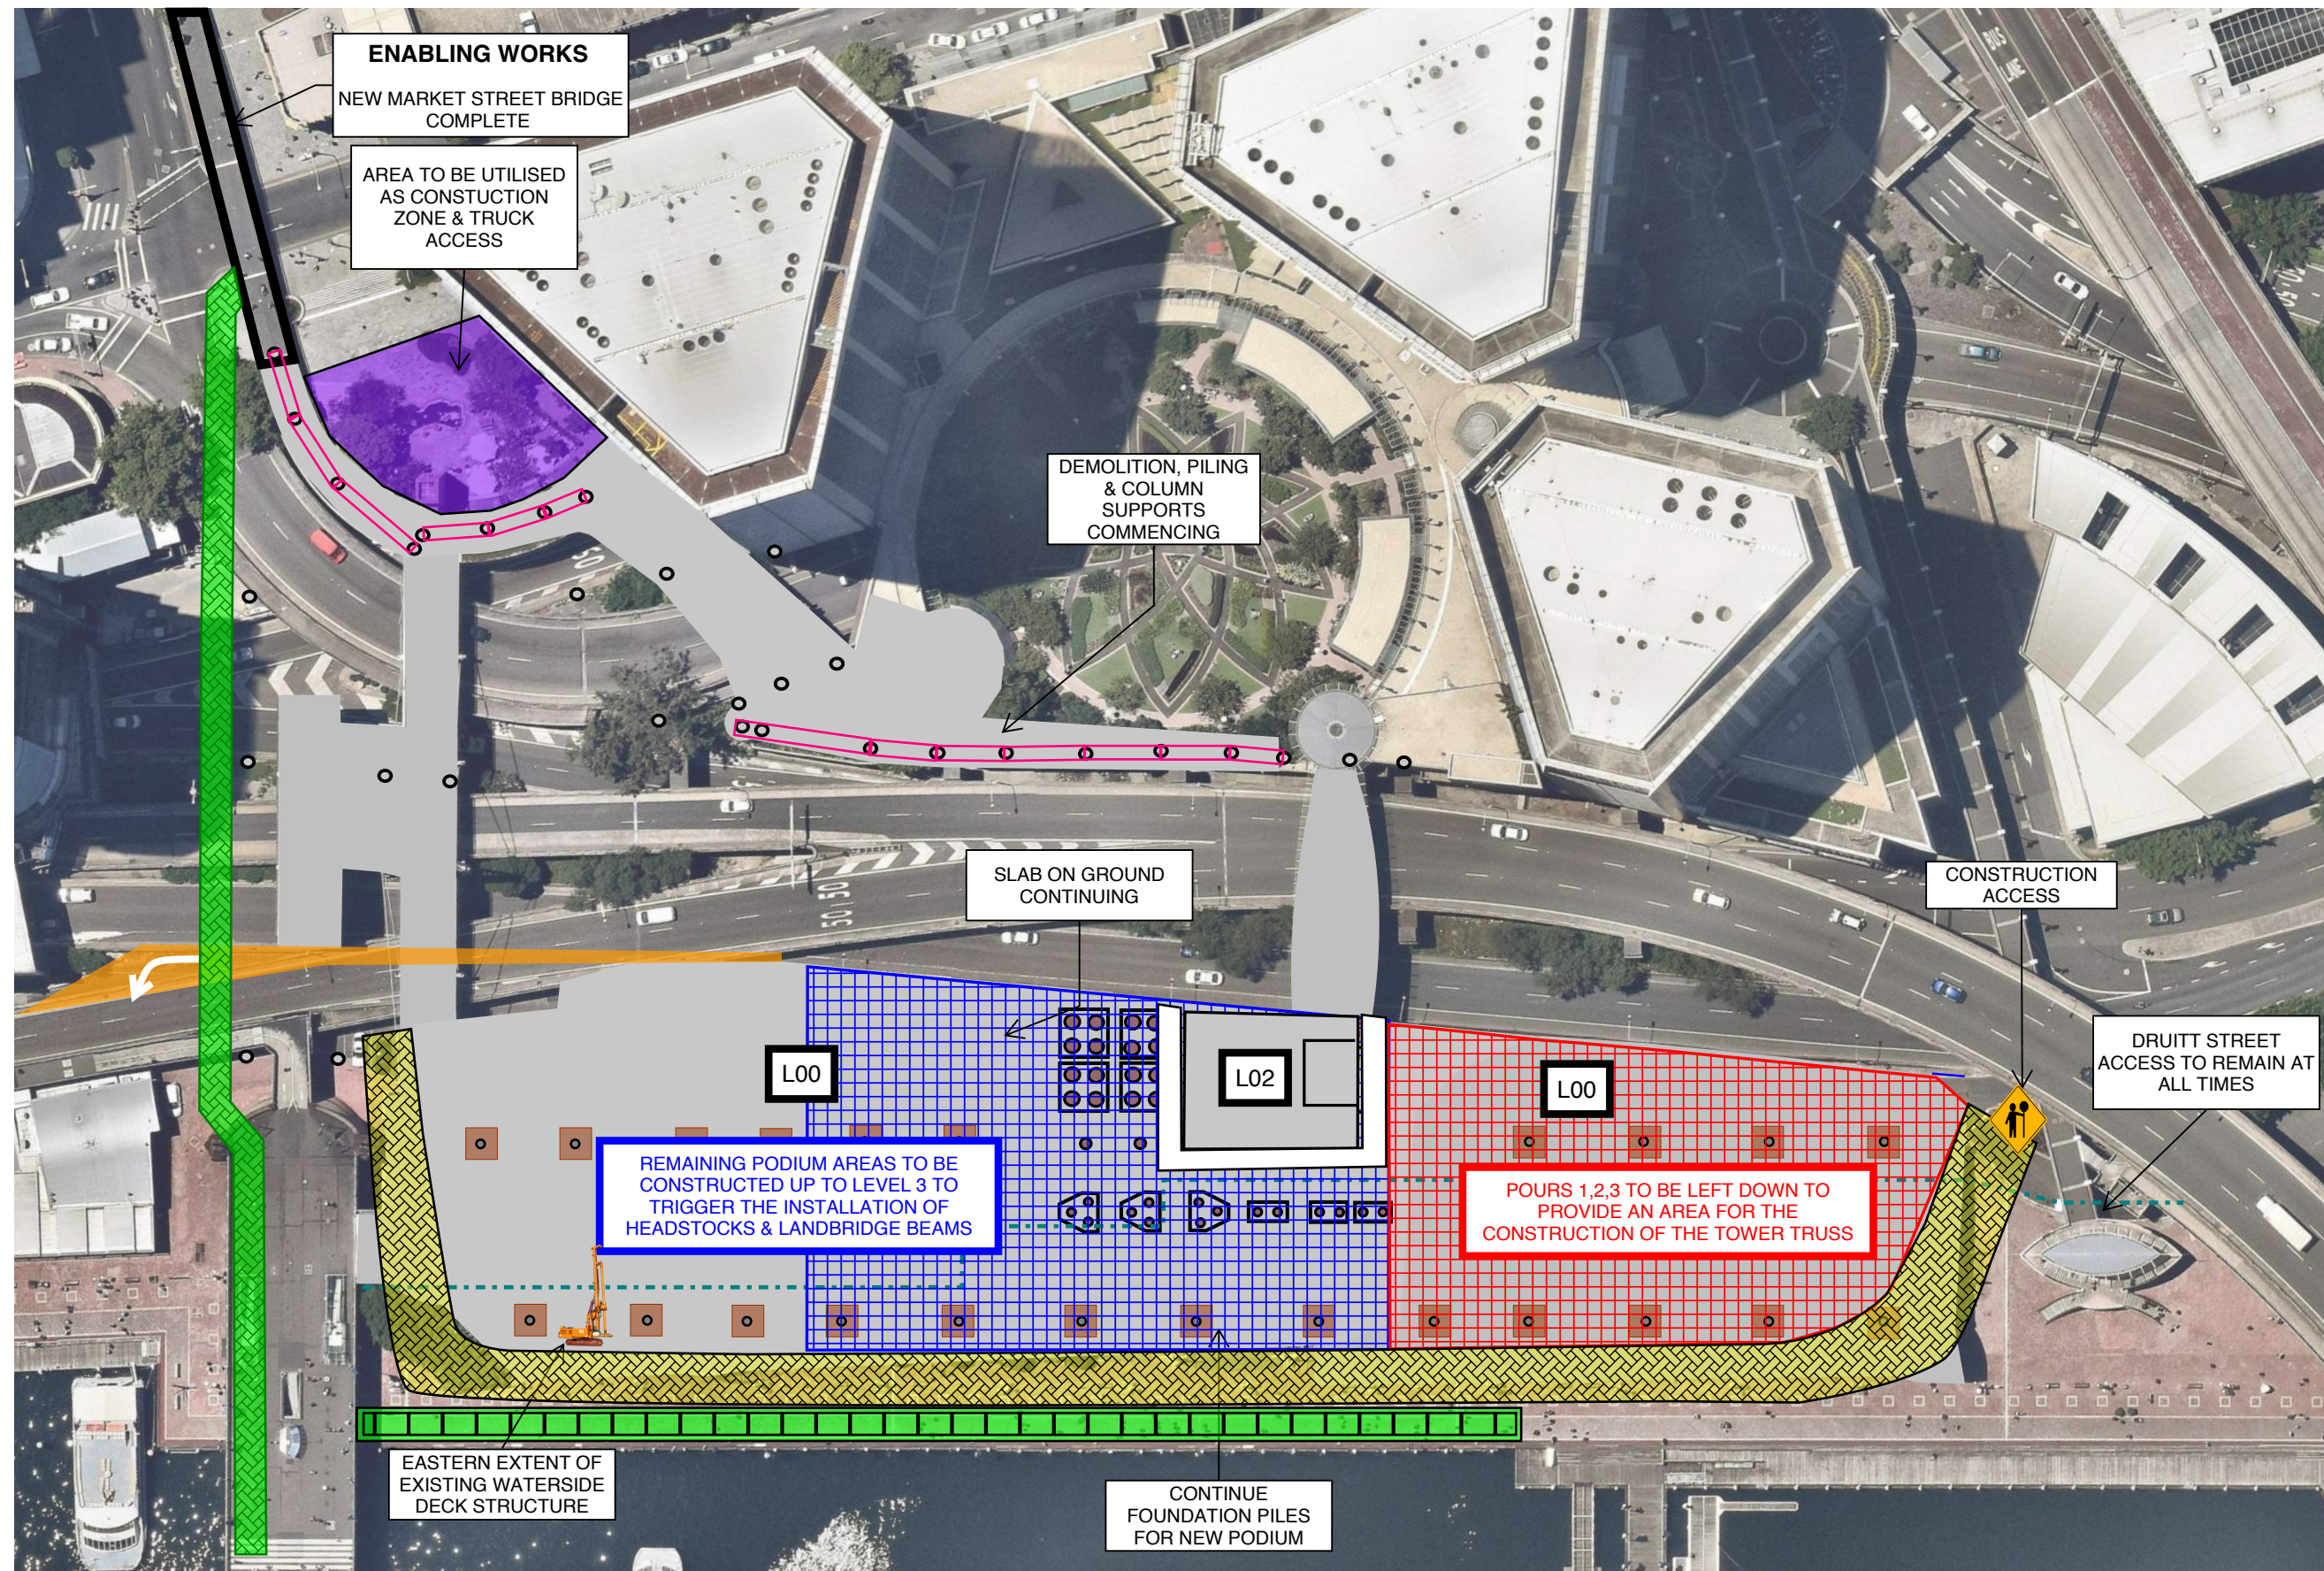

NOTES
Section 1

DRAFT

1	29.04.2021	Concept	BC
Revision	Date	Description	Initial

Cockle Bay

Cockle Bay Construction
Methodology

Scale

Not to scale

Project no.

Status

CMP

Drawing no.

MPX-CBW-001

MULTIPLEX