




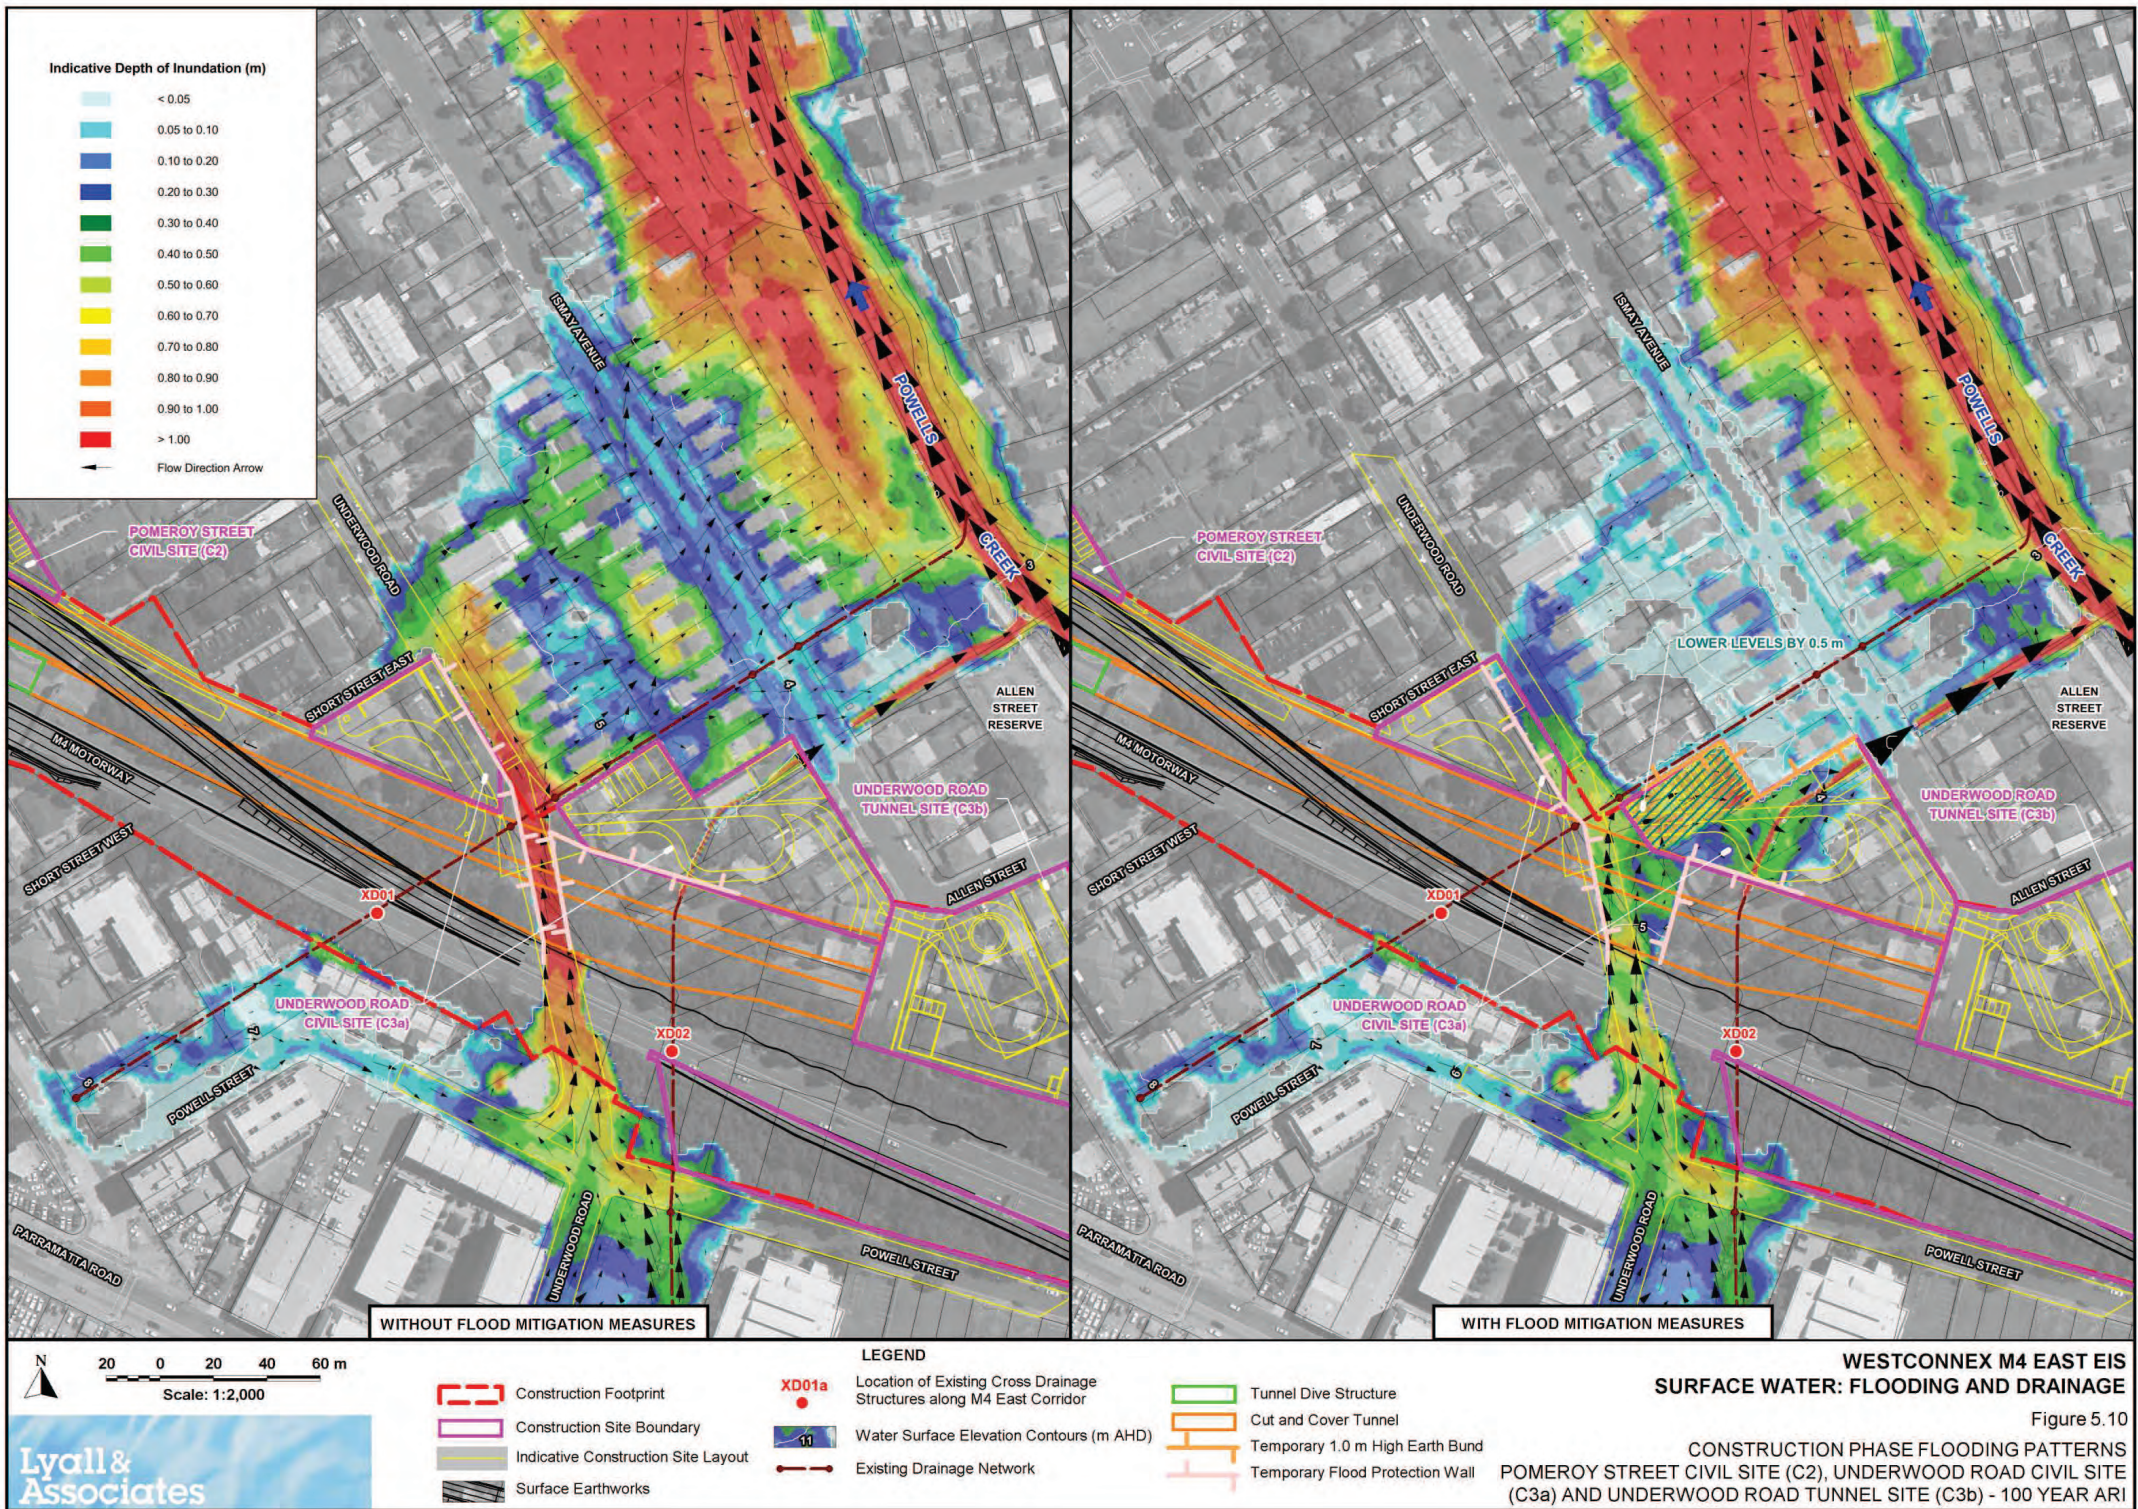



20 0 20 40 60 m
Scale: 1:2,000

Lycall & Associates

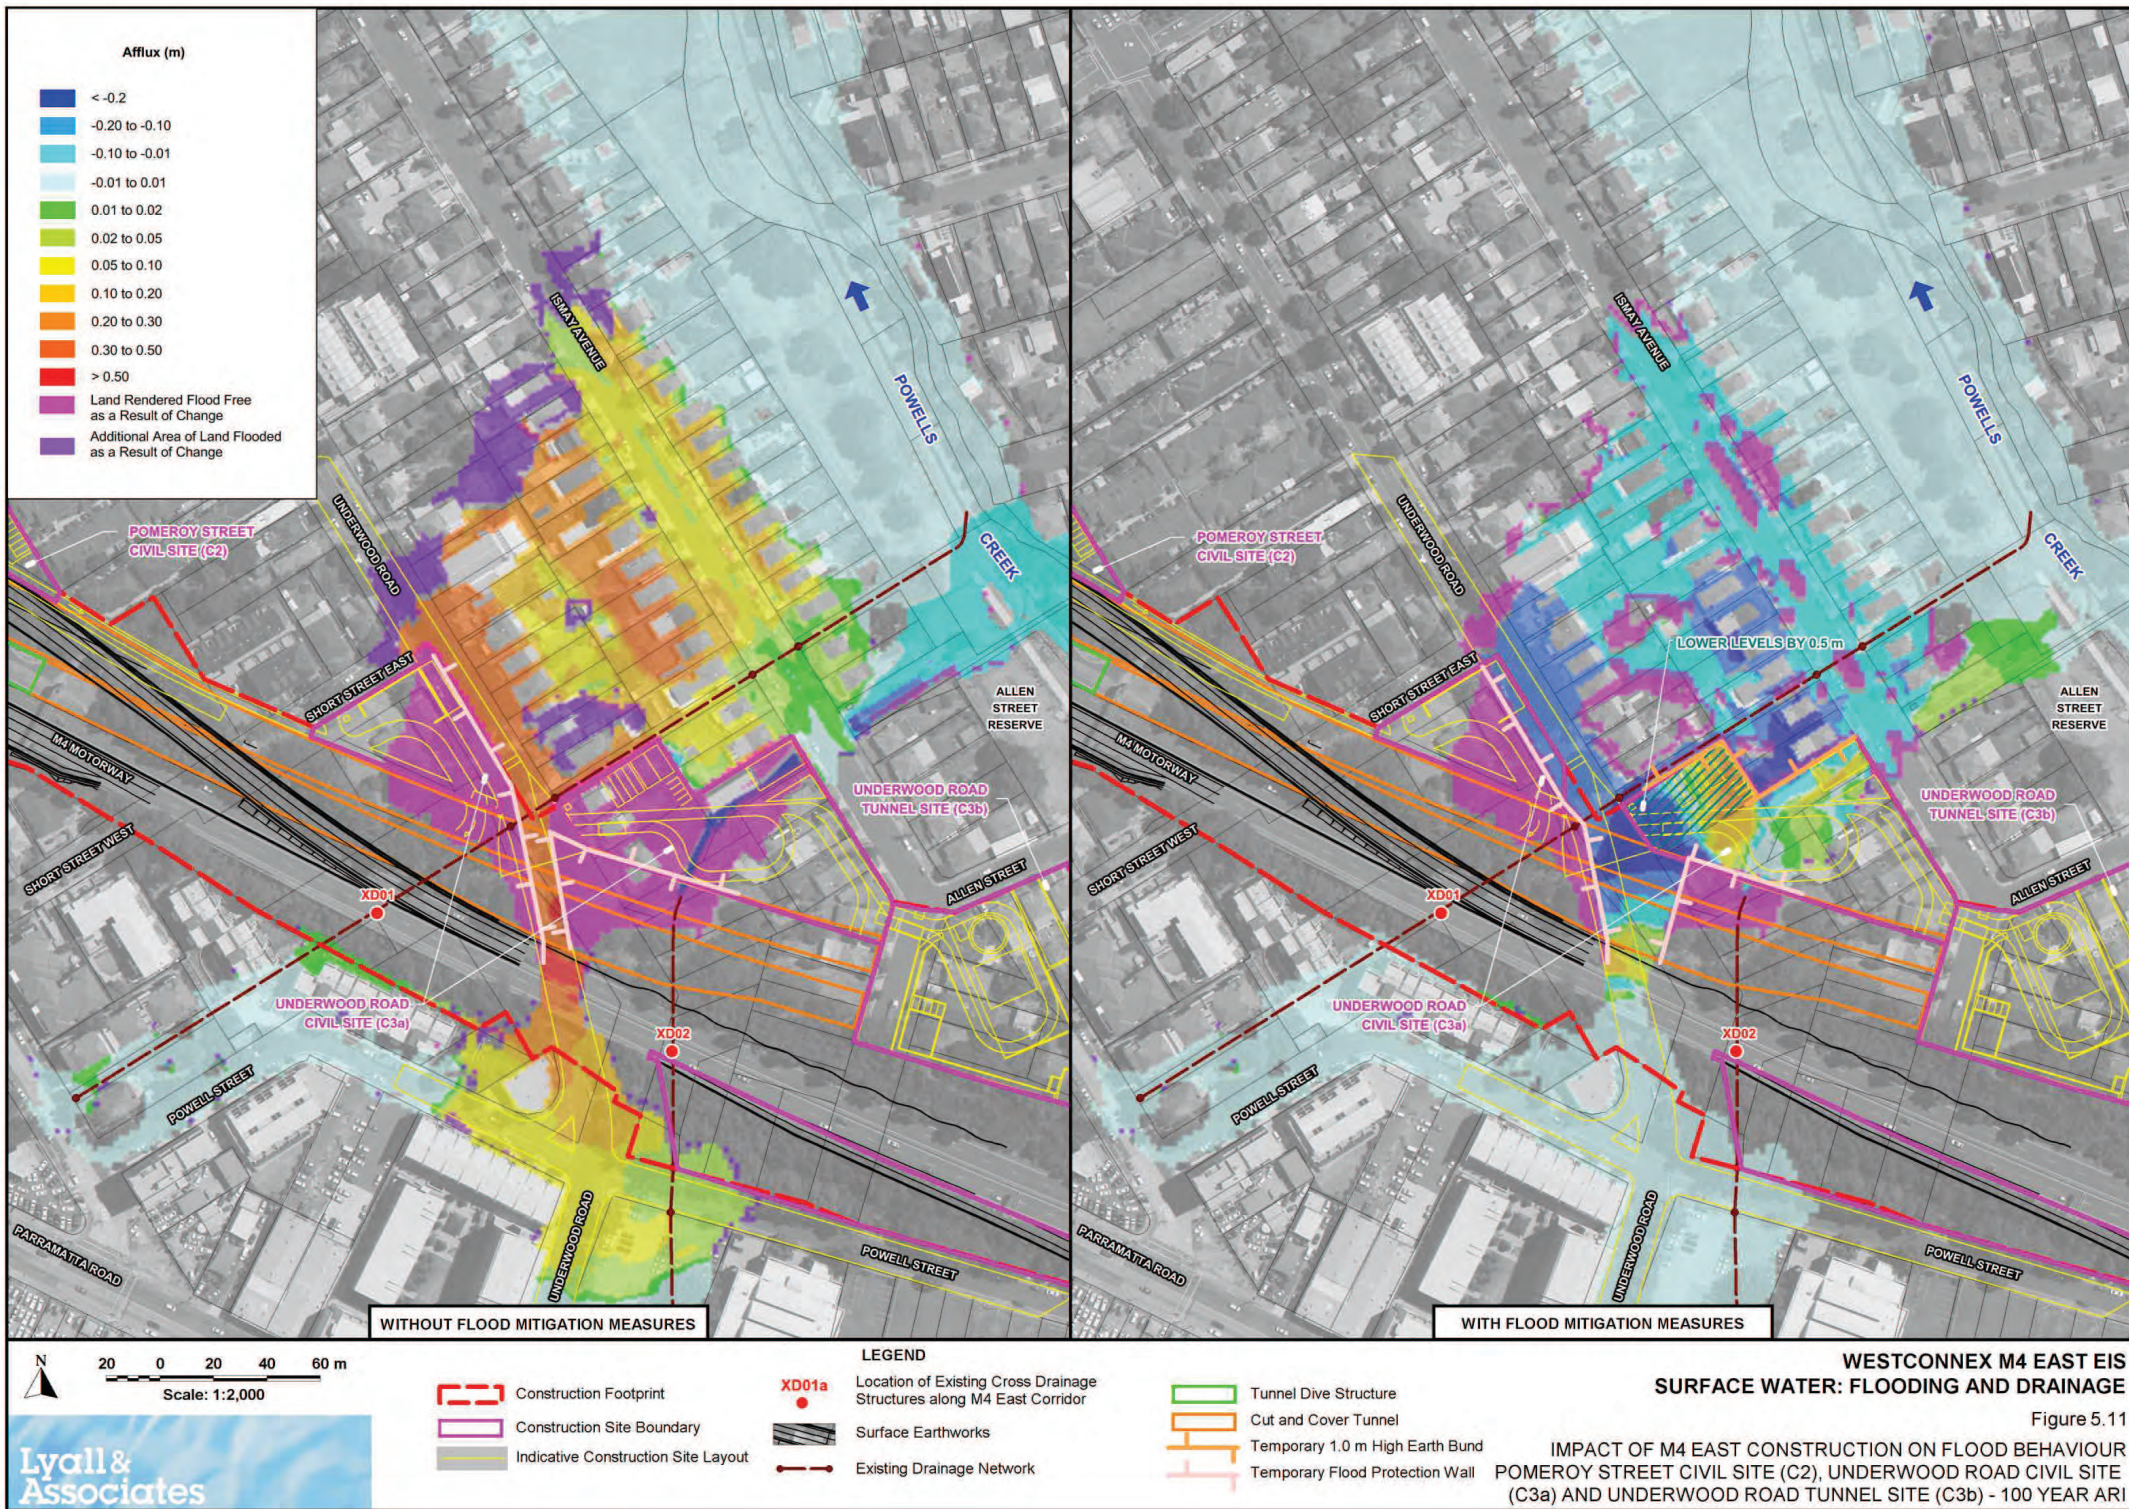

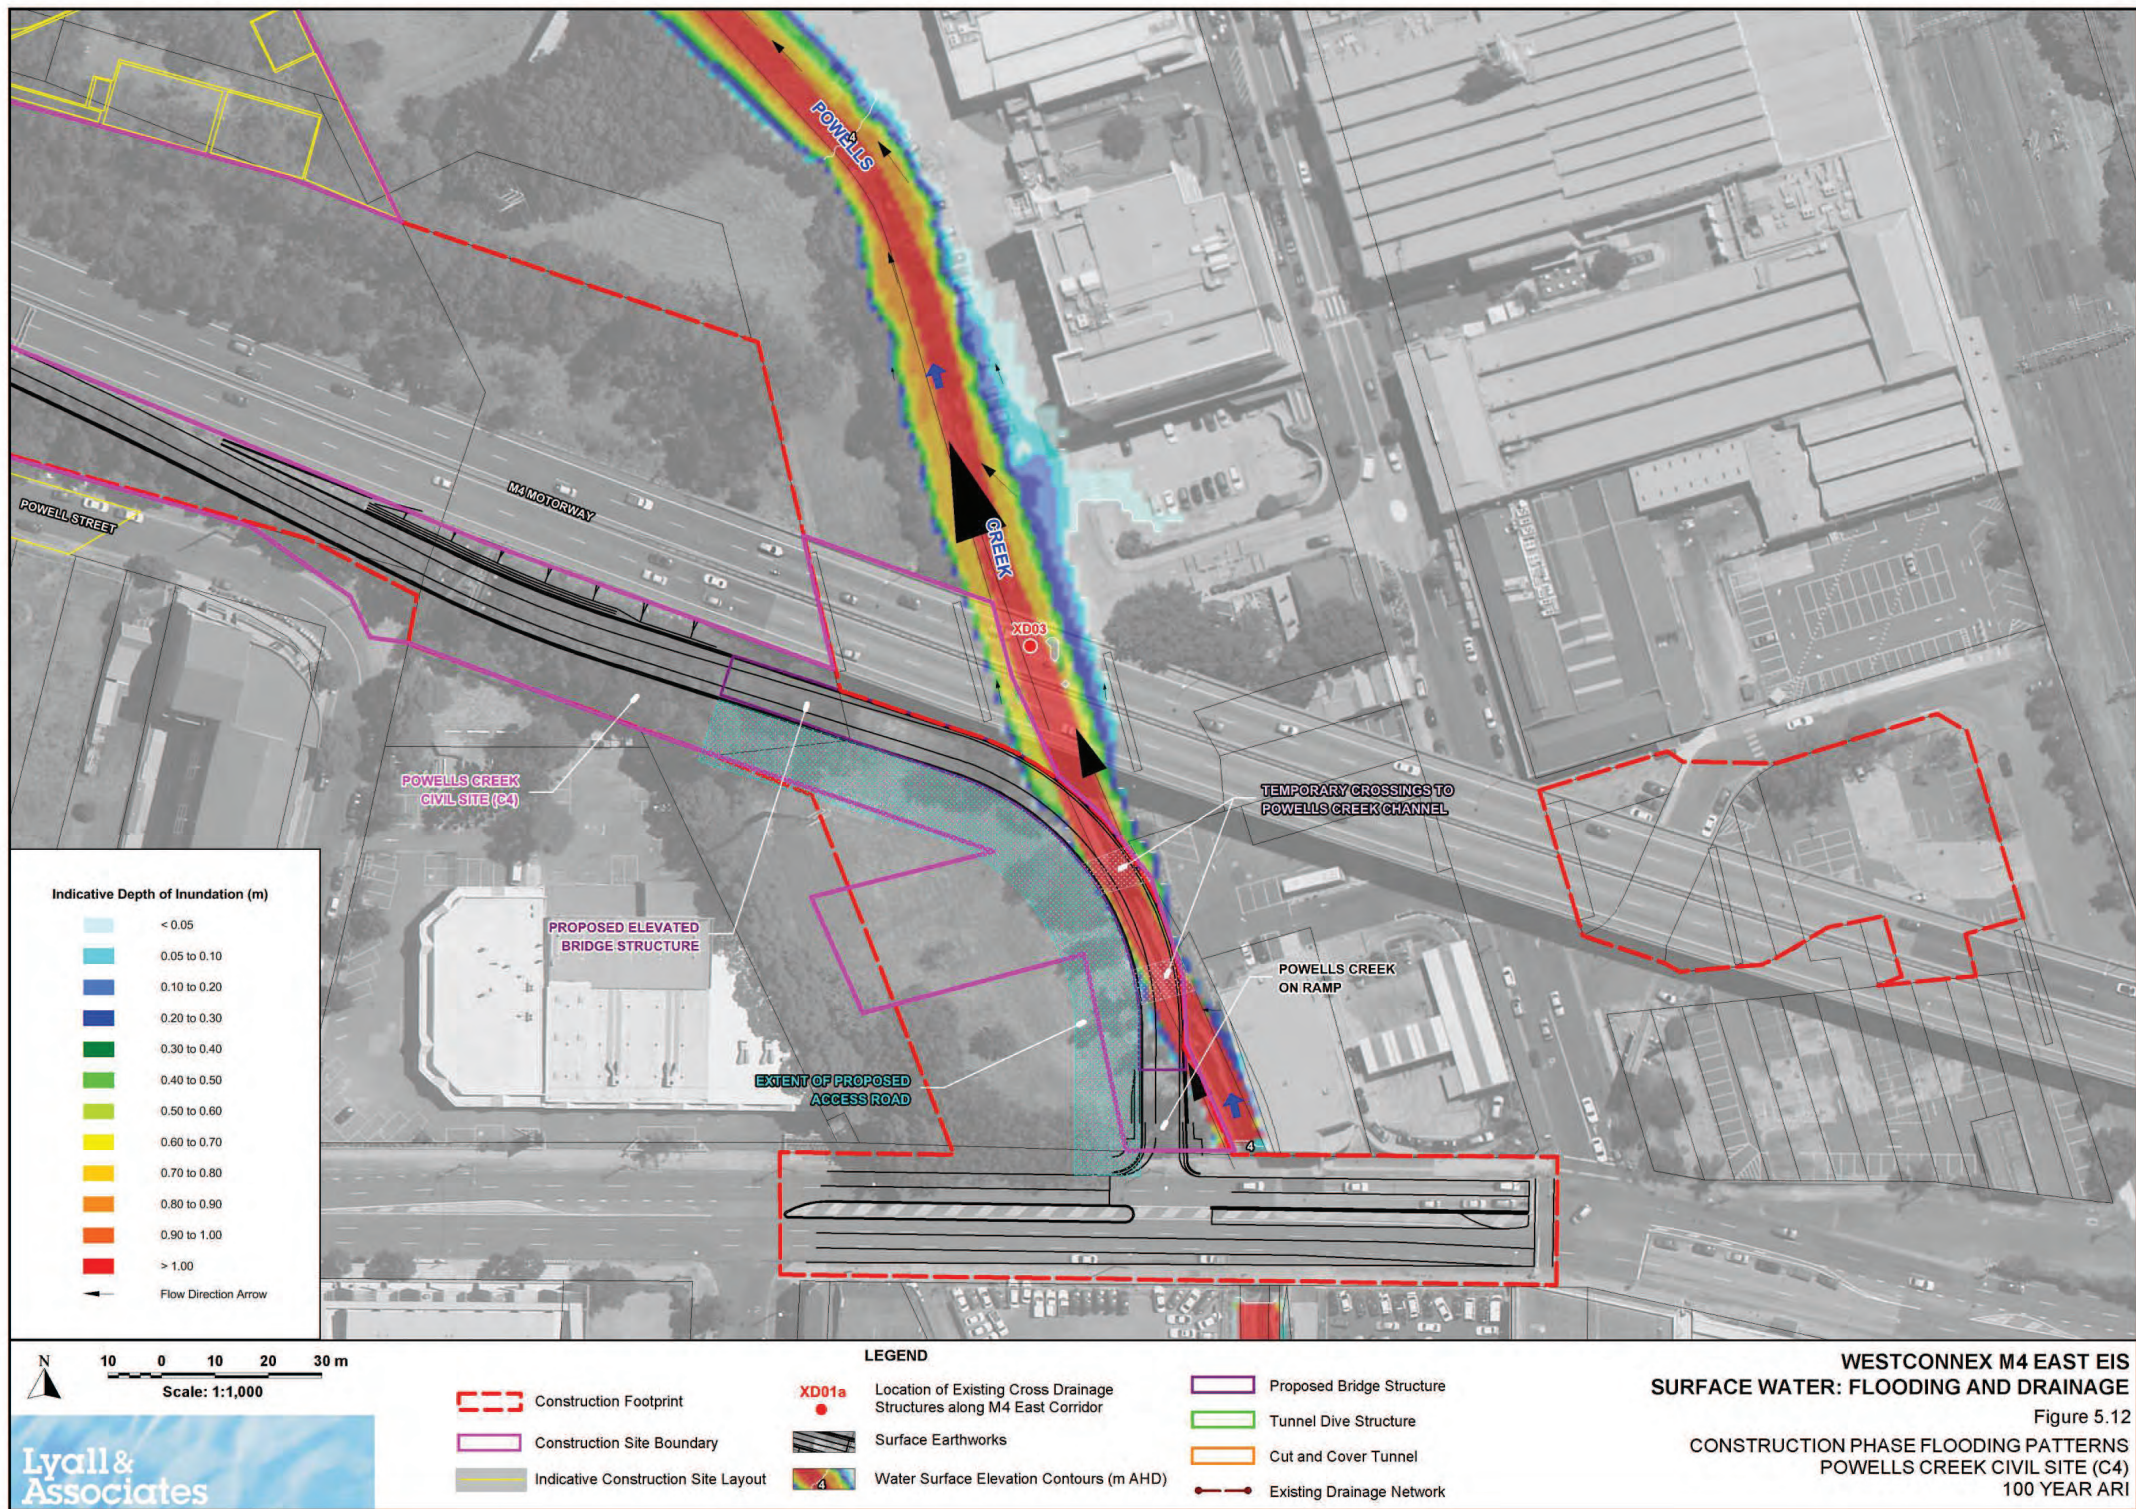

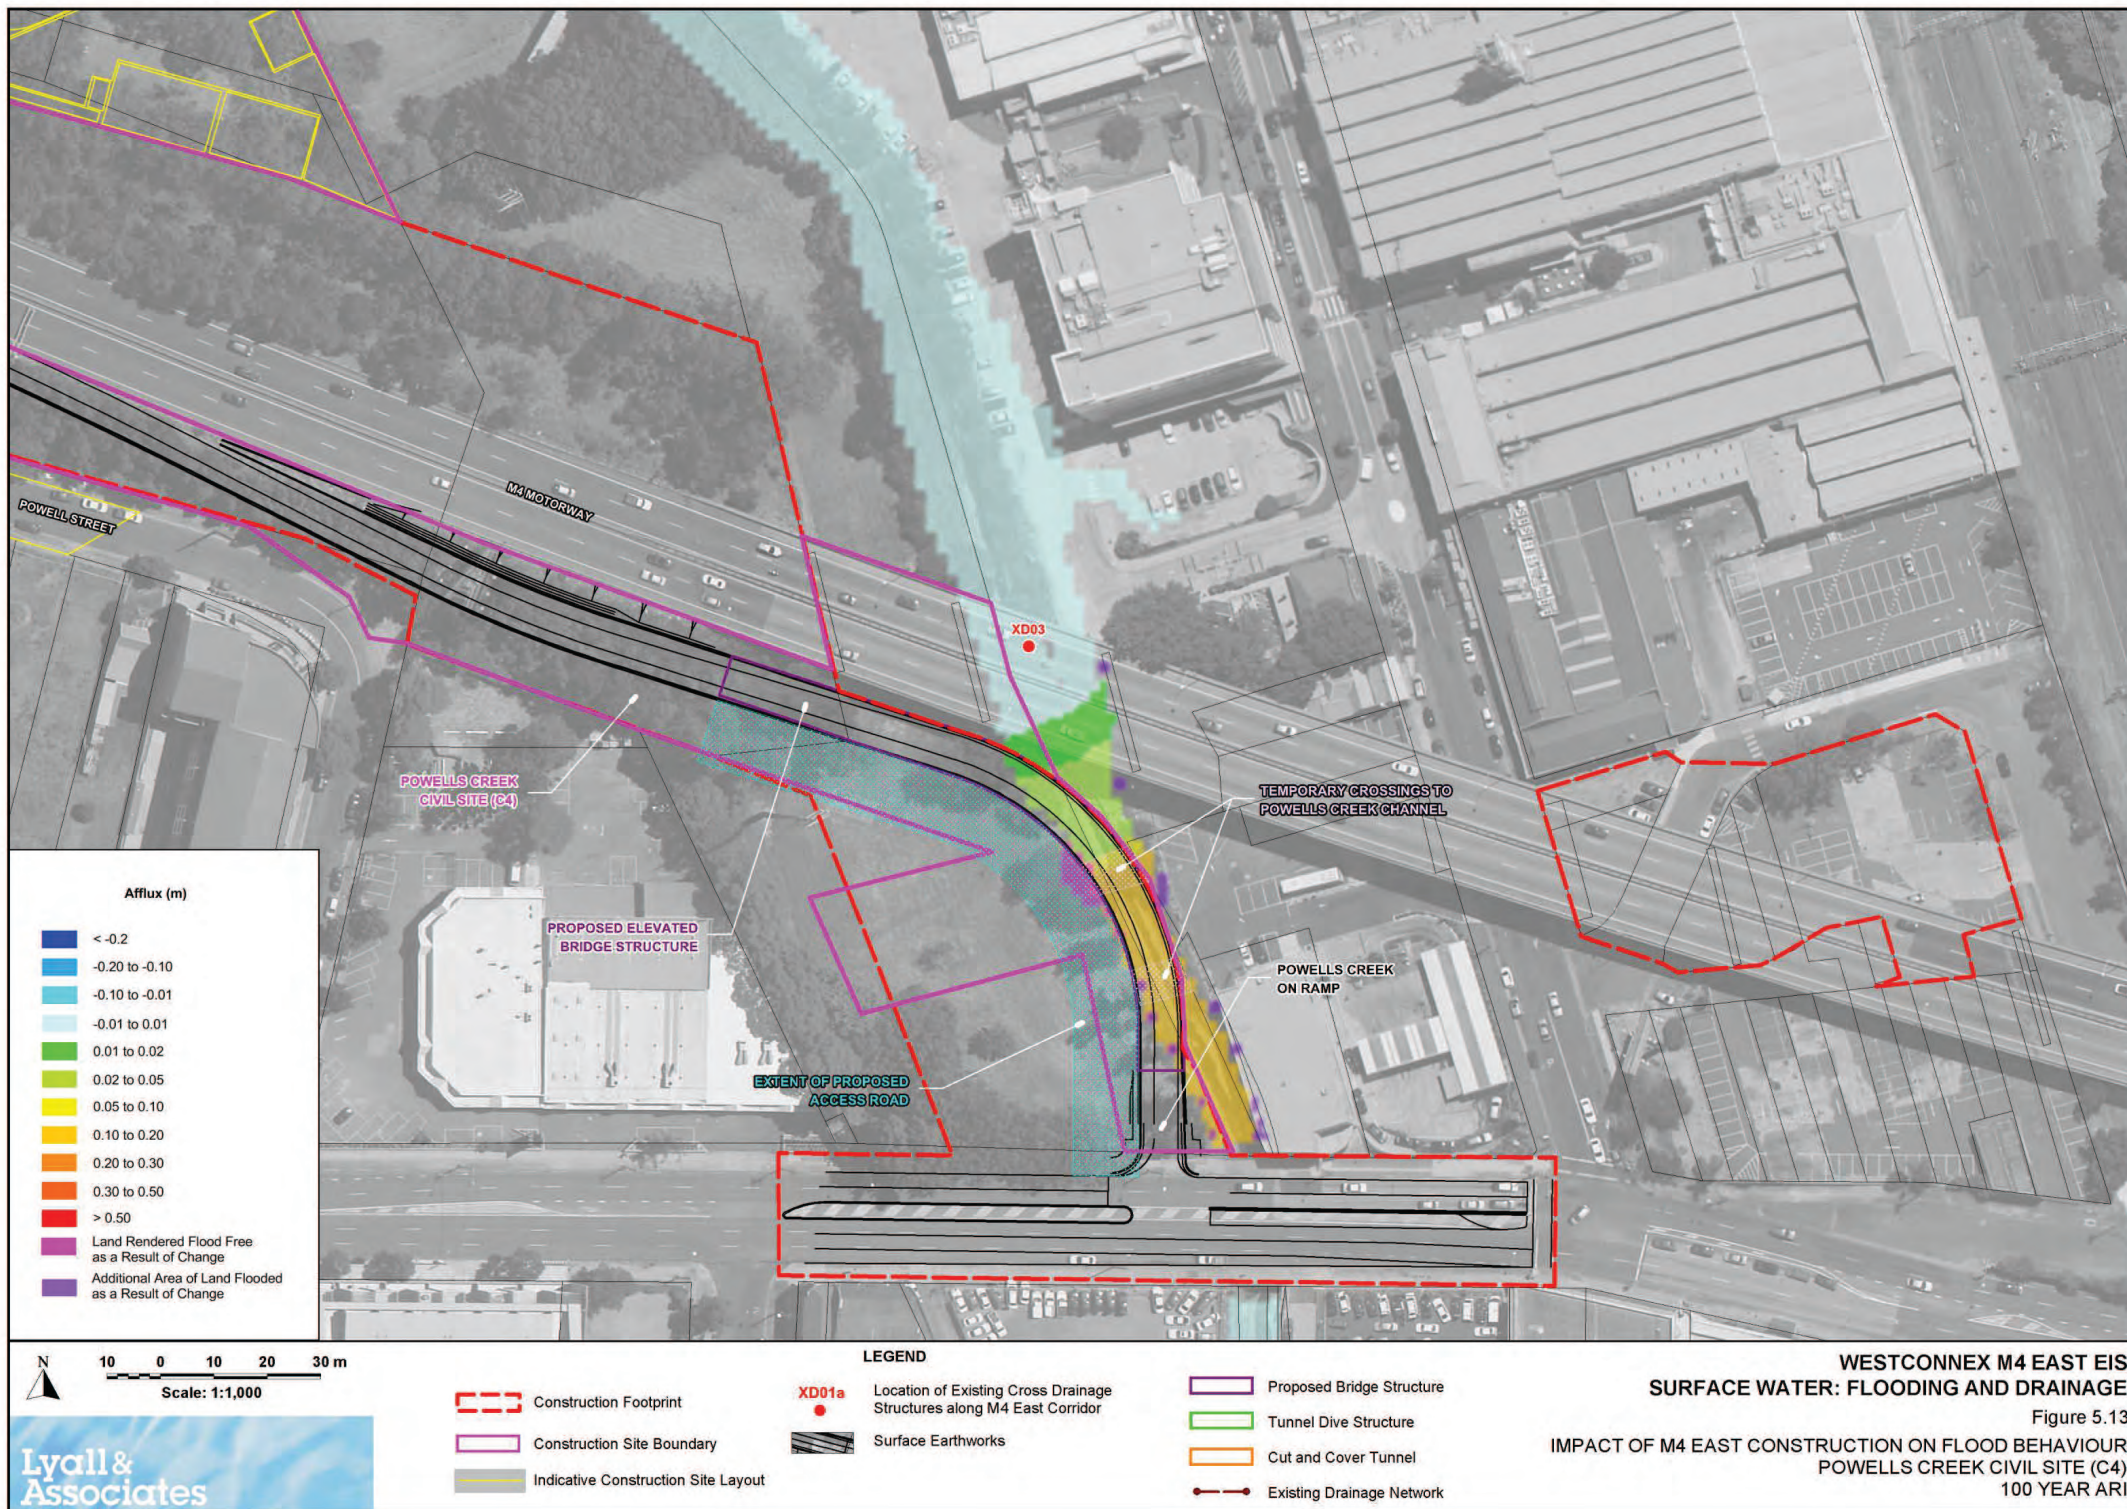

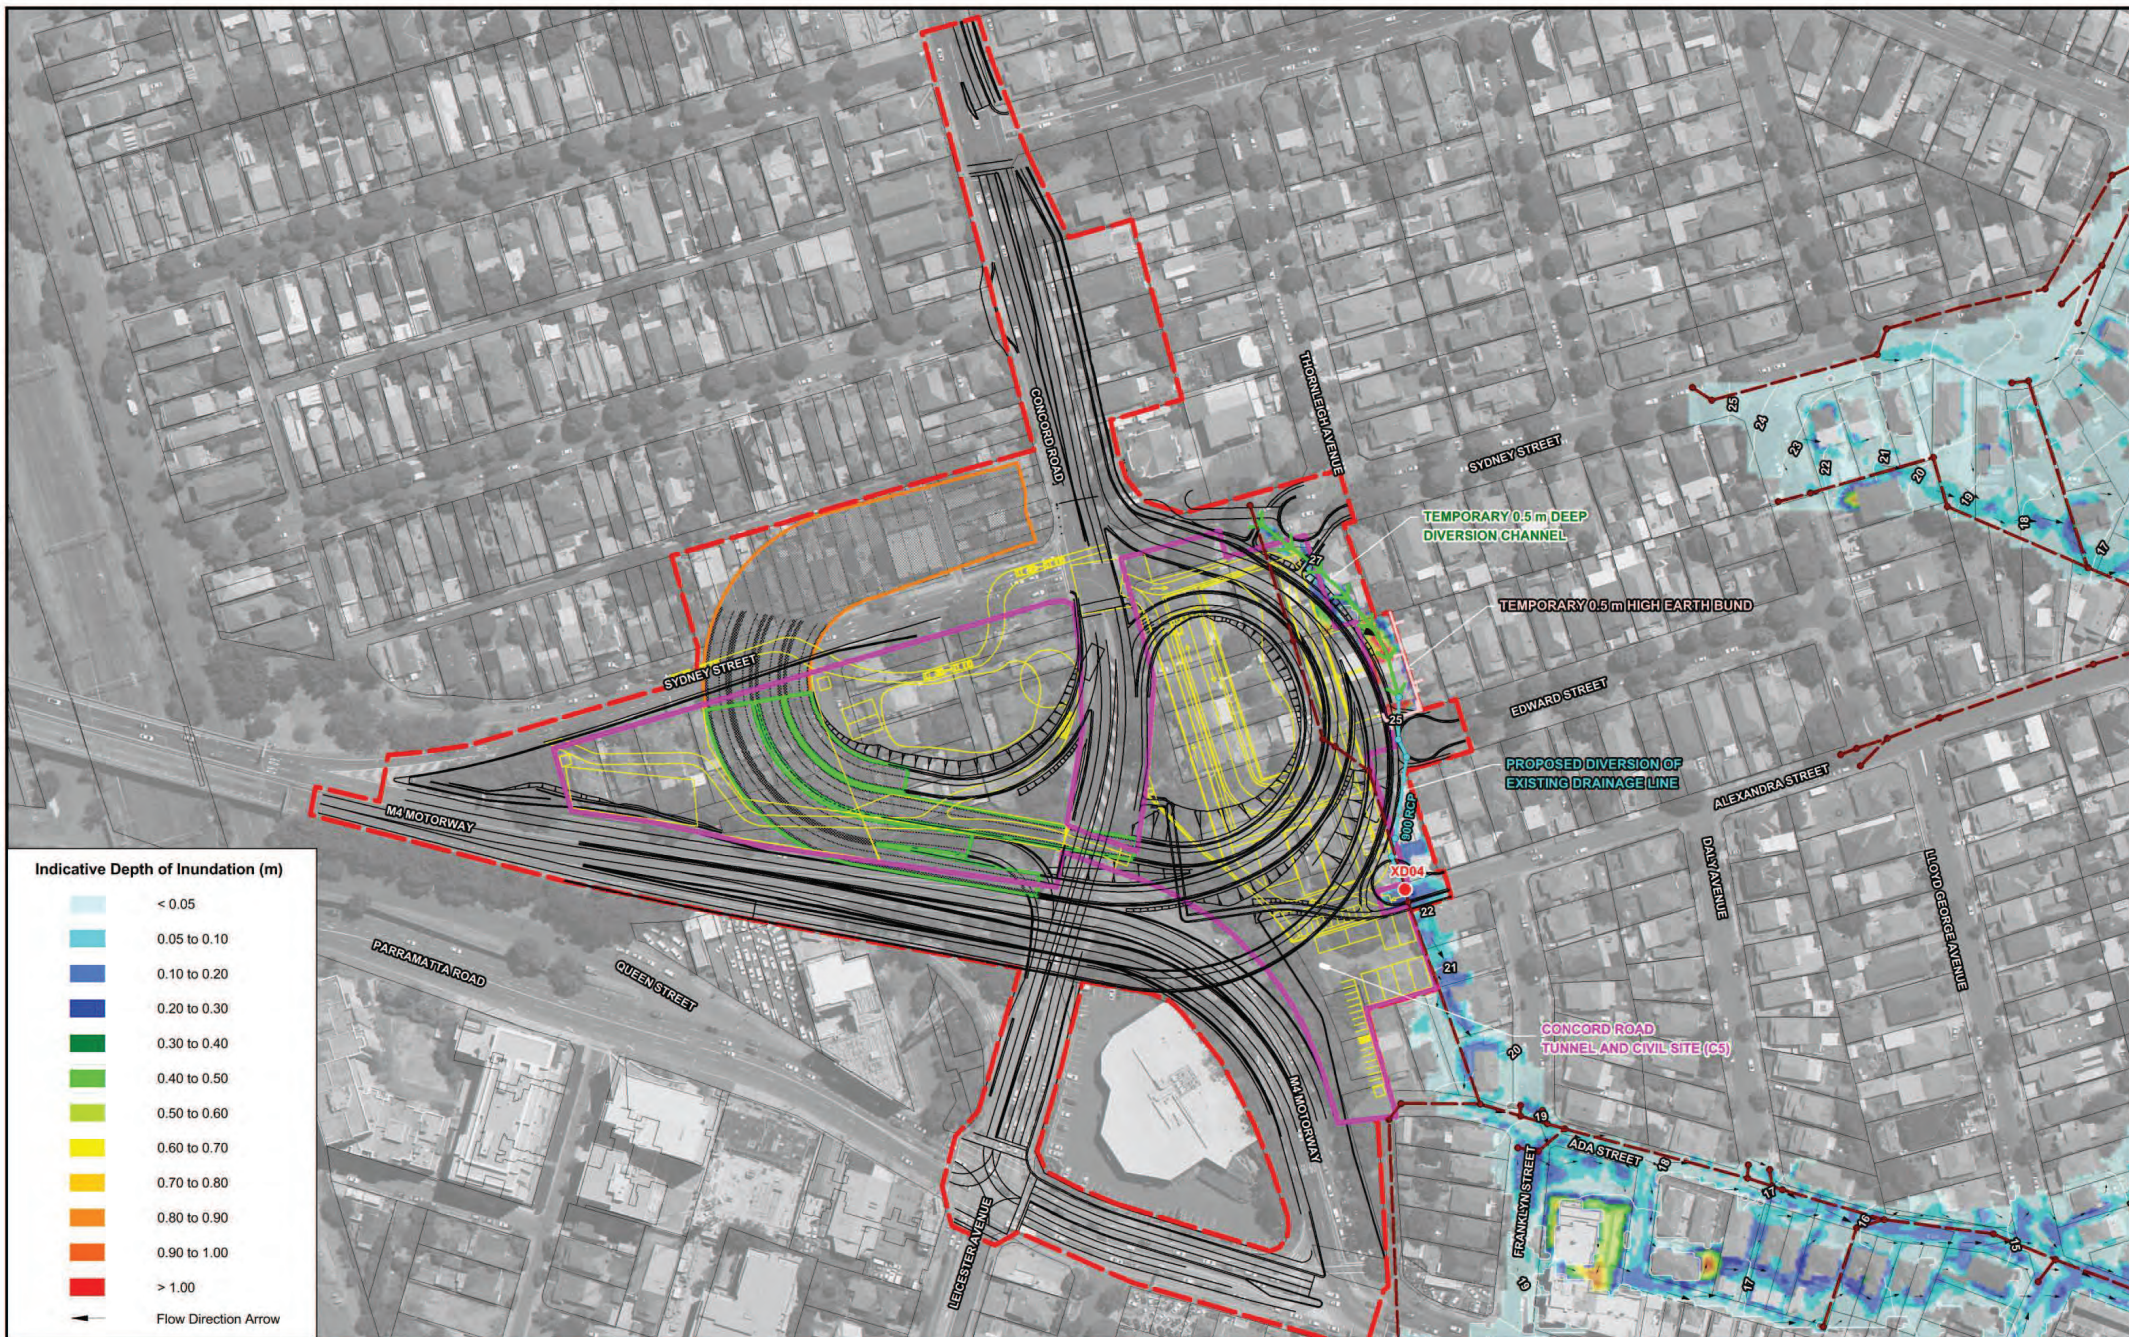

**WESTCONNEX M4 EAST EIS
SURFACE WATER: FLOODING AND DRAINAGE**

Figure 5.14

CONSTRUCTION PHASE FLOODING PATTERNS
CONCORD ROAD CIVIL AND TUNNEL SITE (C5)
100 YEAR ARI

