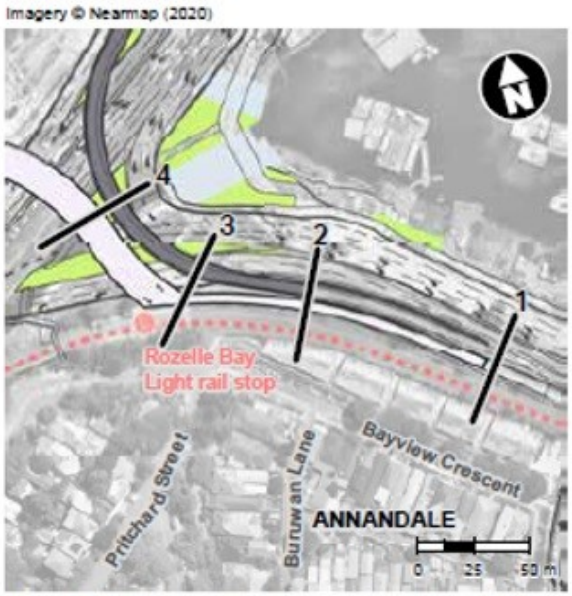

Cross section 3

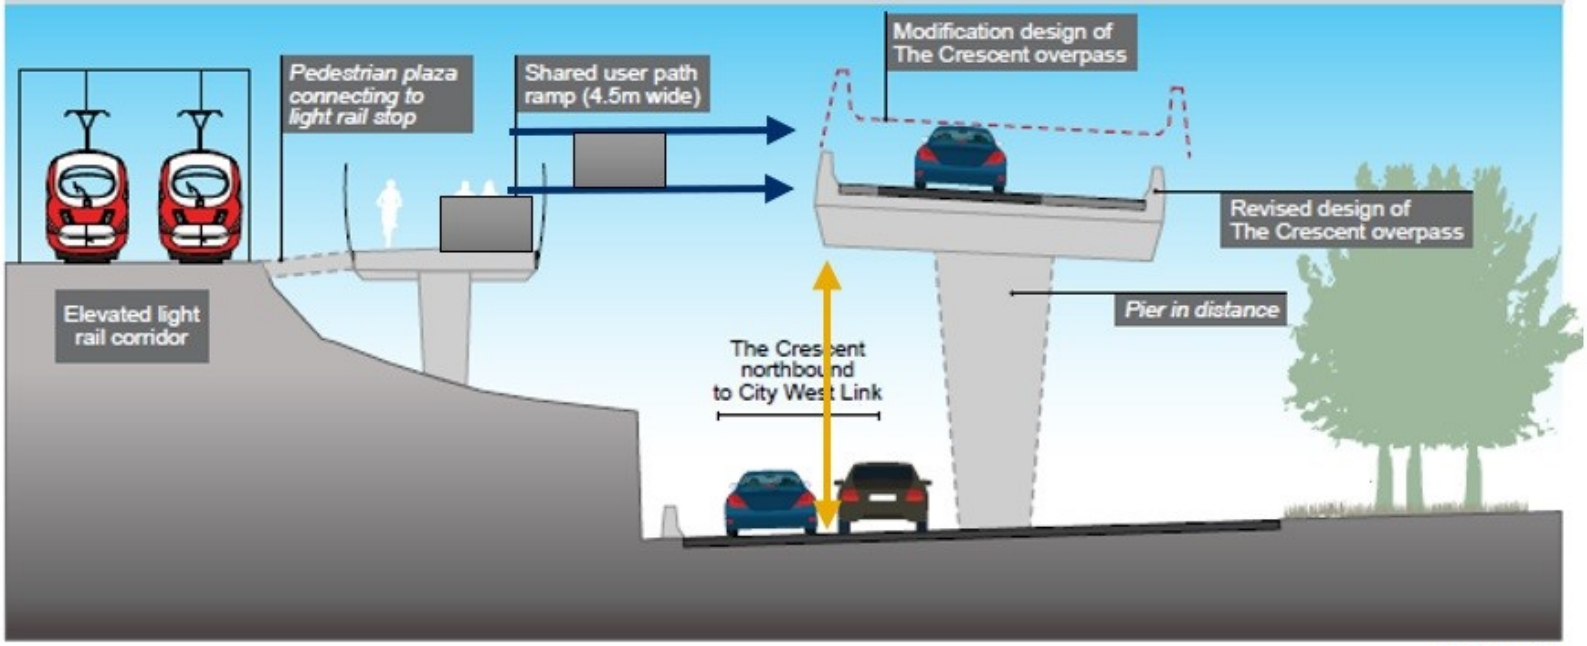

Not to scale

Cross section 4

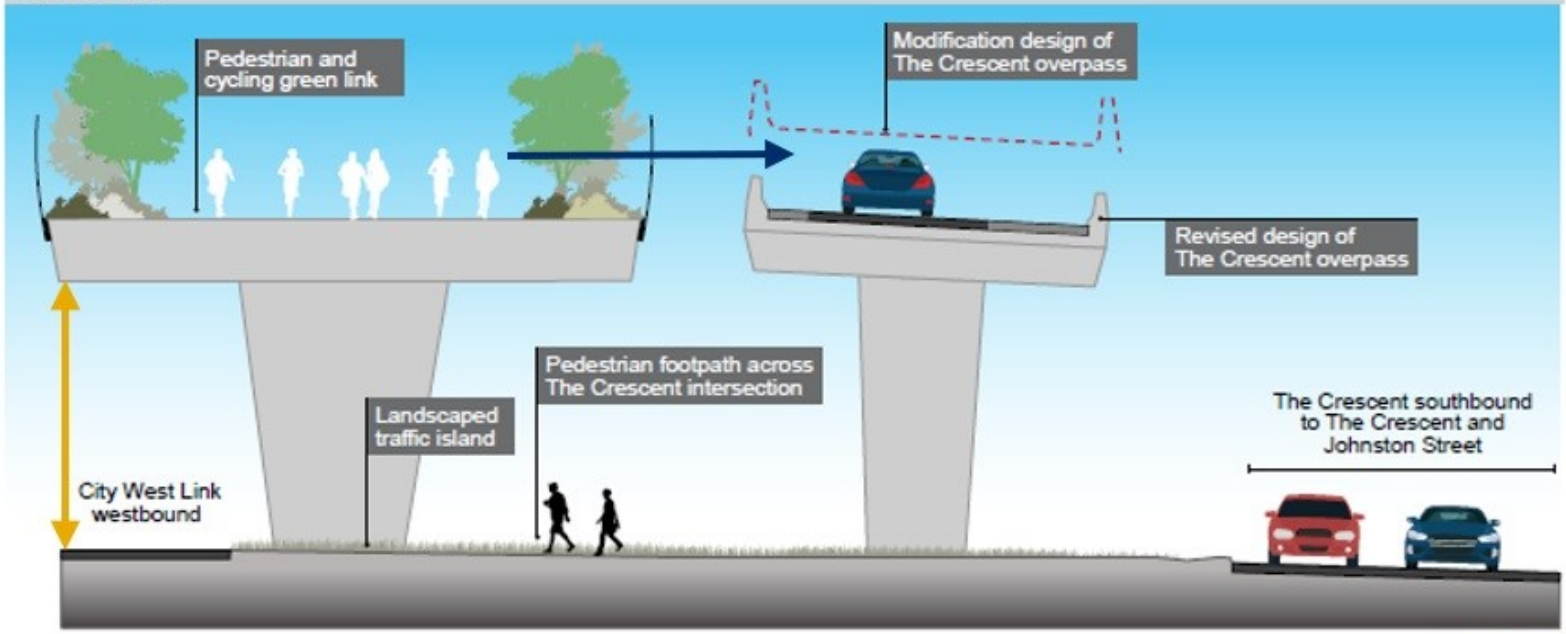

Not to scale

Figure 2-4 The revised design - cross sections 3 & 4