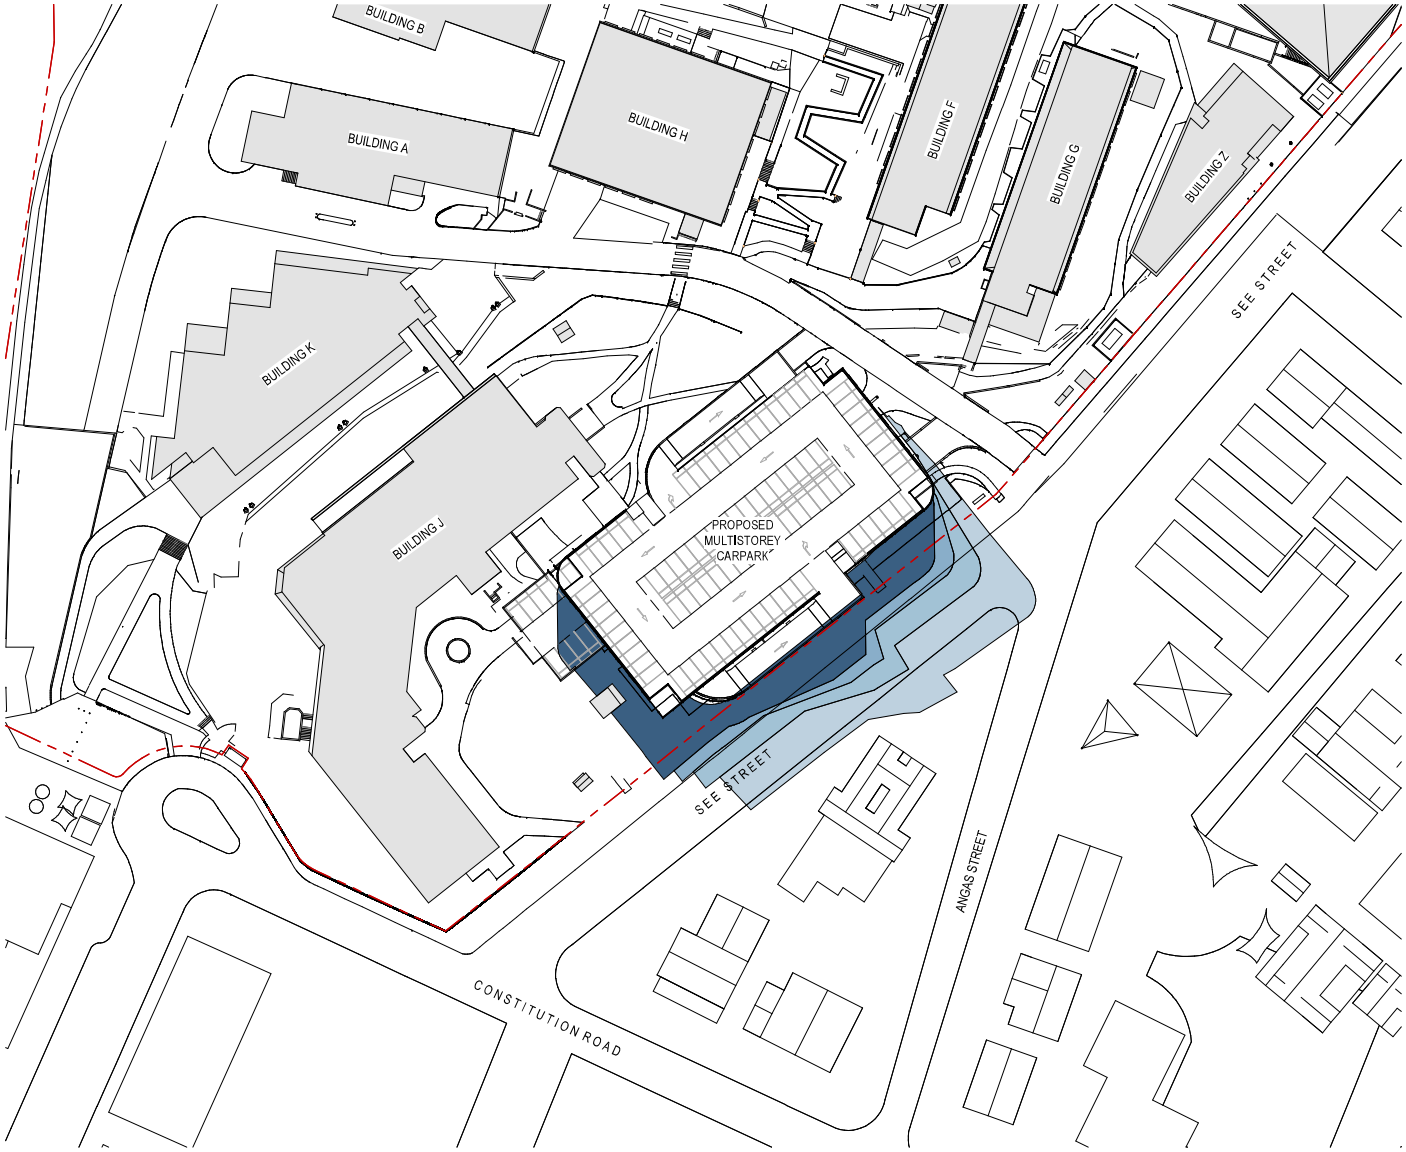

1 MULTISTOREY CARPARK - WINTER STUDY
SCALE 1 : 500

LEGEND

- 12PM
- 1PM
- 2PM
- 3PM

Scale 1:500

10m

GRAY PUKSAND

DISCLAIMER

This document may not be secure, may be corrupted in transmission or due to software incompatibility and/or may be amended or altered by third parties after leaving Gray Puksand's possession

Gray Puksand is not responsible for and accepts no liability for such matters. Subject only to any conflicting provision within any prior binding agreement by Gray Puksand (which agreement may also contain additional conditions relating to this document and its use):

1. The content of this document is confidential and copyright in it belongs to Gray Puksand. They are permitted only to be opened, read and used by the addressee.

2. All users of this document must carry out all relevant investigations and must examine, take advice as required and satisfy themselves concerning the contents, correctness and sufficiency of the attachment and its contents for their purposes.

3. To the extent permitted by law, all conditions and warranties concerning this document or any use to which they may be put (whether as to quality, outcome, fitness, care, skill or otherwise) whether express or implied by statute, common law, equity, trade, custom or usage or otherwise are expressly excluded.

4. Any person using or relying document releases indemnifies and will keep indemnified, Gray Puksand against all claims, liabilities, loss, costs and expenses arising directly or indirectly out of or in connection with such use or reliance including without limitation any misrepresentation, error or defect in this document.

Contractors to use Architectural drawings for set out.
Contractors to check & verify all Dimensions on Site prior to Construction/Fabrication.
Figured Dimensions take precedence over Scaled Dimensions.
Any Discrepancies should be immediately referred to the Architect.
All work to comply with N.C.C, Statutory Authorities & Relevant Australian Standards.

NSW Nominated Architects Scott Moylan 7147 Craig Saltmarsh 6569

HANSENYUNCKEN

NSW GOVERNMENT | TAFE NSW

REV	DESCRIPTION	DATE
A	Issue for SSDA	30.04.20

PROJECT NO	220014
DRAWN	RD / TA
CHECKED	RD
APPROVED	JH

TAFE NSW - Meadowbank
Multi-Trades and Digital Technology Hub

SSDA APPROVAL ISSUE

MULTISTOREY CARPARK WINTER SHADOW DIAGRAMS IMPACT STUDY

DWG # **DA137** REV **A**

SCALE @ A1 1 : 500

30/04/2020 3:51:23 PM C:_Revit\220014_TAFE NSW Meadowbank_Site_C19_SSDA_Jakken_GF.rvt