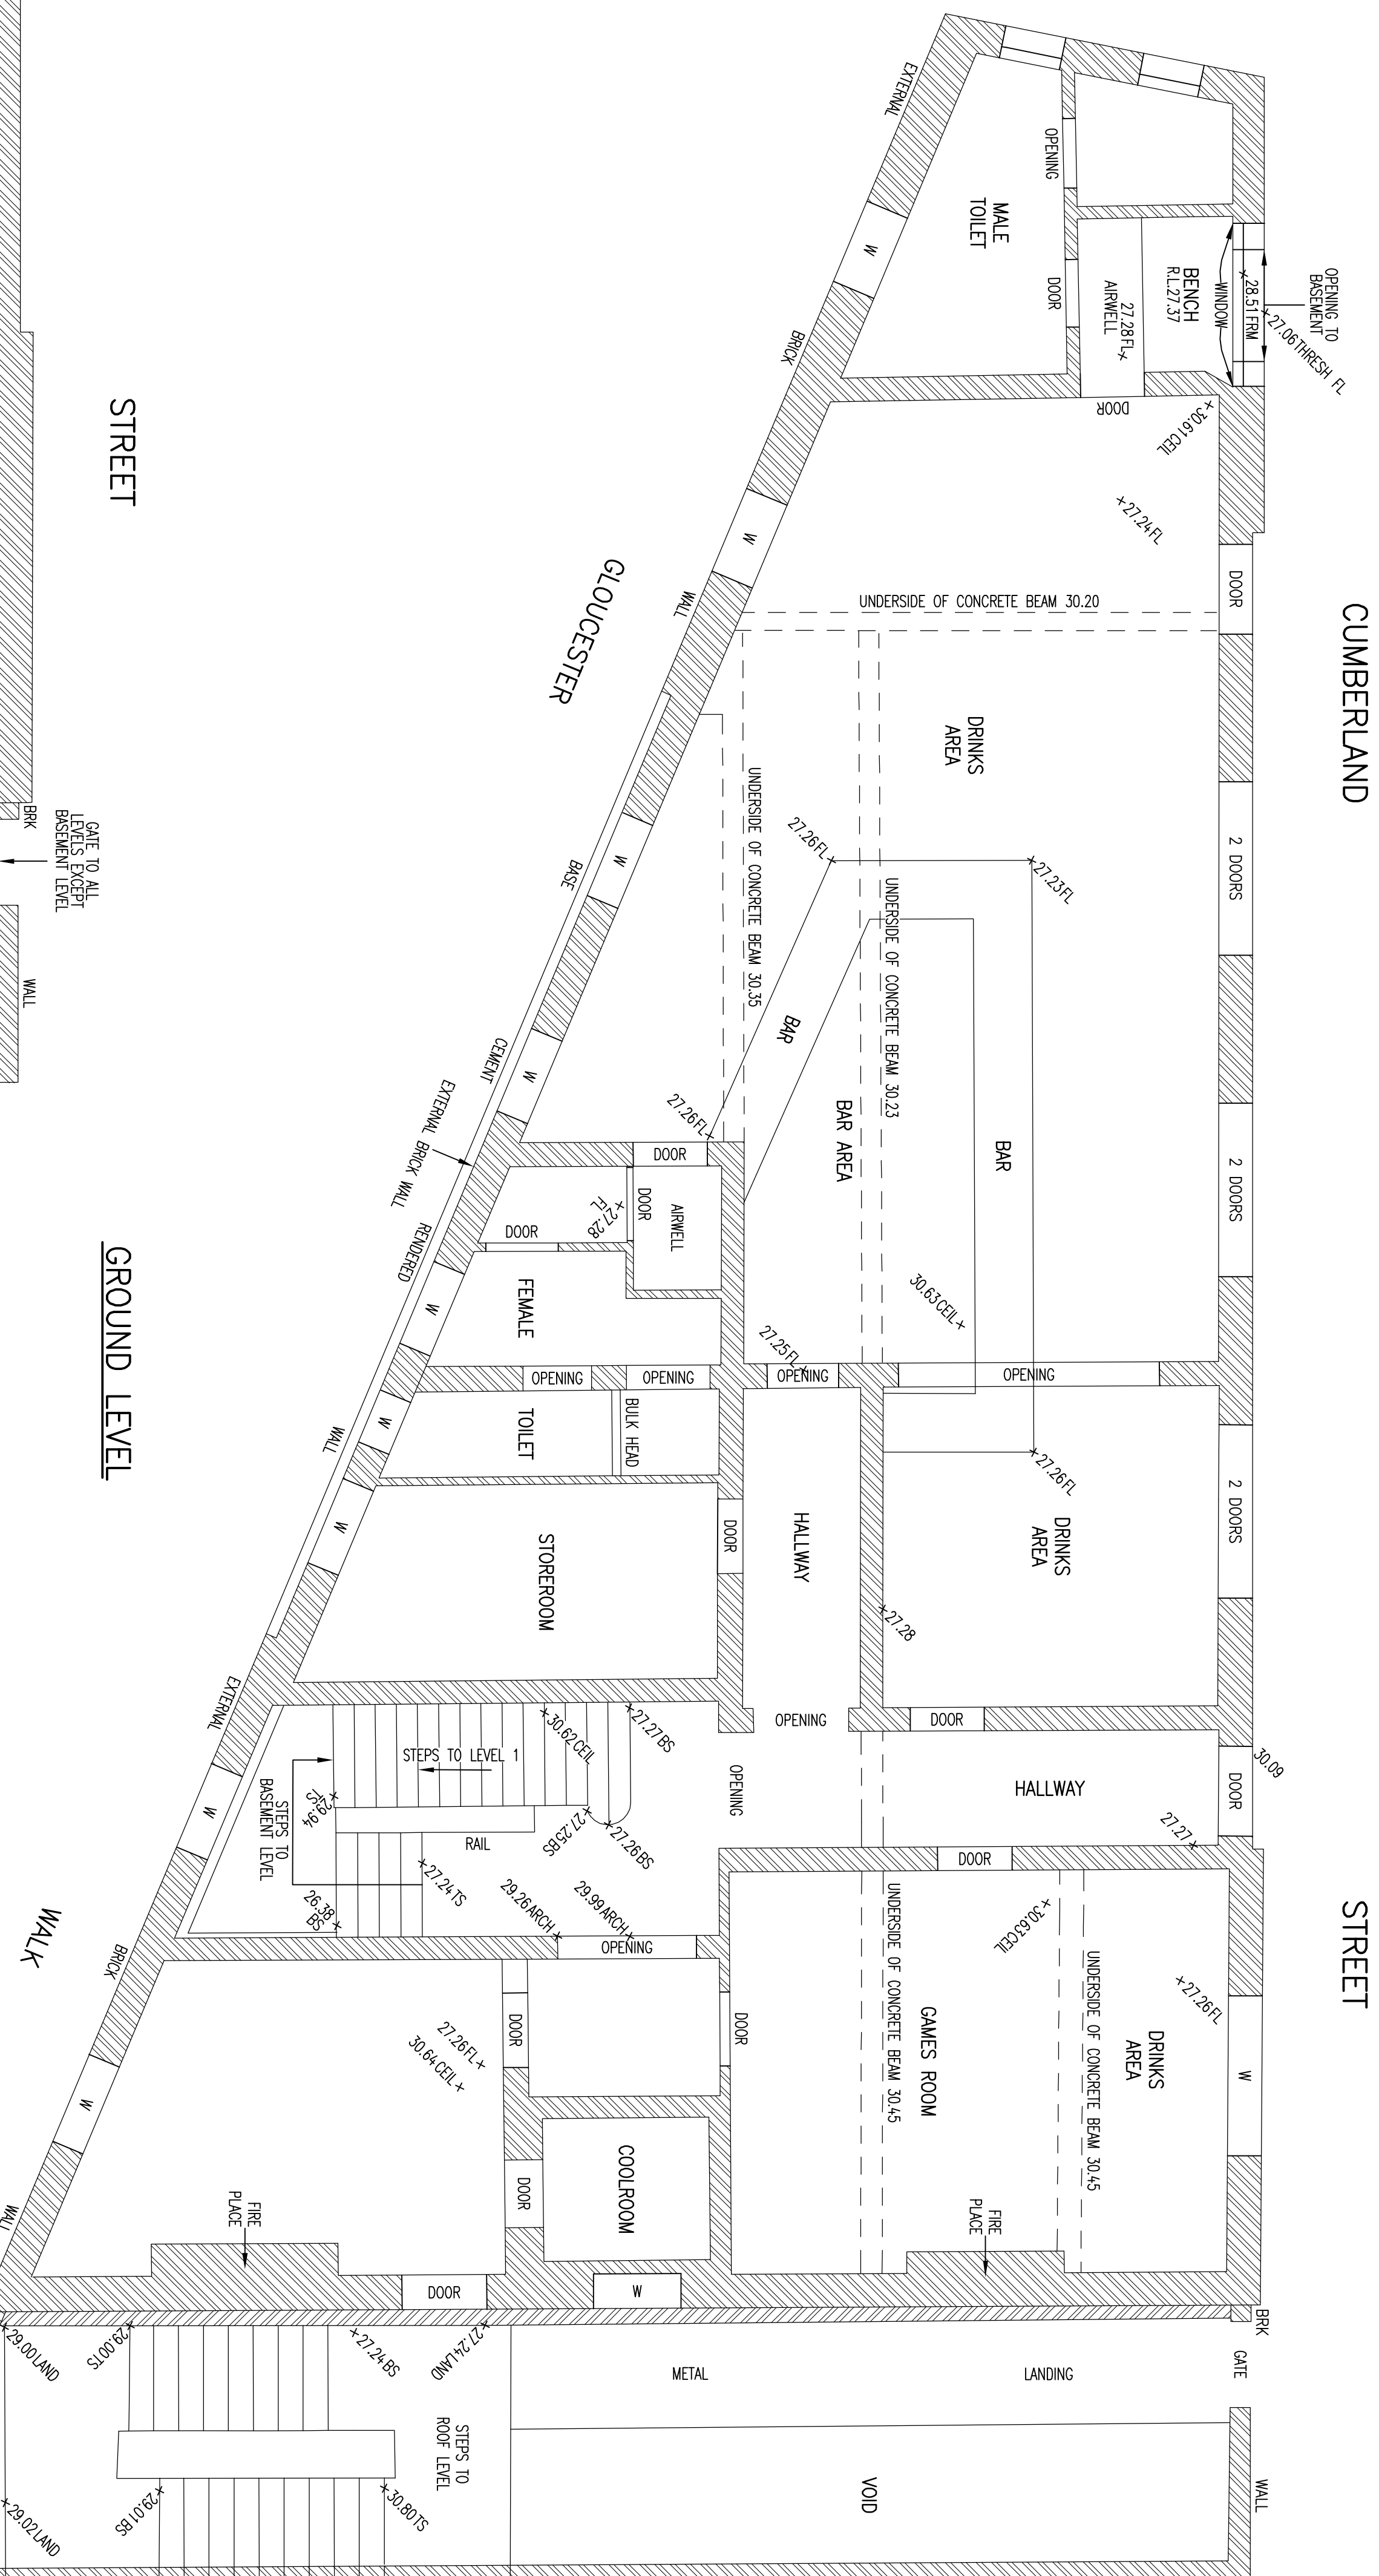
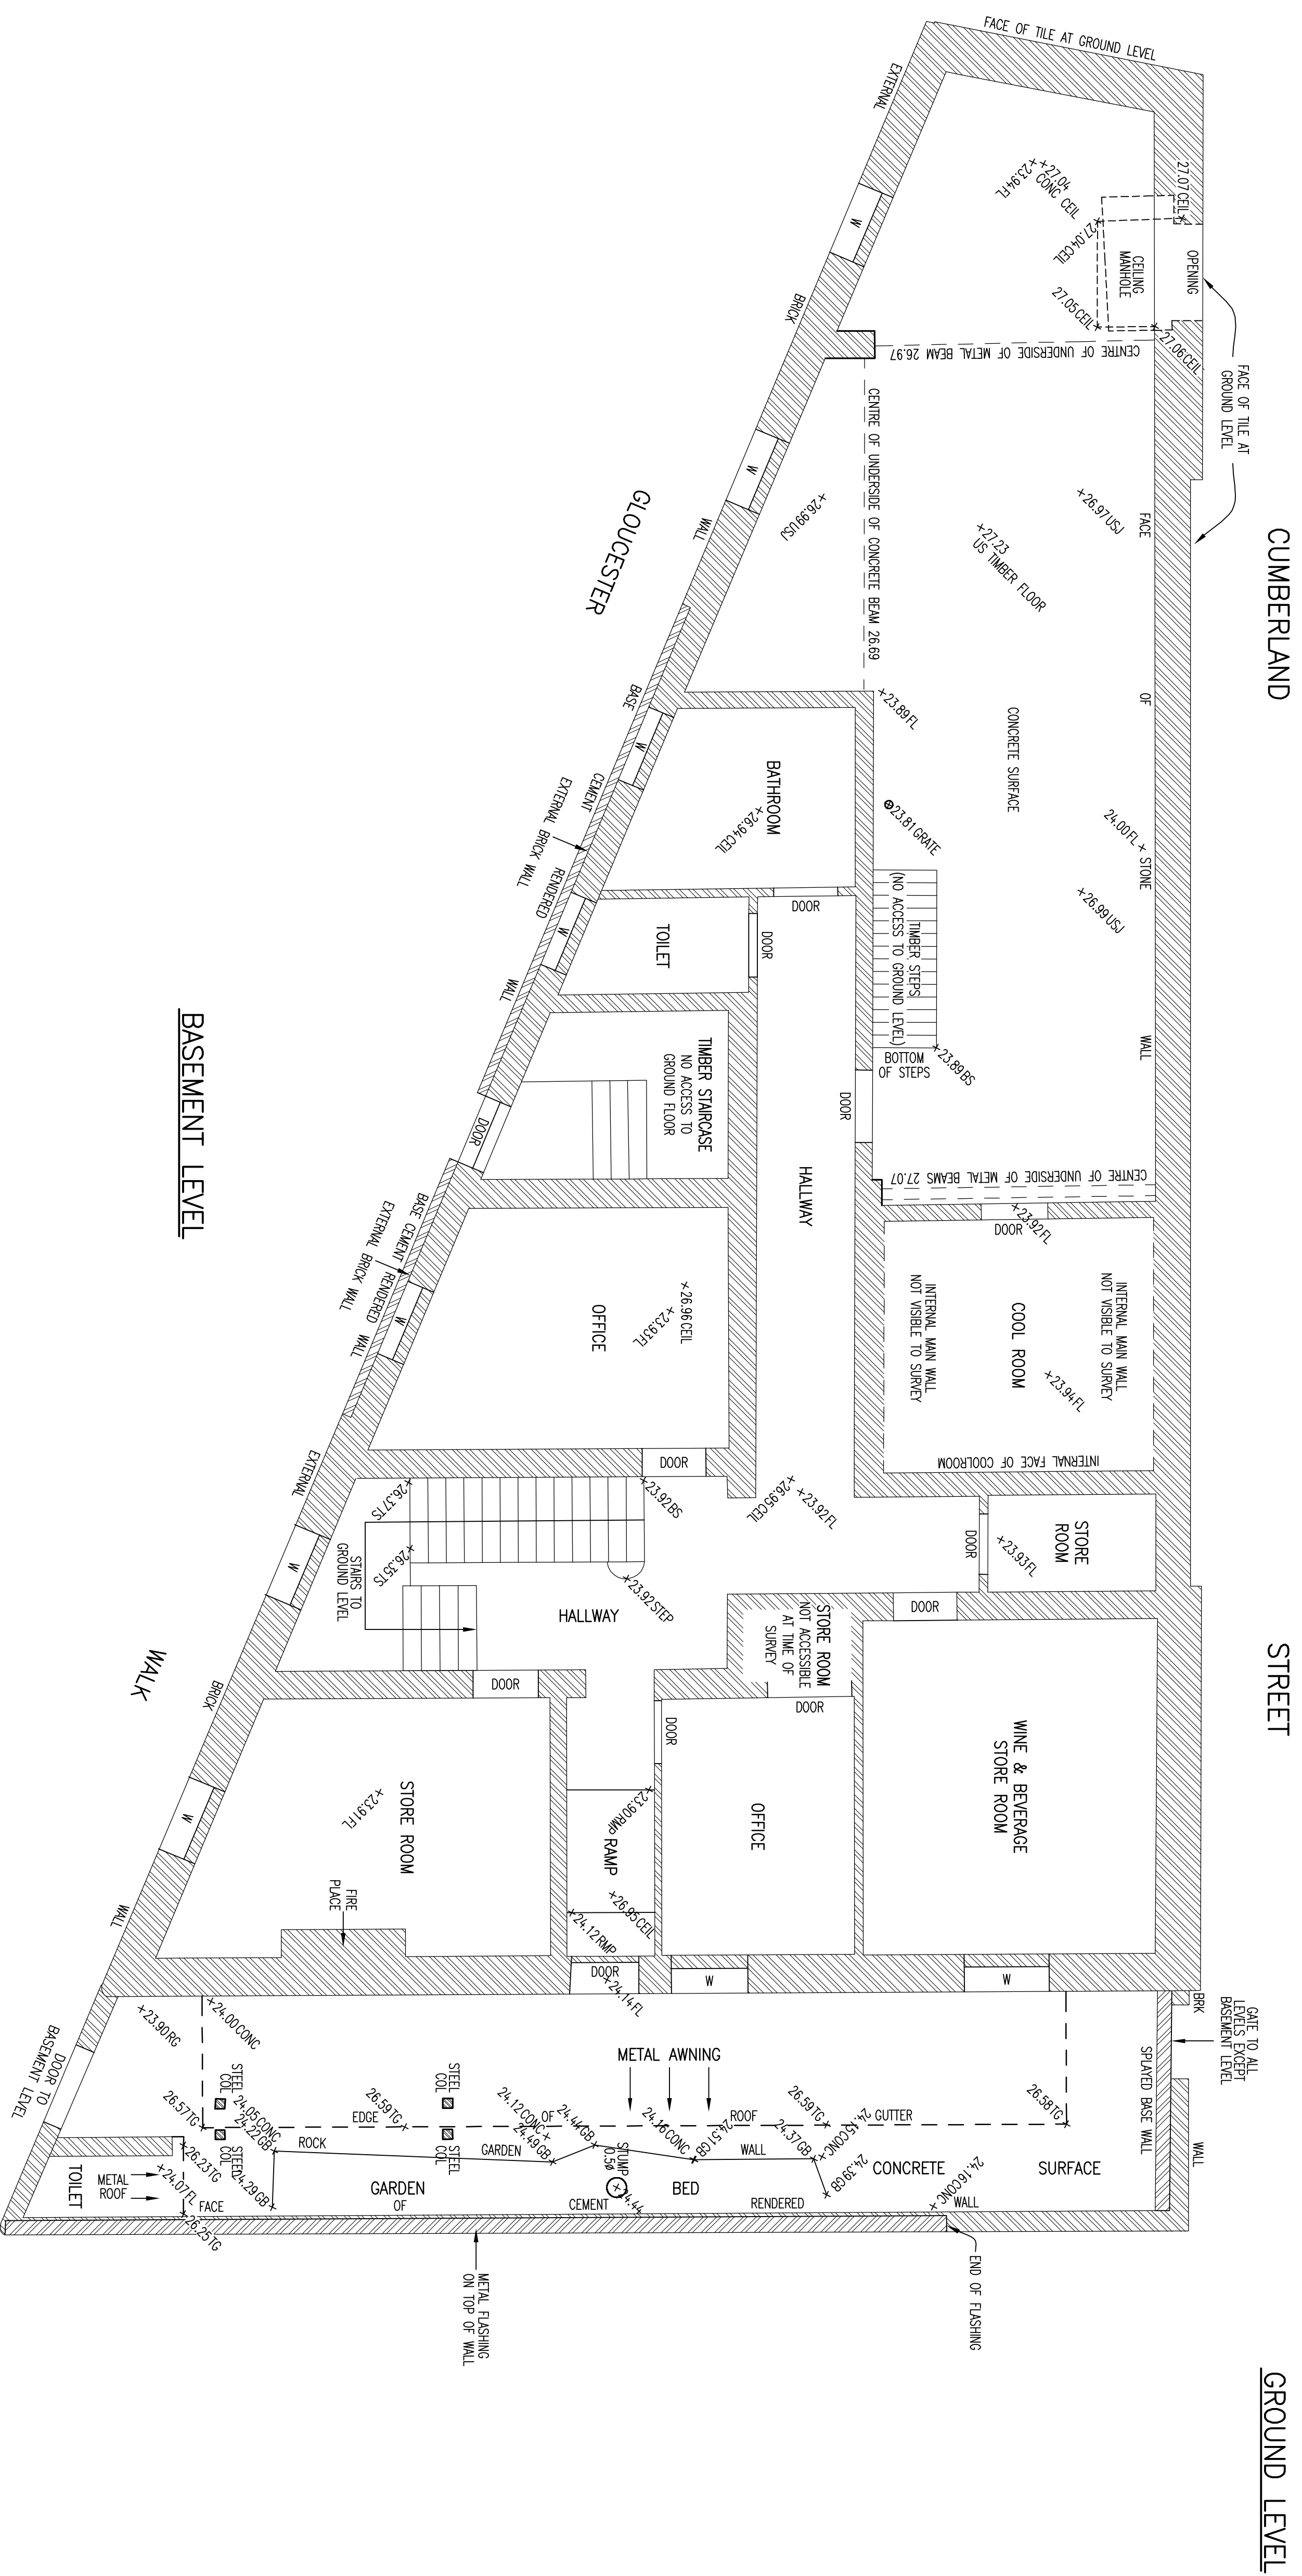
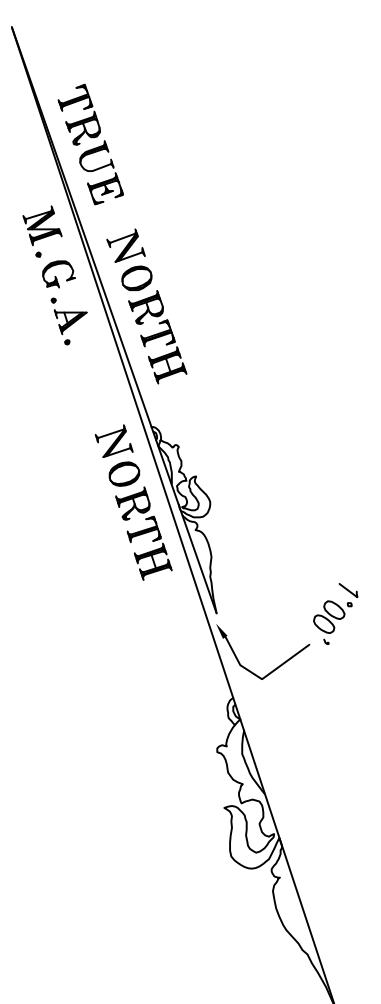
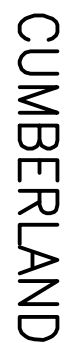




- [illegible]

		PLAN SHOWING INTERNAL DETAILS FOR "GLENMORE HOTEL" CUMBERLAND STREET THE ROCKS					
						CONSULTING SURVEYORS	DATE
						DENNY LINKER & CO.	RATIO: 1:50 15/09/2009
						SYDNEY	
						DATE: A.H.D.	
						SUB FLOOR 17 RAMPLE STREET	ISSUE
						SURRY HILLS N.S.W. 2010	SHEET SIZE
						REF. 090811	BT
DATE	BY	REVISION	ISSUE				REF. 090811
							NO.:
							LD: INT DETAILS

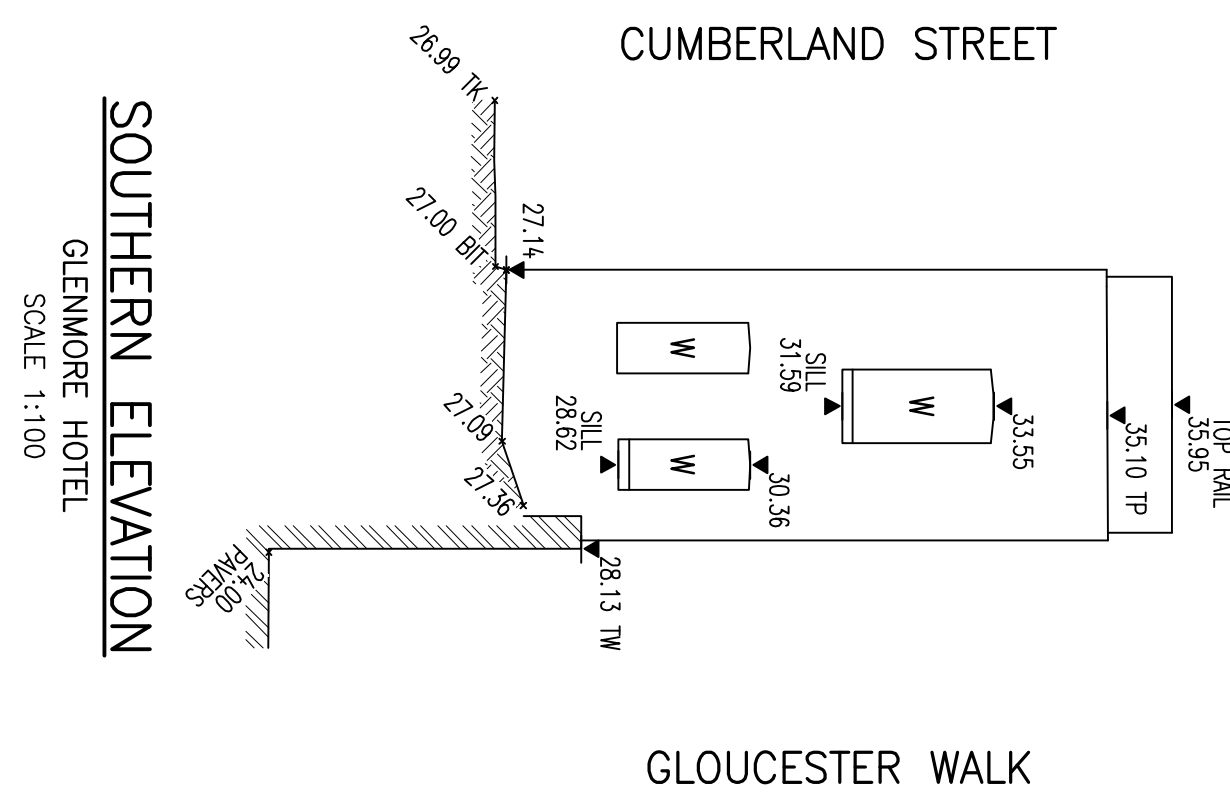
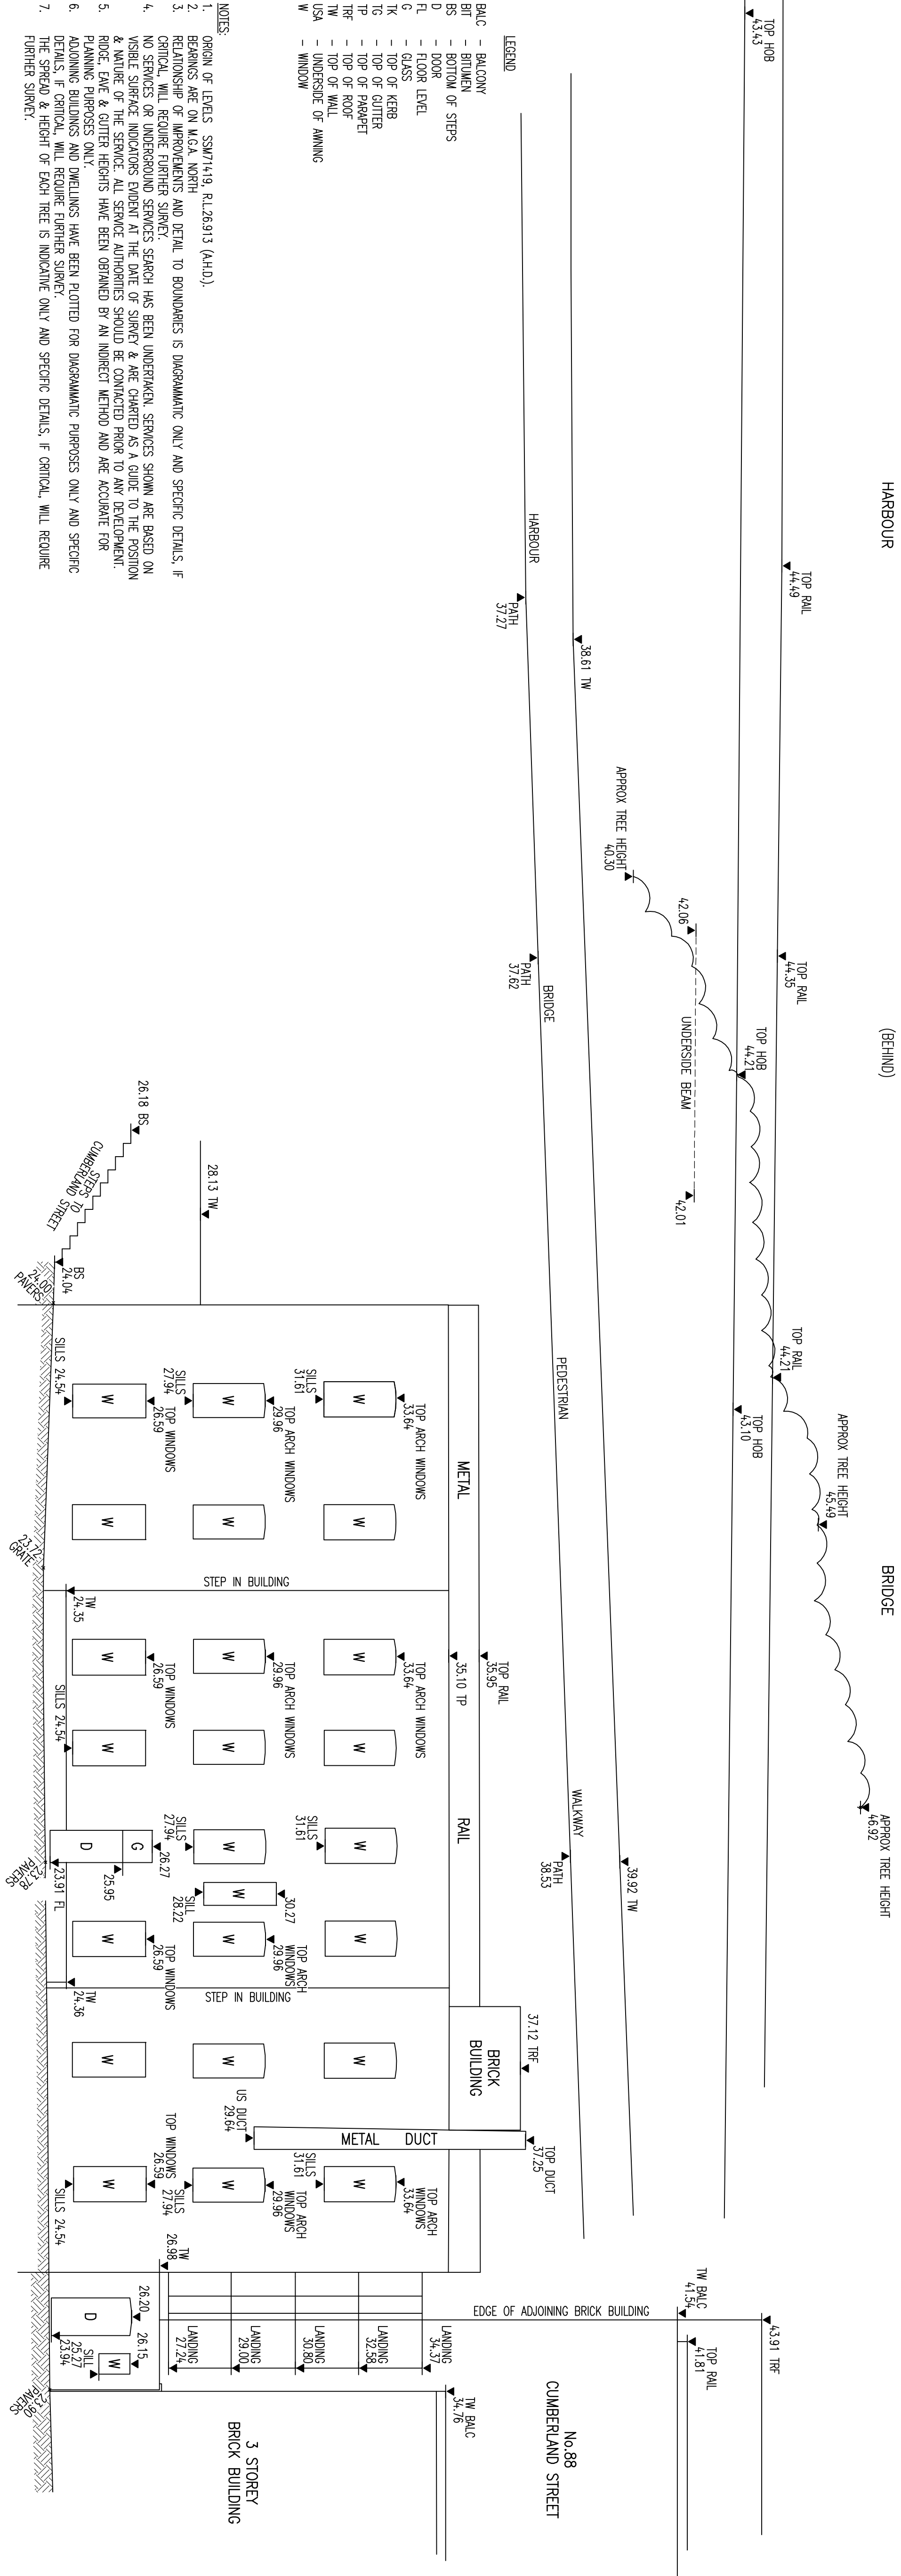
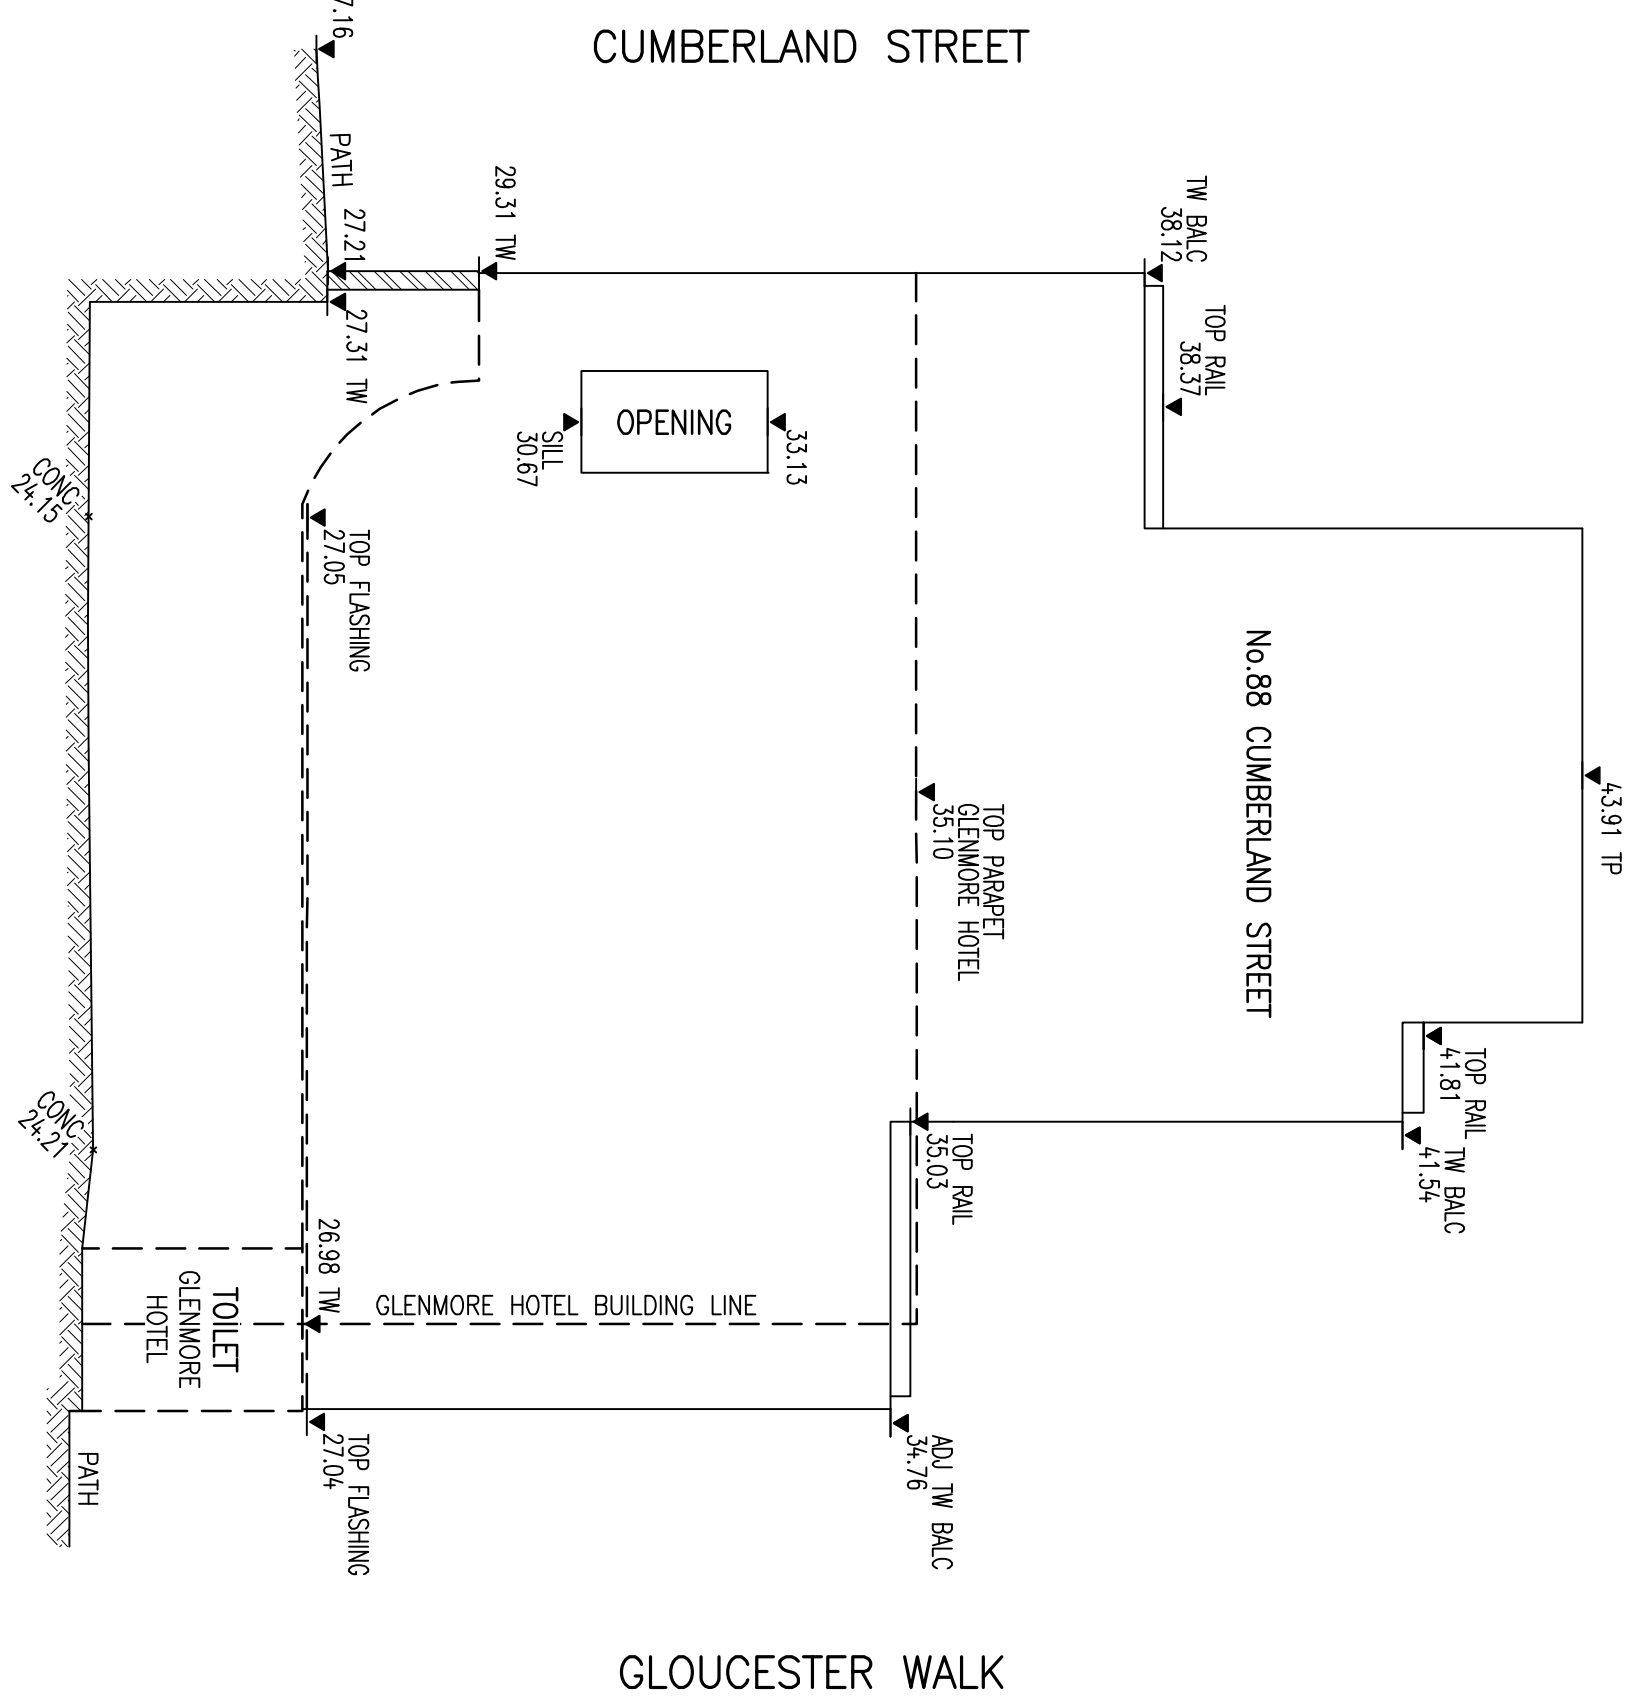
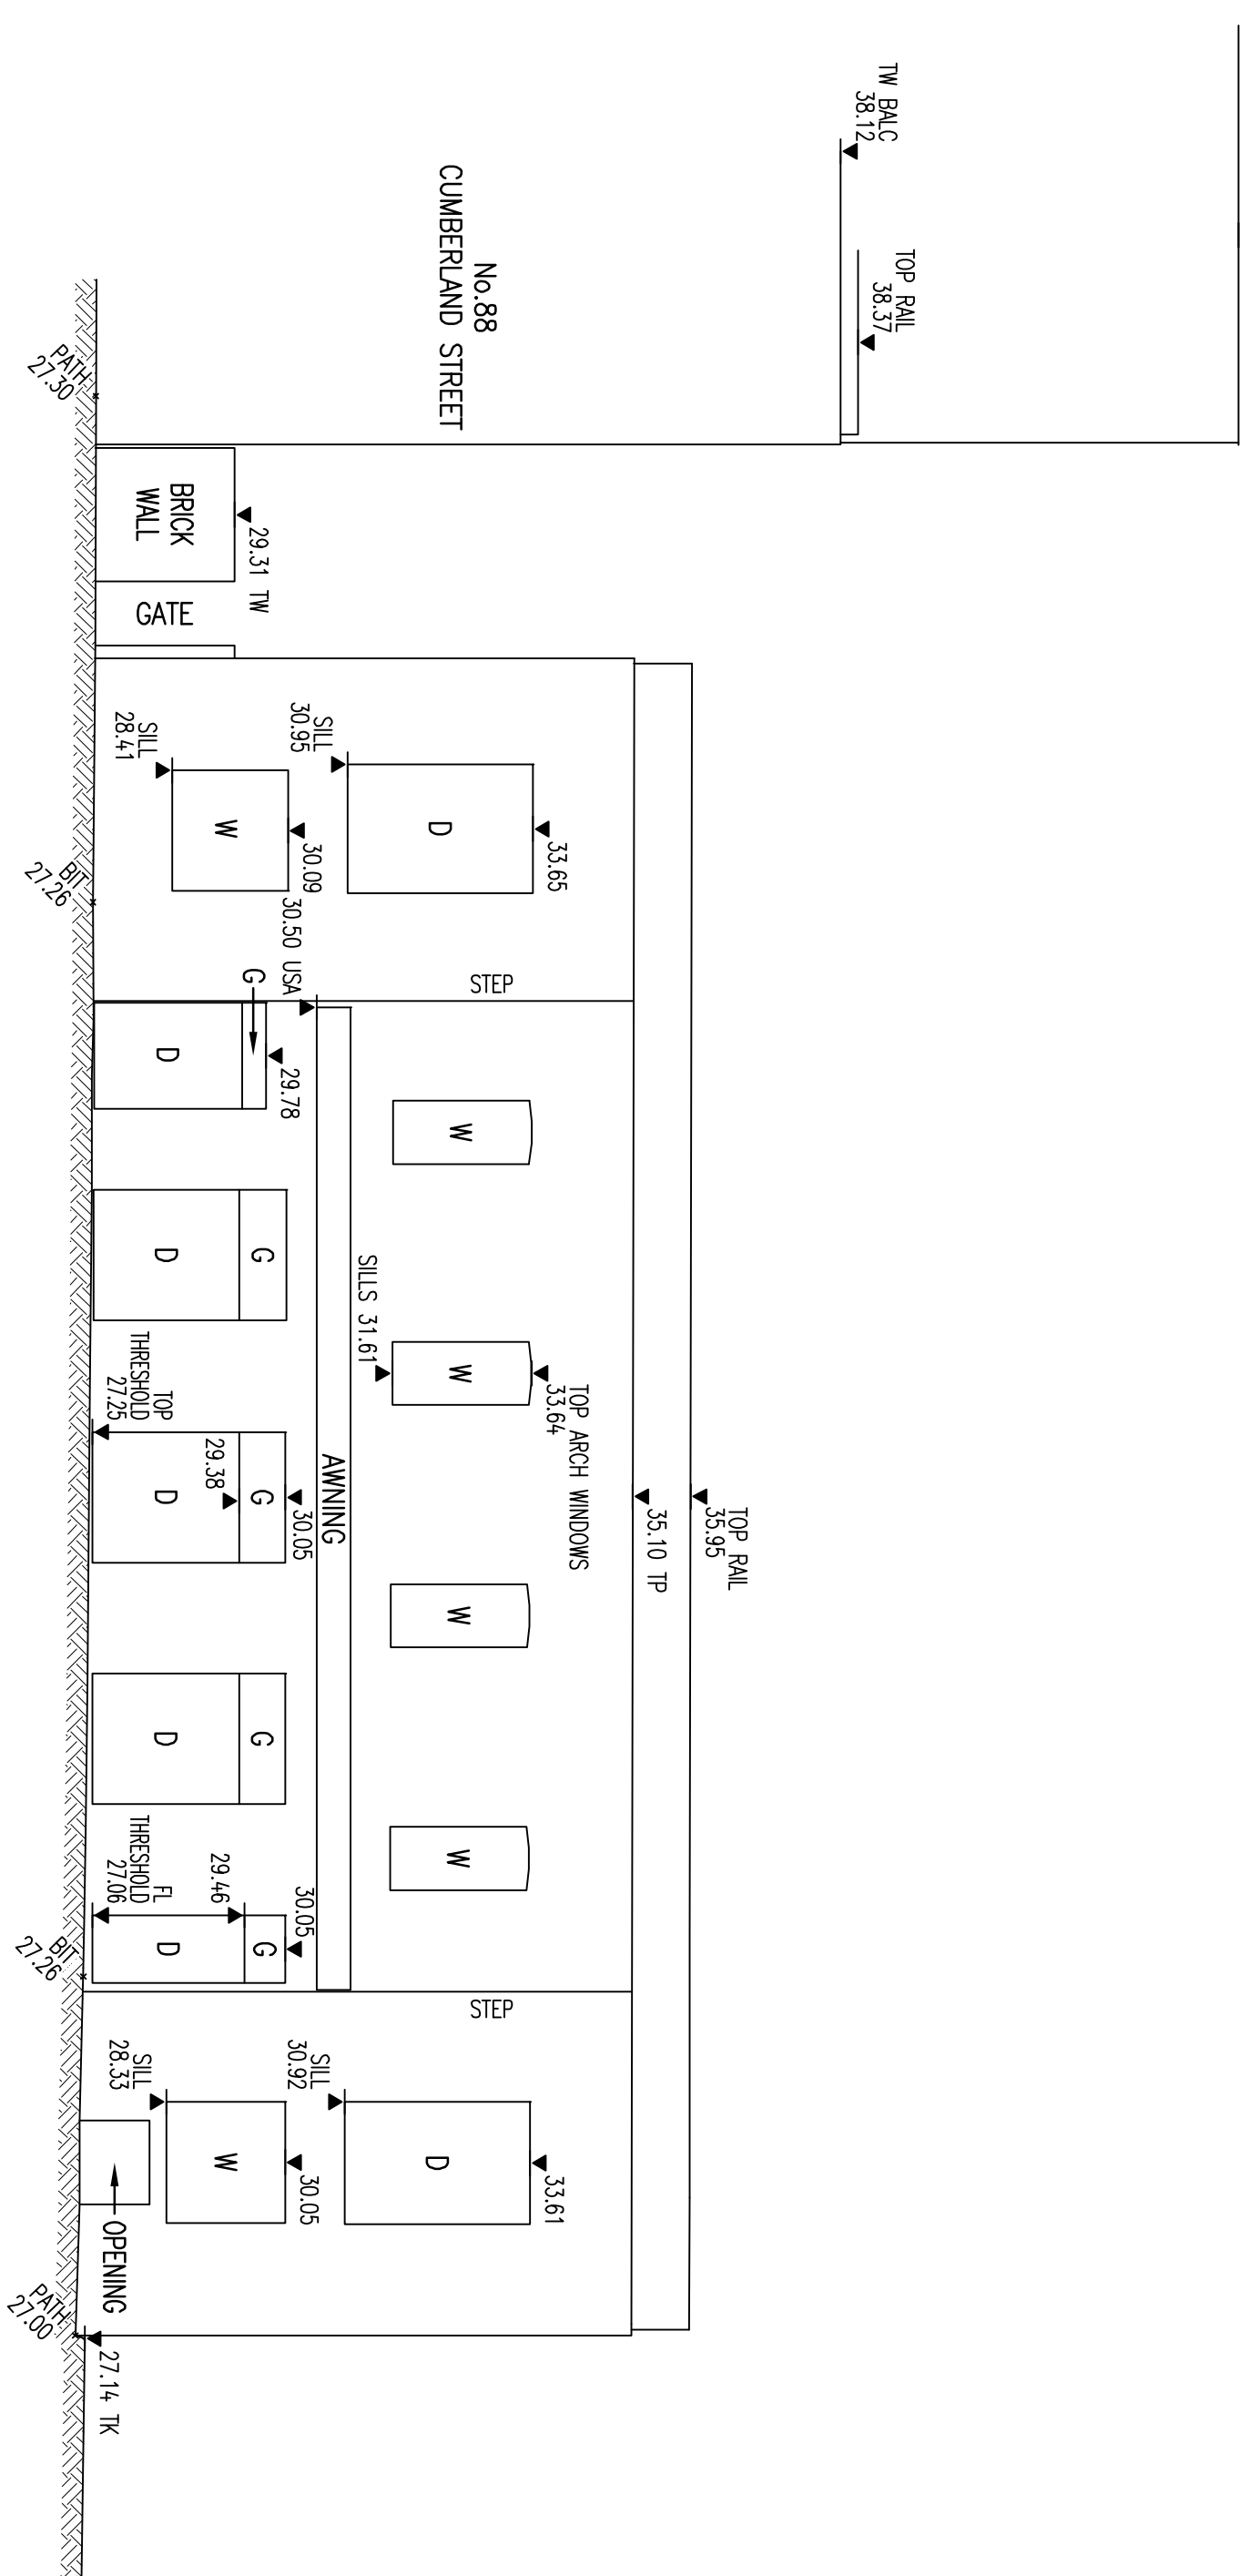
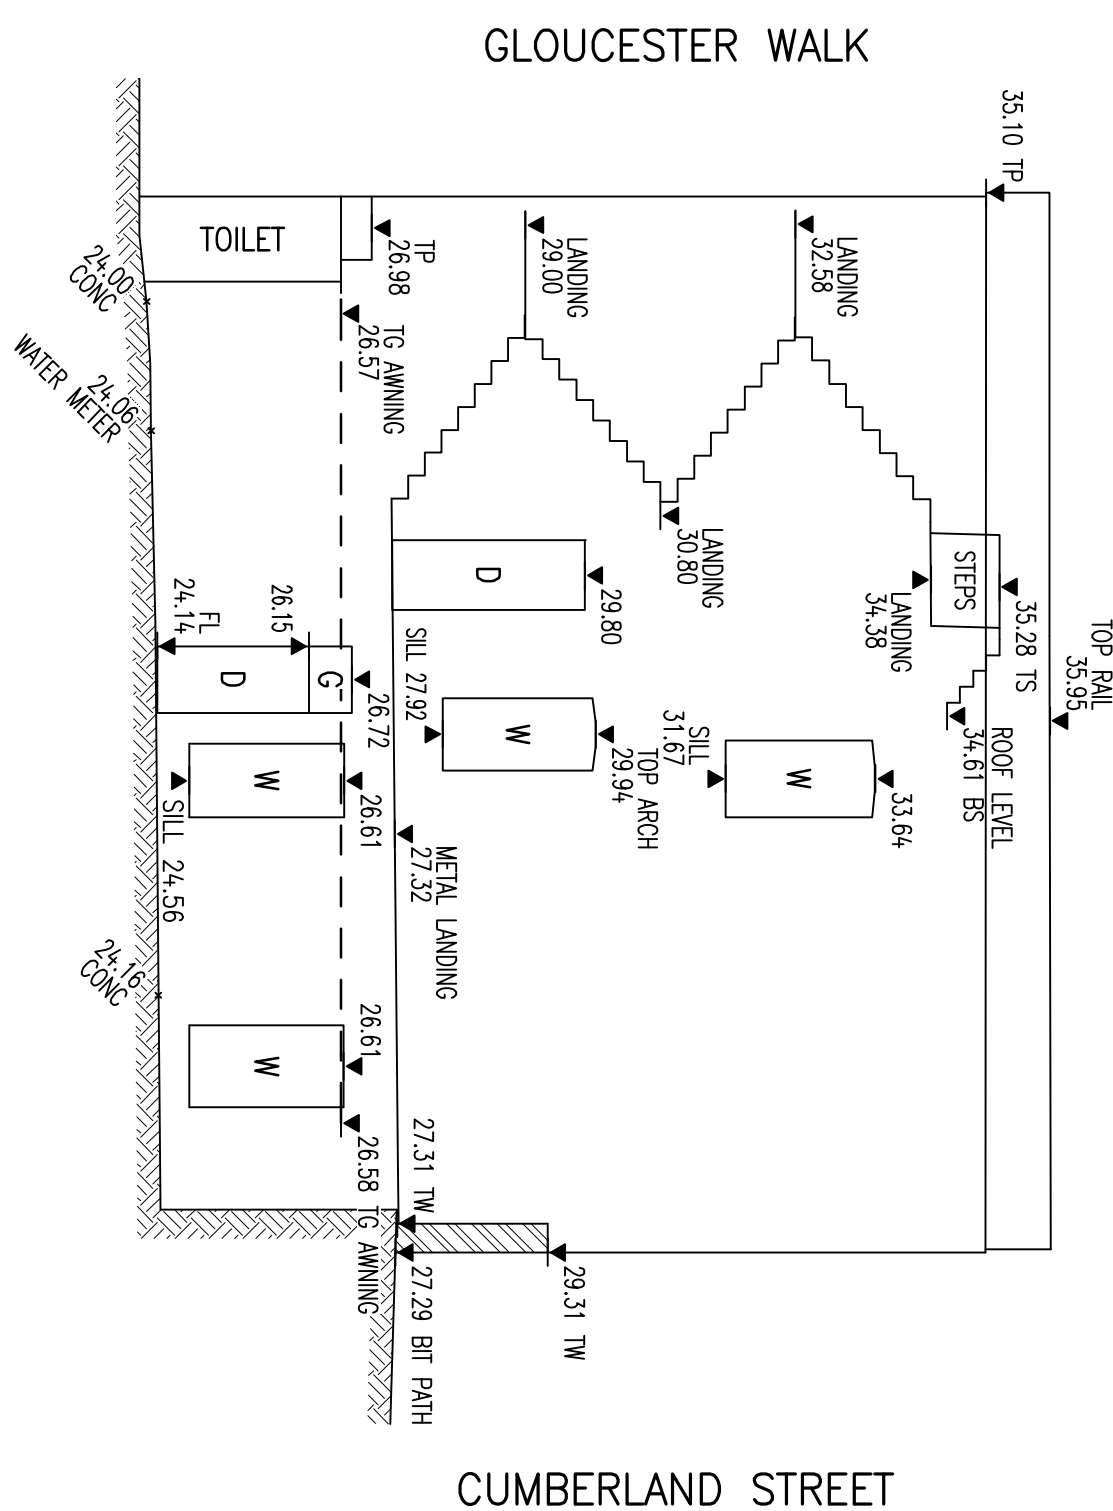
ROOF LEVEL

WALK

- LEGEND**
- BS - BOTTOM OF STEPS
 - CELL - CEILING
 - COL - COLUMN
 - FL - FLOOR LEVEL
 - TS - TOP OF STEPS
 - TS - TOP OF STEPS
 - TW - TOP OF WALL
 - USB - UNDERSIDE OF BEAM
 - W - WINDOW

- [illegible]

		PLAN SHOWING INTERNAL DETAILS FOR "GLENMORE HOTEL" CUMBERLAND STREET THE ROCKS		
		CONSULTING SURVEYORS		DATE 15/09/2009
		DENNY LINKER & CO.		RATIO: 1:50
		SYDNEY		
		DATE: A.H.D.		ISSUE
		SUB FLOOR 17 RAMPLE STREET		SHEET SIZE B1
		SURREY HILLS N.S.W. 2010		
		DRAWN: AG/MS		
		REF: 090811		
DATE	BY	REV: 090811		
	REVISION	NO:		
	ISSUE	ID: INT DETAILS		

[illegible]