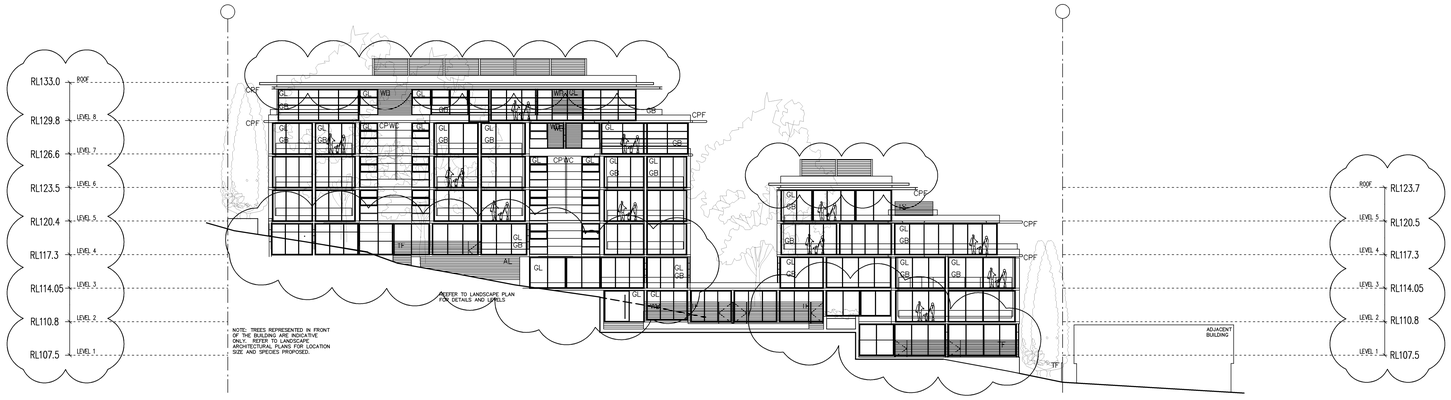

AL	POWDERCOATED ALUMINIUM LOUVRE
CPF	PROFILED METAL FASCIA TO HORIZONTAL SLAB EDGE
CPG	PROFILED METAL GUTTERING & RAINWATER GOODS
CPWC	PROFILED METAL WALL CLADDING SYSTEM
GB	POWDERCOATED ALUMINIUM BALUSTRADE
GL	POWDERCOATED ALUMINIUM FRAMED GLAZING SUITES
GL TW	TRANSLUCENT WHITE GLASS TO POWDER-COATED ALUMINIUM FRAMED GLAZING SUITES
GL LV	LOUVRE WINDOW TO POWDERCOATED ALUMINIUM FRAMED GLAZING SUITES
PL	PAINTED RENDERED MASONRY
SR	STEEL ROOF SHEETING PRE-COLOURED
TS	TIMBER SCREENS & FENCING TO FUTURE DETAILS, CLEAR FINISH
WB	WEATHERBOARD, PAINT FINISH
RS	COLORBOND PERFORATED METAL ROLLER SHUTTER
TF	TIMBER FENCE, PAINT FINISH

COURTYARD ELEVATION
MCINTYRE BUILDING

COURTYARD ELEVATION
MERRIWA BUILDING

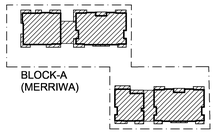

KEY PLAN

ISSUE	DATE	REVISION	BY	ISSUE	DATE	REVISION	BY
C	02-06-09	ISSUED FOR SEC-96 SUBMISSION	TMJ				
B	13.05.09	ROOF AND FLOOR RL'S AMENDED	MV				
A	27.04.09	EGRESS AMENDED FOR BCA COMPLIANCE	TMJ				

DO NOT SCALE
USE FIGURED DIMENSIONS AT ALL TIMES. IF IN DOUBT CHECK WITH MERITON APARTMENTS PTY. LTD.
CONTRACTOR(S) TO CHECK AND VERIFY ALL LEVELS, DATUMS AND DIMENSIONS ON SITE AND SHALL REPORT ANY DISCREPENCIES OR OMMISSIONS TO MERITON APARTMENTS PTY. LTD. PRIOR TO COMMENCEMENT OF WORK AND DURING THE CONSTRUCTION PHASE.

20 10 0 10 20 30 40 50 100mm

NORTH:

GENERAL NOTES:
THIS DRAWING IS THE EXCLUSIVE PROPERTY OF MERITON APARTMENTS PTY. LTD. AND THE REPRODUCTION OF ANY PART WITHOUT THE PRIOR WRITTEN CONSENT OF MERITON APARTMENTS PTY. LTD. IS A VIOLATION OF APPLICABLE LAWS. IN NO EVENT SHALL MERITON APARTMENTS PTY. LTD. BE HELD LIABLE FOR SPECIAL COLLATERAL, INCIDENTAL OR CONSEQUENTIAL LIABILITY IN CONNECTION WITH THE USE OF THIS DIGITAL DATA ONCE RELEASED FROM THE MERITON APARTMENTS PTY. LTD. OFFICES.
THIS DRAWING IS TO BE READ AND UNDERSTOOD IN CONJUNCTION WITH THE STRUCTURAL, MECHANICAL, ELECTRICAL AND / OR ANY OTHER CONSULTANTS DOCUMENTATION AS MAY BE APPLICABLE TO THE PROJECT PRIOR TO THE START OF ANY WORKS AND FOR ITS DURATION.

Meriton
Apartments Pty. Ltd.
Builders & Developers
Level 11, 528 Kent Street, Sydney NSW 2000 r@design.meriton.com.au
Tel: (02) 9287 2888 Fax: (02) 9287 2779 Internet: http://www.meriton.com.au

PROJECT:
PROPOSED RESIDENTIAL DEVELOPMENT
GORDON
4-14 MERRIWA ST & 3-11 MONTYRE ST
GORDON, NSW 2072

DRAWING TITLE:
SITE ELEVATIONS - COURTYARD

PROJECT No.	DATE:	DRAWING No:	REV:
745	6/3/2009	S96-112-EL	C
DRAWN BY: AH & TMJ	SCALE: 1:100		
CAD FILE: S:\GORDON\ARCH_SEC96-JUN 09\S96-111_114-EL - ELEVATIONS.DWG			

A0