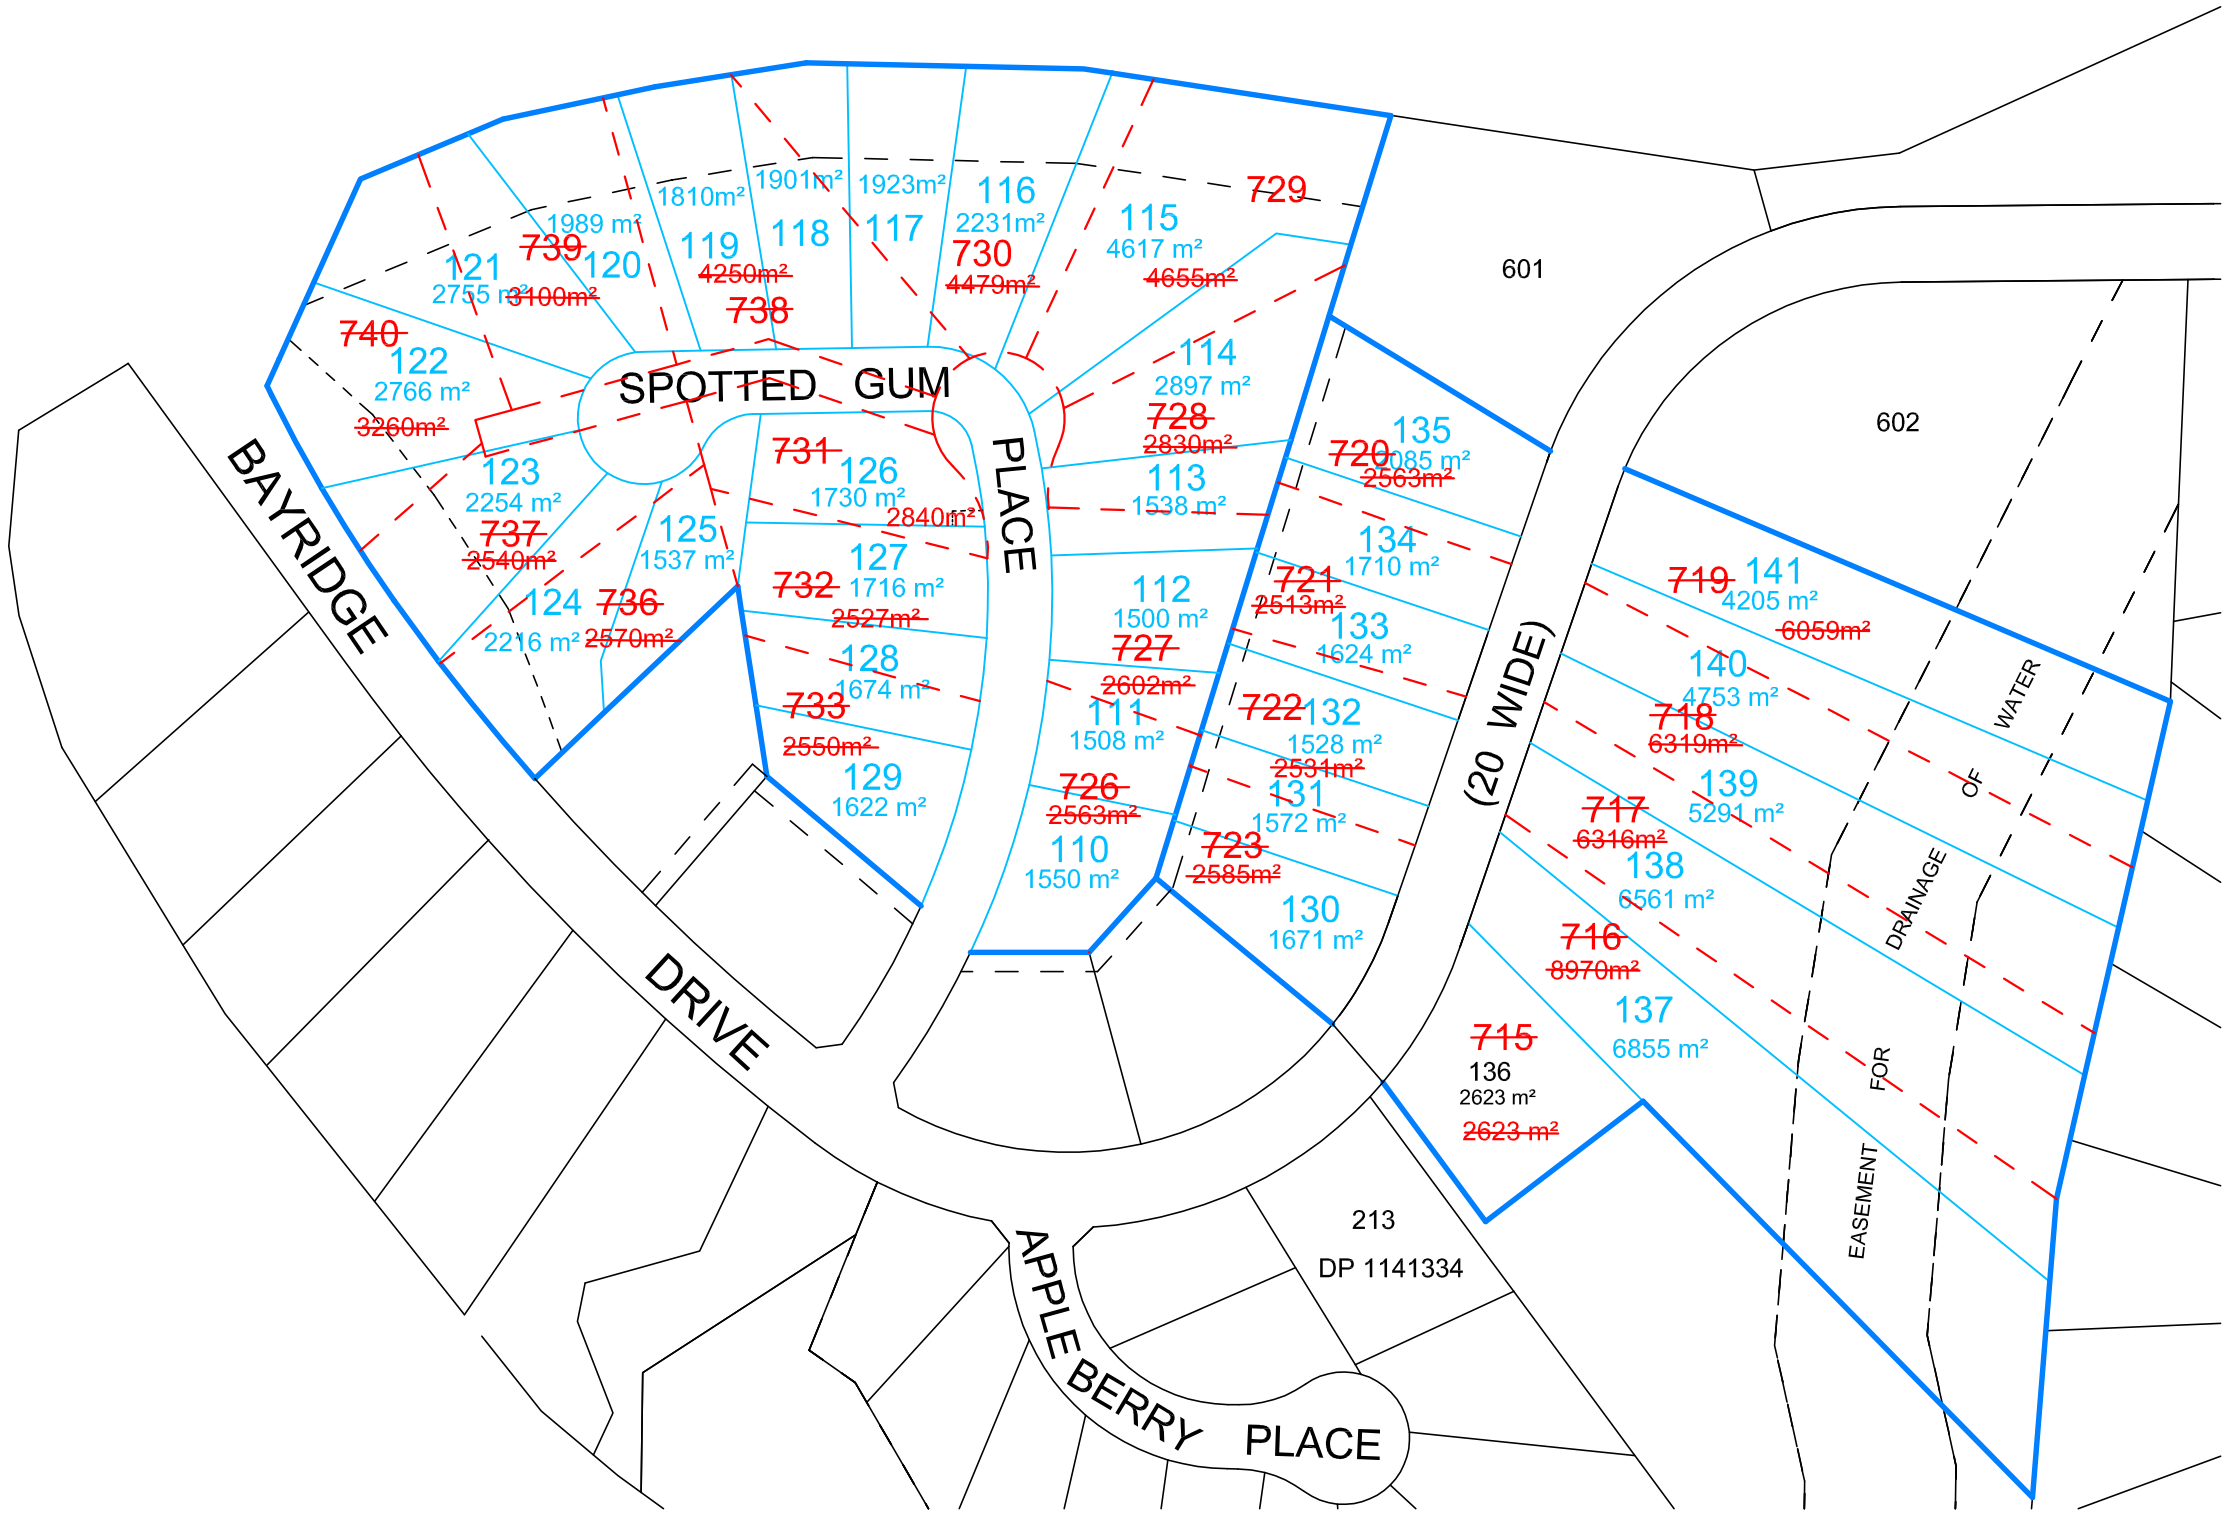

NOTES:

PROPOSED AMENDED BOUNDARY

PREVIOUSLY APPROVED BOUNDARY

4 NEW LOT NUMBER

4 PREVIOUS LOT NUMBER

SCALE 1:1000

0 10m 20m 30m 40m 50m 60m 70m 80m 90m 100m

ISSUE	AMENDMENTS	DATE
E	REVISED DA RE-ISSUE (STAGE 2B)	19-12-2013
D	REVISED DA RE-ISSUE (APPLEBERRY PLACE)	
C	REVISED DA RE-ISSUE (BUILDING FOOTPRINT)	
B	REVISED DA RE-ISSUE	20-12-2007
A	DEVELOPMENT APPLICATION	20-10-2006

ISSUE	AMENDMENTS	DATE

CLIENT

Canberra Investment Corporation Limited

CONSULTANT

Conway Burrows + Hancock
Consulting Surveyos

PROJECT

BAY RIDGE ESTATE
BATEMANS BAY
RURAL RESIDENTIAL SUBDIVISION
LOT 104 DP 1158878

DRAWING

AMENDED SUBDIVISION LAYOUT

DATE	DRAWN	CHECKED	SCALE
26-11-2013	ADB	ADB	1:1000@A1

PROJECT No	DRAWING No	ISSUE
10703	10703-1	E