

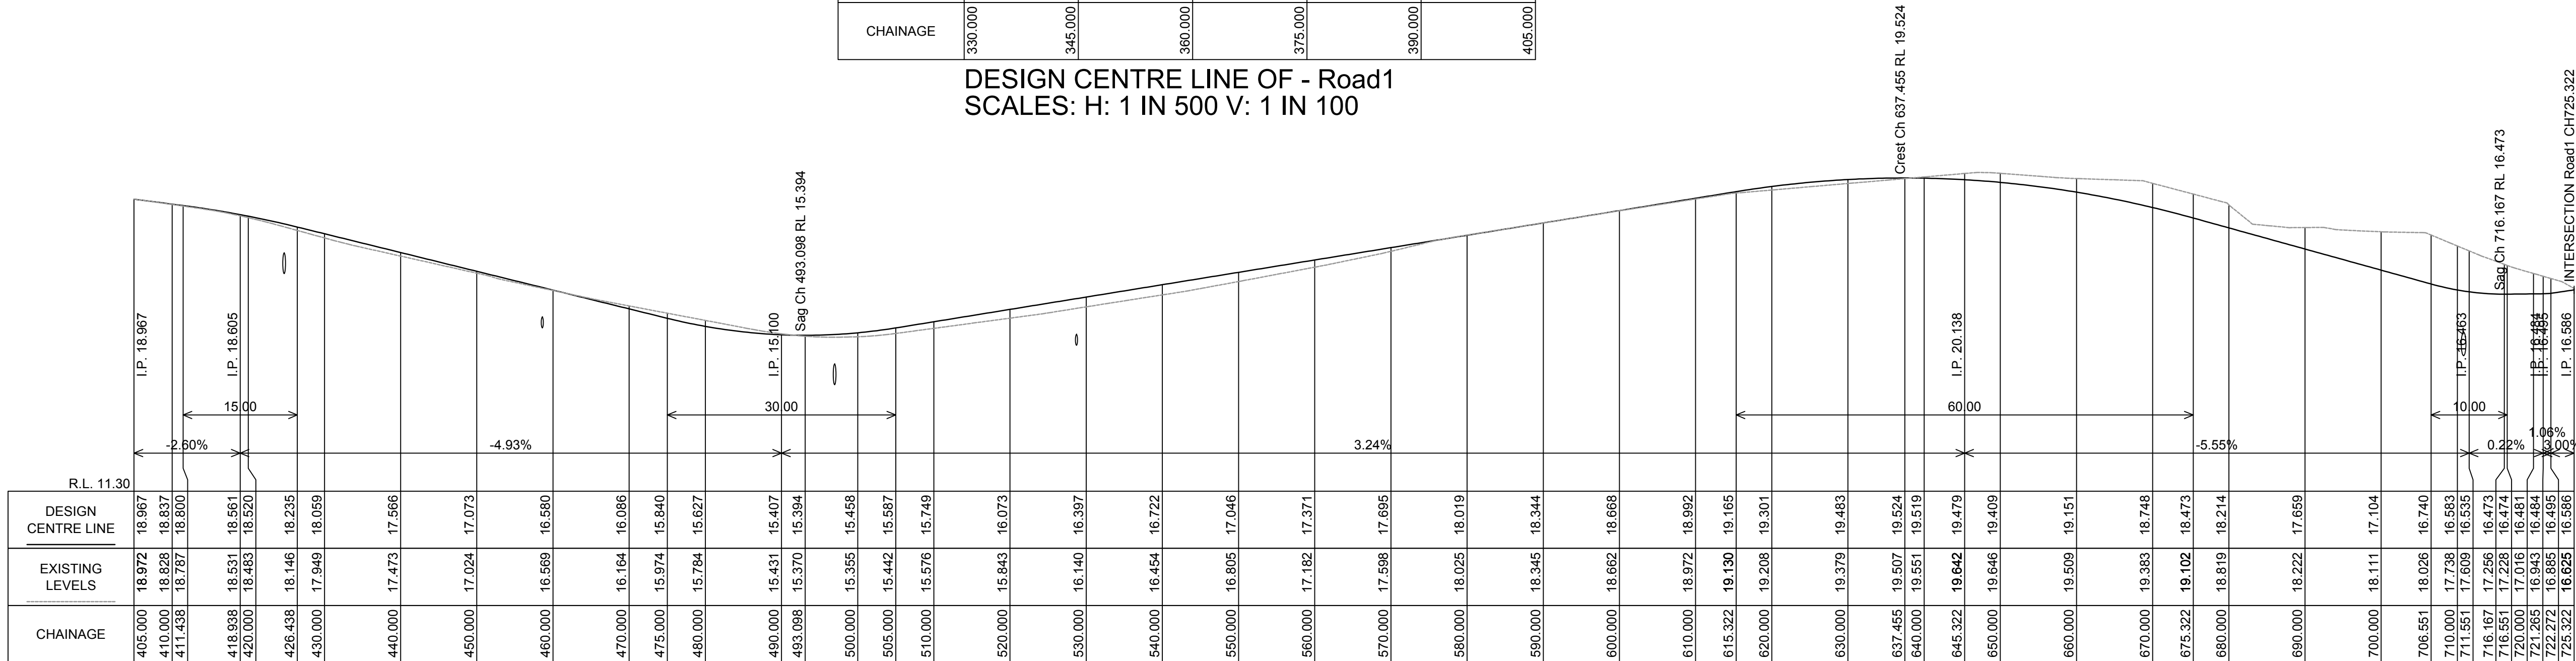
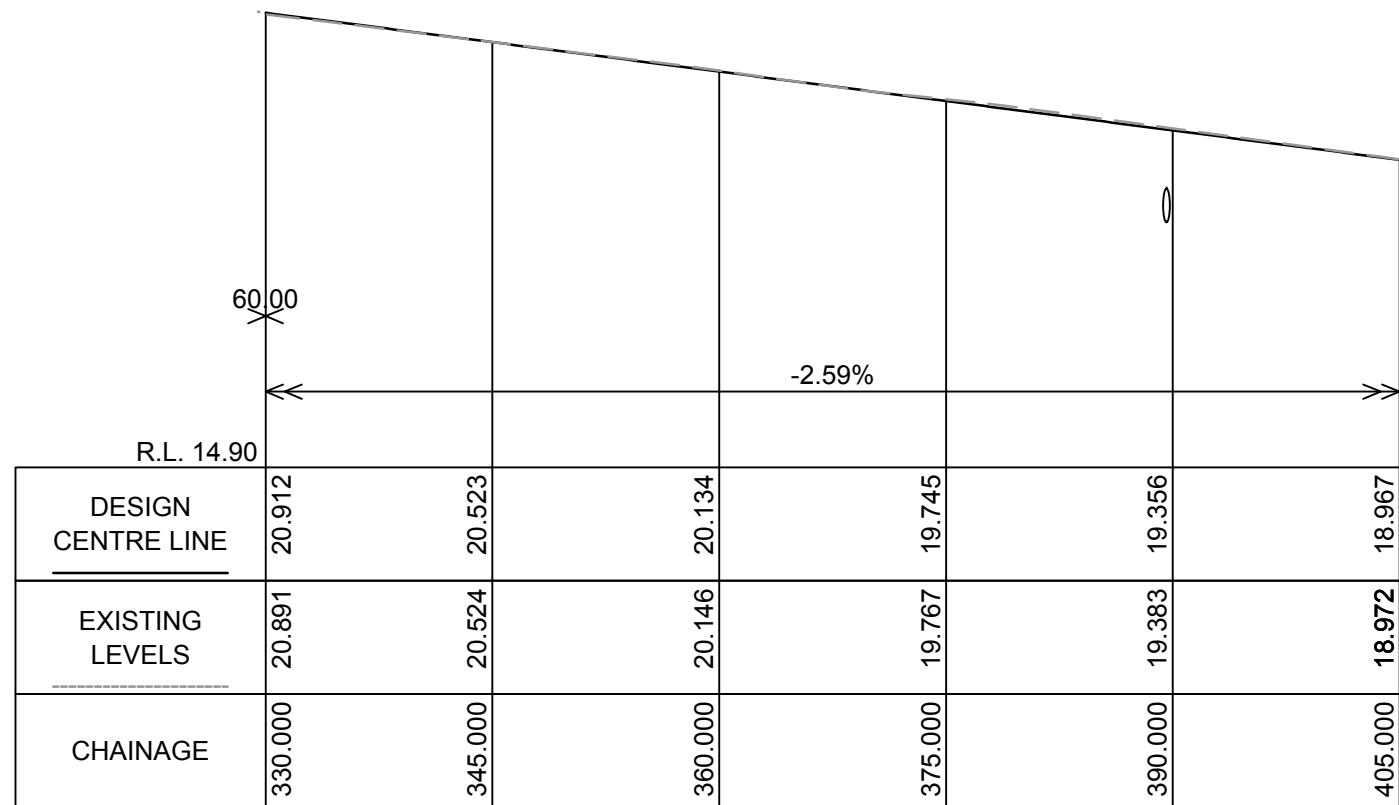


M:\Projects\20000\24000\24285\Drawings\N24285-412.dwg

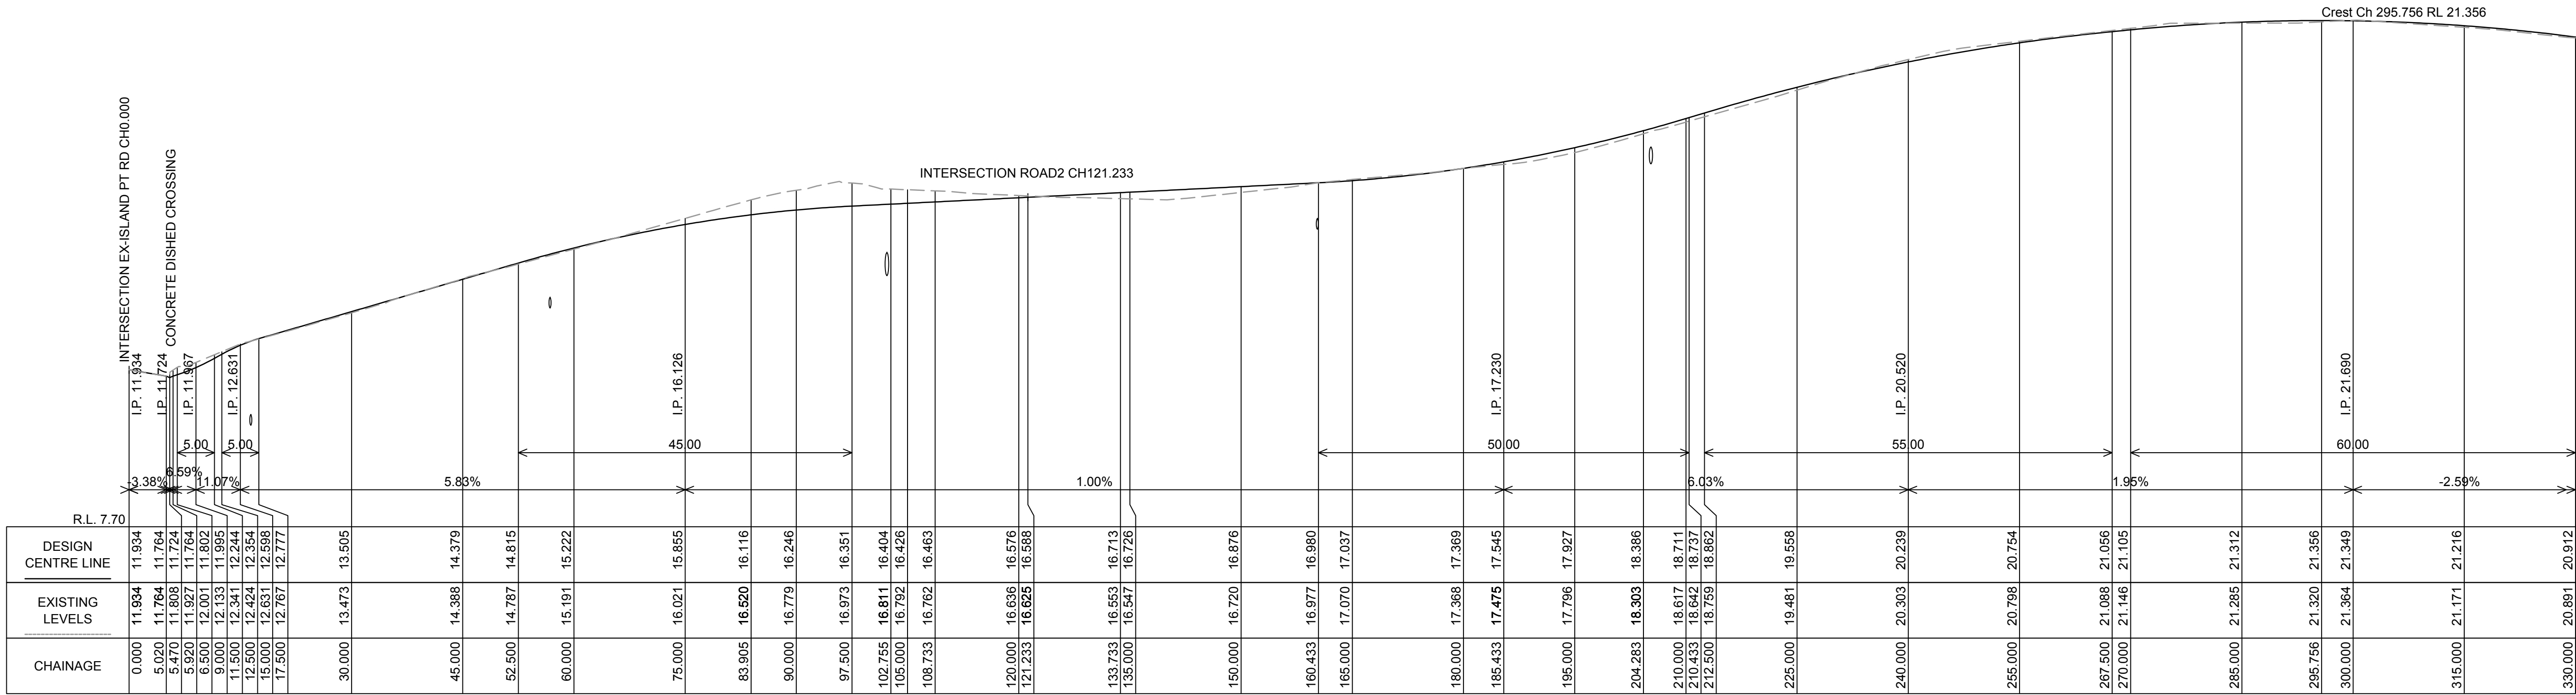

BEWARE!

THE CONTRACTOR IS TO VERIFY THE LOCATION OF ALL EXISTING SERVICES PRIOR TO COMMENCEMENT OF CONSTRUCTION AND SHALL BE RESPONSIBLE, AT THE CONTRACTOR'S EXPENSE, FOR ANY REPAIRS TO DAMAGE CAUSED DURING CONSTRUCTION.

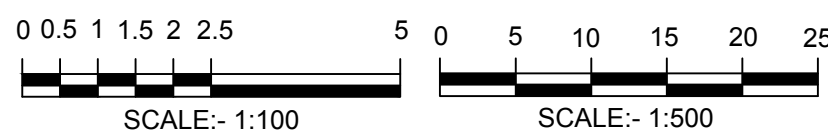

RATIO:
H1:500, V1:100
(AT A1 ORIGINAL)

DATUM:
AUSTRALIAN HEIGHT DATUM
ORIGIN: SSM 63971
RL 8.71
DATE OF PLAN: JULY 2017

SURVEY
DESIGN
DRAWN
CHECK'D

APS
CEG
TSP
CEG

REV
P0
P1

DESCRIPTION
FOR INFORMATION
CHANGES MADE TO D.O.P. COMMENTS

BY
TSP

DATE
26/07/2017
16/10/2017

aps **allen price & scarratts pty ltd**
land and development consultants
Nowra Branch: 75 Plunkett Street, Nowra NSW 2541
Kiama Branch: 5/125 Terralong Street, Kiama NSW 2533
phone:(02) 4421 6544 fax:(02) 4422 1821
consultants@allenprice.com.au www.allenprice.com.au

**LONG SECTIONS OF ROADS 1 & 2
PROPOSED SUBDIVISION
OVER LOTS 6 & 15, DP 25550
AT ISLAND POINT ROAD, ST GEORGES BASIN
FOR SOUTHERN LAND NOMINEES PTY LTD**

DRAWING STATUS
FOR INFORMATION
NOT TO BE USED FOR CONSTRUCTION PURPOSES

DRAWING NUMBER
N24285-412

SHEET **2** OF **10** REVISION
P1