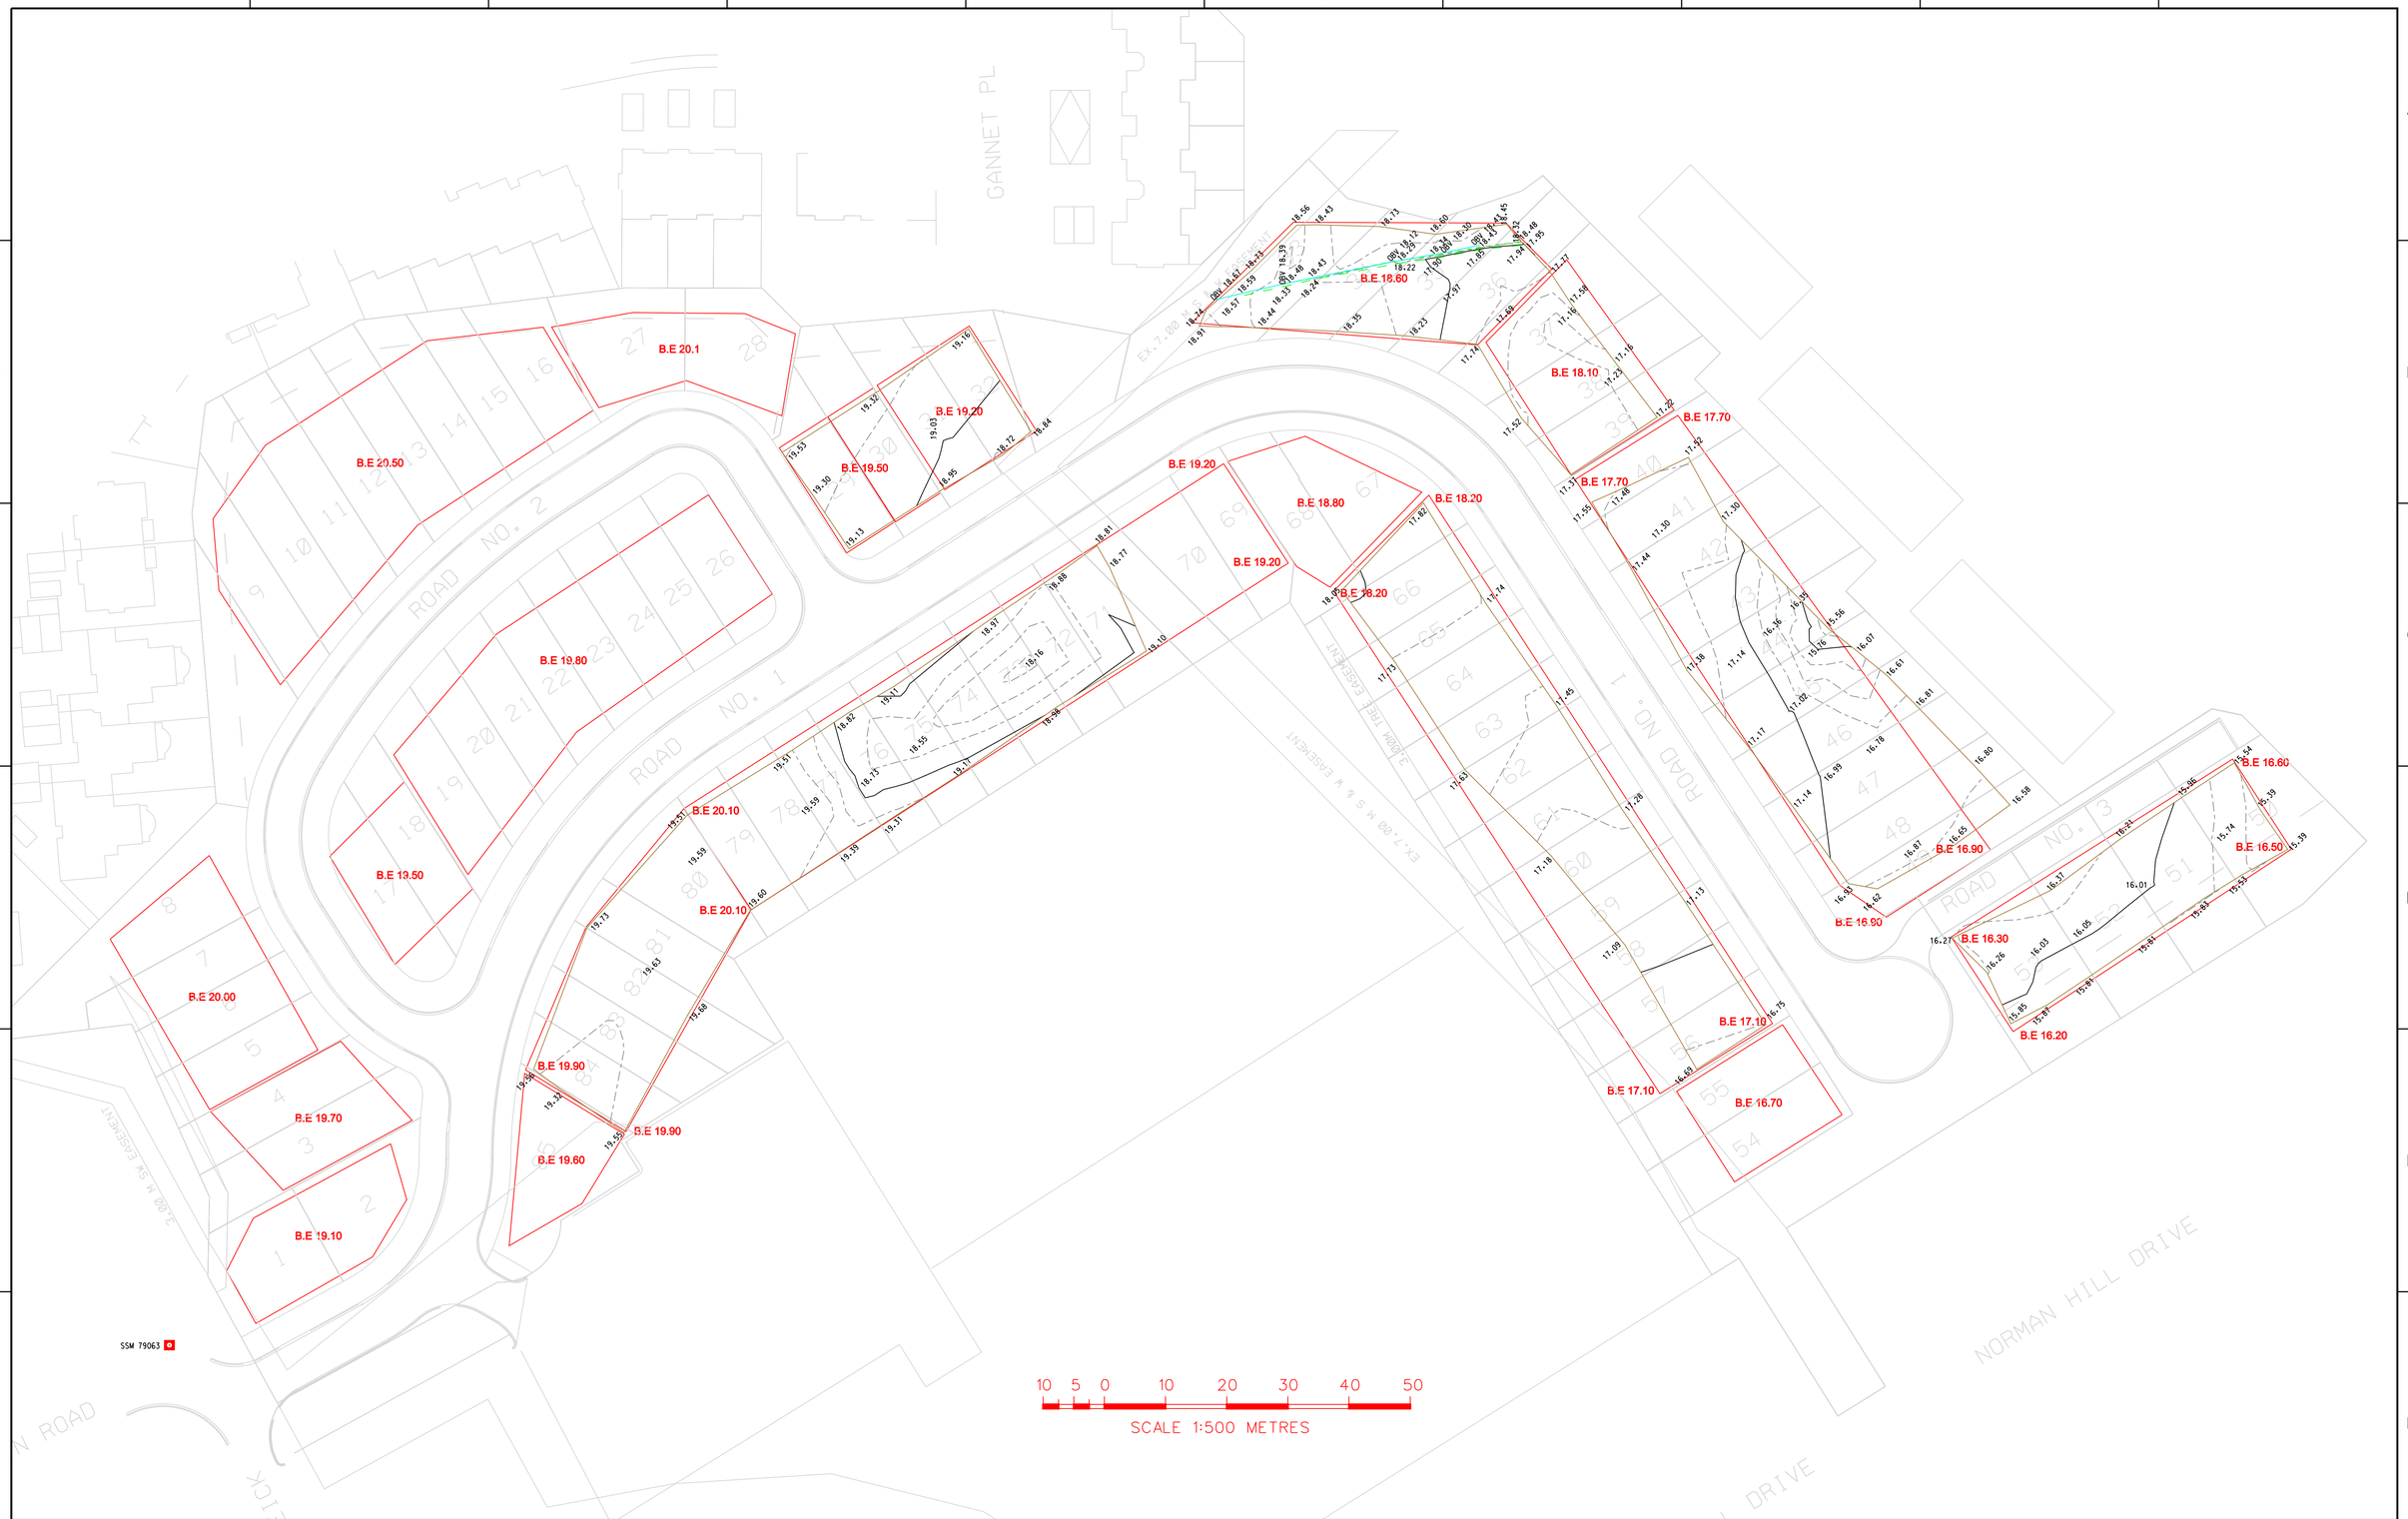

IMPORTANT NOTE:
This plan is prepared for J.K WILLIAMS GROUP from a combination of field survey and existing records for the purpose of designing new constructions on the land and should not be used for any other purpose.
The title boundaries shown hereon were not marked by the author at the time of survey and have been determined by plan dimensions only and not by field measurement.

REVISION	DATE	DESCRIPTION	CCAD REF	APPROVED
00	28.06.2010	ORIGINAL ISSUE	114099WI	JJL

SCALE:
HORZ. 1:500 VERT.

CONTOUR INTERVAL:
MAJOR 1.0 MINOR 0.25

A1

HORIZONTAL ORIGIN

COORD. SYSTEM: MGA

MARK ADOPTED: SSM 79063
COORDINATES:
E 512 959.058
N 6 653 197.736

VERTICAL DATUM

DATUM: AHD

BM ADOPTED: SSM 79063
RL 19.338

HARD & FORESTER
HARD & FORESTER
PO Box 4209

Coffs Harbour NSW 2450

t: (02) 6652 5848
f: (02) 6652 5848
e: jlindsell@hardforester.com.au
w: www.hardforester.com.au

Consulting Surveyors

Hard & Forester Pty Ltd ABN 67 003 541 348

SURVEYED	DRAWN	CHECKED	PASSED
J.L	J.L	J.L	

PROJECT:

OPAL COFFS

PLAN SHOWING SURVEYED STRIP AREAS

J.K WILLIAMS GROUP

SHEET 1 OF 1

DRAWING NUMBER	REV
114099006	00