


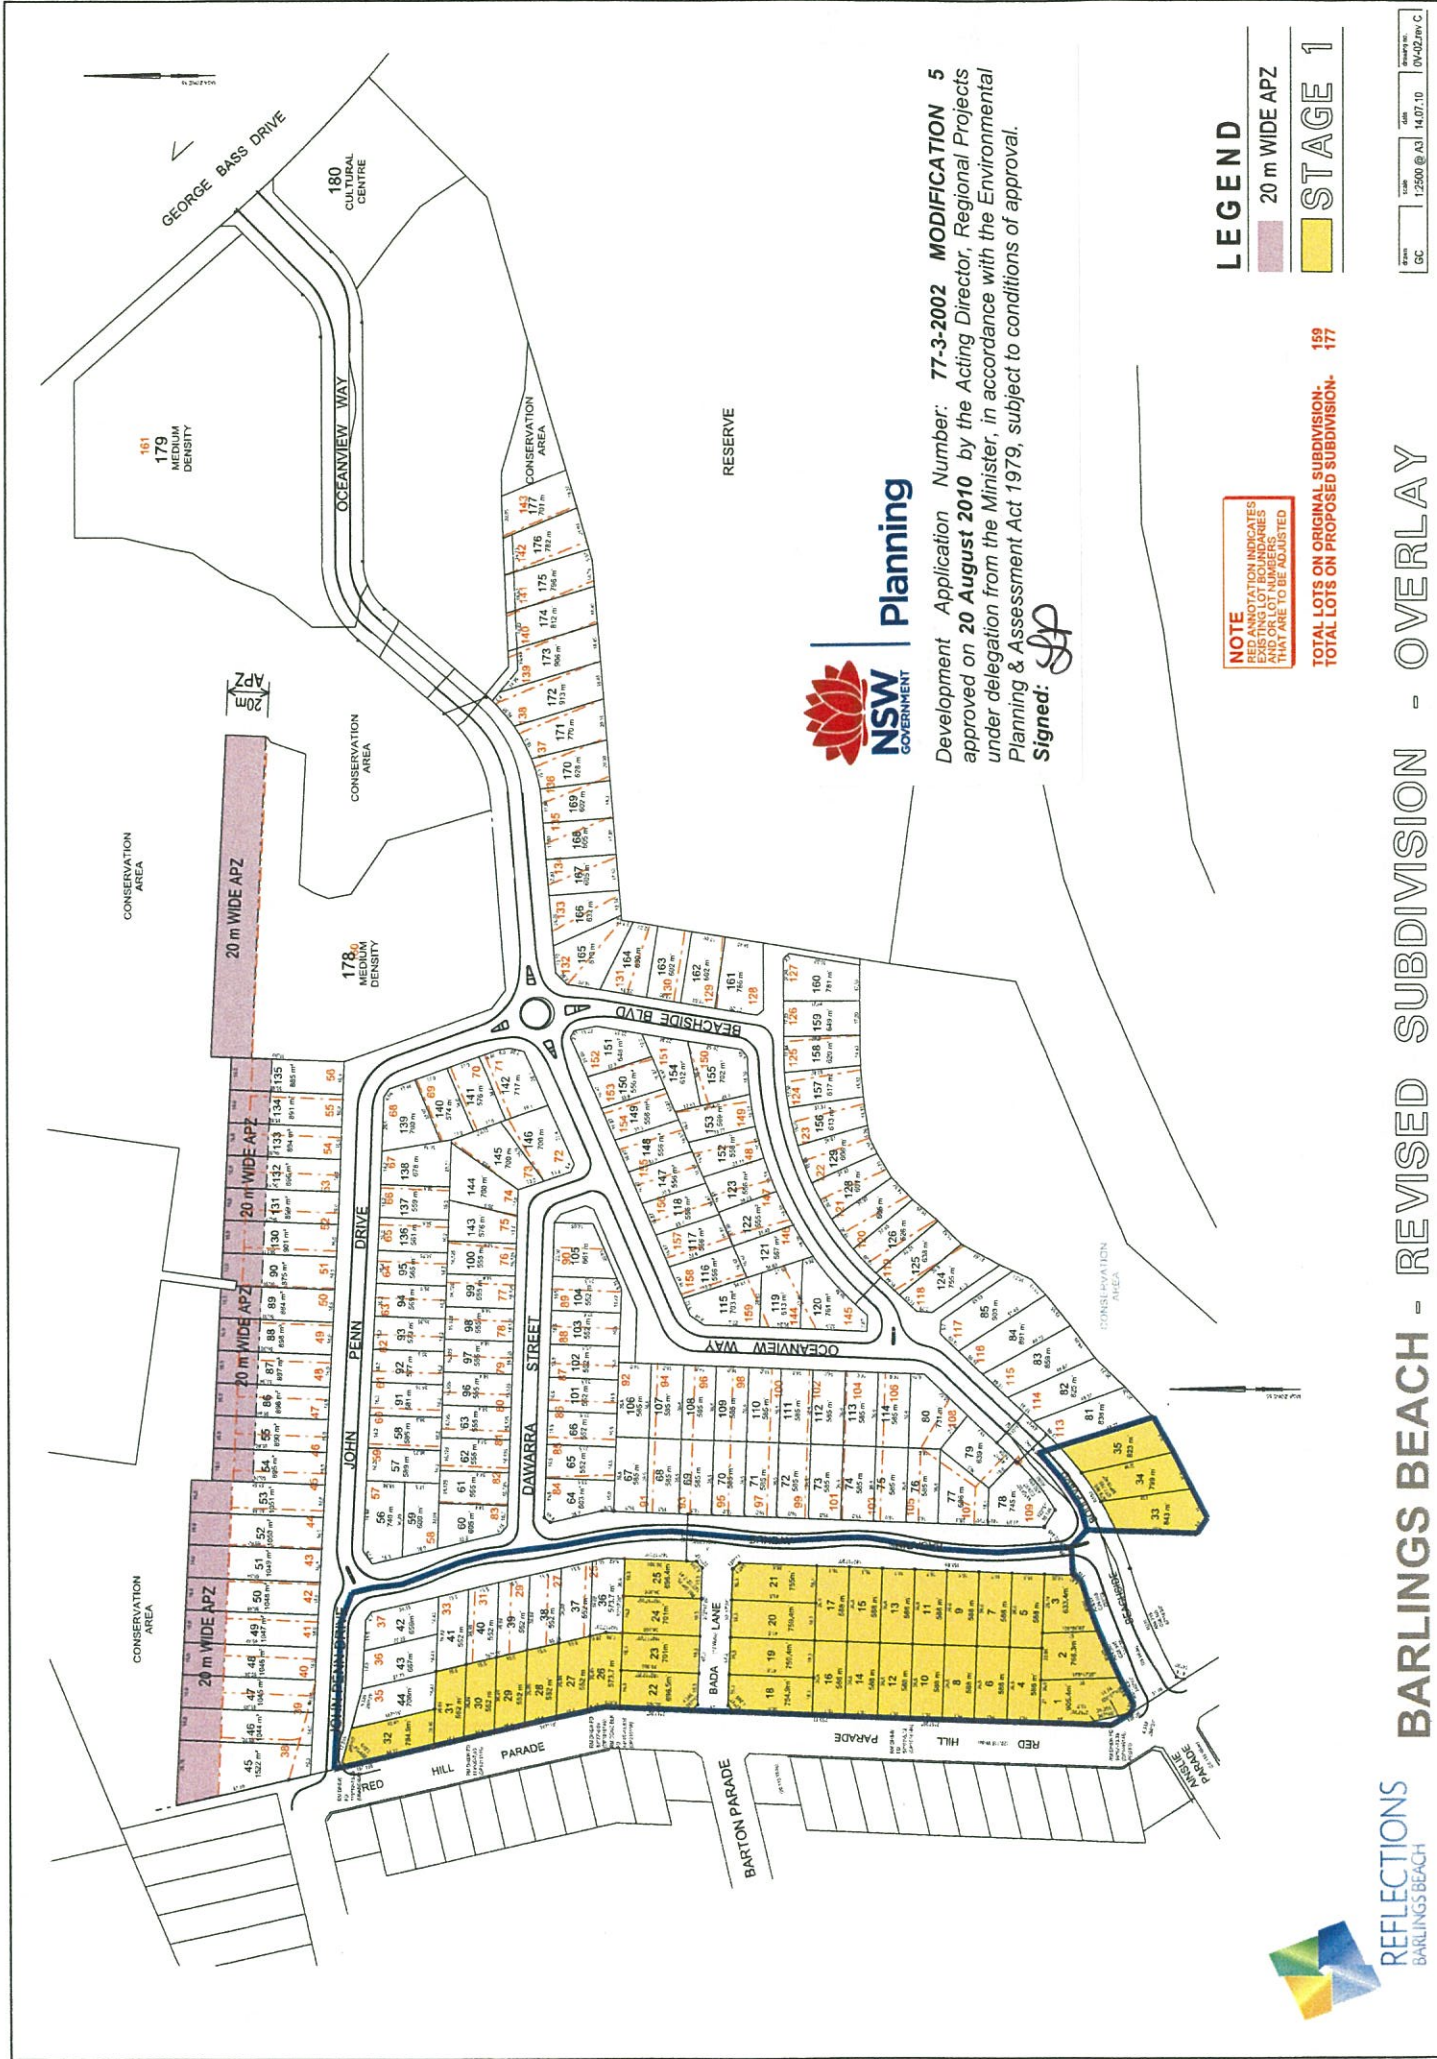

Planning

Development Application Number: 77-3-2002 MODIFICATION 5
approved on 20 August 2010 by the Acting Director, Regional Projects
under delegation from the Minister, in accordance with the Environmental
Planning & Assessment Act 1979, subject to conditions of approval.

Signed:

LEGEND

- 20 m WIDE APZ
- STAGE 1


NOTE
RED ANNOTATION INDICATES
APPLICABLE LOT DIMENSIONS
AND OR LOT NUMBERS
THAT ARE TO BE ADJUSTED

TOTAL LOTS ON ORIGINAL SUBDIVISION- 159
TOTAL LOTS ON PROPOSED SUBDIVISION- 177



REFLECTIONS
BARLINGS BEACH

BARLINGS BEACH - REVISED SUBDIVISION - OVERLAY

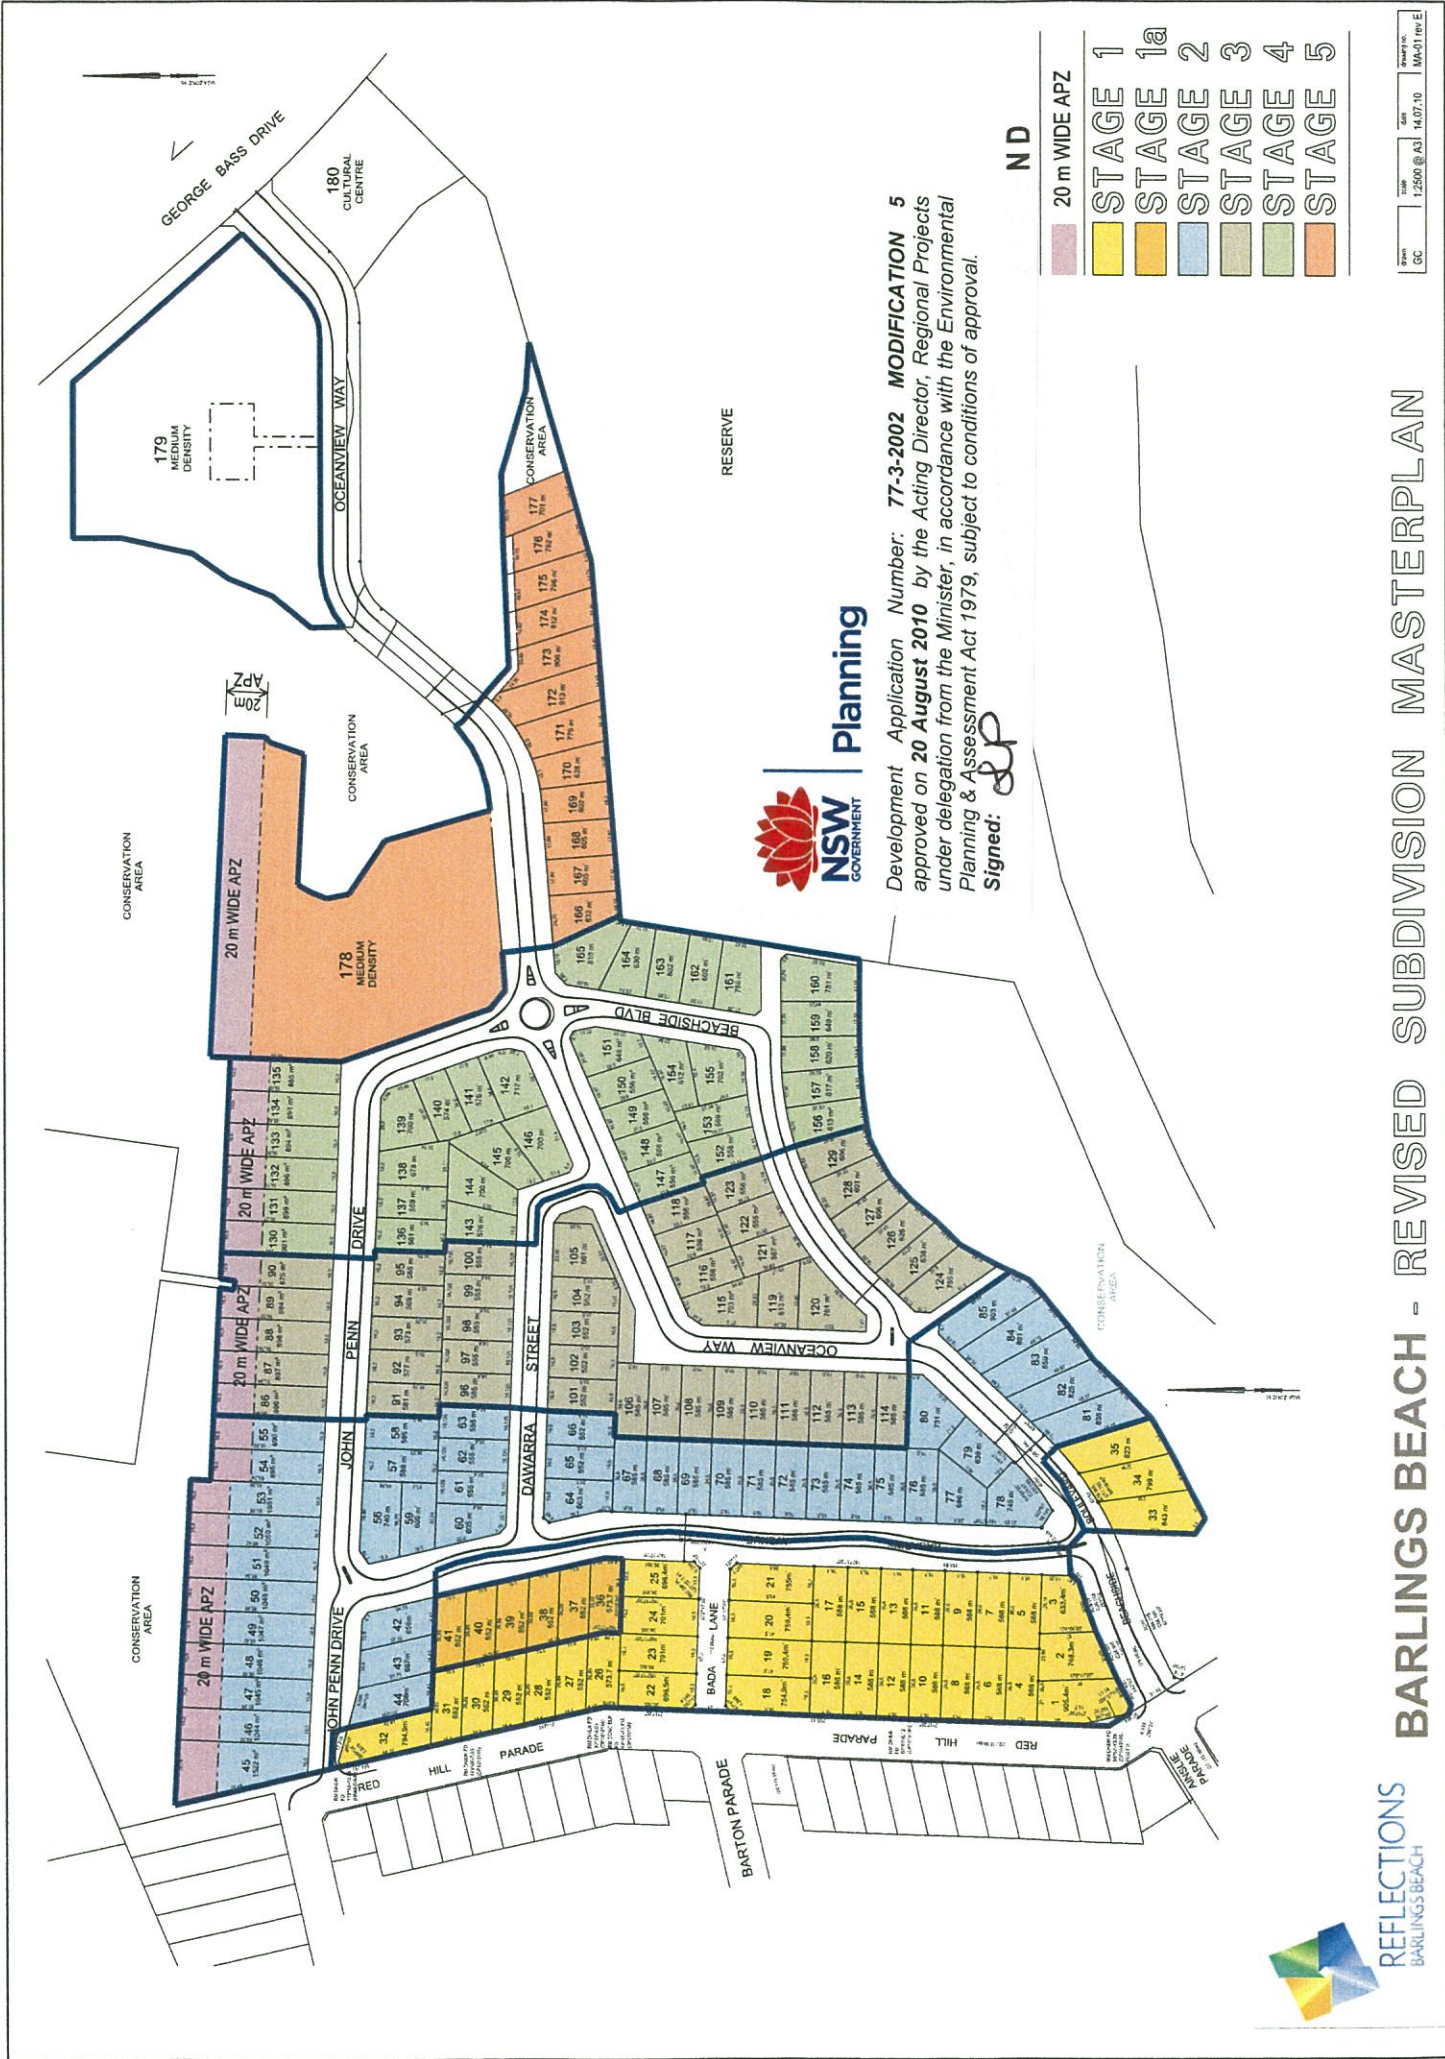

BARLINGS BEACH - REVISED SUBDIVISION MASTERPLAN