

Legend & Schedule - Irrigation Concept			
Code	Type	Requirements	Notes
	Garden Beds	13mm pressure compensating driplines at 300mm spacing (2.0-2.3L/hr flow rate). Triple rings to trees. Refer Specification	Zoning and solenoid design by Irrigation Contractor. Shop Drawings required.
TAP ●	Hose Tap	Hosecock in Valvebox	Refer Hydraulic Engineer's Drawings

SSDA SUBMISSION
NOT FOR CONSTRUCTION

Rev	Amendment	Date	By
A	SSDA SUBMISSION	11/09/25	JG
B	SSDA REVISED SUBMISSION	06/03/26	JG
C	SSDA REVISED SUBMISSION	13/03/26	JG
D	SSDA REVISED SUBMISSION	27/03/26	JG

01

0 2 4 6 8 10m
1:200@A1 _ 1:400@A3

IMPORTANT NOTES:
Do not scale dimensions.
All dimensions to be brought to the attention of the Project Landscape Architect.
Landscape drawings and construction details are for reference only. All dimensions to be checked on site.
Use Imperial dimensions only.
Verify all dimensions on site before the commencement of any works.
Construction details shall be subject to Engineer's Specifications.
All work shall be carried out in accordance with AS/NZS 3500 and Local Government Regulations.
Boundary Details shall be subject to Engineer's Specifications.
All work shall be carried out in a professional manner by Qualified Tradesmen according to Landscape Drawings and Engineer's Specifications.
No responsibility will be taken by 360 Degrees Landscape Architects Pty Ltd for any variations in design, construction method, material, specification, and product specifications without permission from the Project Engineer or Landscape Architect.
This Drawing is copyright to 360 Degrees Landscape Architects Pty Ltd.

CLIENT Coronation	CHECKED TL
ARCHITECT COX Architecture	DRAWN JG
SCALE N/A	STAGE SSDA

DWG. TITLE
Irrigation Plan - Level 01

PROJECT
Nicholson Place, St Leonards


360°
Level 1, 1 Mary's Place
Surry Hills, 2010
P 02 9332 3601
W 360.net.au
ABN 90 146 901 322

L-6001

Legend & Schedule - Irrigation Concept			
Code	Type	Requirements	Notes
	Garden Beds	13mm pressure compensating driplines at 300mm spacing (2.0-2.3L/hr flow rate). Triple rings to trees. Refer Specification	Zoning and solenoid design by Irrigation Contractor. Shop Drawings required.
TAP ●	Hose Tap	Hosecock in Valvebox	Refer Hydraulic Engineer's Drawings

SSDA SUBMISSION
NOT FOR CONSTRUCTION


Rev	Amendment	Date	By
A	SSDA SUBMISSION	11/09/25	JG
B	SSDA REVISED SUBMISSION	06/03/26	JG
C	SSDA REVISED SUBMISSION	13/03/26	JG
D	SSDA REVISED SUBMISSION	27/03/26	JG

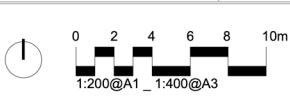

IMPORTANT NOTES:
Do not scale dimensions.
All dimensions to be brought to the attention of the Project Landscape Architect.
Landscape drawings are not to be used for construction. All dimensions to be checked on site.
Use Imperial dimensions only.
Verify all dimensions on site before the commencement of any works.
Confirm all dimensions and details with the Project Engineer.
All work shall be carried out in accordance with AS/NZS 1547 and Local Government Regulations.
Overhead Cables shall be marked by Engineer's Surveyors.
Overhead & Under Ground Cables shall be marked by Engineer's Surveyors.
All work shall be carried out in a professional manner by Qualified Tradesmen according to Landscape Drawings and Engineer's Specifications.
No responsibility will be taken by 360 Degrees Landscape Architects Pty Ltd for any variations in design, construction, method, material, specification, and general specifications without permission from the Project Engineer or Landscape Architect.
This Drawing is copyright to 360 Degrees Landscape Architects Pty Ltd.

CLIENT Coronation	CHECKED TL
ARCHITECT COX Architecture	DRAWN JG
SCALE N/A	SIZE A1
	STAGE SSDA

DWG. TITLE Irrigation Plan - Level 33
PROJECT Nicholson Place, St Leonards

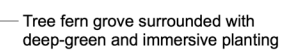

L-8003

360°