
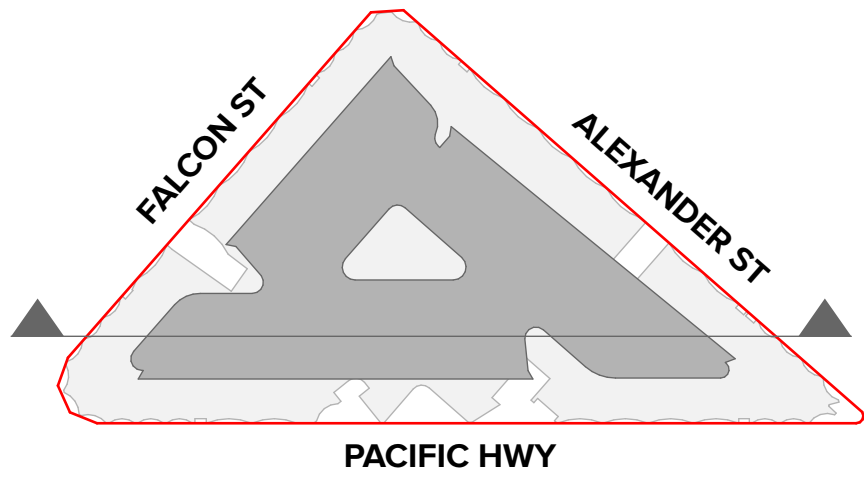


▼ Roof Level	RL 172.800
▼ Level 21	RL 169.600
▼ Level 20	RL 166.400
▼ Level 19	RL 163.200
▼ Level 18	RL 160.000
▼ Level 17	RL 156.800
▼ Level 16	RL 153.600
▼ Level 15	RL 150.400
▼ Level 14	RL 147.200
▼ Level 13	RL 144.000
▼ Level 12	RL 140.800
▼ Level 11	RL 137.600
▼ Level 10	RL 134.400
▼ Level 09	RL 131.200
▼ Level 08	RL 128.000
▼ Level 07	RL 124.800
▼ Level 06	RL 121.600
▼ Level 05	RL 118.400
▼ Level 04	RL 115.200
▼ Level 03	RL 112.000
▼ Level 02	RL 108.800
▼ Level 01	RL 105.100
▼ Level MEZZ	RL 101.800
▼ Ground Level	RL 98.100
▼ Basement 01	RL 92.500
▼ Basement 02	RL 88.850
▼ Basement 03	RL 85.760
▼ Basement 04	RL 82.670
▼ Basement 05	RL 79.560

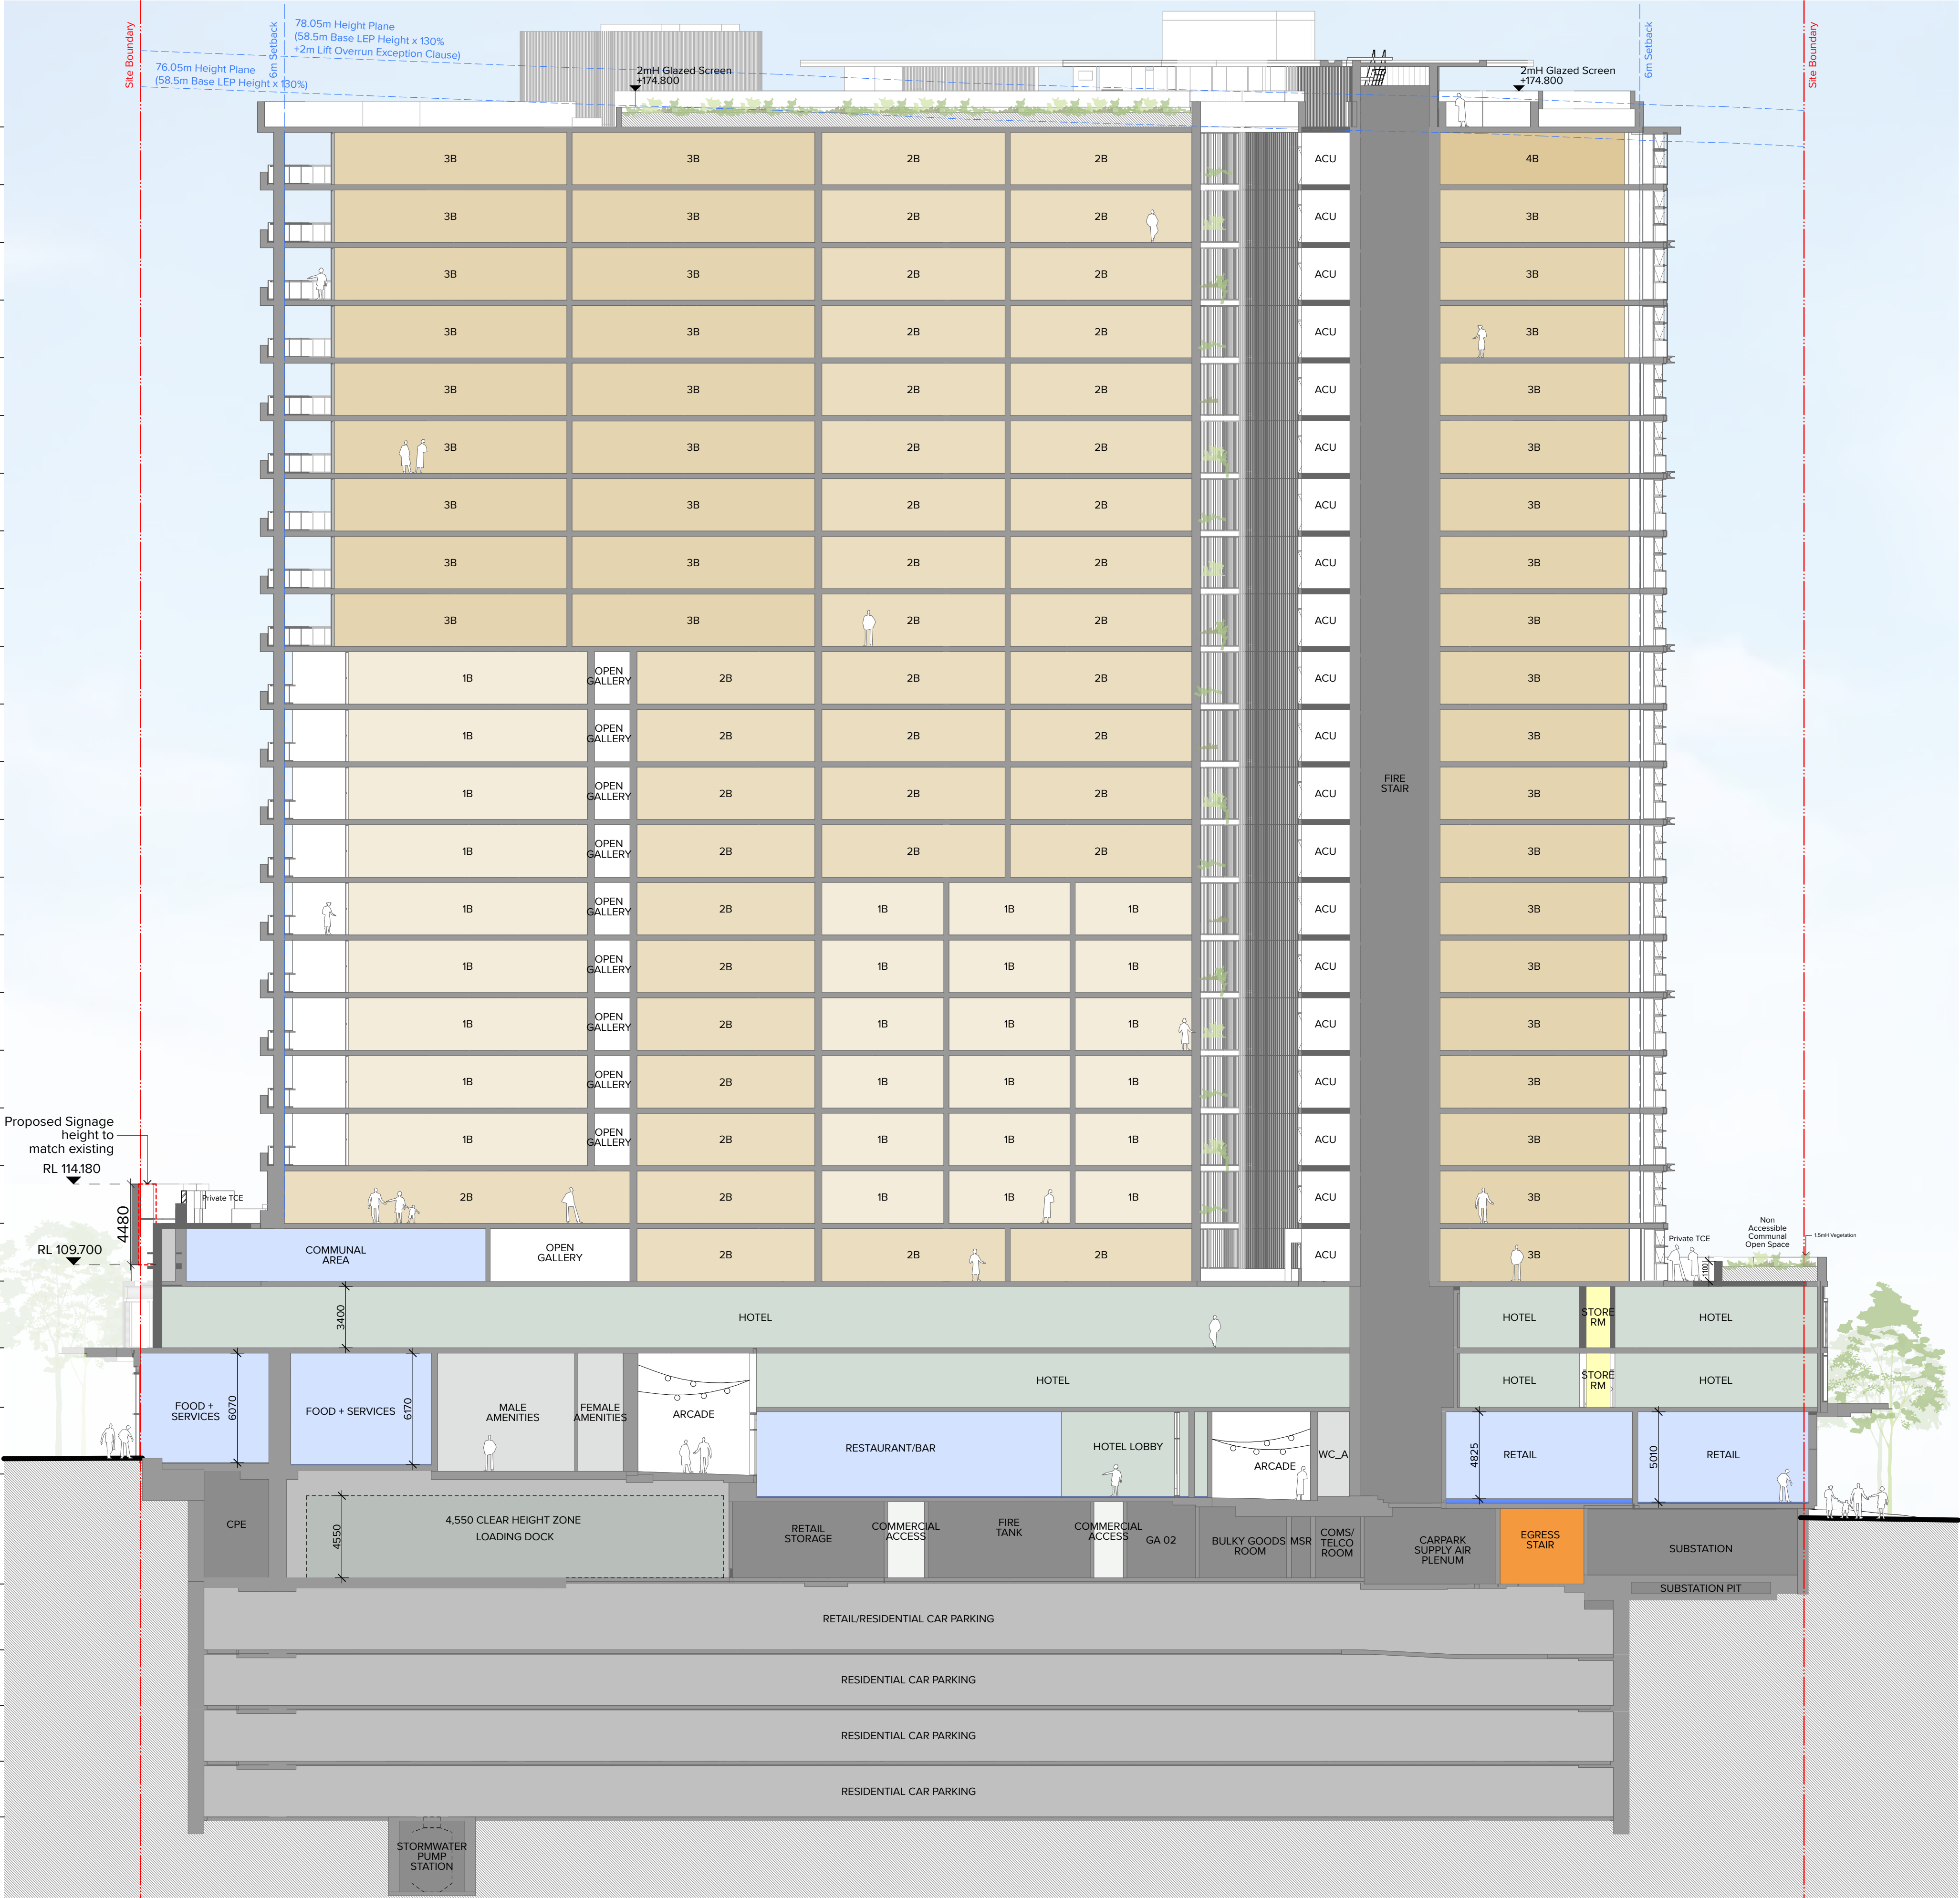

NOTES
THIS DRAWING IS COPYRIGHT © OF TURNER. NO REPRODUCTION WITHOUT PERMISSION. UNLESS NOTED OTHERWISE THIS DRAWING IS NOT FOR CONSTRUCTION. ALL DIMENSIONS AND LEVELS ARE TO BE CHECKED ON SITE PRIOR TO THE COMMENCEMENT OF WORK. INFORM TURNER OF ANY DISCREPANCIES FOR CLARIFICATION BEFORE PROCEEDING WITH WORK. DRAWINGS ARE NOT TO BE SCALED. USE ONLY FIGURED DIMENSIONS. REFER TO CONSULTANT DOCUMENTATION FOR FURTHER INFORMATION (DWG, PC AND BIM) FILES AND UNCONTROLLED DOCUMENTS AND ARE ISSUED FOR INFORMATION ONLY.

CLIENT
Deicorp
Level 3 161 Redfern Street Redfern NSW
2016

Rev	Date	Approved by	Revision Notes
J	30.08.24	AH	For DA Issue
K	06.02.25	AH	For DA Issue
L	13.02.25	AH	For DA Issue
M	16.05.25	BF	For Information
N	13.06.25	BF	For S4.55 Issue
O	14.04.26	AH	For S4.55 Issue
P	25.06.26	AH	For S4.55 Issue

Project Title
Fiveways Crows Nest
405 Pacific highway, 5 Falcon Street & 8 Alexander street Crows Nest NSW
2065 Australia
Drawing Title
GA Sections
Section AA

Scale
1:200 @A1, 50% @A3
Status
For Approval

Project No.
19073
Dwg No.
DA-310-101



Drawn by
BF,EW,IY,MZ
Rev
P

North

TURNER

Level 7 ONE Oxford Street
Sydney NSW 2010
AUSTRALIA
T +61 2 8668 0000
F +61 2 8668 0088
turner@turner.com.au

▼ Roof Level	RL 172.800	
▼ Level 21	RL 169.600	3200
▼ Level 20	RL 166.400	3200
▼ Level 19	RL 163.200	3200
▼ Level 18	RL 160.000	3200
▼ Level 17	RL 156.800	3200
▼ Level 16	RL 153.600	3200
▼ Level 15	RL 150.400	3200
▼ Level 14	RL 147.200	3200
▼ Level 13	RL 144.000	3200
▼ Level 12	RL 140.800	3200
▼ Level 11	RL 137.600	3200
▼ Level 10	RL 134.400	3200
▼ Level 09	RL 131.200	3200
▼ Level 08	RL 128.000	3200
▼ Level 07	RL 124.800	3200
▼ Level 06	RL 121.600	3200
▼ Level 05	RL 118.400	3200
▼ Level 04	RL 115.200	3200
▼ Level 03	RL 112.000	3200
▼ Level 02	RL 108.800	3200
▼ Level 01	RL 105.100	3700
▼ Level MEZZ	RL 101.800	3300
▼ Ground Level	RL 98.100	3700
		5600
▼ Basement 01	RL 92.500	3650
▼ Basement 02	RL 88.850	3090
▼ Basement 03	RL 85.760	3090
▼ Basement 04	RL 82.670	3110
▼ Basement 05	RL 79.560	

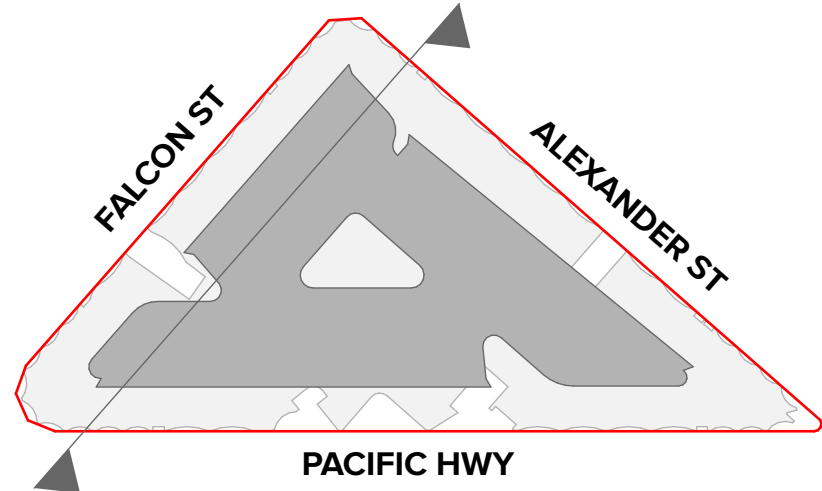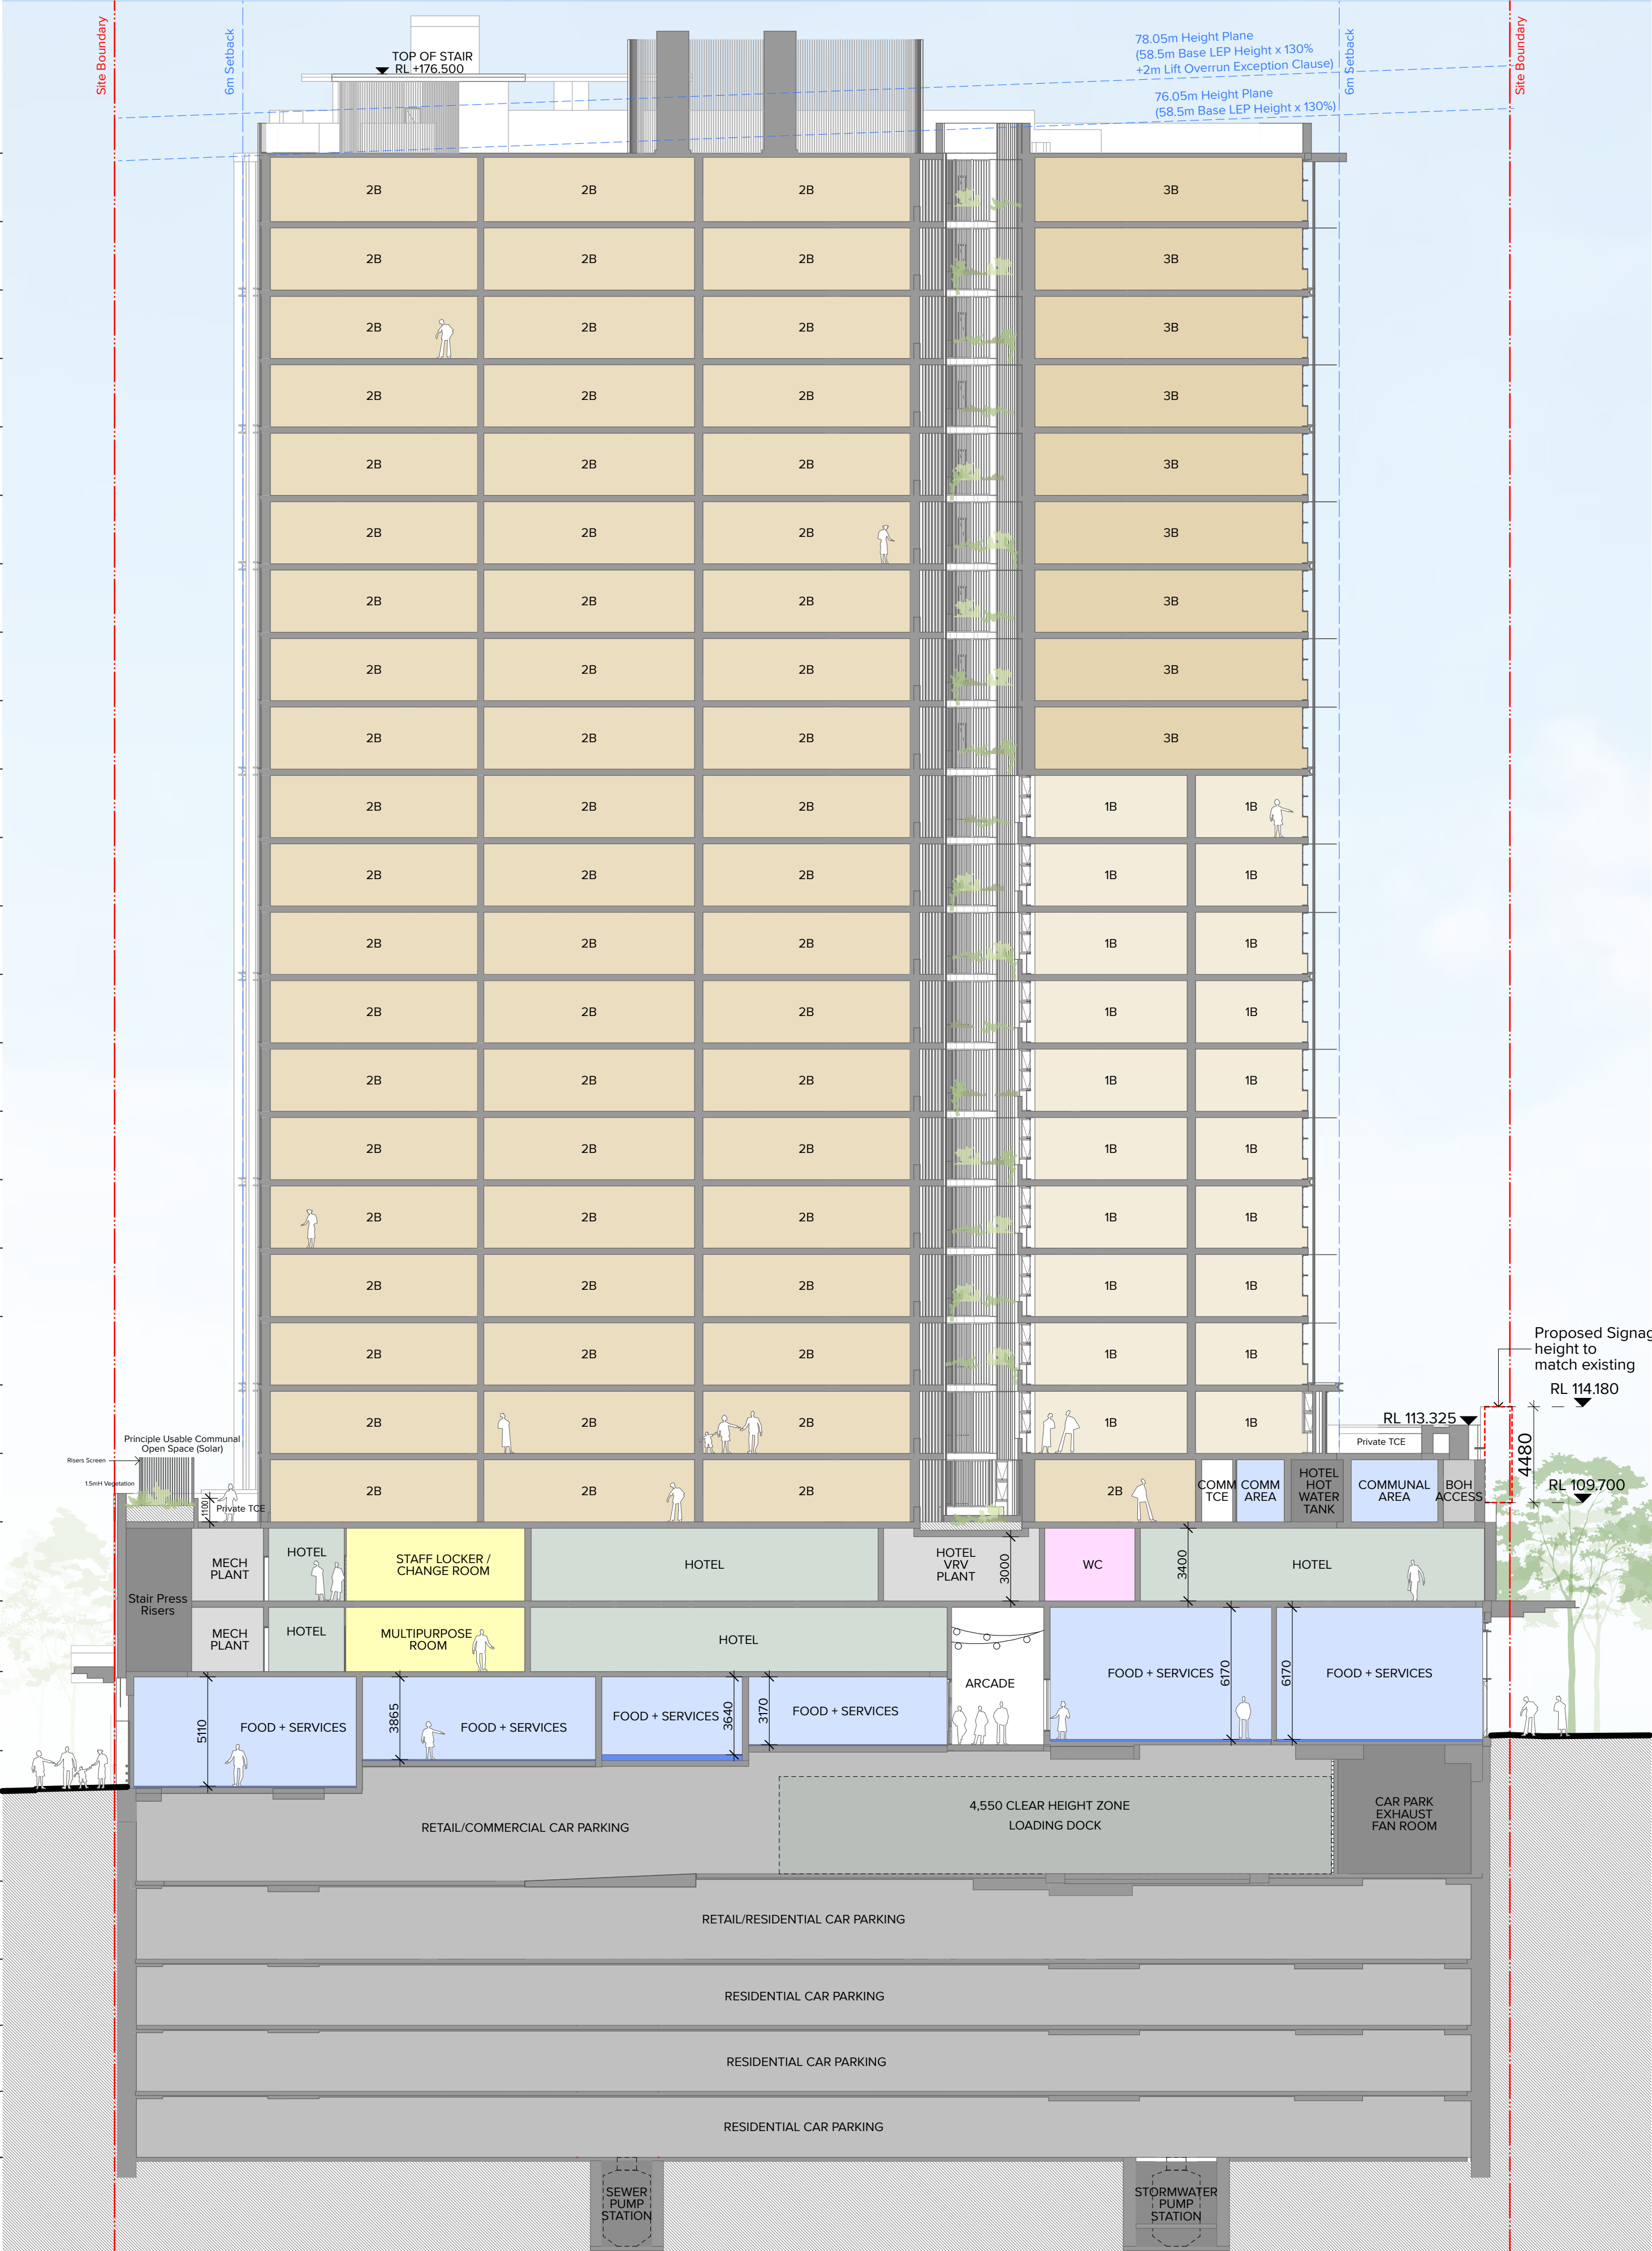

NOTES
THIS DRAWING IS COPYRIGHT © OF TURNER. NO REPRODUCTION WITHOUT PERMISSION. UNLESS NOTED OTHERWISE THIS DRAWING IS NOT FOR CONSTRUCTION. ALL DIMENSIONS AND LEVELS ARE TO BE CHECKED ON SITE PRIOR TO THE COMMENCEMENT OF WORK. INFORM TURNER OF ANY DISCREPANCIES FOR CLARIFICATION BEFORE PROCEEDING WITH WORK. DRAWINGS ARE NOT TO BE SCALED. USE ONLY FIGURED DIMENSIONS. REFER TO CONSULTANT DOCUMENTATION FOR FURTHER INFORMATION (DWG, PC AND BIM) FILES AND UNCONTROLLED DOCUMENTS AND ARE ISSUED FOR INFORMATION ONLY.

CLIENT
Deicorp
Level 3 161 Redfern Street Redfern NSW
2016

Rev	Date	Approved by	Revision Notes
H	16.08.24	AH	For Coordination
I	30.08.24	AH	For DA Issue
J	06.02.25	AH	For DA Issue
K	13.02.25	AH	For DA Issue
L	16.05.25	BF	For Information
M	13.06.25	BF	For S4-55 Issue
N	14.04.26	AH	For S4-55 Issue
O	25.06.26	AH	For S4-55 Issue

Project Title
Fiveways Crows Nest
405 Pacific Highway, 5 Falcon Street & 8 Alexander Street Crows Nest NSW
2065 Australia
Drawing Title
GA Sections
Section BB

Scale
1:200 @A1, 50% @A3
Status
For Approval

Project No.
19073

Drawn by
BF.EW.I.Y.M.Z

Dwg No.
DA-310-201



Rev
O

North

TURNER

Level 7 ONE Oxford Street
Sydney NSW 2010
AUSTRALIA

T +61 2 8668 0000
F +61 2 8668 0068
turner@turner.com.au

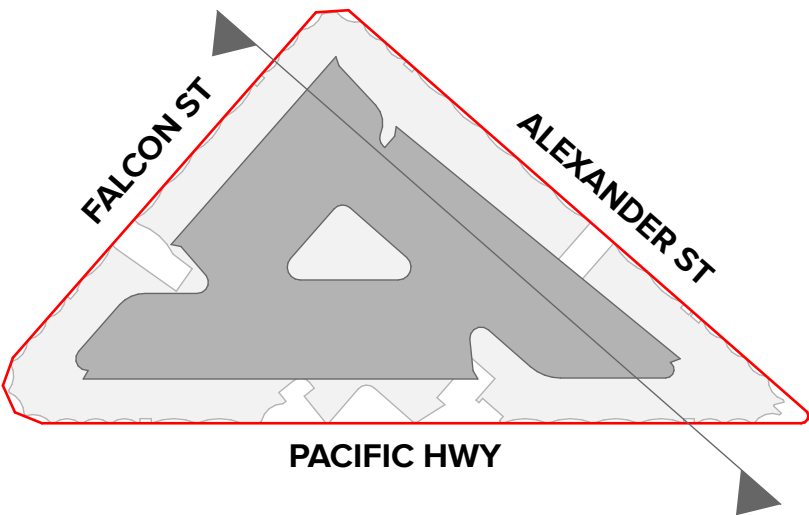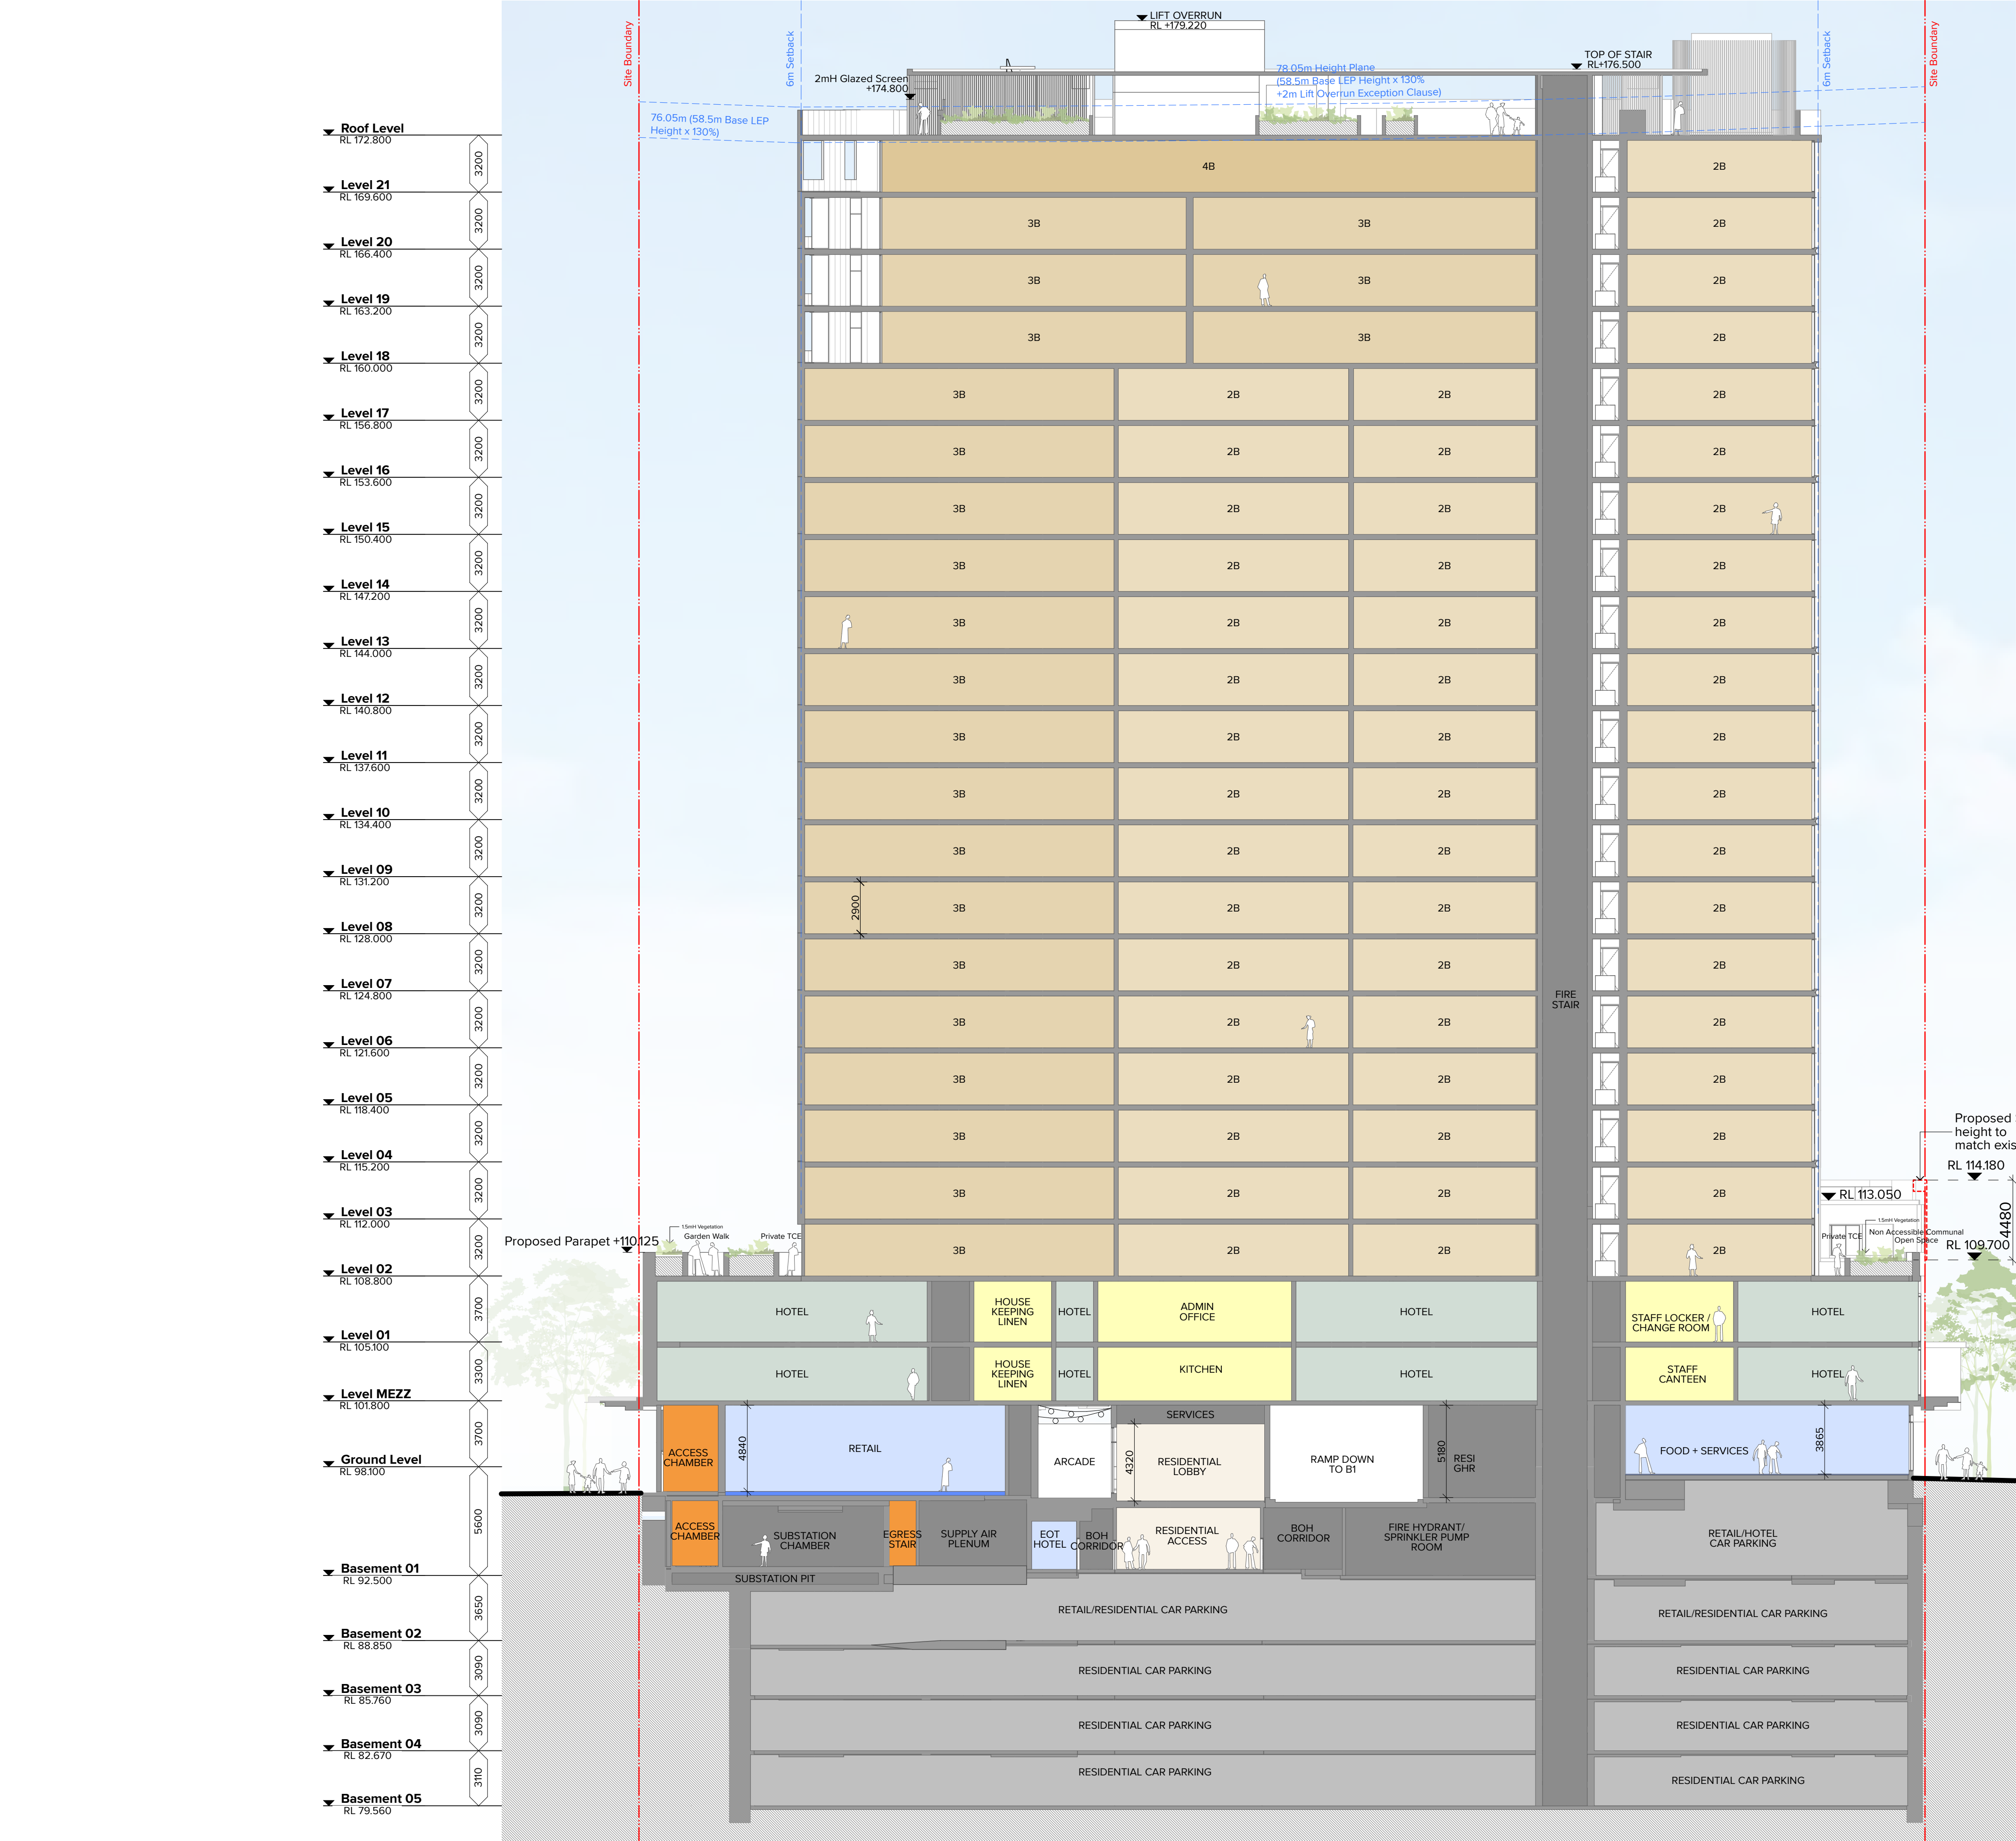

NOTES
THIS DRAWING IS COPYRIGHT © OF TURNER. NO REPRODUCTION WITHOUT PERMISSION. UNLESS NOTED OTHERWISE THIS DRAWING IS NOT FOR CONSTRUCTION. ALL DIMENSIONS AND LEVELS ARE TO BE CHECKED ON SITE PRIOR TO THE COMMENCEMENT OF WORK. INFORM TURNER OF ANY DISCREPANCIES FOR CLARIFICATION BEFORE PROCEEDING WITH WORK. DRAWINGS ARE NOT TO BE SCALED. USE ONLY FIGURED DIMENSIONS. REFER TO CONSULTANT DOCUMENTATION FOR FURTHER INFORMATION (DWG, PC AND BIM) FILES AND UNCONTROLLED DOCUMENTS AND ARE ISSUED FOR INFORMATION ONLY.

CLIENT
Deicorp
Level 3 161 Redfern Street Redfern NSW
2016

Rev	Date	Approved by	Revision Notes
H	06.02.25	AH	For DA Issue
I	13.02.25	AH	For DA Issue
J	16.05.25	BF	For Information
K	13.06.25	BF	For S4-55 Issue
L	03.07.25	BF	For S4-55 Issue
M	22.08.25	BF	For S4-55 Issue
N	12.09.25	BF	For S4-55 Issue
O	14.04.26	AH	For S4-55 Issue
P	25.06.26	AH	For S4-55 Issue

Project Title
Fiveways Crows Nest
405 Pacific highway, 5 Falcon Street & 8 Alexander street Crows Nest NSW
2065 Australia
Drawing Title
**GA Sections
Section CC**

Scale
1:200 @A1, 50% @A3
Status
For Approval

Project No.
19073
Dwg No.
DA-310-301

Drawn by
BF,EW,I,Y,MZ
Rev
P

TURNER

Level 7 ONE Oxford Street
Darlinghurst NSW 2010
AUSTRALIA
T +61 2 8668 0000
F +61 2 8668 0068
turner@turner.com.au



NOTES
THIS DRAWING IS COPYRIGHT © OF TURNER. NO REPRODUCTION WITHOUT PERMISSION. UNLESS NOTED OTHERWISE THIS DRAWING IS NOT FOR CONSTRUCTION. ALL DIMENSIONS AND LEVELS ARE TO BE CHECKED ON SITE PRIOR TO THE COMMENCEMENT OF WORK. INFORM TURNER OF ANY DISCREPANCIES FOR CLARIFICATION BEFORE PROCEEDING WITH WORK. DRAWINGS ARE NOT TO BE SCALED. USE ONLY FIGURED DIMENSIONS. REFER TO CONSULTANT DOCUMENTATION FOR FURTHER INFORMATION. DWG, PC AND BAA FILES ARE UNCONTROLLED DOCUMENTS AND ARE ISSUED FOR INFORMATION ONLY.

CLIENT

Deicorp
Level 3 161 Redfern Street Redfern NSW
2016

- Existing neighbouring shadows
- Approved DA shadows
- Increased shadow from previous S455

Rev	Date	Approved by	Revision Notes
A	03.11.23	VR	For Review
B	07.03.24	KR	For Information
C	21.03.24	KR	For DA Issue
D	22.04.24	KR	For Information
E	30.08.24	AH	For DA Issue
F	13.06.25	BF	For S4-55 Issue
G	14.04.26	AH	For S4-55 Issue
H	25.06.26	AH	For S4-55 Issue

Project Title
Fiveways Crows Nest
405 Pacific highway, 5 Falcon Street & 8 Alexander street Crows Nest NSW
2065 Australia
Drawing Title
Shadow Diagrams
Shadow Diagrams June 21st 9am-10am

Scale
1:2000 @A1, 50%@A3
Status
For Information

Project No.
19073
Dwg No.
DA-790-001

Drawn by
EW
Rev
H

North
T +61 2 8668 0000
F +61 2 8668 0068
turnerstudio.com.au

TURNER

Level 7 ONE Oxford Street
Darlinghurst NSW 2010
AUSTRALIA



1
11am
1:2000



2
12pm
1:2000

NOTES
THIS DRAWING IS COPYRIGHT © OF TURNER. NO REPRODUCTION WITHOUT PERMISSION. UNLESS NOTED OTHERWISE THIS DRAWING IS NOT FOR CONSTRUCTION. ALL DIMENSIONS AND LEVELS ARE TO BE CHECKED ON SITE PRIOR TO THE COMMENCEMENT OF WORK. INFORM TURNER OF ANY DISCREPANCIES FOR CLARIFICATION BEFORE PROCEEDING WITH WORK. DRAWINGS ARE NOT TO BE SCALED. USE ONLY FIGURED DIMENSIONS. REFER TO CONSULTANT DOCUMENTATION FOR FURTHER INFORMATION. DWG, PC AND BIM FILES ARE UNCONTROLLED DOCUMENTS AND ARE ISSUED FOR INFORMATION ONLY.

CLIENT

Deicorp
Level 3 161 Redfern Street Redfern NSW
2016

- Existing neighbouring shadows
- Approved DA shadows
- Increased shadow from previous S455

Rev	Date	Approved by	Revision Notes
A	03.11.23	VR	For Review
B	07.03.24	KR	For Information
C	21.03.24	KR	For DA Issue
D	22.04.24	KR	For Information
E	30.08.24	AH	For DA Issue
F	13.06.25	BF	For S4-55 Issue
G	14.04.26	AH	For S4-55 Issue
H	25.06.26	AH	For S4-55 Issue

Project Title
Fiveways Crows Nest
405 Pacific highway, 5 Falcon Street & 8 Alexander street Crows Nest NSW
2065 Australia
Drawing Title
Shadow Diagrams
Shadow Diagrams June 21st 11am-12pm

Scale
1:2000 @A1, 50%@A3
Status
For Information

Project No.
19073
Dwg No.
DA-790-002

Drawn by
EW
Rev
H

North
TURNER
Level 7 ONE Oxford Street
Sydney NSW 2010
AUSTRALIA
T +61 2 8668 0000
F +61 2 8668 0088
turnerstudio.com.au



1

1pm
1:2000



2

2pm
1:2000

NOTES

THIS DRAWING IS COPYRIGHT © OF TURNER. NO REPRODUCTION WITHOUT PERMISSION. UNLESS NOTED OTHERWISE THIS DRAWING IS NOT FOR CONSTRUCTION. ALL DIMENSIONS AND LEVELS ARE TO BE CHECKED ON SITE PRIOR TO THE COMMENCEMENT OF WORK. INFORM TURNER OF ANY DISCREPANCIES FOR CLARIFICATION BEFORE PROCEEDING WITH WORK. DRAWINGS ARE NOT TO BE SCALED. USE ONLY FIGURED DIMENSIONS. REFER TO CONSULTANT DOCUMENTATION FOR FURTHER INFORMATION.DWG, IFC AND BIMX FILES ARE UNCONTROLLED DOCUMENTS AND ARE ISSUED FOR INFORMATION ONLY.

CLIENT

Deicorp
Level 3 161 Redfern Street Redfern NSW
2016

-  Existing neighbouring shadows
-  Approved DA shadows
- Increased shadow from previous S455

Rev	Date	Approved by	Revision Notes
A	03.11.23	KR	For Review
B	07.03.24	KR	For Information
C	21.03.24	KR	For DA Issue
D	22.04.24	KR	For Information
E	30.08.24	AH	For DA Issue
F	13.06.25	BF	For \$4.55 Issue
G	14.04.26	AH	For \$4.55 Issue
H	25.06.26	AH	For \$4.55 Issue

Project Title

Fiveways Crows Nest

405 Pacific highway, 5 Falcon Street & 8 Alexander street Crows Nest NSW
2065 Australia

Drawing Title

Shadow Diagrams

Shadow Diagrams June 21st 1pm-2pm

Scale
1:2000 @A1, 50% @A3
Status
For Information

Project No. **19073**
Dwg No. **DA-790-003**

Drawn by EW North 
Rev H

DLCS Quality Endorsed Company ISO 9001:2015, Registration Number 20476
Nominated Architect: Nicholas Turner 6665, AEN 86 054 034 911

Level 7 **ONE** Oxford Street
Darlinghurst NSW 2010
AUSTRALIA

TURNER



Current Mod 5 additional
overshadowing 189m²

Mod 2 - Hotel proposed
height increases 64m²

3
3pm
1:2000

NOTES
THIS DRAWING IS COPYRIGHT © OF TURNER. NO REPRODUCTION WITHOUT PERMISSION. UNLESS NOTED OTHERWISE THIS DRAWING IS NOT FOR CONSTRUCTION. ALL DIMENSIONS AND LEVELS ARE TO BE CHECKED ON SITE PRIOR TO THE COMMENCEMENT OF WORK. INFORM TURNER OF ANY DISCREPANCIES FOR CLARIFICATION BEFORE PROCEEDING WITH WORK. DRAWINGS ARE NOT TO BE SCALED. USE ONLY FIGURED DIMENSIONS. REFER TO CONSULTANT DOCUMENTATION FOR FURTHER INFORMATION. DWG, PC AND BIMA FILES ARE UNCONTROLLED DOCUMENTS AND ARE ISSUED FOR INFORMATION ONLY.

CLIENT
Deicorp
Level 3 161 Redfern Street Redfern NSW
2016

- Existing neighbouring shadows
- Approved DA shadows
- Increased shadow from previous S455

Rev	Date	Approved by	Revision Notes
A	03.11.23	KR	For Review
B	07.03.24	KR	For Information
C	21.03.24	KR	For DA Issue
D	22.04.24	KR	For Information
E	30.08.24	AH	For DA Issue
F	13.06.25	BF	For S4-55 Issue
G	14.04.26	AH	For S4-55 Issue
H	25.06.26	AH	For S4-55 Issue

Project Title
Fiveways Crows Nest
405 Pacific highway, 5 Falcon Street & 8 Alexander street Crows Nest NSW
2065 Australia
Drawing Title
Shadow Diagrams
Shadow Diagrams June 21st 3pm

Scale
1:2000 @A1, 50%@A3
Status
For Information
Project No.
19073
Dwg No.
DA-790-004
Drawn by
EW
Rev
H

TURNER

Level 7 ONE Oxford Street
Darlinghurst NSW 2010
AUSTRALIA
T +61 2 8668 0000
F +61 2 8668 0088
turnerstudio.com.au



NOTES
THIS DRAWING IS COPYRIGHT © OF TURNER. NO REPRODUCTION WITHOUT PERMISSION. UNLESS NOTED OTHERWISE THIS DRAWING IS NOT FOR CONSTRUCTION. ALL DIMENSIONS AND LEVELS ARE TO BE CHECKED ON SITE PRIOR TO THE COMMENCEMENT OF WORK. INFORM TURNER OF ANY DISCREPANCIES FOR CLARIFICATION BEFORE PROCEEDING WITH WORK. DRAWINGS ARE NOT TO BE SCALED. USE ONLY FIGURED DIMENSIONS. REFER TO CONSULTANT DOCUMENTATION FOR FURTHER INFORMATION. DWG, IFC AND BIM FILES ARE UNCONTROLLED DOCUMENTS AND ARE ISSUED FOR INFORMATION ONLY.

CLIENT
Deicorp
Level 3 161 Redfern Street Redfern NSW
2016

- Existing neighbouring shadows
- Approved DA shadows
- Increased shadow from previous S455

Rev	Date	Approved by	Revision Notes
A	30.08.24	AH	For DA Issue
B	13.06.25	BF	For S4.55 Issue
C	14.04.26	AH	For S4.55 Issue
D	25.06.26	AH	For S4.55 Issue

Project Title
Fiveways Crows Nest
405 Pacific Highway, 5 Falcon Street & 8 Alexander Street Crows Nest NSW
2065 Australia
Drawing Title

Shadow Diagrams
Additional Shadow Diagrams June 21st 9am-10am

Scale
1:1000 @A1, 50%@A3

For Information

Project No.
19073
Dwg No.
DA-790-005


Drawn by
EW
Rev
D

North
↖

TURNER

Level 7 ONE Oxford Street
Darlinghurst NSW 2010
AUSTRALIA

T +61 2 8668 0000
F +61 2 8668 0068
turnerstudio.com.au

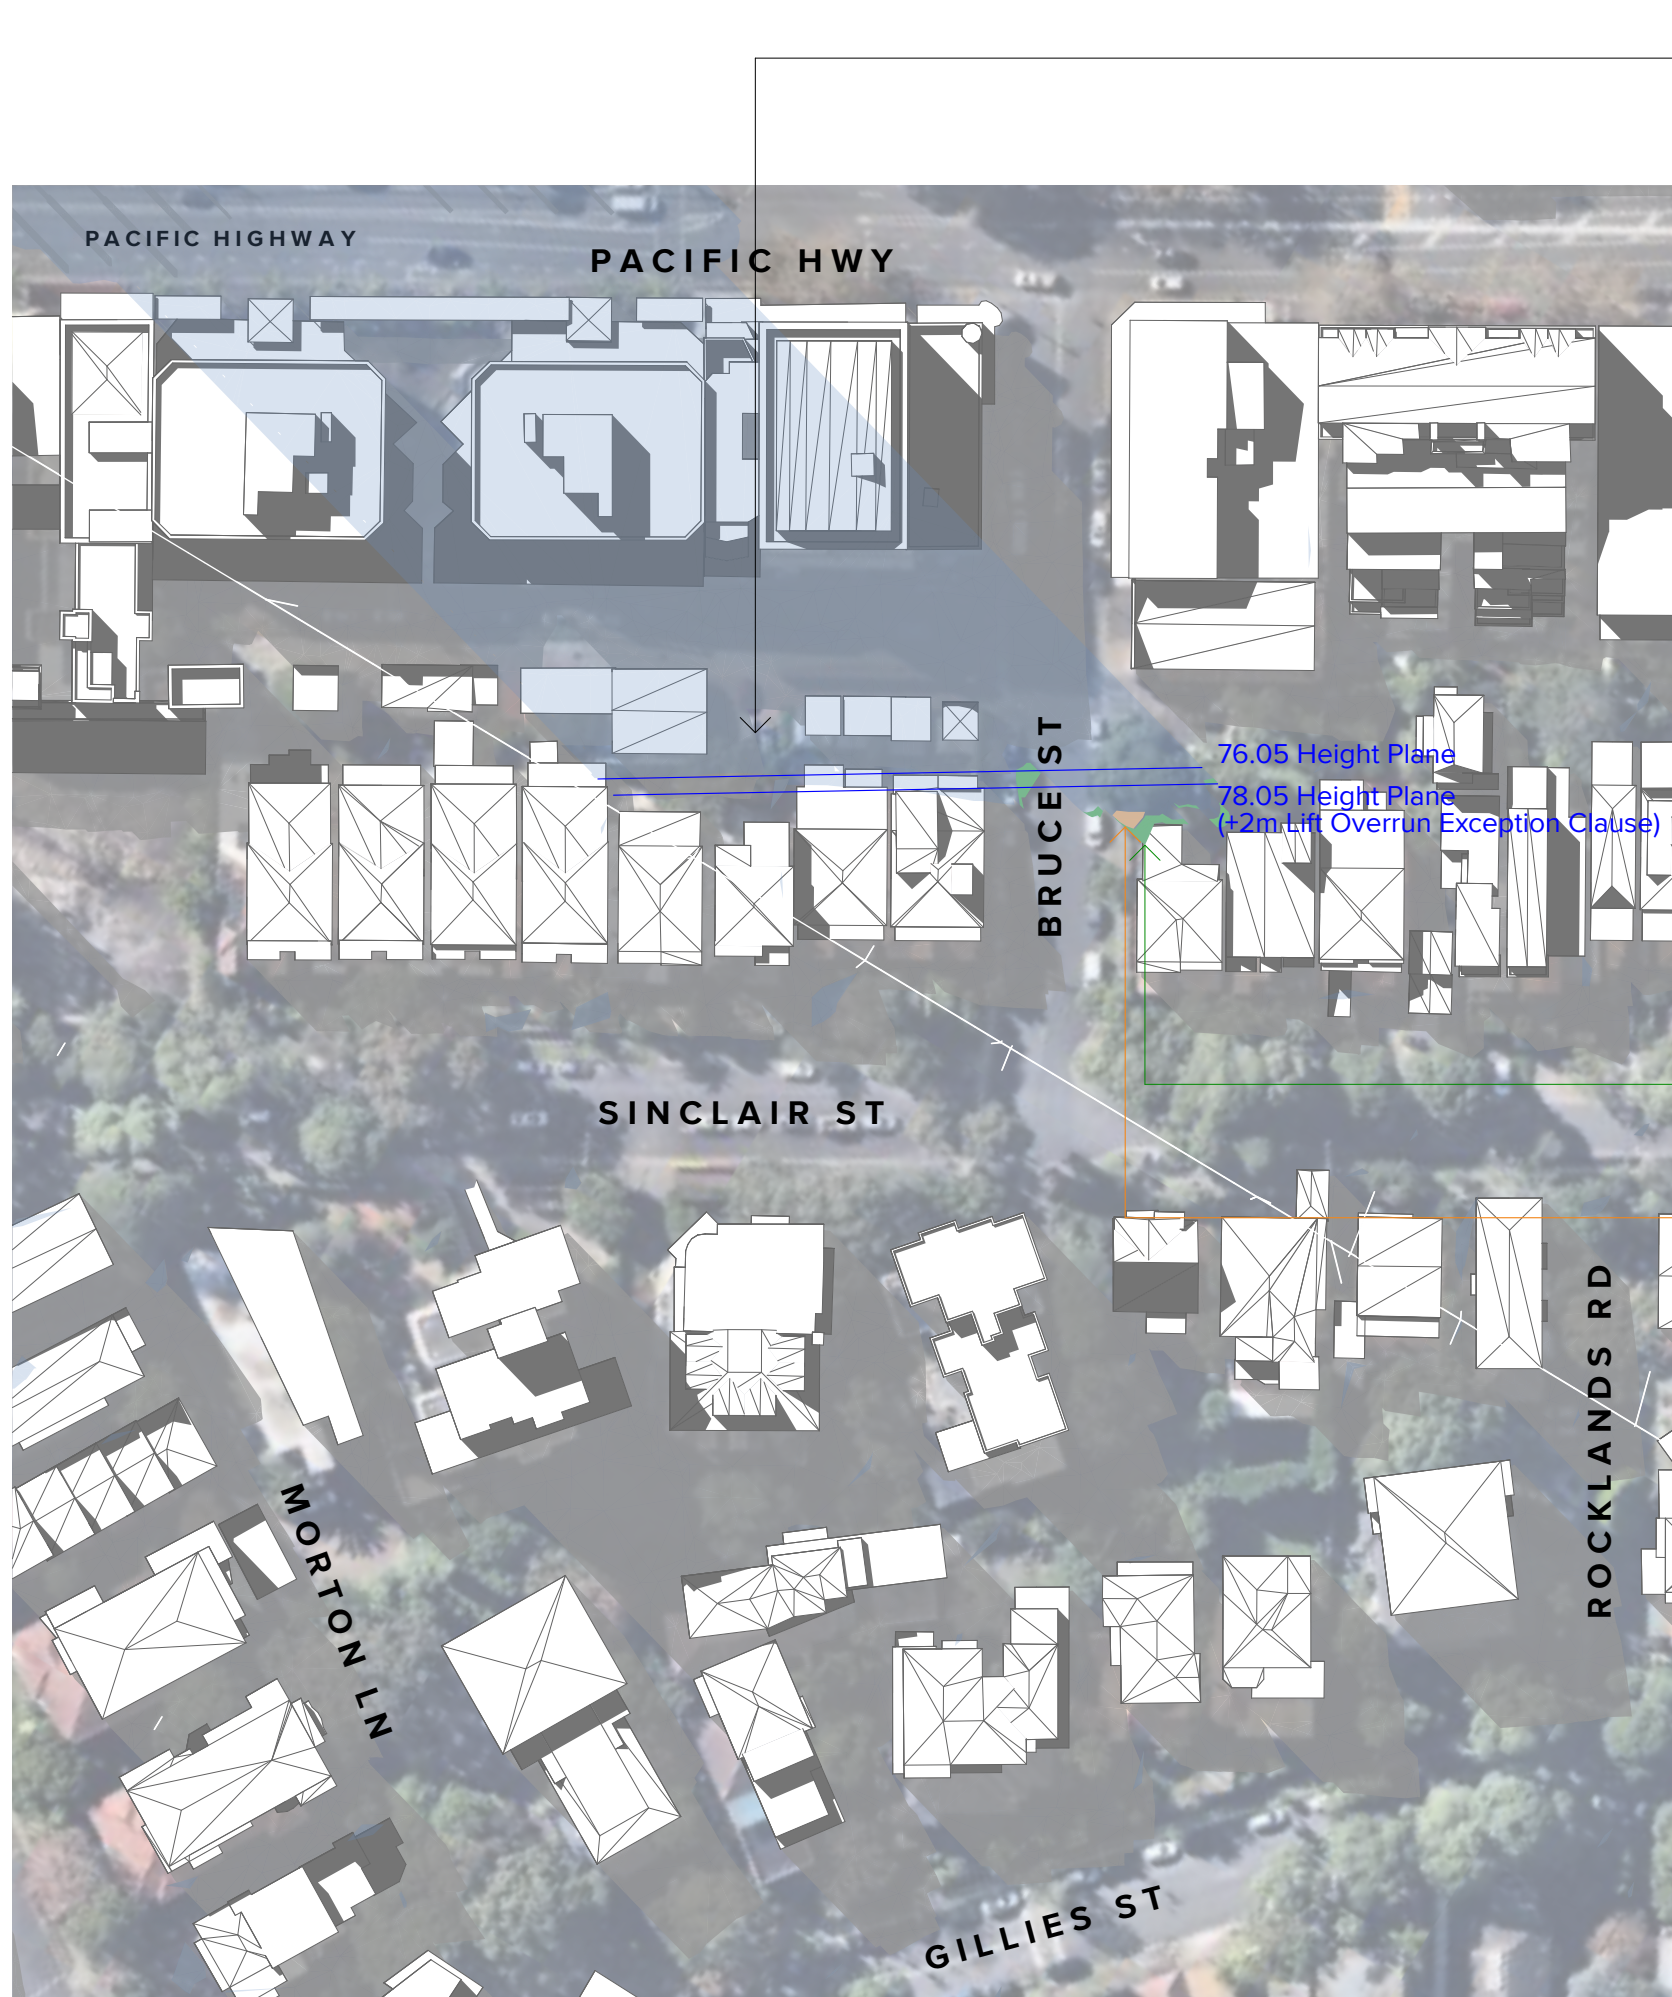

House and backyards impacted

Current Mod 5 additional overshadowing 29m²

Mod 2 - Hotel proposed height increases 6m²

1 11am 1:1000



Shadow over road rather than private property

Current Mod 5 additional overshadowing 16m²

Mod 2 - Hotel proposed height increases 2m²

2 12pm 1:1000

NOTES
THIS DRAWING IS COPYRIGHT © OF TURNER. NO REPRODUCTION WITHOUT PERMISSION. UNLESS NOTED OTHERWISE THIS DRAWING IS NOT FOR CONSTRUCTION. ALL DIMENSIONS AND LEVELS ARE TO BE CHECKED ON SITE PRIOR TO THE COMMENCEMENT OF WORK. INFORM TURNER OF ANY DISCREPANCIES FOR CLARIFICATION BEFORE PROCEEDING WITH WORK. DRAWINGS ARE NOT TO BE SCALED. USE ONLY FIGURED DIMENSIONS. REFER TO CONSULTANT DOCUMENTATION FOR FURTHER INFORMATION. DWG, IFC AND BIM FILES ARE UNCONTROLLED DOCUMENTS AND ARE ISSUED FOR INFORMATION ONLY.

CLIENT
Deicorp
Level 3 161 Redfern Street Redfern NSW 2016

- Existing neighbouring shadows
- Approved DA shadows
- Increased shadow from previous S455

Rev	Date	Approved by	Revision Notes
A	30.08.24	AH	For DA Issue
B	13.06.25	BF	For S4.55 Issue
C	14.04.26	AH	For S4.55 Issue
D	25.06.26	AH	For S4.55 Issue

Project Title
Fiveways Crows Nest
405 Pacific highway, 5 Falcon Street & 8 Alexander street Crows Nest NSW 2065 Australia
Drawing Title
Shadow Diagrams
Additional Shadow Diagrams June 21st 11am-12pm

Scale
1:1000 @A1, 50%@A3
Status
For Information
Project No.
19073
Dwg No.
DA-790-006
Drawn by
EW
Rev
D

TURNER

Level 7 ONE Oxford Street
Sydney NSW 2010
AUSTRALIA
T +61 2 8668 0000
F +61 2 8668 0068
turnerstudio.com.au

House and backyards impacted

School buildings and
playgrounds impacted

Properties already
overshadowed by
neighbouring buildings



Current Mod 5 additional
overshadowing 189m²

Mod 2 - Hotel proposed
height increases 64m²

Existing overshadowing

Backyards already
overshadowed by existing
houses

Shadow over road rather
than private property

1

3pm
1:1000

NOTES
THIS DRAWING IS COPYRIGHT © OF TURNER. NO REPRODUCTION WITHOUT PERMISSION. UNLESS NOTED OTHERWISE THIS DRAWING IS NOT FOR CONSTRUCTION. ALL DIMENSIONS AND LEVELS ARE TO BE CHECKED ON SITE PRIOR TO THE COMMENCEMENT OF WORK. INFORM TURNER OF ANY DISCREPANCIES FOR CLARIFICATION BEFORE PROCEEDING WITH WORK. DRAWINGS ARE NOT TO BE SCALED. USE ONLY FIGURED DIMENSIONS. REFER TO CONSULTANT DOCUMENTATION FOR FURTHER INFORMATION. DWG, IFC AND BIM FILES ARE UNCONTROLLED DOCUMENTS AND ARE ISSUED FOR INFORMATION ONLY.

CLIENT
Deicorp
Level 3 161 Redfern Street Redfern NSW
2016

- Existing neighbouring shadows
- Approved DA shadows
- Increased shadow from previous S455

Rev	Date	Approved by	Revision Notes
A	13.05.25	BF	For S4 55 Issue
B	14.04.26	AH	For S4 55 Issue
C	25.06.26	AH	For S4 55 Issue

Project Title
Fiveways Crows Nest
405 Pacific highway, 5 Falcon Street & 8 Alexander street Crows Nest NSW
2065 Australia
Drawing Title

Shadow Diagrams
Additional Shadow Diagrams June 21st 3pm

Scale
1:1000 @A1, 50%@A3
Status
For Information
Project No.
19073
Dwg No.
DA-790-008
Drawn by
EW
Rev
C
North

TURNER

Level 7 ONE Oxford Street
Darlinghurst NSW 2010
AUSTRALIA
T +61 2 8668 0000
F +61 2 8668 0088
turnerstudio.com.au