



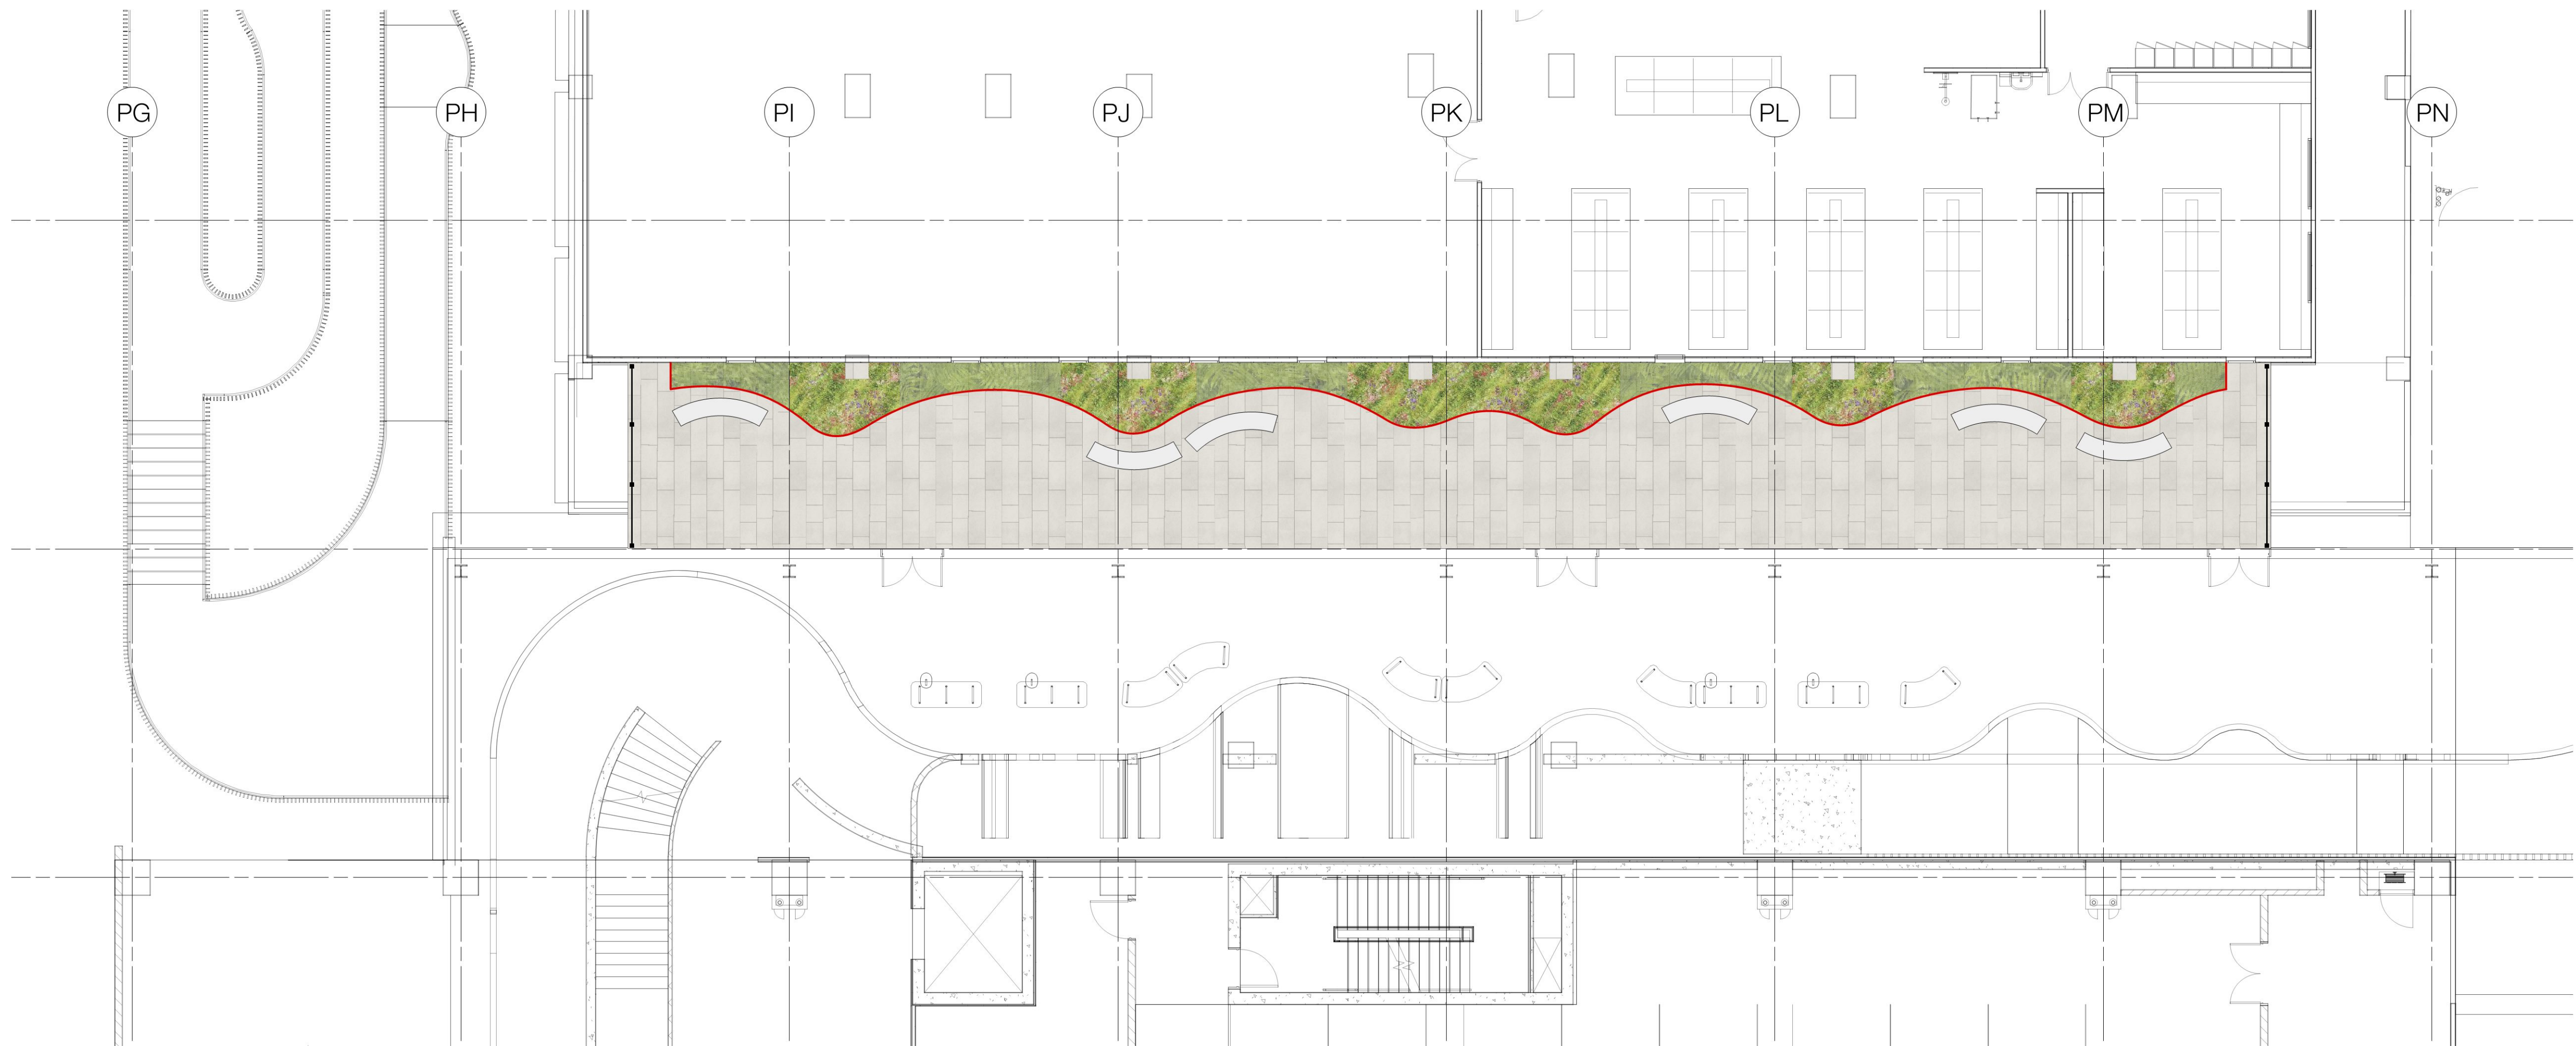


- LEGEND**
- 1000 - Preparation, Groundworks & Drainage
Native Garden Soil- 12.66 cum
 - 2000 - Walls & Edges
Steel edge (H 300-500mm) - 43 lm
 - 3000 - Pavements
Stone paver on structure - 157 sqm
 - 4000 - Site Structures - N/A
 - 5000 - Rails & Fencing - N/A
 - 6000 - Pools & Water Elements - N/A
 - 7000 - Furniture & Fittings
outdoor long bench - 6 no
 - 8000 - Planting
Planting mix 01 (6p/sqm) - 26 sqm
Planting mix 02 (6p/sqm) - 17 sqm

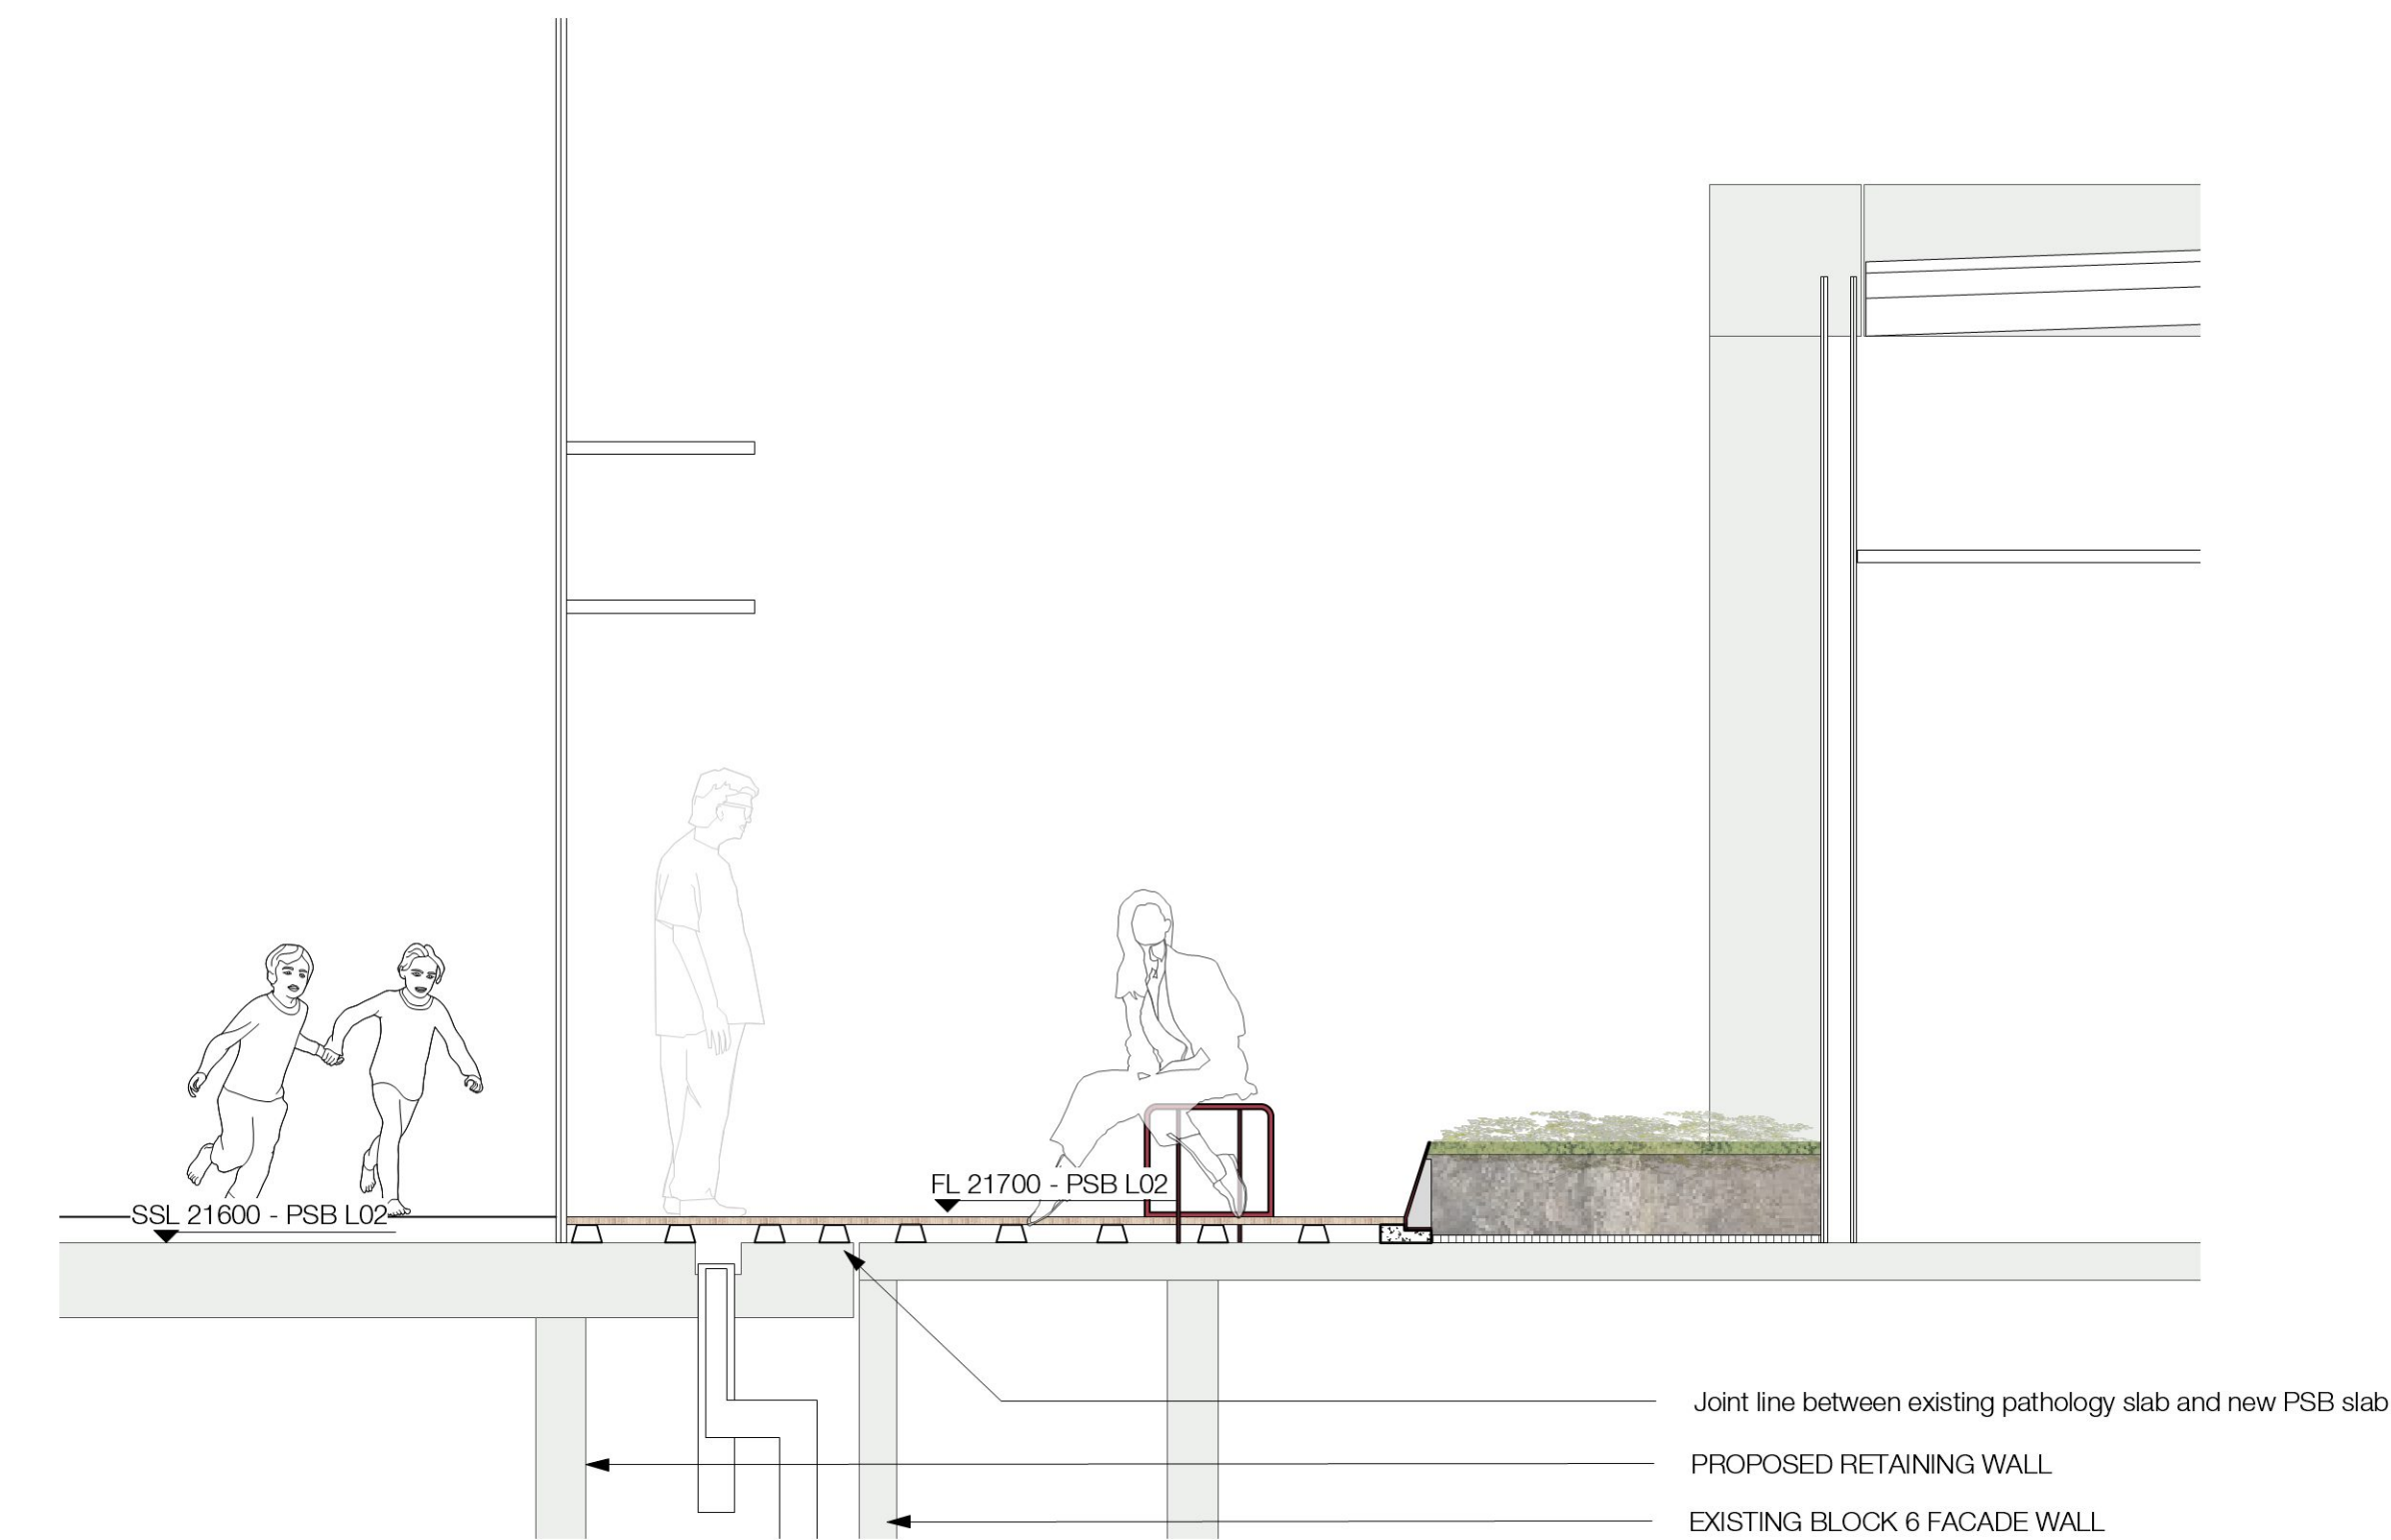

Issue Log			
1	Draft Structure Plan	AM/MK	23/10/2020
2	Draft SSDA	AM/MK	24/11/2020
3	For SSDA Submission	MK	12/01/2021
4	For SSDA Submission	MK	15/03/2021
5	For SSD RIS	TM/MK	20/07/2021
Rev	Revision Description	By / Checked	Date

Scale	
1: 100 @ A1	
All dimensions are in millimetres unless otherwise noted. Do not scale from this drawing.	



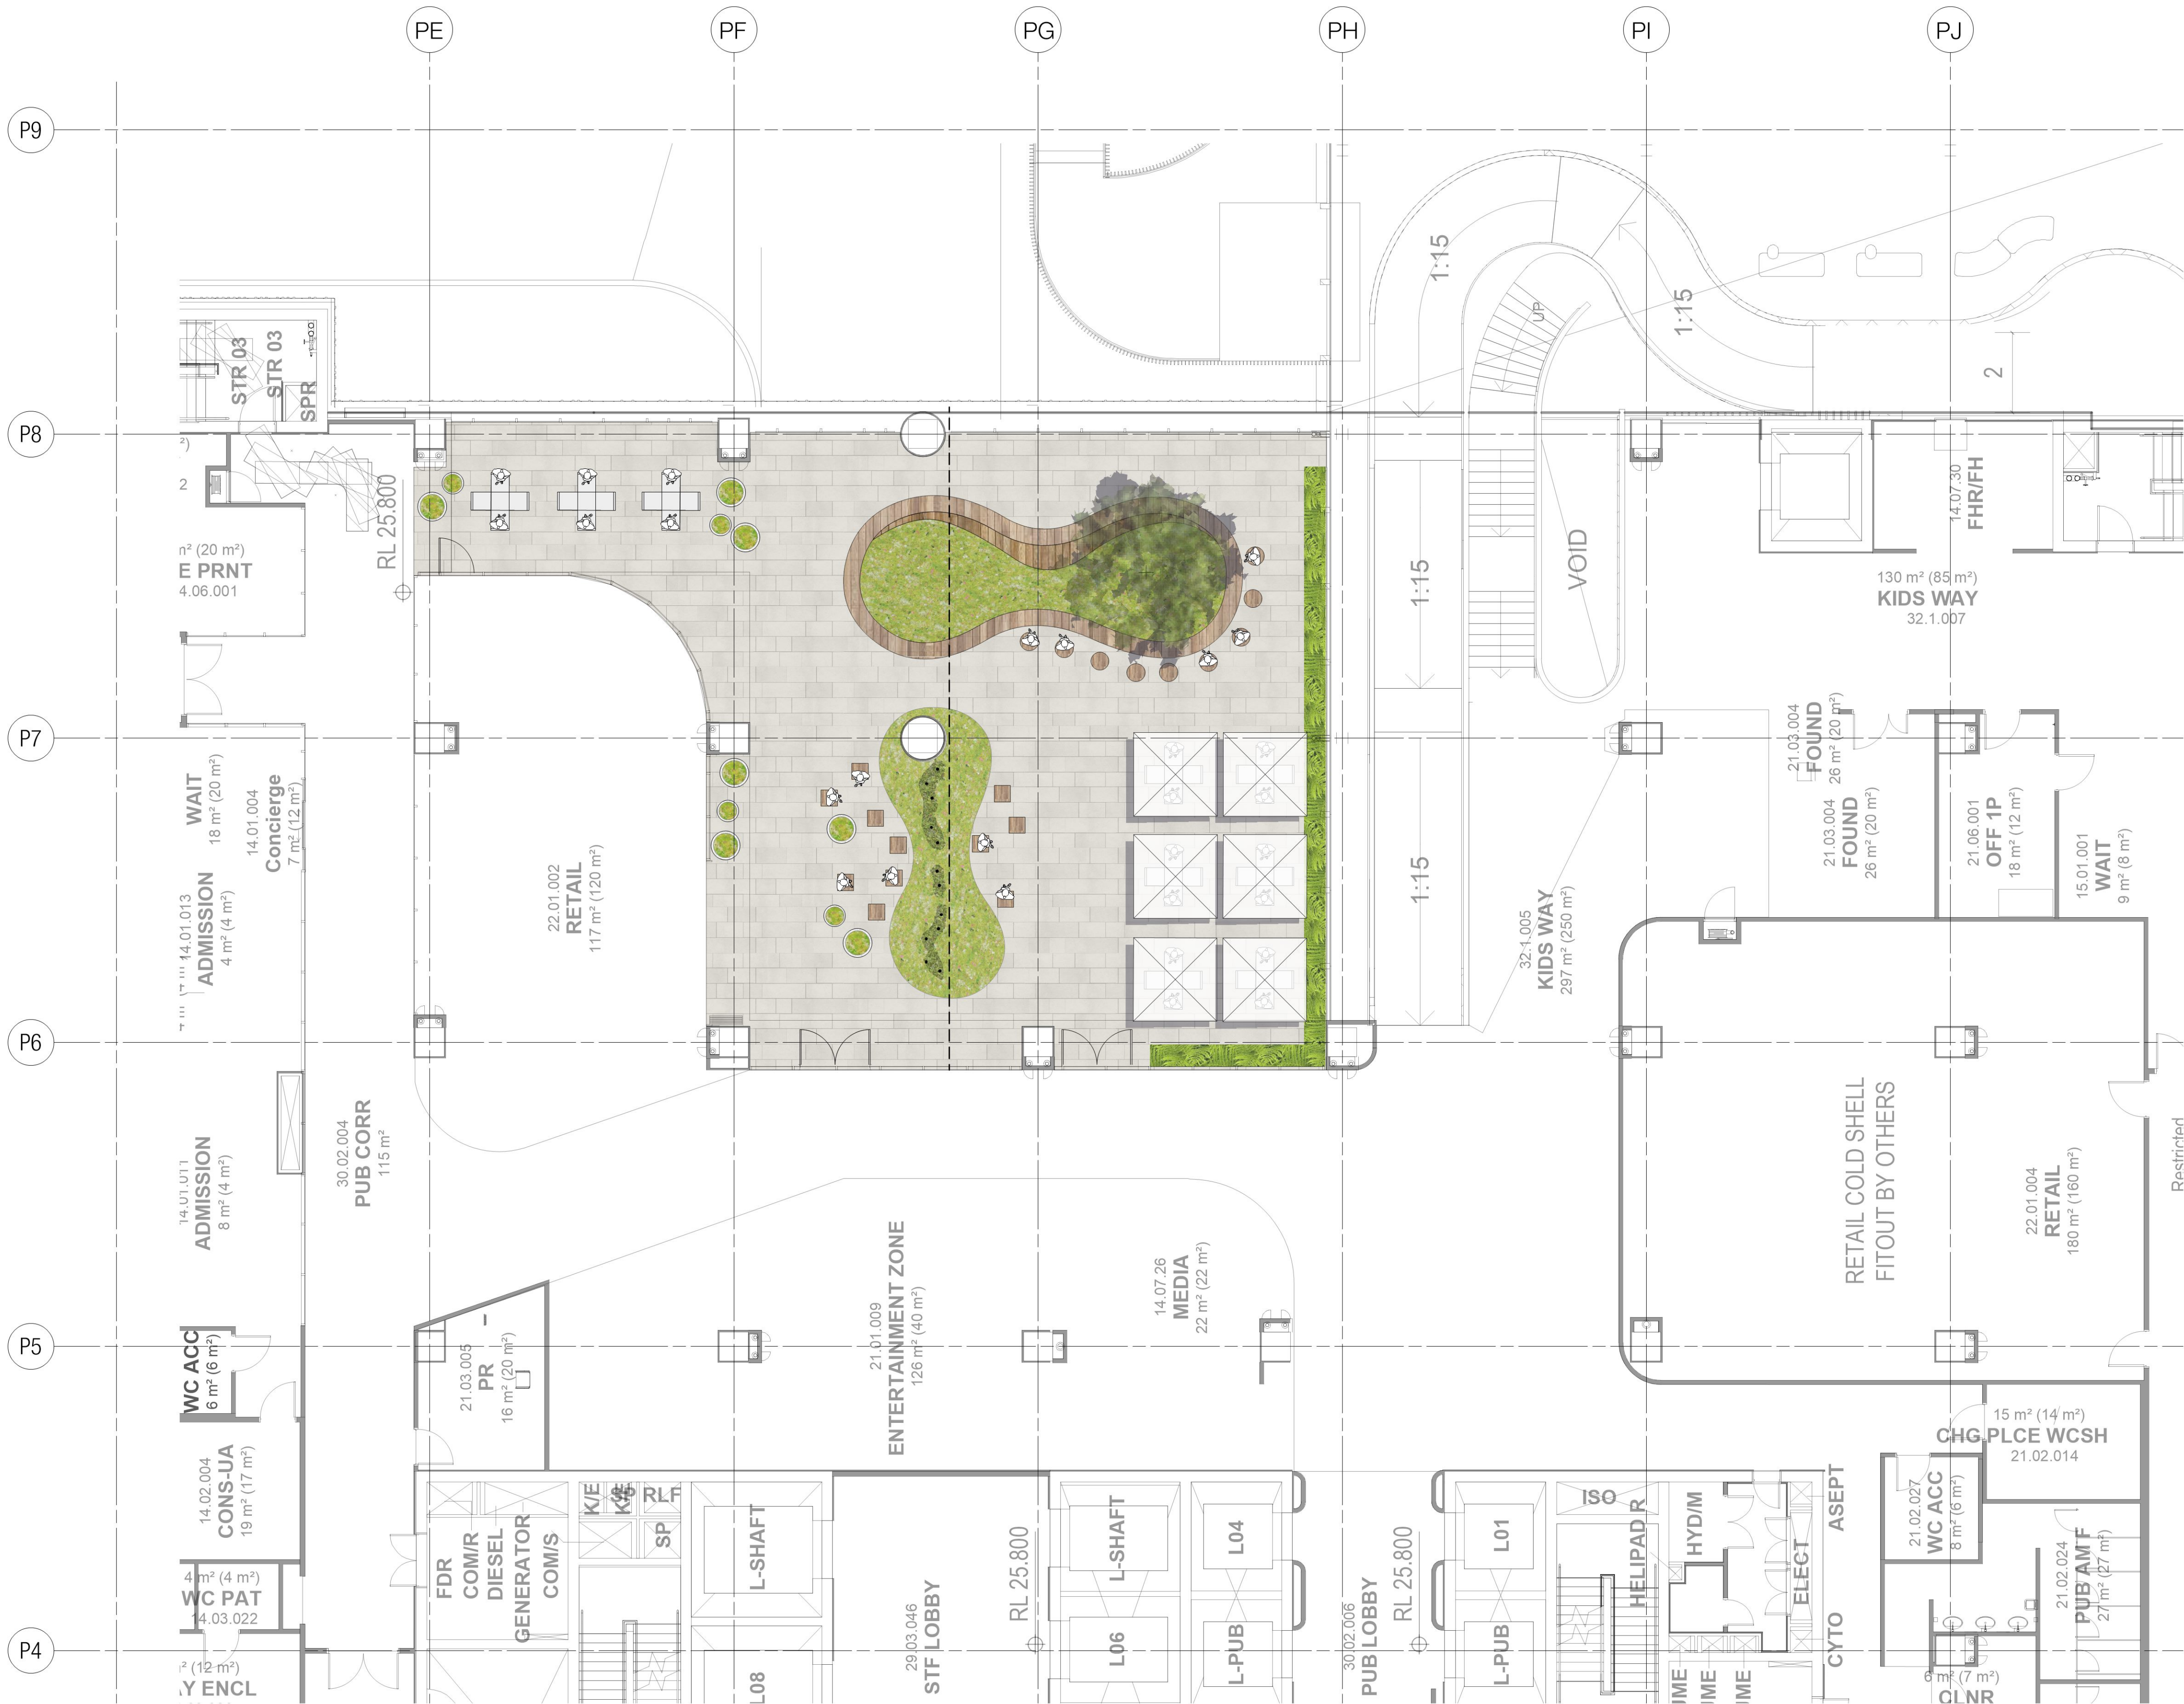

- LEGEND**
- 1000 - Preparation, Groundworks & Drainage
Native Garden Soil - 12.6 cum
- 2000 - Walls & Edges - N/A
3000 - Pavements
Stone paver on structure - 291 sqm
- 4000 - Site Structures - N/A
5000 - Rails & Fencing - N/A
6000 - Pools & Water Elements - N/A
- 7000 - Furniture & Fittings
- Timber organic seating and tall table - 1 no.
Stool seat high - 9 no.
Table and bench type B - 9 no.
Low table and seats - 3 set
Table and bench type A - 6 no.
Pot plant (dia. 600mm) - 4 no.
Pot plant (dia. 800mm) - 7 no.
- 8000 - Planting**
Proposed tree - 1 no.
Planting mix 01 (6p/sqm) - 42 sqm

Issue Log			
1	Draft Structure Plan	AM/MK	23/10/2020
2	Draft SSDA	AM/MK	24/11/2020
3	For SSDA Submission	MK	12/01/2021
4	For SSD RIS	TM/MK	20/07/2021
Rev	Revision Description	By / Checked	Date

Scale	
1: 100 @ A1	
0	5 10 m
All dimensions are in millimetres unless otherwise noted. Do not scale from this drawing.	



- LEGEND
- 1000 - Preparation, Groundworks & Drainage
 - Native Garden Soil - 192 cum
 - 2000 - Walls & Edges
 - Aluminium edge - 110 lm
 - ~~3000~~ - Pavements - N/A
 - 4000 - Site Structures - N/A
 - 5000 - Rails & Fencing - N/A
 - 6000 - Pools & Water Elements - N/A
 - 7000 - Furniture & Fittings - N/A
 - 8000 - Planting
 - Planting mix 01 (6p/sqm) - 640.4 sqm



© Copyright McGregor Coxall
AUS ACN 082 334 290
UK 10199853
PRC ID NO. 06000002201607080008
Sydney Melbourne Shenzhen Bristol
www.mcgregorcoxall.com

Client
Billard Leece Partnership

Project Team
BLP WGE ARUP STEENSEN
VARMING

Project Name
CHW Stage02 Redevelopment-PSB

Project No.
0785SYD

Address
Hawkesbury Road, Westmead NSW 2145

Key Plan

Issue Log			
1	For SSD RIS	TM/MK	20/07/2021
Rev	Revision Description	By / Checked	Date


Scale
1: 150 @ A1

0 5 10 15 m

All dimensions are in millimetres unless otherwise noted.
Do not scale from this drawing.



Phase
Schematic Design
Sheet Title
PSB PLAN - LV05
Sheet No.
CHW-LD-DG-PSB-SD-103

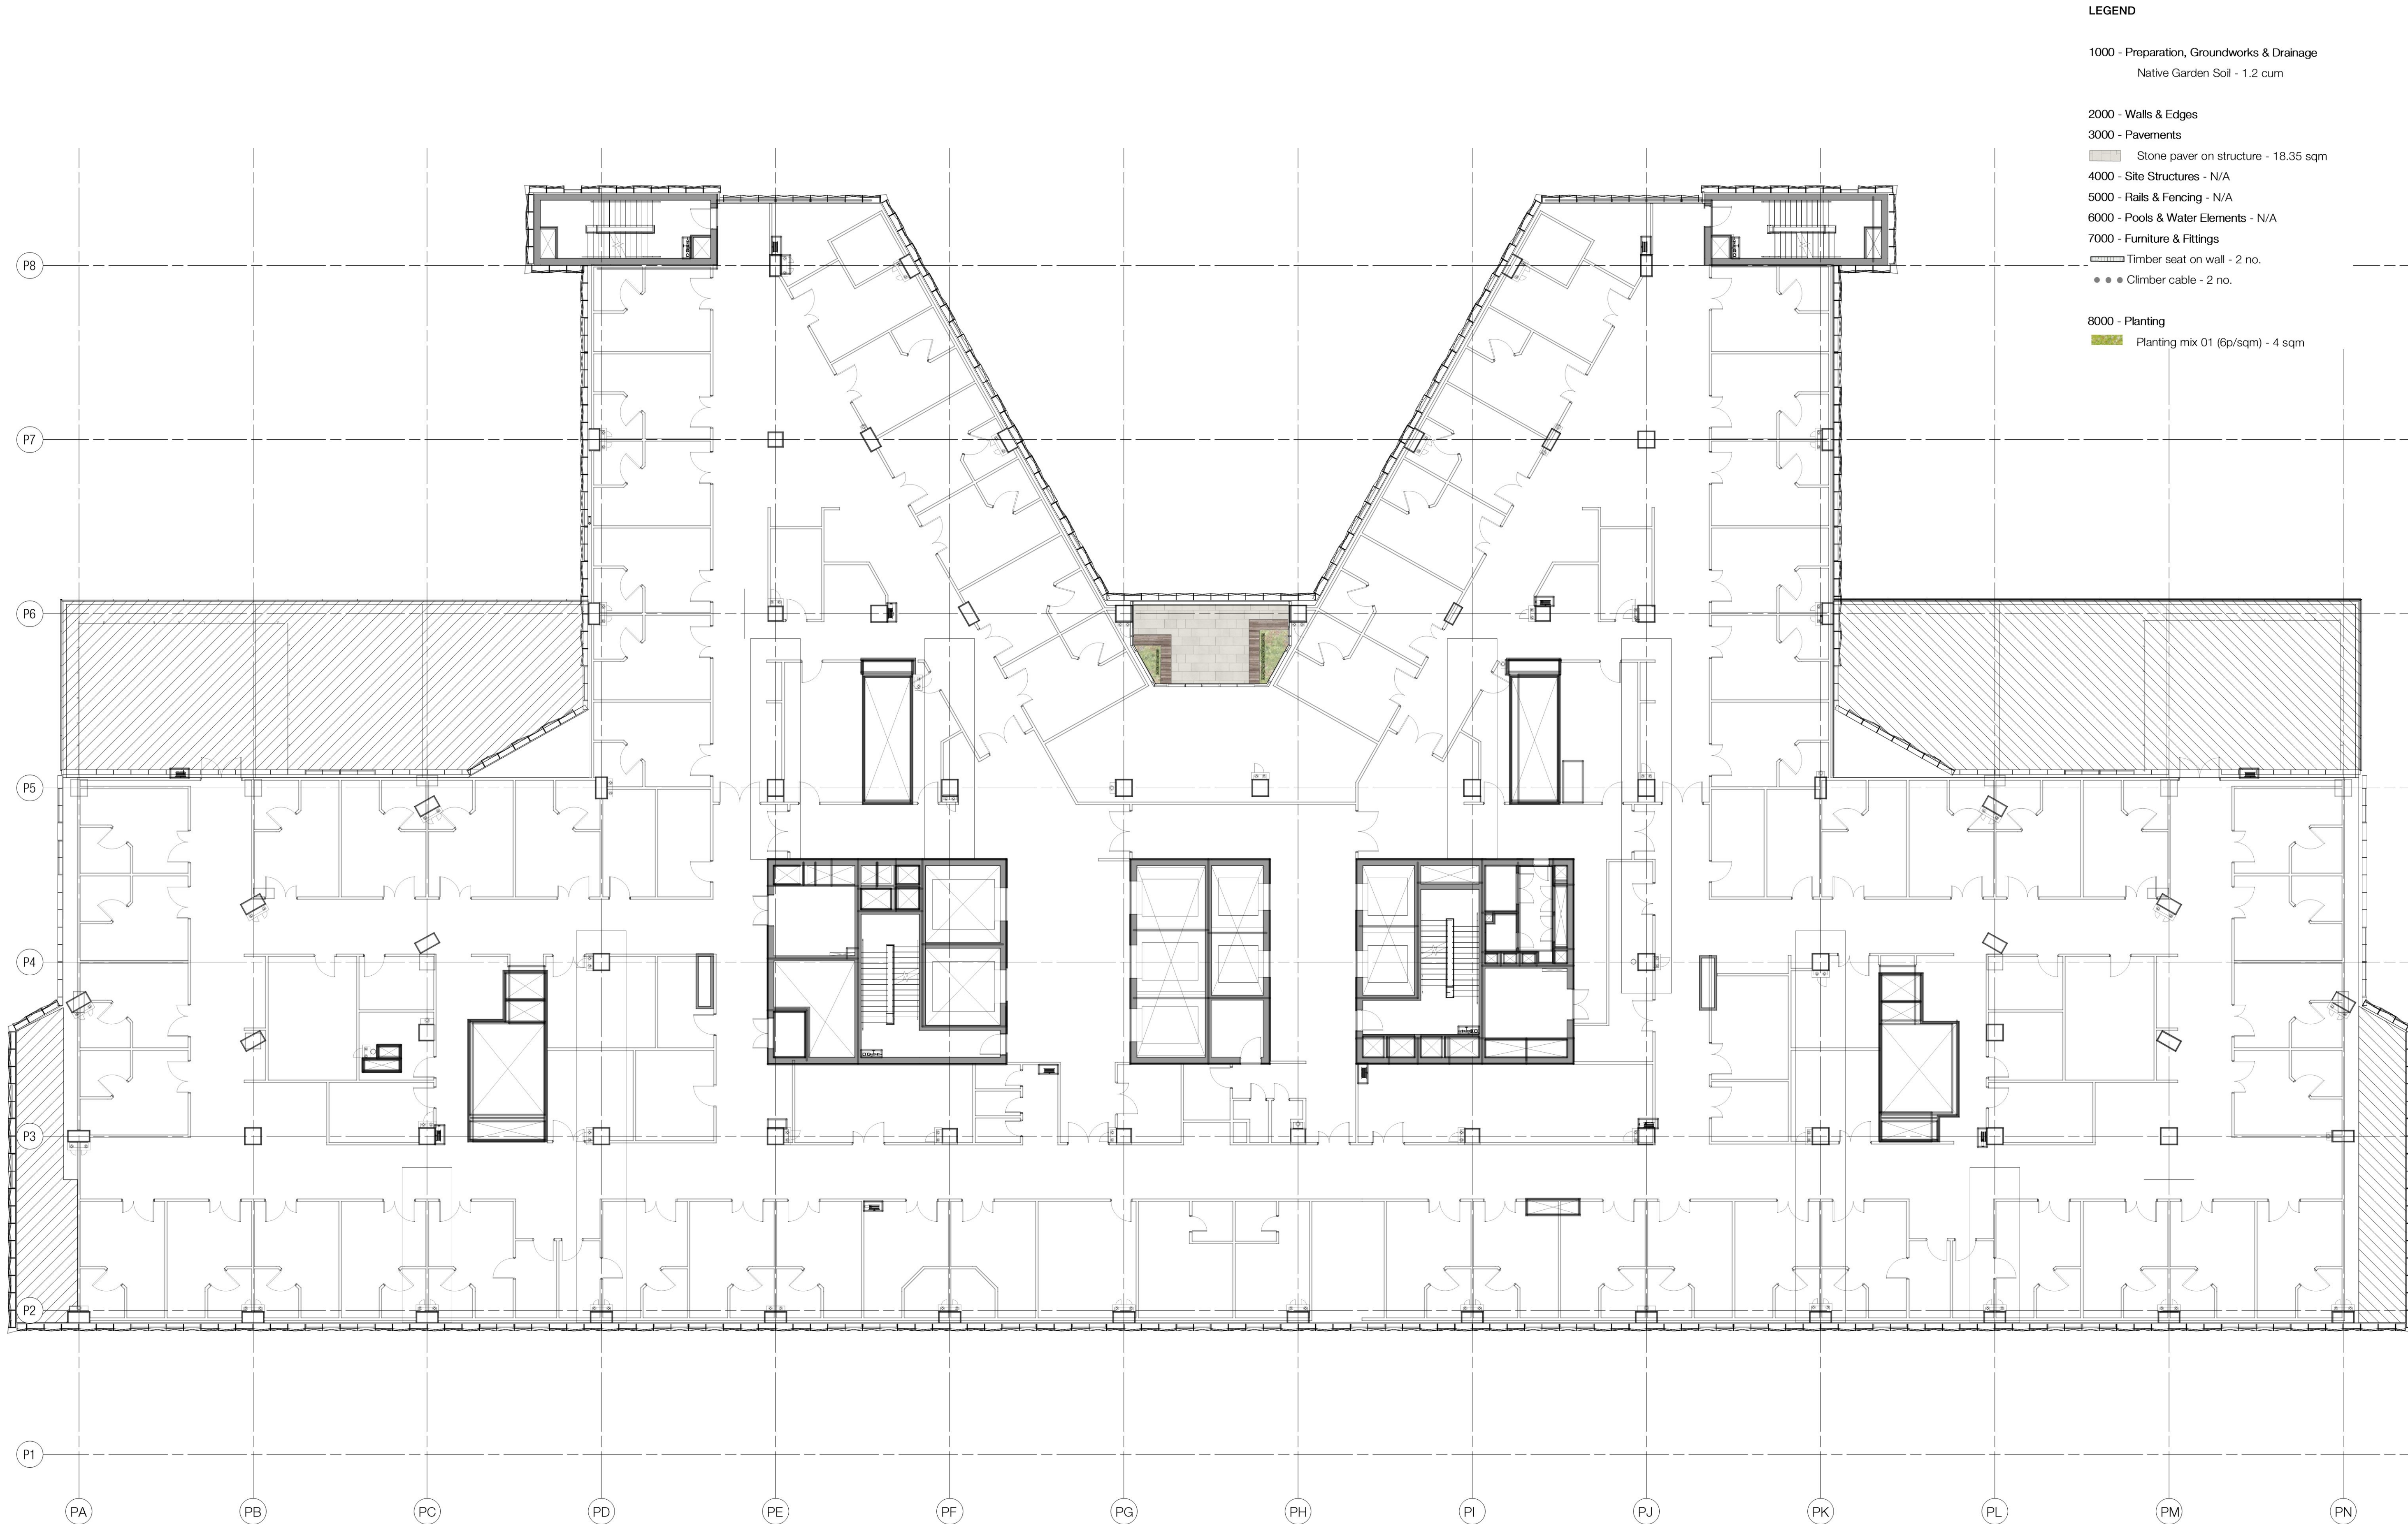

- LEGEND
- 1000 - Preparation, Groundworks & Drainage
Native Garden Soil - 1.2 cum
- 2000 - Walls & Edges
- 3000 - Pavements
Stone paver on structure - 18.35 sqm
- 4000 - Site Structures - N/A
- 5000 - Rails & Fencing - N/A
- 6000 - Pools & Water Elements - N/A
- 7000 - Furniture & Fittings
Timber seat on wall - 2 no.
Climber cable - 2 no.
- 8000 - Planting
Planting mix 01 (6p/sqm) - 4 sqm

Issue Log				
1	Draft Structure Plan	AM/MK	30/10/2020	
2	Draft SSDA	AM/MK	24/11/2020	
3	For SSDA Submission	MK	29/01/2021	
4	For SSD RIS	TM/MK	20/07/2021	
Rev	Revision Description	By / Checked	Date	

Scale
1: 150 @ A1

0 5 10 15 m

North

All dimensions are in millimetres unless otherwise noted.
Do not scale from this drawing.



- LEGEND
- 1000 - Preparation, Groundworks & Drainage
Native Garden Soil - 3.9 cum
- 2000 - Walls & Edges
Insitu concrete wall - 35 m
- 3000 - Pavements
Stone paving on tiles - 61.5 sqm
- 4000 - Site Structures - N/A
5000 - Rails & Fencing - N/A
6000 - Pools & Water Elements - N/A
- 7000 - Furniture & Fittings
Table and bench type B - 6 no.
Timber bench seat - 2 no.
Pot plant (dia. 600mm) - 4 no.
Pot plant (dia. 800mm) - 4 no.
- 8000 - Planting
Planting mix 03 WG (6p/sqm) - 13 sqm

Issue Log			
1	For SSD RIS	TM/MK	20/07/2021
Rev	Revision Description	By / Checked	Date

Scale
1: 150 @ A1

0 5 10 15 m

North

All dimensions are in millimetres unless otherwise noted.
Do not scale from this drawing.



LEGEND

1000 - Preparation, Groundworks & Drainage
Native Garden Soil - 6.3 cum
Native Garden Soil WG - 1.8 cum

2000 - Walls & Edges
Insitu concrete wall - 16 m

3000 - Pavements
Stone paver on structure - 126 sqm
Pebble Ballast - 100 sqm
Stone paver on tiles - 26 sqm

4000 - Site Structures - N/A

5000 - Rails & Fencing - N/A

6000 - Pools & Water Elements - N/A

7000 - Furniture & Fittings
Timber seating and tall table - 1 no.
Timber seat on wall - 2 no.
Table and bench type B - 3 no.
Low table and seats - 2 no.
Timber bench seat - 1 no.
Stool seat high - 18 no.
Table and bench type A - 3 no.
Pot plant (dia. 600mm) - 4 no.
Pot plant (dia. 800mm) - 5 no.
Climber cable - 2 no.

8000 - Planting
Planting mix 01 (6p/sqm) - 21 sqm
Planting mix 03 WG(6p/sqm) - 6 sqm



© Copyright McGregor Coxall
AUS ACN 082 334 290
UK 10199853
PRC ID NO. 06000002201607080008
Sydney Melbourne Shenzhen Bristol
www.mcgregorcoxall.com

Client
Billard Leece Partnership

Project Team
BLP WGE ARUP STEENSEN
VARMING

Project Name
CHW Stage02 Redevelopment-PSB

Project No.
0785SYD

Address
Hawkesbury Road, Westmead NSW 2145

Key Plan

Issue Log
1 For SSD RIS TM/MK 20/07/2021

Rev Revision Description By / Checked Date

Scale
1: 150 @ A1



All dimensions are in millimetres unless otherwise noted.
Do not scale from this drawing.



Phase
Schematic Design

Sheet Title
PSB PLAN - LV08

Sheet No.
CHW-LD-DG-PSB-SD-106

Rev
1



- LEGEND**
- 1000 - Preparation, Groundworks & Drainage
Native Garden Soil - 3.9 cum
Native Garden Soil WG - 1.5 cum
- 2000 - Walls & Edges
Insitu concrete wall - 20 m
- 3000 - Pavements
Stone paver on tiles - 130 sqm
- 4000 - Site Structures - N/A
5000 - Rails & Fencing - N/A
6000 - Pools & Water Elements - N/A
- 7000 - Furniture & Fittings
Low table and seats - 2 no.
Table and bench type B - 10 no.
Timber seat on wall - 3 no.
Timber bench seat - 1 no.
Timber bench table - 2 no.
Timber bbq area - 1 no.
Pot plant (dia. 600mm) - 8 no.
Pot plant (dia. 800mm) - 6 no.
- 8000 - Planting
Planting mix 01 (6p/sqm) - 13 sqm
Planting mix 03 WG (6p/sqm) - 5 sqm



- LEGEND
- 1000 - Preparation, Groundworks & Drainage
Native Garden Soil - 7.8 cum
- 2000 - Walls & Edges - N/A
3000 - Pavements - N/A
Stone paver on tiles - 0.5 sqm
- 4000 - Site Structures - N/A
5000 - Rails & Fencing - N/A
6000 - Pools & Water Elements - N/A
- 7000 - Furniture & Fittings
Maintenance access stair case - 1 no.
Climber cable - 2 no.
- 8000 - Planting
Planting mix 01 (6p/sqm) - 26 sqm
Planting mix 04 (6p/sqm) - 4 sqm

Issue Log				
1	Draft Structure Plan	AM/MK	30/10/2020	
2	Draft SSDA	AM/MK	24/11/2020	
3	Draft SSDA	AM/MK	25/11/2021	
4	For SSDA Submission	MK	12/01/2021	
5	For SSD RIS	TM/MK	20/07/2021	
Rev	Revision Description	By / Checked	Date	



LEGEND

1000 - Preparation, Groundworks & Drainage
Native Garden Soil - 7.8 cum
Native Garden Soil WG - 2.4 cum

2000 - Walls & Edges - N/A
Insitu concrete wall - 25.3 m
3000 - Pavements - N/A
Stone paver on tiles - 43.5 sqm

4000 - Site Structures - N/A
5000 - Rails & Fencing - N/A
6000 - Pools & Water Elements - N/A

7000 - Furniture & Fittings
Table and bench type B - 5 no.
Timber bench seat - 2 no.
Pot plant (dia. 600mm) - 3 no.
Pot plant (dia. 800mm) - 4 no.
Maintenance access stair case - 1 no.
Climber cable - 2 no.

8000 - Planting
Planting mix 01 (6p/sqm) - 26 sqm
Planting mix 03 WG (6p/sqm) - 8 sqm
Planting mix 04 (6p/sqm) - 4 sqm



© Copyright McGregor Coxall
AUS ACN 082 334 290
UK 10199853
PRC ID NO. 06000002201607080008
Sydney Melbourne Shenzhen Bristol
www.mcgregorcoxall.com

Client
Billard Leece Partnership

Project Team
BLP WGE ARUP STEENSEN
VARMING

Project Name
CHW Stage02 Redevelopment-PSB

Project No.
0785SYD

Address
Hawkesbury Road, Westmead NSW 2145

Key Plan

Issue Log			
1	Draft Structure Plan	AM/MK	30/10/2020
2	Draft SSDA	AM/MK	24/11/2020
3	Draft SSDA	AM/MK	25/11/2021
4	For SSDA Submission	MK	12/01/2021
5	For SSD RIS	TM/MK	20/07/2021
Rev	Revision Description	By / Checked	Date

Scale
1: 150 @ A1

0 5 10 15 m

All dimensions are in millimetres unless otherwise noted.
Do not scale from this drawing.



Phase
Schematic Design
Sheet Title
PSB PLAN - LV12
Sheet No.
CHW-LD-DG-PSB-SD-109



LEGEND

0000 - General

--- Site Boundary

1000 - Preparation, Groundworks & Drainage

Native Garden Soil - 310 sqm

Lawn Soil - 130 cum

Allowance for site drainage system - 1 item

2000 - Walls & Edges

150mm concrete edge - 60 lm

H450mm x Width varies concrete seat wall - 1 item

Steel edge - 150 lm

3000 - Pavements

Stone paver (various sizes and finishes) - 1,550 sqm

Decomposed granite - 190 sqm

Rubber Softfall - 250 sqm

Exposed aggregate concrete (for vehiaccess) - 270 sqm

Concrete staircase (3 risers) - 1 no.

Stone cladding staircase (4 rises) - 1 no.

Precase concrete pad steppers - 1 no.

4000 - Site Structures

Allowance for playground - 1 item

Allowance for aboriginal garden - 1 item

Allowance for pet visiting area - 1 item

5000 - Rails & Fencing

Allowance for fencing at Pet visiting area - 1 item

6000 - Pools & Water Elements - N/A

7000 - Furniture & Fittings

Table & Bench Type 01 - 22 no.

Table & Bench Type 02 - 24 no.

Allowance for Lighting system - 1 item

Allowance for other public amenities

(e.g Benches, Bins, Bollards, Bubblers - 1item)

8000 - Planting

Existing tree to be retained

Proposed trees - native & exotic (100L) - 38 no.

Village Green mix (140mm, 6p/sqm) - 124 sqm

Eucalptus Grove mix (140mm, 6p/sqm)- 230 sqm

Hawkesbury Edge mix (140mm, 6p/sqm)- 352 sqm

Playground mix (140mm, 6p/sqm)- 217 sqm

Aboriginal Garden mix (140mm, 6p/sqm)- 90 sqm

Lawn - 655 sqm



© Copyright McGregor Coxall
AUS ACN 082 334 290
UK 10199853
PRC ID NO. 06000002201607080008
Sydney Melbourne Shenzhen Bristol
www.mcgregorcoxall.com

Client

Billard Leece Partnership

Project Team

BLP WGE ARUP STEENSEN
VARMING

Project Name

CHW Stage02 Redevelopment-KIDSPARK

Project No.

0785SYD

Address

Hawkesbury Road, Westmead NSW 2145

Key Plan

Issue Log

5	For SSDA Submission	MK/PC	18/2/2021
6	For SSDA Submission	MK/PC	15/03/2021
7	For SSDA Submission	MK/PC	1/04/2021
8	For SSD RIS	MK/MR	20/07/2021

Rev Revision Description By / Checked Date

Scale

1: 200 @ A1

0 10 15 20 m

All dimensions are in millimetres unless otherwise noted.
Do not scale from this drawing.

North



Phase

Design Development

Sheet Title

KIDSPARK Plan

Sheet No.

CHW-LD-DG-KIDS-SD-101

Rev

8