

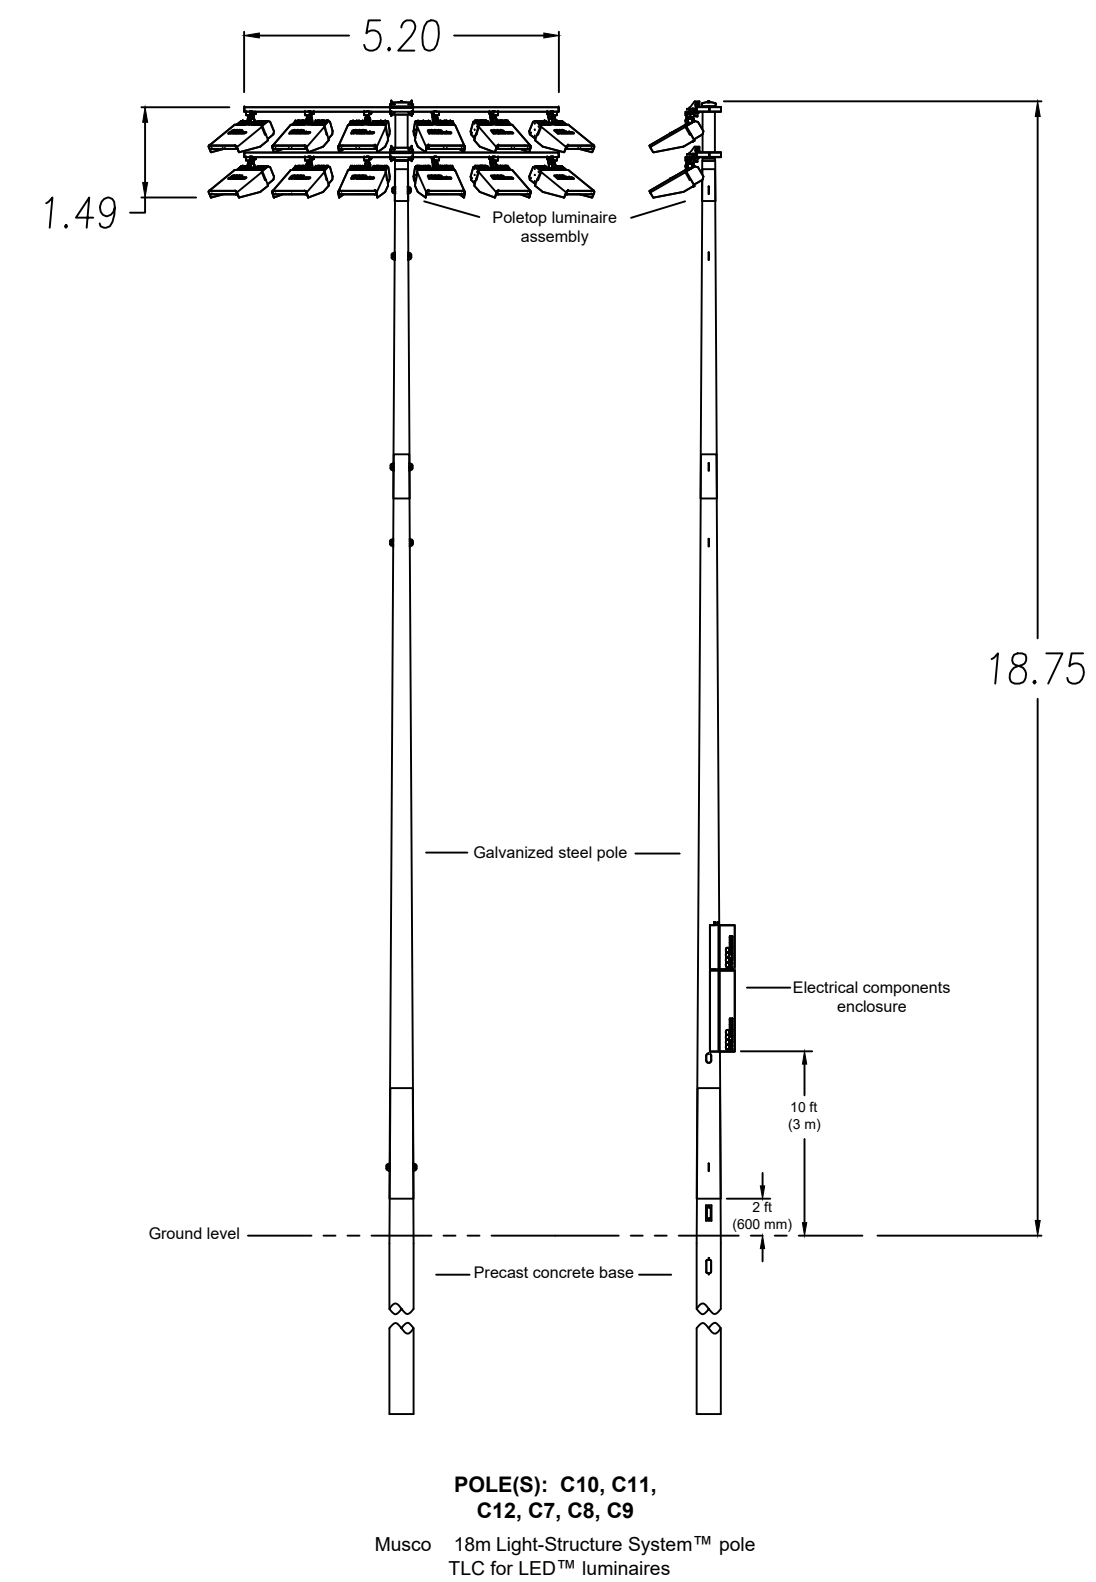
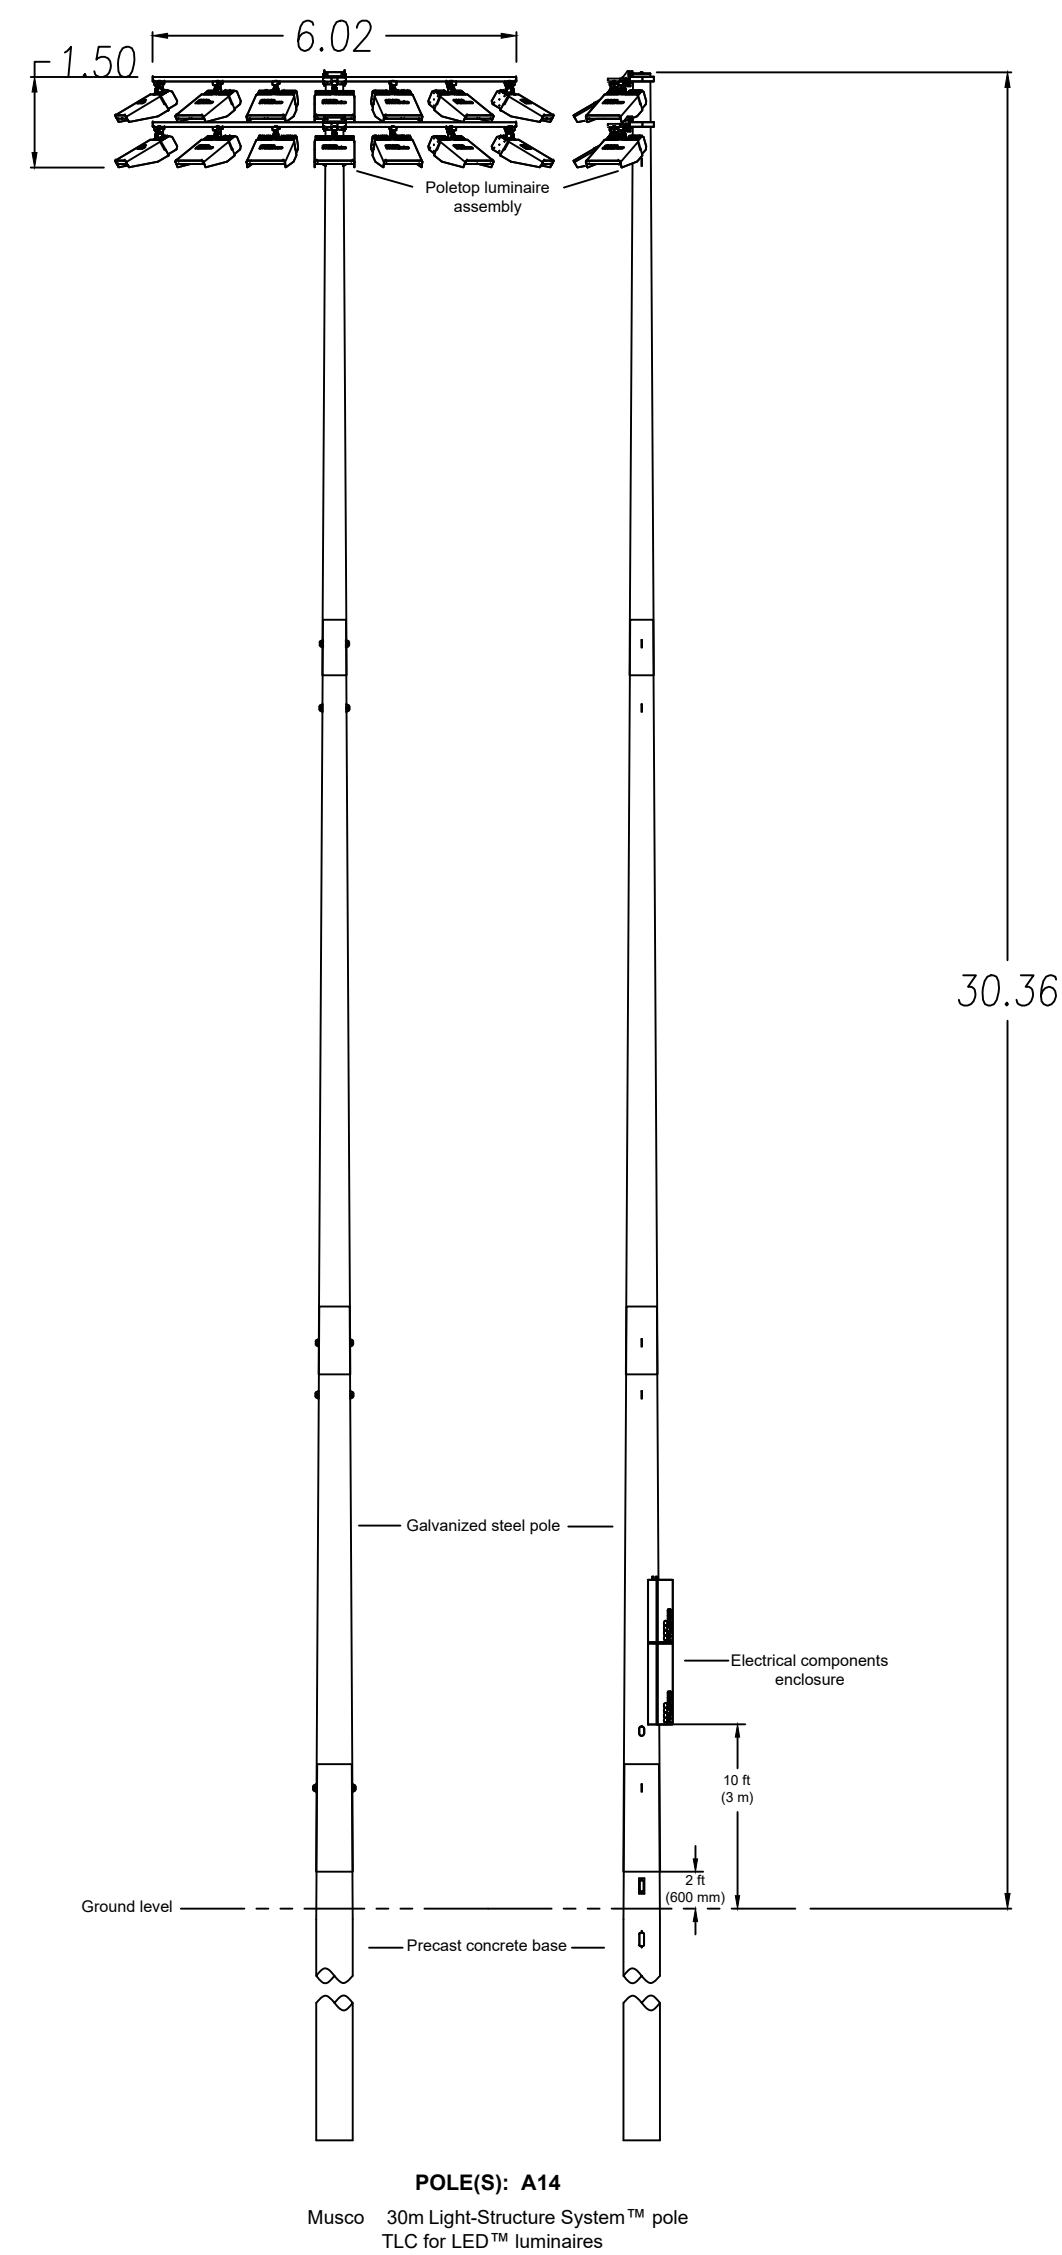
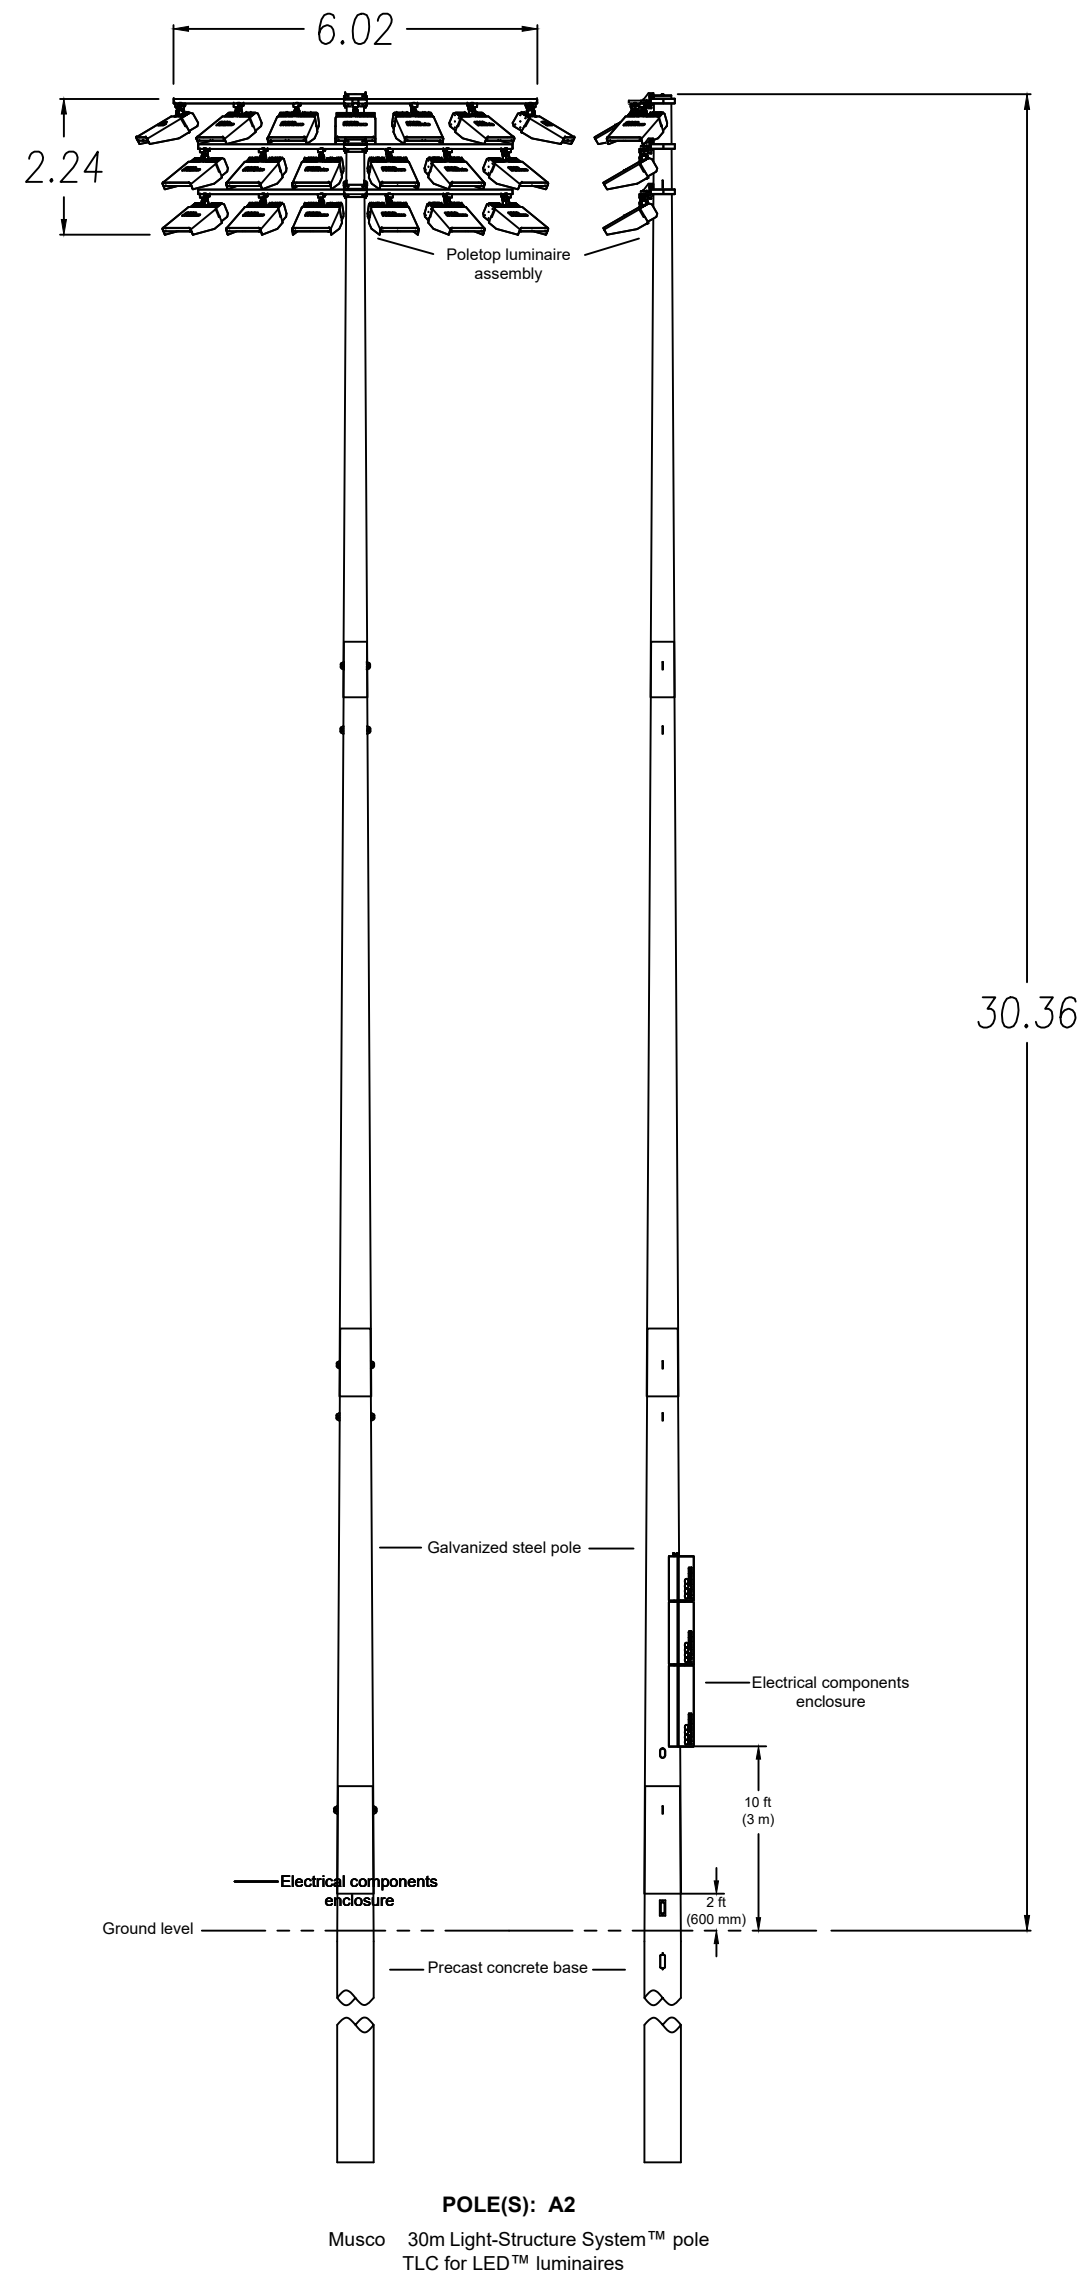
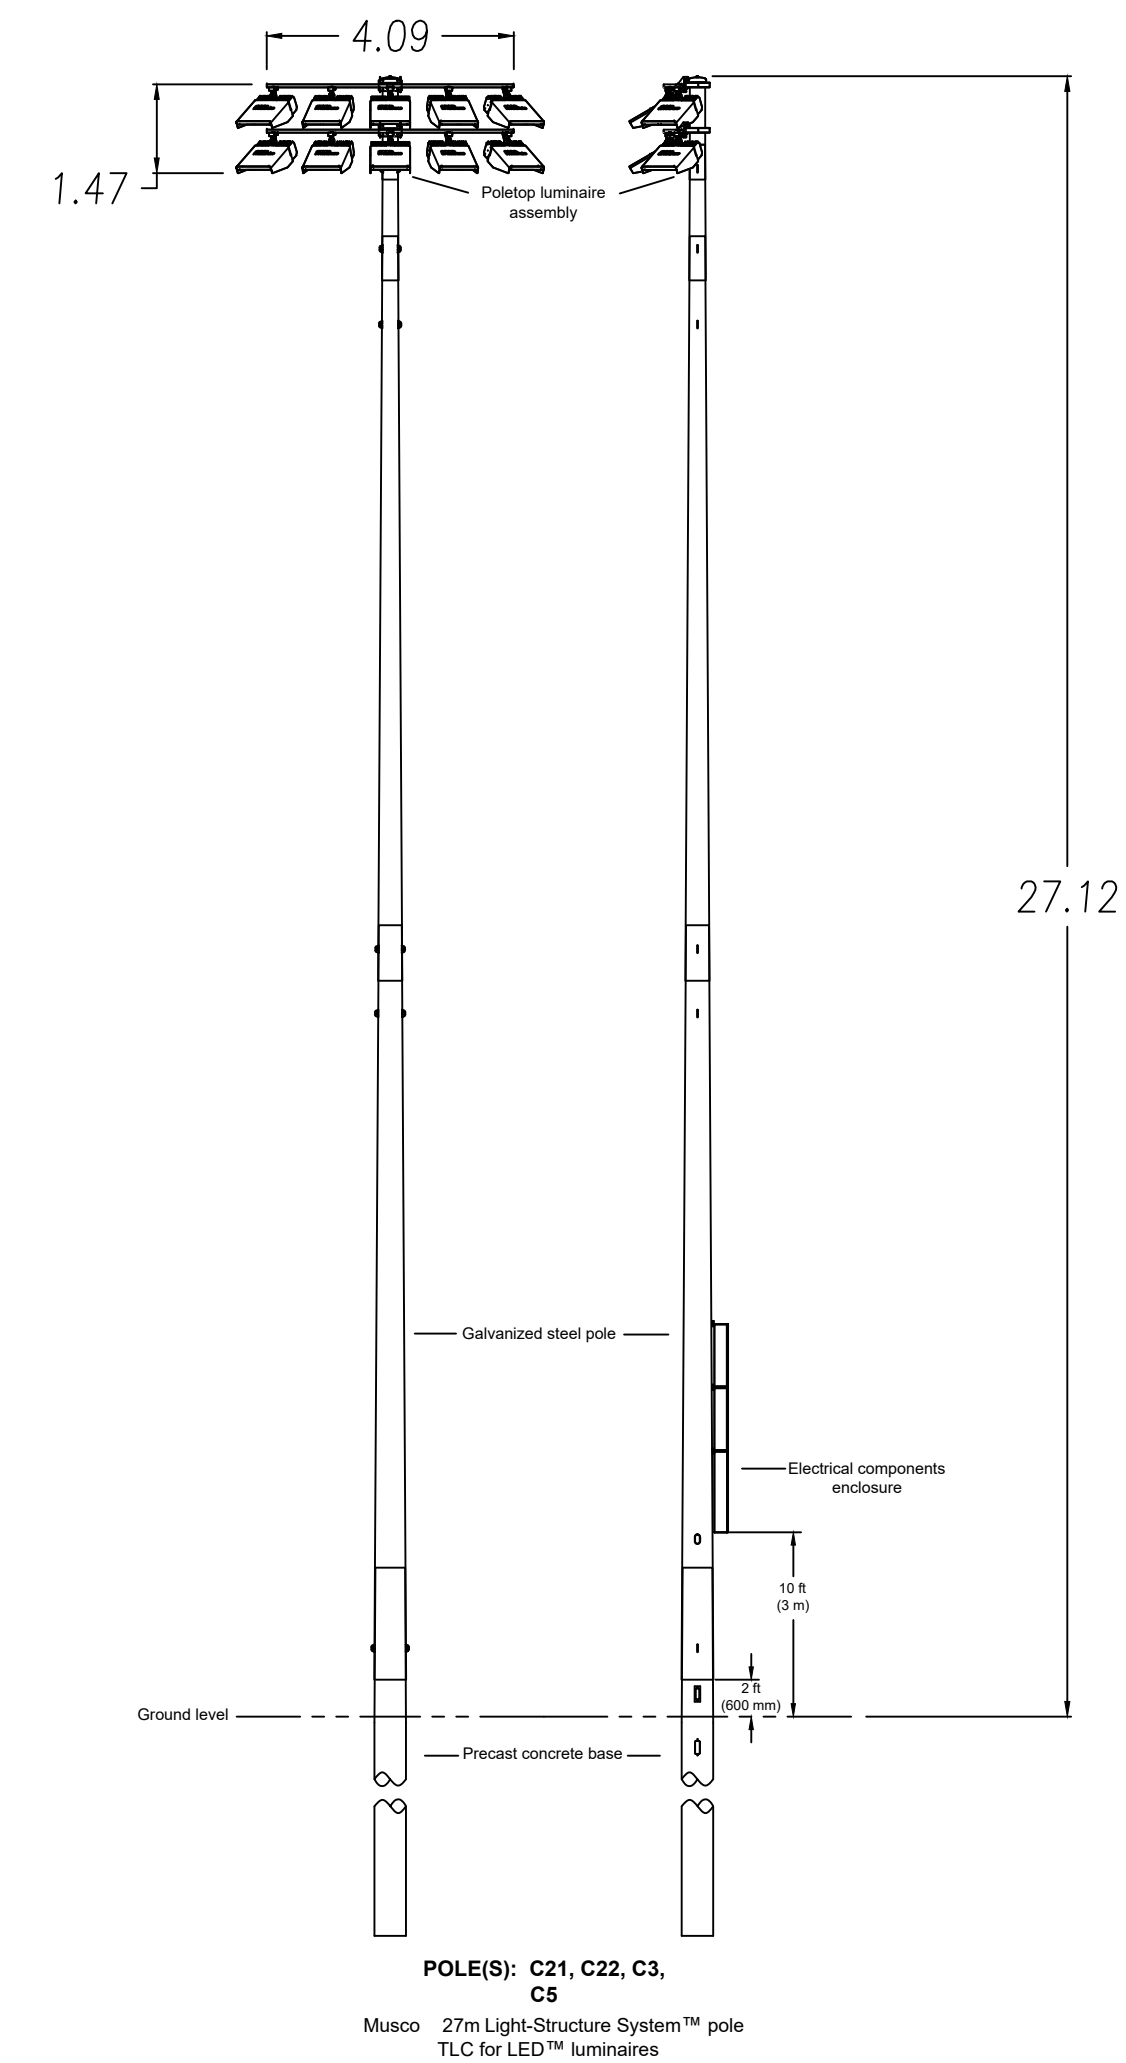


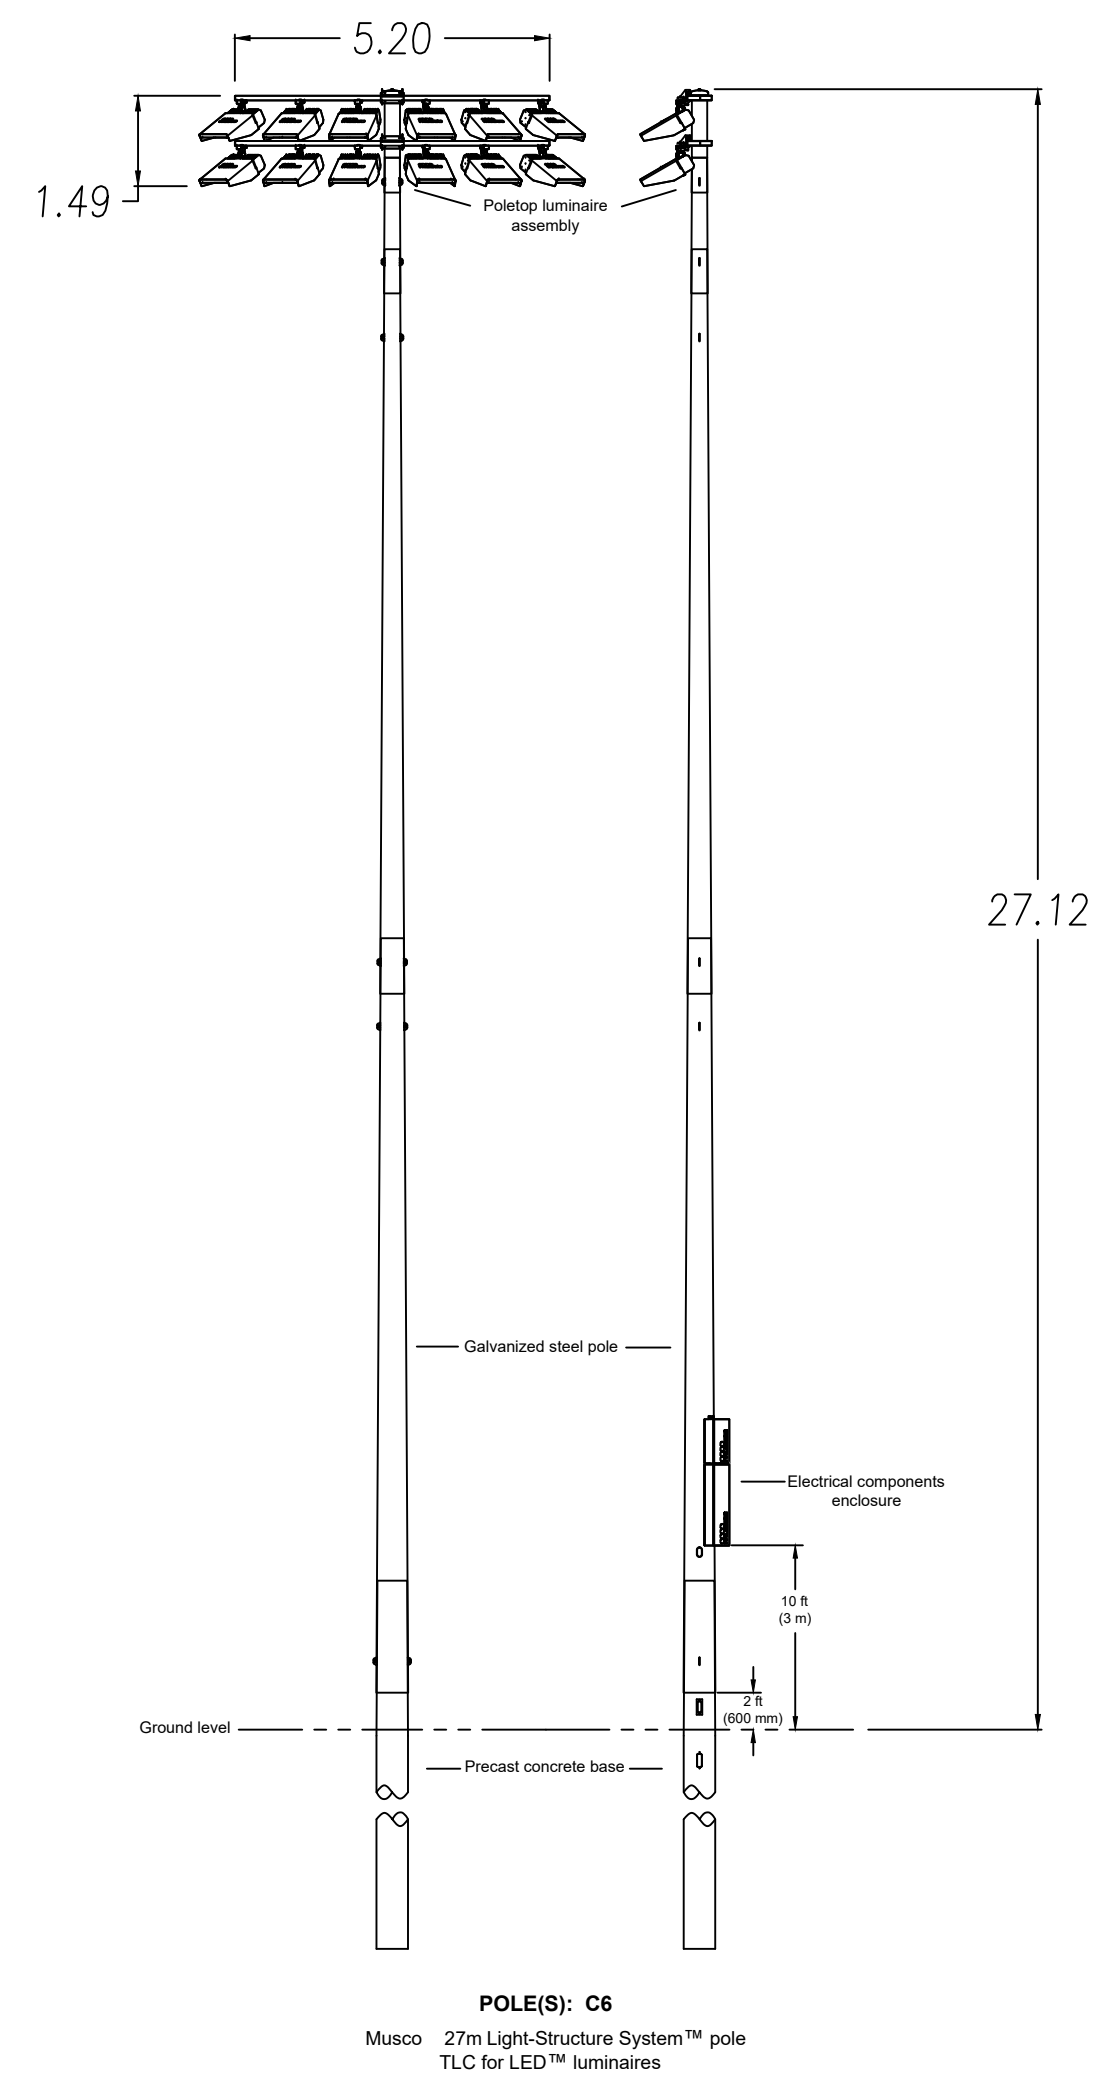

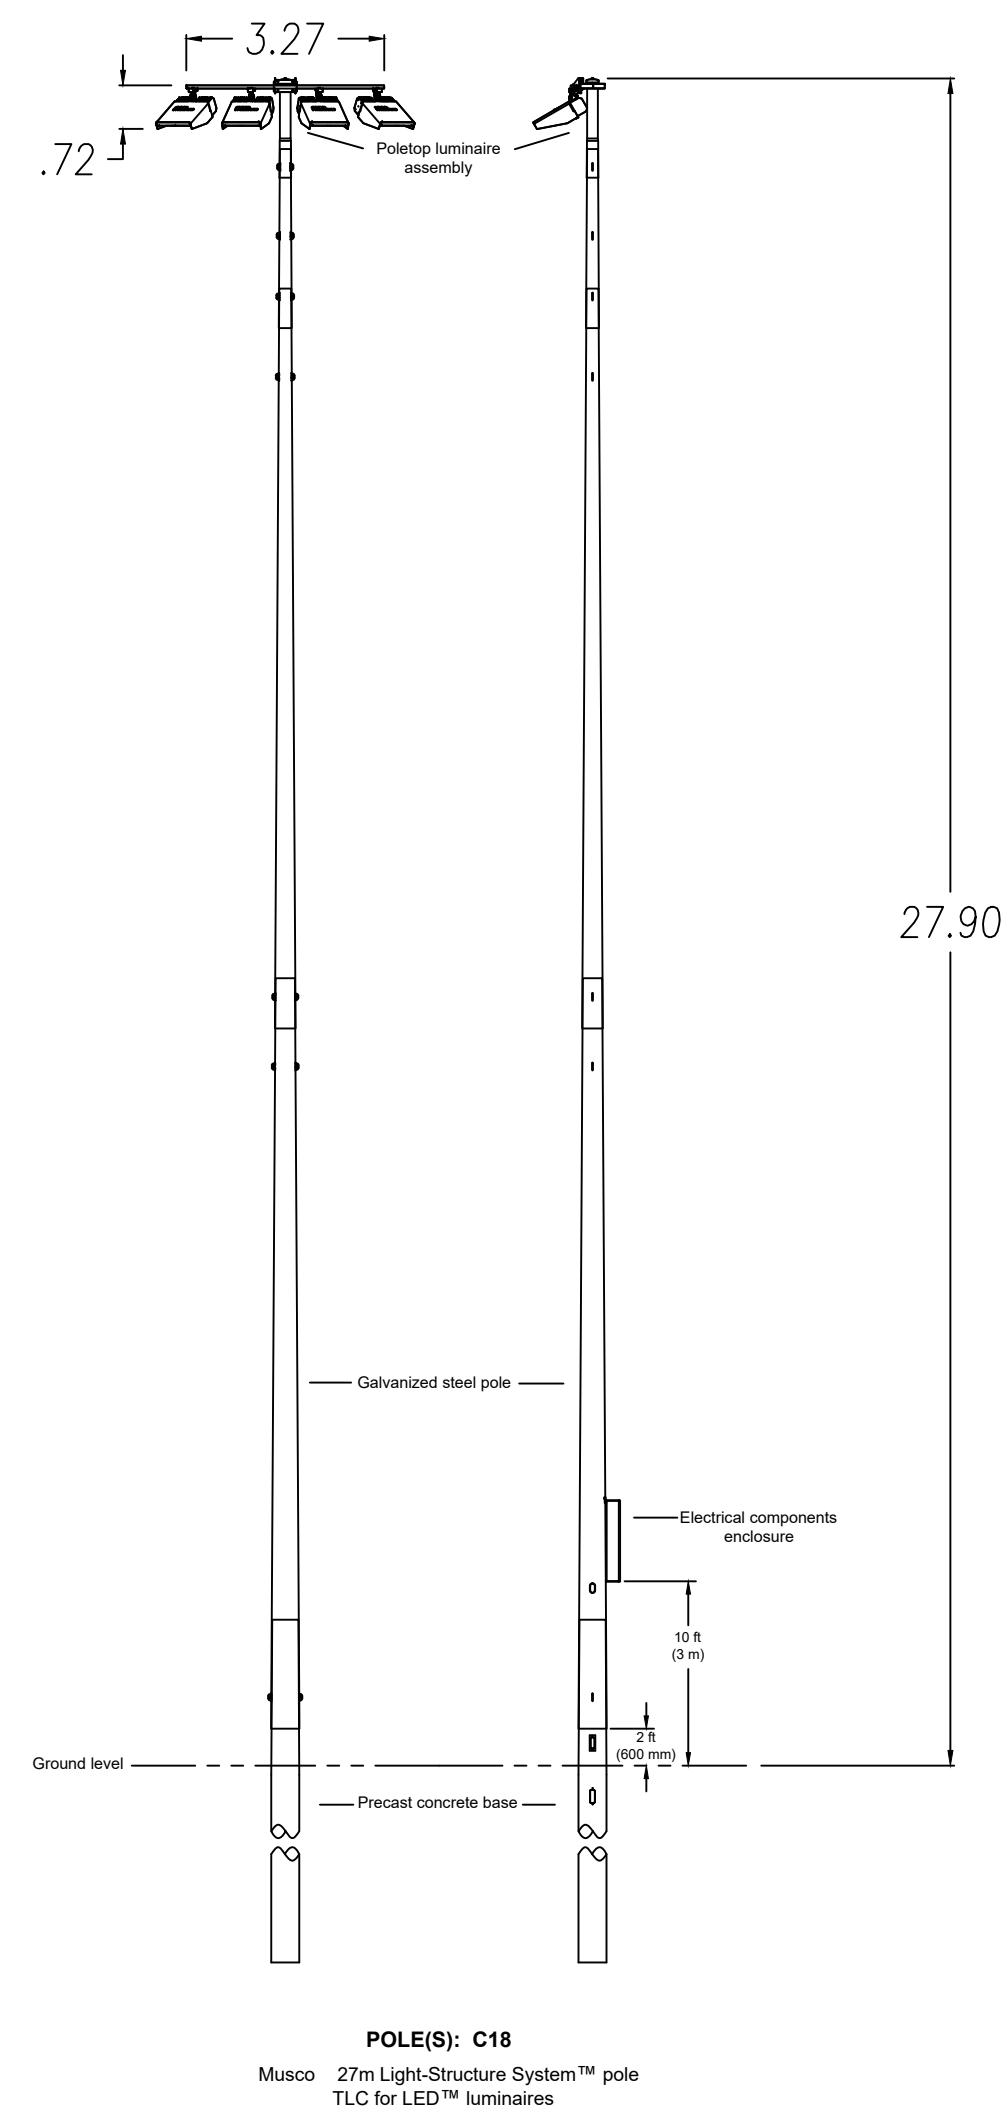

Information contained herein is the confidential property of Musco Sports Lighting, LLC and/or its parent companies, affiliates, successors and assigns. Reproduction, distribution, or use of the information other than its limited, intended purpose without express written permission is prohibited.




Royal Randwick Racecourse	Randwick, NSW	Pole Configuration	A
---------------------------	---------------	--------------------	---

CORPORATE OFFICE:
P.O. Box 808
100 1st Avenue West
Oskaloosa, Iowa 52577
+1-800-825-6020
+1-641-673-0411



15 JULY 2004

3 NUMBER:	159857
DRAWN BY:	WV
CHECK BY:	WV
REPRESENTATIVE:	RS
SCALE:	1:800
DATE:	20OCT20
DRAWING NUMBER:	59857PC1
3 OF 16 SHEETS	

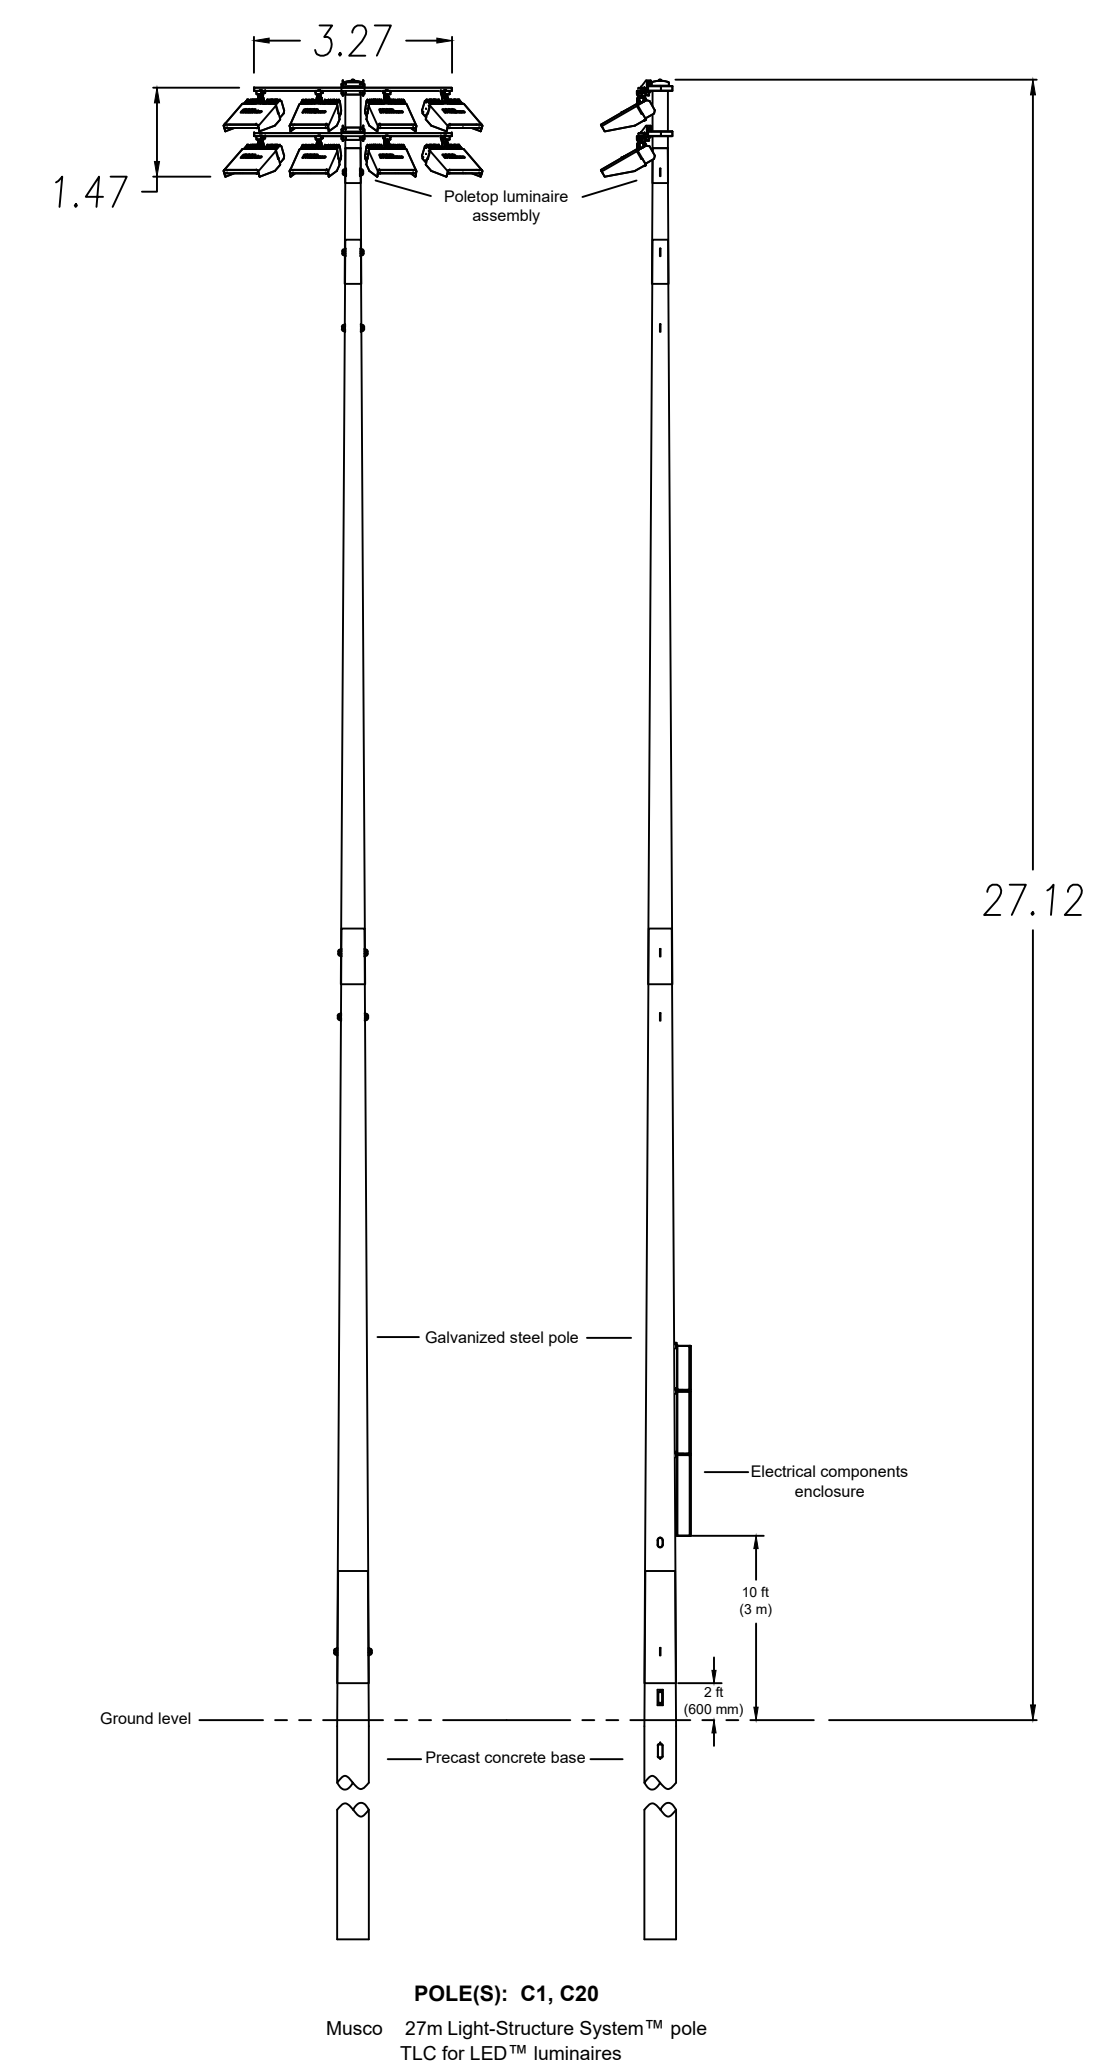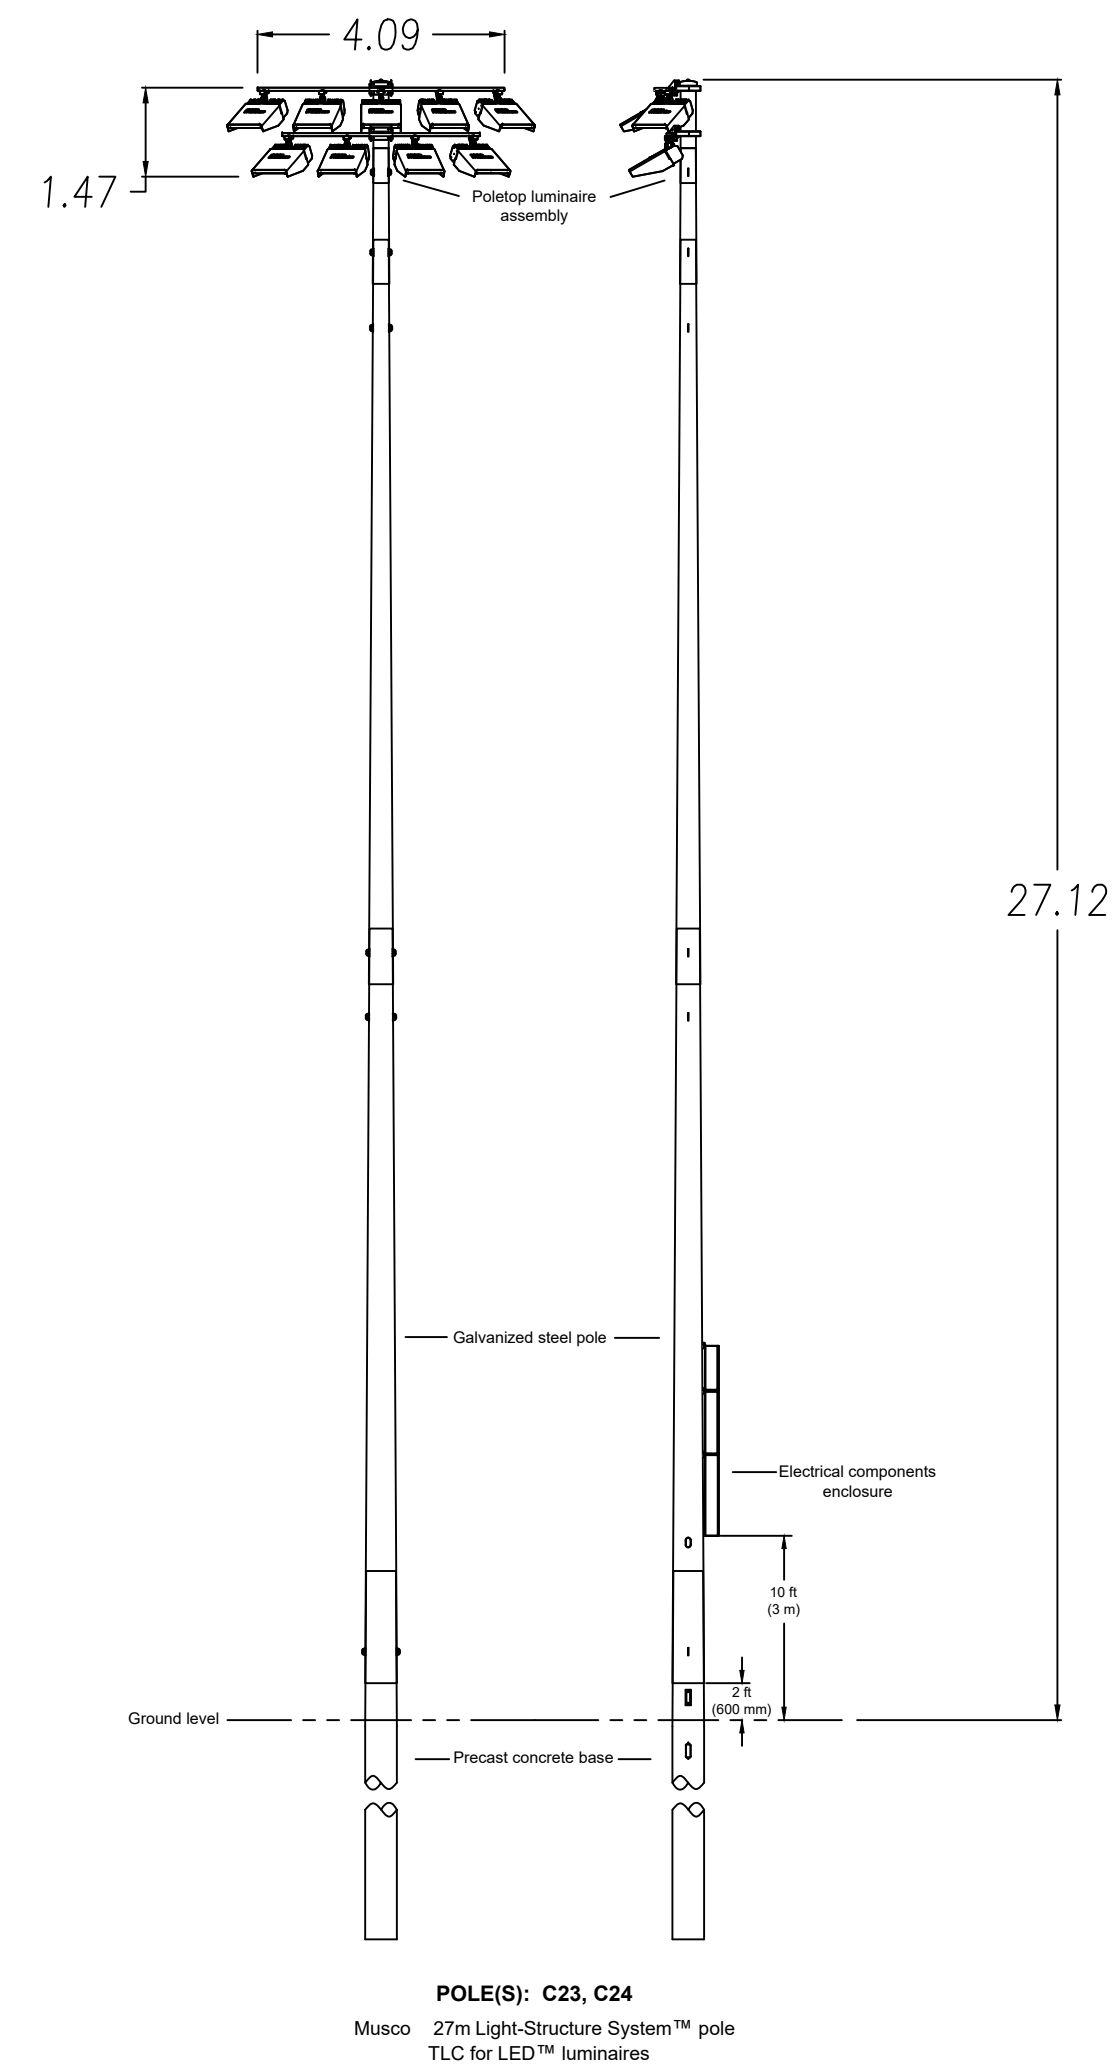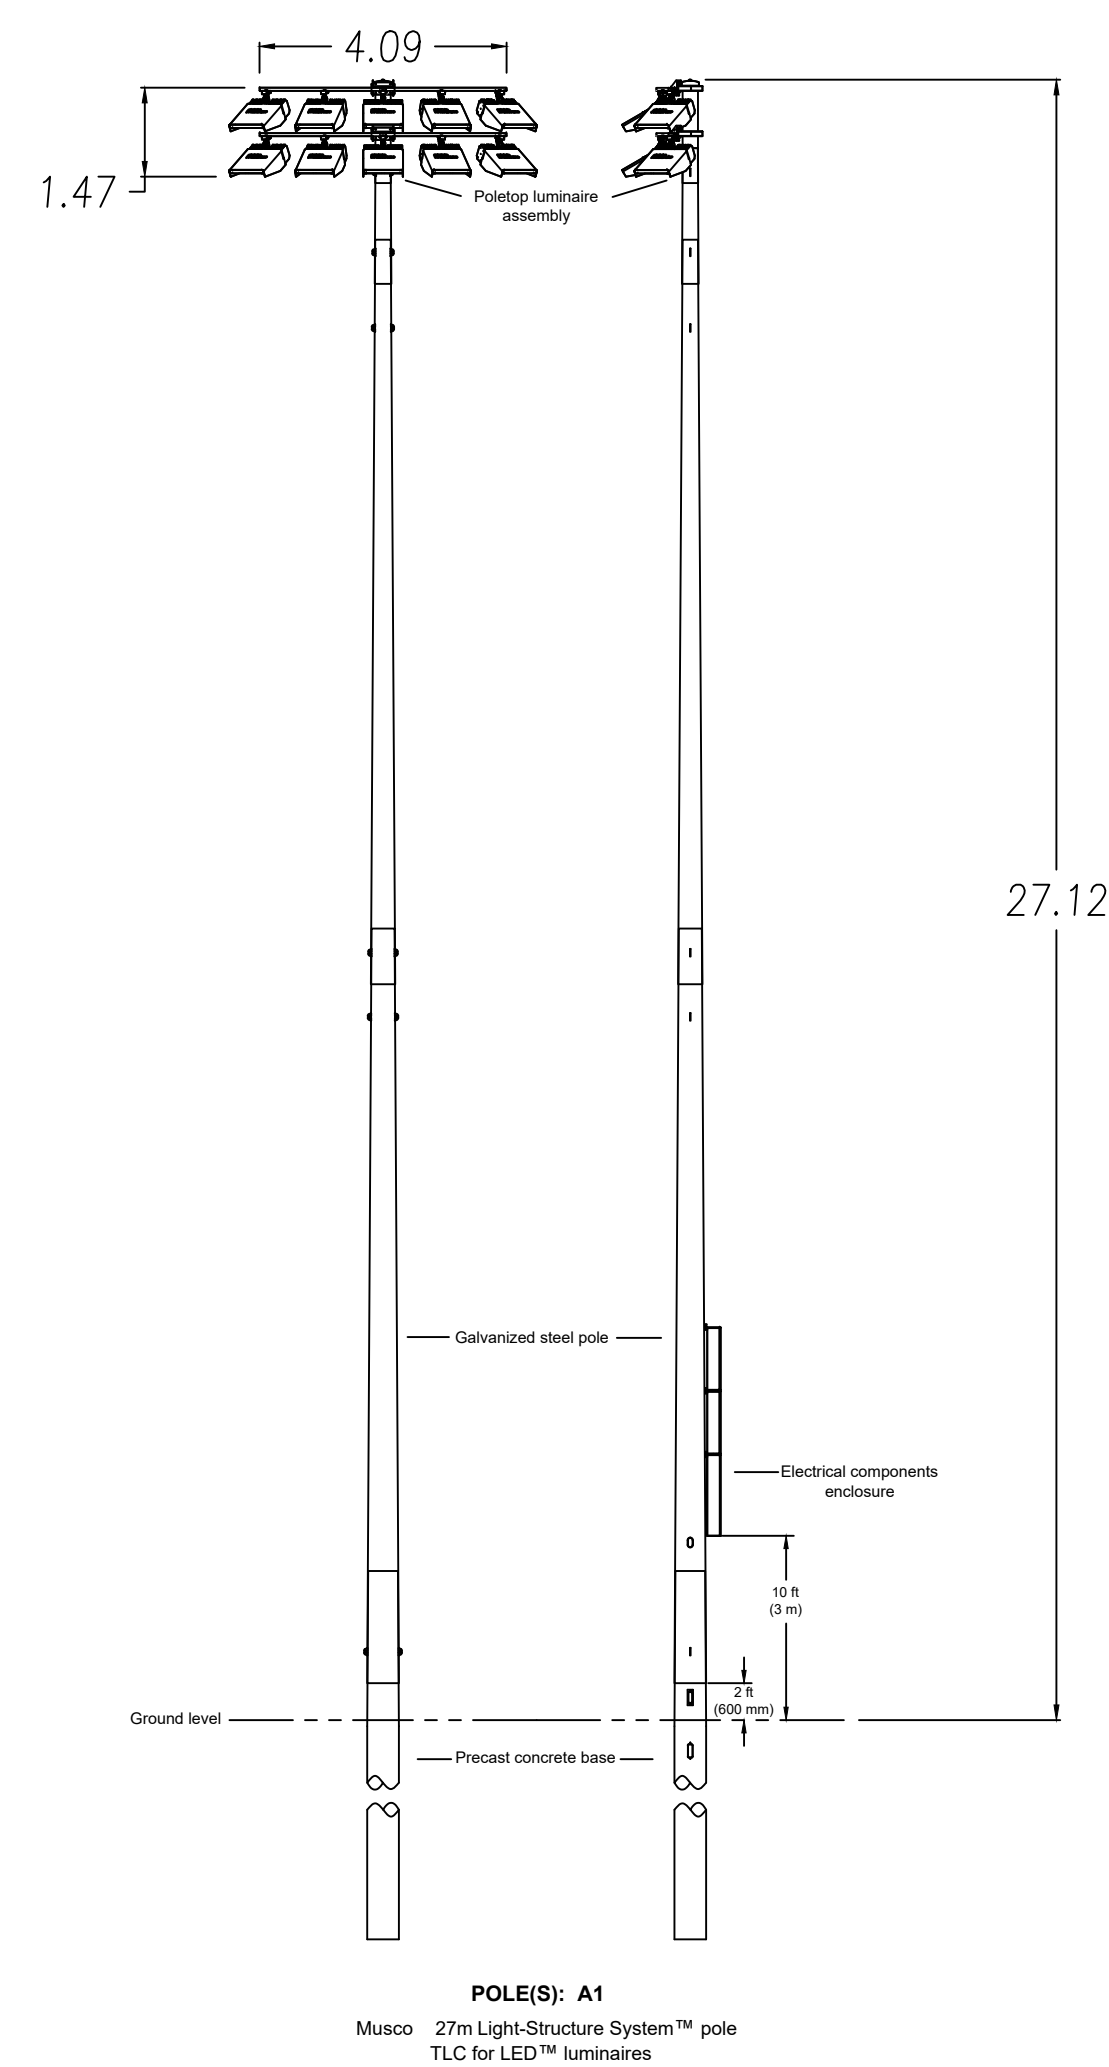




Information contained herein is the confidential property of Musco Sports Lighting, LLC and/or its parent companies, affiliates, successors and assigns. Reproduction, distribution, or use of the information other than its limited, intended purpose without express written permission is prohibited.

Royal Randwick Racecourse
Randwick, NSW
Pole Configuration

CORPORATE OFFICE:
P.O. Box 808
100 1st Avenue West
Oskaloosa, Iowa 52577
+1-800-825-6020
+1-641-673-0411

[illegible]

3 NUMBER:	159857
DRAWN BY:	WV
CHECK BY:	WV
REPRESENTATIVE:	RS
SCALE:	1:800
DATE:	20OCT20
DRAWING NUMBER:	59857PC1
4 OF 16 SHEETS	

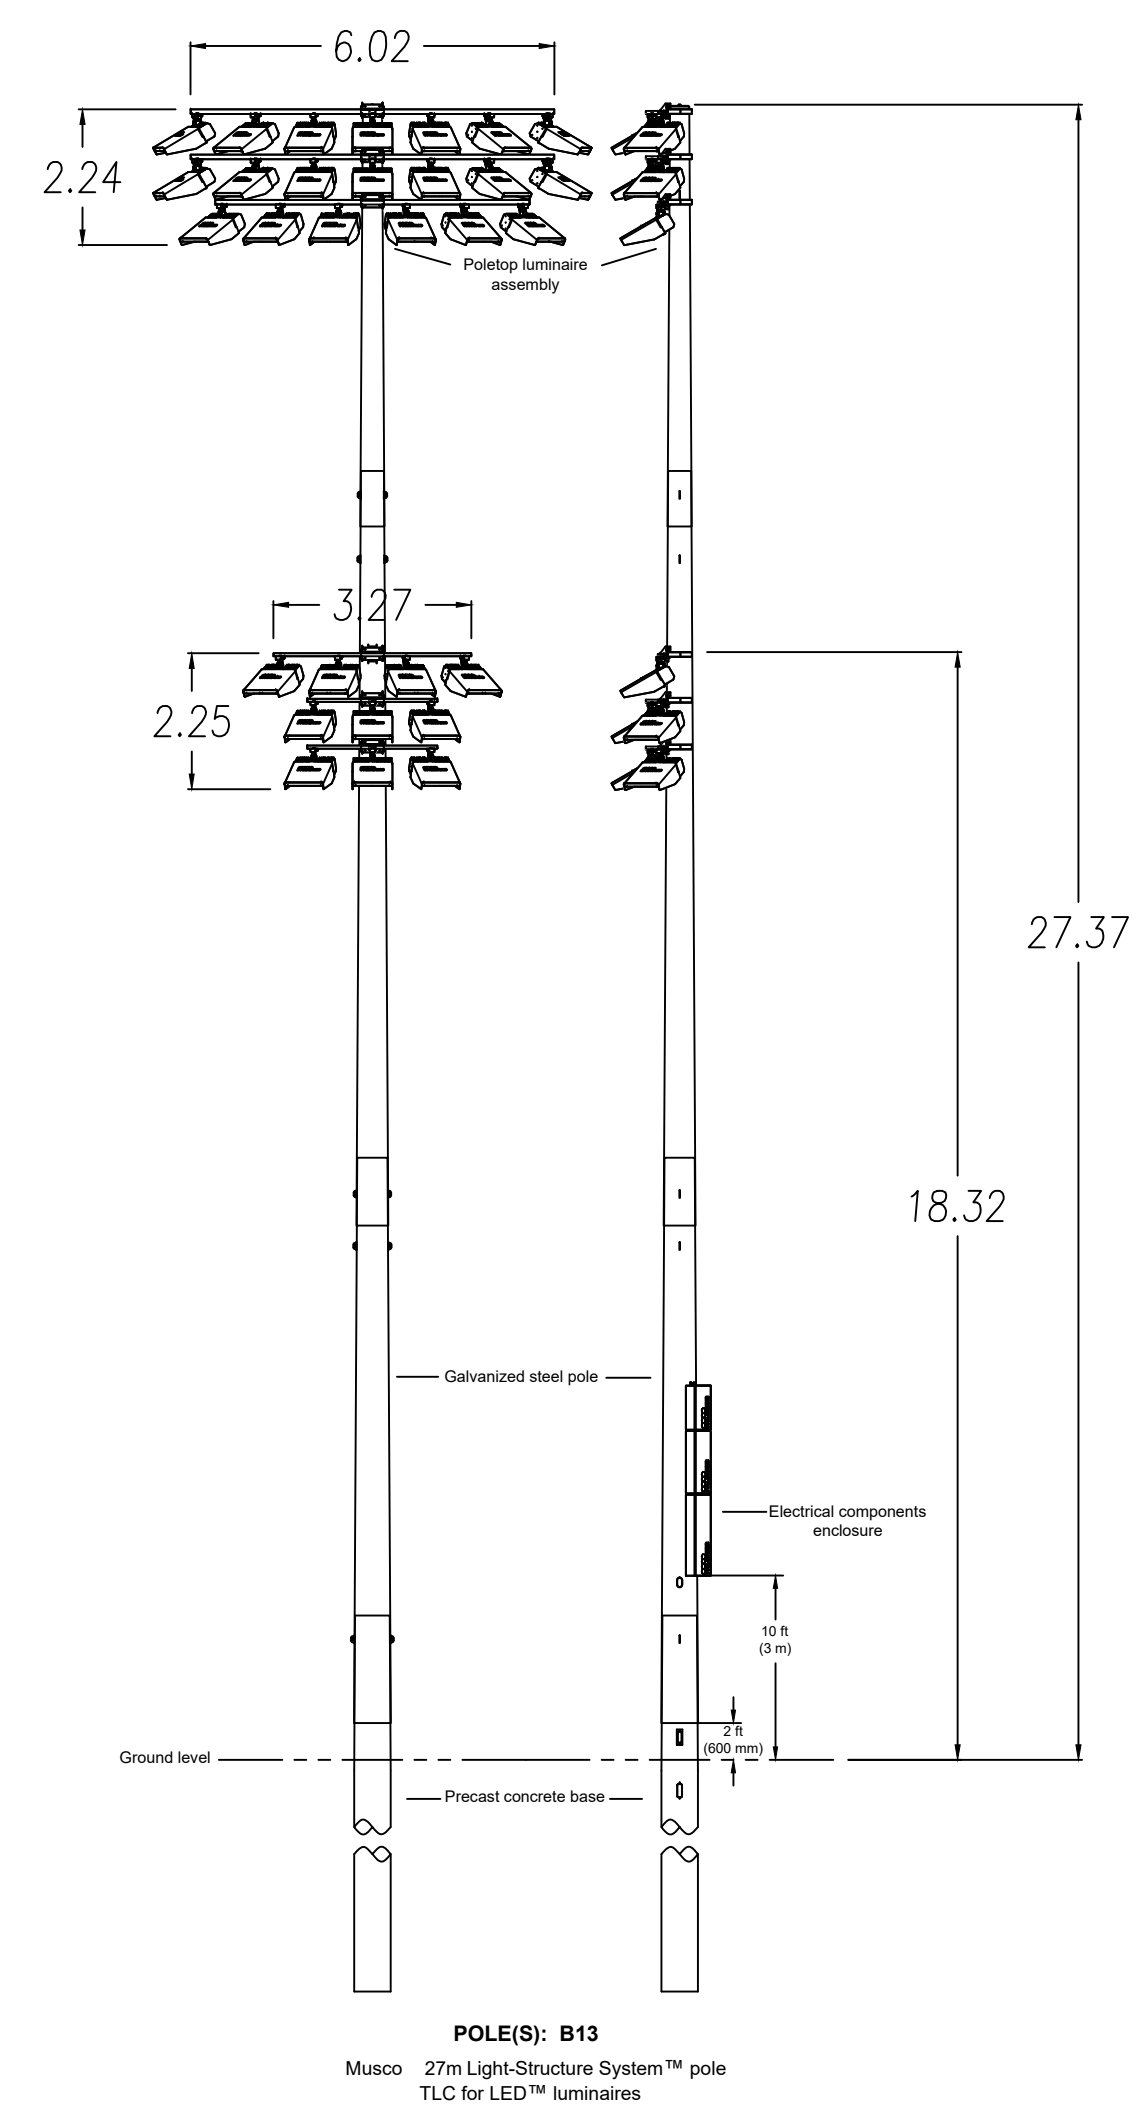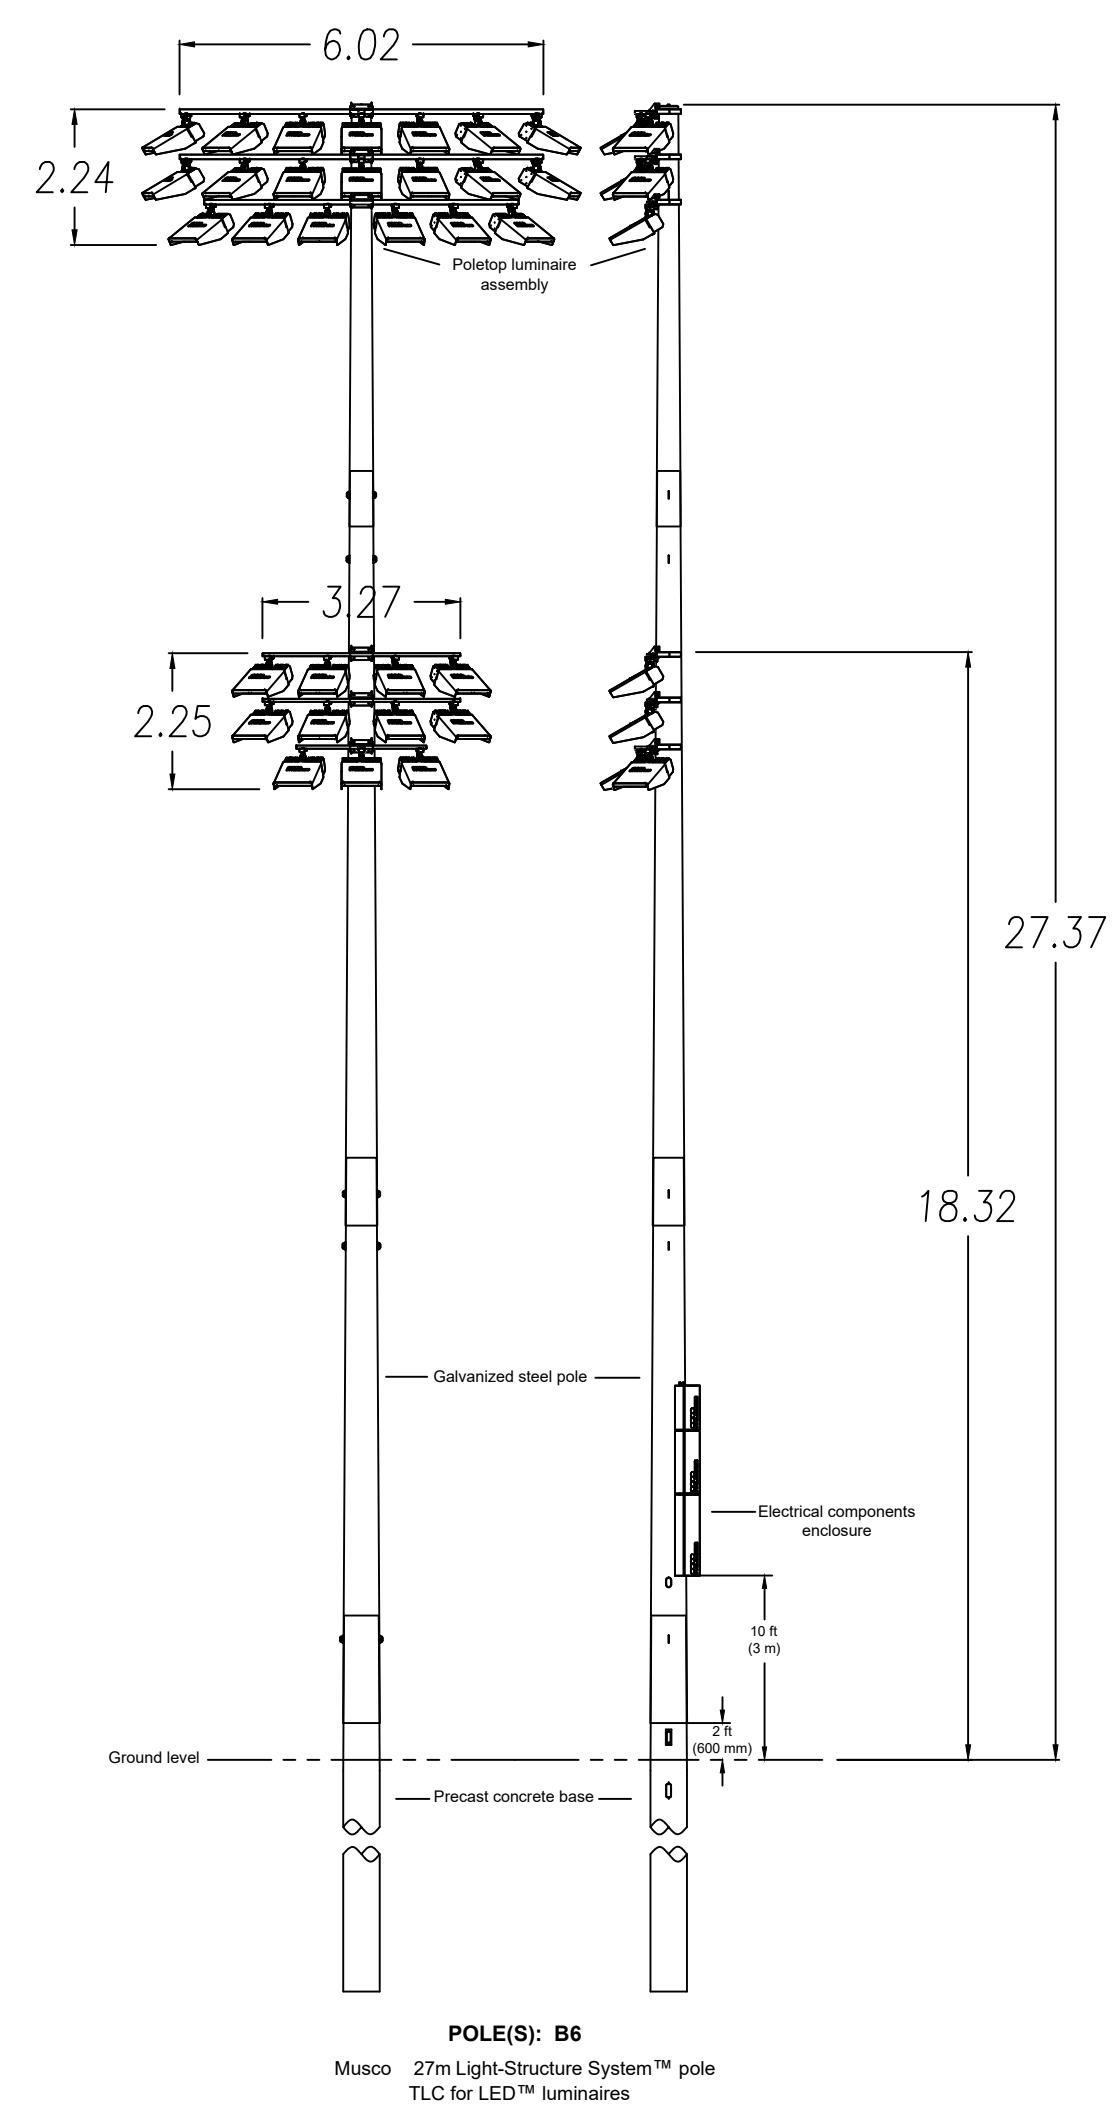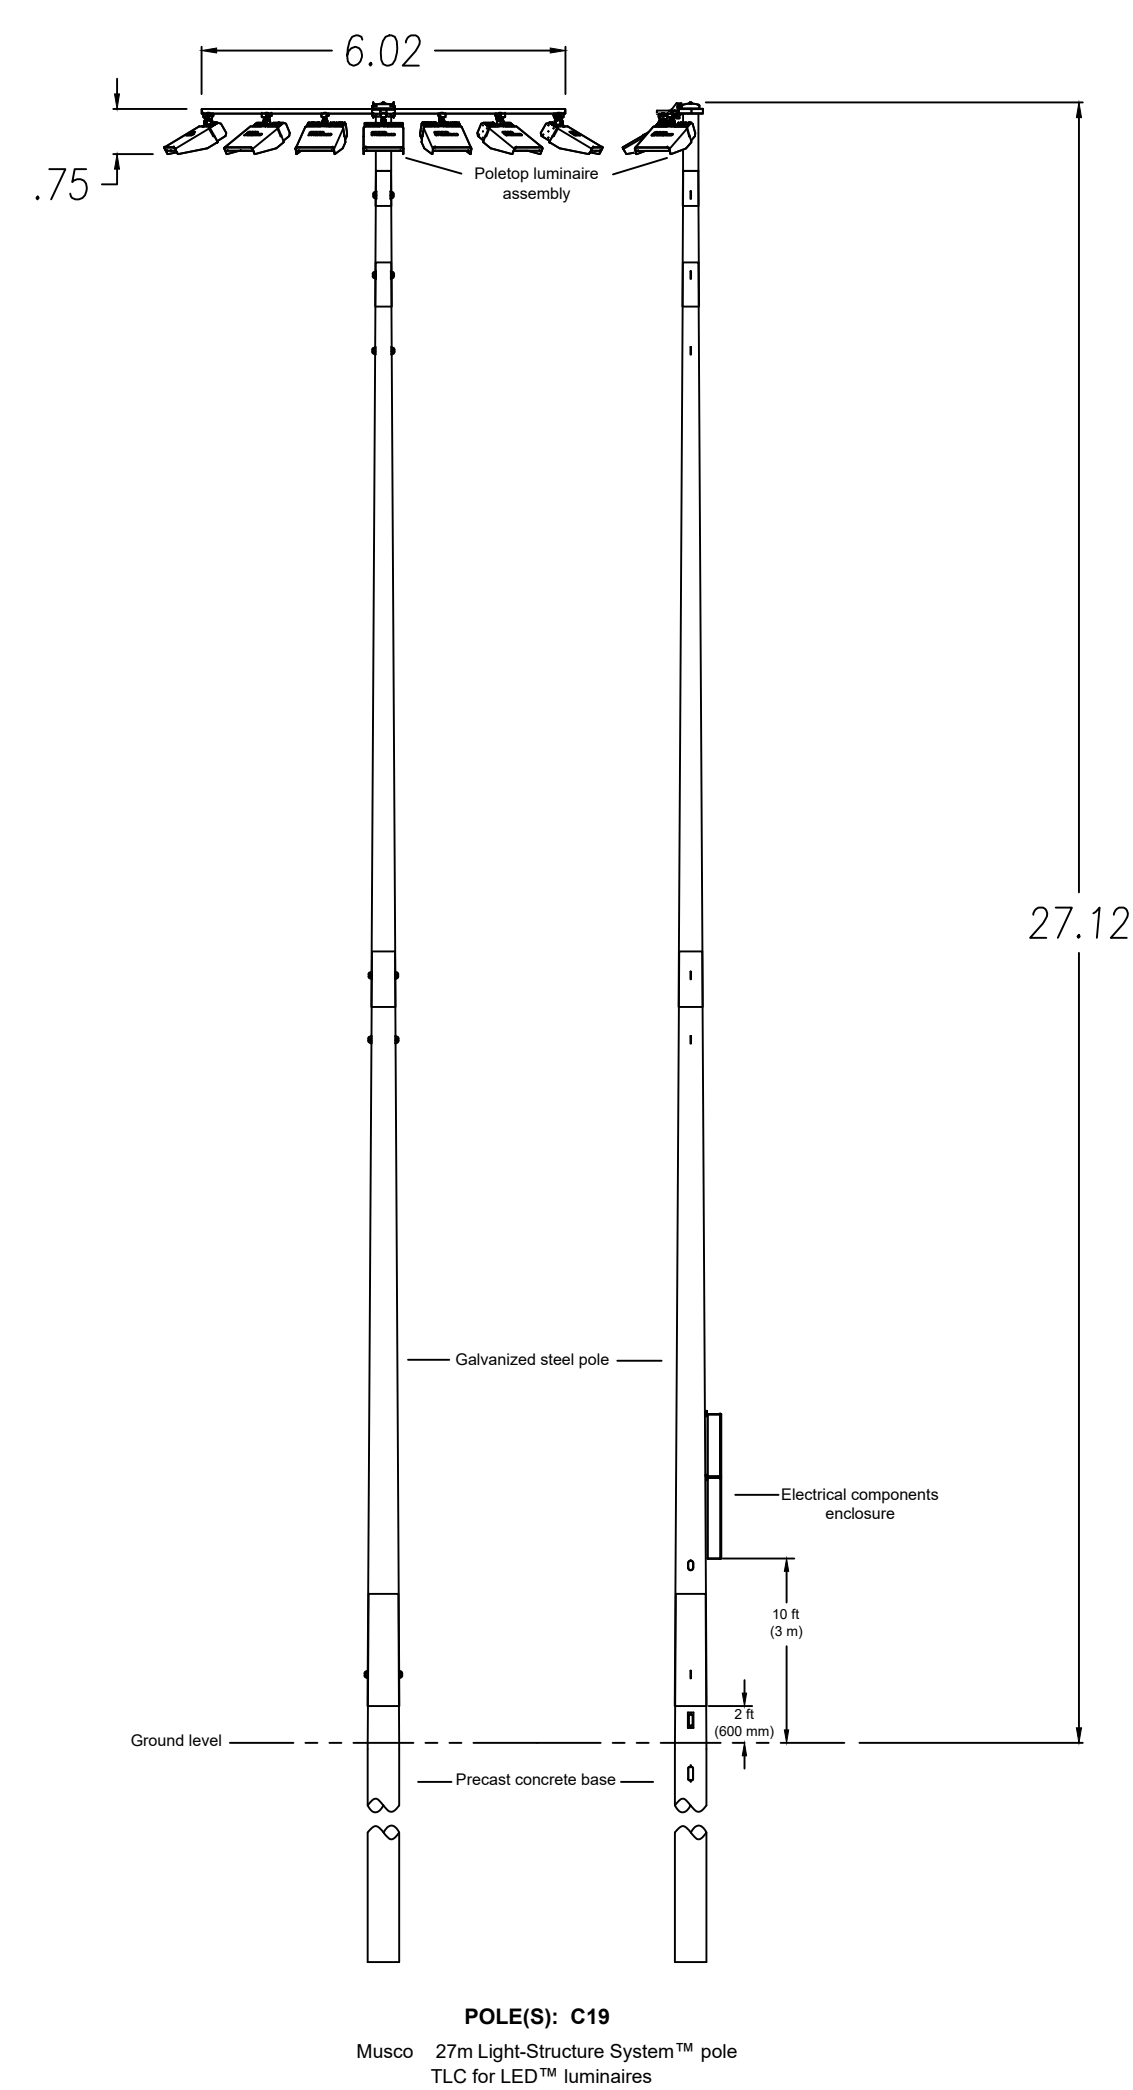

Information contained herein is the confidential property of Musco Sports Lighting, LLC and/or its parent companies, affiliates, successors and assigns. Reproduction, distribution, or use of the information other than its limited, intended purpose without express written permission is prohibited.




Royal Randwick Racecourse
Randwick, NSW
Pole Configuration

musco[®]
Lighting

REVISIONS:

DATE: BY: R.L.

JOB NUMBER:	159857
DRAWN BY:	WV
CHECK BY:	WV
REPRESENTATIVE:	RS
SCALE:	1:800
DATE:	20CT20
DRAWING NUMBER:	159857PC1
5 OF 16 SHEETS	

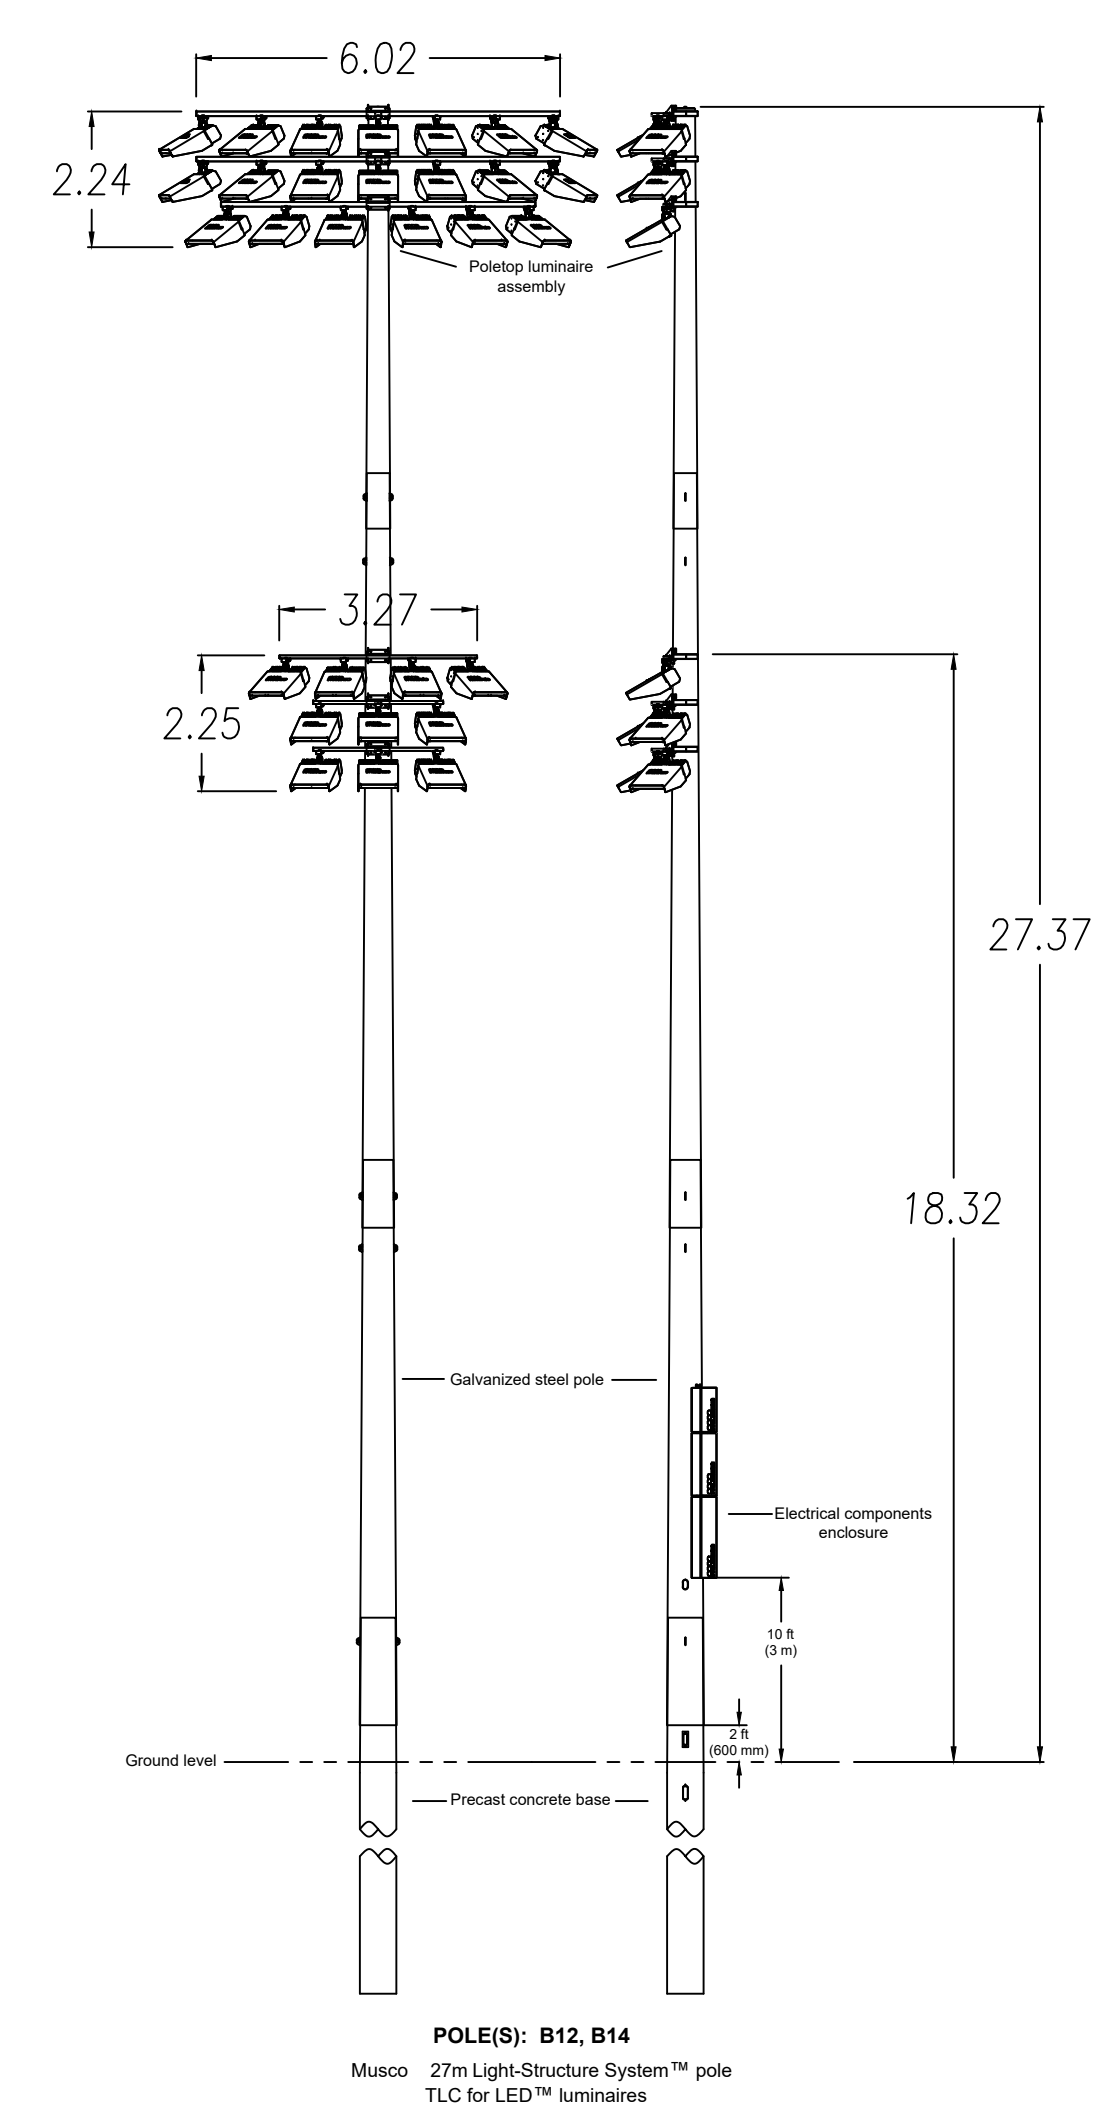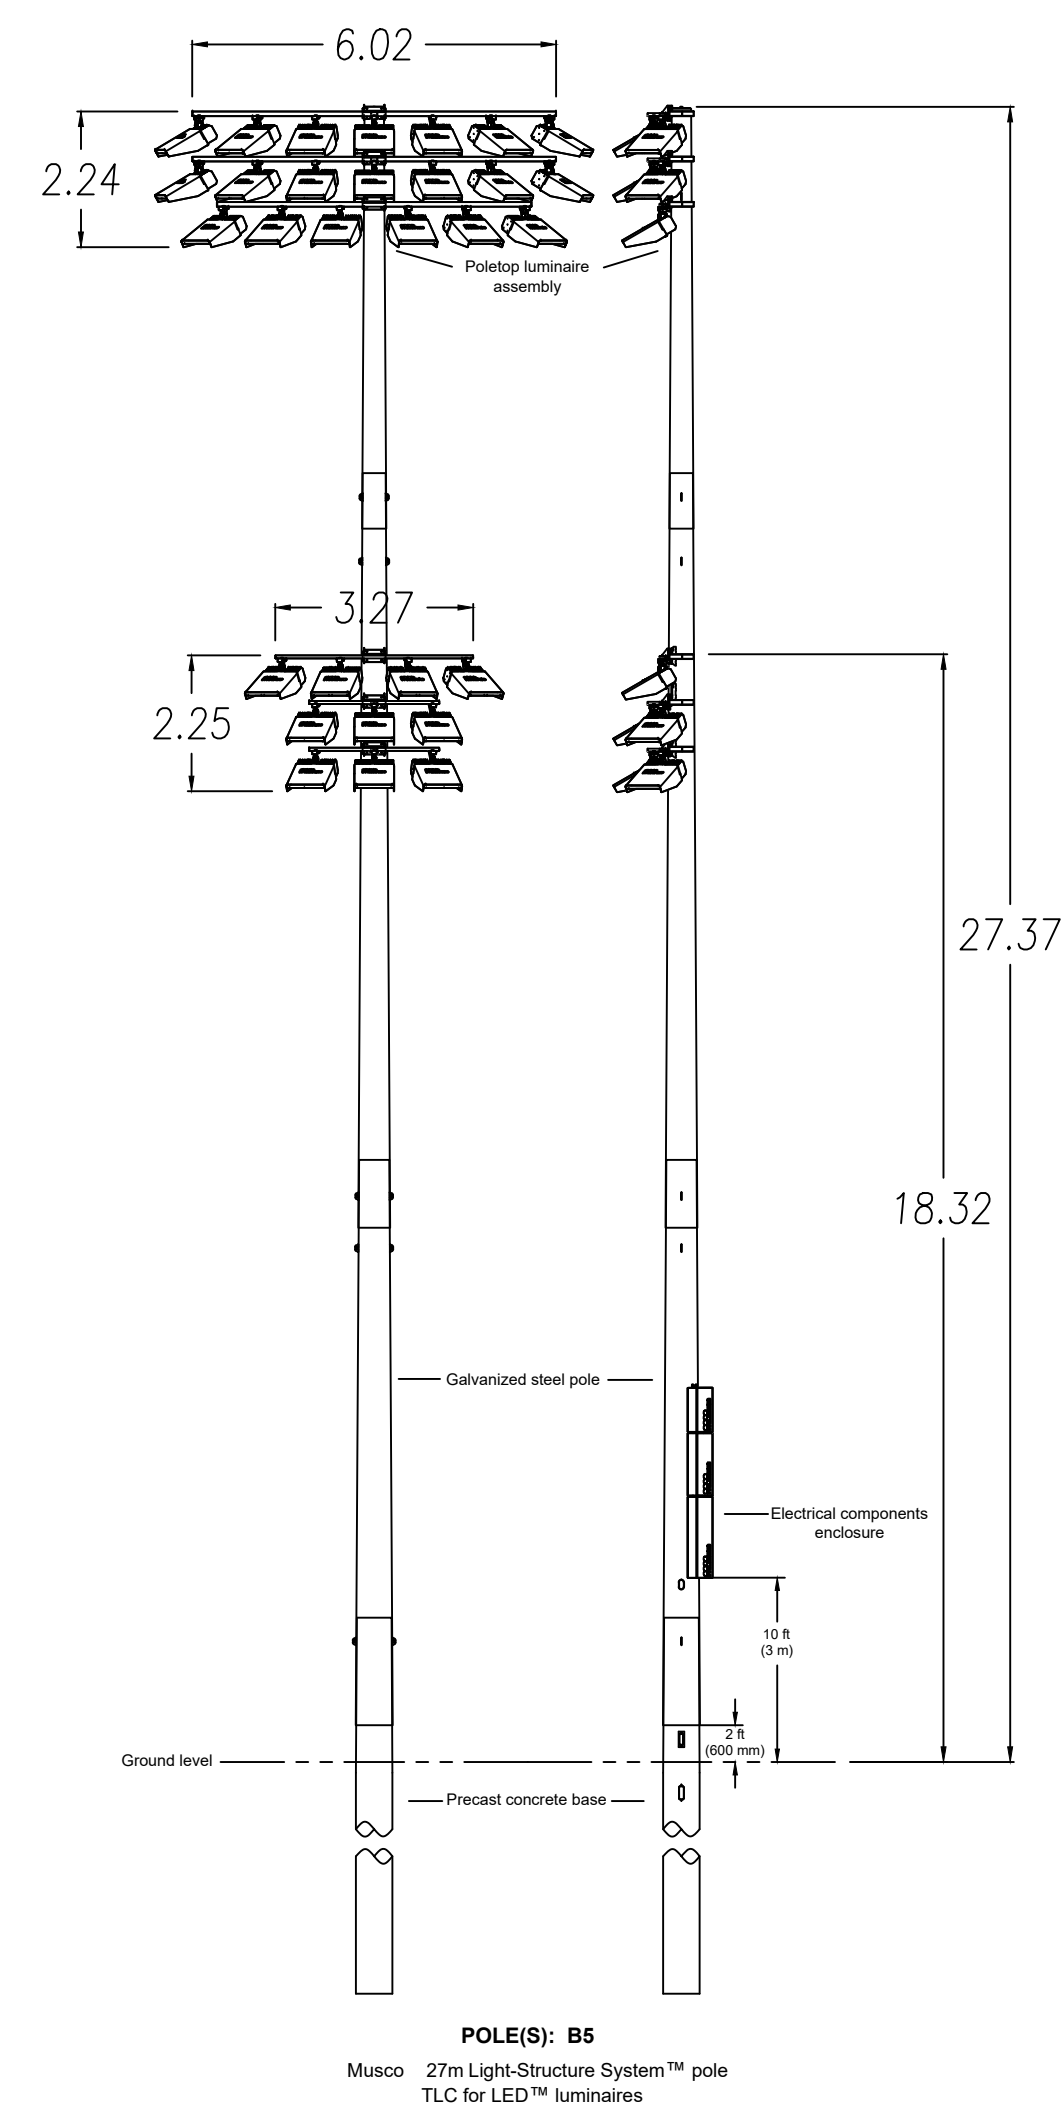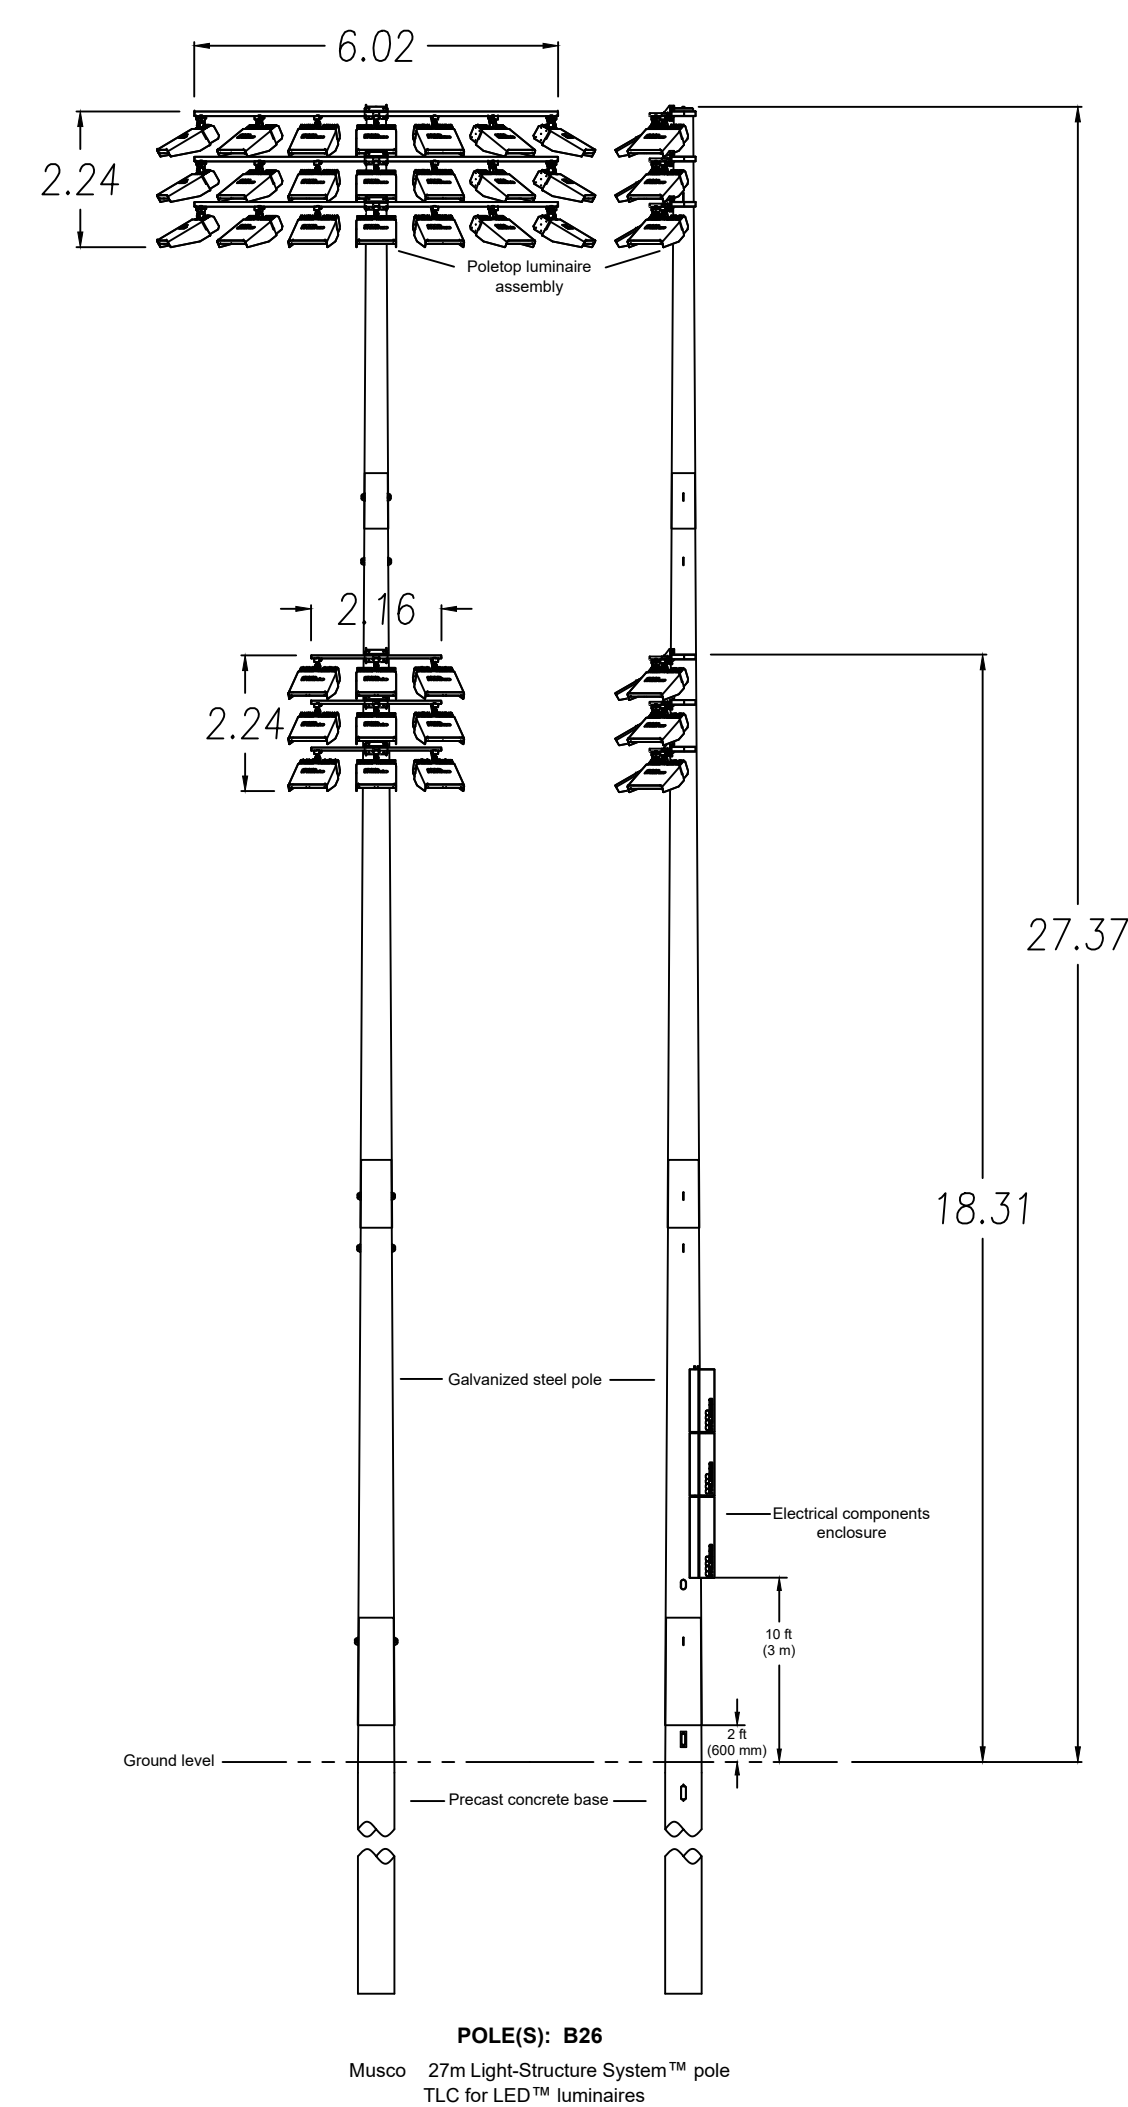




Information contained herein is the confidential property of Musco Sports Lighting, LLC and/or its parent companies, affiliates, successors and assigns. Reproduction, distribution, or use of the information other than its limited, intended purpose without express written permission is prohibited.

Royal Randwick Racecourse
Randwick, NSW
Pole Configuration

CORPORATE OFFICE:
P.O. Box 808
100 1st Avenue West
Oskaloosa, Iowa 52577
+1-800-825-6020
+1-641-673-0411



3 NUMBER:	159857
AWN BY:	WV
HECK BY:	WV
REPRESENTATIVE:	RS
DATE:	1:800
TE:	20OCT20
DRAWING NUMBER:	59857PC1
6 OF 16 SHEETS	

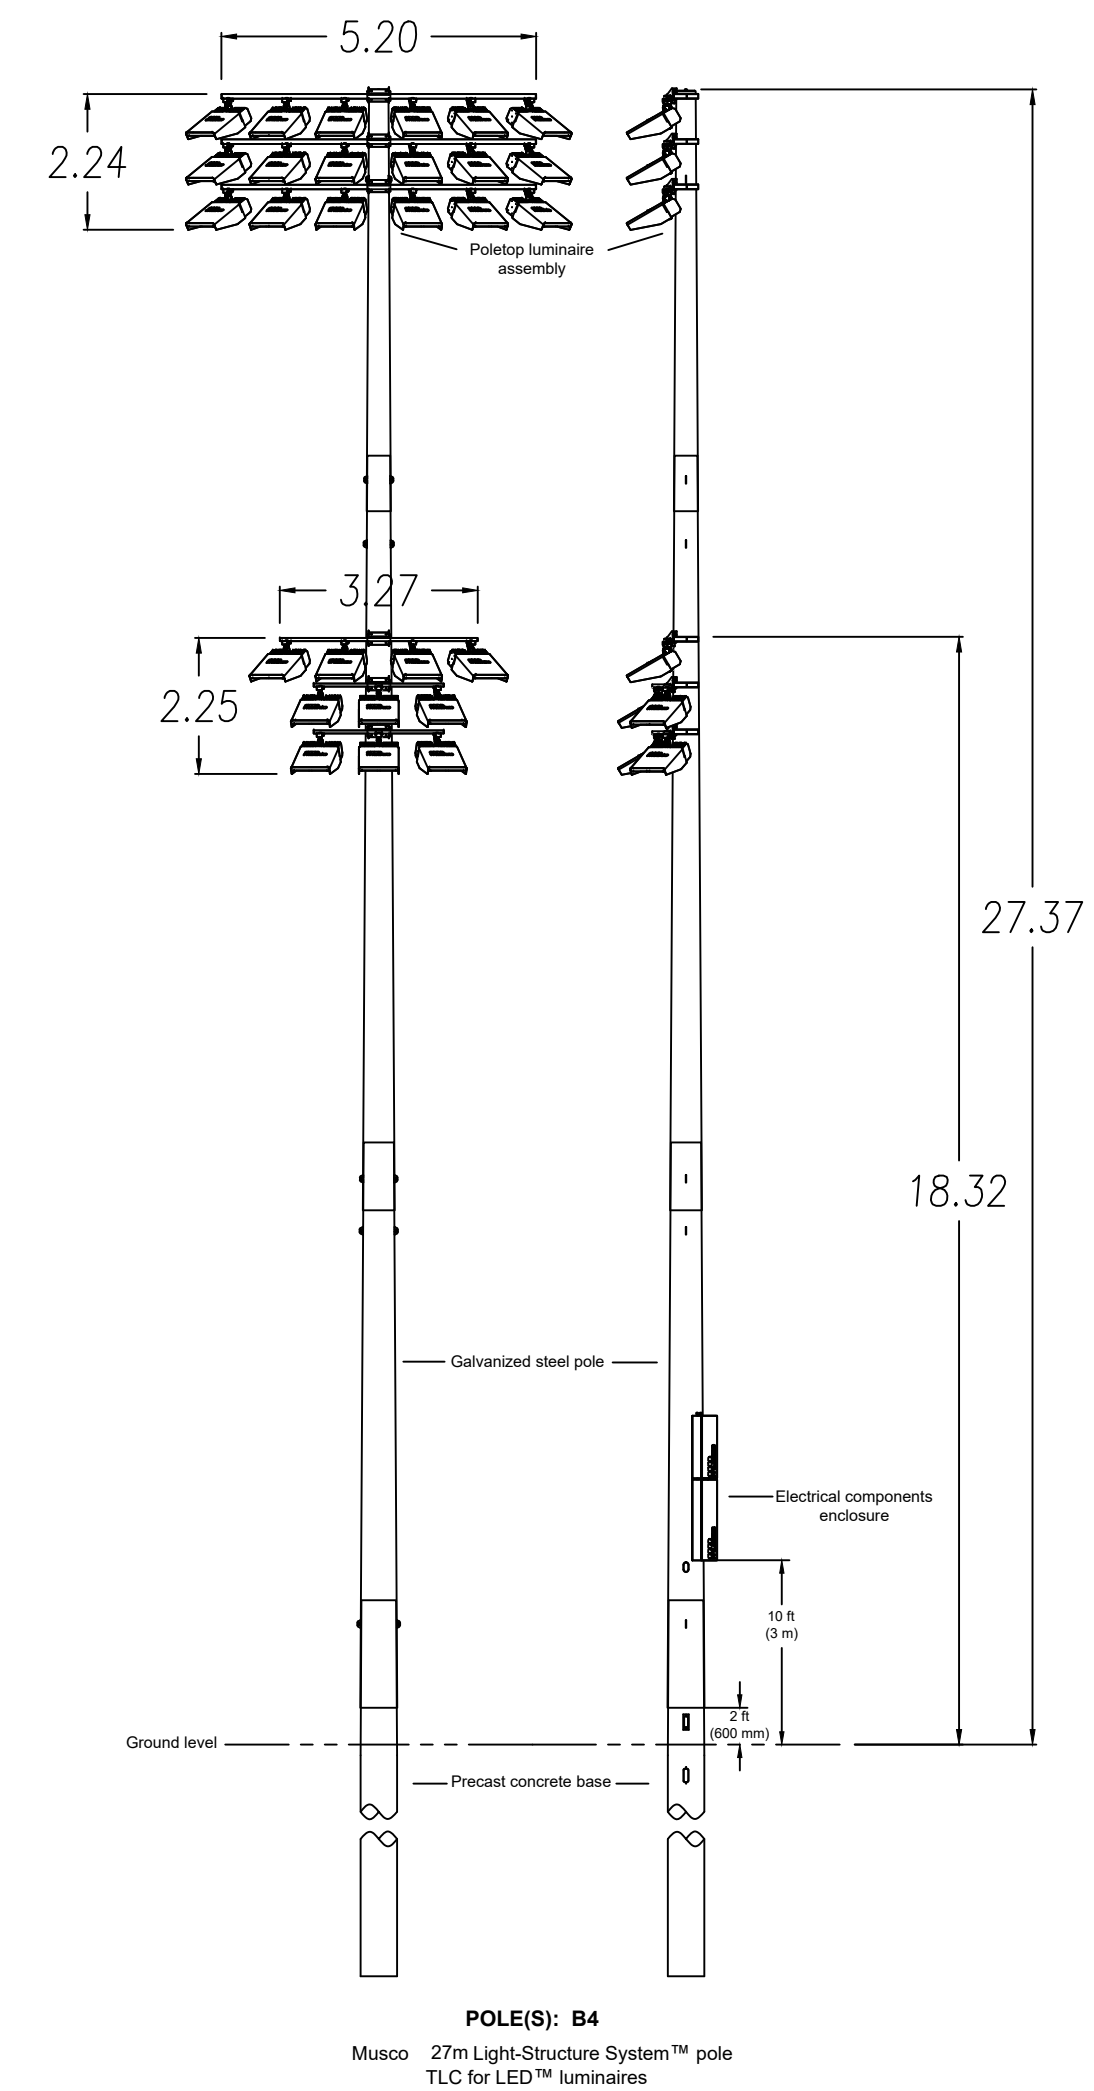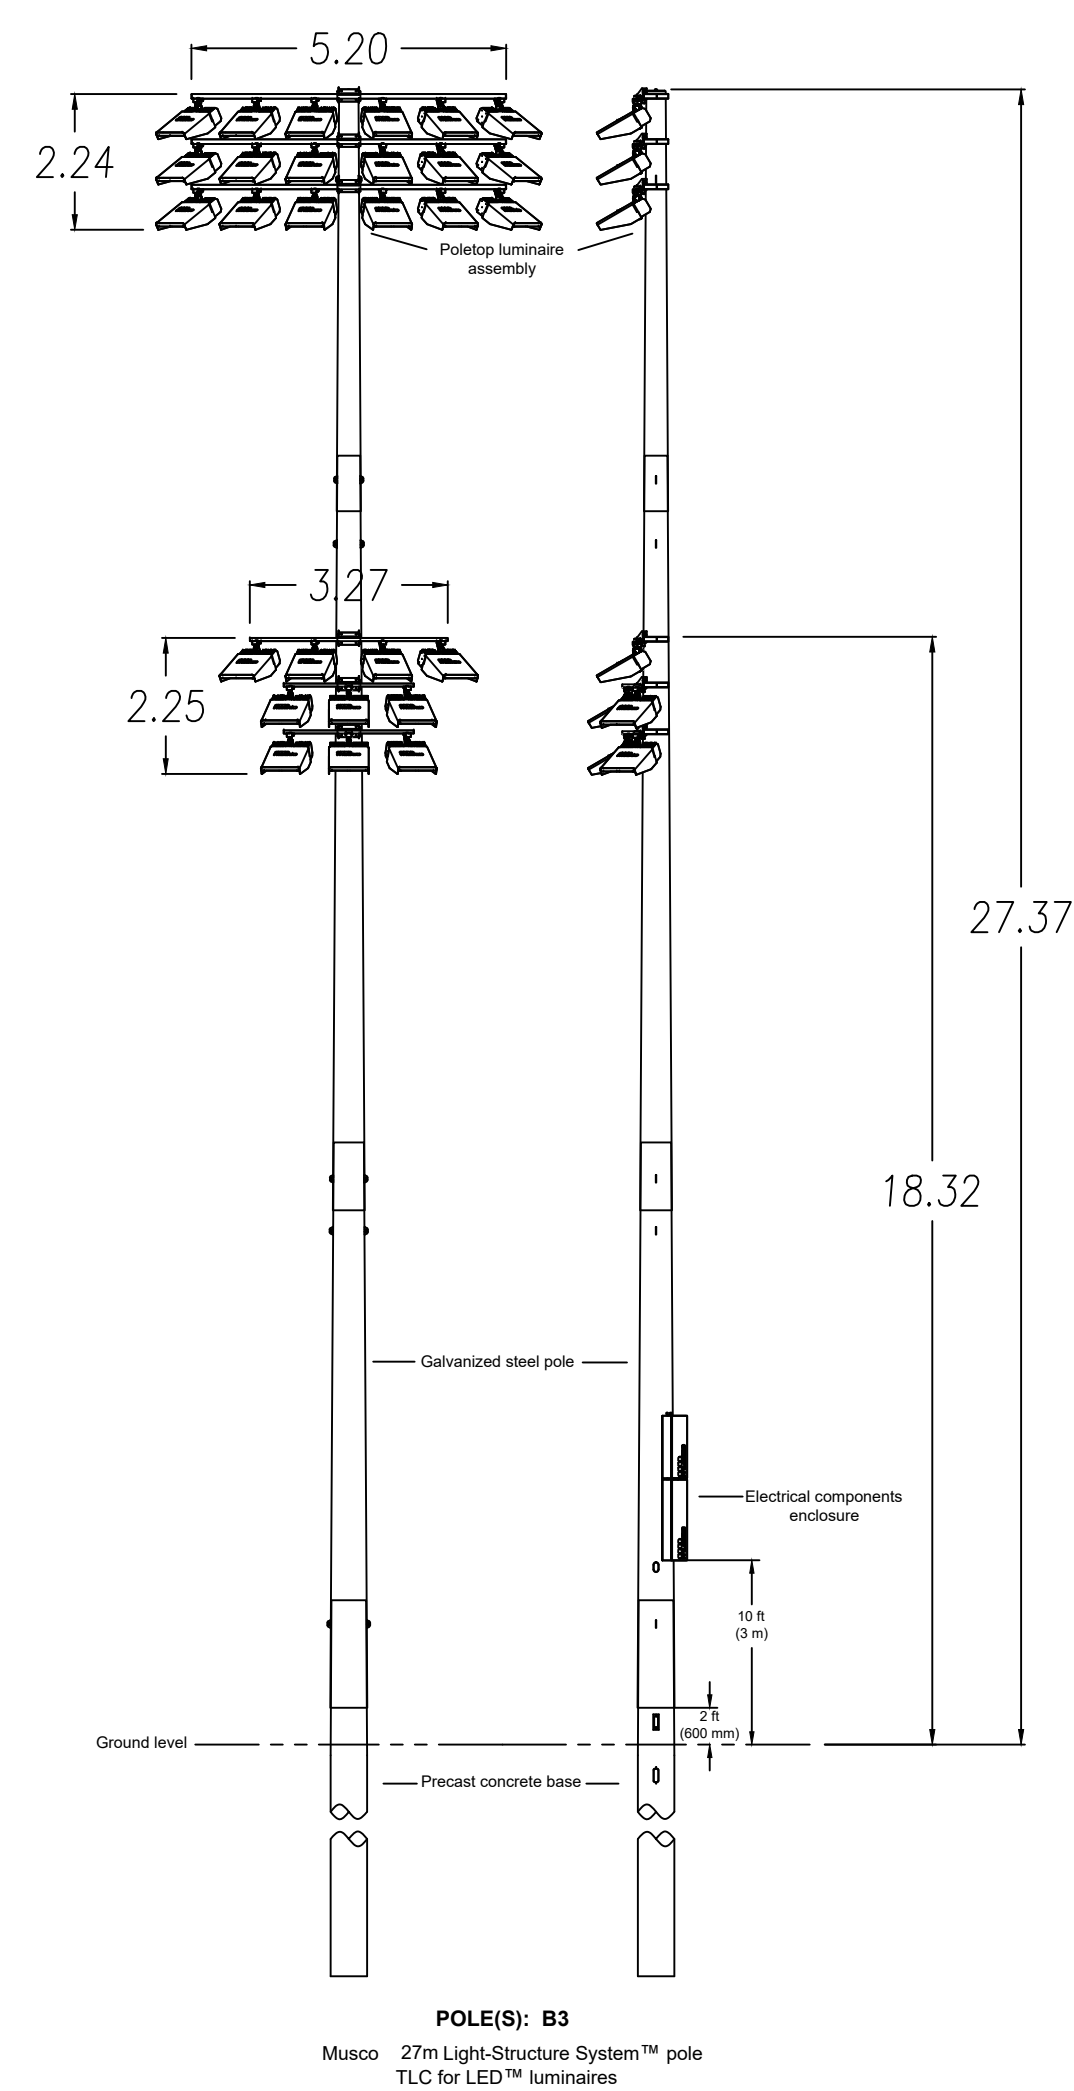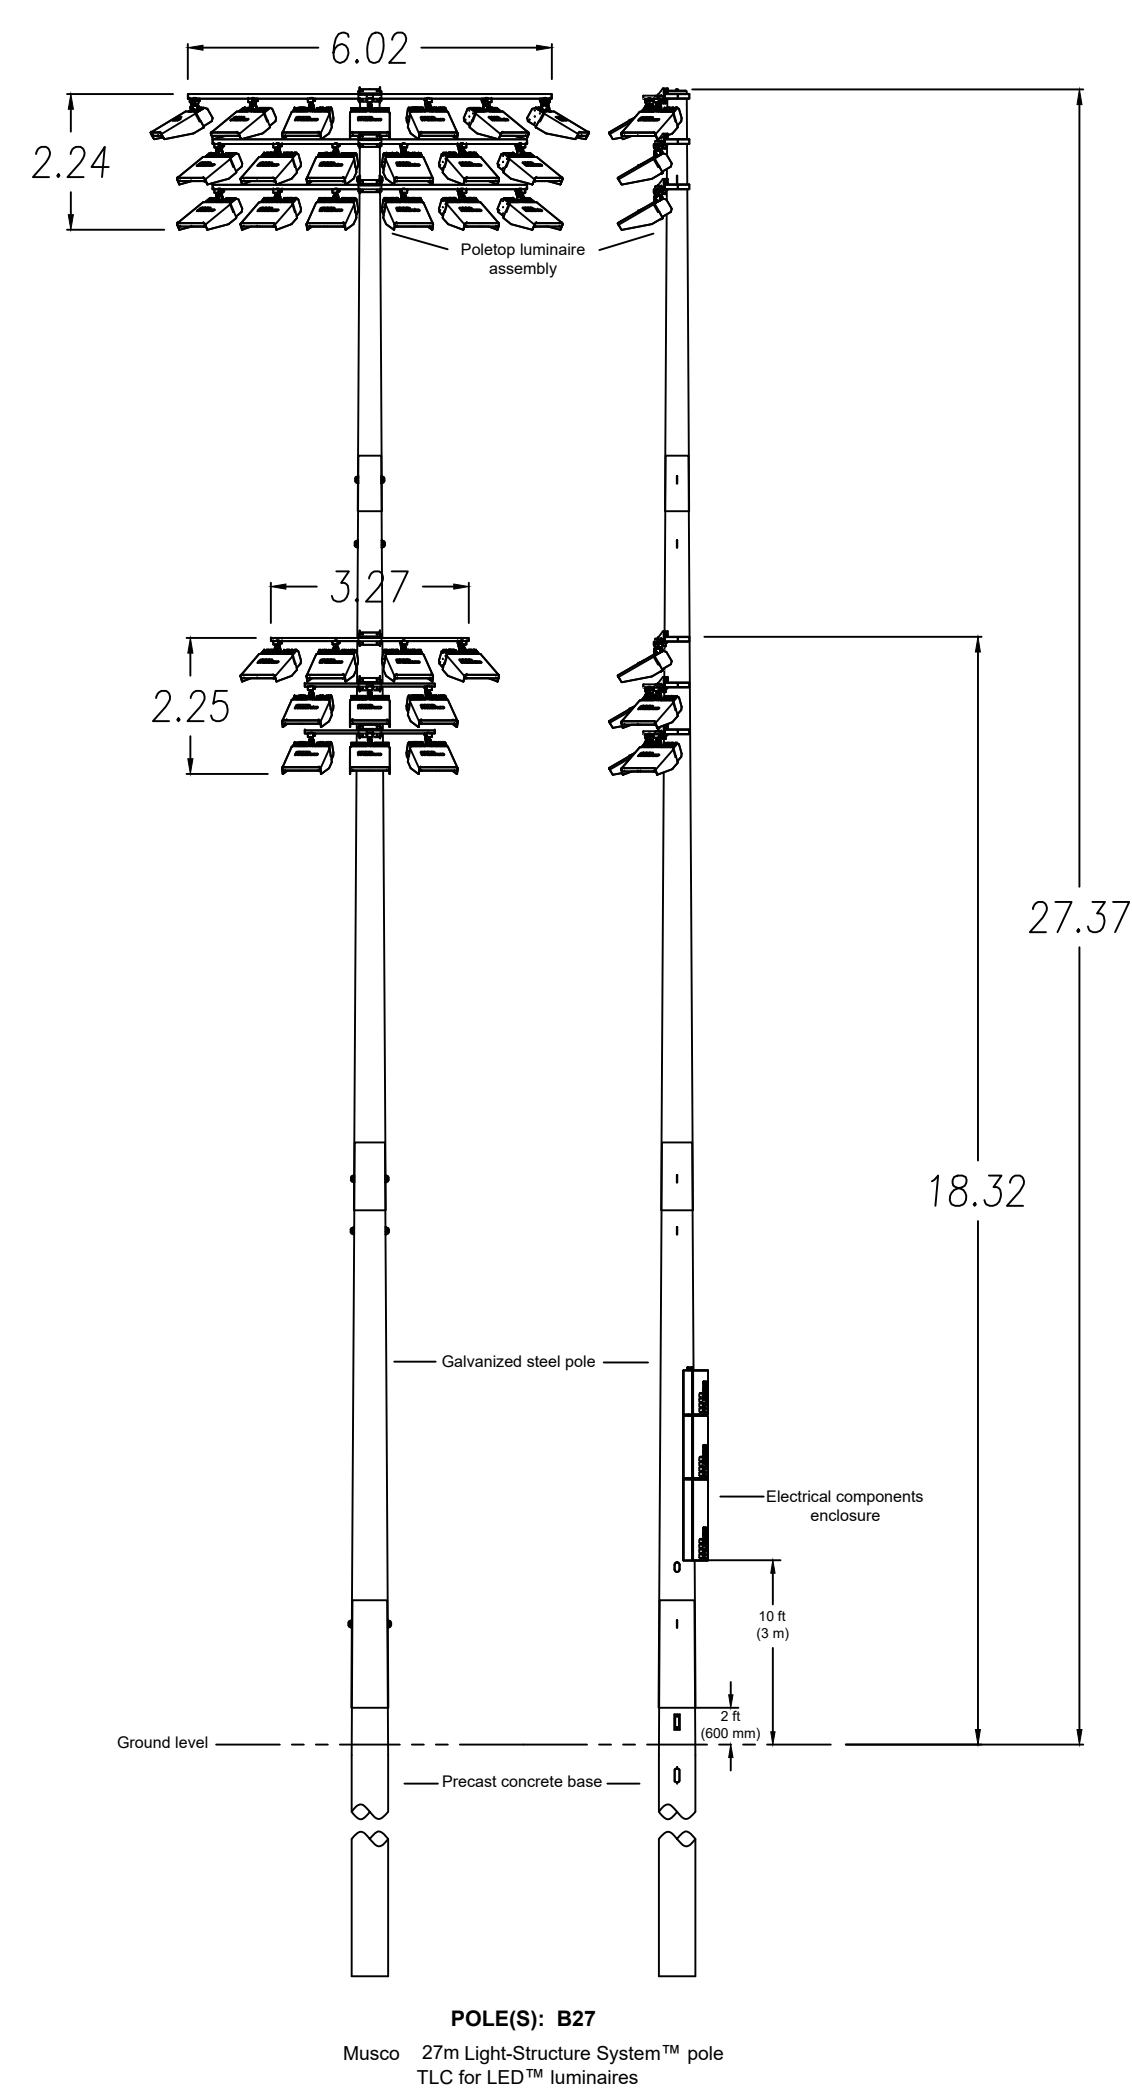


Information contained herein is the confidential property of Musco Sports Lighting, LLC and/or its parent companies, affiliates, successors and assigns. Reproduction, distribution, or use of the information other than its limited, intended purpose without express written permission is prohibited.

Royal Randwick Racecourse	Randwick, NSW	Pole Configuration	A
---------------------------	---------------	--------------------	---


CORPORATE OFFICE:
P.O. Box 808
100 1st Avenue West
Oskaaloosa, Iowa 52577
+1-800-825-6020
+1-641-673-0411




3 NUMBER:	159857
DRAWN BY:	WV
CHECK BY:	WV
REPRESENTATIVE:	RS
SCALE:	1:800
DATE:	20OCT20
DRAWING NUMBER:	59857PC1
7 OF 16 SHEETS	

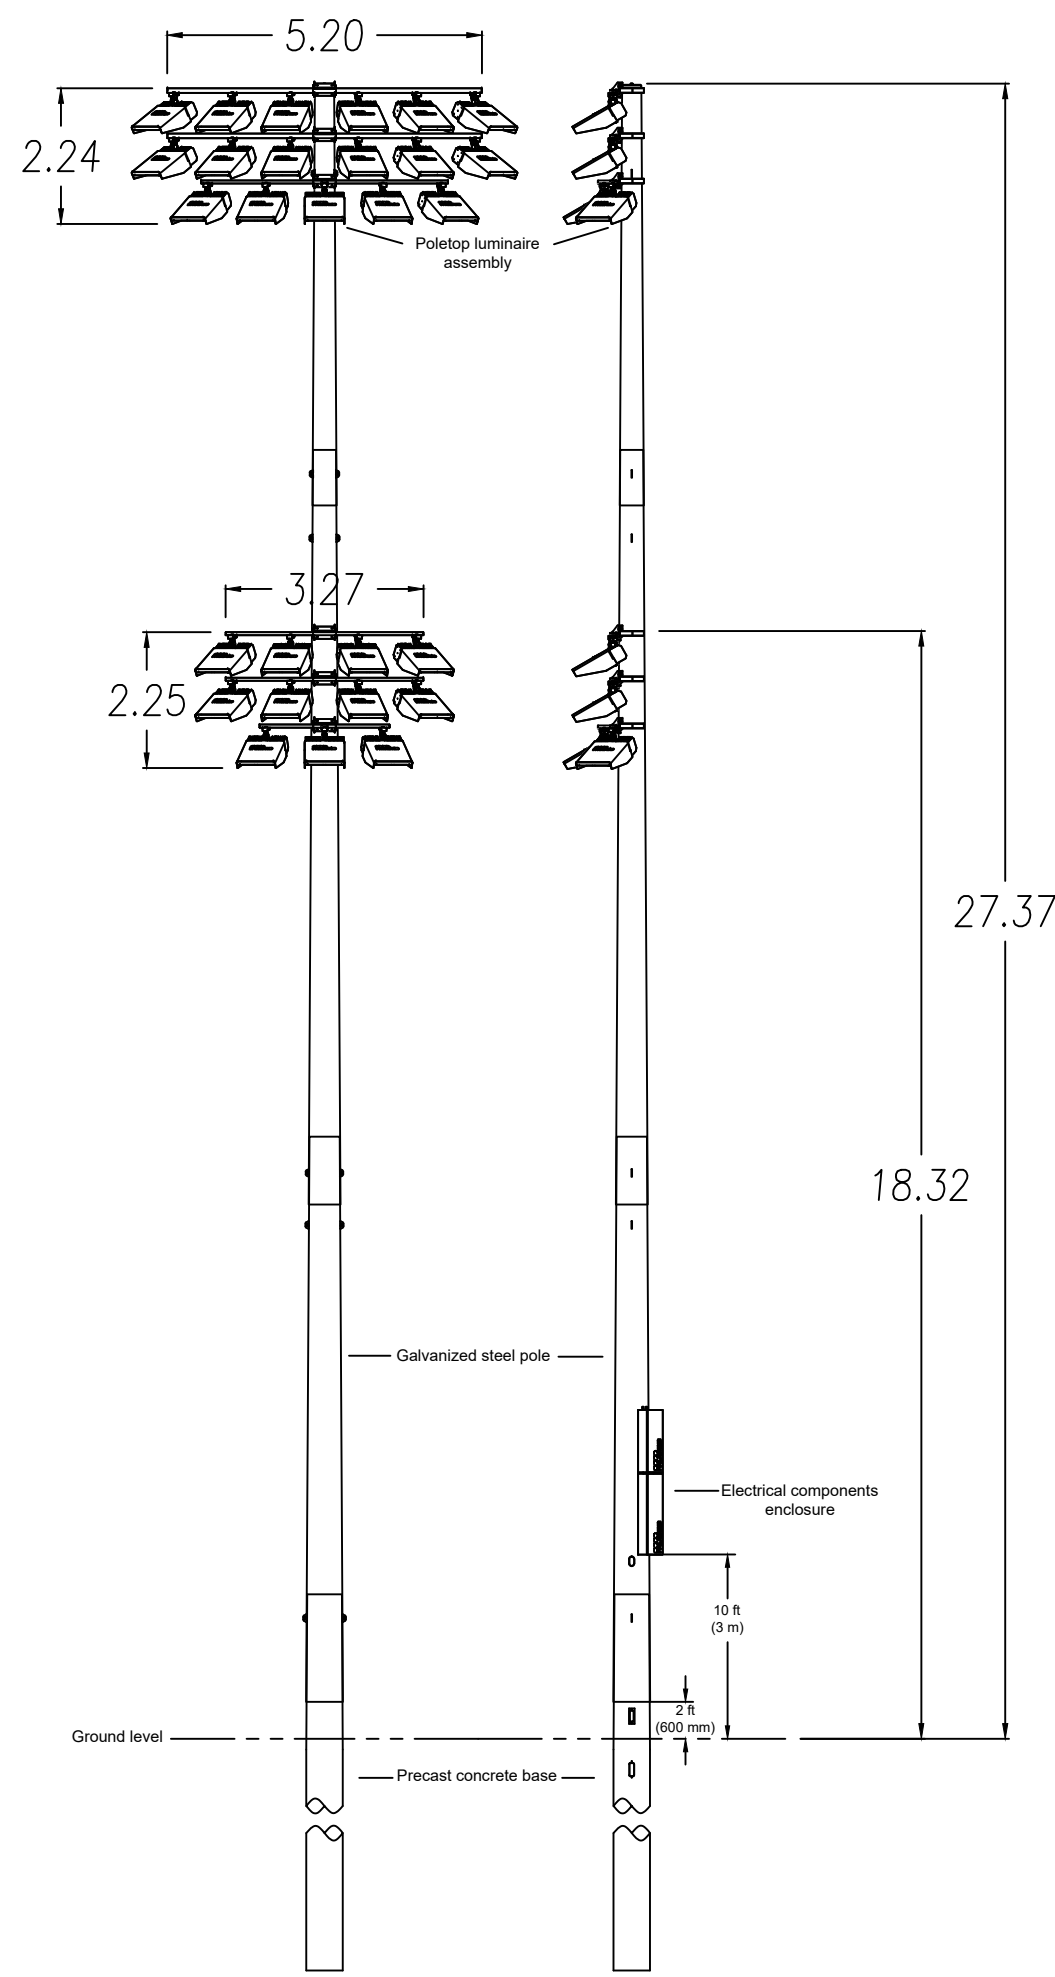




POLE(S): B10, B28, B7
Musco 27m Light-Structure System™ pole
TLC for LED™ luminaires

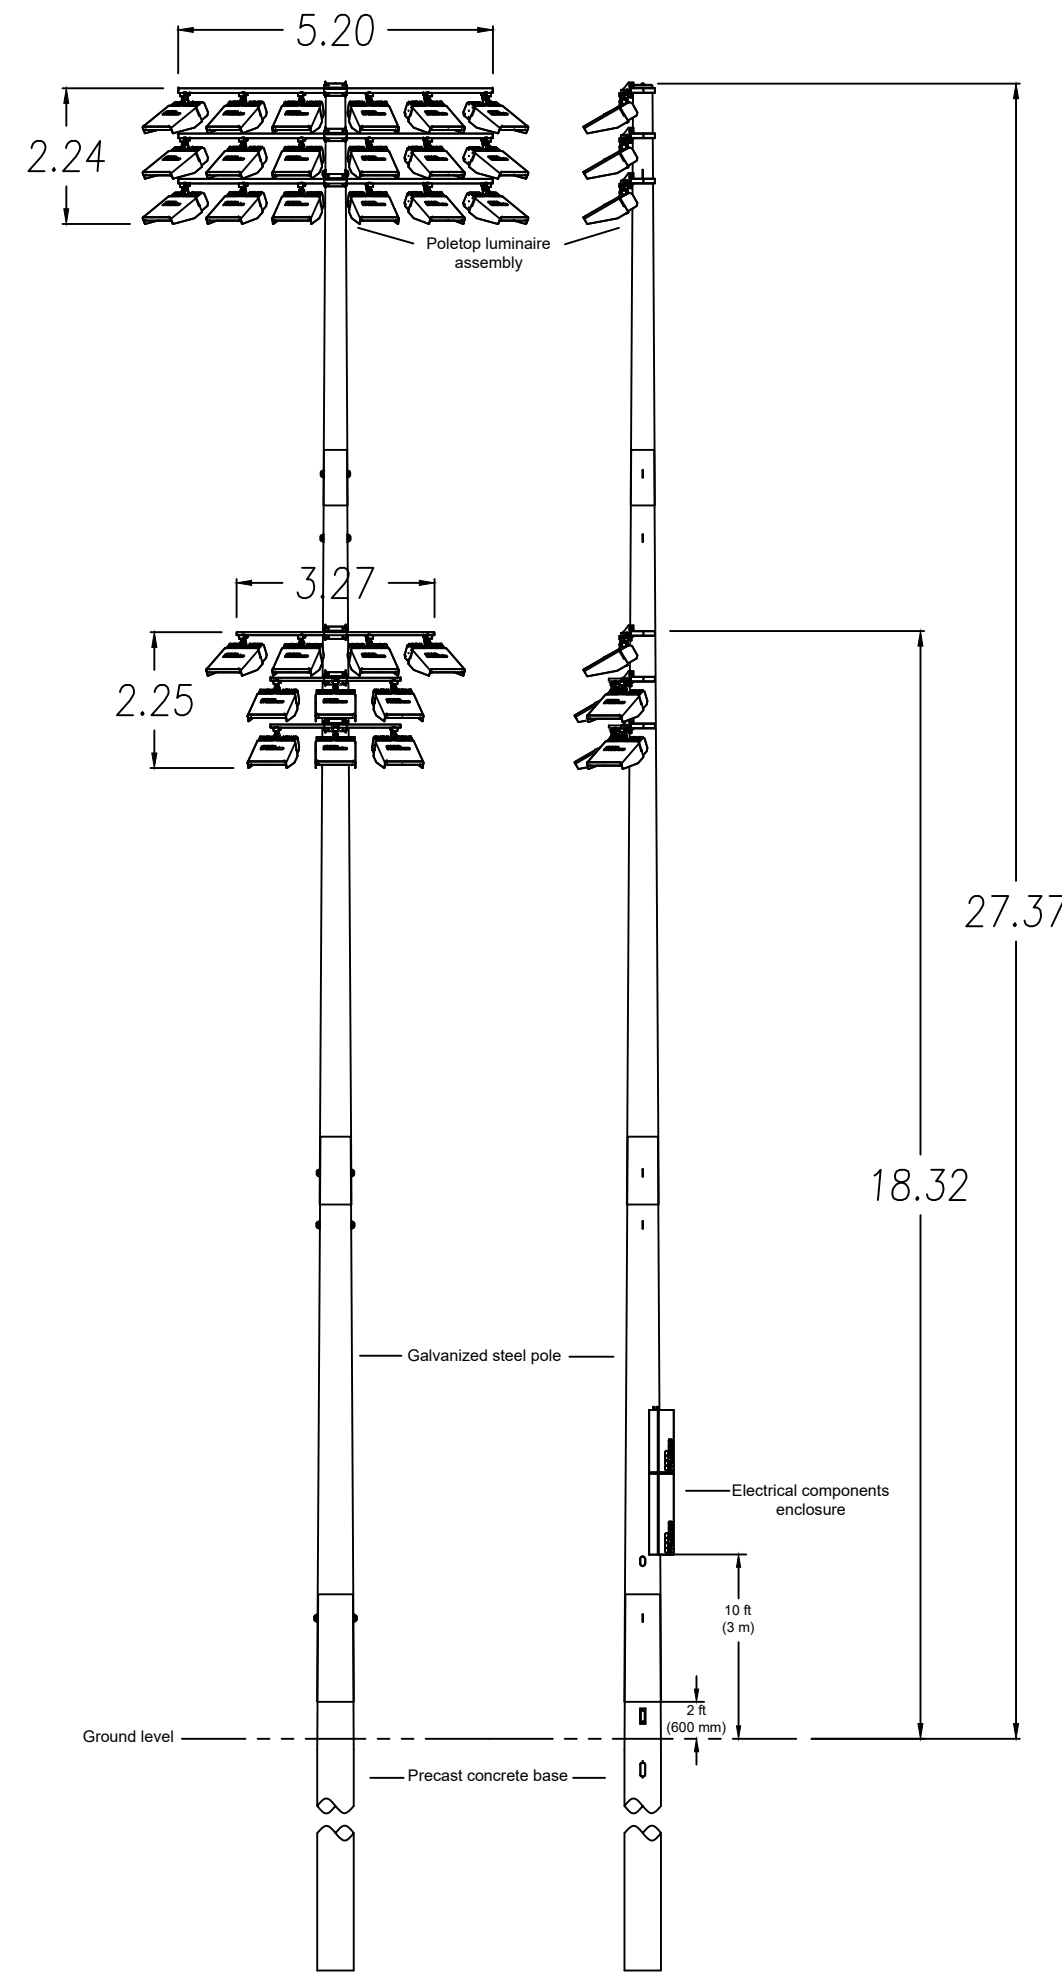

POLE(S): B2, B8
Musco 27m Light-Structure System™ pole
TLC for LED™ luminaires

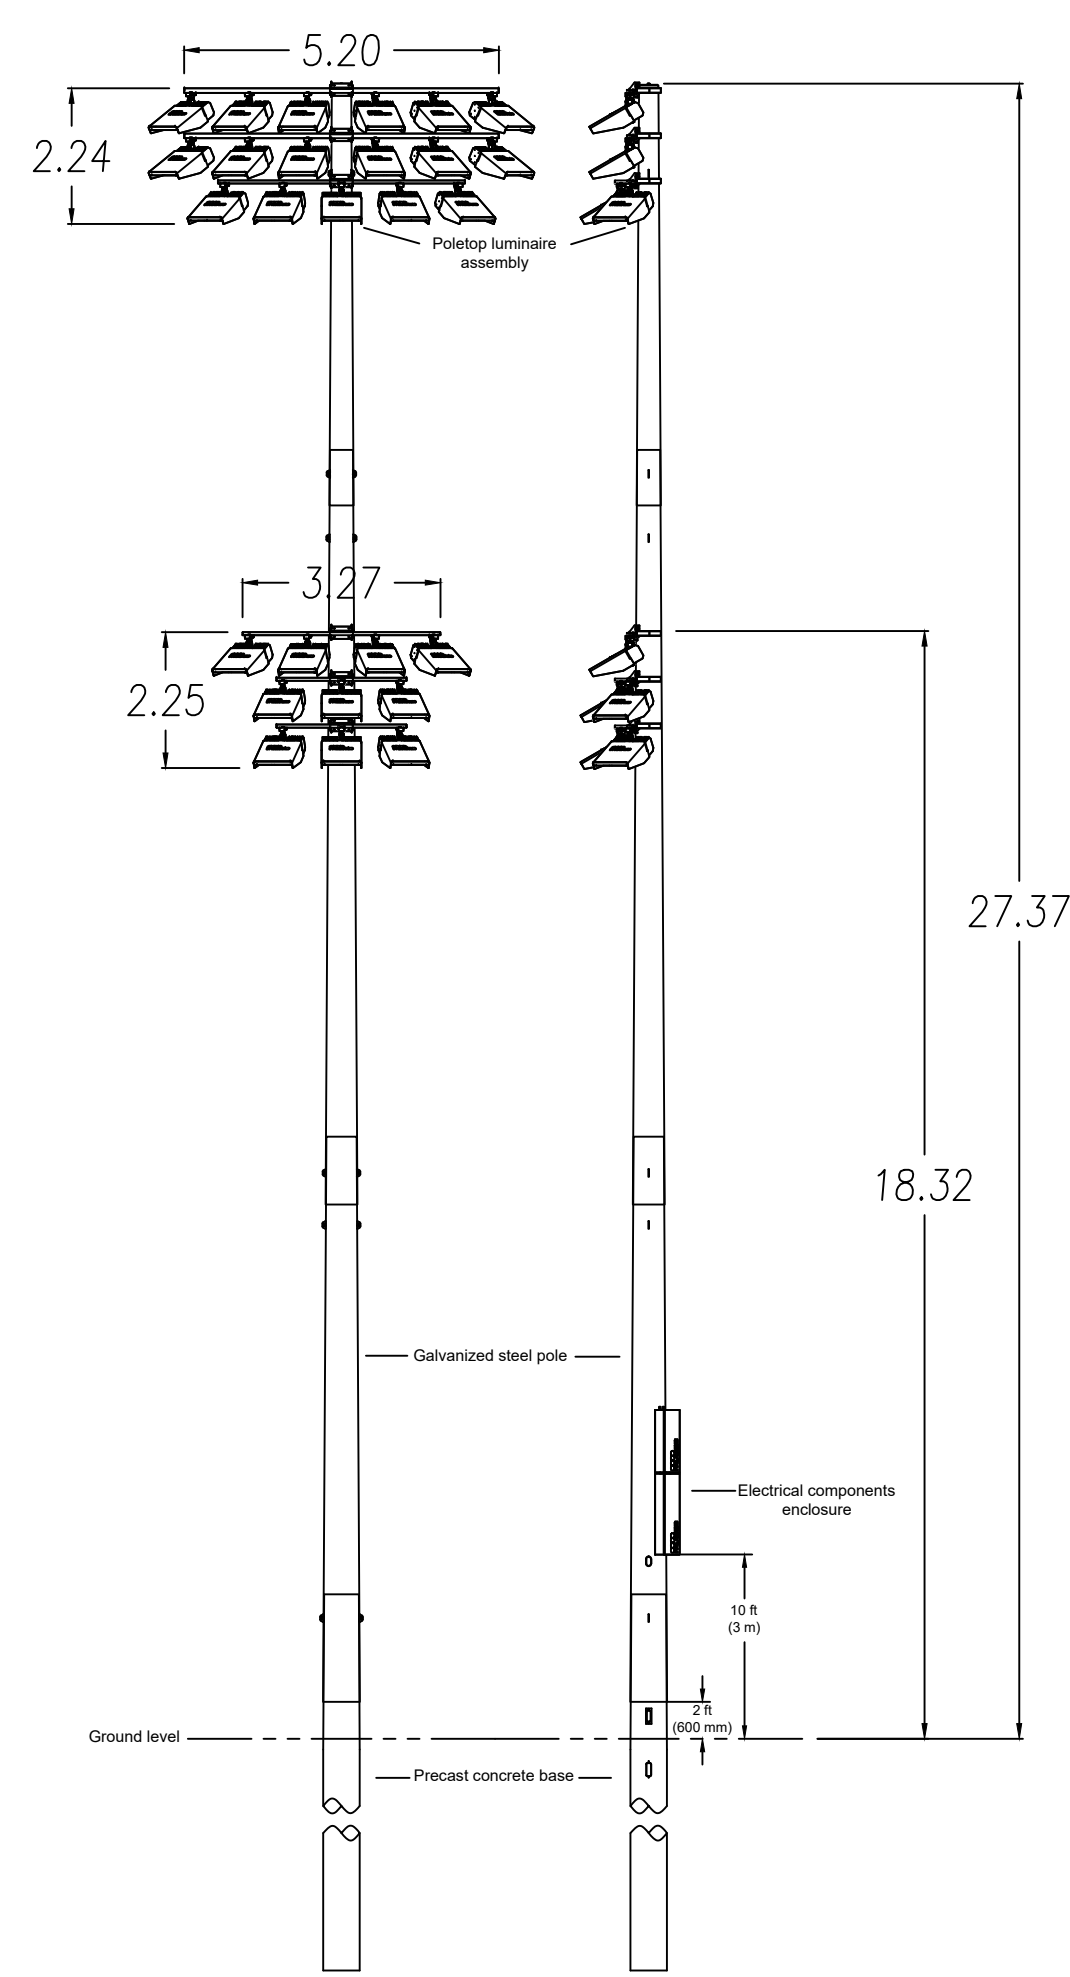

POLE(S): B11
Musco 27m Light-Structure System™ pole
TLC for LED™ luminaires

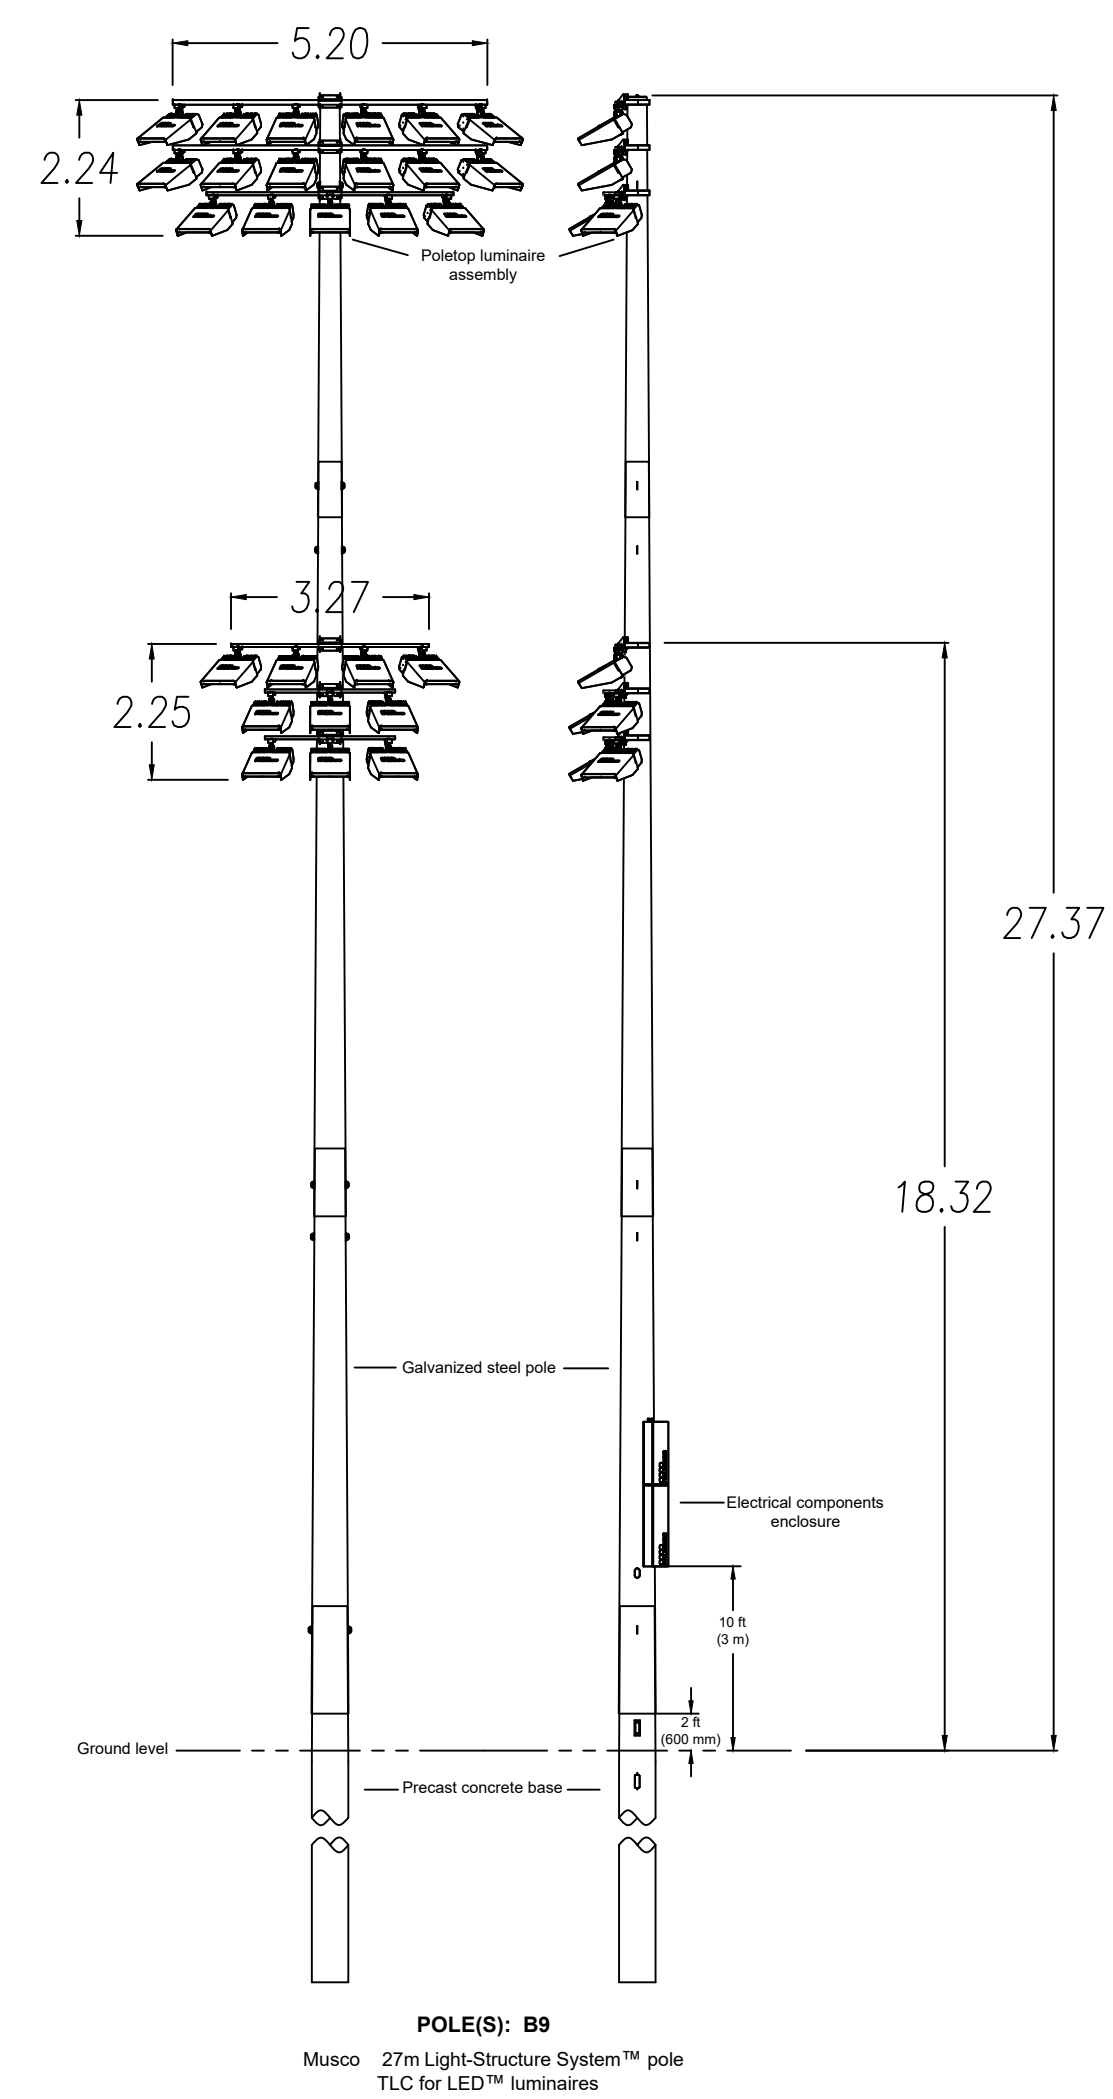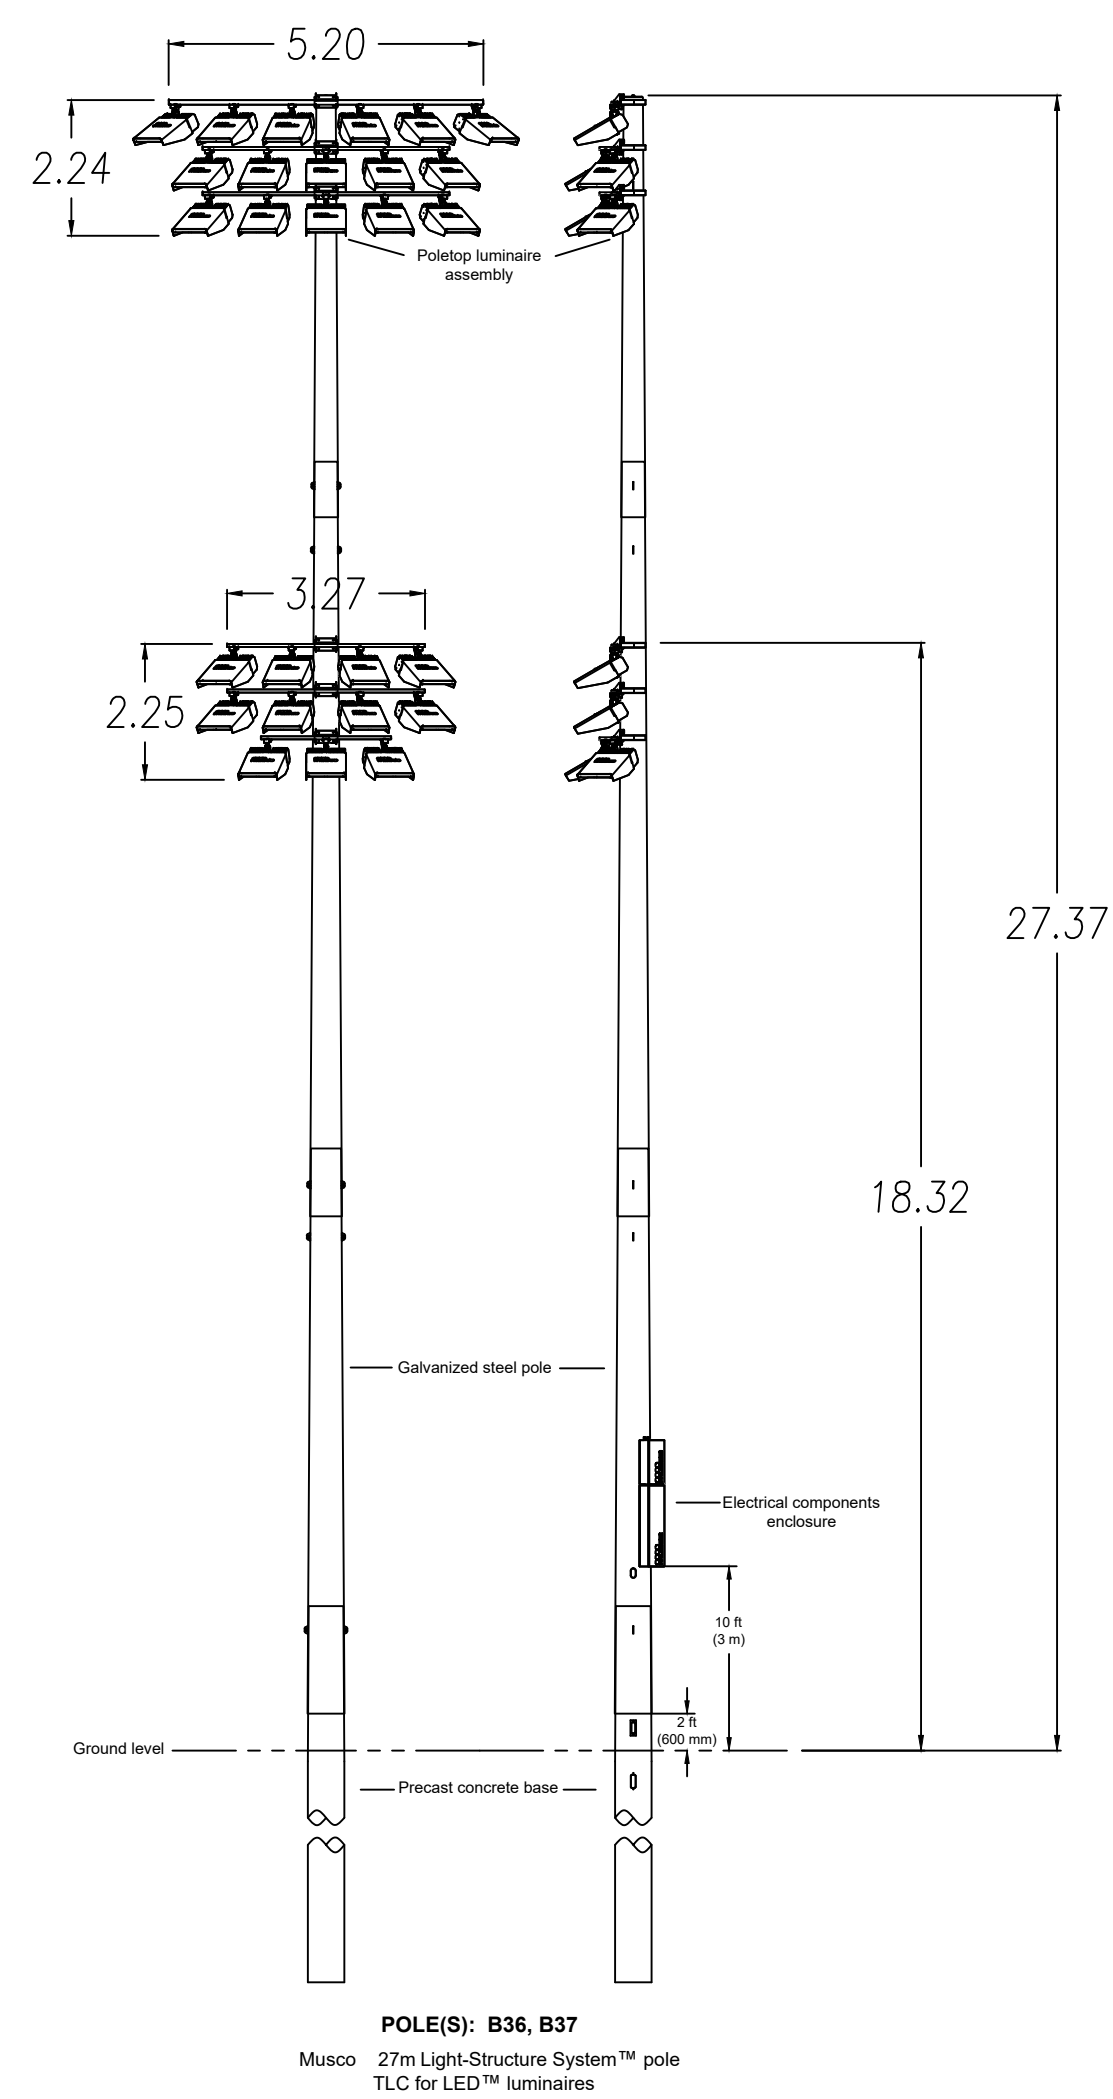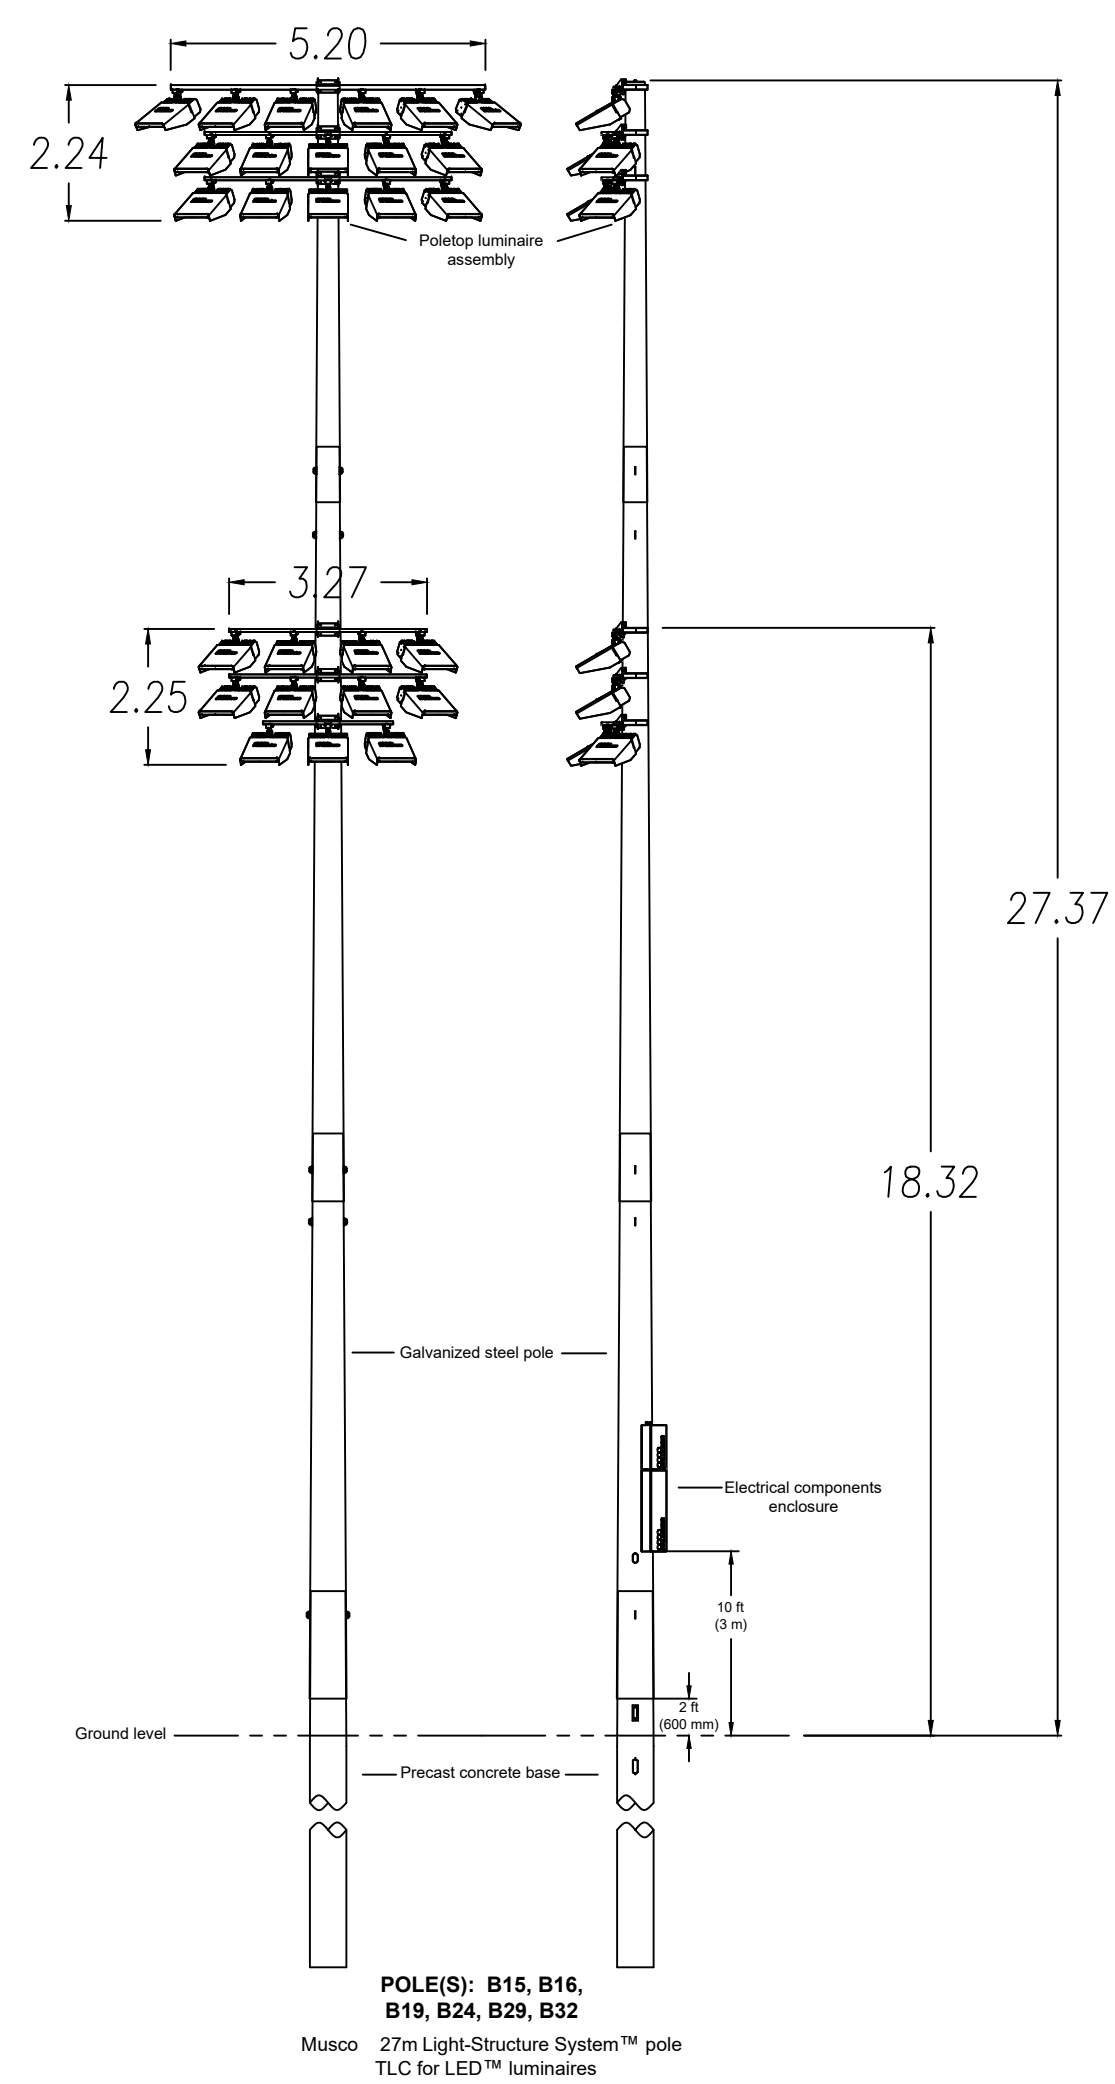




Information contained herein is the confidential property of Musco Sports Lighting, LLC and/or its parent companies, affiliates, successors and assigns. Reproduction, distribution, or use of the information other than its limited, intended purpose without express written permission is prohibited.




Royal Randwick Racecourse	Randwick, NSW	Pole Configuration	A
---------------------------	---------------	--------------------	---

CORPORATE OFFICE:
P.O. Box 808
100 1st Avenue West
Oskaloosa, Iowa 52577
+1-800-825-6020
+1-641-673-0411

[illegible]

3 NUMBER:	159857
AWN BY:	WV
HECK BY:	WV
REPRESENTATIVE:	RS
DATE:	1:800
TE:	20OCT20
DRAWING NUMBER:	59857PC1
9 OF 16 SHEETS	

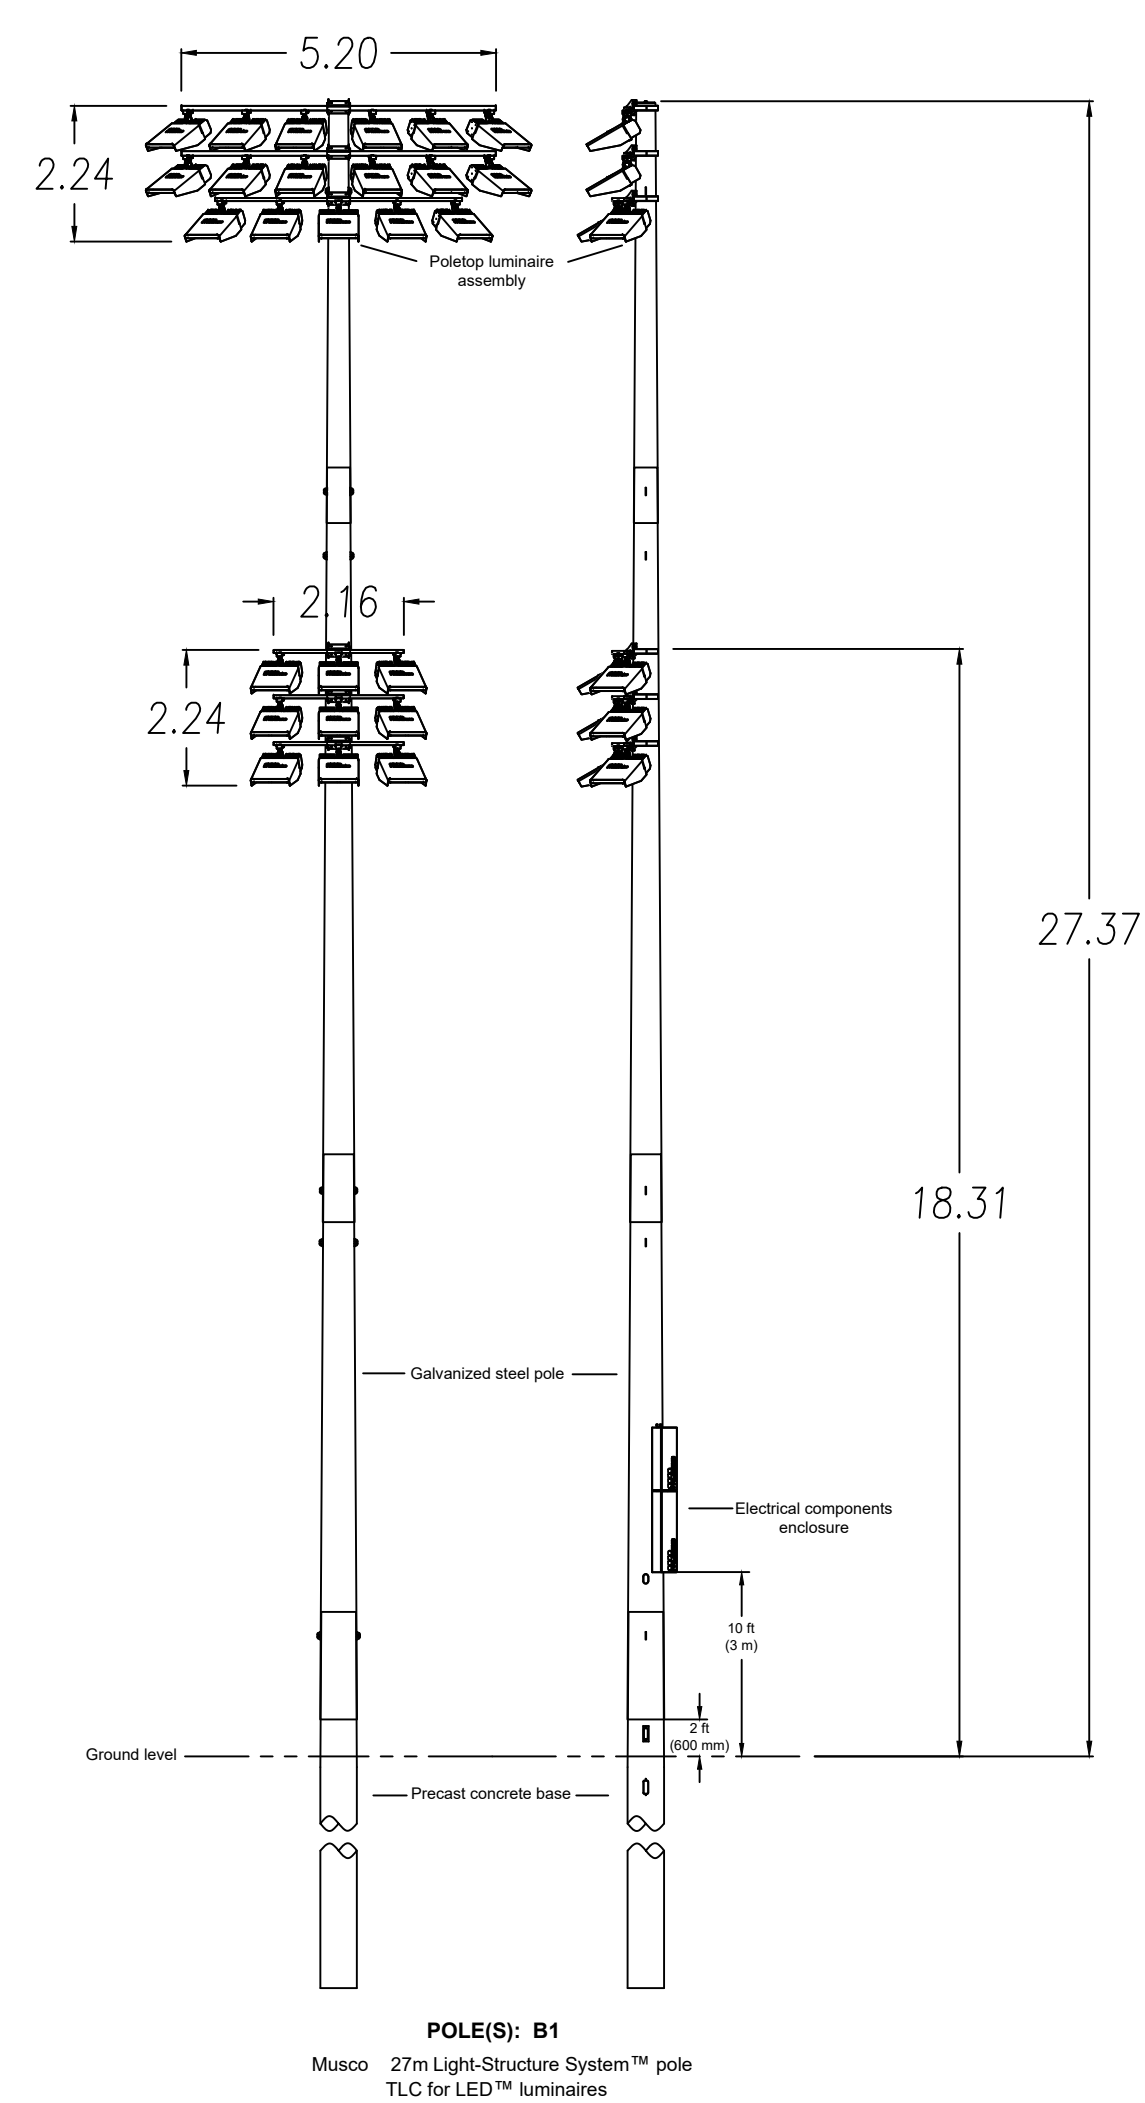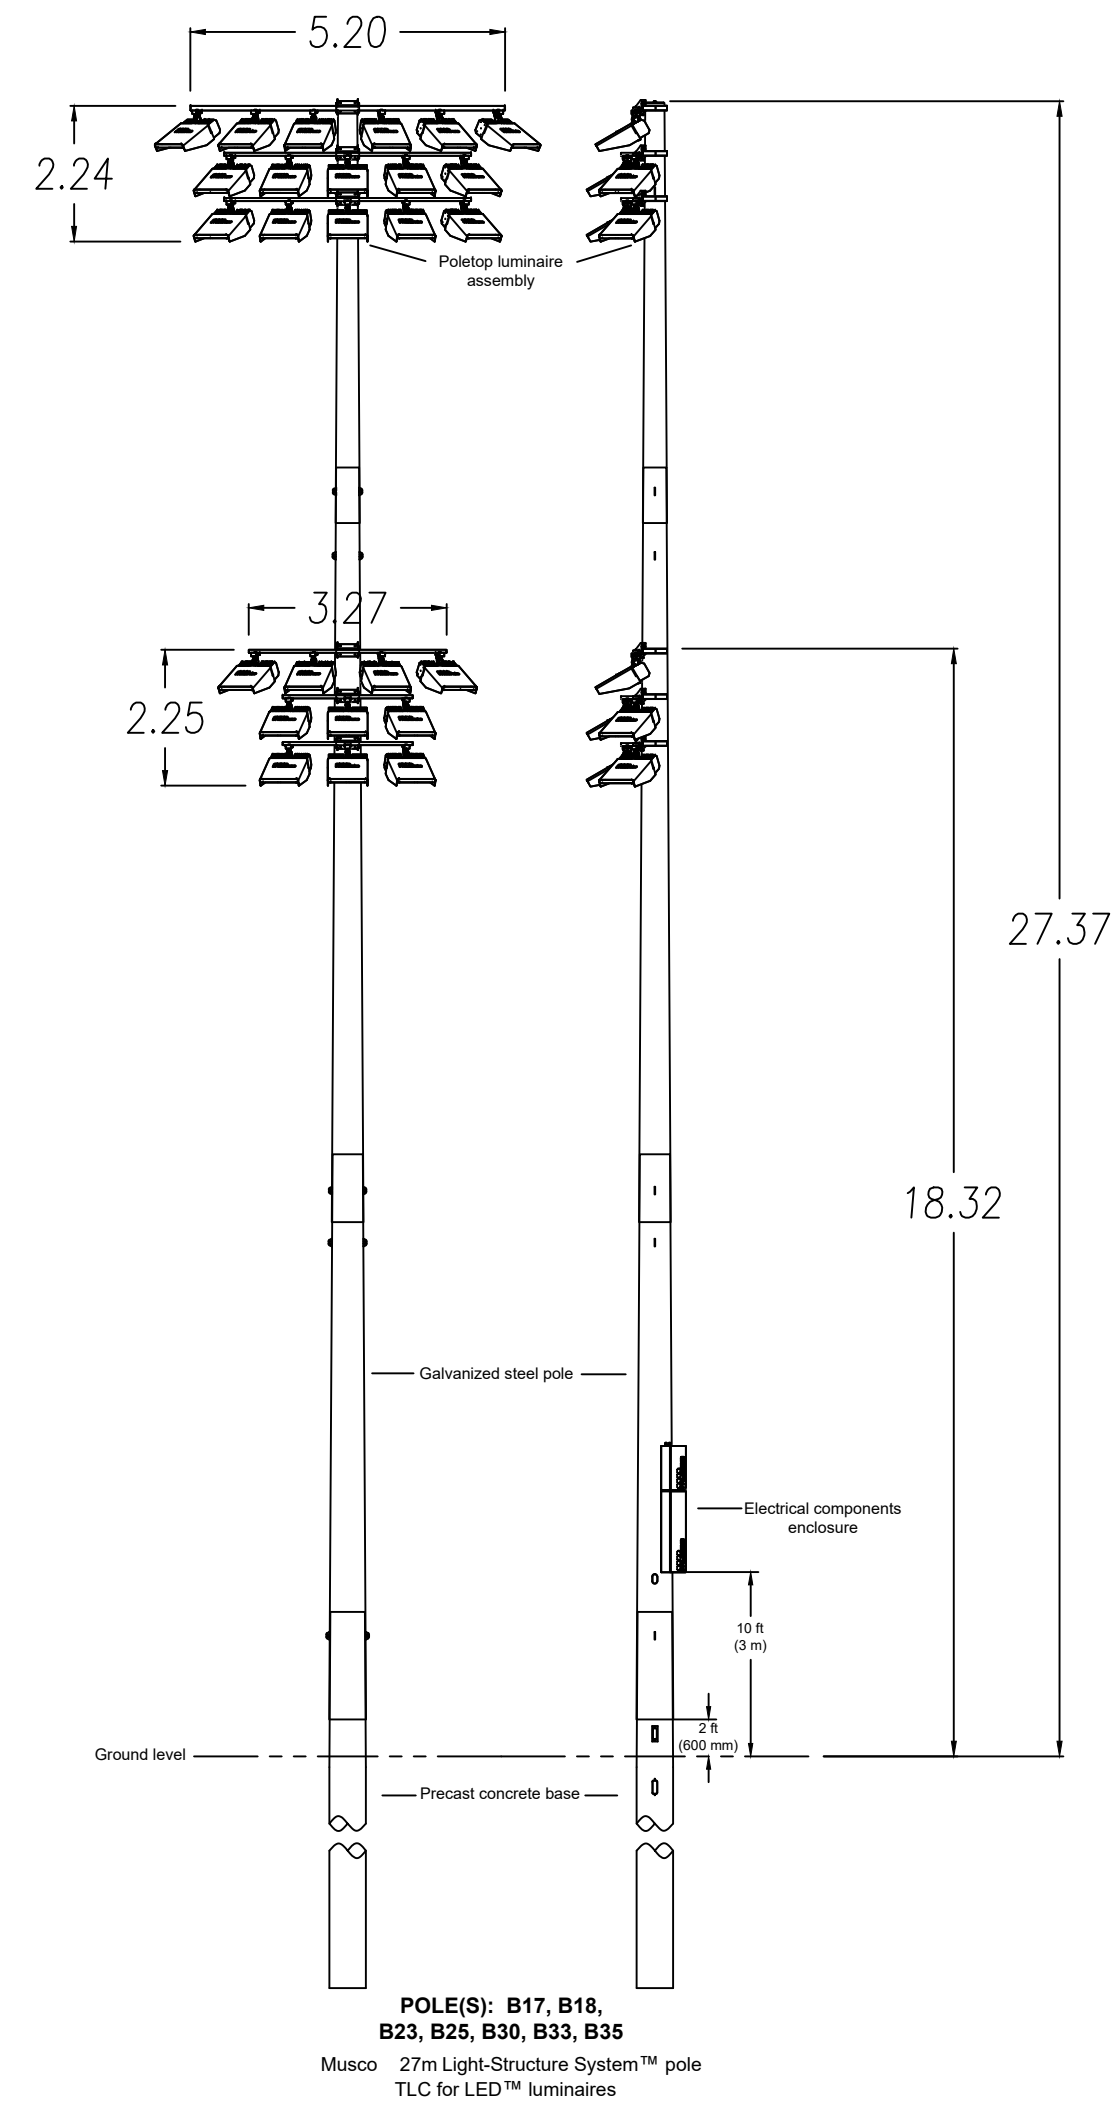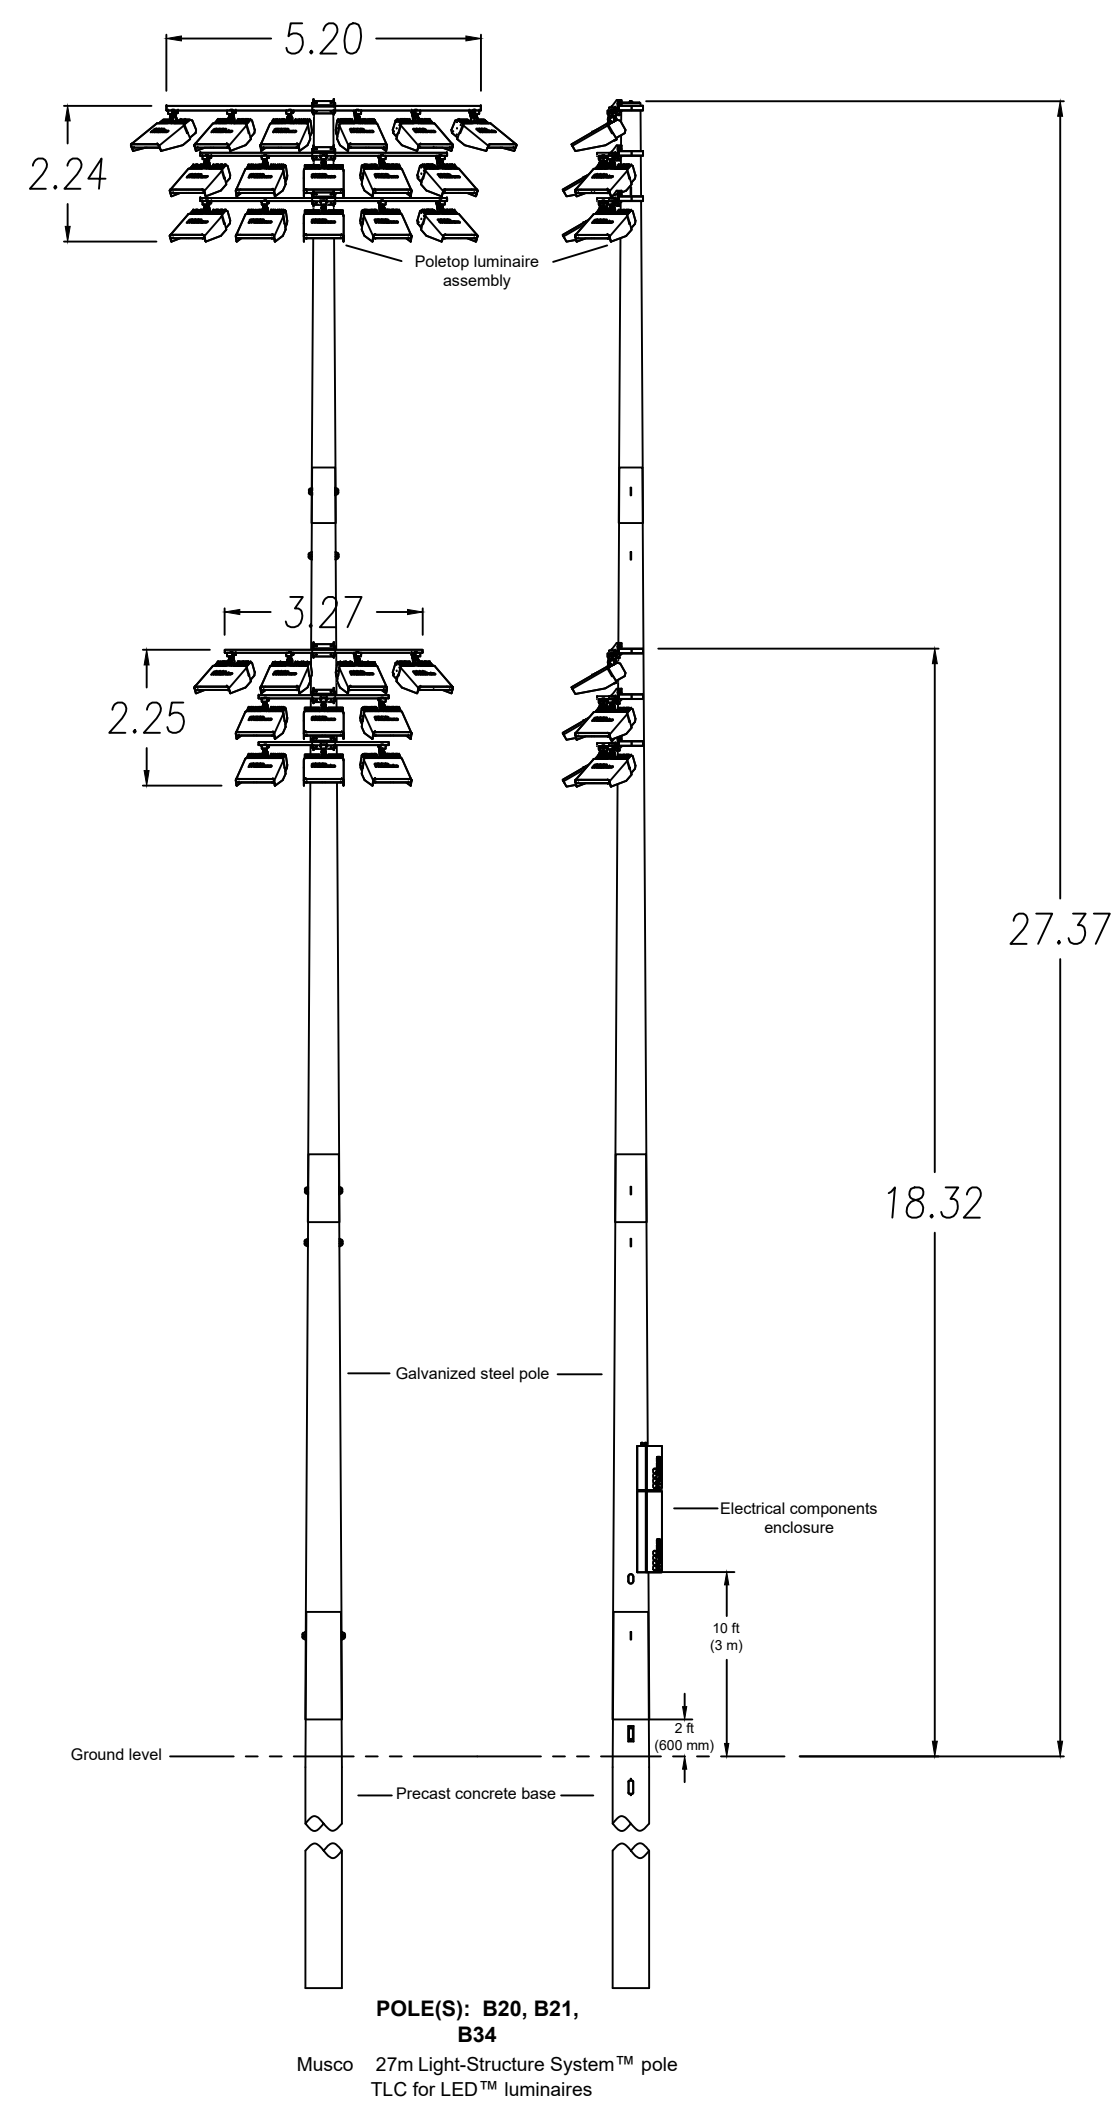

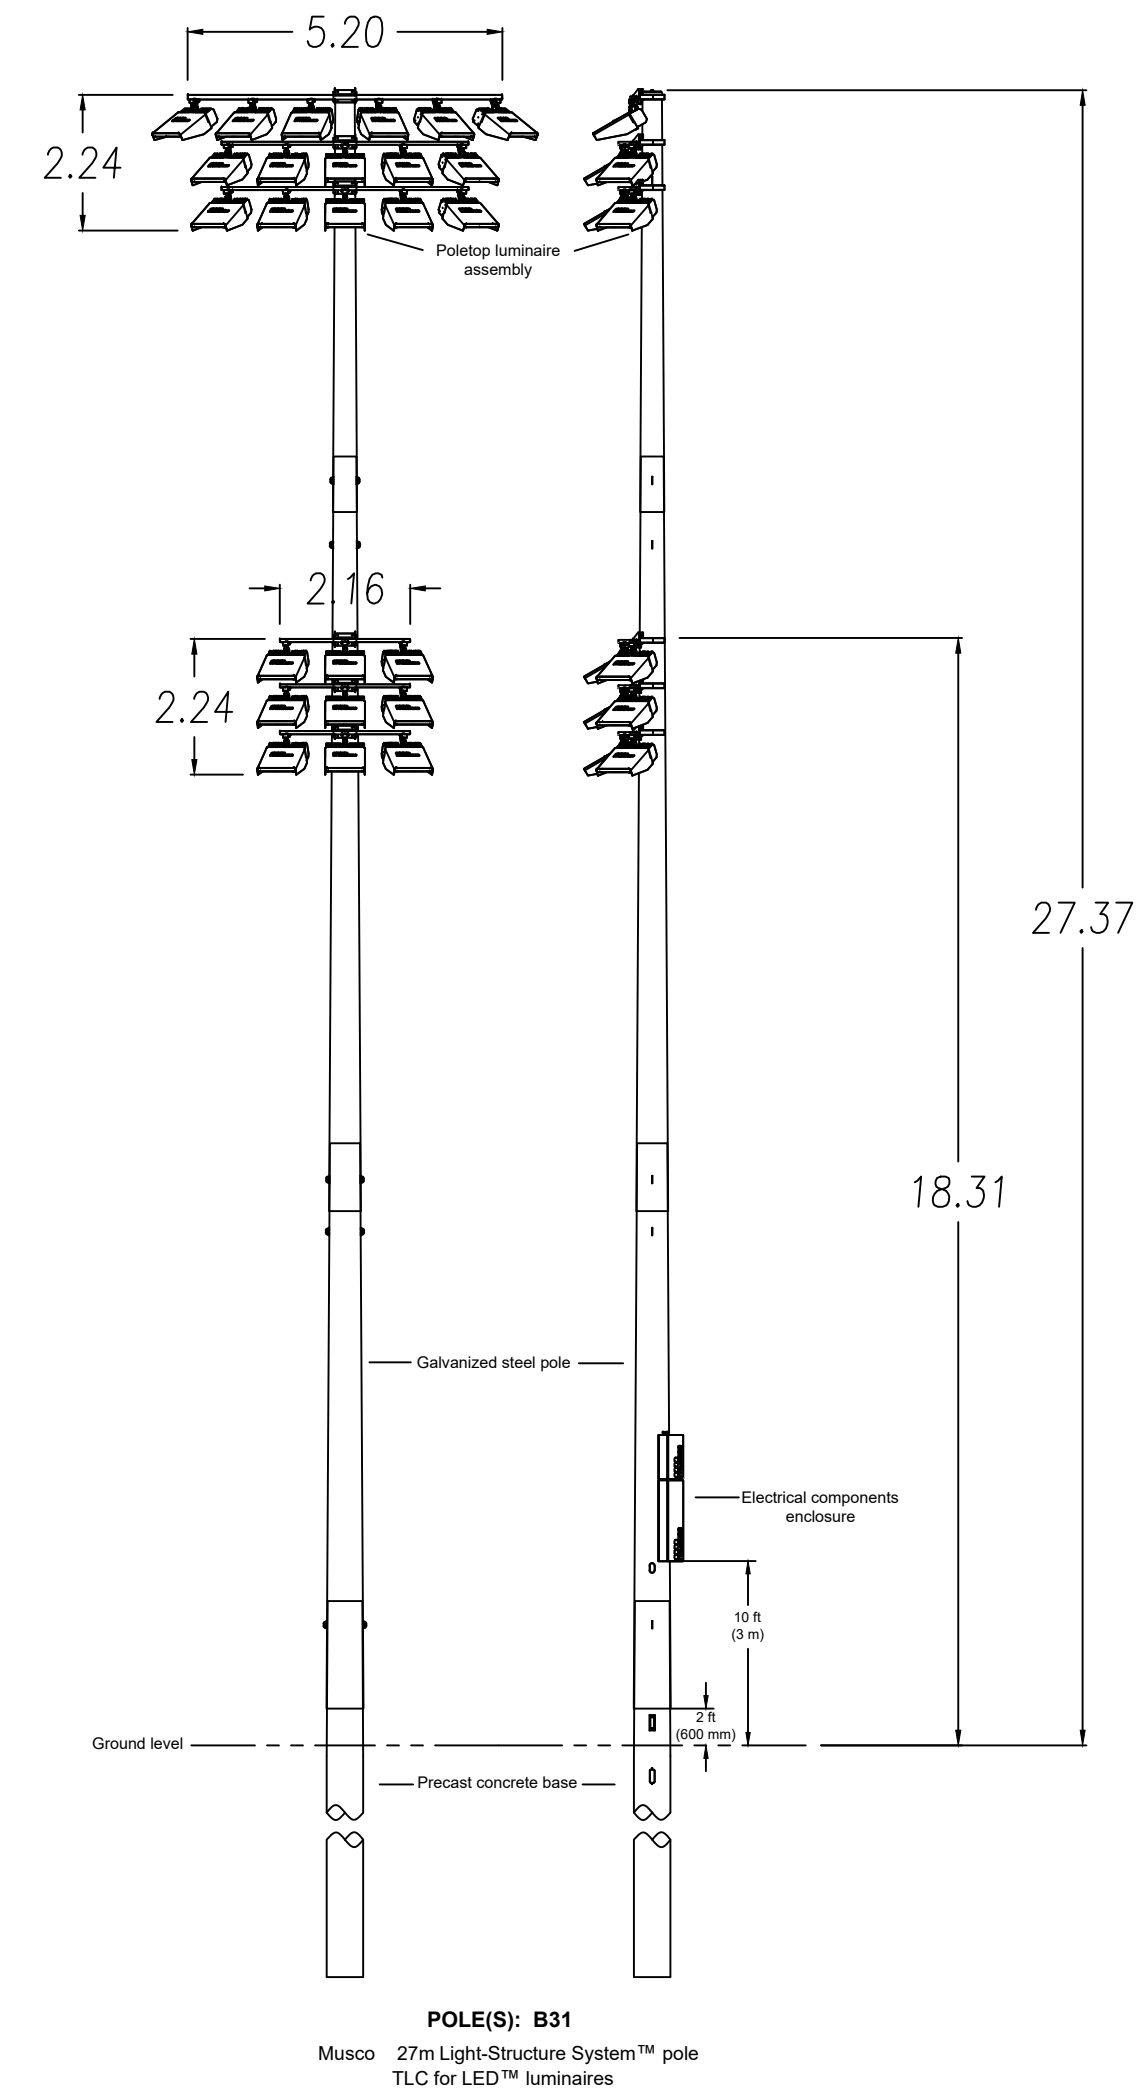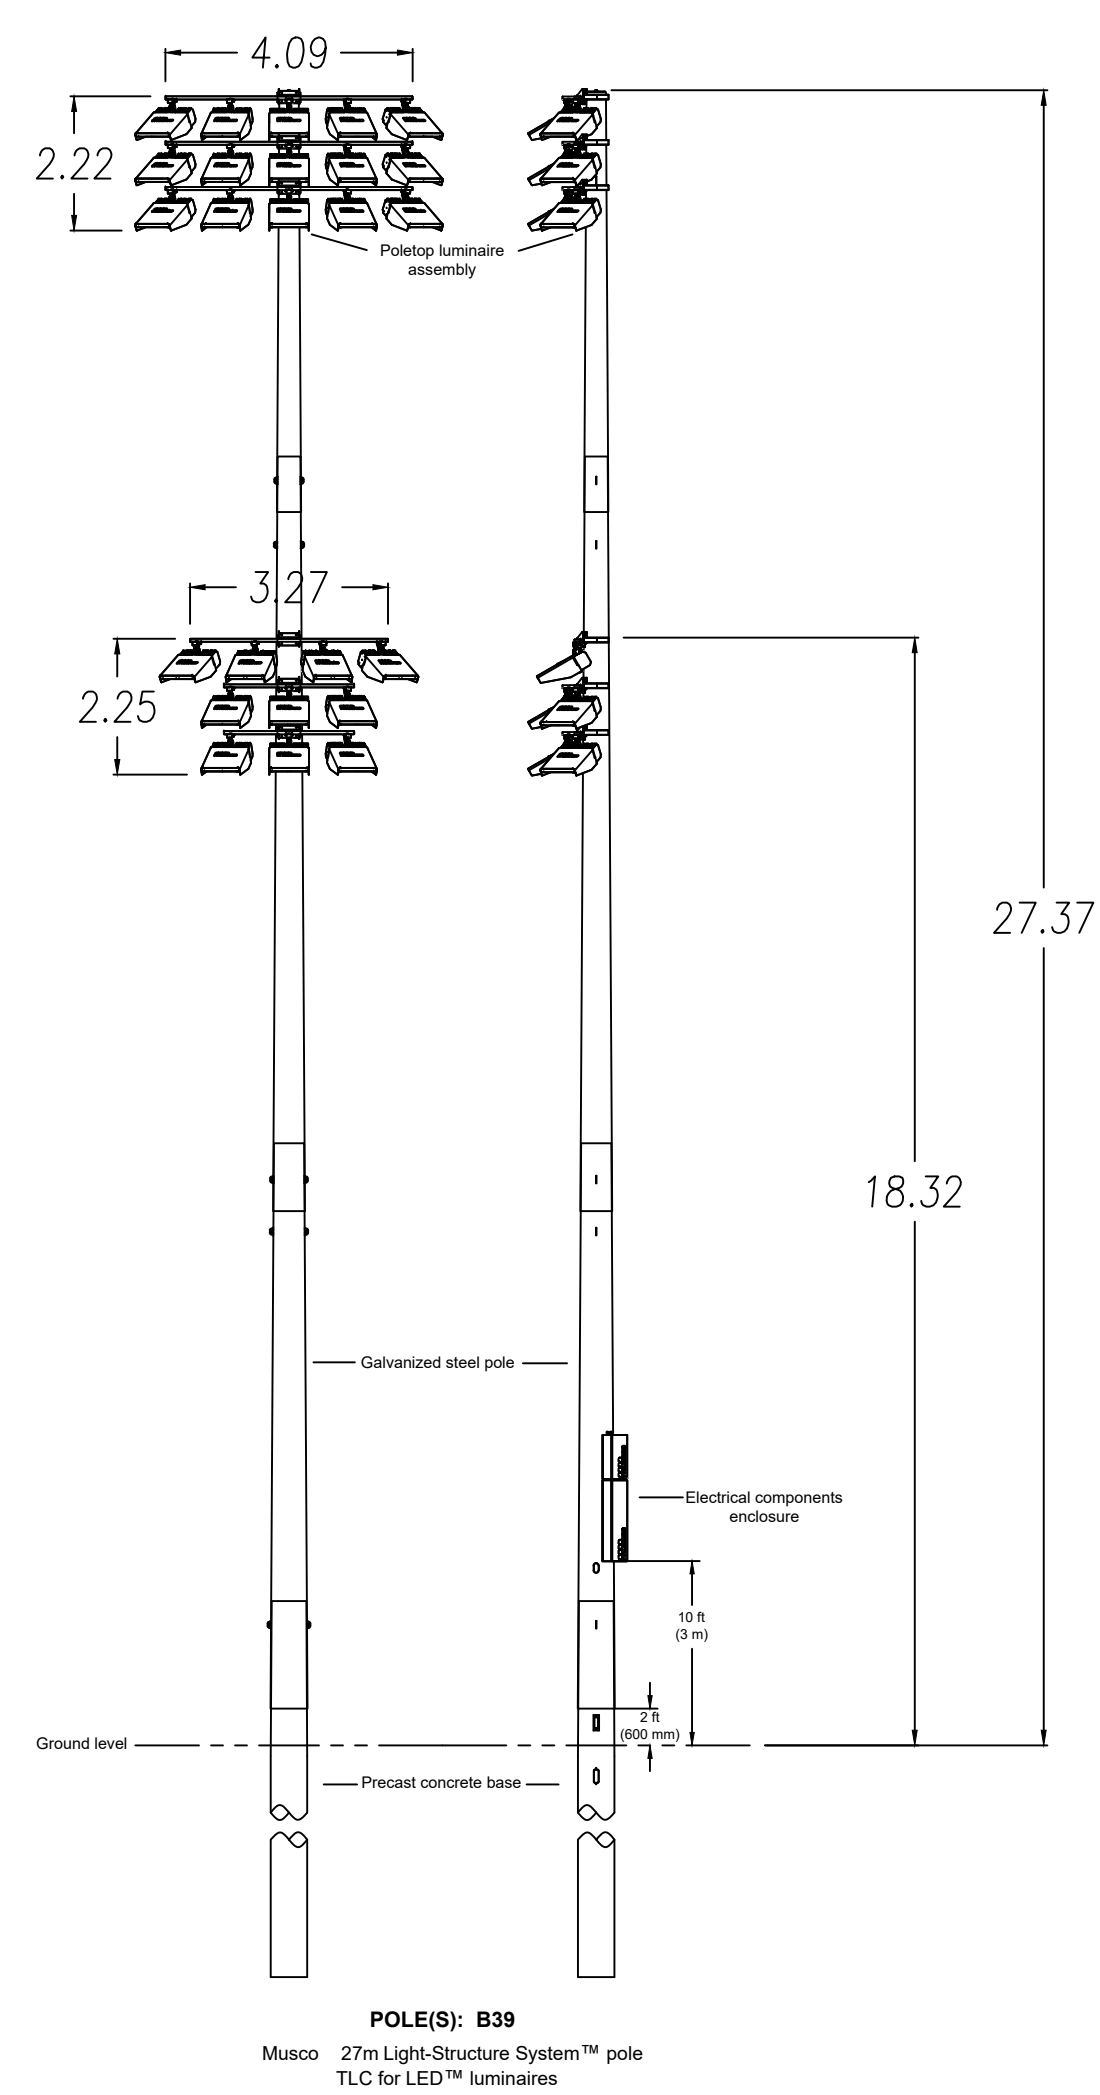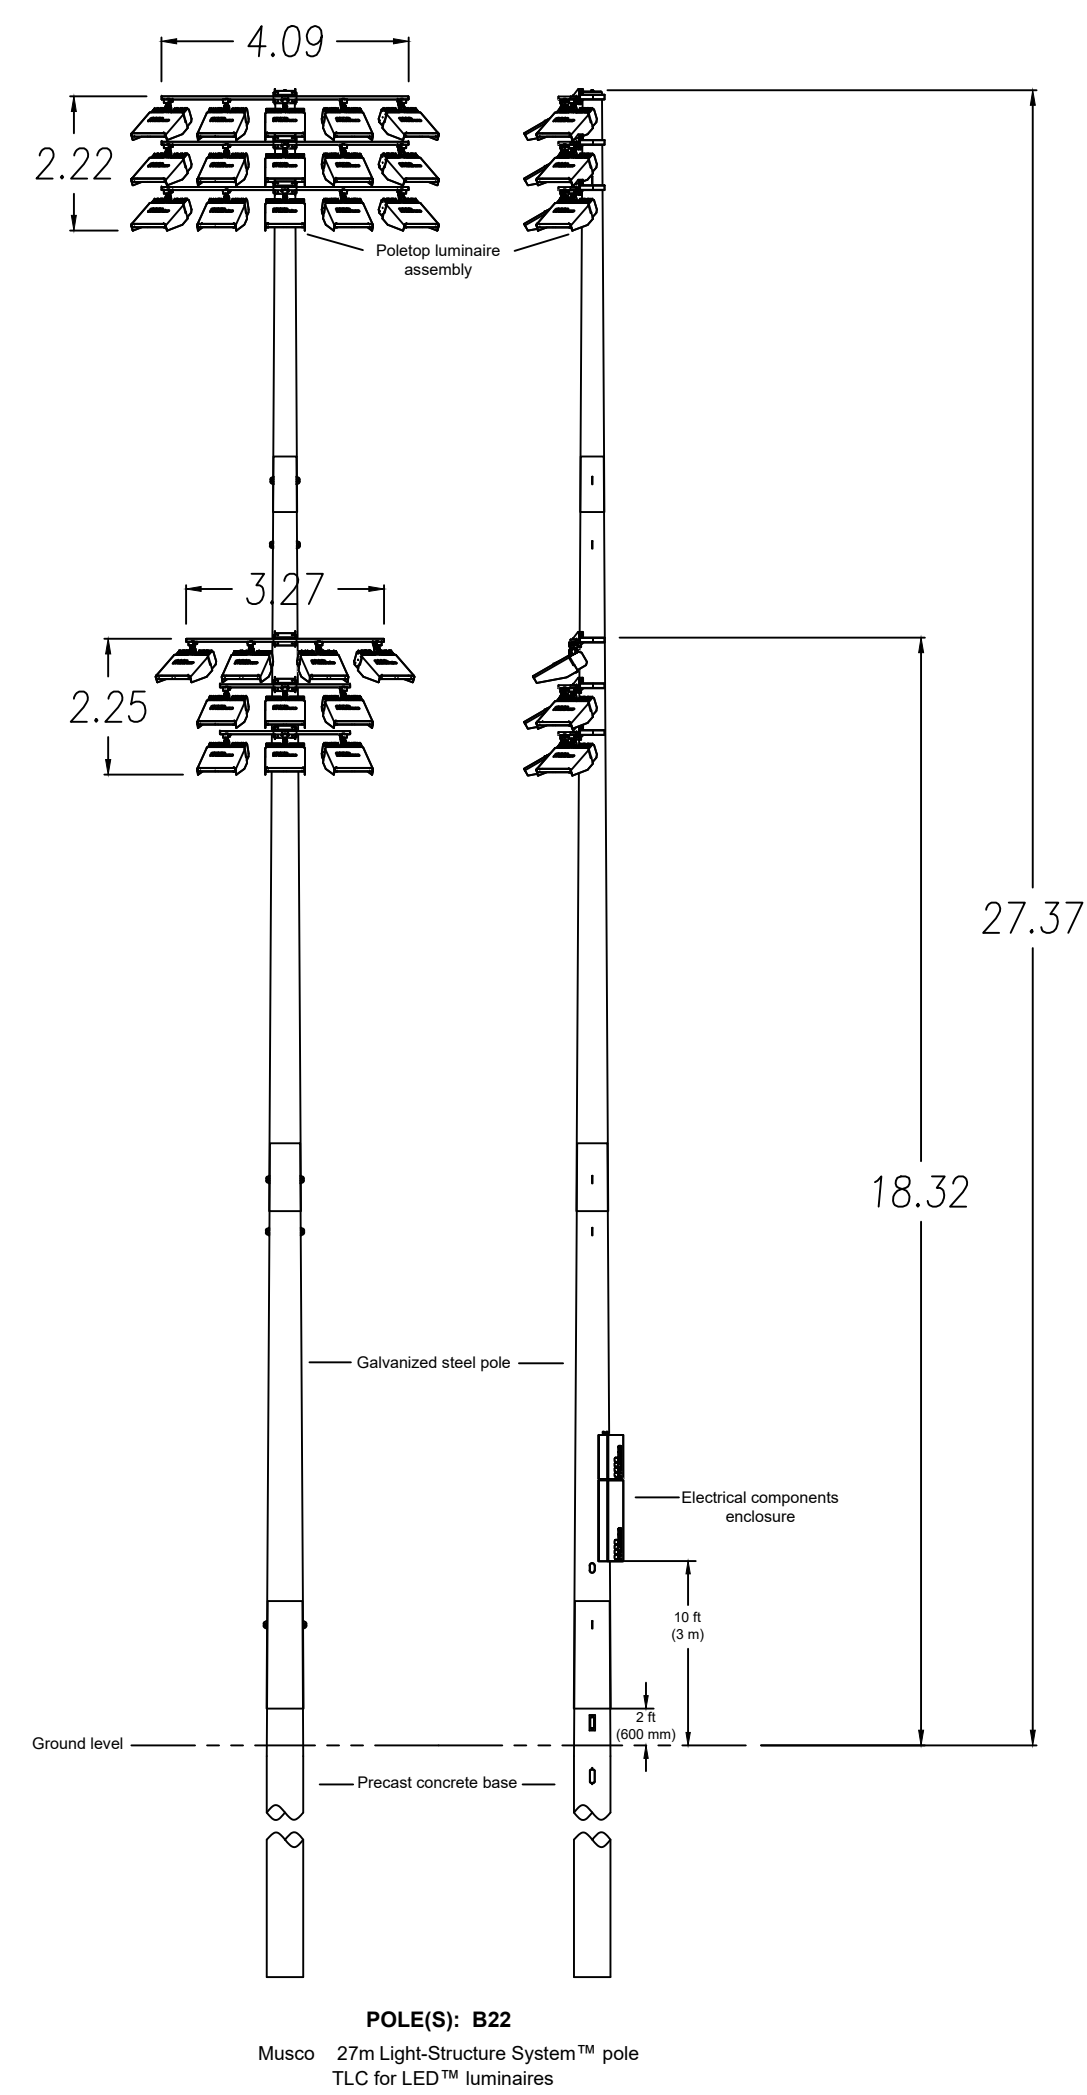

Information contained herein is the confidential property of Musco Sports Lighting, LLC and/or its parent companies, affiliates, successors and assigns. Reproduction, distribution, or use of the information other than its limited, intended purpose without express written permission is prohibited.





Royal Randwick Racecourse	Randwick, NSW	Pole Configuration
---------------------------	---------------	--------------------

CORPORATE OFFICE:
P.O. Box 808
100 1st Avenue West
Oskaloosa, Iowa 52577
+1-800-825-6020
+1-641-673-0411




15 JULY 2004

3 NUMBER:	159857
DRAWN BY:	WV
CHECK BY:	WV
REPRESENTATIVE:	RS
SCALE:	1:800
DATE:	20OCT20
DRAWING NUMBER:	59857PC1
11 OF 16 SHEETS	

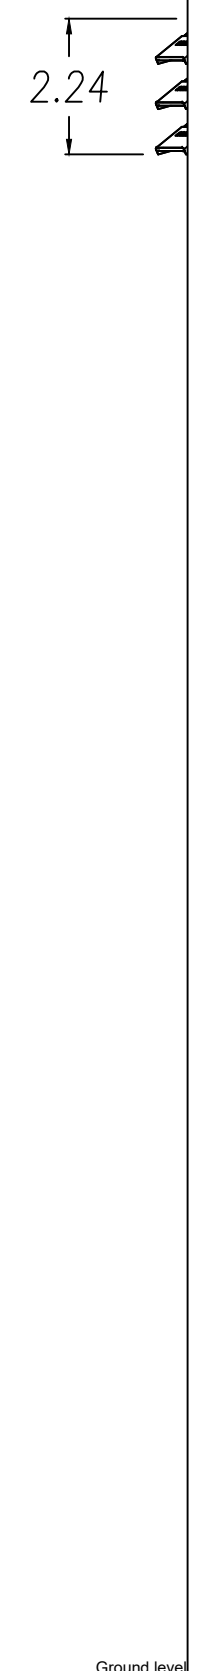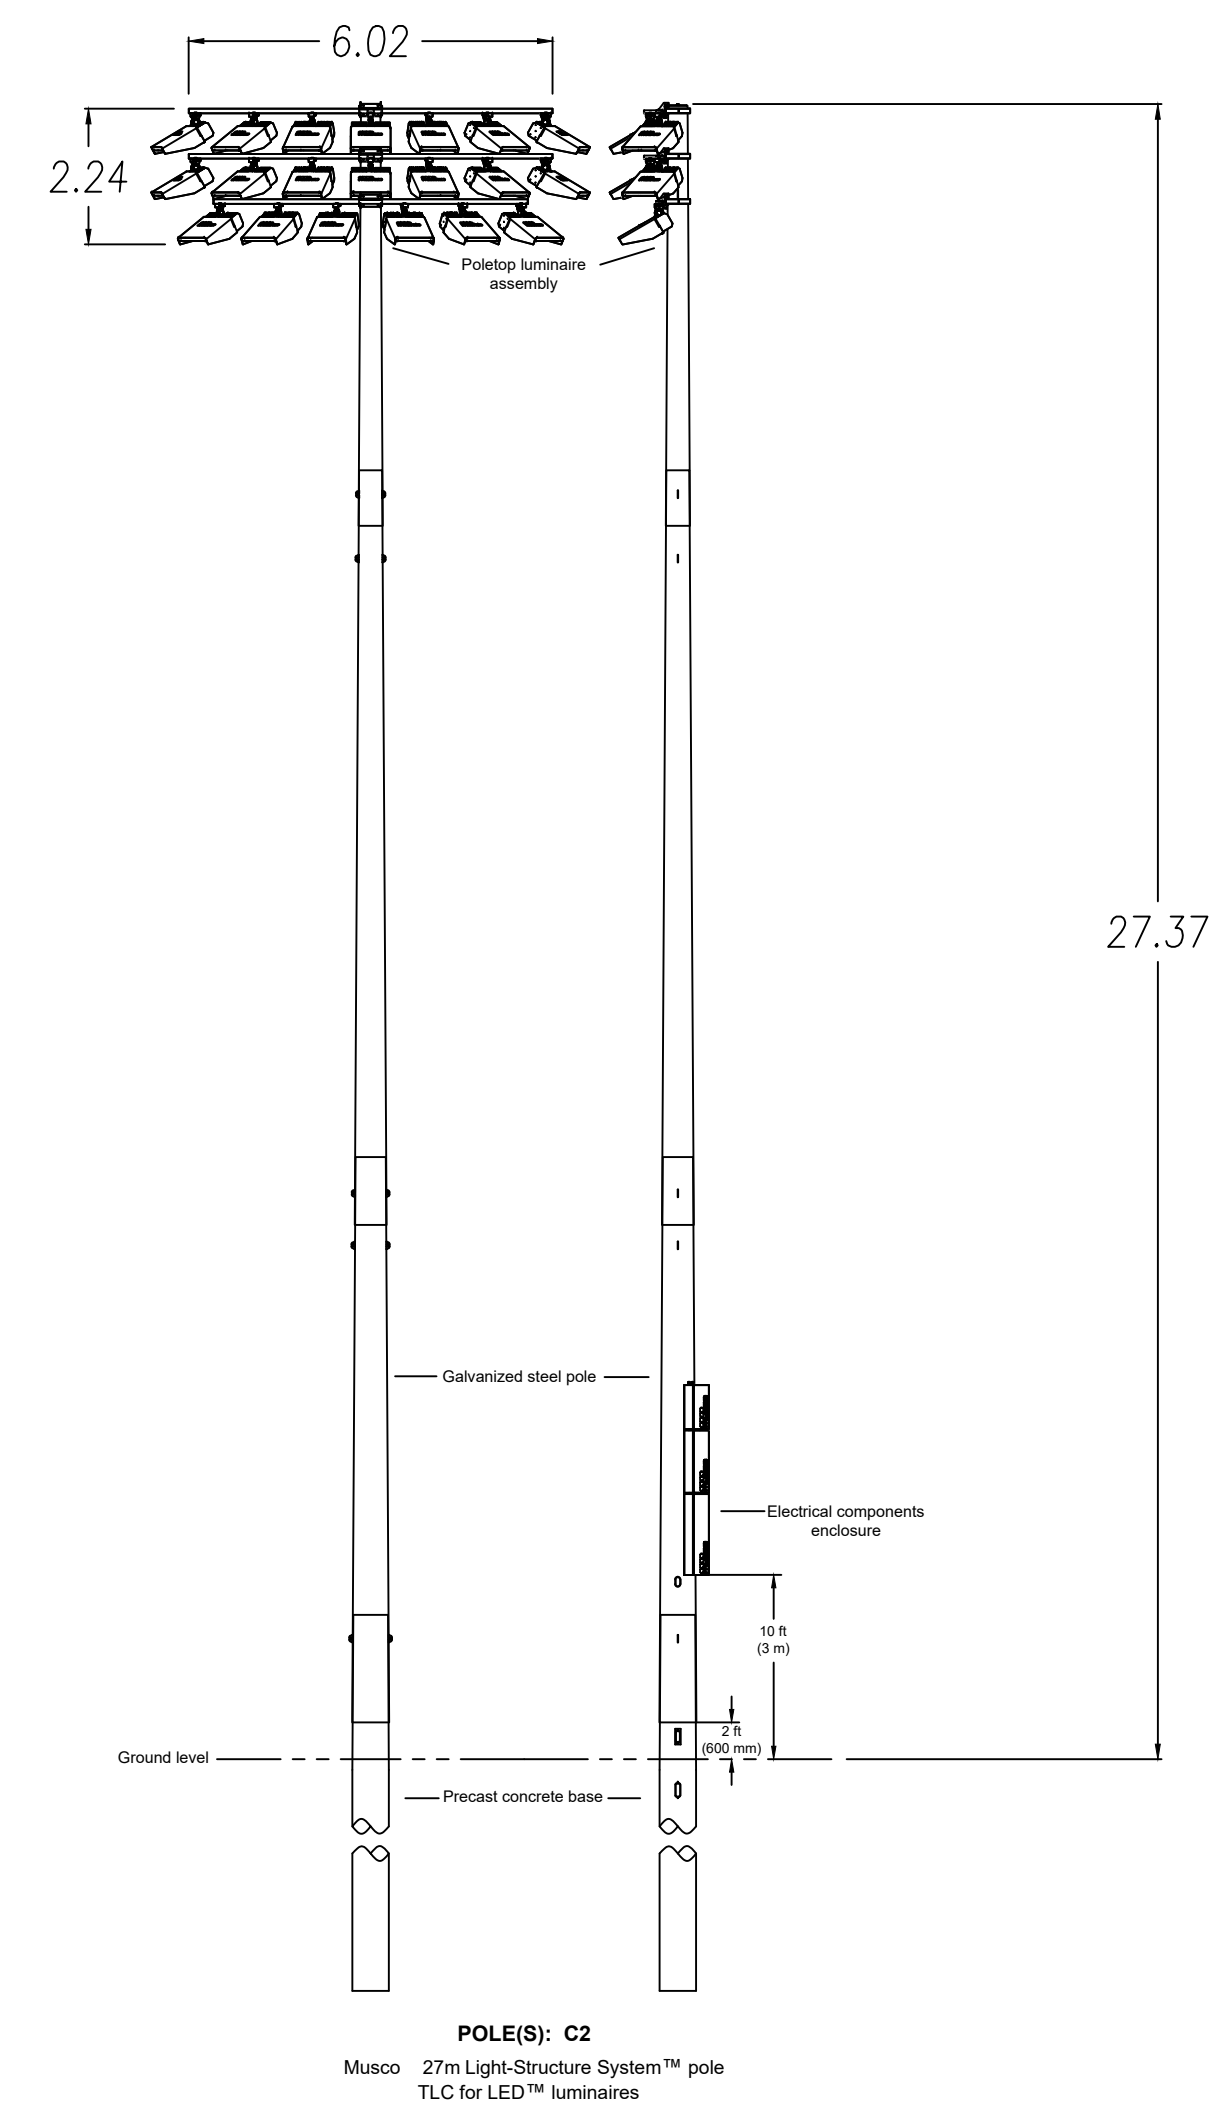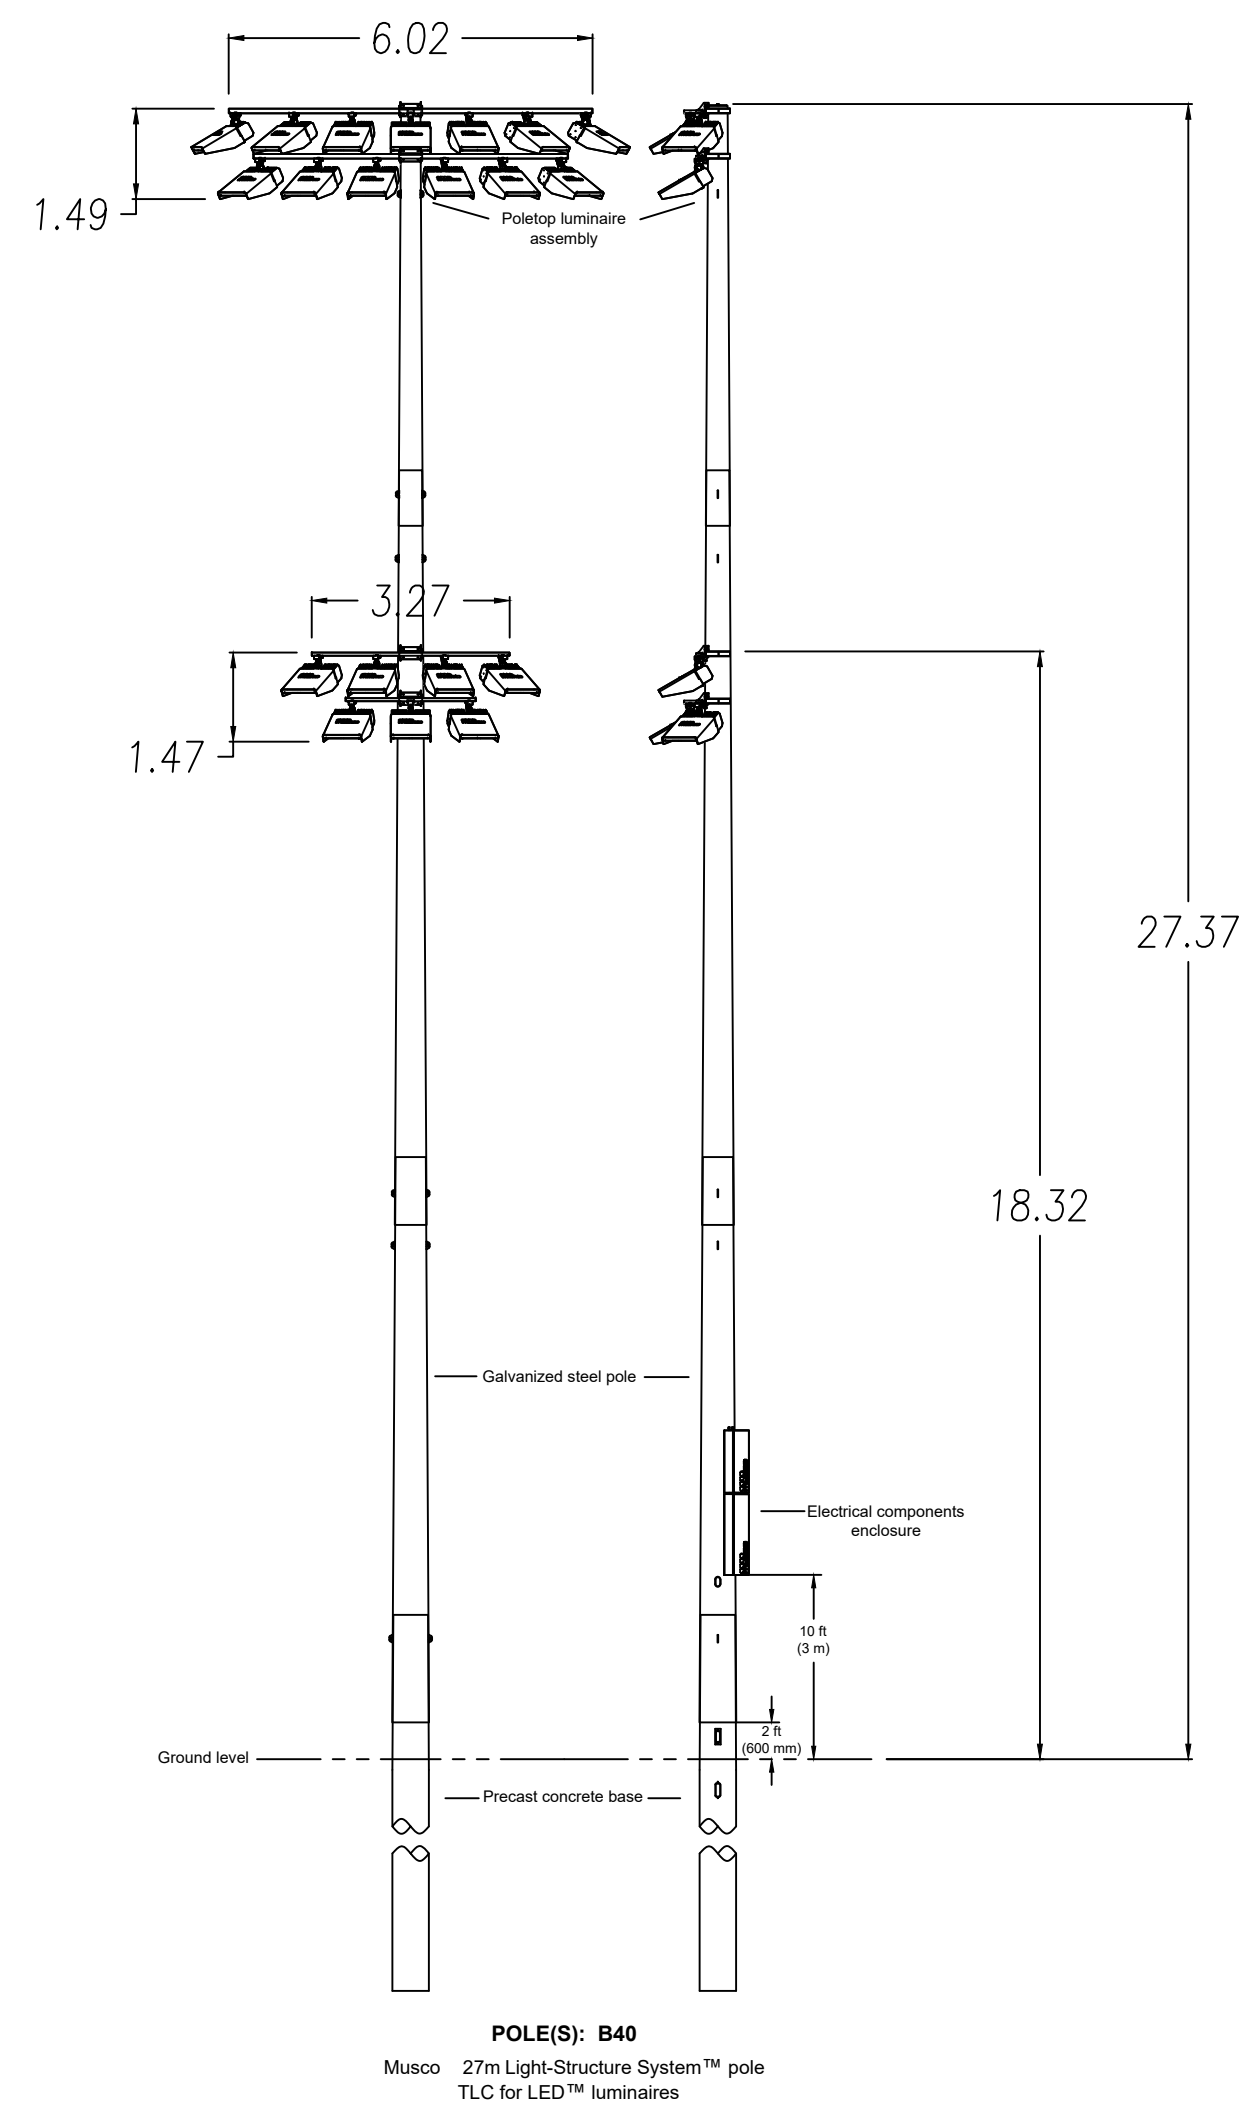
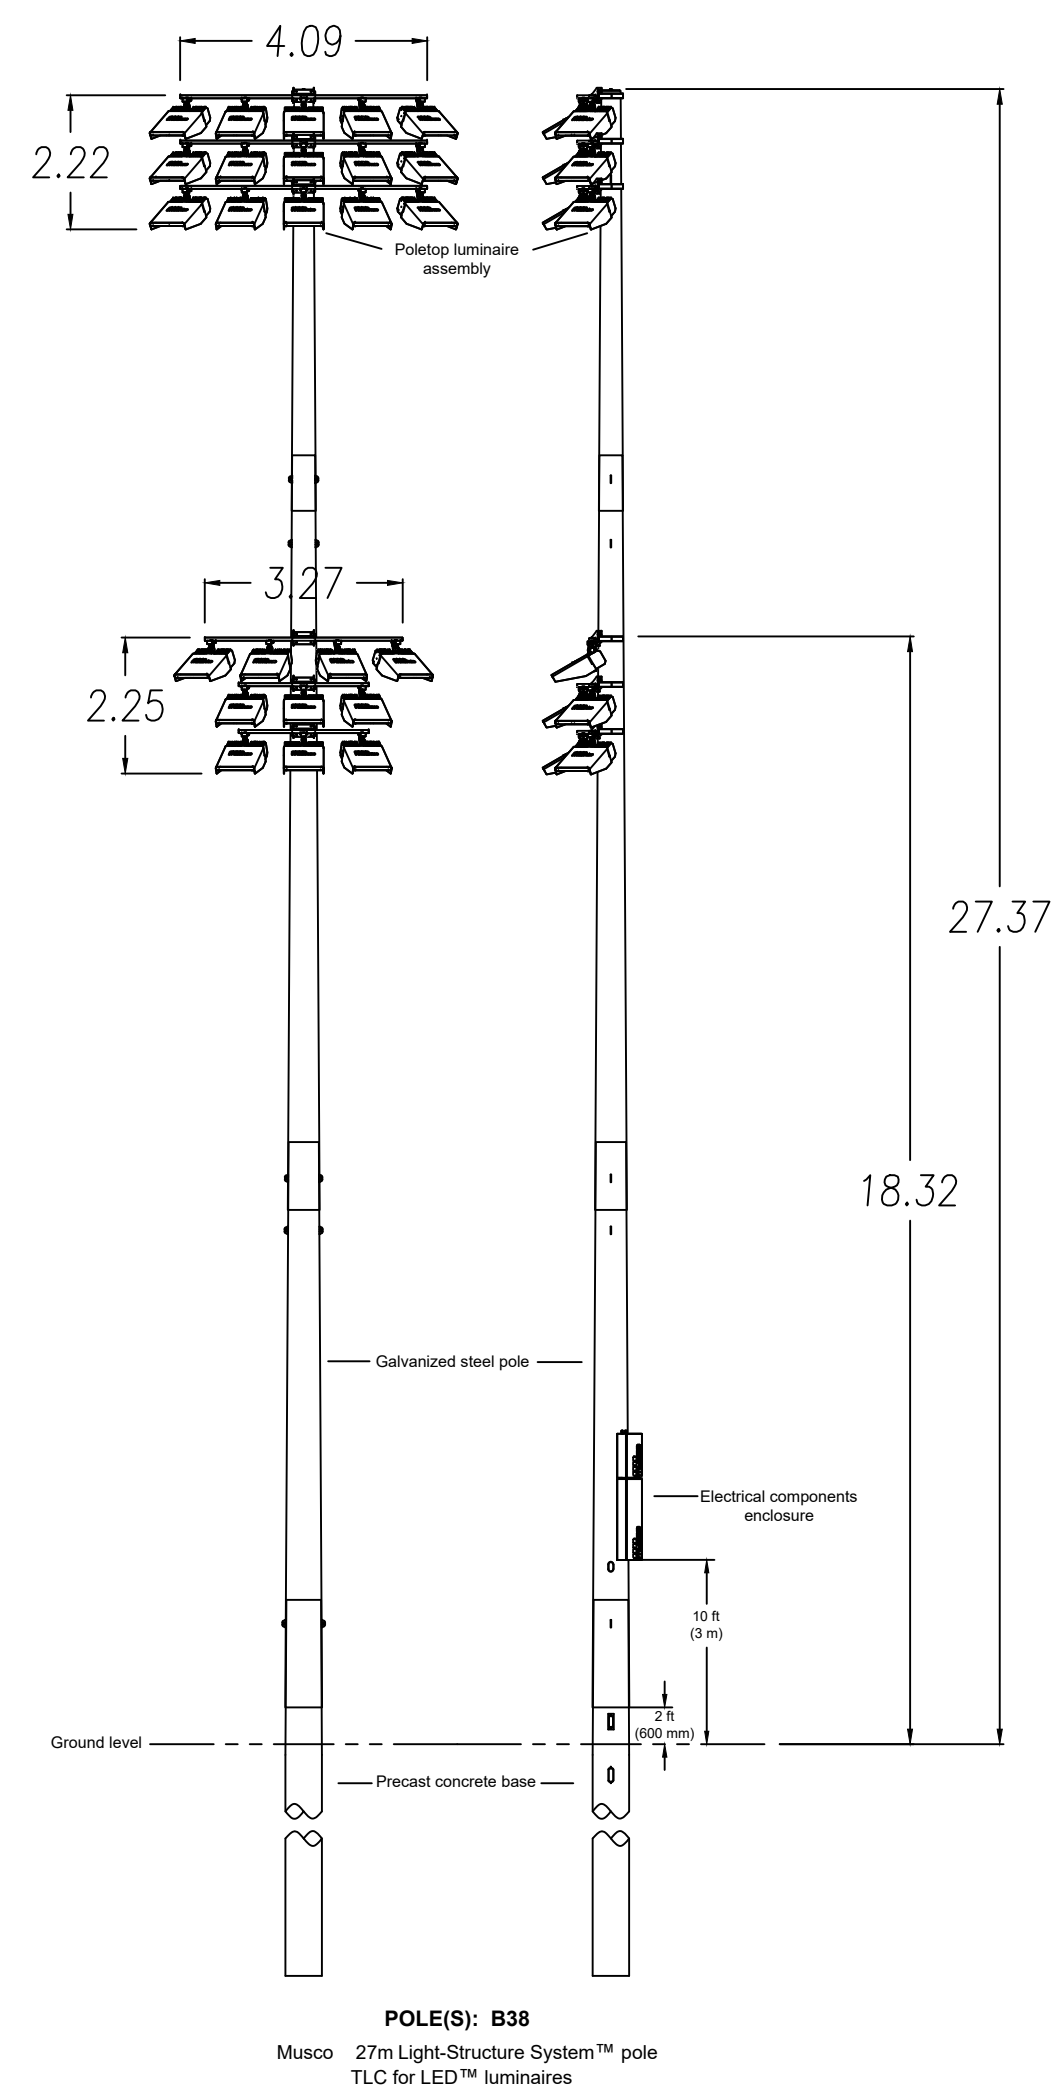


Royal Randwick Racecourse	Randwick, NSW	Pole Configuration	A
---------------------------	---------------	--------------------	---




CORPORATE OFFICE:
P.O. Box 808
100 1st Avenue West
Oskaloosa, Iowa 52577
+1-800-825-6020
+1-641-673-0411

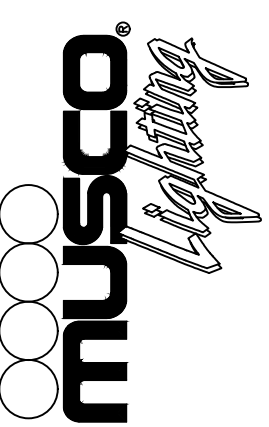[illegible]

JOB NUMBER:	159857
DRAWN BY:	WV
CHECK BY:	WV
REPRESENTATIVE:	RS
SCALE:	1:800
DATE:	20CT20
DRAWING NUMBER:	59857PC1
12 OF 16 SHEETS	

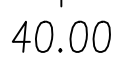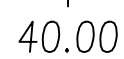

Information contained herein is the confidential property of Musco Sports Lighting, LLC and/or its parent companies, affiliates, successors and assigns. Reproduction, distribution, or use of the information other than its limited, intended purpose without express written permission is prohibited.

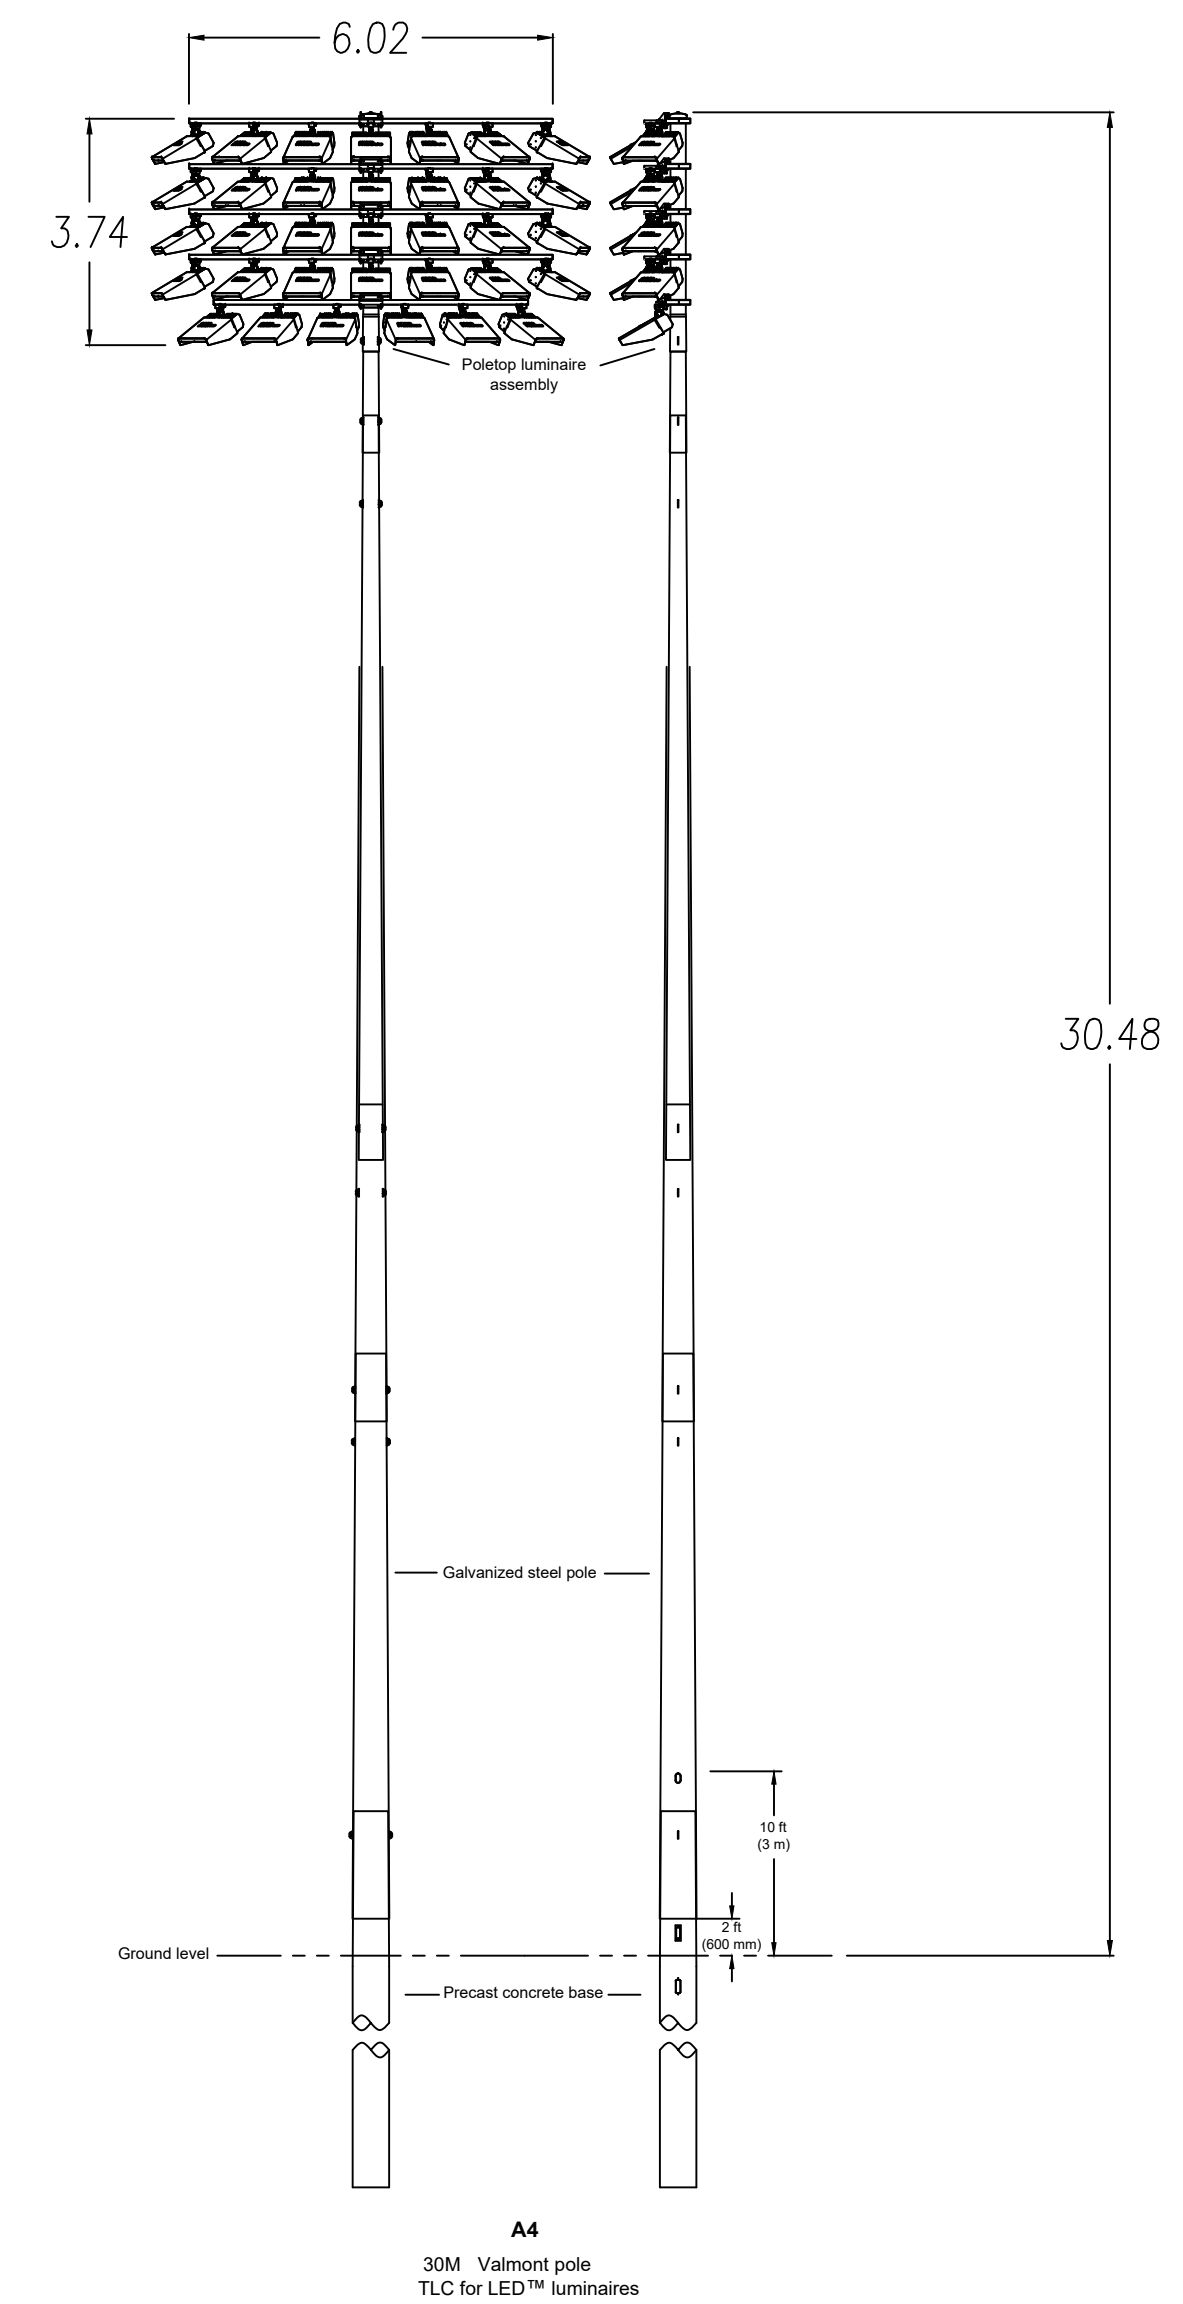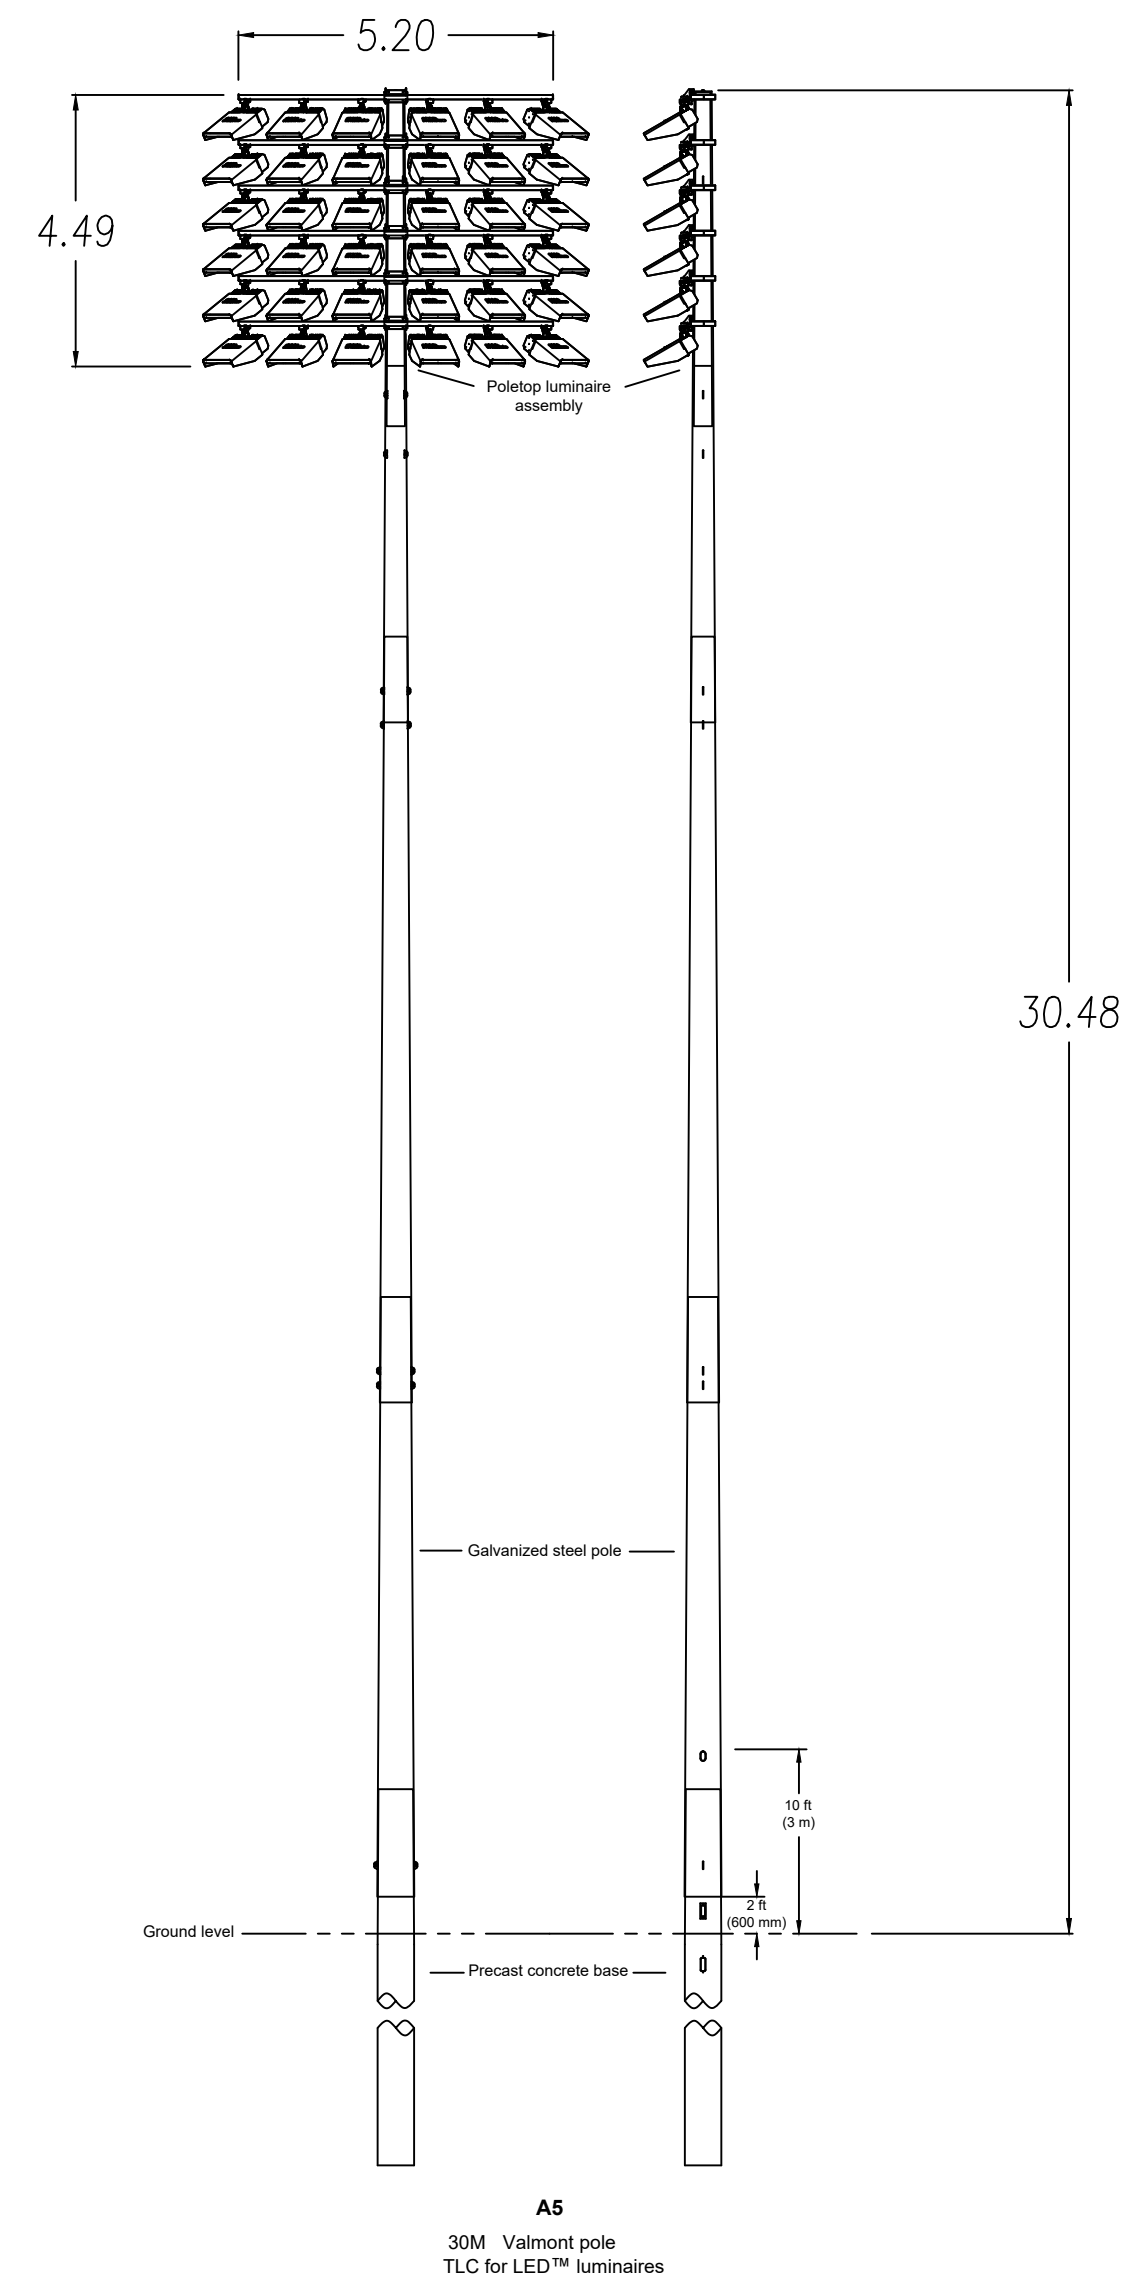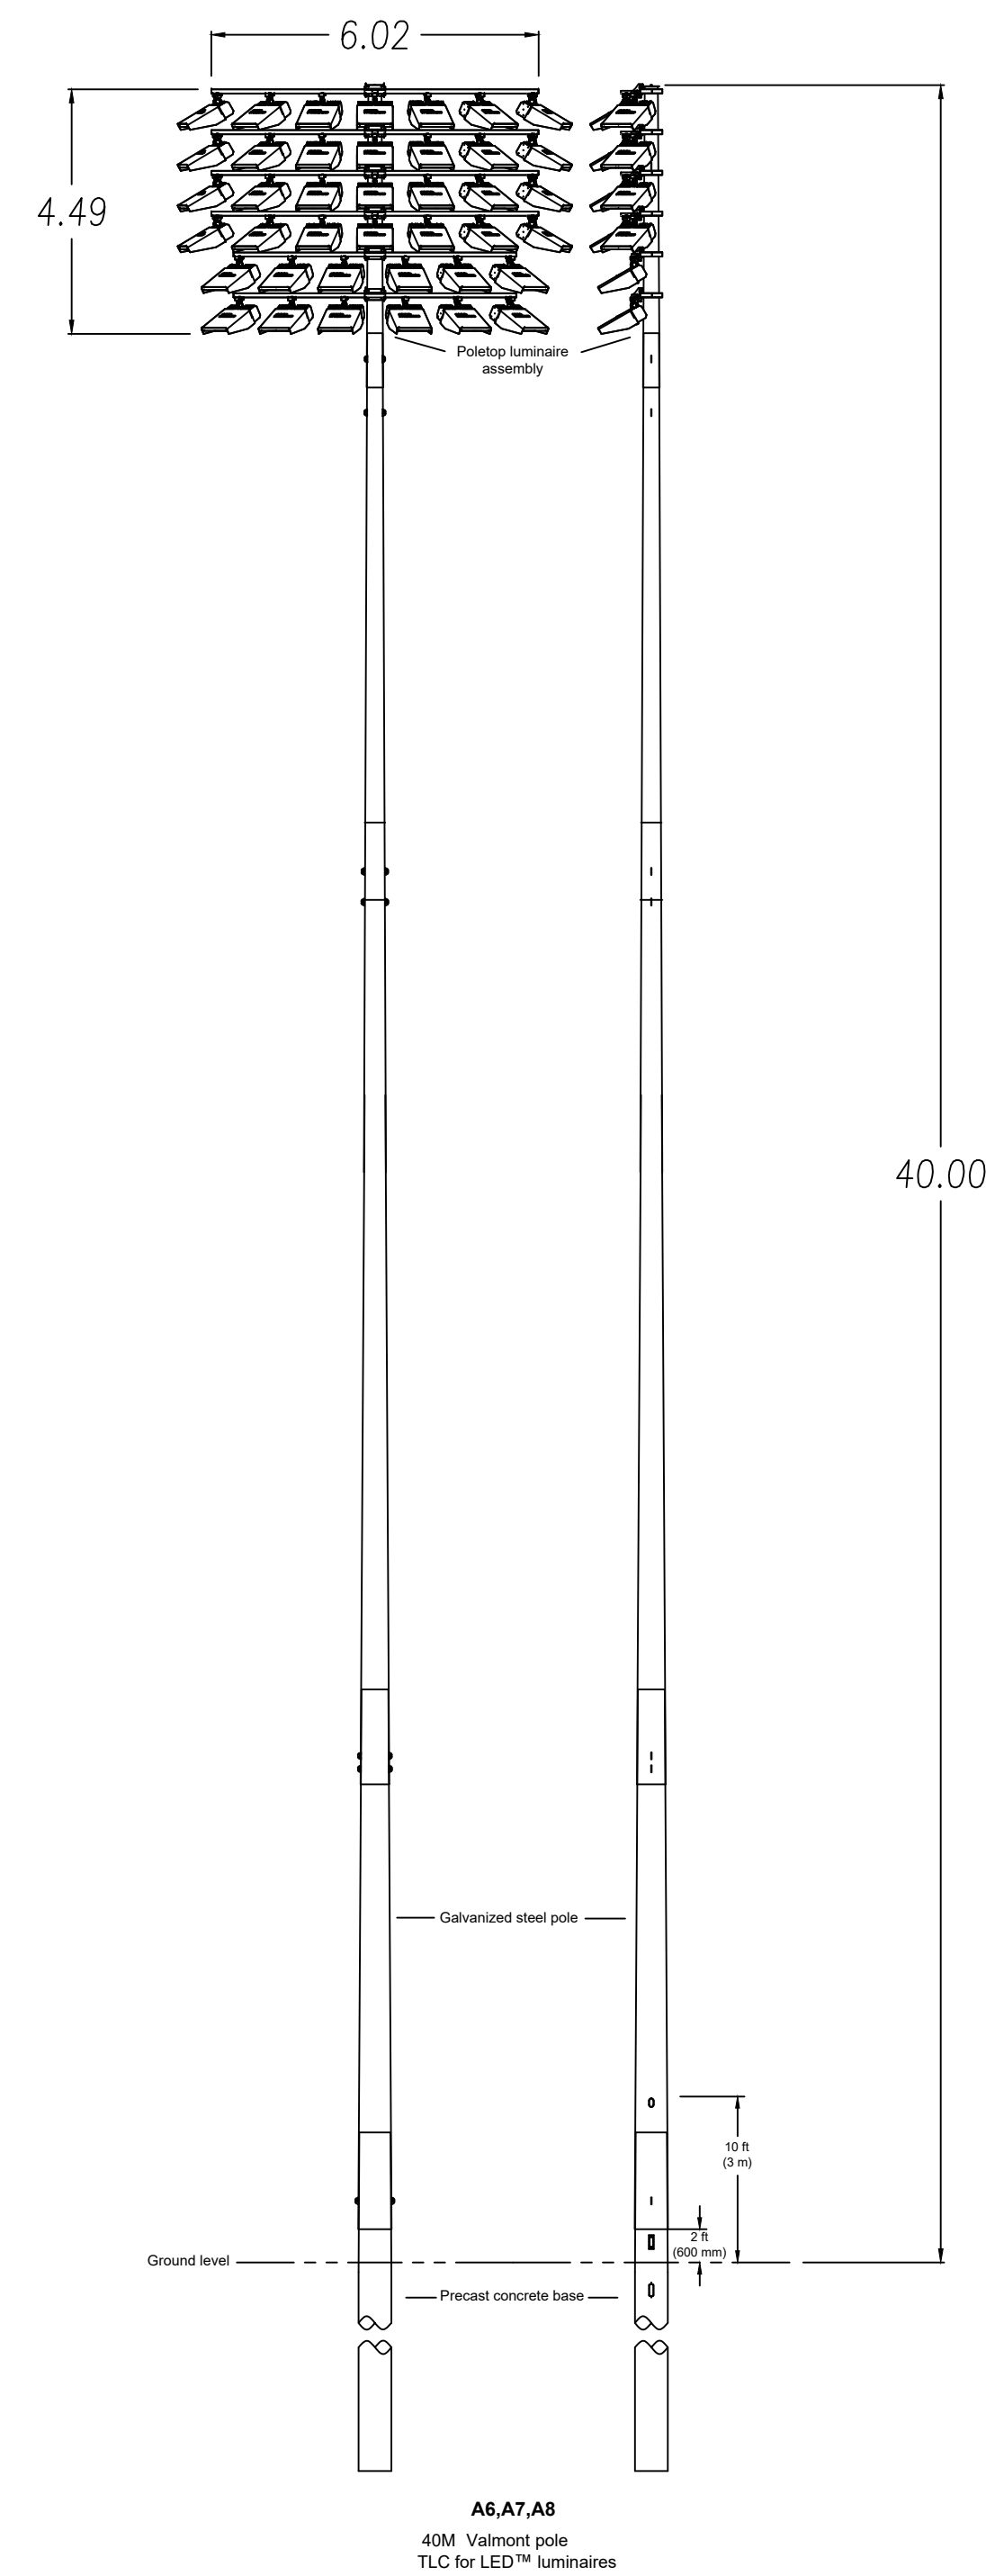




Information contained herein is the confidential property of Musco Sports Lighting, LLC and/or its parent companies, affiliates, successors and assigns. Reproduction, distribution, or use of the information other than its limited, intended purpose without express written permission is prohibited.

Royal Randwick Racecourse	Randwick, NSW	Pole Configuration
---------------------------	---------------	--------------------

CORPORATE OFFICE:
P.O. Box 808
100 1st Avenue West
Oskaaloosa, Iowa 52577
+1-800-825-6020
+1-641-673-0411

[illegible]

3 NUMBER:	159857
DRAWN BY:	WV
CHECK BY:	WV
REPRESENTATIVE:	RS
SCALE:	1:800
DATE:	20OCT20
DRAWING NUMBER:	59857PC1
4 OF 16 SHEETS	

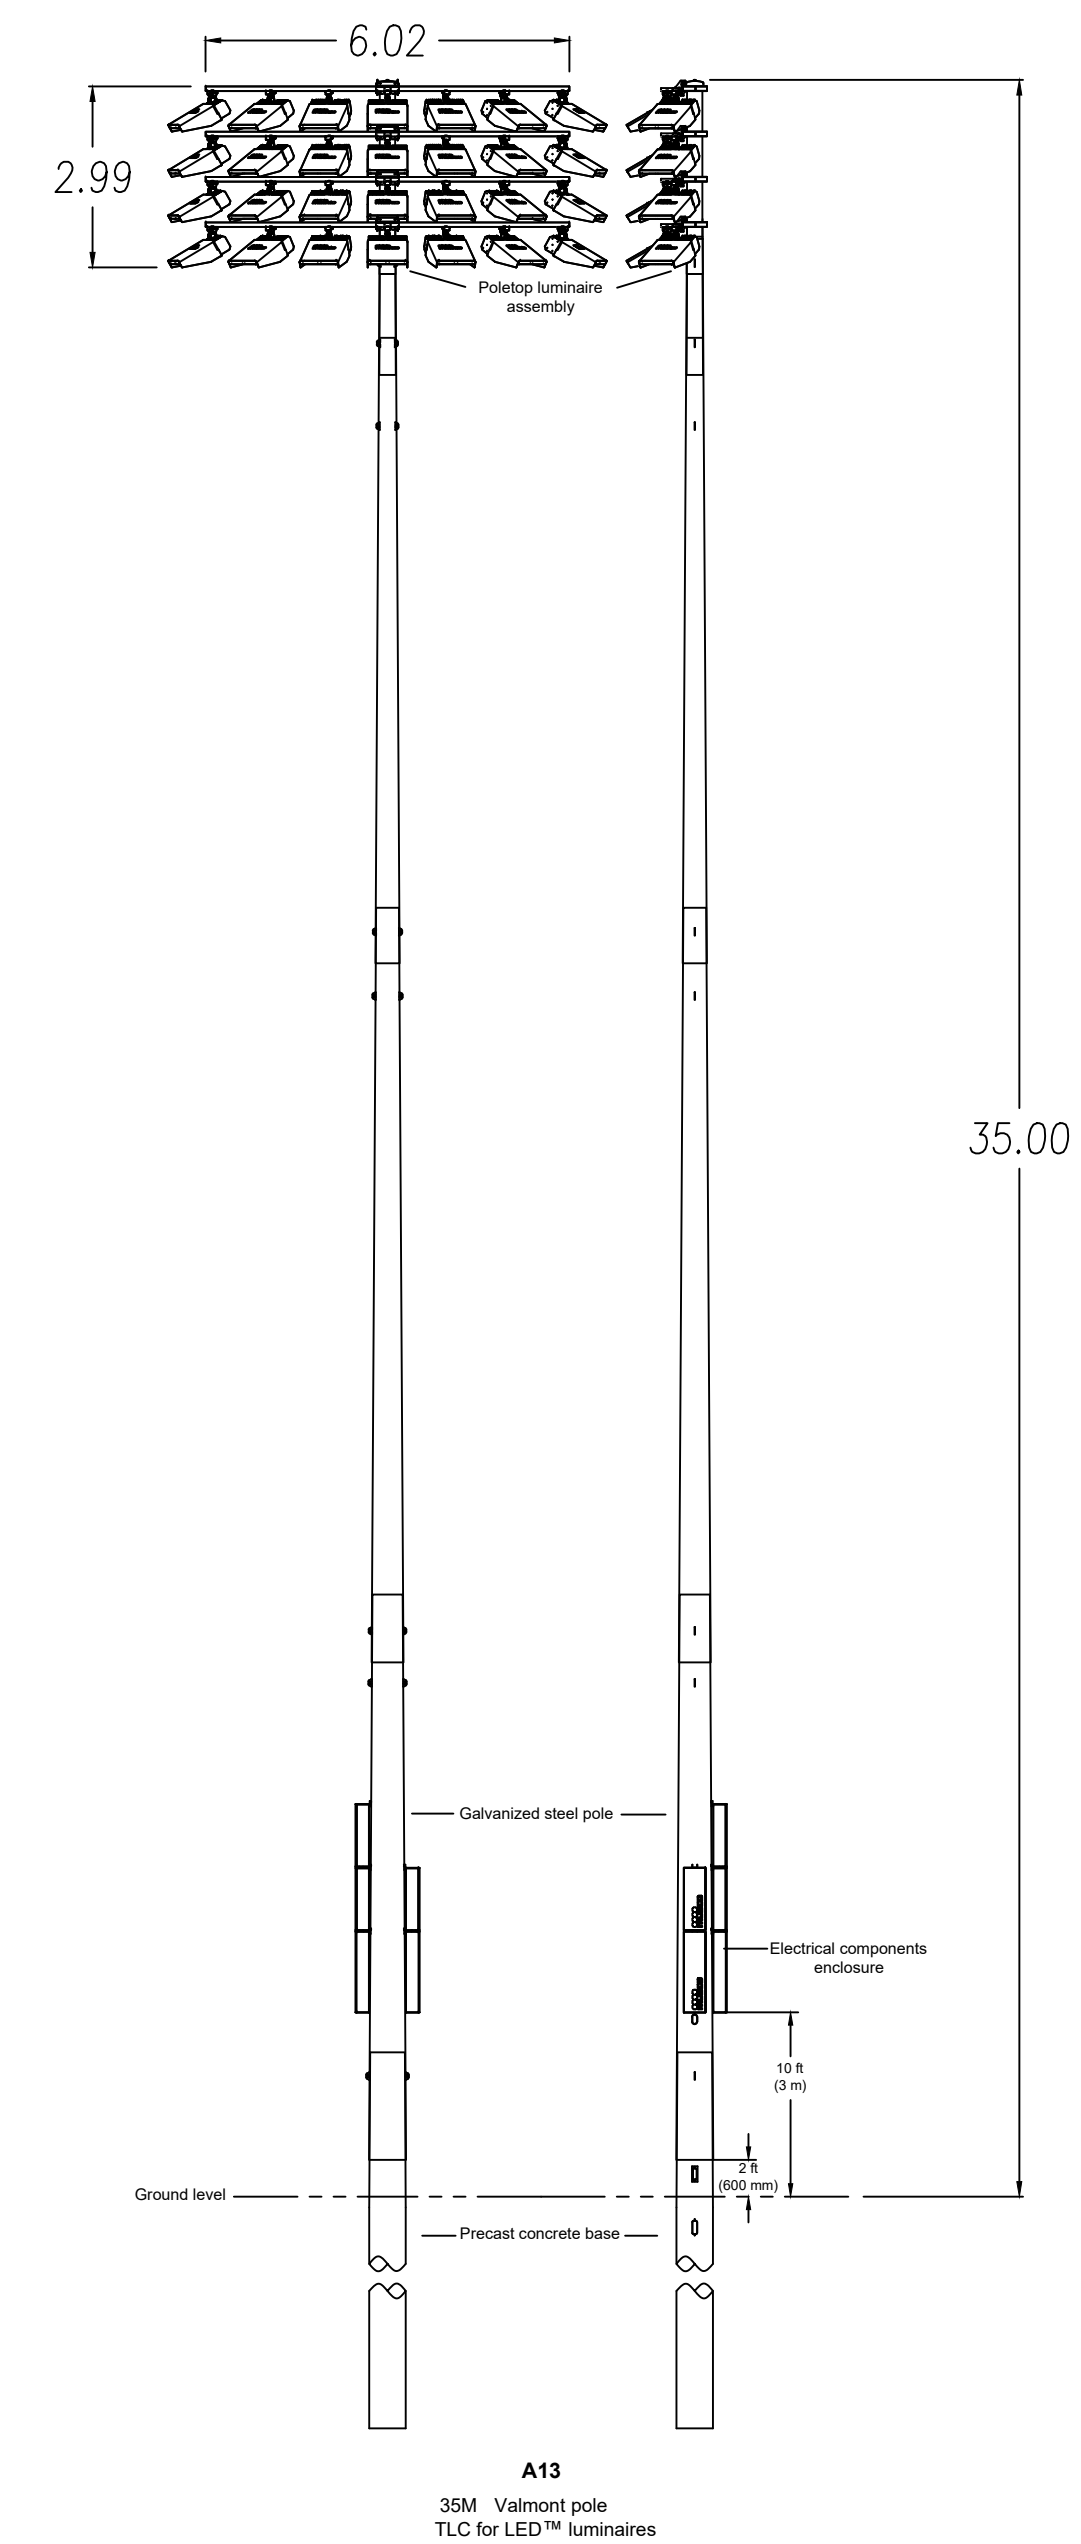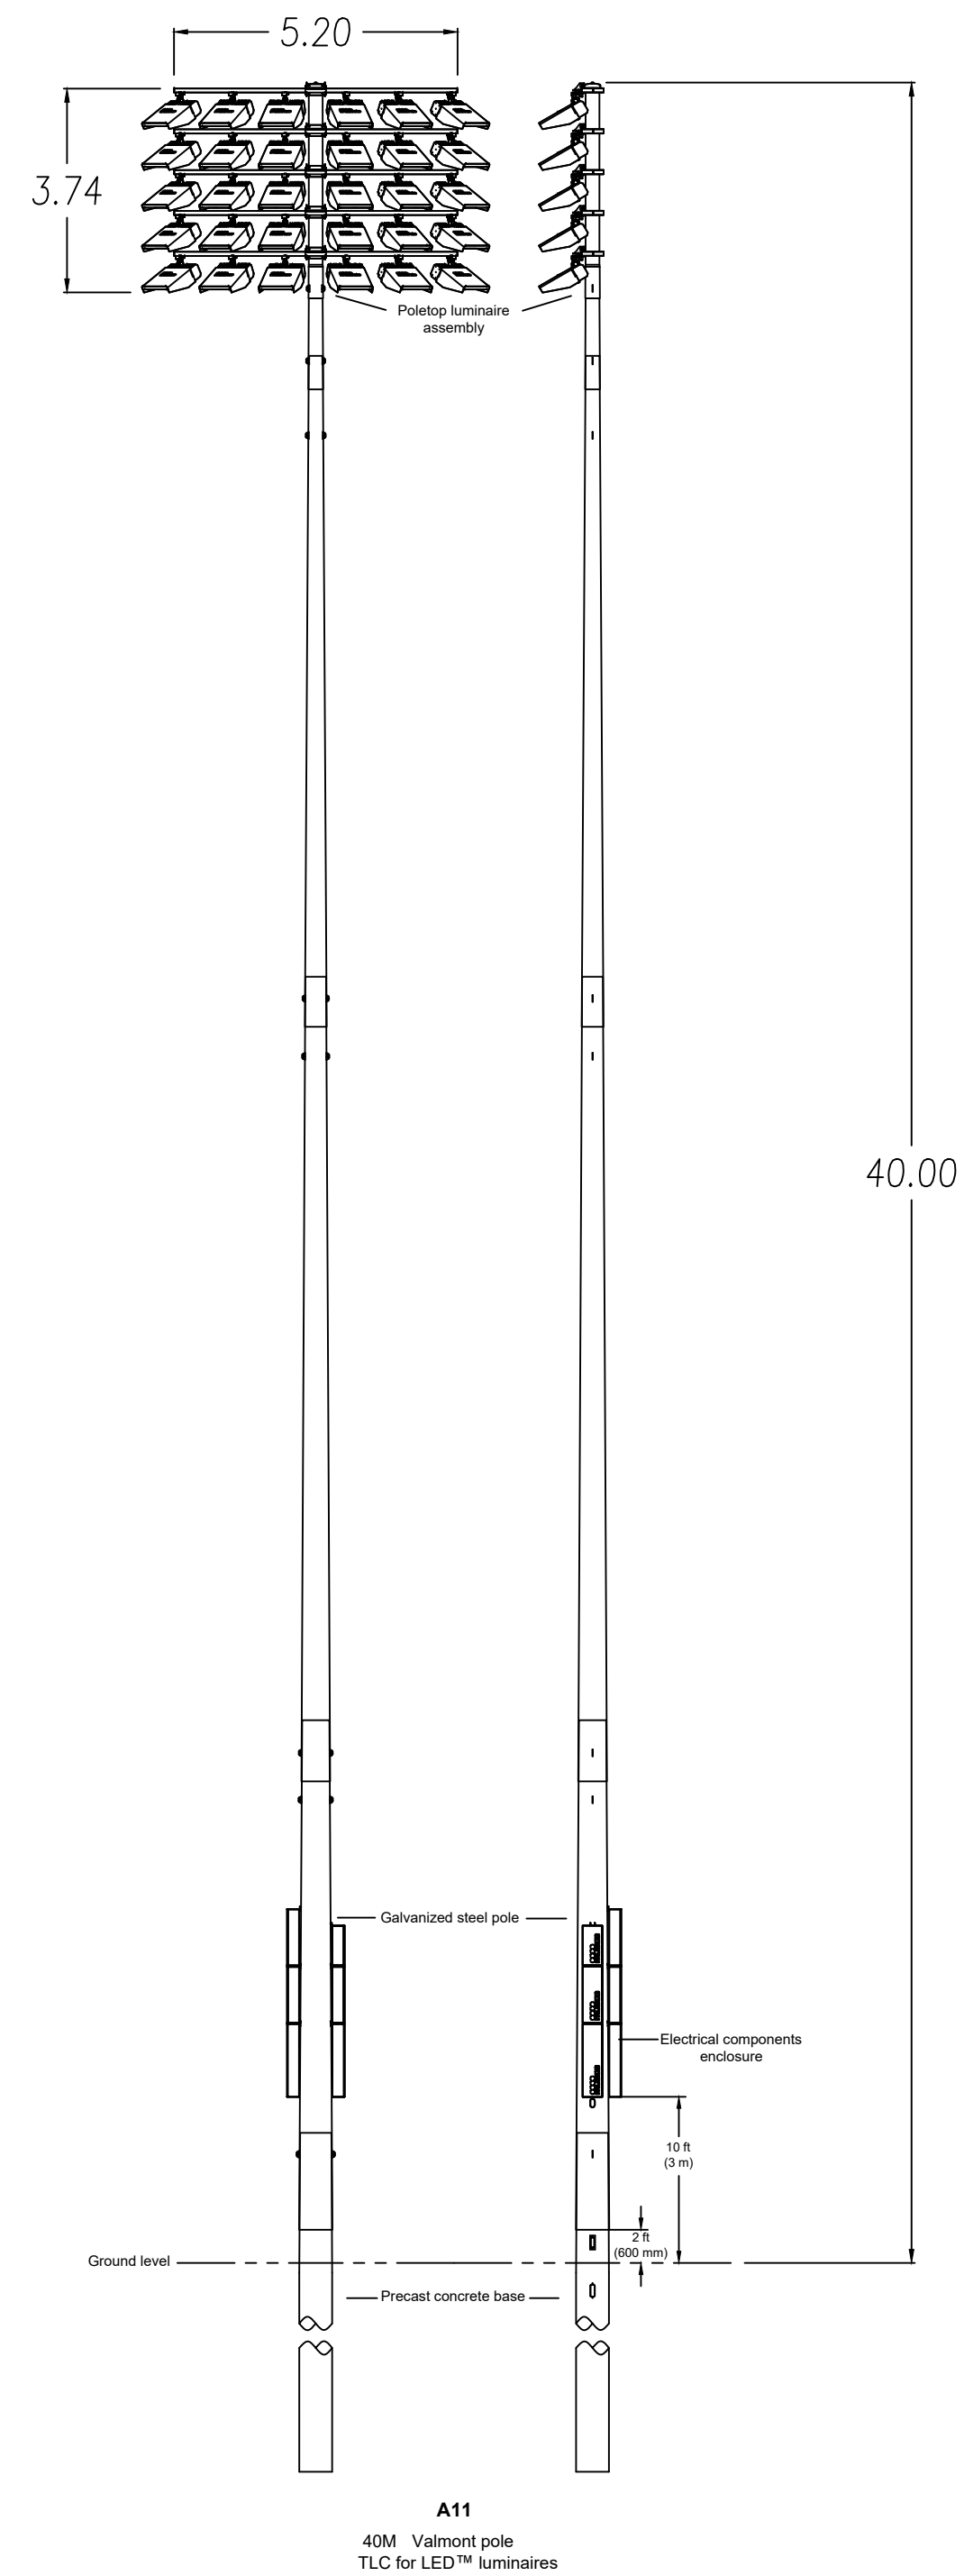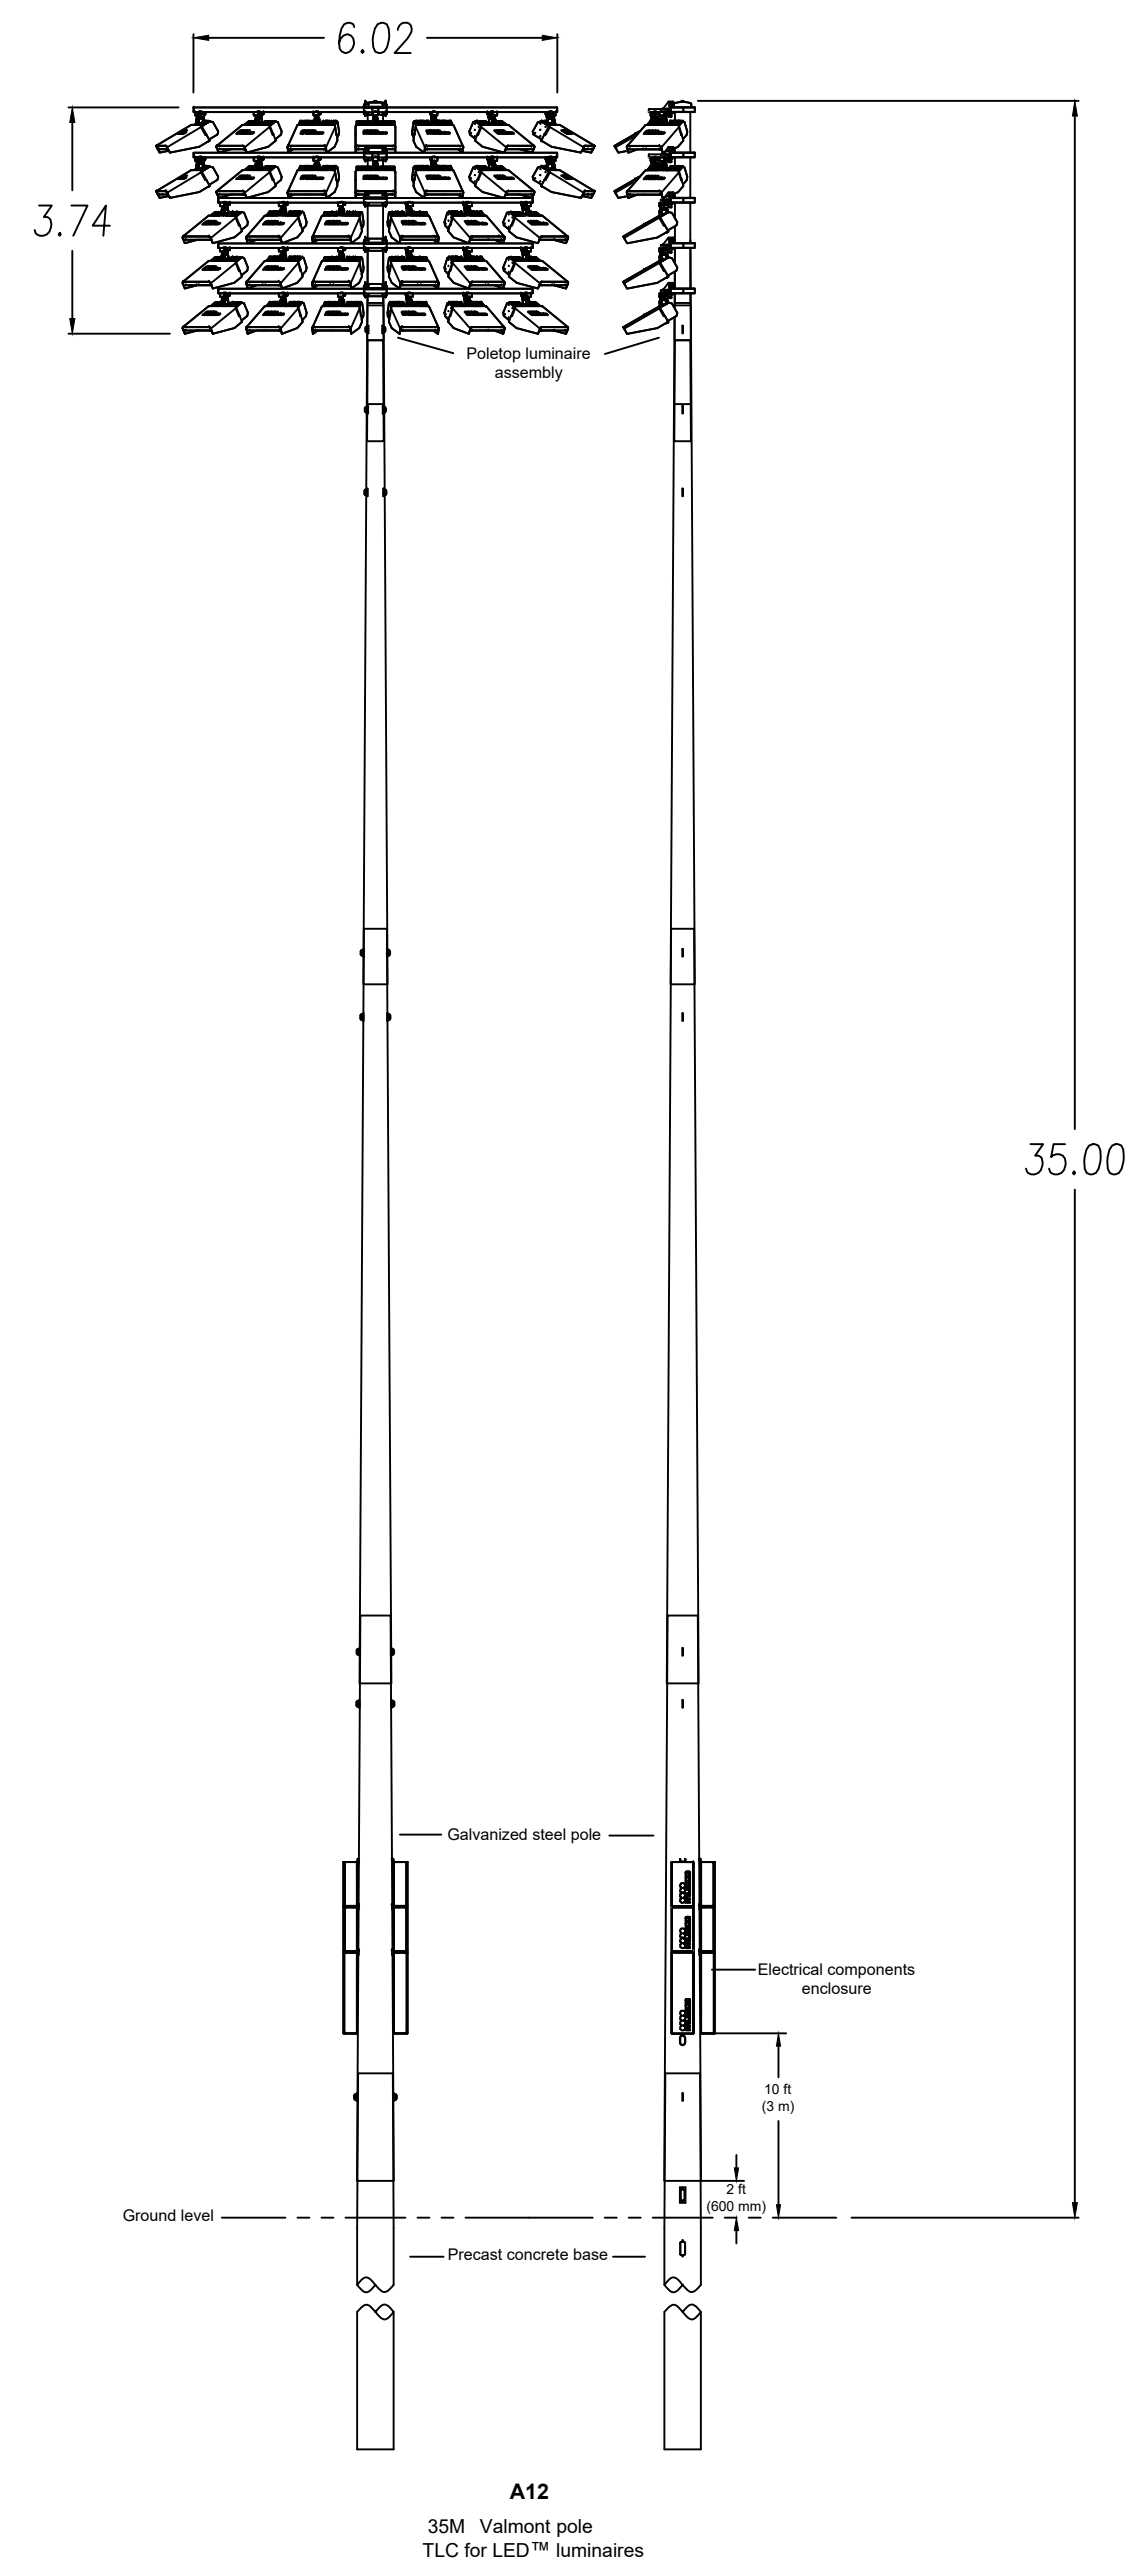



Information contained herein is the confidential property of Musco Sports Lighting, LLC and/or its parent companies, affiliates, successors and assigns. Reproduction, distribution, or use of the information other than its limited, intended purpose without express written permission is prohibited.

Royal Randwick Racecourse	Randwick, NSW	Pole Configuration
---------------------------	---------------	--------------------

CORPORATE OFFICE:
P.O. Box 808
100 1st Avenue West
Oskaloosa, Iowa 52577
+1-800-825-6020
+1-641-673-0411

[illegible]

3 NUMBER:	159857
DRAWN BY:	WV
CHECK BY:	WV
REPRESENTATIVE:	RS
SCALE:	1:800
DATE:	20OCT20
DRAWING NUMBER:	59857PC1
5 OF 16 SHEETS	

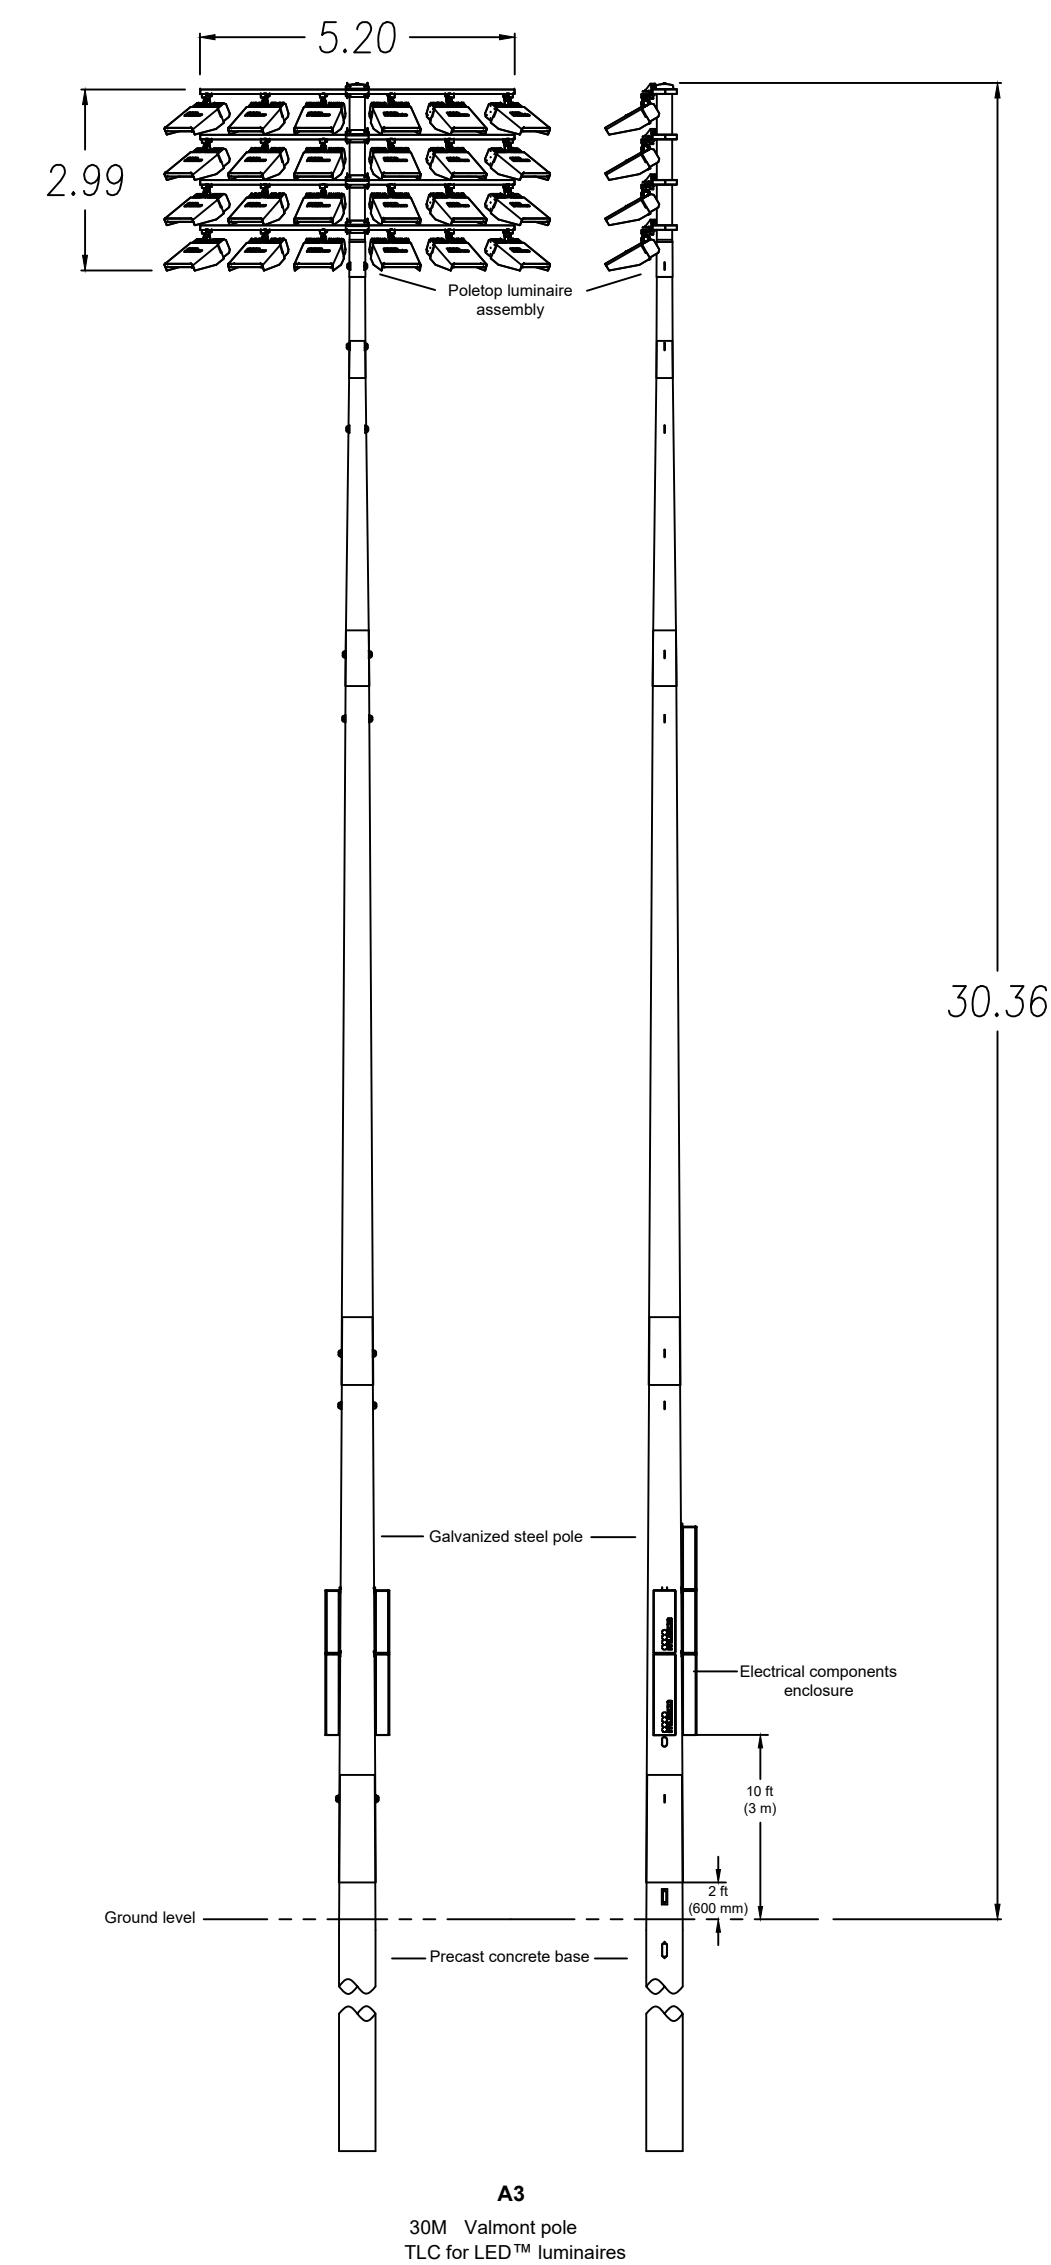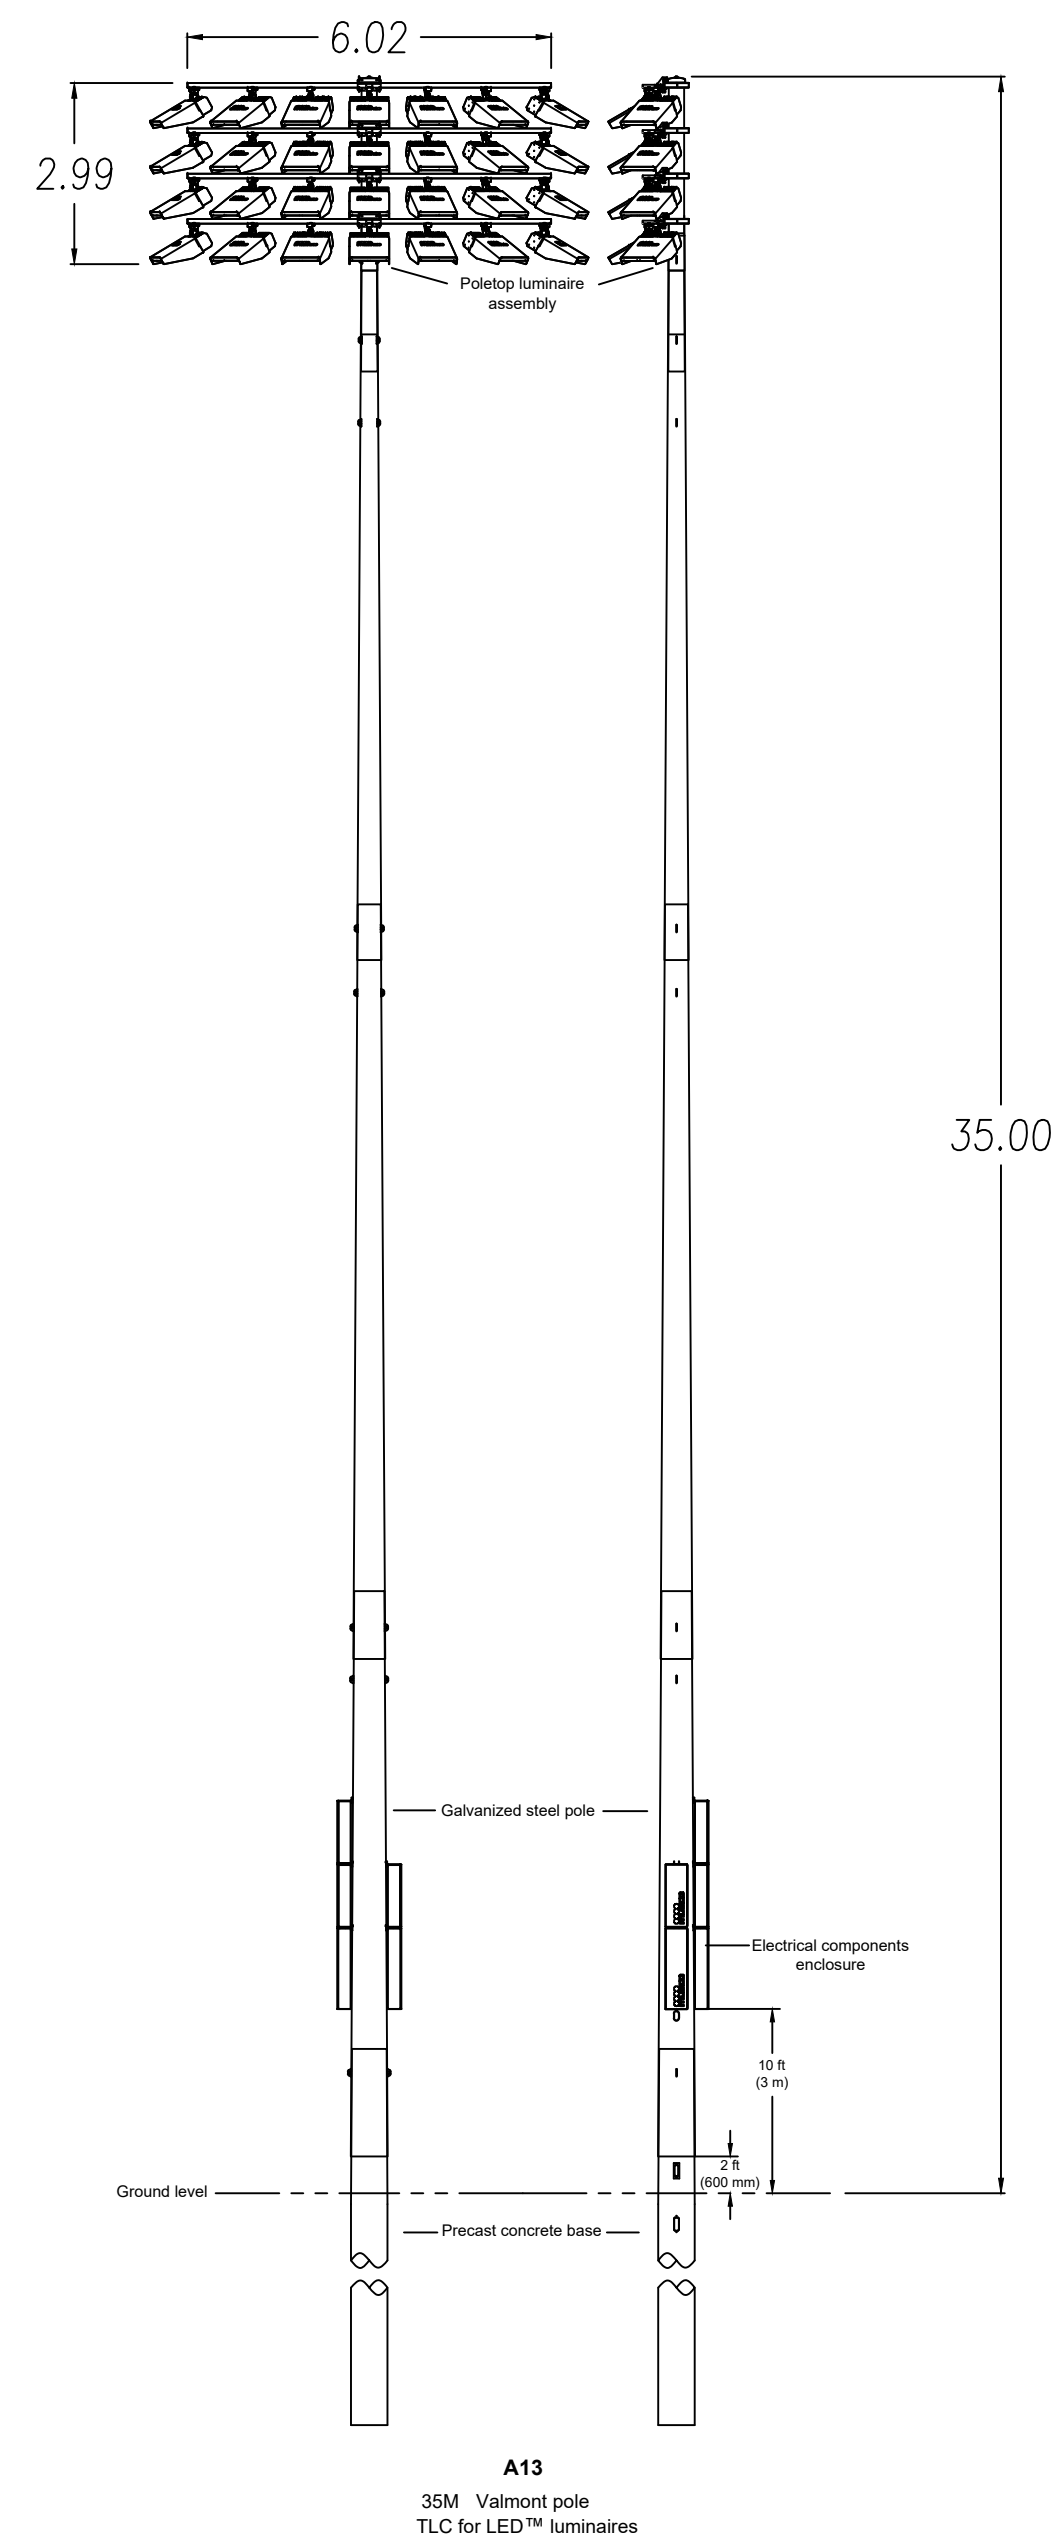

Information contained herein is the confidential property of Musco Sports Lighting, LLC and/or its parent companies, affiliates, successors and assigns. Reproduction, distribution, or use of the information other than its limited, intended purpose without express written permission is prohibited.

Royal Randwick Racecourse	Randwick, NSW	Pole Configuration
---------------------------	---------------	--------------------

CORPORATE OFFICE:
P.O. Box 808
100 1st Avenue West
Oskaaloosa, Iowa 52577
+1-800-825-6020
+1-641-673-0411



15 JULY 2004

[illegible]

3 NUMBER:	159857
DRAWN BY:	WV
CHECK BY:	WV
REPRESENTATIVE:	RS
SCALE:	1:800
DATE:	20OCT20
DRAWING NUMBER:	59857PC1
6 OF 16 SHEETS	