



NOTES
THIS DRAWING IS COPYRIGHT © OF TURNER. NO REPRODUCTION WITHOUT PERMISSION. UNLESS NOTED OTHERWISE THIS DRAWING IS NOT FOR CONSTRUCTION. ALL DIMENSIONS AND LEVELS ARE TO BE CHECKED ON SITE PRIOR TO THE COMMENCEMENT OF WORK. IN THE EVENT OF ANY DISCREPANCIES FOR CLARIFICATION BEFORE PROCEEDING WITH WORK. DRAWINGS ARE NOT TO BE SCALED. USE ONLY FIGURED DIMENSIONS. REFER TO CONSULTANT OCCUPATION FOR FURTHER INFORMATION. IFC AND BAK FILES ARE UNCONTROLLED DOCUMENTS AND ARE ISSUED FOR INFORMATION ONLY.

D:\CS Quality Enhanced Company ISO 9001:2015, Registration Number 28475
Normalised Architect: Nicholas Turner 8665, ABA 86 064 084 911

KEY PLAN

LEGEND

STAGE 1 - Construct Site 1A+1B

Notes:
1. Indicative staging plan shown.
2. Refer to detailed staging plans prepared by surveyor.

Rev	Date	Approved by	Issue Name
04	24/11/20	YO	RF11 for BCC
05	09/12/20	YO	RF11 for DPIE

CLIENT
Delcorp
Level 4, 151 Redfern Street Redfern NSW 2016 Australia
9665 4100
@delcorp.com.au

Project Title
Tallawong Station Precinct South
1-15 & 2-12 Conferta Avenue Rouse Hill NSW 2155

Drawing Title
Site Information
Staging Diagram_S1

Scale
1:500, 1:0.61 @A1, 50% @A3
Status
RF11 for DPIE

Project No.
18095

Drawn by
TURNER

Rev
05

TURNER

Level 7 ONE Oxford Street
Sydney NSW 2010
AUSTRALIA

T +61 2 8668 0000
F +61 2 8668 0088
turner@turner.com.au



 STAGE 2 - Construct Site 2A and new road

Notes:

1. Indicative staging plan shown.
2. Refer to detailed staging plans prepared by surveyor.

Rev	Date	Approved by	Issue Name
04	24/11/20	YO	RFI1 for BCC
05	09/12/20	YO	RFI1 for DPIE

CLIENT
Deicorp
Level 4, 161 Redfern Street Redfern NSW 2016 Australia
8665 4100
@deicorp.com.au

Project Title
Tallawong Station Precinct South
1-15 & 2-12 Conferta Avenue Rouse Hill NSW 2155


Drawing Title

Site Information

Staging Diagram_S2

Scale	Project No.	Drawn by
1:500, 1:0.61 @A1, 50% @A3	18095	TURNER
Status	Dwg No.	Rev
RFI1 for DPIE	DA-010-012	05

01 2 8958 0000
01 2 8958 0068
www.audio.com.au

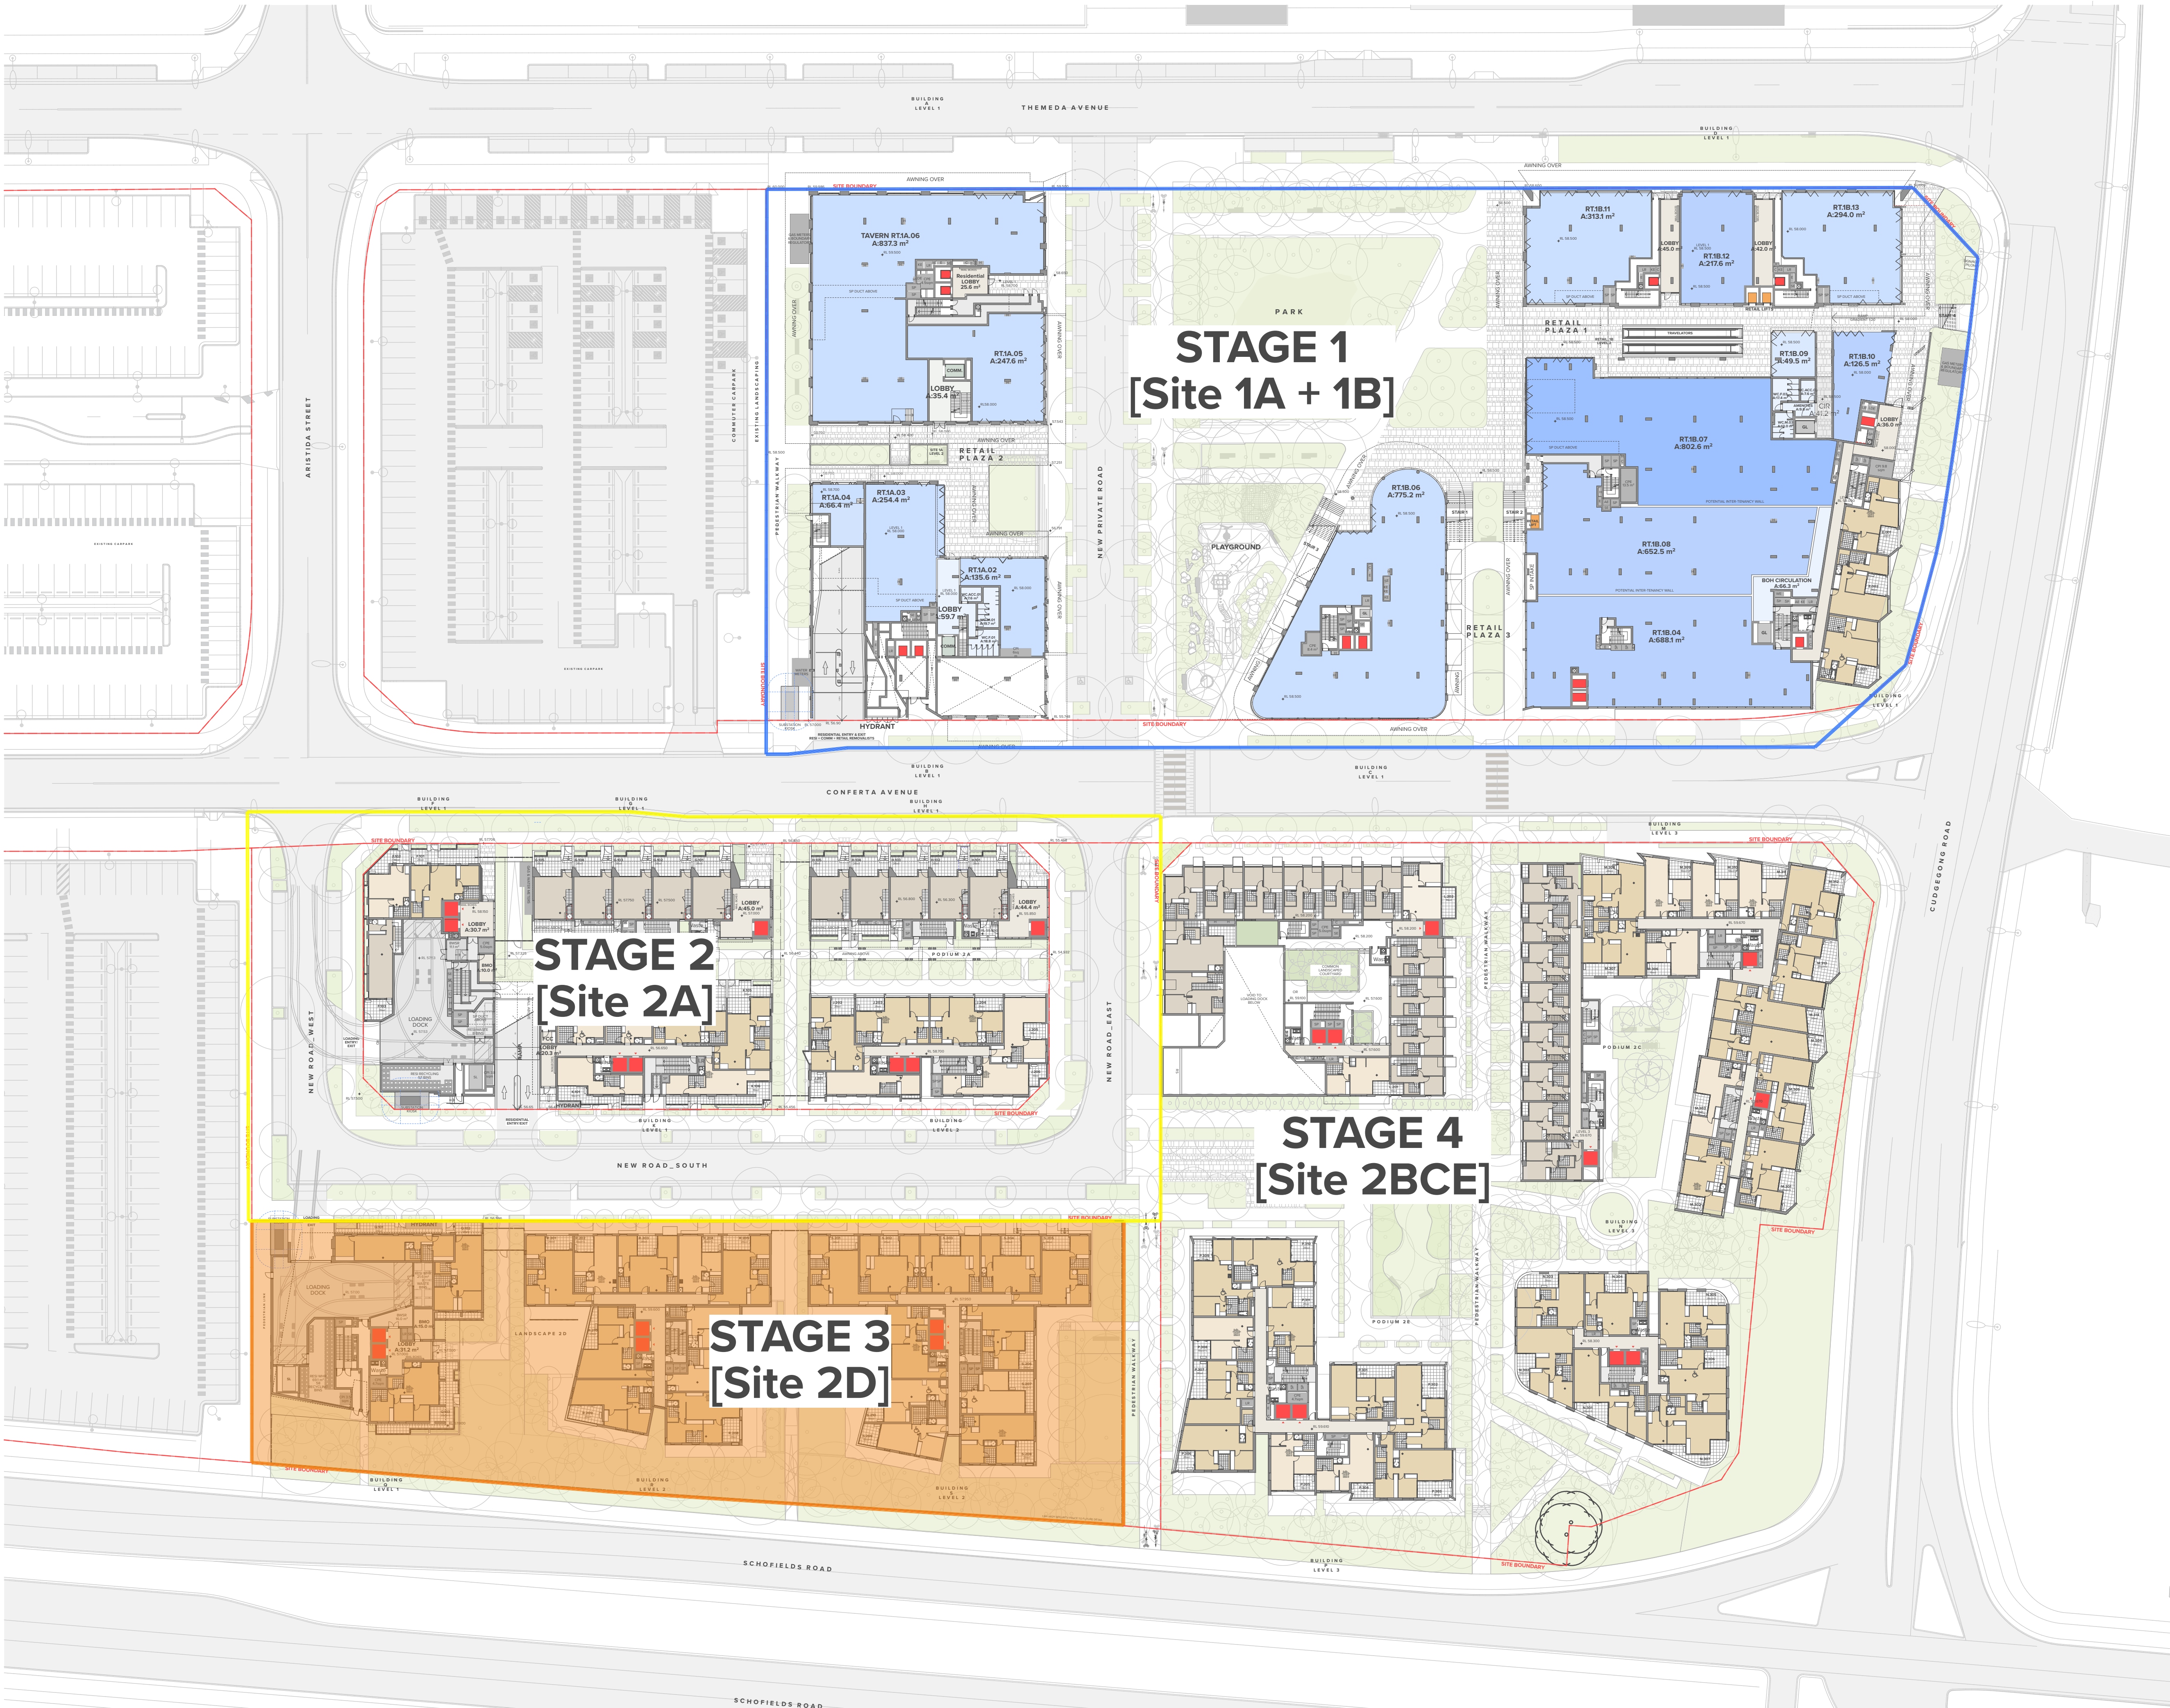

NOTES
THIS DRAWING IS COPYRIGHT © OF TURNER. NO REPRODUCTION WITHOUT PERMISSION. UNLESS NOTED OTHERWISE THIS DRAWING IS NOT FOR CONSTRUCTION. ALL DIMENSIONS AND LEVELS ARE TO BE CHECKED ON SITE PRIOR TO THE COMMENCEMENT OF WORK. IF ONLY TURNER OF ANY DISCREPANCIES FOR CLARIFICATION BEFORE PROCEEDING WITH WORK. DRAWINGS ARE NOT TO BE SCALED. USE ONLY FIGURED DIMENSIONS. REFER TO CONSULTANT OCCUPATION FOR FURTHER INFORMATION. IFC AND BAK FILES ARE UNCONTROLLED DOCUMENTS AND ARE ISSUED FOR INFORMATION ONLY.

DL25 Quality Endorsed Company ISO 9001:2015, Registration Number 28475
Notified Architect: Nicholas Turner, 8665, ABN 88 064 084 911

KEY PLAN

LEGEND

- STAGE 1 - Site 1A+1B completed
- STAGE 2 - Site 2A completed
- STAGE 3 - Construct Site 2D

Notes:
1. Indicative staging plan shown.
2. Refer to detailed staging plans prepared by surveyor.

Rev	Date	Approved by	Issue Name
04	24/11/20	YO	RF11 for BCC
05	09/12/20	YO	RF11 for DPIE


CLIENT
Delcorp
Level 4, 151 Redfern Street Redfern NSW 2016 Australia
8665 4100
@delcorp.com.au

Project Title
Tallawong Station Precinct South
1-15 & 2-12 Conferta Avenue Rouse Hill NSW 2155

Drawing Title
Site Information
Staging Diagram_S3

Scale	Project No.	18095	Drawn by	TURNER	North
1:500, 1:0.61 @A1, 50% @A3	Dwg No.	DA-010-013	Rev	05	
Status					
RF11 for DPIE					

TURNER
Level 7 ONE Oxford Street
Sydney NSW 2010
AUSTRALIA
T +61 2 8668 0000
F +61 2 8668 0088
turner@delcorp.com.au

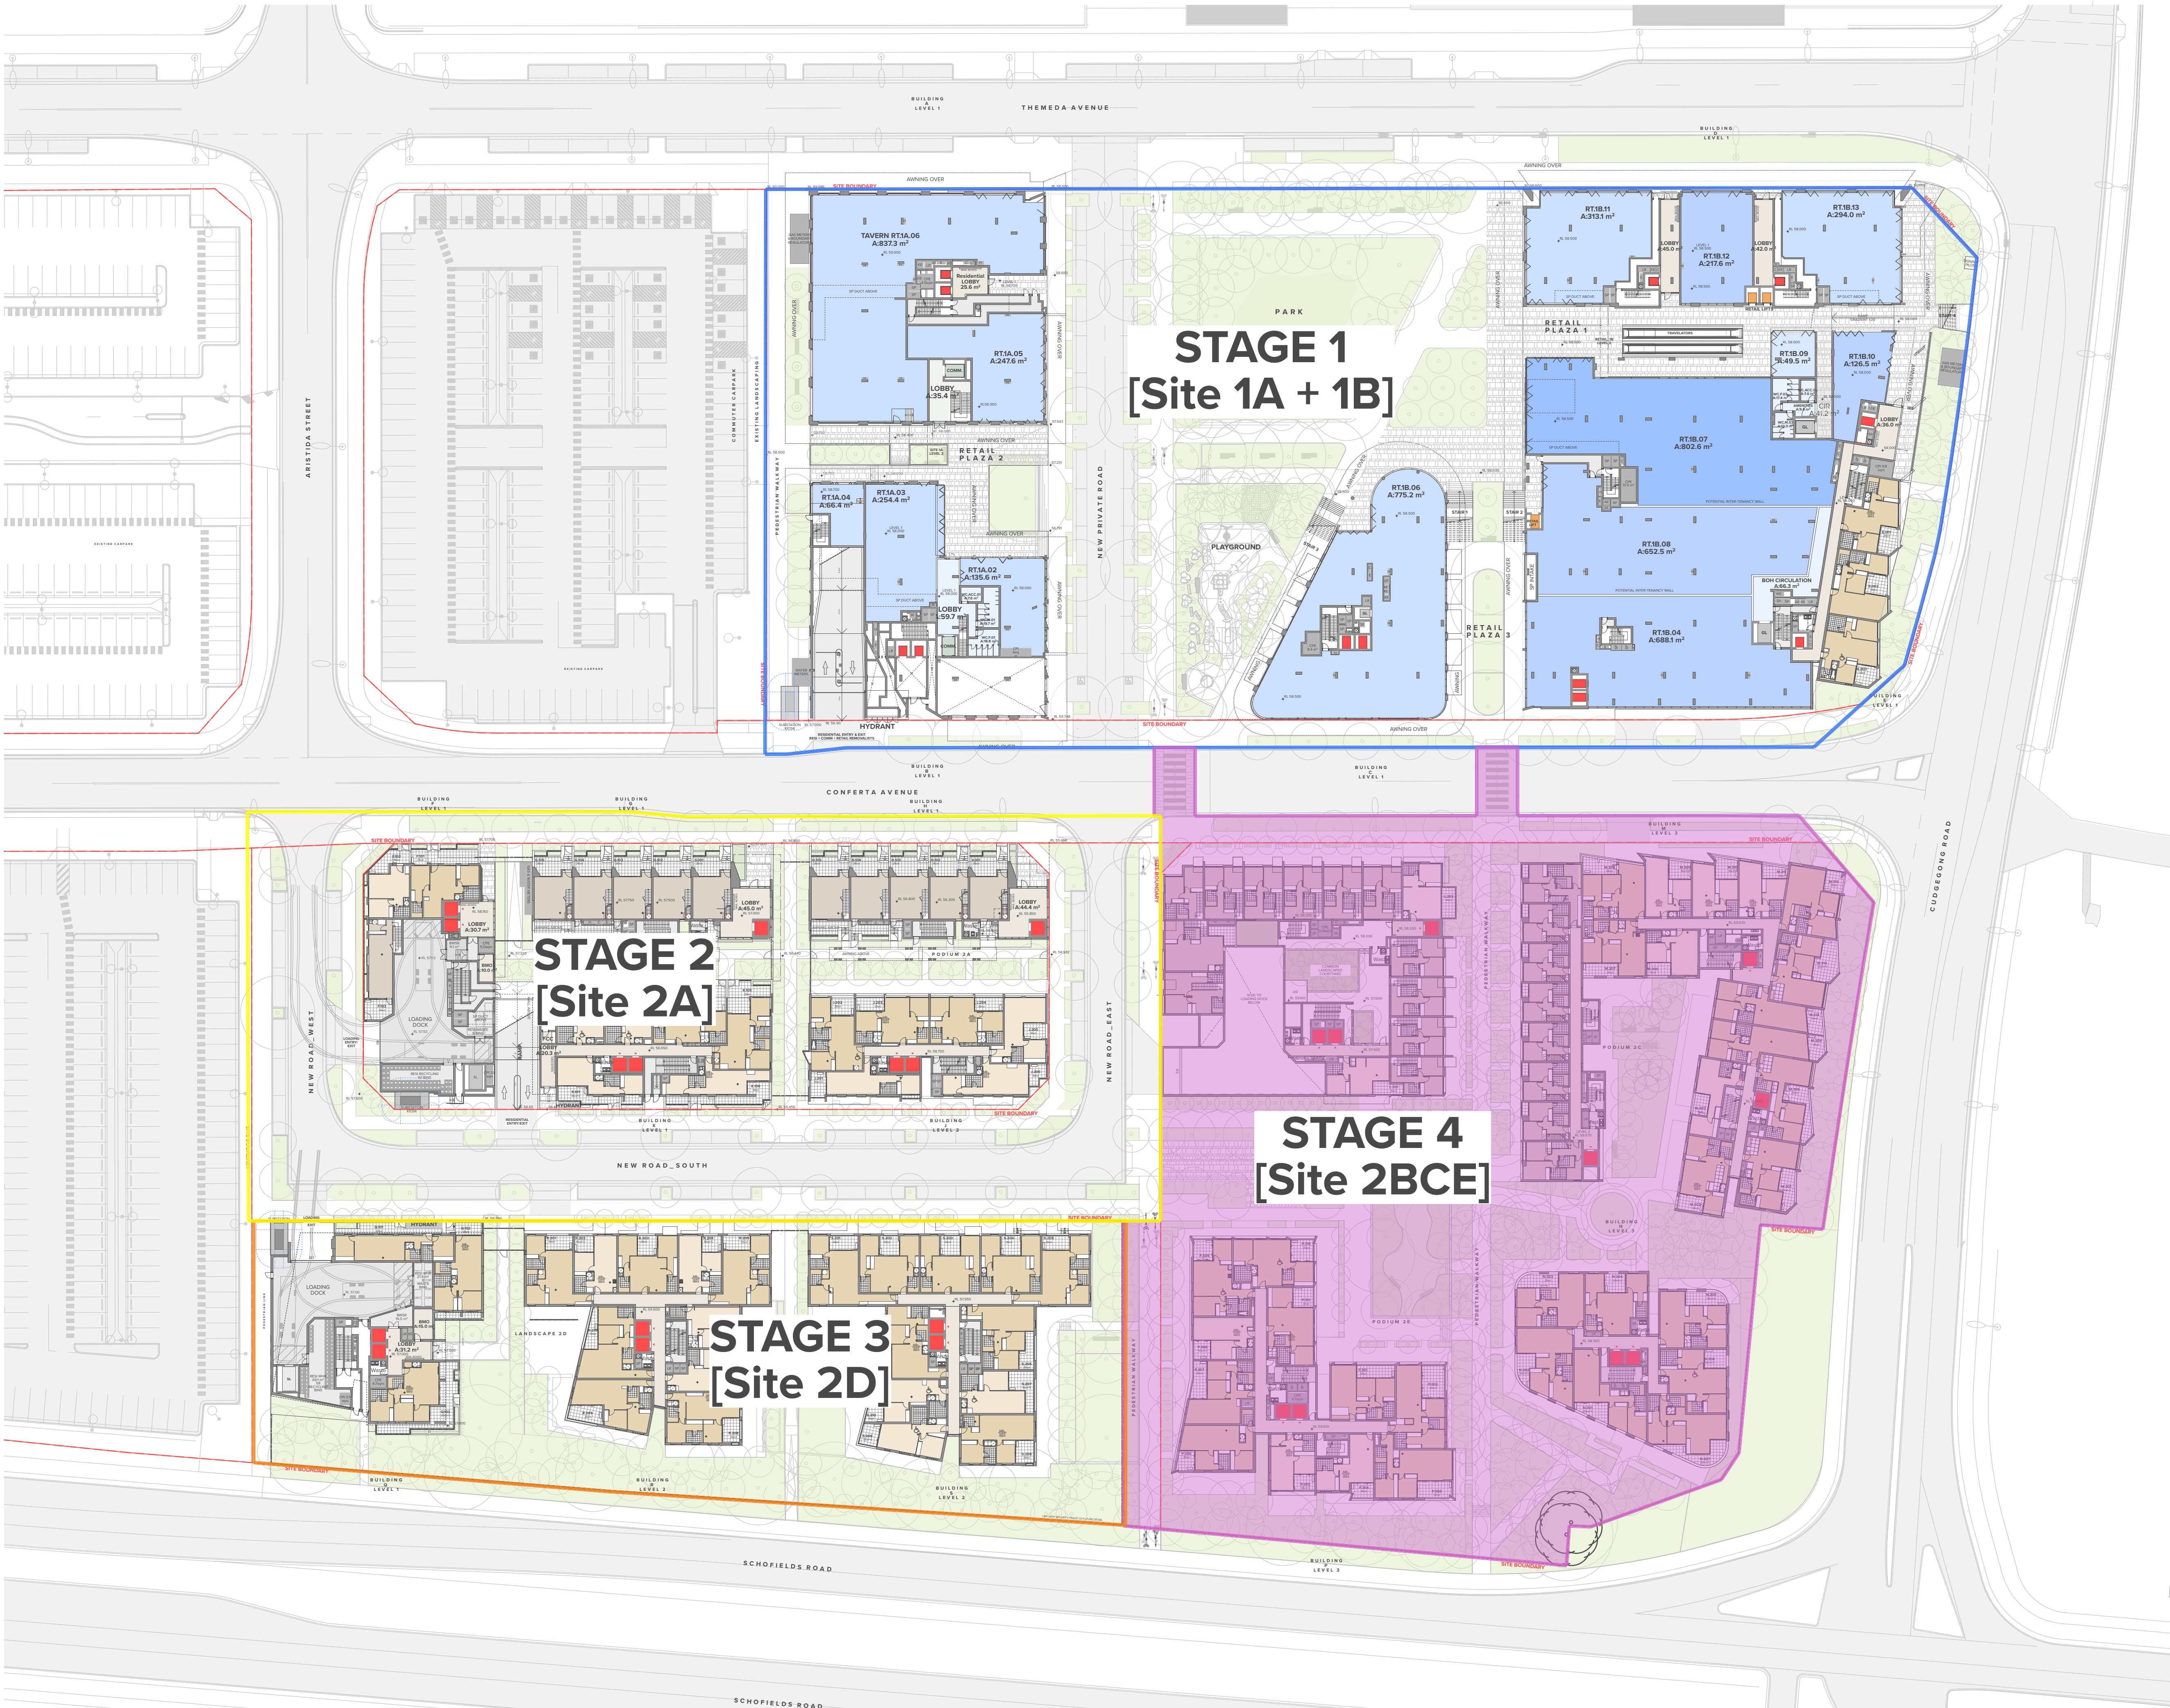

NOTES
THIS DRAWING IS COPYRIGHT © OF TURNER. NO REPRODUCTION WITHOUT PERMISSION. UNLESS NOTED OTHERWISE THIS DRAWING IS NOT FOR CONSTRUCTION. ALL DIMENSIONS AND LEVELS ARE TO BE CHECKED ON SITE PRIOR TO THE COMMENCEMENT OF WORK. IF ANY TURNER OF ANY DISCREPANCIES FOR CLARIFICATION BEFORE PROCEEDING WITH WORK. DRAWINGS ARE NOT TO BE SCALED. USE ONLY FIGURED DIMENSIONS. REFER TO CONSULTANT DOCUMENTATION FOR FURTHER INFORMATION. IFC AND BAK FILES ARE UNCONTROLLED DOCUMENTS AND ARE ISSUED FOR INFORMATION ONLY.

DL25 Quality Endorsed Company ISO 9001:2015, Registration Number 28475
Notified Architect: Nicholas Turner, 8895, ABA 88 064 084 911

KEY PLAN

LEGEND

- STAGE 1 - Site 1A+1B completed
- STAGE 2 - Site 2A completed
- STAGE 3 - Site 2D completed
- STAGE 4 - Construct Site 2BCE + pedestrian crossings

Notes:
1. Indicative staging plan shown.
2. Refer to detailed staging plans prepared by surveyor.

Rev	Date	Approved by	Issue Name
04	24/11/20	YO	RF11 for BCC
05	09/12/20	YO	RF11 for DPIE

CLIENT
Delcorp
Level 4, 151 Redfern Street Redfern NSW 2016 Australia
9665 4100
@delcorp.com.au

Project Title
Tallawong Station Precinct South
1-15 & 2-12 Conferta Avenue Rouse Hill NSW 2155


Drawing Title
Site Information
Staging Diagram_S4

Scale
1:500 @A1, 50% @A3

Project No. **18095** Drawn by **TURNER**
Dwg No. **DA-010-014** Rev **05**

Status
RF11 for DPIE

TURNER
Level 7 ONE Oxford Street
Sydney NSW 2010
AUSTRALIA
T +61 2 8668 0000
F +61 2 8668 0088
turner@turner.com.au

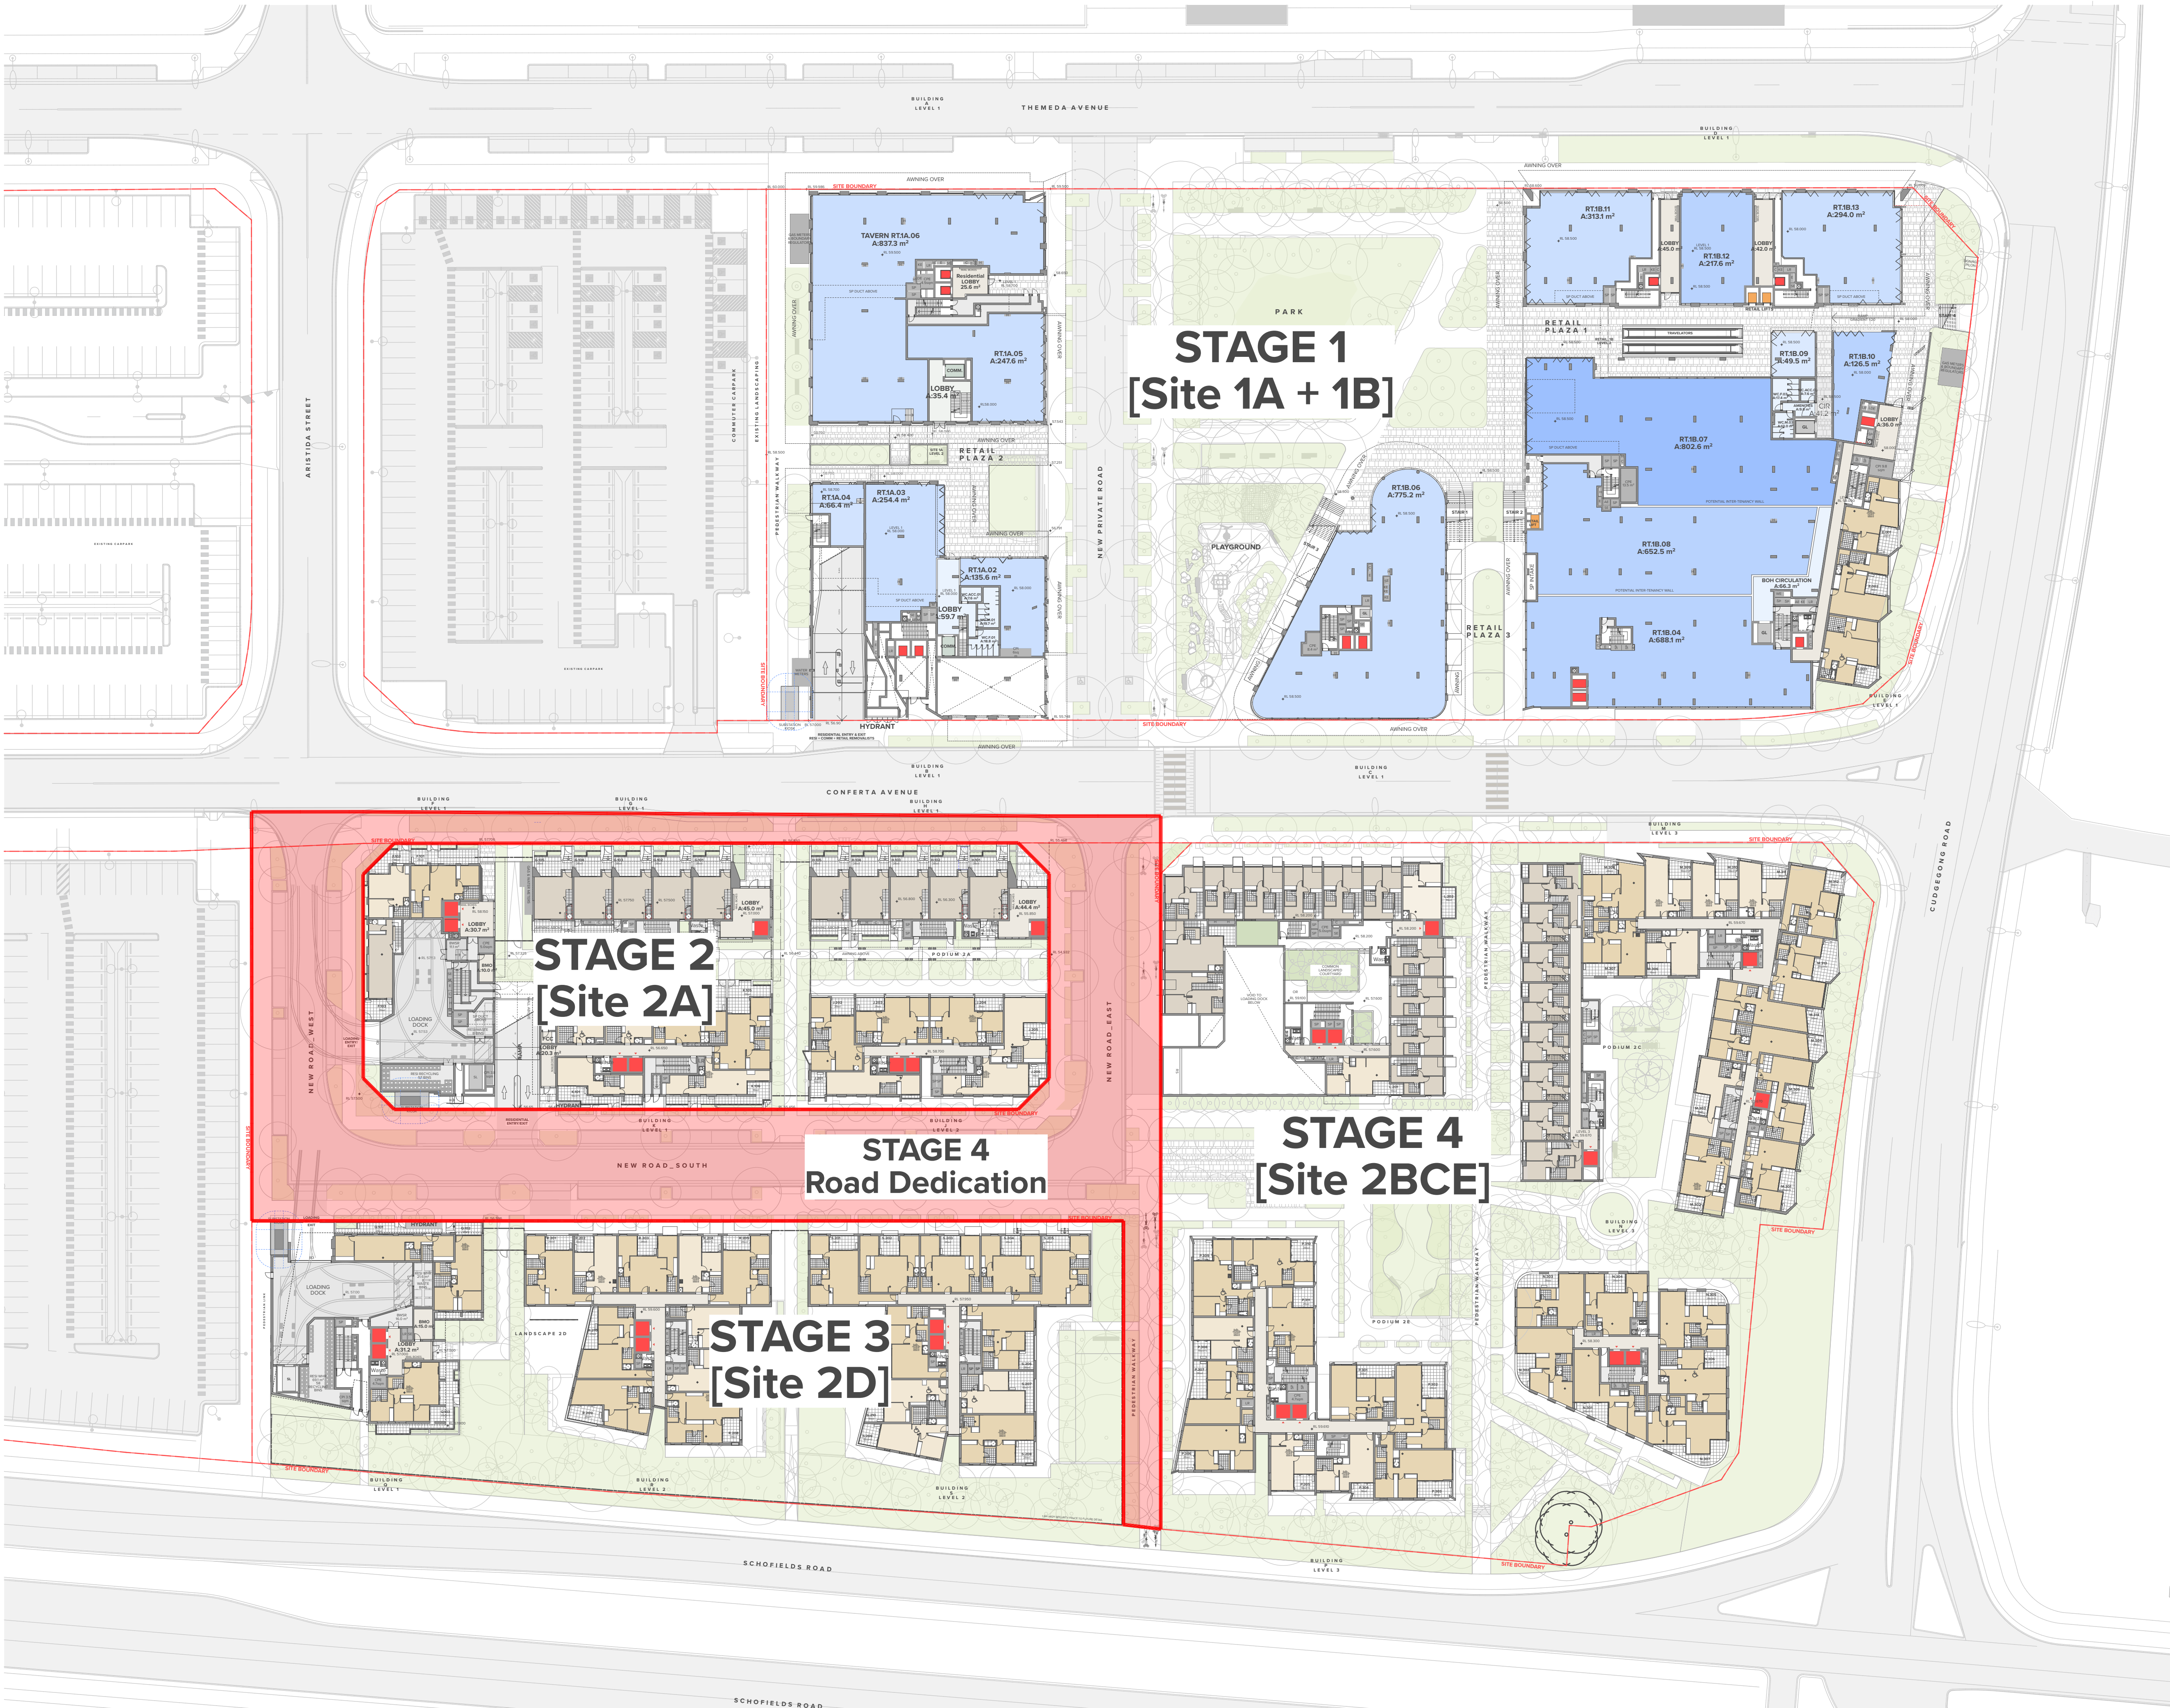

NOTES
THIS DRAWING IS COPYRIGHT © OF TURNER. NO REPRODUCTION WITHOUT PERMISSION. UNLESS NOTED OTHERWISE THIS DRAWING IS NOT FOR CONSTRUCTION. ALL DIMENSIONS AND LEVELS ARE TO BE CHECKED ON SITE PRIOR TO THE COMMENCEMENT OF WORK. IF ONLY TURNER OF ANY DISCREPANCIES FOR CLARIFICATION BEFORE PROCEEDING WITH WORK. DRAWINGS ARE NOT TO BE SCALED. USE ONLY FIGURED DIMENSIONS. REFER TO CONSULTANT DOCUMENTATION FOR FURTHER INFORMATION. IFC AND BAK FILES ARE UNCONTROLLED DOCUMENTS AND ARE ISSUED FOR INFORMATION ONLY.

DL25 Quality Endorsed Company ISO 9001:2015, Registration Number 28475
Notified Architect: Nicholas Turner, 8895, AEN 88 064 084 911

KEY PLAN

LEGEND

- STAGE 1 - Site 1A+1B completed
- STAGE 2 - Site 2A completed
- STAGE 3 - Site 2D completed
- STAGE 4 - Site 2BCE completed
- STAGE 4 - Dedication of public roads + footpaths

Notes:
1. Indicative staging plan shown.
2. Refer to detailed staging plans prepared by surveyor.

Rev	Date	Approved by	Issue Name
04	24/11/20	YO	RF11 for BCC
05	09/12/20	YO	RF11 for DPIE

CLIENT
Delcorp
Level 4, 151 Redfern Street Redfern NSW 2016 Australia
9665 4100
@delcorp.com.au

Project Title
Tallawong Station Precinct South
1-15 & 2-12 Conferta Avenue Rouse Hill NSW 2155

Drawing Title

Site Information
Road Dedication_S4

Scale 1:500 @A1, 50% @A3	Project No. 18095	Drawn by TURNER	North ↑
Status RF11 for DPIE	Dwg No. DA-010-015	Rev 05	

TURNER

Level 7 ONE Oxford Street
Sydney NSW 2010
AUSTRALIA
T +61 2 8668 0000
F +61 2 8668 0088
turner.co.au