



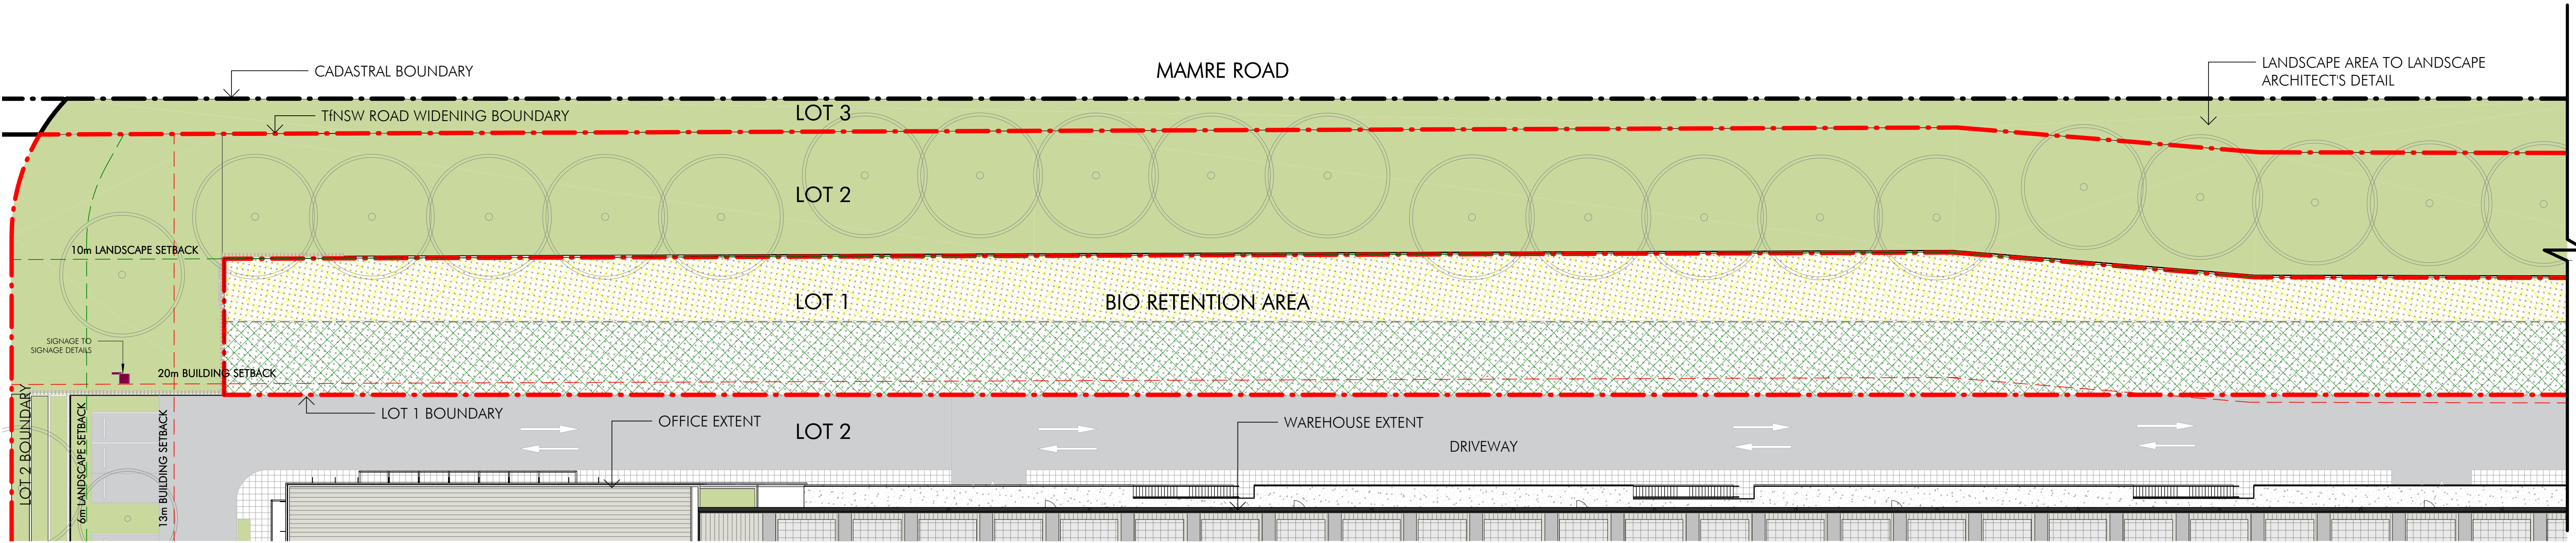

1 Mamre Road Boundary and Setback - part a
DA022 1 : 250

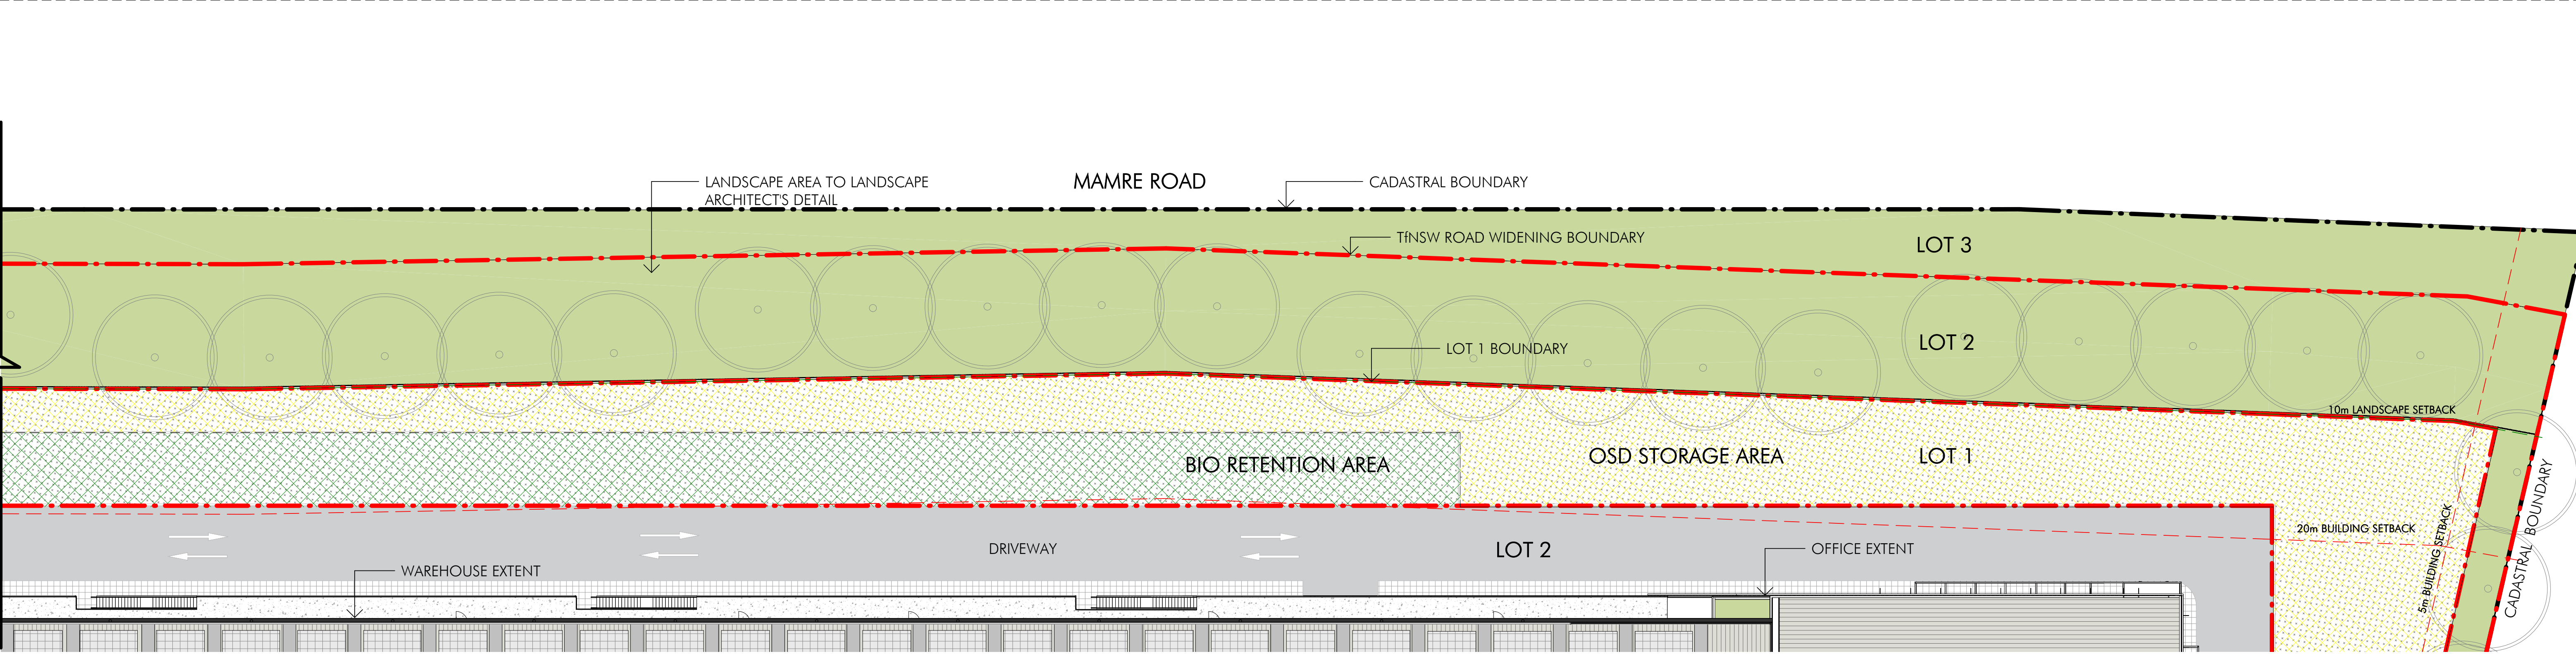

2 Mamre Road Boundary and Setback - part b
DA022 1 : 250

11/11/2022 10:51:01 AM C:\WEB\LOCAL\2022\1894_884 Mamre RD_Altis\ARCH\SSDA_WebPlan.dwg

Client

ALTIS
PROPERTY PARTNERS

Issue	Description	Date
P9	SSDA UPDATED	11.11.2022
P8	SSDA UPDATED	11.08.2022
P7	SSDA UPDATED	22.07.2022
P6	SSDA UPDATED	19.07.2022
P5	SSDA UPDATED	18.07.2022
P4	SSDA UPDATED	27.06.2022
P3	SSDA UPDATED	04.04.2022
P2	SSDA UPDATED	31.03.2022
P1	SSDA UPDATED	30.03.2022

Builder and/or subcontractors shall verify all project dimensions before commencing on-site work or off-site fabrication. Figured dimensions shall take precedence over scaled dimensions. This drawing is copyright and cannot be reproduced in whole or in part or by any medium without the written permission of Nettleton Tribe Partnership Pty Ltd.

ISSUE FOR
SSDA

Project Manager




Project Name
884-928 Mamre Road

Project Address

884-928 Mamre Road, Kemps Creek, NSW

Key Plan

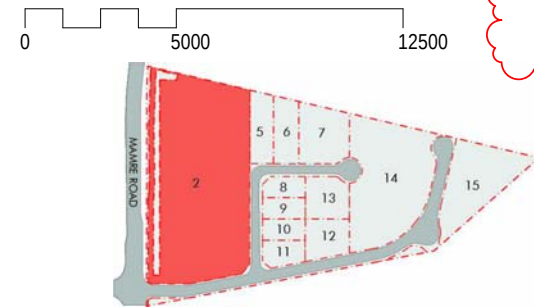

Drawing Title:

LOT 2 - Mamre Road Boundary and Setback Plan

Author:

BC

Checker:

MA

Sheet Size:

A1

Scale:

1 : 250

Drawing Number:

11213_DA010

Issue:

P9

nettletontribe

nettleton tribe partnership pty ltd ABN 58 161 683 122

117 Willoughby Road, Crows Nest, NSW 2065

t +61 2 9431 6431

e: sydney@nettletontribe.com.au w: nettletontribe.com.au