



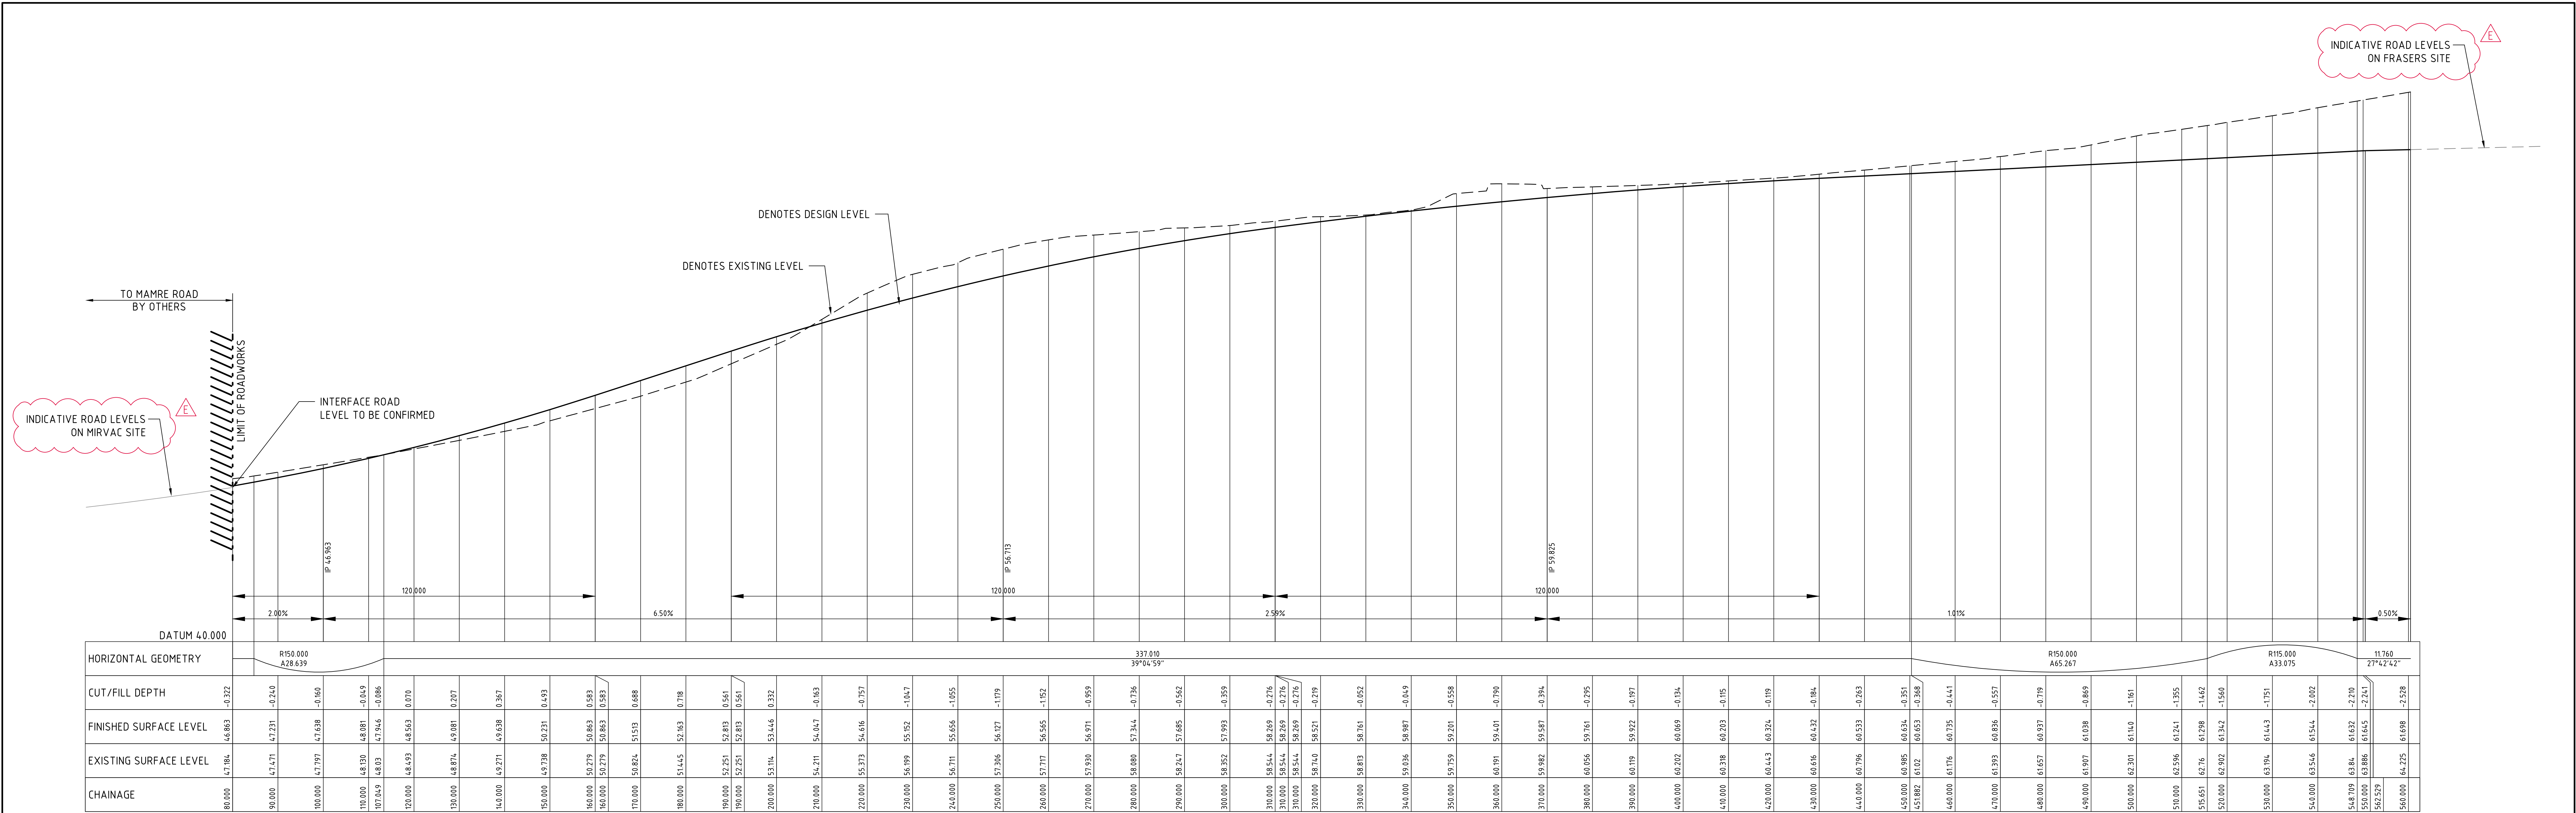

LONGITUDINAL SECTION - CL DIST RD 1
HORIZONTAL SCALE 1:500
VERTICAL SCALE 1:100

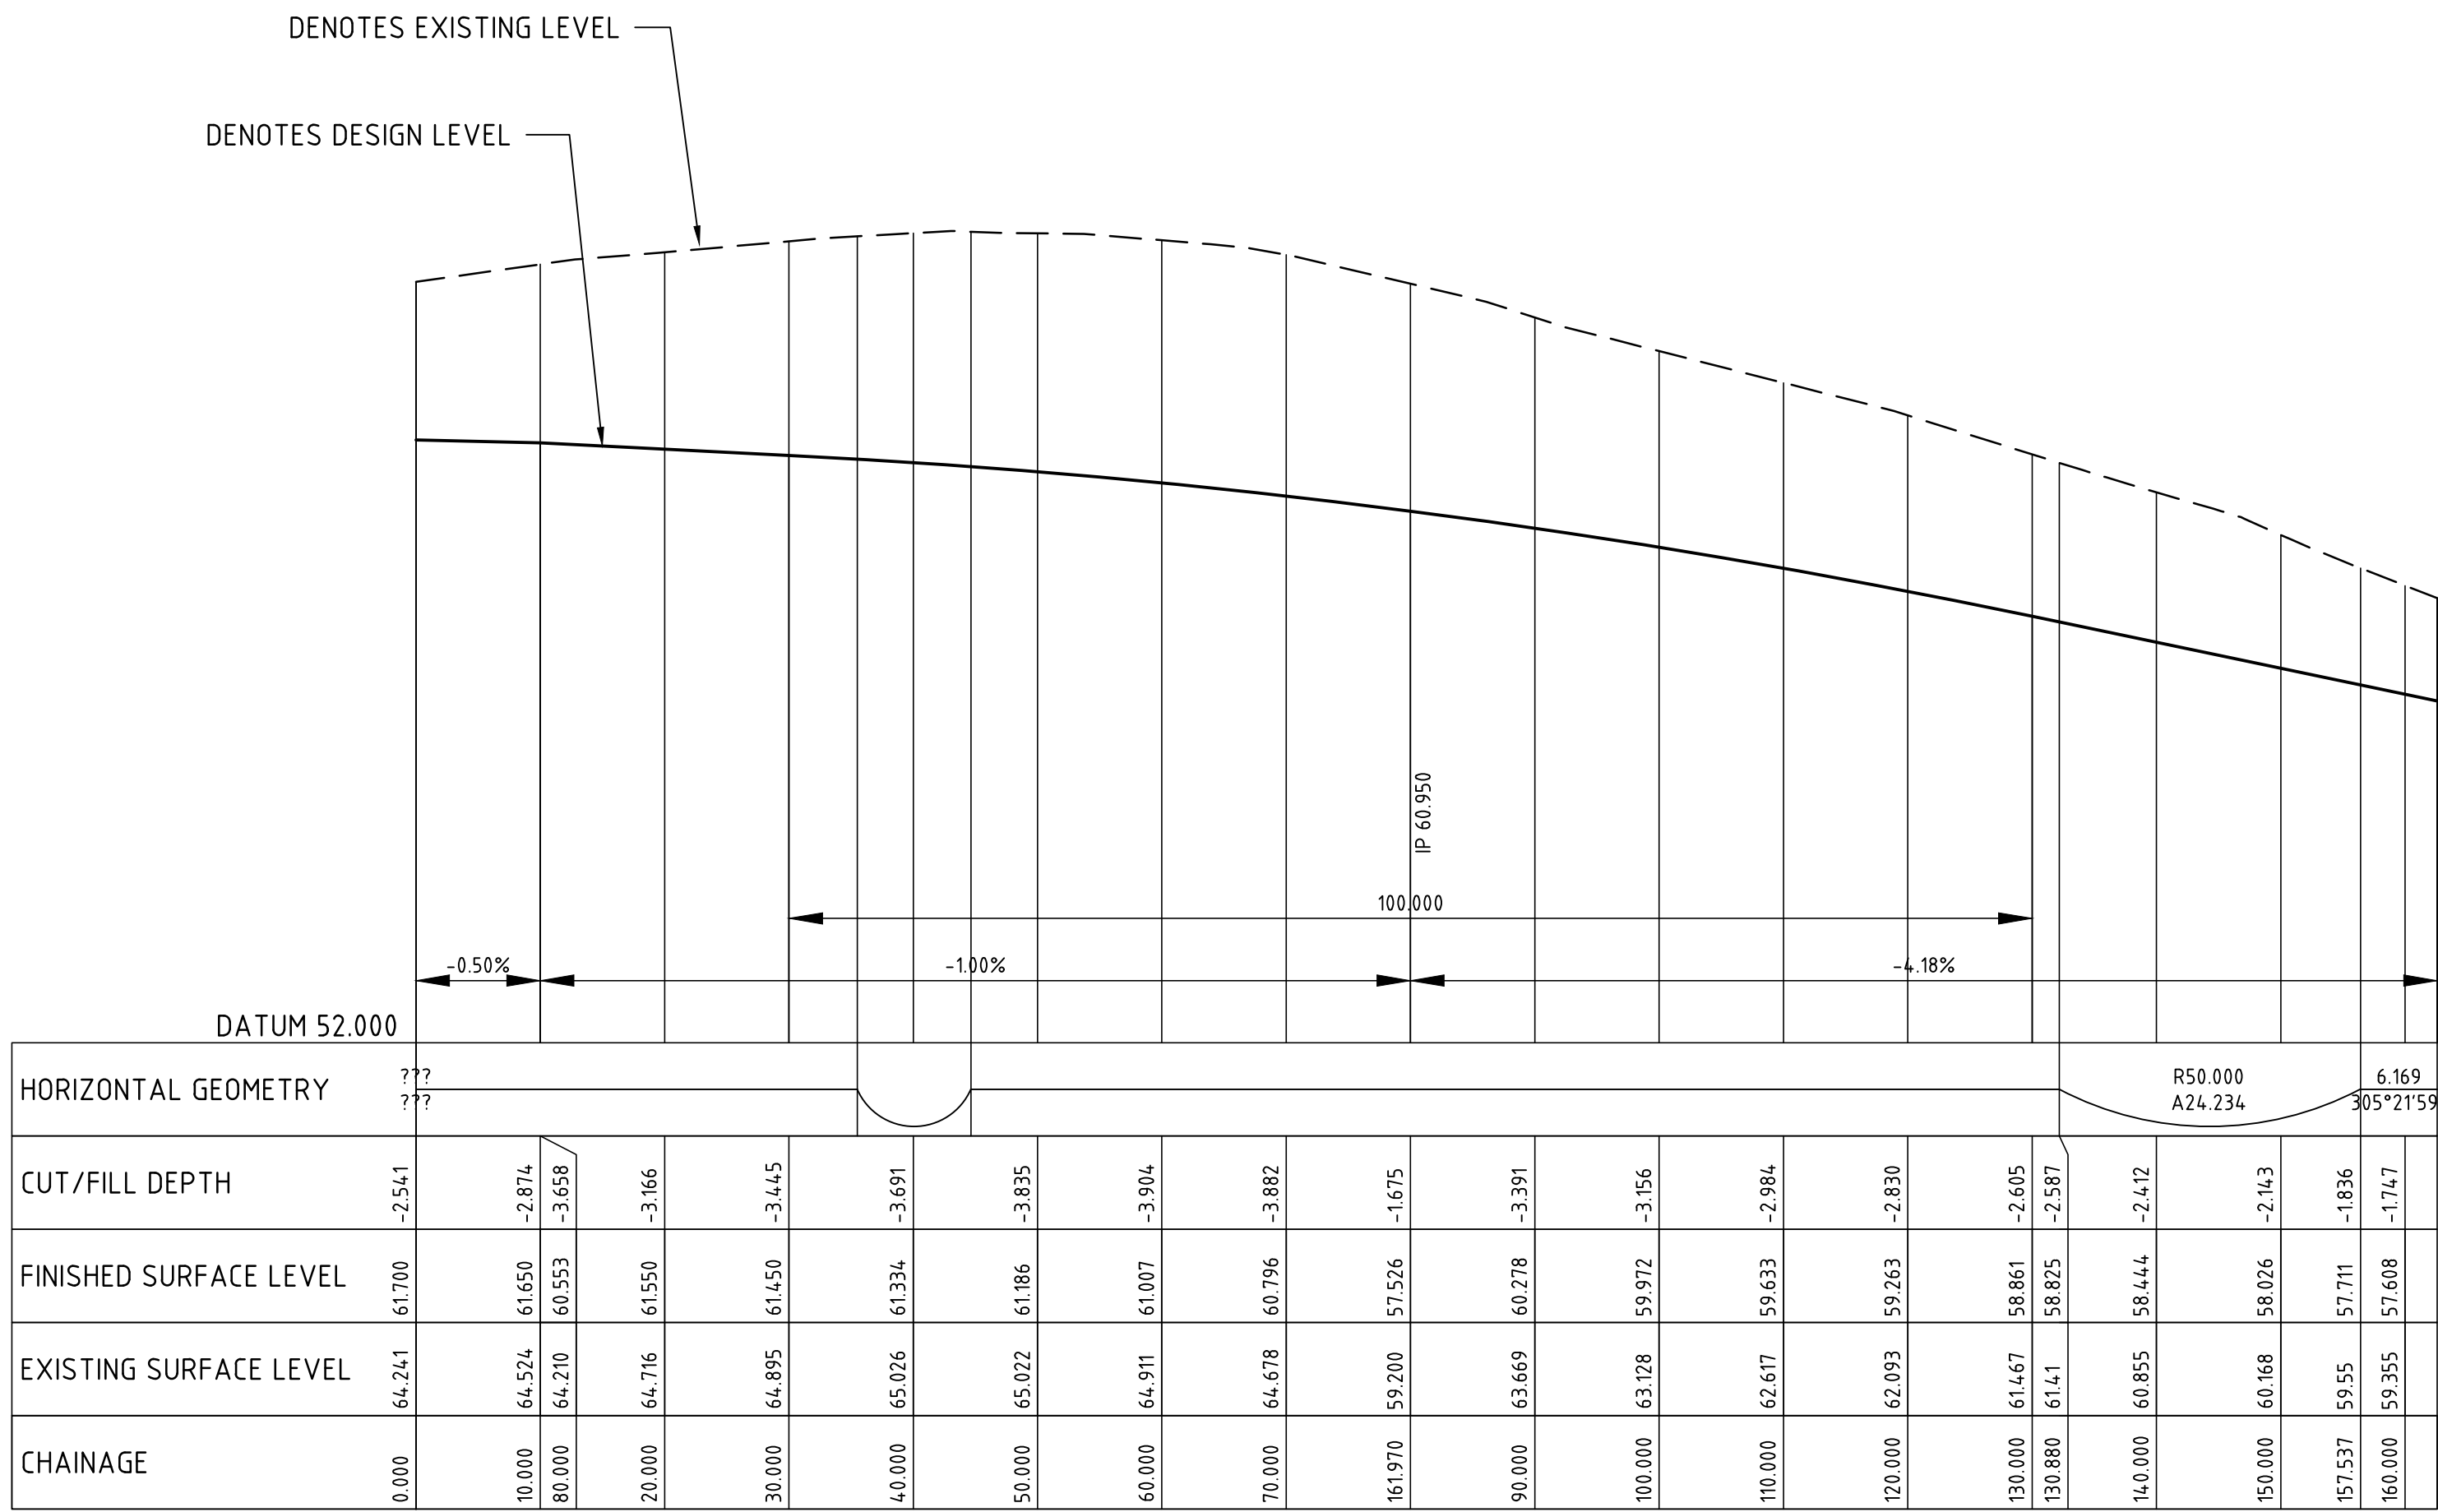

LONGITUDINAL SECTION - CL DIST RD 2
HORIZONTAL SCALE 1:500
VERTICAL SCALE 1:100

