
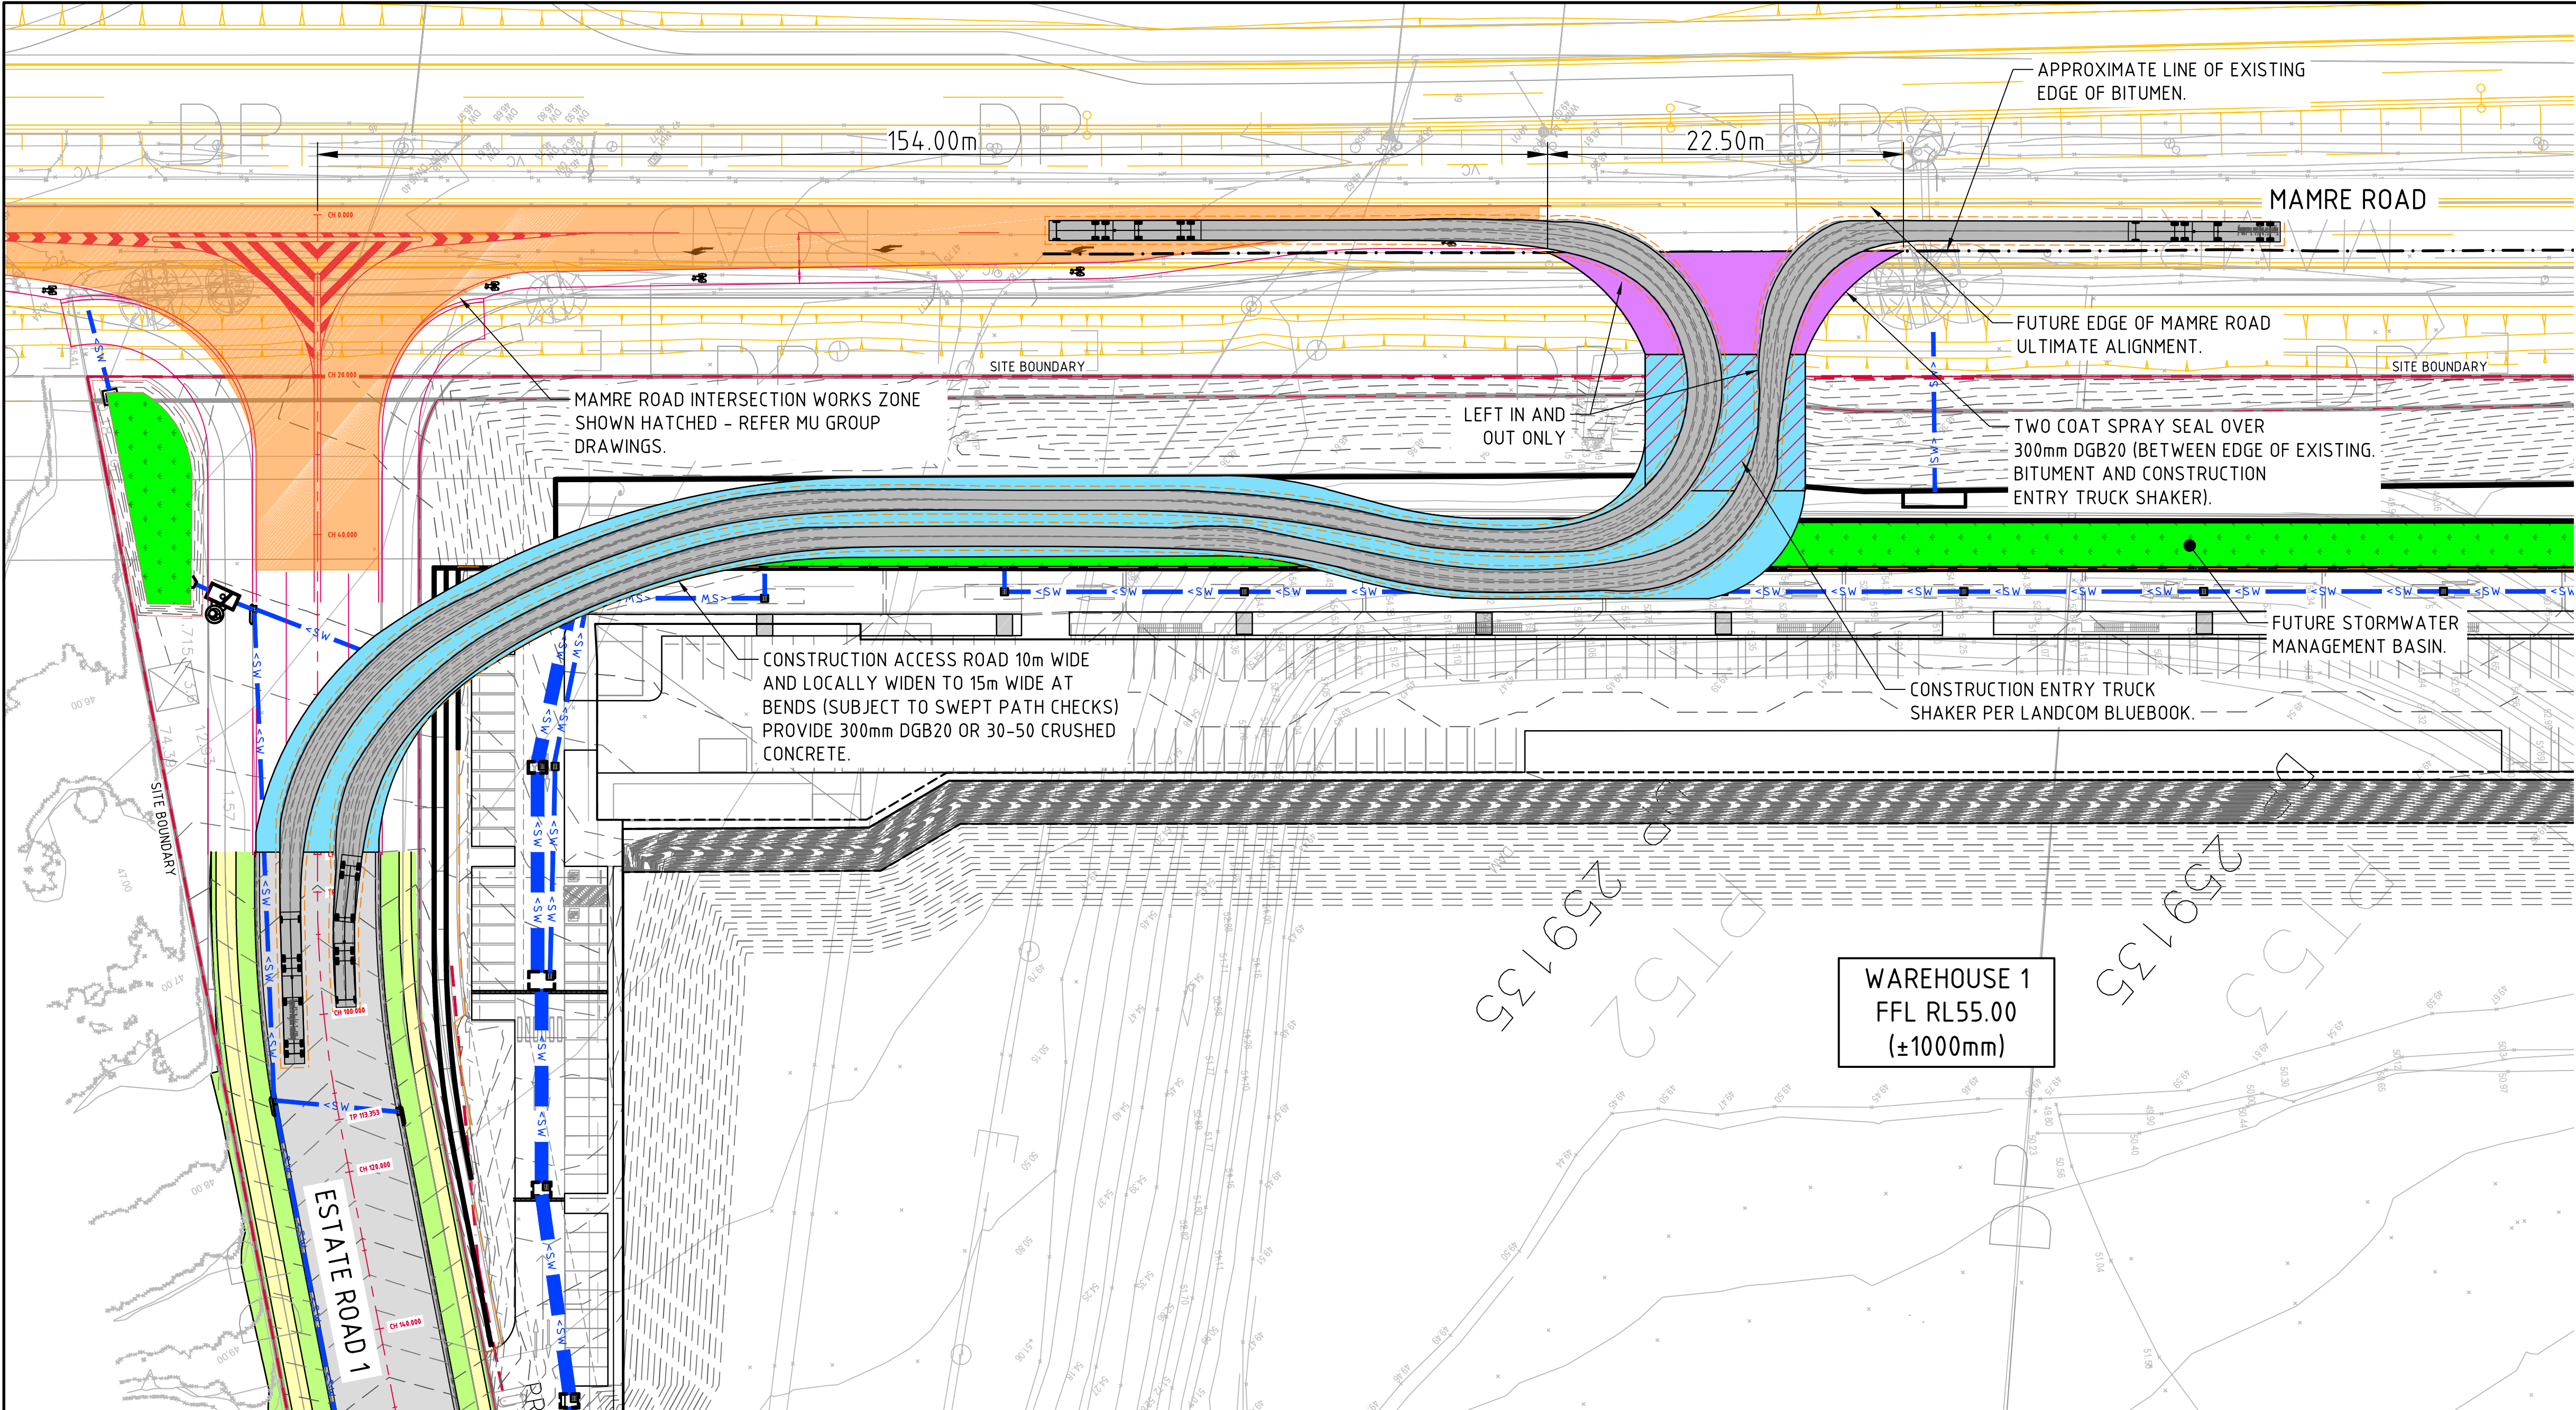


TEMPORARY ENTRY PLAN - SHEET 2
SCALE 1:500

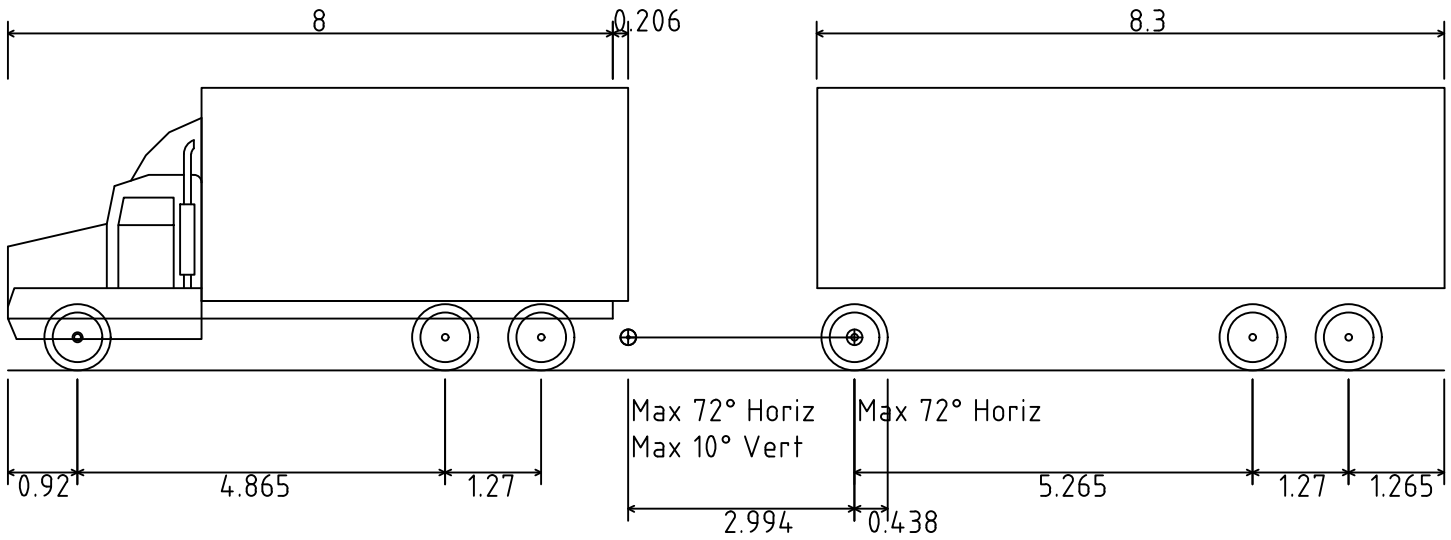


TIPPER & TRI-DOG (TRUCK & DOG)	
OVERALL LENGTH	19.000m
OVERALL WIDTH	2.500m
OVERALL BODY HEIGHT	3.738m
MIN BODY GROUND CLEARANCE	0.417m
TRACK WIDTH	2.500m
LOCK-TO-LOCK TIME	6.00s
CURB TO CURB TURNING RADIUS	12.640m

TURNING PATHS SHOWN FOR TIPPER AND TRI-DOG TRUCK
NTS

SWEPT PATH NOTE:
DESIGN SPEED 5km/h.

— VEHICLE BODY PATH
- - - VEHICLE BODY PATH 500mm CLEARANCE

NOTE:
THIS PLAN HAS BEEN PRODUCED USING VEHICLE MODELLING COMPUTER SOFTWARE AUTODESK VEHICLE TRACKING. THE VEHICLES ADOPTED ARE BASED UPON VEHICLE DATA PROVIDED BY THE SOFTWARE FOR AUSTRROADS & AS2890.

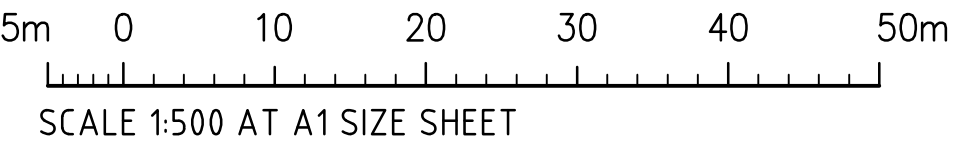

FOR INFORMATION