



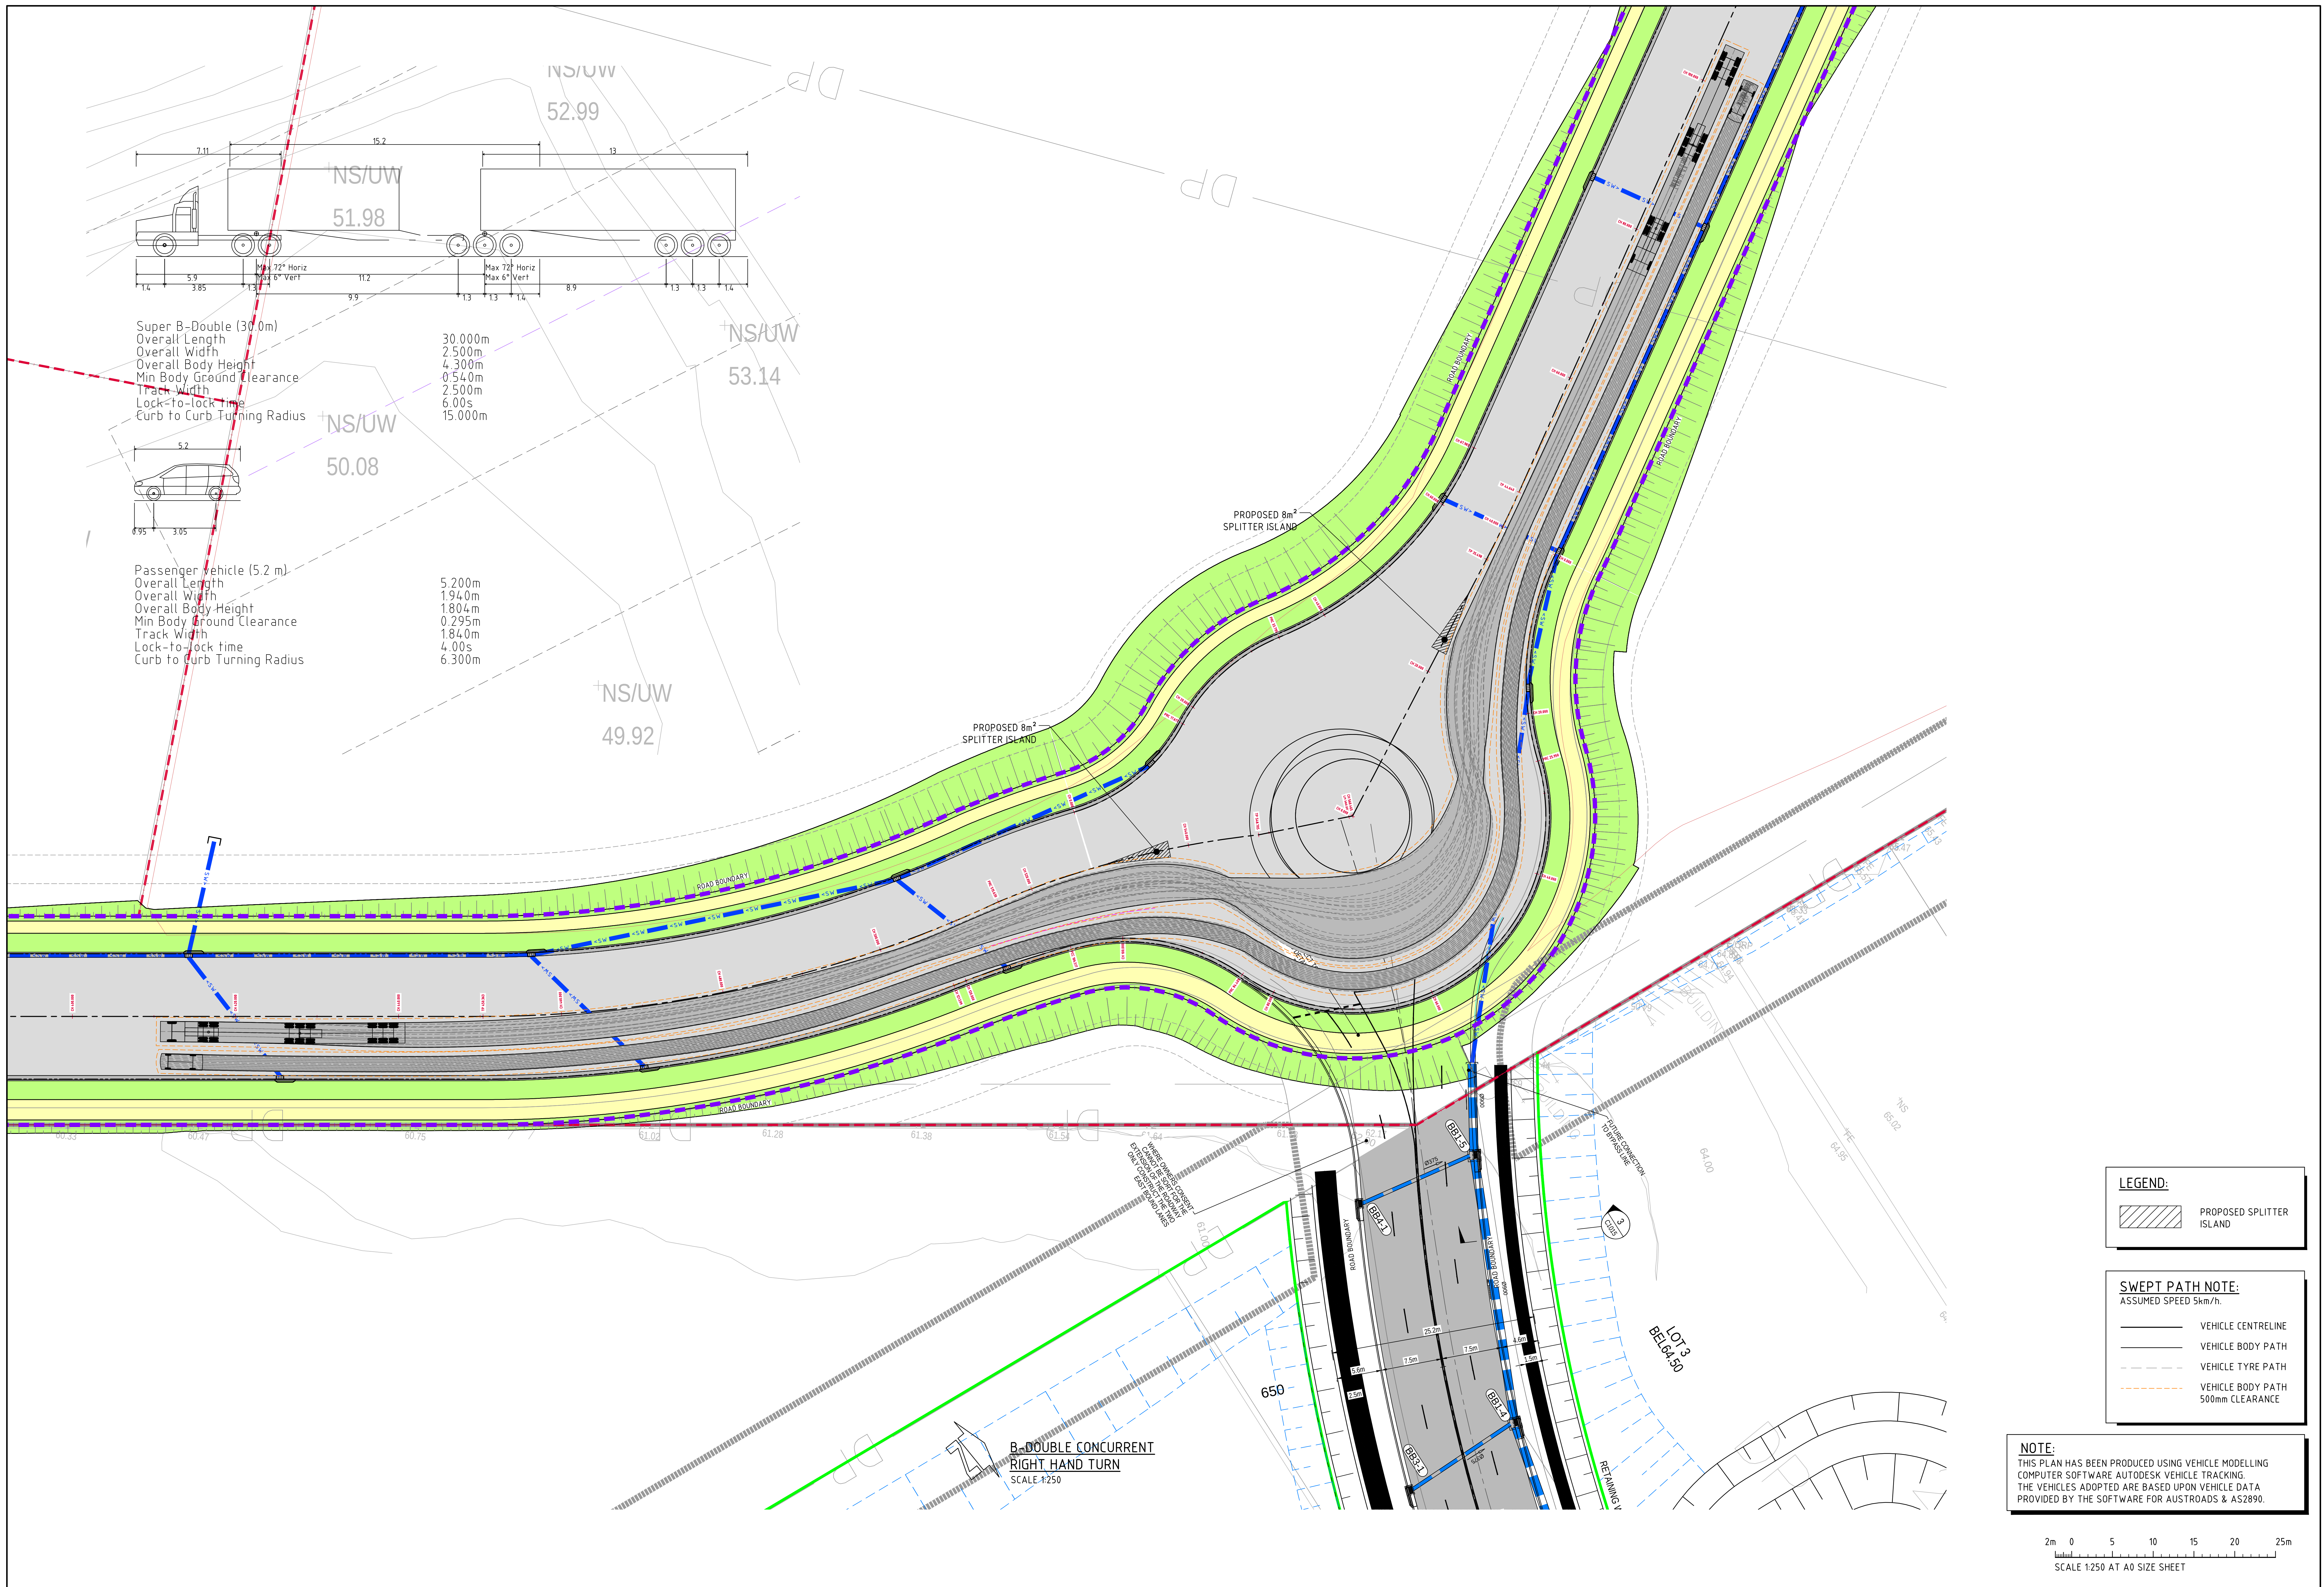

Super B-Double (30.0m)
Overall Length 30.000m
Overall Width 2.500m
Overall Body Height 4.300m
Min Body Ground Clearance 0.540m
Track Width 2.500m
Lock-to-lock time 6.00s
Curb to Curb Turning Radius 15.000m

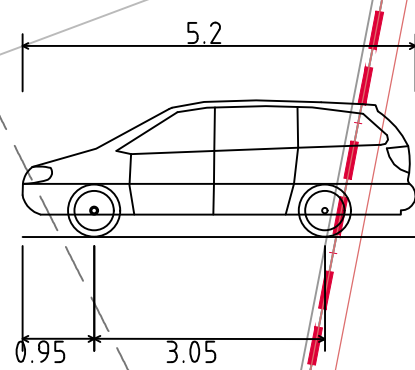

Passenger vehicle (5.2 m)
Overall Length 5.200m
Overall Width 1.940m
Overall Body Height 1.804m
Min Body Ground Clearance 0.295m
Track Width 1.840m
Lock-to-lock time 4.00s
Curb to Curb Turning Radius 6.300m

LEGEND:

PROPOSED SPLITTER ISLAND

SWEPT PATH NOTE:

ASSUMED SPEED 5km/h.
VEHICLE CENTRELINE
VEHICLE BODY PATH
VEHICLE TYRE PATH
VEHICLE BODY PATH 500mm CLEARANCE

NOTE:

THIS PLAN HAS BEEN PRODUCED USING VEHICLE MODELLING
COMPUTER SOFTWARE AUTODESK VEHICLE TRACKING.
THE VEHICLES ADOPTED ARE BASED UPON VEHICLE DATA
PROVIDED BY THE SOFTWARE FOR AUSTRROADS & AS2890.

