INITIAL DRAFT

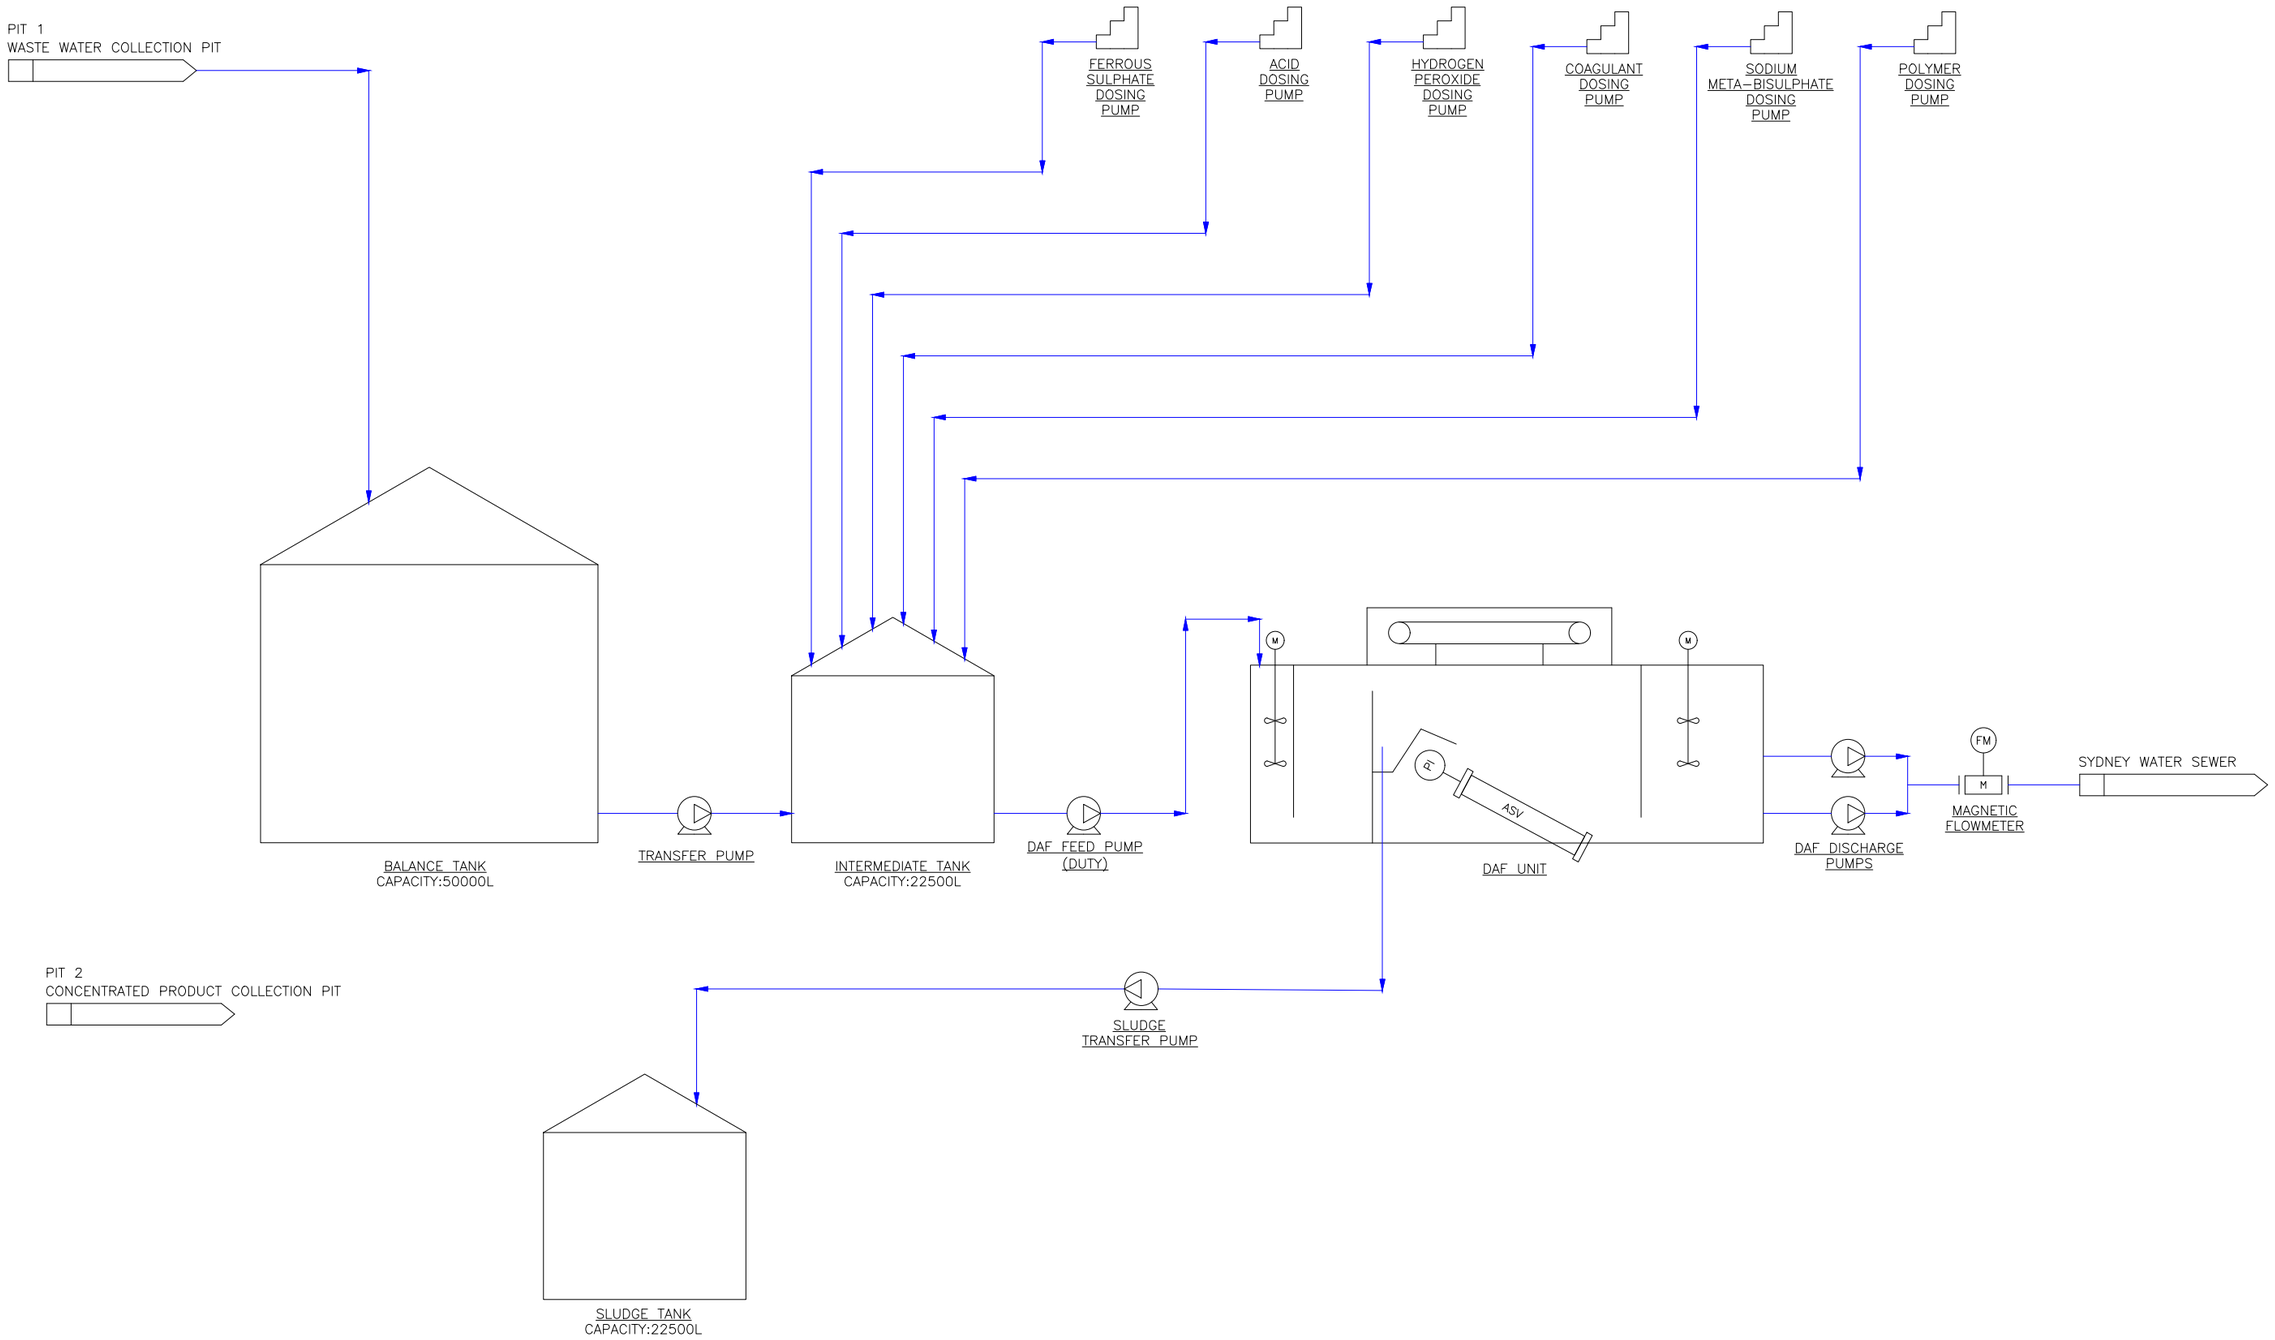

Rev	Description	Drawn	Checked	Appd
A	INITIAL ISSUE	SYN 24/01/2022		

Drawn	SYN	DO NOT SCALE	
Date	24/01/22		
Checked		SCALE NTS	A3
Date			
Appd			
Date			

integra

The designs, information and data contained herein are proprietary and submitted in confidence, and shall not be disclosed, used or duplicated in whole or in a part of any purposes whatsoever without prior written consent of Integra Water

JOB No

TITLE 1	WATER TREATMENT SYSTEM
TITLE 2	JALCO
TITLE 3	PROCESS FLOW DIAGRAM
TITLE 4	
DRG No	JAL-PFD-001
Sheet	1 of 1
Rev	A