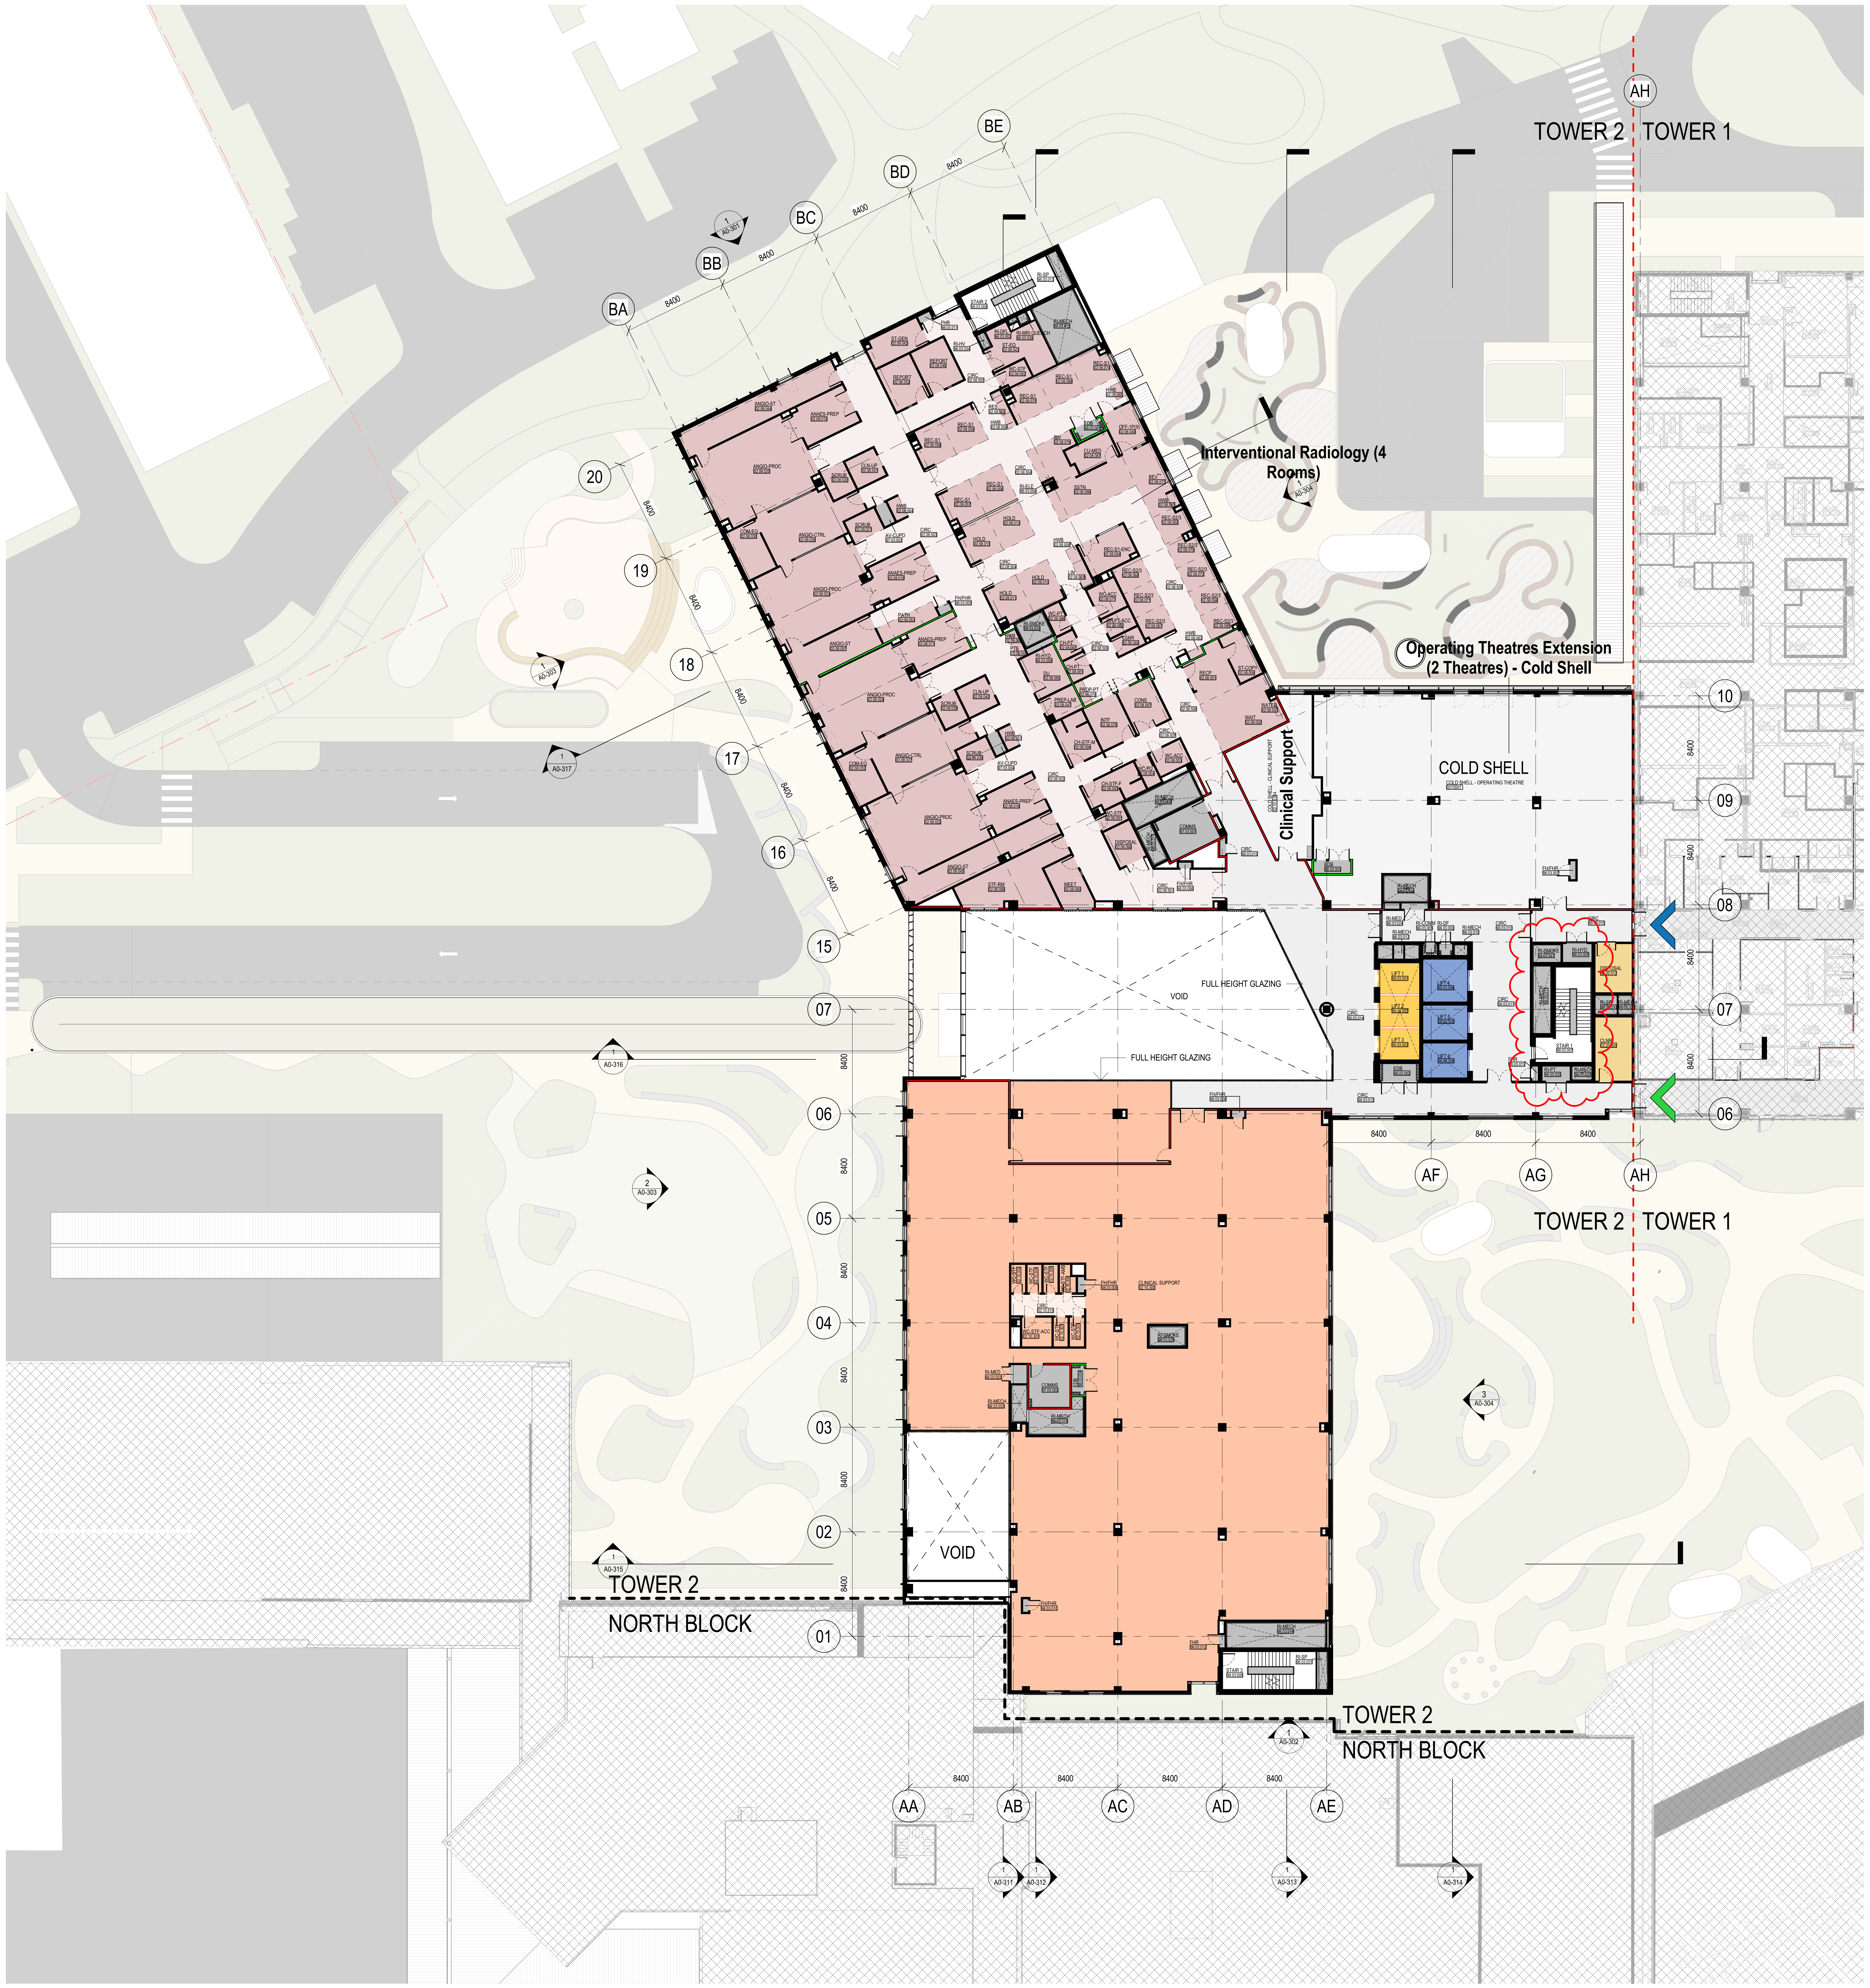

KEY/LEGEND

- BOH & END OF TRIP
- BOH & LOADING DOCK
- CLINICAL
- COLD SHELL
- EDUCATION
- FRONT OF HOUSE
- INTENSIVE CARE PANDEMIC ICU
- RENAL IPU & IHU
- INTERVENTIONAL RADIOLOGY
- KITCHEN
- MEDICAL IMAGING
- MORTUARY
- NUCLEAR MEDICINE
- PAEDIATRIC ADOLESCENT IPU
- PLANT
- PV ARRAY
- TRANSIT LOUNGE
- TRAVEL
- LOGISTIC LINK
- LIFT - PUBLIC
- LIFT - PATIENT

- ☒ PUBLIC LIFT
- ☒ PATIENT LIFT
- ^ FM / BED ACCESS
- ^ PUBLIC ACCESS
- — CAMPUS BOUNDARY LINE
- ▨ EXISTING BUILDINGS
- ⬚ REF APPROVED ZONE

BVN

Telephone +61 2 8297 7200
Facsimile +61 2 8297 7299
www.bvn.com.au

ARCHITECTS REGISTRATION BOARD
/ NOMINATED ARCHITECTS

NSW	QLD
9356 NINOTSCHKA TITCHKOSKY	5527 NEIL LOGAN
4937 JAMES GROSE	2709 BRIAN DONOVAN
7115 JULIAN ASHTON	1595 MARK GRIMMER
7053 MATTHEW BLAIR	5528 DAVID KELLY
7151 PHILLIP ROSSINGTON	3866 KEVIN O'BRIEN
7439 PETER TITMUSS	
10447 ALISON BOUNDS	
10705 CATHERINE SKINNER	

INTELLECTUAL PROPERTY

COPYRIGHT BVN ARCHITECTURE PTY LIMITED. UNLESS OTHERWISE AGREED IN WRITING;ALL RIGHTS TO THIS DOCUMENT ARE SUBJECT TO PAYMENT IN FULL OF ALL BVN CHARGES;THIS DOCUMENT MAY ONLY BE USED FOR THE EXPRESS PURPOSE AND PROJECT FOR WHICH IT HAS BEEN CREATED AND DELIVERED, AS NOTIFIED IN WRITING BY BVN;AND THIS DOCUMENT MAY NOT BE OTHERWISE USED, OR COPIED. ANY UNAUTHORISED USE OF THIS DOCUMENT IS AT THE USER'S SOLE RISK AND WITHOUT LIMITING BVN'S RIGHTS THE USER RELEASES AND INDEMNIFIES BVN FROM AND AGAINST ALL LOSS SO ARISING.

NOTE
CONTRACTOR TO CHECK AND VERIFY ALL DIMENSIONS ON SITE PRIOR TO COMMENCEMENT OF WORK OR PREPARATION OF SHOP DRAWINGS. DO NOT SCALE THIS DRAWING

ISSUE	DATE	FOR
A	04/08/2021	PRELIMINARY
B	13/08/2021	DRAFT SSDA ISSUE
C	12/11/2021	SSDA ISSUE
D	14/04/2022	SSDA UPDATES

NOTE:
REFER TO CIVIL AND LANDSCAPE PACKAGE FOR ALL THE EXTERNAL WORKS. INTENT SHOWN ON ARCHITECTURAL DRAWINGS ARE INDICATIVE ONLY.

CLIENT
NSW GOVERNMENT | Health Infrastructure
HEALTH INFRASTRUCTURE

MANAGING CONTRACTOR

PROJECT MANAGERS
CBRE
TEL 02 9333 3333

ARCHITECT
BVN Architecture
TEL 02 8297 7200

STRUCTURE / CIVIL
ACOR
TEL 02 9438 5098

MECHANICAL
ARUP
TEL 02 9320 9320

ELECTRICAL / COMMS
JHA
TEL 02 9437 1000

HYDRAULIC
ARUP
TEL 02 9320 9320

FIRE ENGINEERING
ARUP
TEL 02 9320 9320

LANDSCAPE
ARCADIA
TEL 02 8571 2900

BCA / DDA
BLACKETT MAGUIRE + GOLDSMITH
TEL 02 9211 7777

PROJECT
NEPEAN HOSPITAL - STAGE 2

DERBY ST
KINGSWOOD NSW 2747
NEPEAN

BVN PROJECT NUMBER
1903020.000

DRAWING KEY

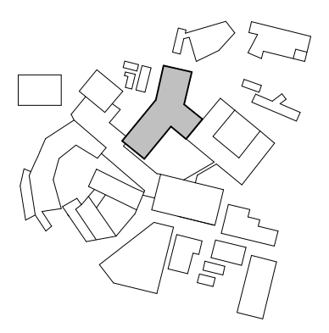

TRUE NORTH
PROJECT NORTH

SCALE
As indicated @A0 DO NOT SCALE
0 1000 4000 8000
1:200mm

DRAWN BY: -
CHECKED BY: -
DESIGNED BY: -
APPROVED BY: -

STATUS
SSDA

DRAWING
GENERAL ARRANGEMENT PLAN - LEVEL 03

DRAWING NUMBER
NHR-BVN-DRW-ARC-TB2-A0-203

ISSUE
D

C:\Users\jho\REVIT_LOCAL\2022\NHR-BVN-MOD-ARC-GEN-00M-NL00000 - STAGE TWO SSDA_Joshua_Ho.rvt 12/05/2022 2:44:49 PM