


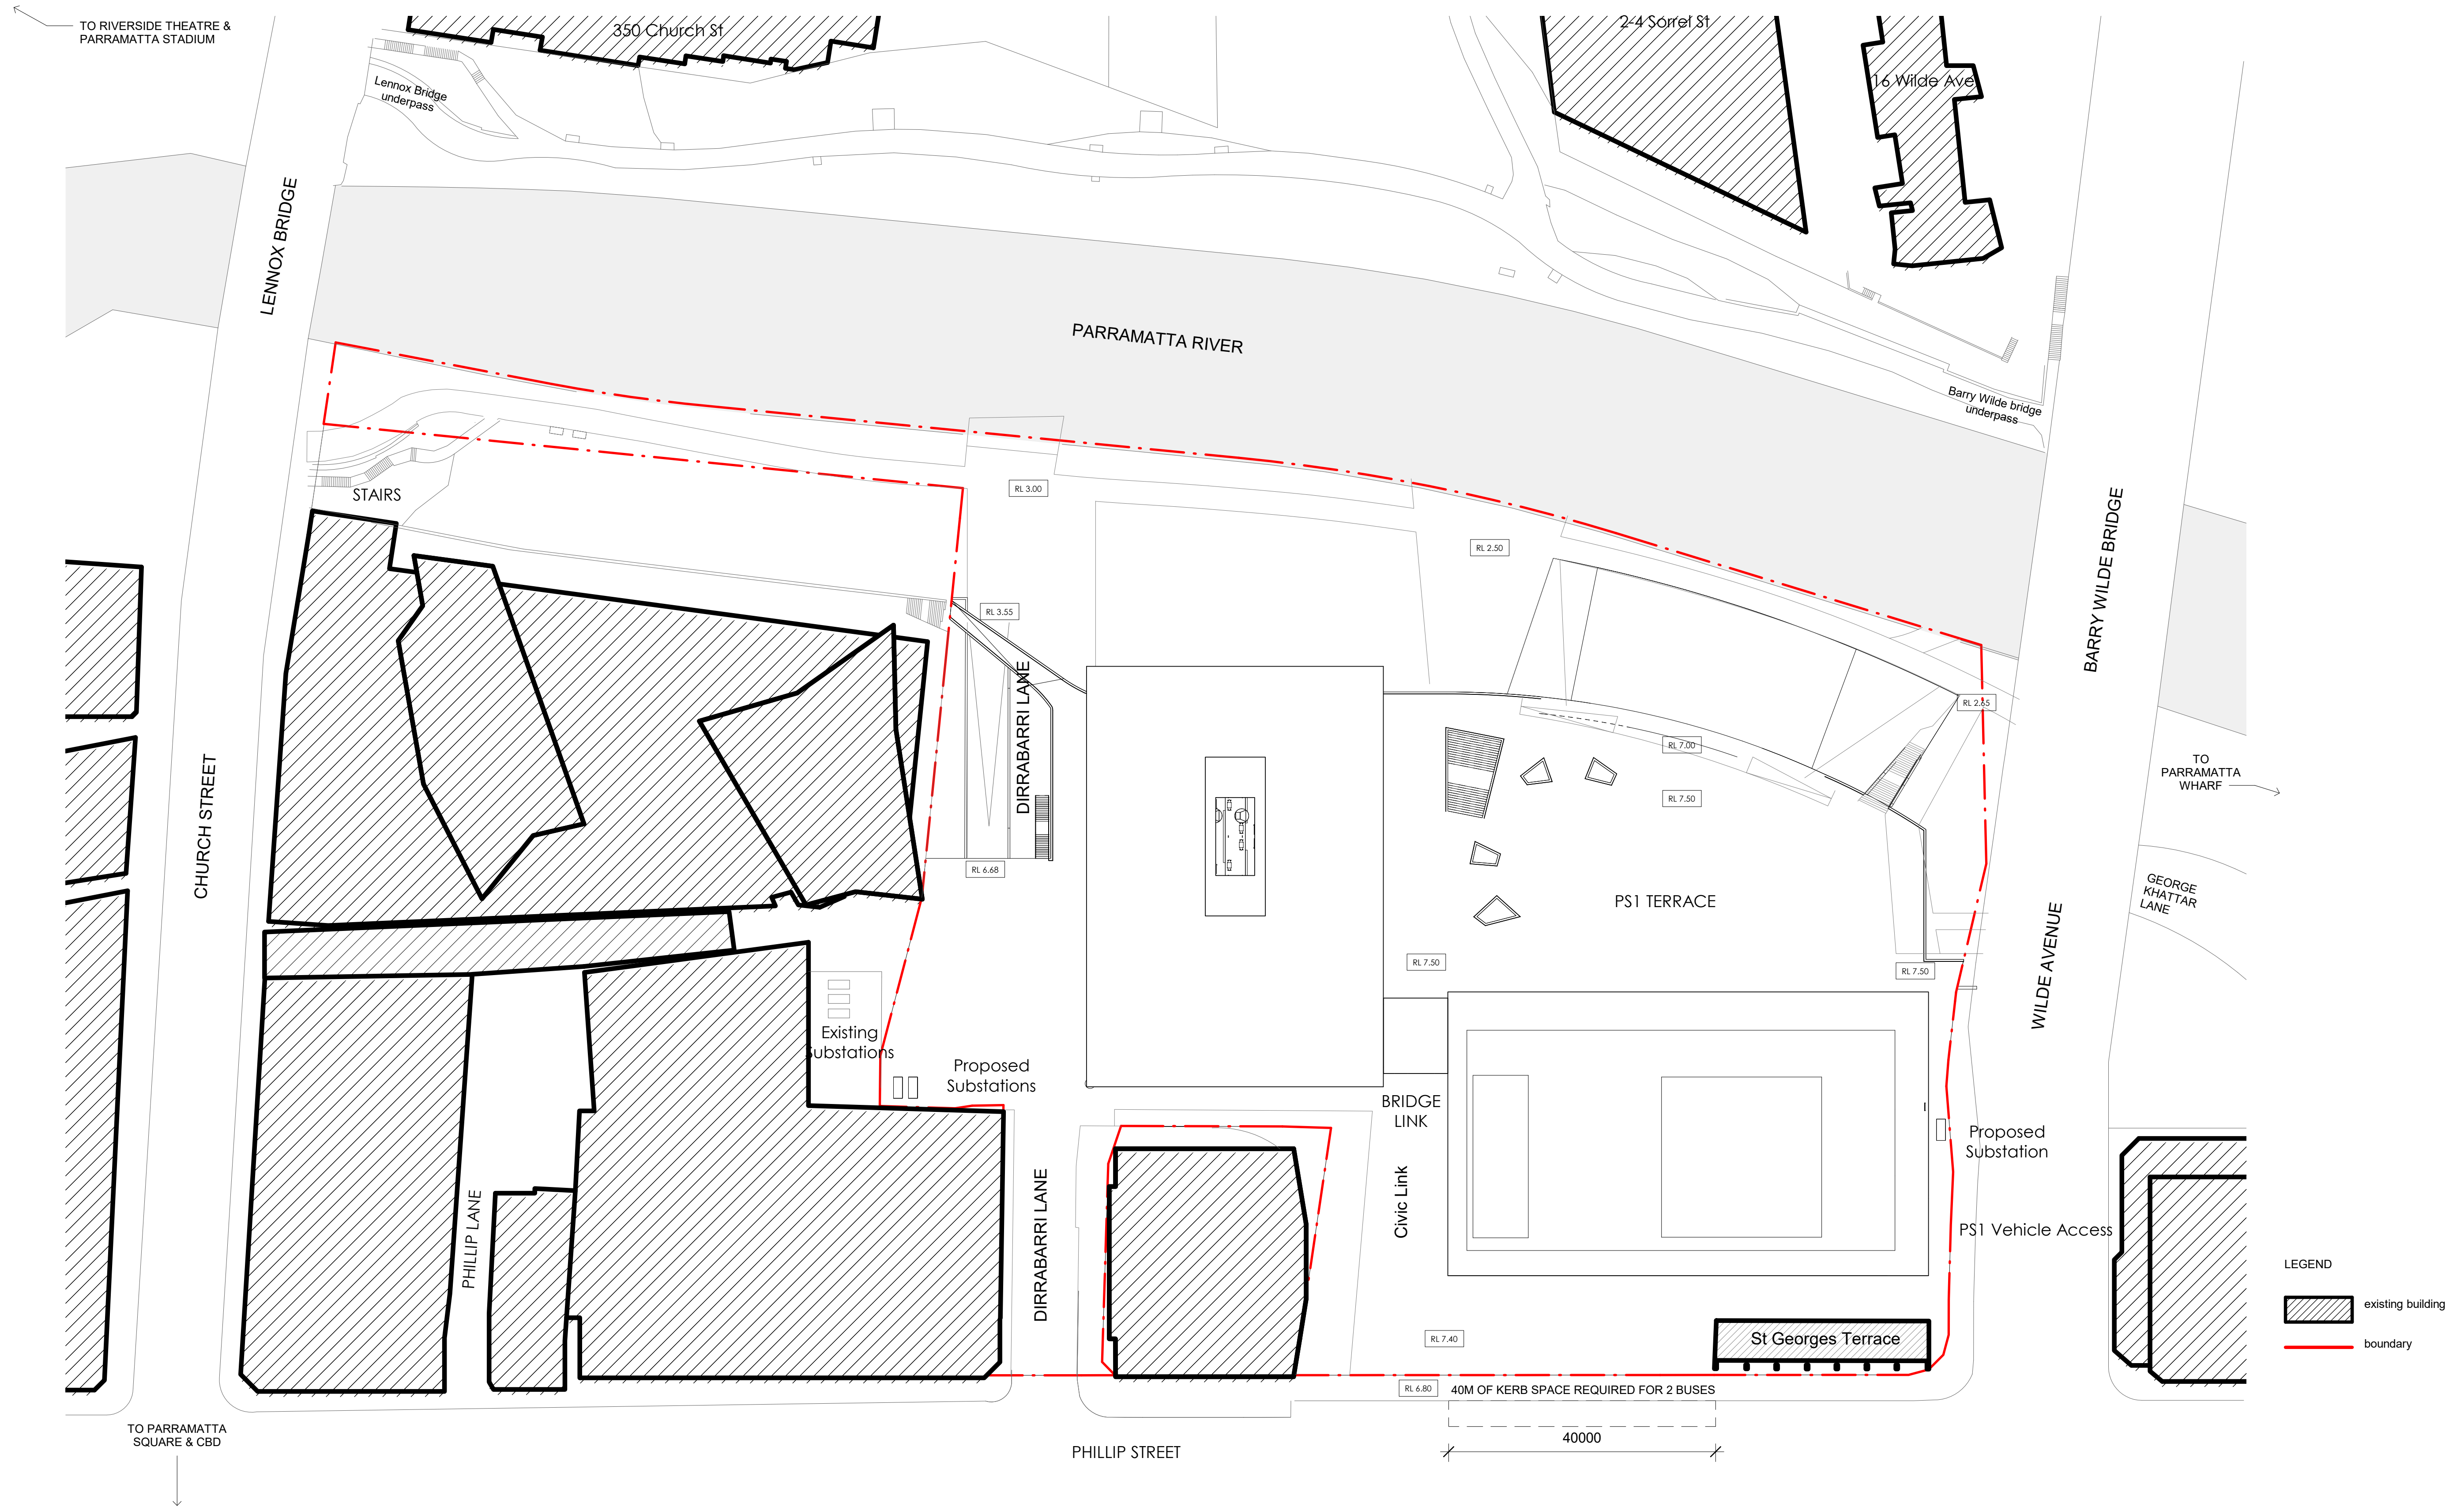

ARCHITECTS

MOREAU KUSUNOKI
5 RUE DE NEMOURS 75011 PARIS FRANCE

GENTON
71 YORK ST SYDNEY NSW 2000 AUSTRALIA

PROJECT

POWERHOUSE PARRAMATTA


TITLE

PROPOSED SITE MASTER PLAN

SCALE

1 : 500 @ A1
0 5 10 15 20 25 30 m 1 : 500

NORTH

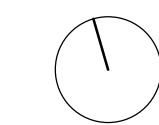

REVISION HISTORY

No	Date	Description
14	23/03/2022	SSDA MOD Update

DATE


23/03/2022


NUMBER

DA062

REVISION

14

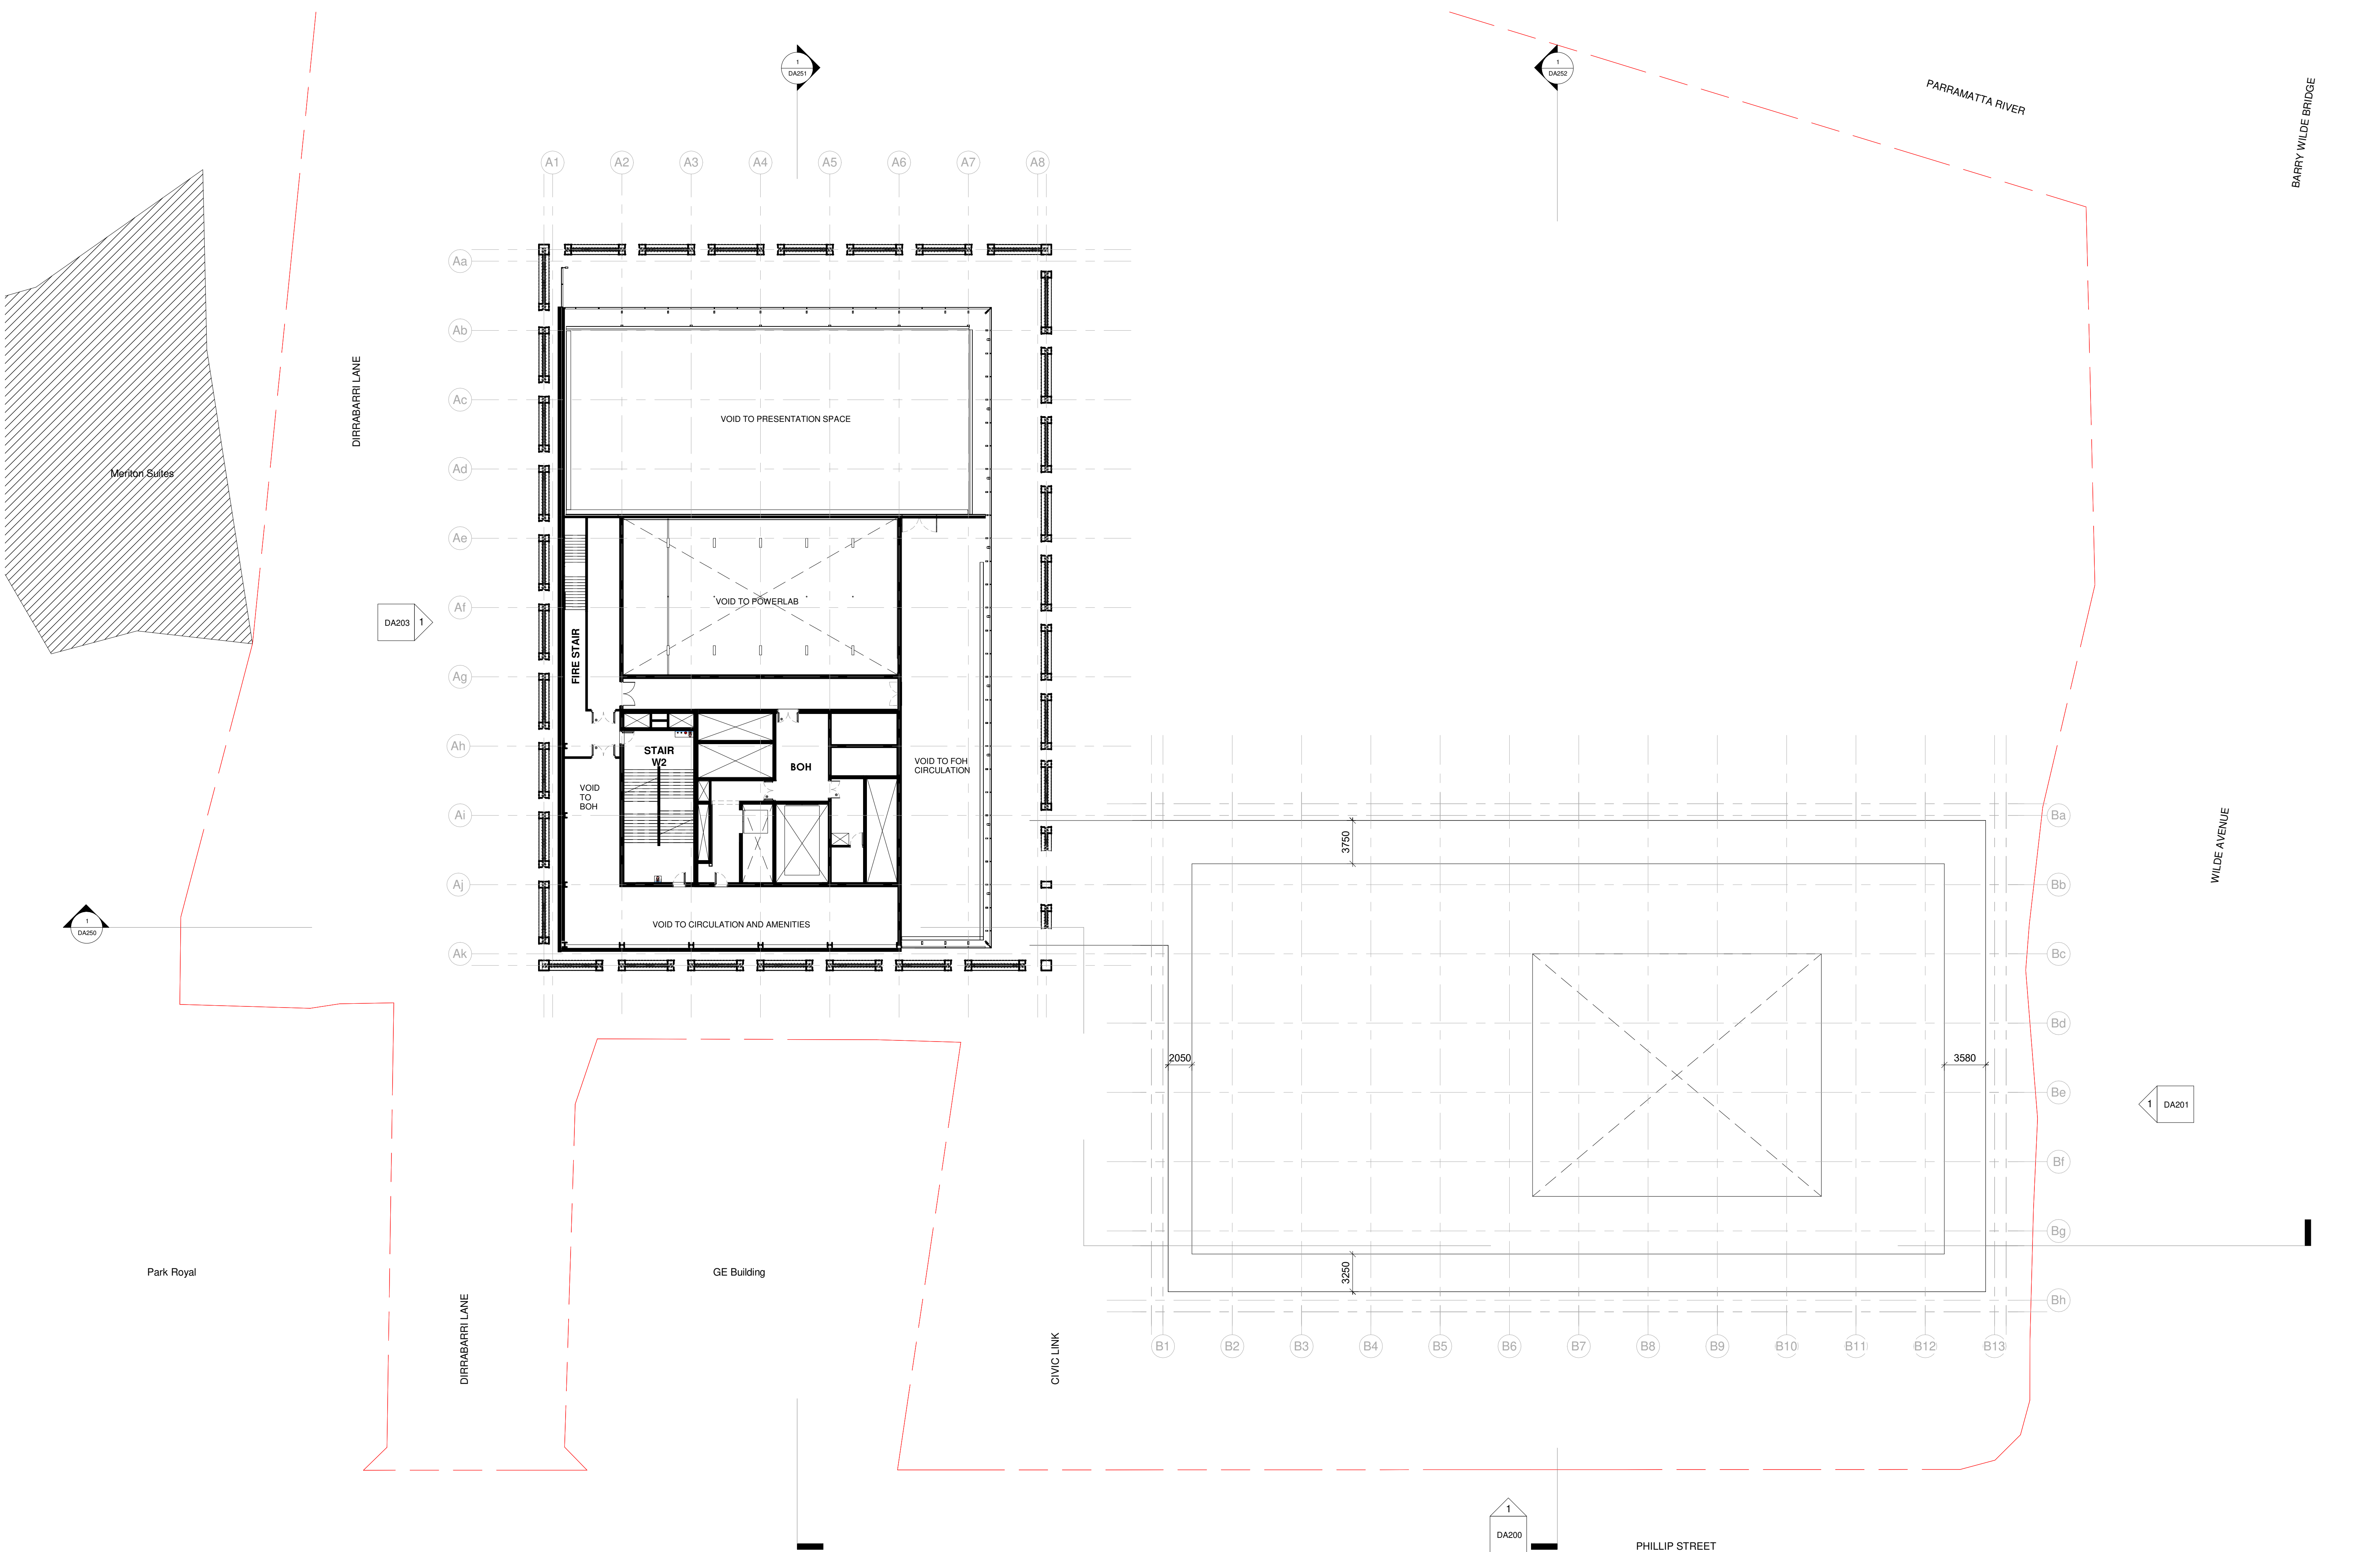

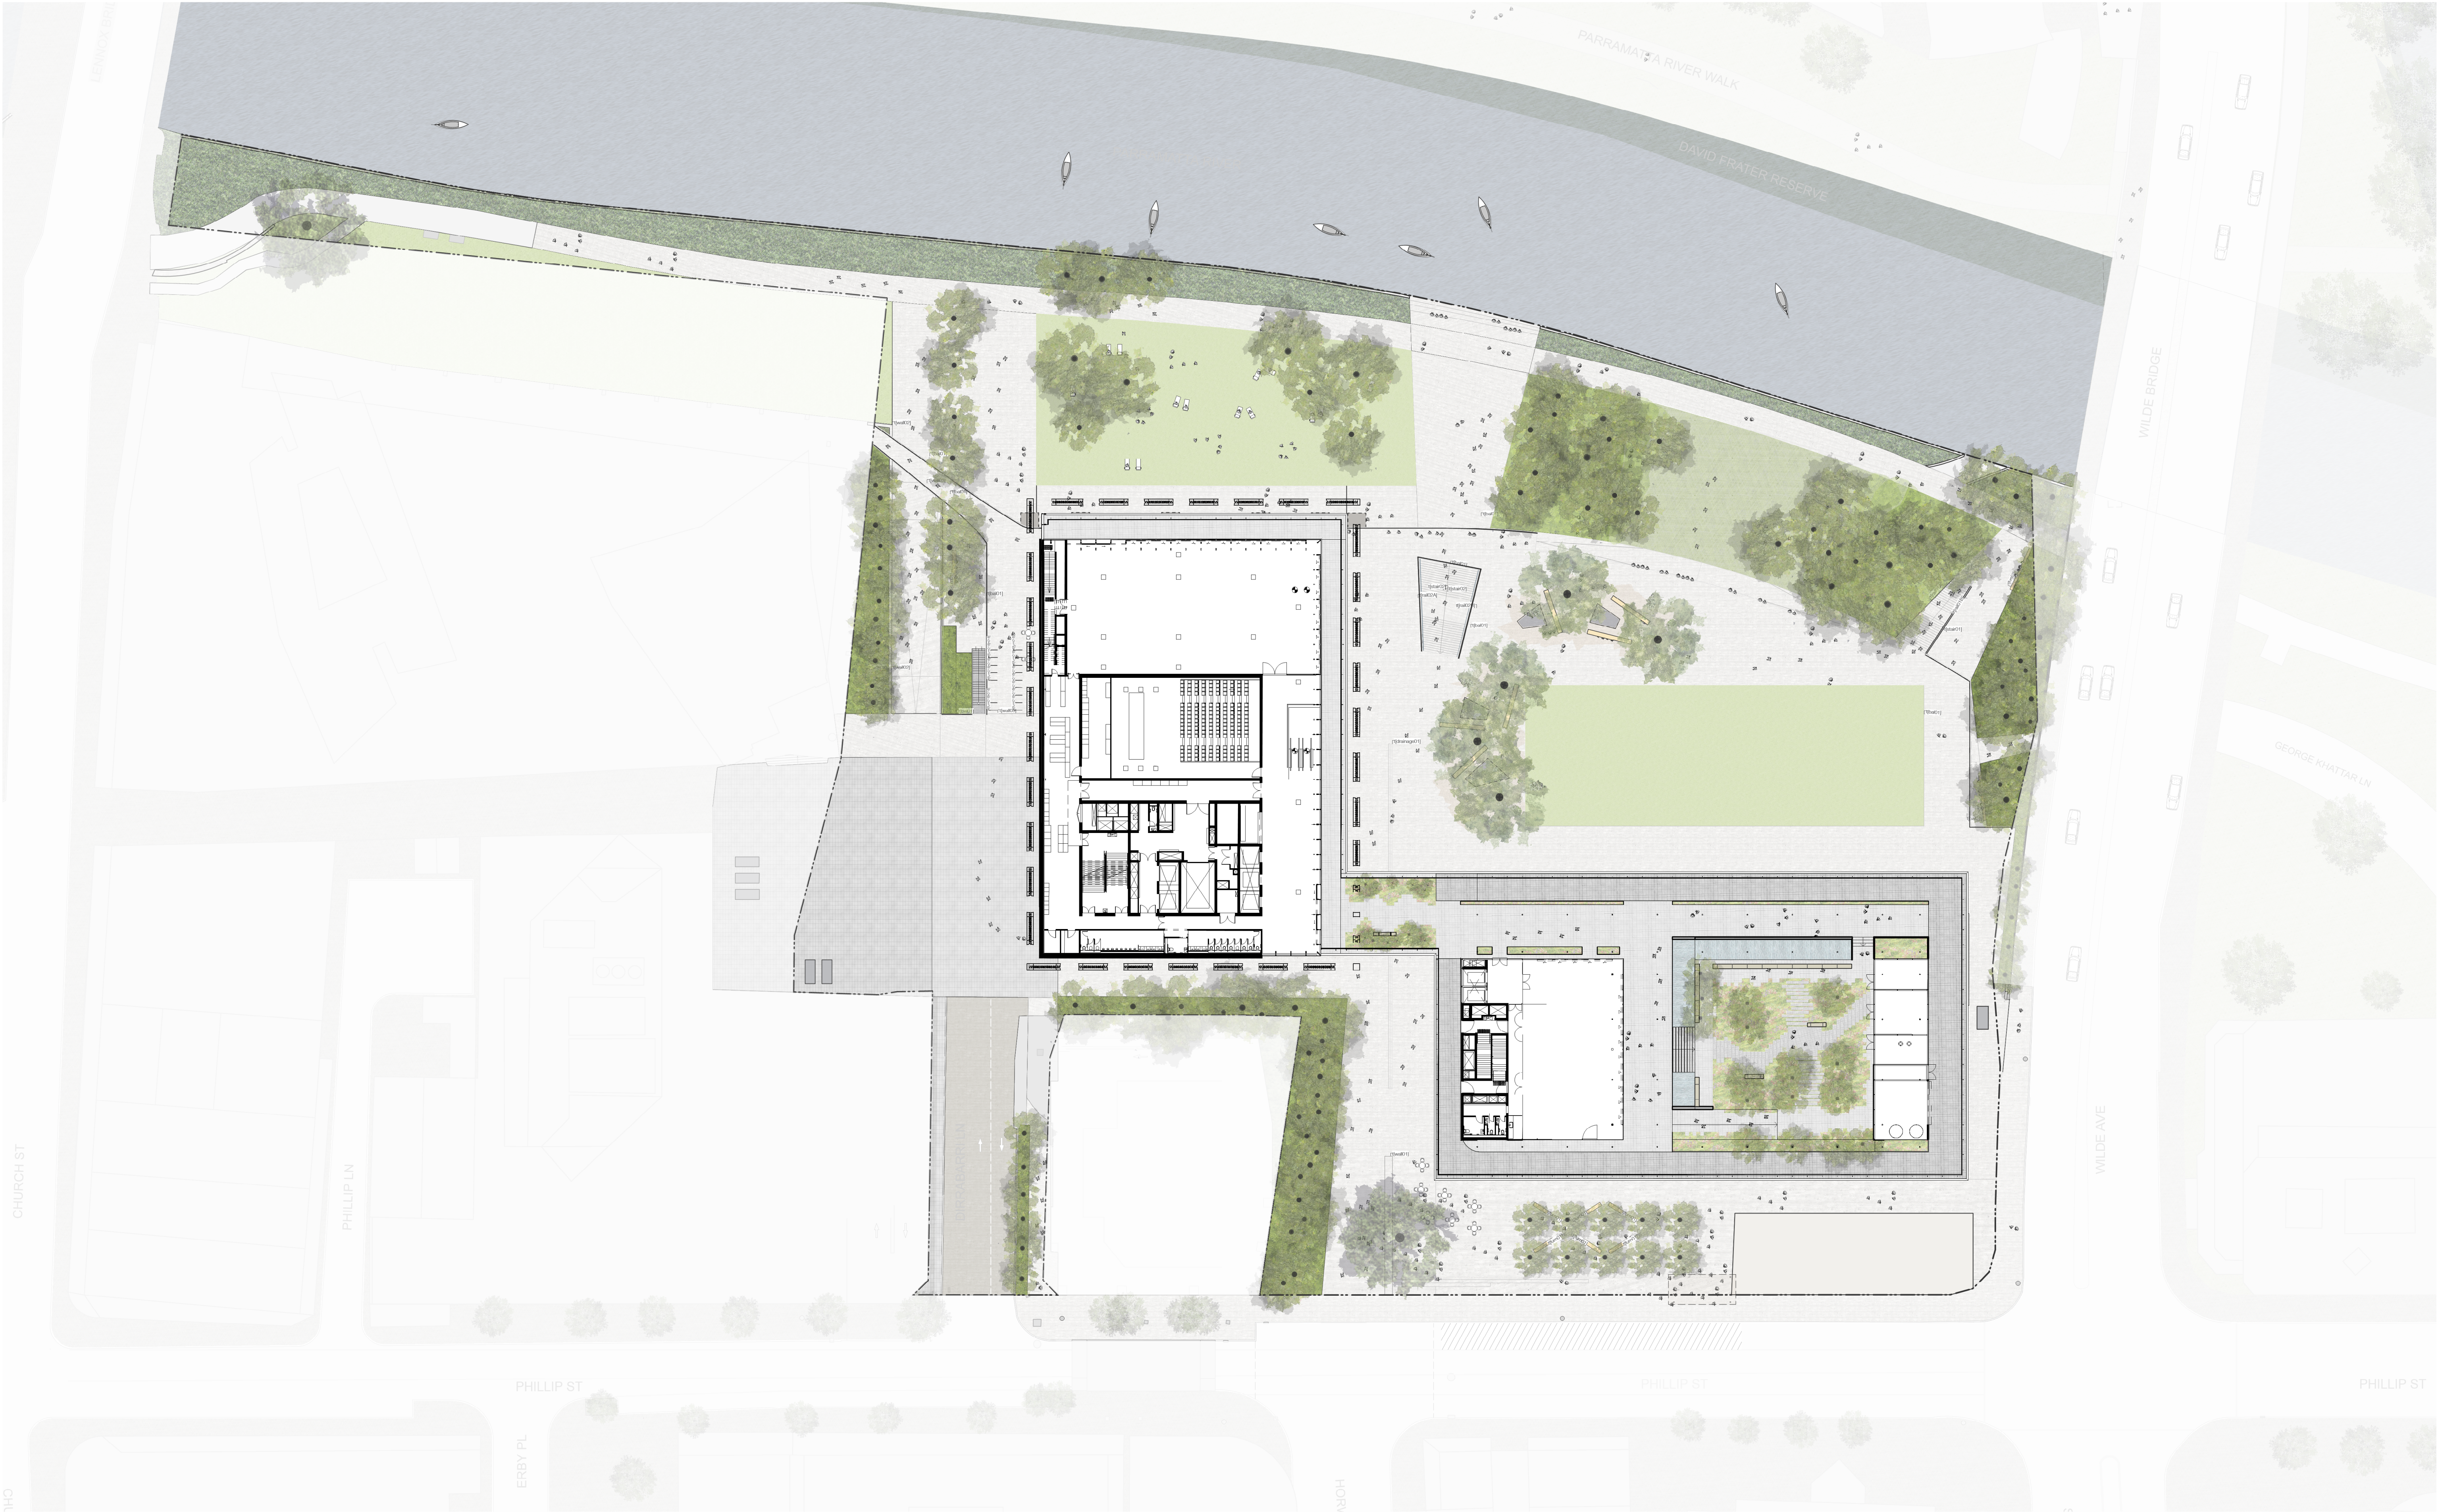

© Copyright McGregor Coxall
AUS ACN 082 334 290
UK 10199853
PRC ID NO. 06000002201607080008
Sydney Melbourne Shenzhen Bristol
www.mcgregorcoxall.com

Client
Infrastructure NSW & Powerhouse

Project Team
MOREAU KUSUNOKI
GENTON

Project Name
Powerhouse Parramatta

Project No.
0842SYD

Address
Parramatta

Key Plan

Issue Log				
B	SSDA Addendum	AM/MS	22/9/20	
C	SSDA Addendum	AM/MS	14/1/21	
D	SSDA MOD 01	AM/MS	14/4/22	

Rev	Revision Description	By / Checked	Date
-----	----------------------	--------------	------

Scale
1: 400 @ A1

0 5 10 15 20 25 m

All dimensions are in millimetres unless otherwise noted.
Do not scale from this drawing.



Phase
Design Development
Sheet Title
Rooftop Level
Sheet No.
LD-DD-03

Rev
D