

Notes:

- Plants nominated as mixed species are to be arranged in a natural/informal arrangement as would be found in the wild. This means planting plants in drift arrangements generally in clusters of uneven numbers. Species that are likely to grow larger should be typically placed towards the back of the garden bed, but not in all instances if it provides a more natural aesthetic. The landscape contractor is to arrange a site inspection a minimum 2 weeks prior to the day of first planting installations, so that the landscape architect can provide on site guidance on planting arrangements to set a precedence for the rest of the site.
- Supply and install all scheduled items unless otherwise noted.
- Quantities set out in this schedule are provided as a guide only. It is the Contractor's responsibility to confirm all quantities.
- The Plant Schedule should be read in conjunction with the Planting Plan(s). The quantities on the planting plan(s) take precedence over the quantities in this Plant Schedule.
- All trees 20L or greater (ie 300mm containers or greater) are to comply with AS 2303, "Tree stock for landscape use".
- Partial destructive sampling as outlined in AS 2303, "Tree stock for landscape use" is likely to be carried out on a representative selection of trees and plants.
- The supply height and spread for trees and palms is allowed to vary by up to + or - 10% from the dimensions below.
- All plants are to be vigorous with a rootball that is full but not restrained.
- All plants are to be acclimatised in the nursery to be either sun hardened or low light tolerant for example, according to their specific location and orientation on the site. Inspect the site months in advance of the delivery of plants to site to ensure this acclimatisation is begun at least 8 weeks prior to planting. Provide written confirmation to the Superintendent that this acclimatisation of all plants has taken place for at least 8 weeks prior to installation.
- The rootball and canopy of all plants are to be balanced and the stem / trunk sufficiently developed so that the plants stay upright without the need to be staked.
- Trunk caliper, height and spread for trees and palms is to be in accordance with AS2303 and the nursery inspected and approved stock.
- Photographs of all compliant, proposed, secured plants are to be sent to the Superintendent for approval and for that approval to be received by the Landscape Contractor prior to plant purchase.
- All trees, palms and ferns will be pre-procured a minimum of 12 months prior to installation. Sizes shown are the minimum stock sizes at the time of installation.

PLOT STYLE: URBIS_A1.ctb


PAGE SETUP:

PLOTTED BY: SANI HARTOG

PLOT DATE: 11/10/2024

PATH: L:\02 Projects\P00300\PP0037198_Units\Kingcliff\02_Construction Docs\4.02_CoD\Landscape\PP0037198_010_LE.dwg

PLANT CODE	BOTANICAL NAME	COMMON NAME	CLEAR TRUNK HEIGHT (M)	SUPPLY HEIGHT (M)	CONTAINER SIZE (LITRES OR MM DIA/METRES)	PLANTS PER M2	QTY	NOTES
TREES								
BAN int	Banksia integrifolia	Coastal Banksia		2.4m	200L	-	54	Mature Height: 10-15m
BRA ace	Brachychiton acerifolius	Flame Bottletree		3.2m	400L	-	4	Mature Height: 10-20m
CUP ana	Cupaniopsis anacardioides	Tuckeroo		2.4m	200L	-	27	Mature Height: 12m
ELA eum	Elaeocarpus eumundi	Smooth-leaved Quandong		2.6m	200L	-	37	Mature Height: 8-10m
ELA ret	Elaeocarpus reticulatus	Blueberry Ash		2.6m	200L	-	26	Mature Height: 8m
FLI ben	Flindersia bennettiana	Bennett's Ash		2.6m	200L	-	14	Mature Height: 30m +
GRE hil	Grevillea hilliana	White Silky Oak		2.4m	200L	-	16	Mature Height: 10-12m
HAR pen	Harpullia pendula	Tulipwood		2.4m	200L	-	35	Mature Height: 6m
LOP con	Lophostemon confertus	Brush Box		3.2m	400L	-	12	Mature Height: 15m
PAN tec	Pandanus tectorius	Pandanus		2.4m	200L	-	41	Mature Height: 14m
RAN fit	Randia fitzalanii	Native Gardenia		1.8m	200L	-	9	Mature Height: 4m
SYZ smi	Syzygium smithii	Common Lilly Pilly		2.4m	200L	-	24	Mature Height: 12m
TRI lau	Tristaniopsis laurina Lusciou	Luscious		2.6m	200L	-	25	Mature Height: 8m
WAT flo	Waterhousia floribunda	Weeping Lilly Pilly		3.2m	400L	-	8	Mature Height: 12m
SUBTOTAL							332	
PALMS								
ARC cun	Archontophoenix cunninghamiana	Bangalow Palm			300mm	-	56	
SUBTOTAL							56	
SHRUBS								
ALO bri	Alocasia brisbanensis	Cunjevoi			200mm	1.8	172	
ALP cae	Alpinia caerulea	Native Ginger			200mm	3.21	715	
ALP mut	Alpinia mutica	False Cardamom			200mm	3.21	1046	
AUS dul	Austromyrtus dulcis	Midgen Berry			200mm	3.21	1163	
BAN aem	Banksia aemula	Wallum Banksia			200mm	1.8	66	
BAN spi	Banksia spinulosa 'Cherry Candles'	Cherry Candles			200mm	2.36	538	
CAR mac	Carissa macrocarpa*	Desert Star			200mm	3.21	1226	
COR pet	Cordyline petiolaris	Broad-Leaved Palm Lilly			200mm	1.8	138	
CRA ova	Crassula ovata*	Jade Plant			200mm	4.62	58	
DOR pal	Doryanthes palmeri	Giant Spear Lily			200mm	-	34	
GRE Sup	Grevillea 'Superb'	Superb			200mm	1.8	289	
HEL Kaw	Heliconia 'Kawauchi'	Kawauchi			200mm	1.8	143	
KAL SS	Kalanchoe Silver Spoons*	Kalanchoe Silver Spoons			200mm	3.21	125	
LEP pol	Leptospermum polygalifolium	Tantoon			200mm	1.8	272	
MEL thy	Melaleuca thymifolia	Thyme Honey-Myrtle			200mm	3.21	471	
PHI Xan	Philodendron Xanadu*	Philodendron Xanadu			200mm	3.21	1179	
SYZ Res	Syzygium Resilience	Resilience			200mm	1.8	487	
WES fru	Westringia fruticosa	Westringia fruticosa			200mm	3.21	1094	
XAN ful	Xanthorrhoea fulva	Xanthorrhoea fulva			200mm	-	13	
SUBTOTAL							9229	
GRASSES								
DIA cae	Dianella caerulea	Blue Flax Lily			140mm	4.62	2463	
HAR vio	Hardenbergia violacea	Native Sarsaparilla			140mm	4	381	
LOM hys	Lomandra hystrix	Mat Rush			140mm	3.21	1525	
THE aus	Themeda australis	Kangaroo Grass			140mm	7.22	1705	
SUBTOTAL							6074	
GROUNDCOVERS								
CAR gla	Carpobrotus glaucescens	Pig Face			140mm	4.62	1855	
CAS gla	Casuarina glauca	Cousin It			140mm	1.8	755	
CHR api	Chrysocephalum apicalatum	Yellow Buttons			140mm	4.62	1186	
DIC SF	Dichondra Silver Falls	Silver Falls			140mm	4.62	2002	
DOO asp	Doodia aspera	Prickly Rasp Fern			140mm	4	56	
HYP mue	Hypolepis muelleri	Ground Fern			140mm	3.21	647	
MYO eil	Myoporum ellipticum	Coastal Boobialla			140mm	1.8	147	
SCA aem	Scaevola aemula	Fairy Fan-Flower			140mm	7.22	1182	
VIO hed	Viola hederacea	Native Violet			140mm	3.21	833	
SUBTOTAL							8663	
CLIMBERS								
CIS ant	Cissus antarctica	Kangaroo Vine			140mm	3.21	262	
FIC pum	Ficus pumila*	Climbing Fig			140mm	-	17	
PAN jas	Pandorea jasminoides	Wonga Wonga Vine			140mm	-	42	
SUBTOTAL							321	
TOTAL							24619	
* Denotes Exotic Species								

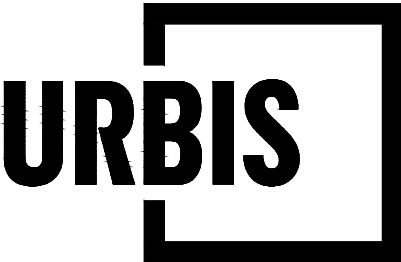

PROJECT

UNITING KINGSCLIFF

24A KINGSCLIFF STREET, KINGSCLIFF, NSW 2487

KEY PLAN

Level 7, 123 Albert Street | Brisbane QLD 4000 Australia | +61 7 3007 3800 | URBIS Pty Ltd | ABN 50 105 256 228

REV	DESCRIPTION	DWN	CHK	DATE
A	SSDA ISSUE	SH	RH	11.10.24
B	SSDA ISSUE	SH	RH	23.09.24

DISCLAIMER

Copyright by Urbis Pty Ltd. This drawing or parts thereof may not be reproduced for any purpose or used for another project without the consent of Urbis other than reproduction for the purposes of actual ordering, supply, installation or construction. This drawing must be read in conjunction with all relevant contracts, schedules, specifications, drawings and any other issued written instructions. Do not scale from drawings. Written figured dimensions take preference to scaled dimension and must be verified on site before proceeding with any work. All discrepancies must be referred to the superintendent for a written decision prior to ordering, supply or installation. Urbis must be notified in writing of any discrepancies.

PROJECT DIRECTOR: ROB HENDERSON

CLIENT
UNITING CARE

DRAWING TITLE
PLANT SCHEDULE

ALL DRAWINGS ARE DESIGNED TO BE PRINTED AND READ IN COLOUR

IT IS THE CONTRACTORS' RESPONSIBILITY TO PRINT DRAWINGS IN COLOUR TO AVOID ANY POTENTIAL DISCREPANCIES IF DRAWINGS ARE PRINTED IN BLACK AND WHITE

ISSUE

PROJECT NO.
P0037198

SCALE

NORTH

SET DRAWING SCALE



DRAWING NO.

REVISION

URB-LA-031-PSB

IT IS THE CONTRACTORS' RESPONSIBILITY TO
PRINT DRAWINGS IN COLOUR TO AVOID ANY
POTENTIAL DISCREPANCIES IF DRAWINGS
ARE PRINTED IN BLACK AND WHITE

EXISTING TREE TO BE
RETAINED. HOOP PINE
(*Araucaria cunninghamii*)

COUNCIL LAND

JOINS 501-PL

JOINS 504-PL

PROJECT

UNITING KINGSCLIFF

24A KINGSCLIFF STREET, KINGSCLIFF, NSW 2487

KEY PLAN

REV	DESCRIPTION	DWN	CHK	DATE
B	SSDA ISSUE	SH	RH	11.10.20
A	SSDA ISSUE	SH	RH	23.09.20

DISCLAIMER

DISCLAIMER
Copyright by Urbis Pty Ltd. This drawing or parts thereof may not be reproduced for any purpose or used for another project without the consent of Urbis either prior to reproduction for the purposes of actual ordering, supply, installation or construction. This drawing must be read in conjunction with all relevant contracts, schedules, specifications, drawings and any other issued written instructions. Do not scale from drawings. Written figured dimensions take preference to scaled dimension and must be verified on site before proceeding with any work. All discrepancies must be referred to the superintendent for a written decision prior to ordering, supply or installation. Urbis must be notified in writing of any discrepancies.

PROJECT DIRECTOR: ROB HENDERSON

CLIENT

UNITING CARE

DRAWING TITLE

PLANTING PLAN

ISSUE

SCALE

1:100 ©

DRAWING NO.

URB-LA-302-PLB

PROJECT NO.

P0037198

NORTH

REVISION

LR


PLOT STYLE: URBIS_A1.ctb

PAGE SETUP: ...

PLOTTED BY: SANI HARTOGS

PLOT DATE: 11/10/2024

PATH: L:\02\Projects\030300\0303198_Uniting Kingscliff\02_Construction Docs\4.02_CAD\Layers\0303198_300_PL_PLANTING PLAN.dwg

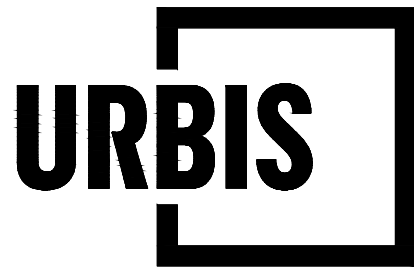

PROJECT

UNITING KINGSCLIFF

24A KINGSCLIFF STREET, KINGSCLIFF, NSW 2487

Level 7, 123 Albert Street | Brisbane QLD 4000 Australia | +61 7 3007 3800 | URBIS Pty Ltd | ABN 50 105 256 228

KEY PLAN

REV	DESCRIPTION	DWN	CHK	DATE
B	SSDA ISSUE	SH	RH	11.10.24
A	SSDA ISSUE	SH	RH	23.09.24

DISCLAIMER

Copyright by URBIS Pty Ltd. This drawing or parts thereof may not be reproduced for any purpose or used for another project without the consent of URBIS other than reproduction for the purposes of actual ordering, supply, installation or construction. This drawing must be read in conjunction with all relevant contracts, schedules, specifications, drawings and any other issued written instructions. Do not scale from drawings. Written figured dimensions take preference to scaled dimension and must be verified on site before proceeding with any work. All discrepancies must be referred to the superintendent for a written decision prior to ordering, supply or installation. URBIS must be notified in writing of any discrepancies.

PROJECT DIRECTOR: ROB HENDERSON

CLIENT

UNITING CARE

DRAWING TITLE

PLANTING PLAN

ISSUE

SCALE

1:100 @ A1 1:200 @ A3
1 2 3 4 5m

DRAWING NO.

URB-LA-304-PLB


PROJECT NO.


P0037198

NORTH

REVISION

ALL DRAWINGS ARE DESIGNED TO BE PRINTED AND READ IN COLOUR
IT IS THE CONTRACTORS' RESPONSIBILITY TO PRINT DRAWINGS IN COLOUR TO AVOID ANY POTENTIAL DISCREPANCIES IF DRAWINGS ARE PRINTED IN BLACK AND WHITE

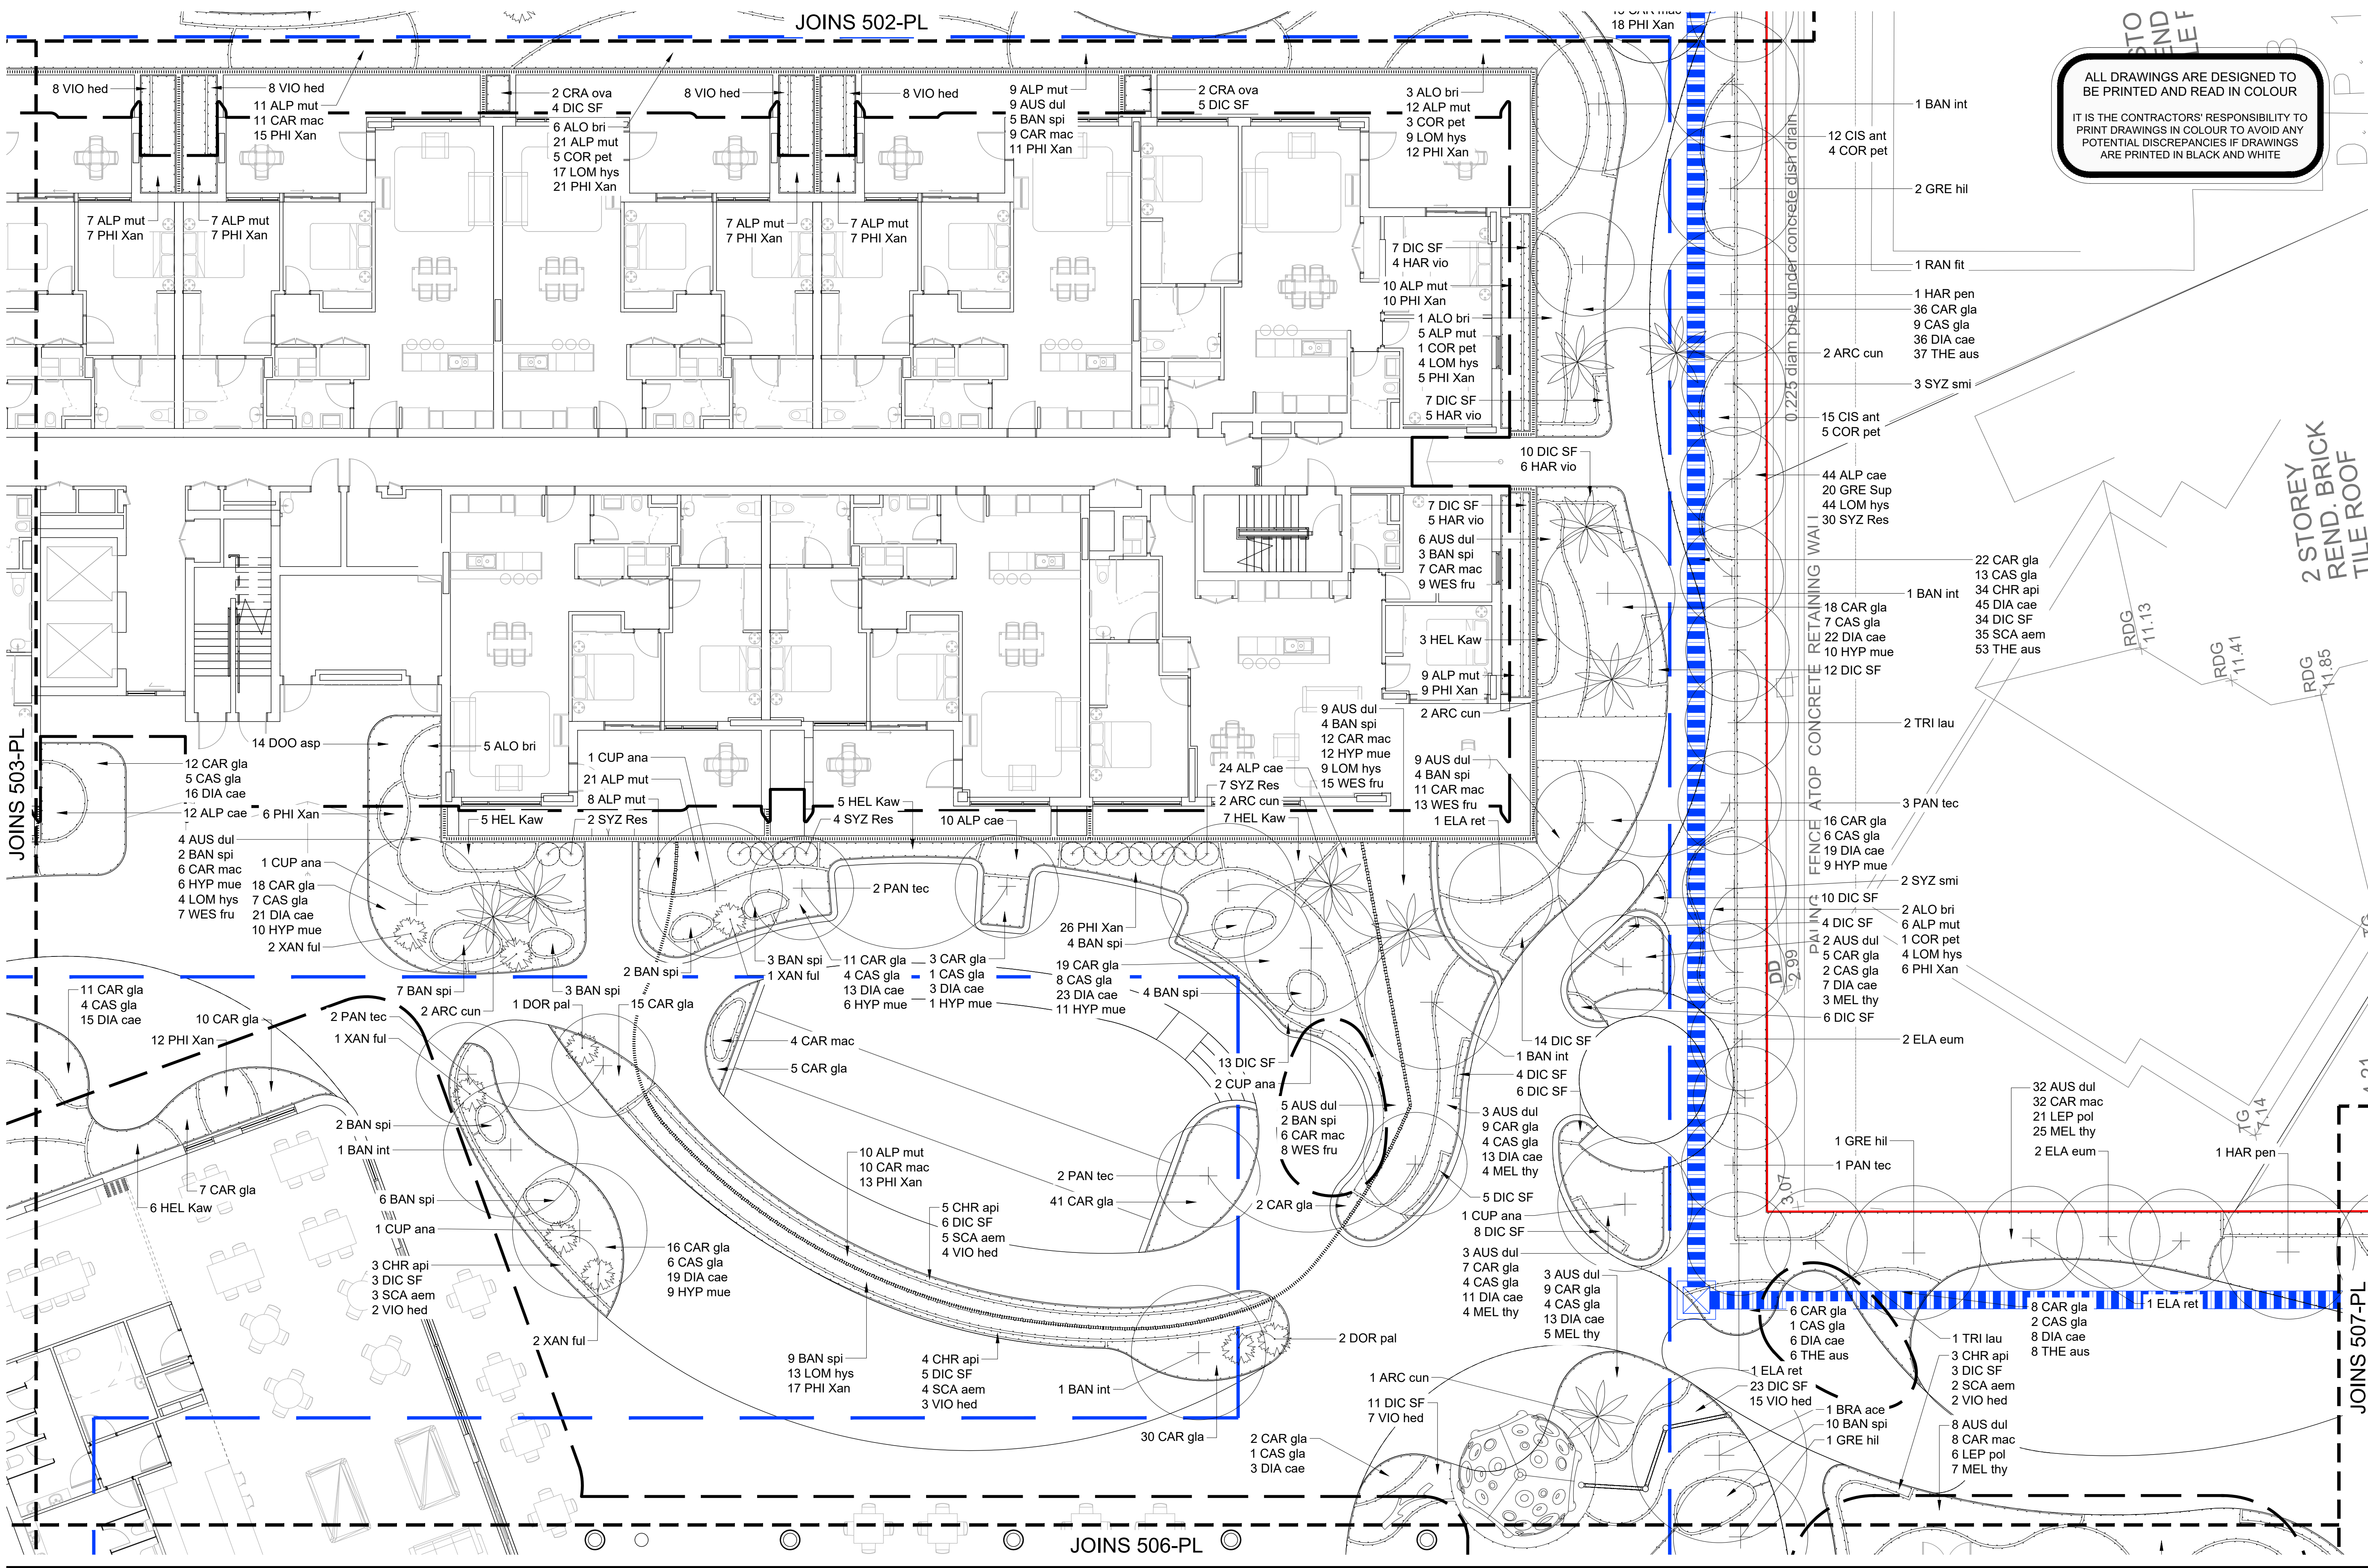

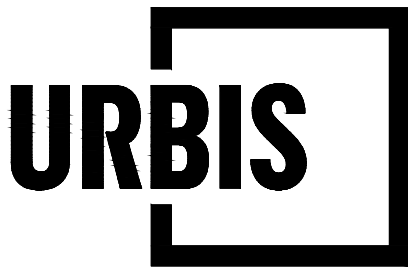

PROJECT

UNITING KINGSCLIFF

24A KINGSCLIFF STREET, KINGSCLIFF, NSW 2487

Level 7, 123 Albert Street | Brisbane QLD 4000 Australia | +61 7 3007 3800 | URBIS Pty Ltd | ABN 50 105 256 228

KEY PLAN

JOINS 503-PL

JOINS 506-PL

ALL DRAWINGS ARE DESIGNED TO
BE PRINTED AND READ IN COLOURIT IS THE CONTRACTORS' RESPONSIBILITY TO
PRINT DRAWINGS IN COLOUR TO AVOID ANY
POTENTIAL DISCREPANCIES IF DRAWINGS
ARE PRINTED IN BLACK AND WHITE

DISCLAIMER

Copyright by Urbis Pty Ltd. This drawing or parts thereof may not be reproduced for any purpose or used for another project without the consent of Urbis other than reproduction for the purposes of actual ordering, supply, installation or construction. This drawing must be read in conjunction with all relevant contracts, schedules, specifications, drawings and any other issued written instructions. Do not scale from drawings. Written figured dimensions take preference to scaled dimension and must be verified on site before proceeding with any work. All discrepancies must be referred to the superintendent for a written decision prior to ordering, supply or installation. Urbis must be notified in writing of any discrepancies.

PROJECT DIRECTOR: ROB HENDERSON

CLIENT

UNITING CARE

DRAWING TITLE

PLANTING PLAN

ISSUE

SCALE

1:100 @ A1 1:200 @ A3

DRAWING NO.

URB-LA-305-PLB

PROJECT NO.

P0037198

NORTH

REVISION

IT IS THE CONTRACTORS' RESPONSIBILITY TO PRINT DRAWINGS IN COLOUR TO AVOID ANY POTENTIAL DISCREPANCIES IF DRAWINGS ARE PRINTED IN BLACK AND WHITE

PLOT STYLE: URBIS_A1.CTB

PAGE SETUP: ---

PLOTTED BY: SAM HARTOG


PLOT DATE: 11.10.2024


PATH: L:\02 Projects\P00300000\P0037198_ Untling Kingscliff\09_Construction Docs\4.02_CAD\Layouts\P0037198_300_PL PLANTING PLAN.dwg

JOINS 505-PL

JOINS 507-PL

JOINS 509-PL

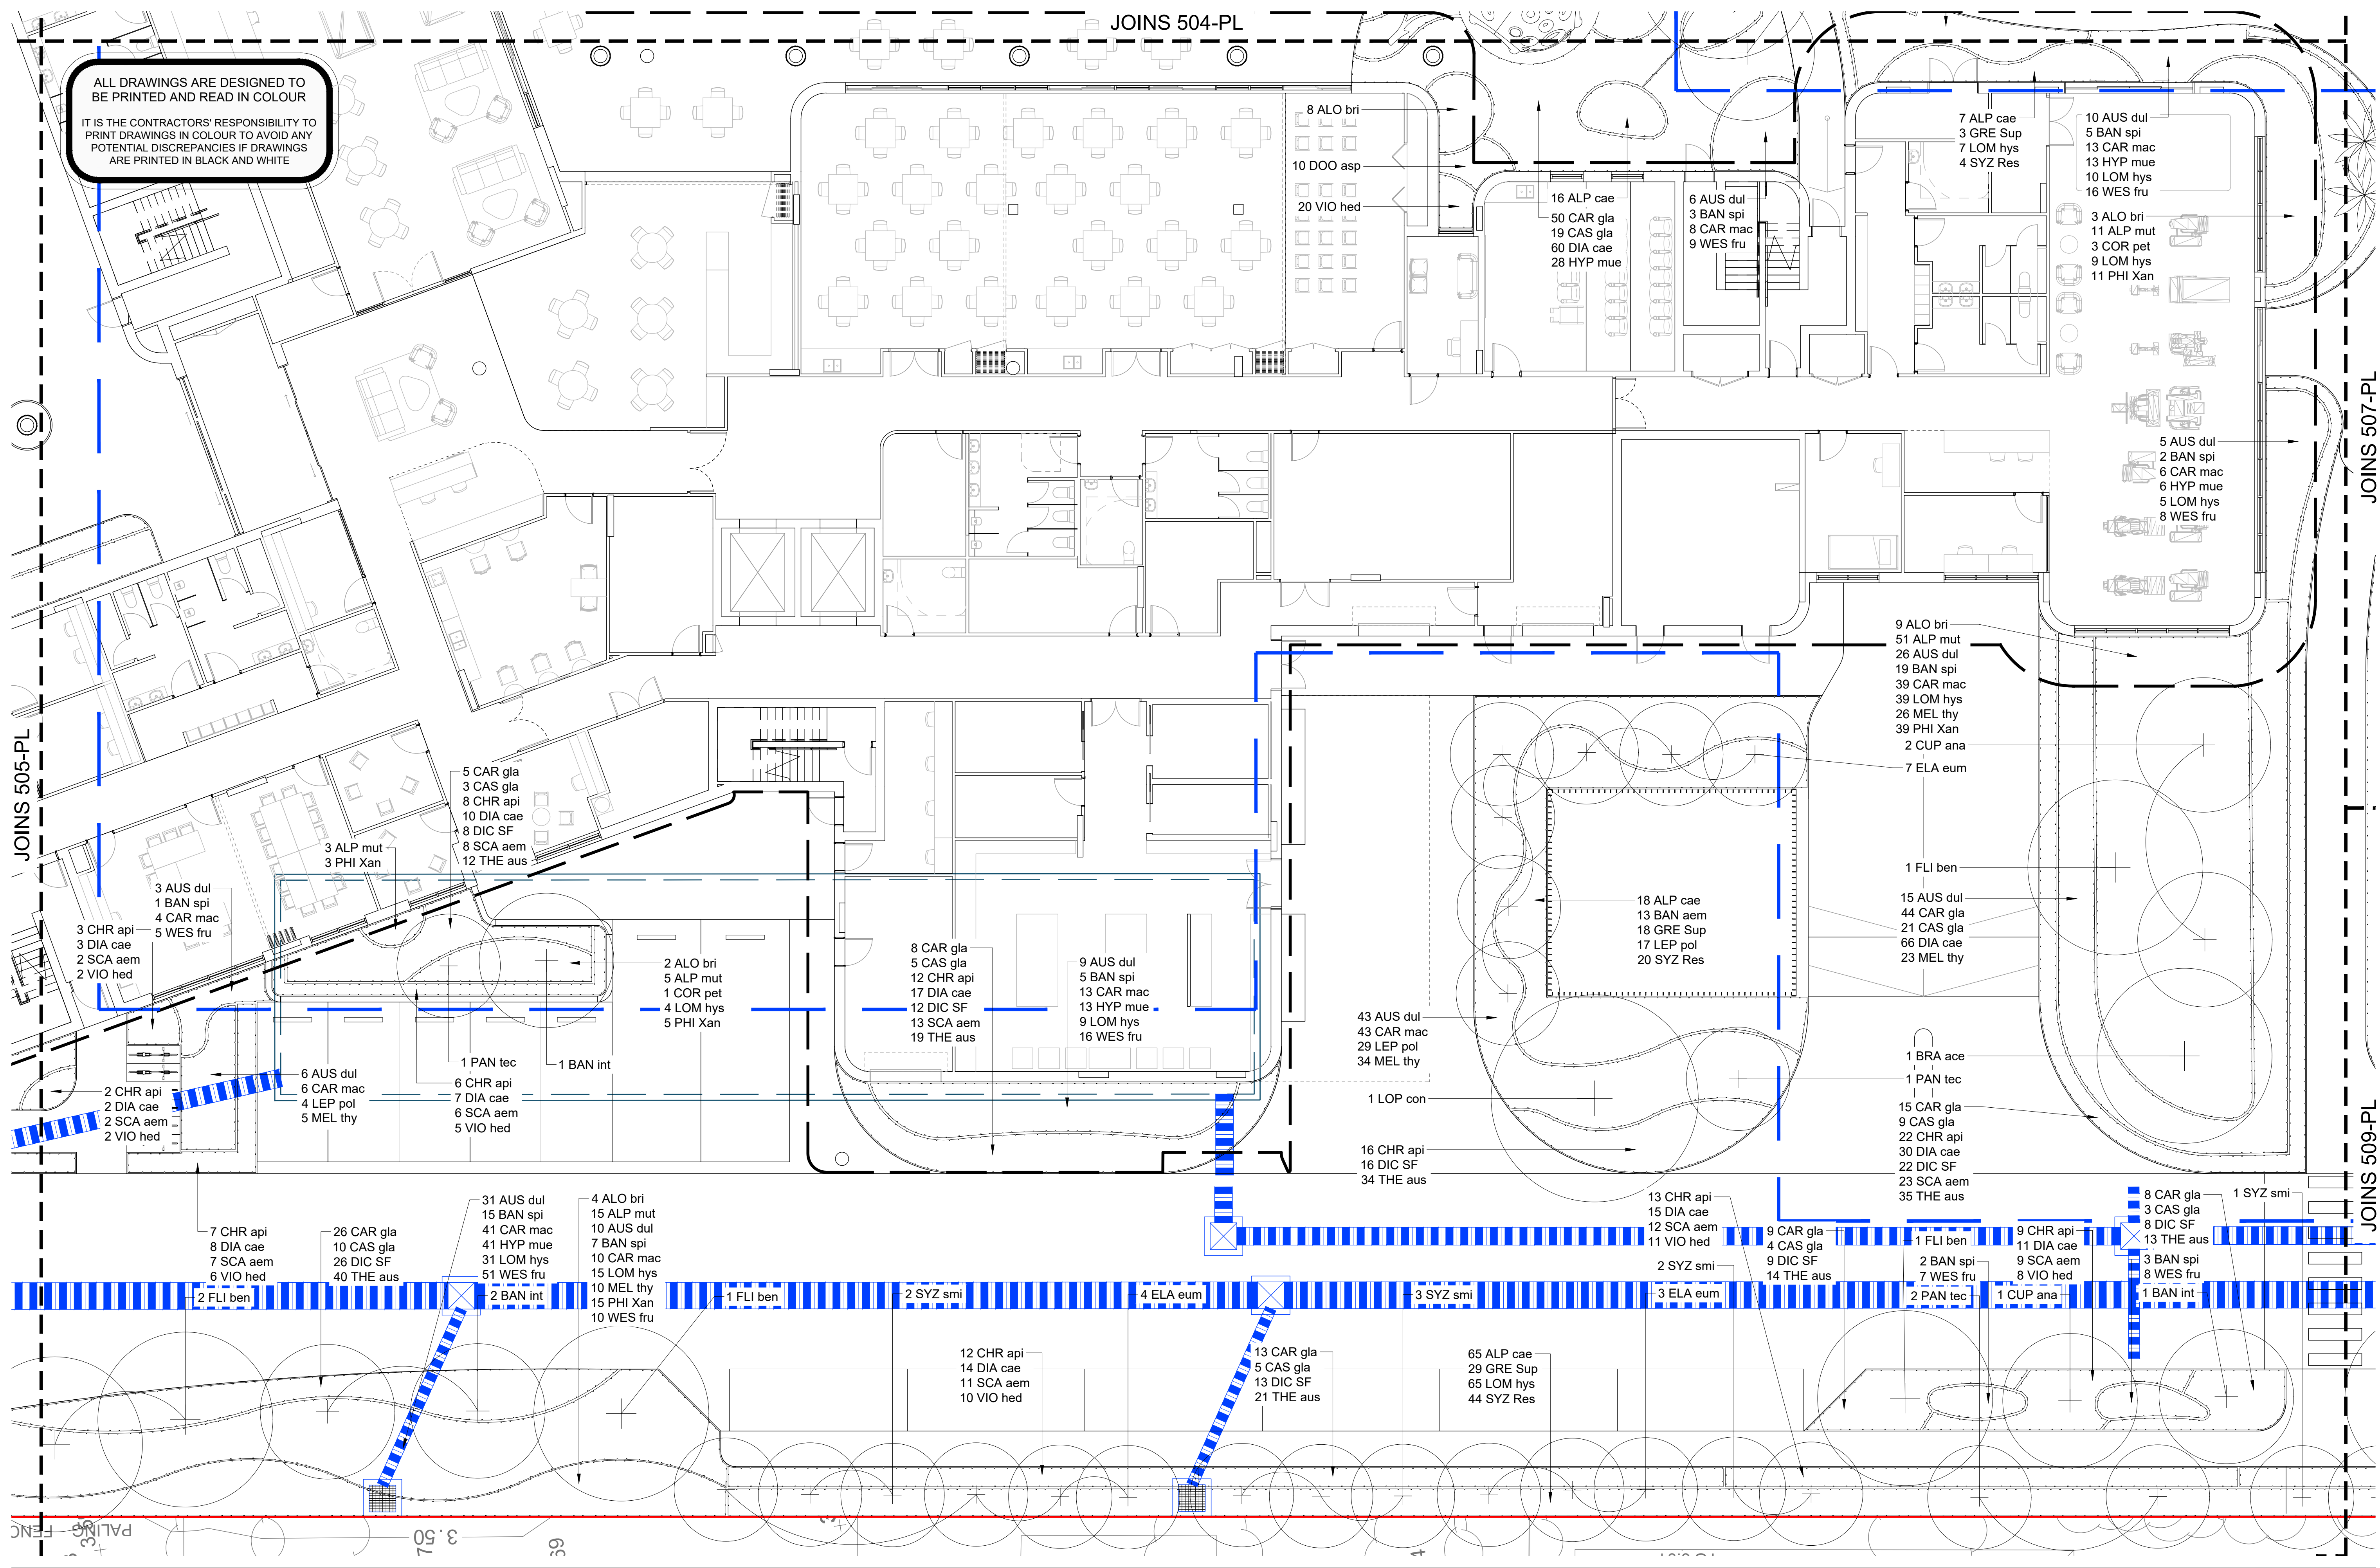

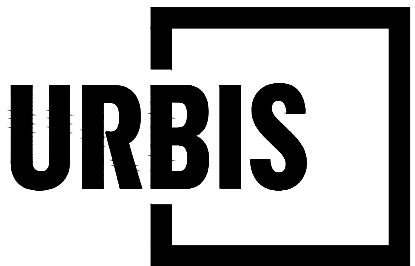

PROJECT

UNITING KINGSCLIFF

24A KINGSCLIFF STREET, KINGSCLIFF, NSW 2487

Level 7, 123 Albert Street | Brisbane QLD 4000 Australia | +61 7 3007 3800 | URBIS Pty Ltd | ABN 50 105 256 228

KEY PLAN

REV	DESCRIPTION	DWN	CHK	DATE
B	SSDA ISSUE	SH	RH	11.10.24
A	SSDA ISSUE	SH	RH	23.09.24

DISCLAIMER

Copyright by URBIS Pty Ltd. This drawing or parts thereof may not be reproduced for any purpose or used for another project without the consent of URBIS other than reproduction for the purposes of actual ordering, supply, installation or construction. This drawing must be read in conjunction with all relevant contracts, schedules, specifications, drawings and any other issued written instructions. Do not scale from drawings. Written figured dimensions take preference to scaled dimension and must be verified on site before proceeding with any work. All discrepancies must be referred to the superintendent for a written decision prior to ordering, supply or installation. URBIS must be notified in writing of any discrepancies.

PROJECT DIRECTOR: ROB HENDERSON

CLIENT

UNITING CARE

DRAWING TITLE

PLANTING PLAN

ISSUE

SCALE

1:100 @ A1
1 2 3 4 5m
1:200 @ A3


DRAWING NO.

URB-LA-307-PLB

PROJECT NO.

P0037198

NORTH

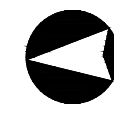

REVISION

ALL DRAWINGS ARE DESIGNED TO
BE PRINTED AND READ IN COLOURIT IS THE CONTRACTORS' RESPONSIBILITY TO
PRINT DRAWINGS IN COLOUR TO AVOID ANY
POTENTIAL DISCREPANCIES IF DRAWINGS
ARE PRINTED IN BLACK AND WHITE


PLOT STYLE: URBIS_A1.ctb

PAGE SETUP: ...

PLOTTED BY: SANI HARTOGS

PLOT DATE: 11/10/2024

PATH: L:\02\Projects\030300\0303198_Units\Kingcliff\0303198_300_PL PLANTING PLAN.dwg

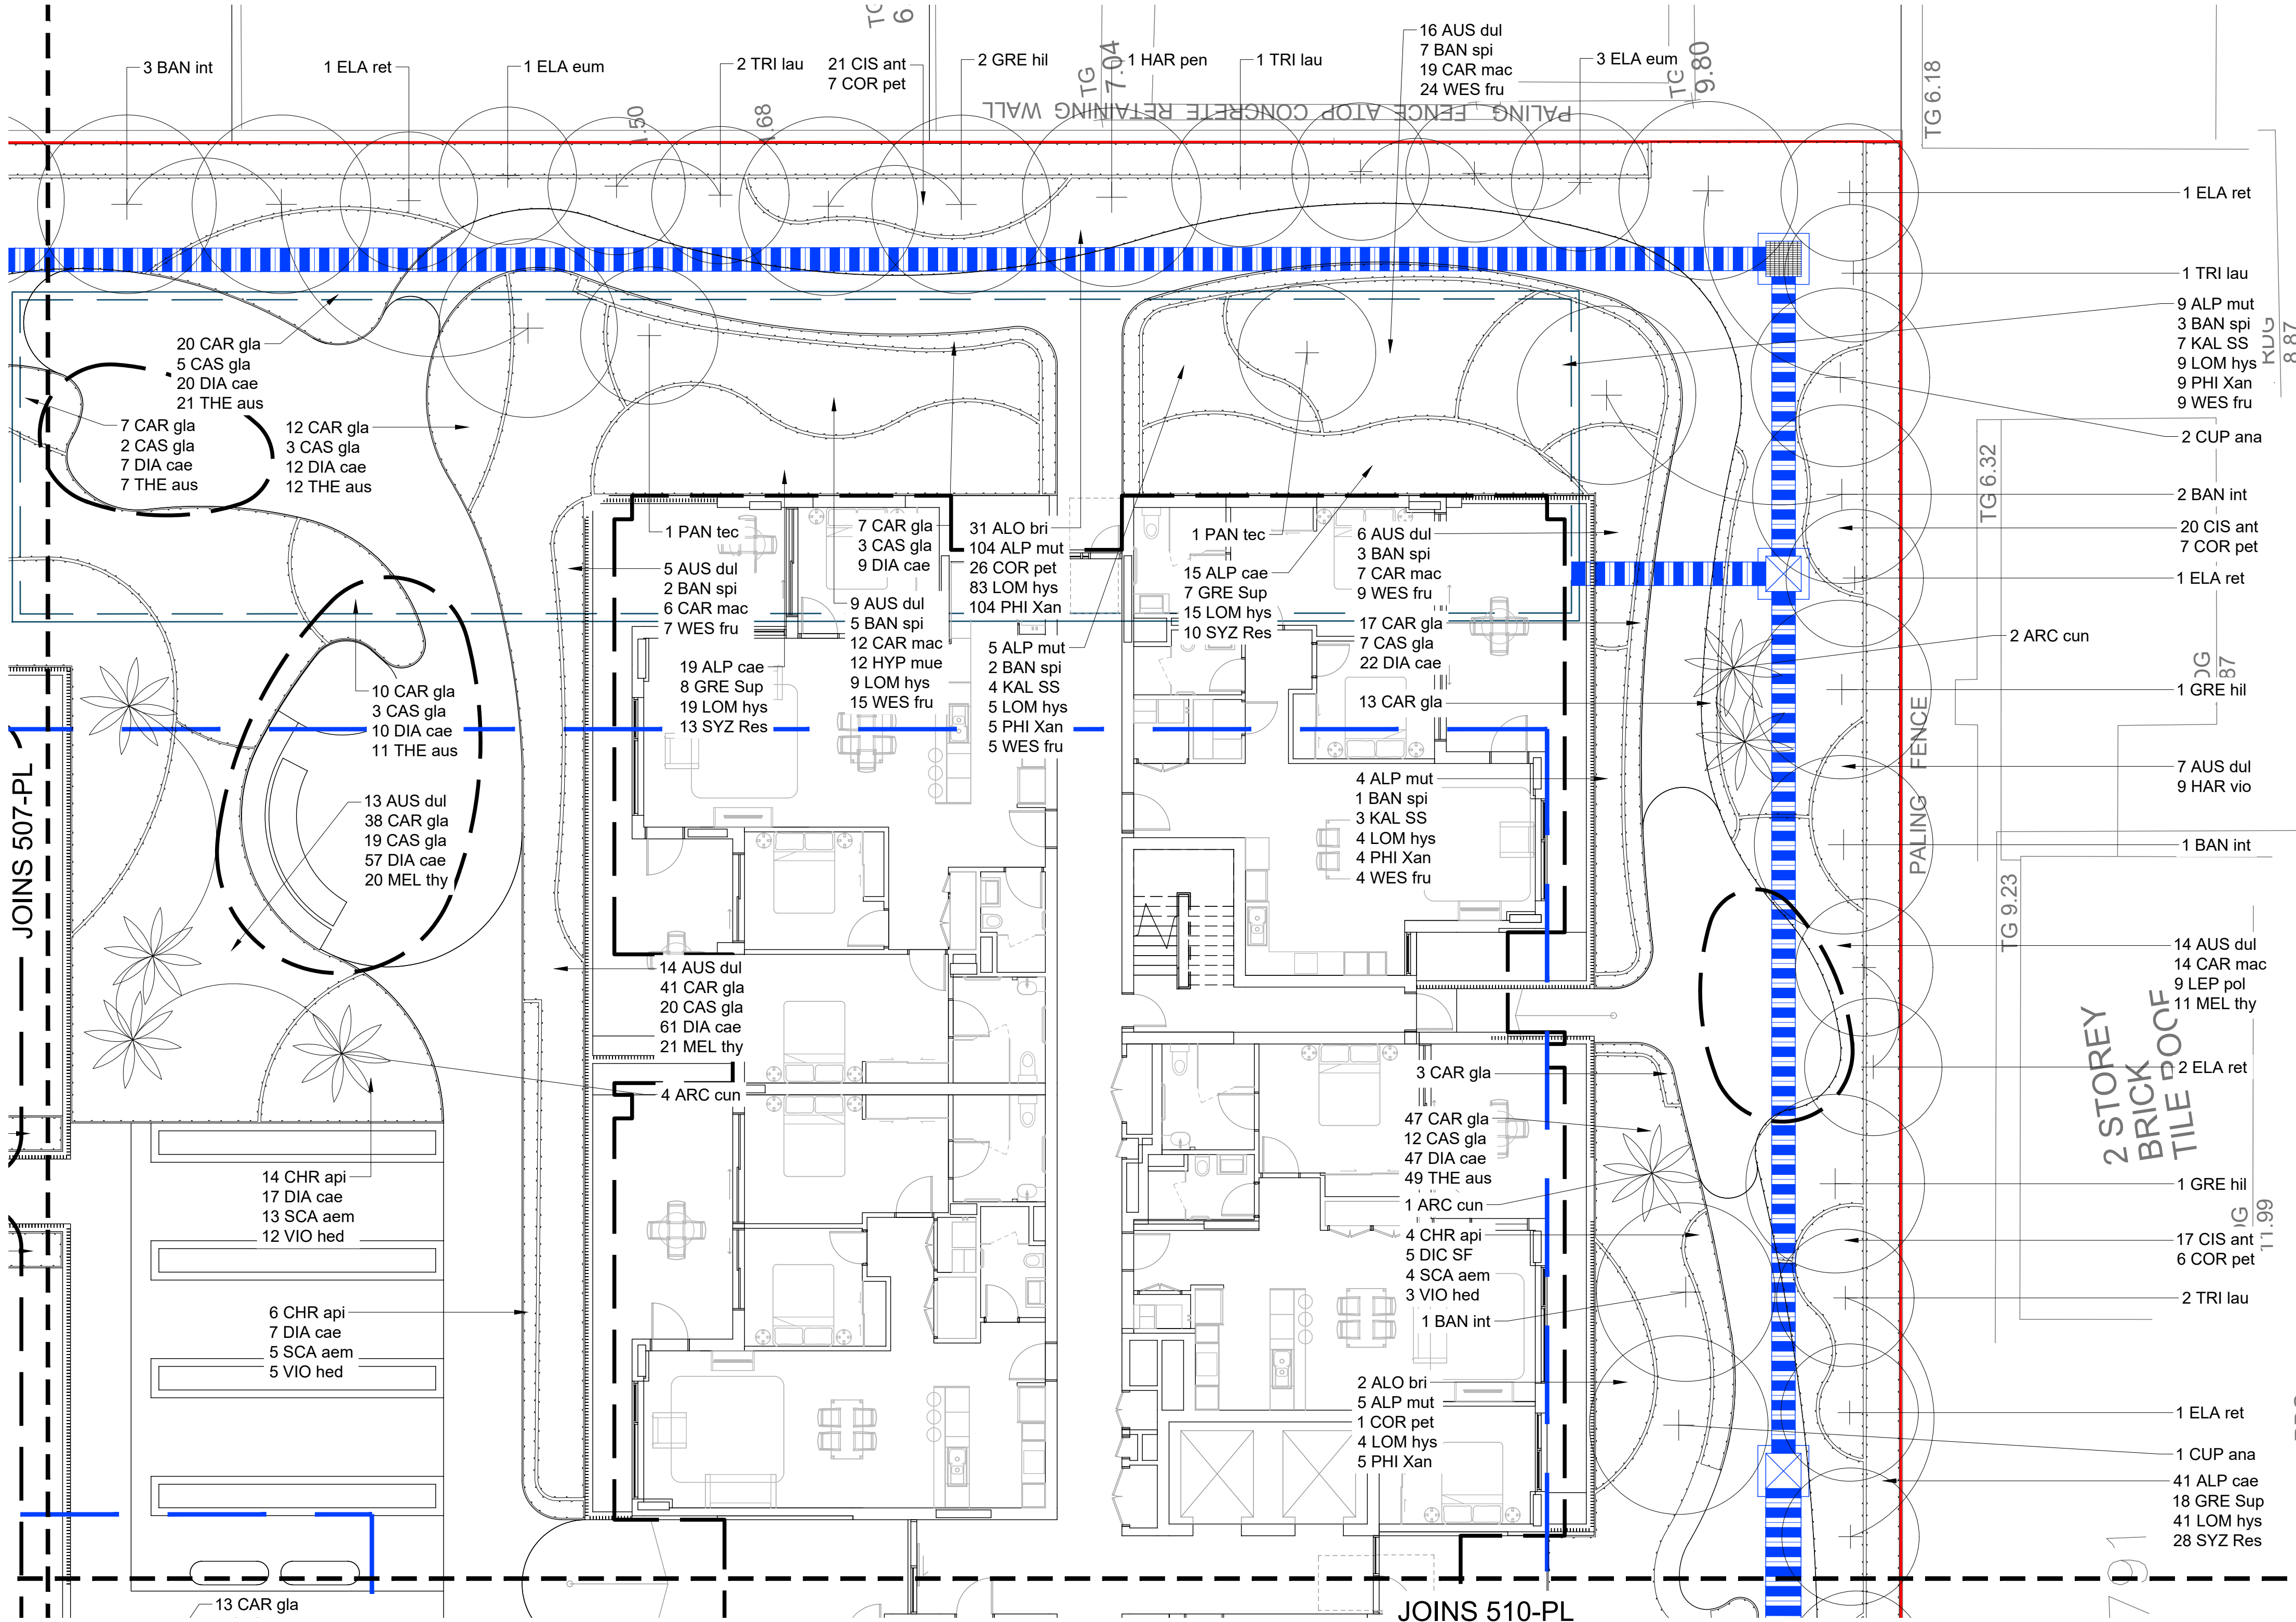


BRICK BUILDING
TILE ROOF

2 STOREY
BRICK BUILDING
TILE ROOF

ALL DRAWINGS ARE DESIGNED TO
BE PRINTED AND READ IN COLOUR

IT IS THE CONTRACTORS' RESPONSIBILITY TO
PRINT DRAWINGS IN COLOUR TO AVOID ANY
POTENTIAL DISCREPANCIES IF DRAWINGS
ARE PRINTED IN BLACK AND WHITE

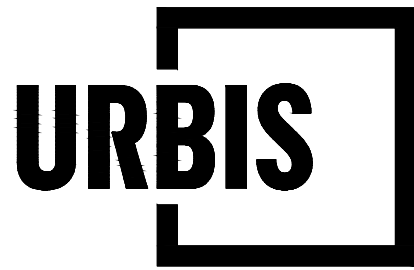

PROJECT
UNITING KINGSCLIFF
24A KINGSCLIFF STREET, KINGSCLIFF, NSW 2487

KEY PLAN

Level 7, 123 Albert Street | Brisbane QLD 4000 Australia | +61 7 3007 3800 | URBIS Pty Ltd | ABN 50 105 256 228

REV	DESCRIPTION	DWN	CHK	DATE
B	SSDA ISSUE	SH	RH	11.10.24
A	SSDA ISSUE	SH	RH	23.09.24

DISCLAIMER
Copyright by Urbis Pty Ltd. This drawing or parts thereof may not be reproduced for any purpose or used for another project without the consent of Urbis other than reproduction for the purposes of actual ordering, supply, installation or construction. This drawing must be read in conjunction with all relevant contracts, schedules, specifications, drawings and any other issued written instructions. Do not scale from drawings. Written figured dimensions take preference to scaled dimension and must be verified on site before proceeding with any work. All discrepancies must be referred to the superintendent for a written decision prior to ordering, supply or installation. Urbis must be notified in writing of any discrepancies.

PROJECT DIRECTOR: ROB HENDERSON

CLIENT
UNITING CARE

DRAWING TITLE
PLANTING PLAN

ISSUE

SCALE
1:100 @ A1
1 2 3 4 5m
1:200 @ A3

DRAWING NO.
URB-LA-308-PLB

PROJECT NO.
P0037198

NORTH

REVISION


REVISION

VISION

03.11

Landscape Design

Structure Diagram - Planting

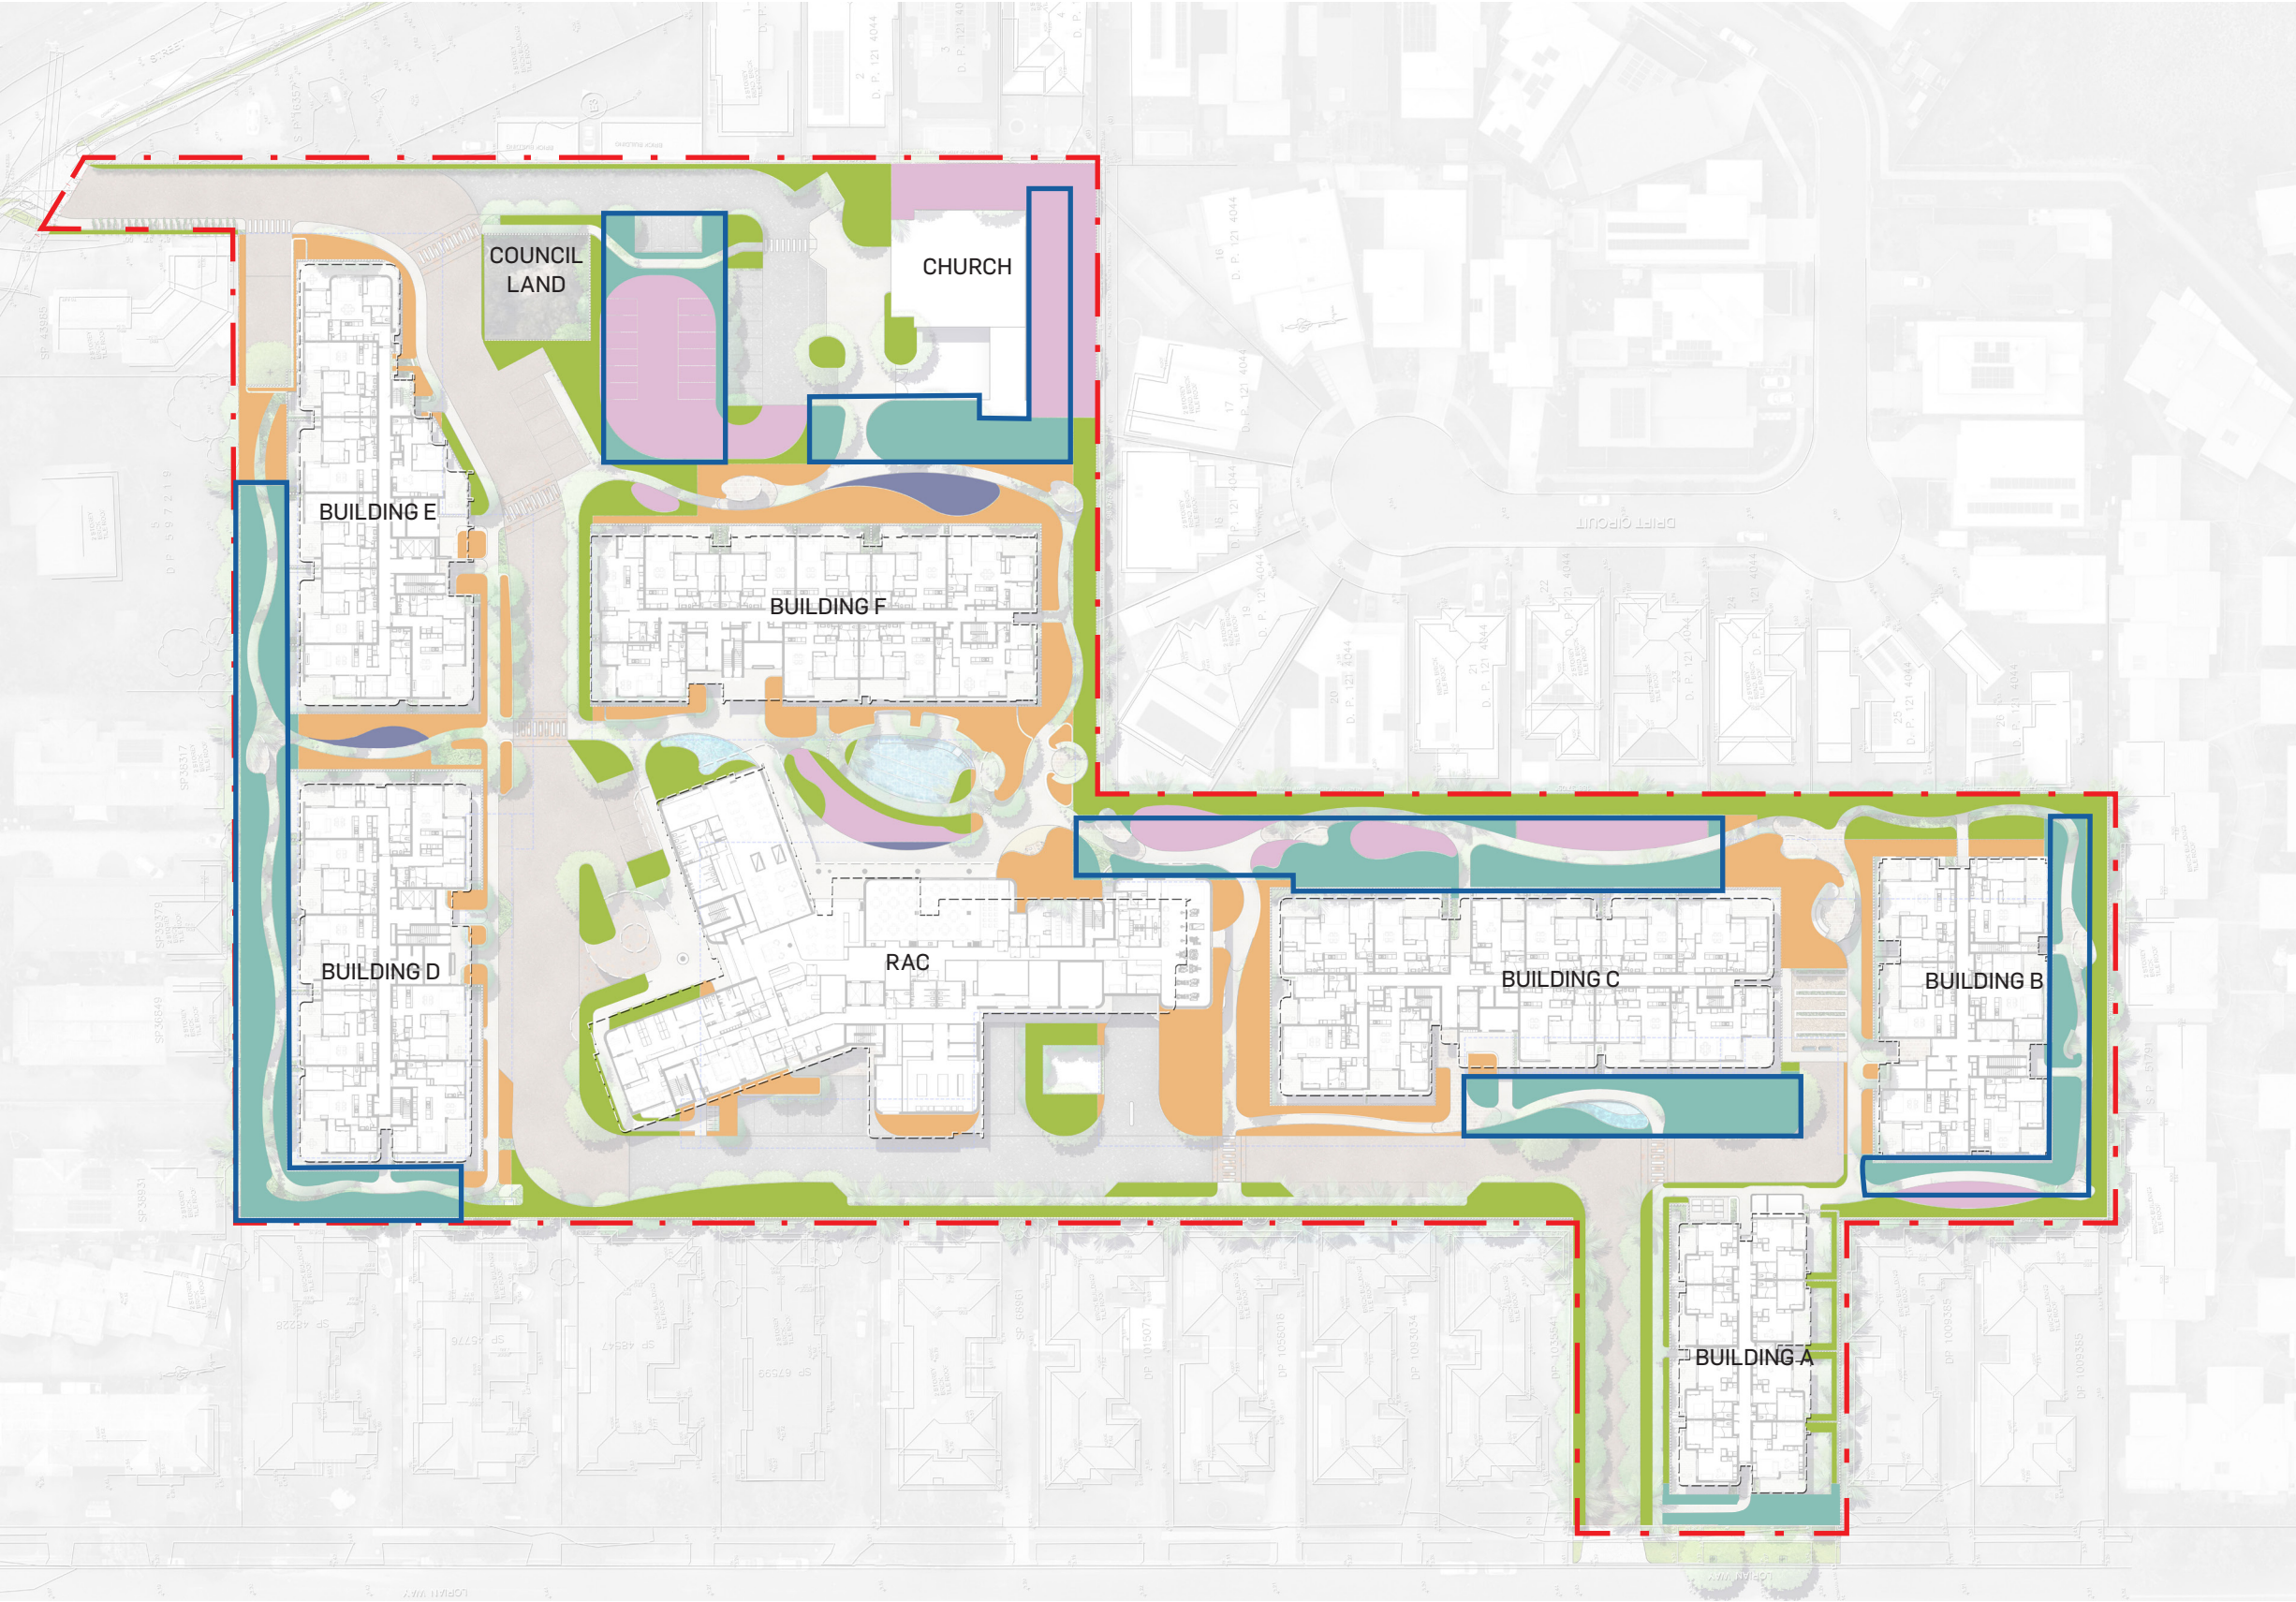

LEGEND		
	Deep soil zone	
	Deep soil zone on natural ground	2042m ²
	Turf on natural ground	1780m ²
	Turf on podium - 500mm deep	115m ²
	Planting on podium with mounding — 500-1200mm depth	1997m ²
	Planting on natural ground	2684m ²

GROUND FLOOR

UNITING KINGSLIFF


24A KINGSLIFF STREET, KINGSLIFF

SSDA PACKAGE

ALL DRAWINGS ARE DESIGNED TO BE PRINTED AND READ IN COLOUR

IT IS THE CONTRACTOR'S RESPONSIBILITY TO PRINT DRAWINGS IN COLOUR TO AVOID ANY POTENTIAL MISINTERPRETATION IF DRAWINGS ARE PRINTED IN BLACK AND WHITE

DRAWING REGISTER	
No.	DRAWING NAME
URB-LA-000-CS	COVER SHEET
URB-LA-501-PL	PLANTING PLAN
URB-LA-502-PL	PLANTING PLAN
URB-LA-503-PL	PLANTING PLAN
URB-LA-504-PL	PLANTING PLAN
URB-LA-505-PL	PLANTING PLAN
URB-LA-506-PL	PLANTING PLAN
URB-LA-507-PL	PLANTING PLAN
URB-LA-508-PL	PLANTING PLAN
URB-LA-509-PL	PLANTING PLAN
URB-LA-510-PL	PLANTING PLAN
URB-LA-511-PL	PLANTING PLAN

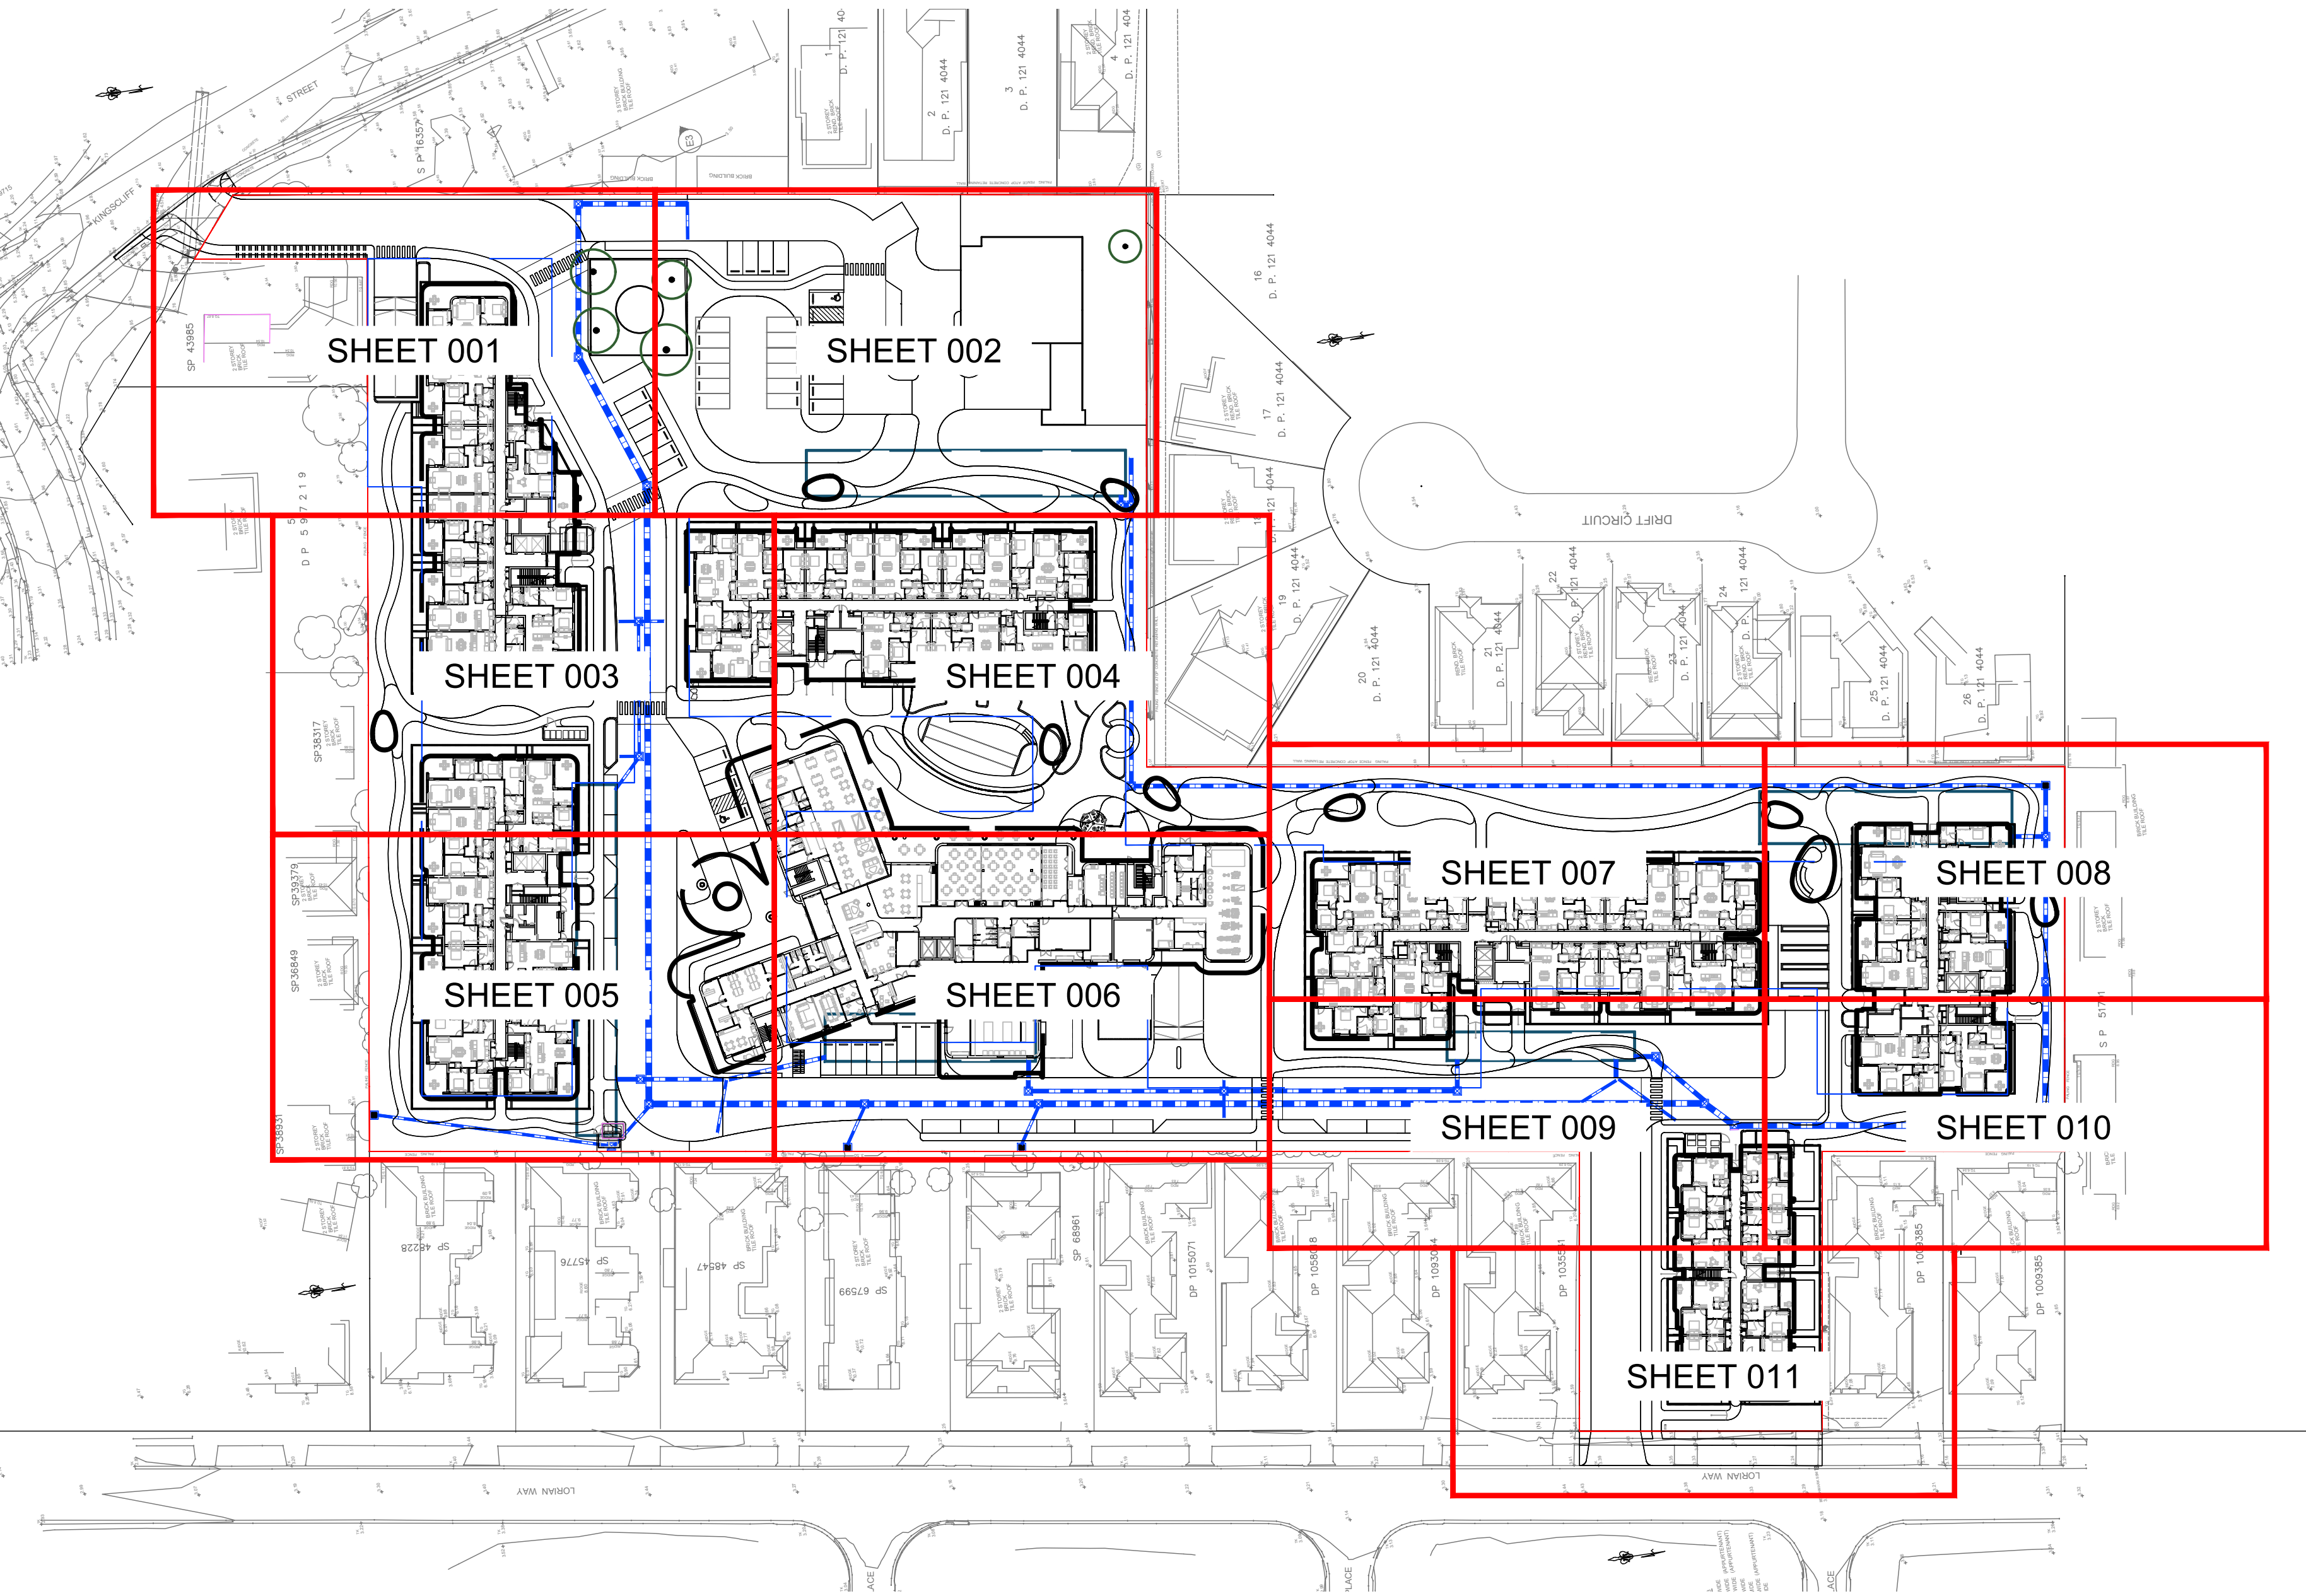

GENERAL LEGEND

- SHEET JOIN LINE
- PROPERTY BOUNDARY
- BASEMENT STRUCTURE UNDER
- BUILDING/ STRUCTURE OVER
- EXISTING TREE TO BE RETAINED

PLANTING SCHEDULE

- TREE PLANTING REFER LANDSCAPE SPECIFICATION
- PROPOSED PALM REFER TO PLANTING PLAN AND PLANT SCHEDULE
- SHRUBS (FEATURE)
- PLANTING AREA


PLOT STYLE: URBIS_A1.CTB

PAGE SETUP: ...

PLOTTED BY: SANI HARTOGS

PLOT DATE: 11/10/2024

PATH: L:\02 Projects\0303000\03037198_Uniting Kingsliff\02_Construction Docs\4.02_CAD Layouts\03037198_000_CS.dwg

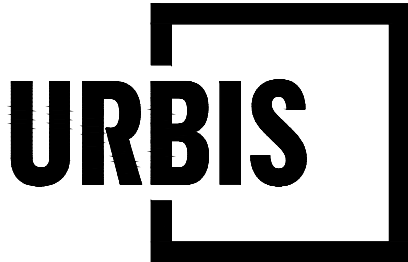

PROJECT
UNITING KINGSLIFF
24A KINGSLIFF STREET, KINGSLIFF, NSW 2487

Level 7, 123 Albert Street | Brisbane QLD 4000 Australia | +61 7 3007 3800 | URBIS Pty Ltd | ABN 50 105 256 228

KEY PLAN

REV	DESCRIPTION	DWN	CHK	DATE
B	SSDA ISSUE	SH	RH	11.10.24
A	SSDA ISSUE	SH	RH	23.09.24

DISCLAIMER
Copyright by Urbis Pty Ltd. This drawing or parts thereof may not be reproduced for any purpose or used for another project without the consent of Urbis other than reproduction for the purposes of actual ordering, supply, installation or construction. This drawing must be read in conjunction with all relevant contracts, schedules, specifications, drawings and any other issued written instructions. Do not scale from drawings. Written figured dimensions take preference to scaled dimension and must be verified on site before proceeding with any work. All discrepancies must be referred to the superintendent for a written decision prior to ordering, supply or installation. Urbis must be notified in writing of any discrepancies.

PROJECT DIRECTOR: ROB HENDERSON

CLIENT
UNITING CARE
DRAWING TITLE
COVER SHEET

ISSUE
SCALE
DRAWING NO.
URB-LA-000-CSB
PROJECT NO.
P0037198
NORTH
REVISION