


Residential Building : R5

Stage 1 B, Barangaroo South SSD6966

Response to Submissions (RtS) Landscape Design Drawings

- DA site boundary
- Building envelope boundary
- 1 Porphyry paving
- 2 Granite paving (CoS standard)
- 3 Stage 1B Basement entry (Refer to Basement DA)



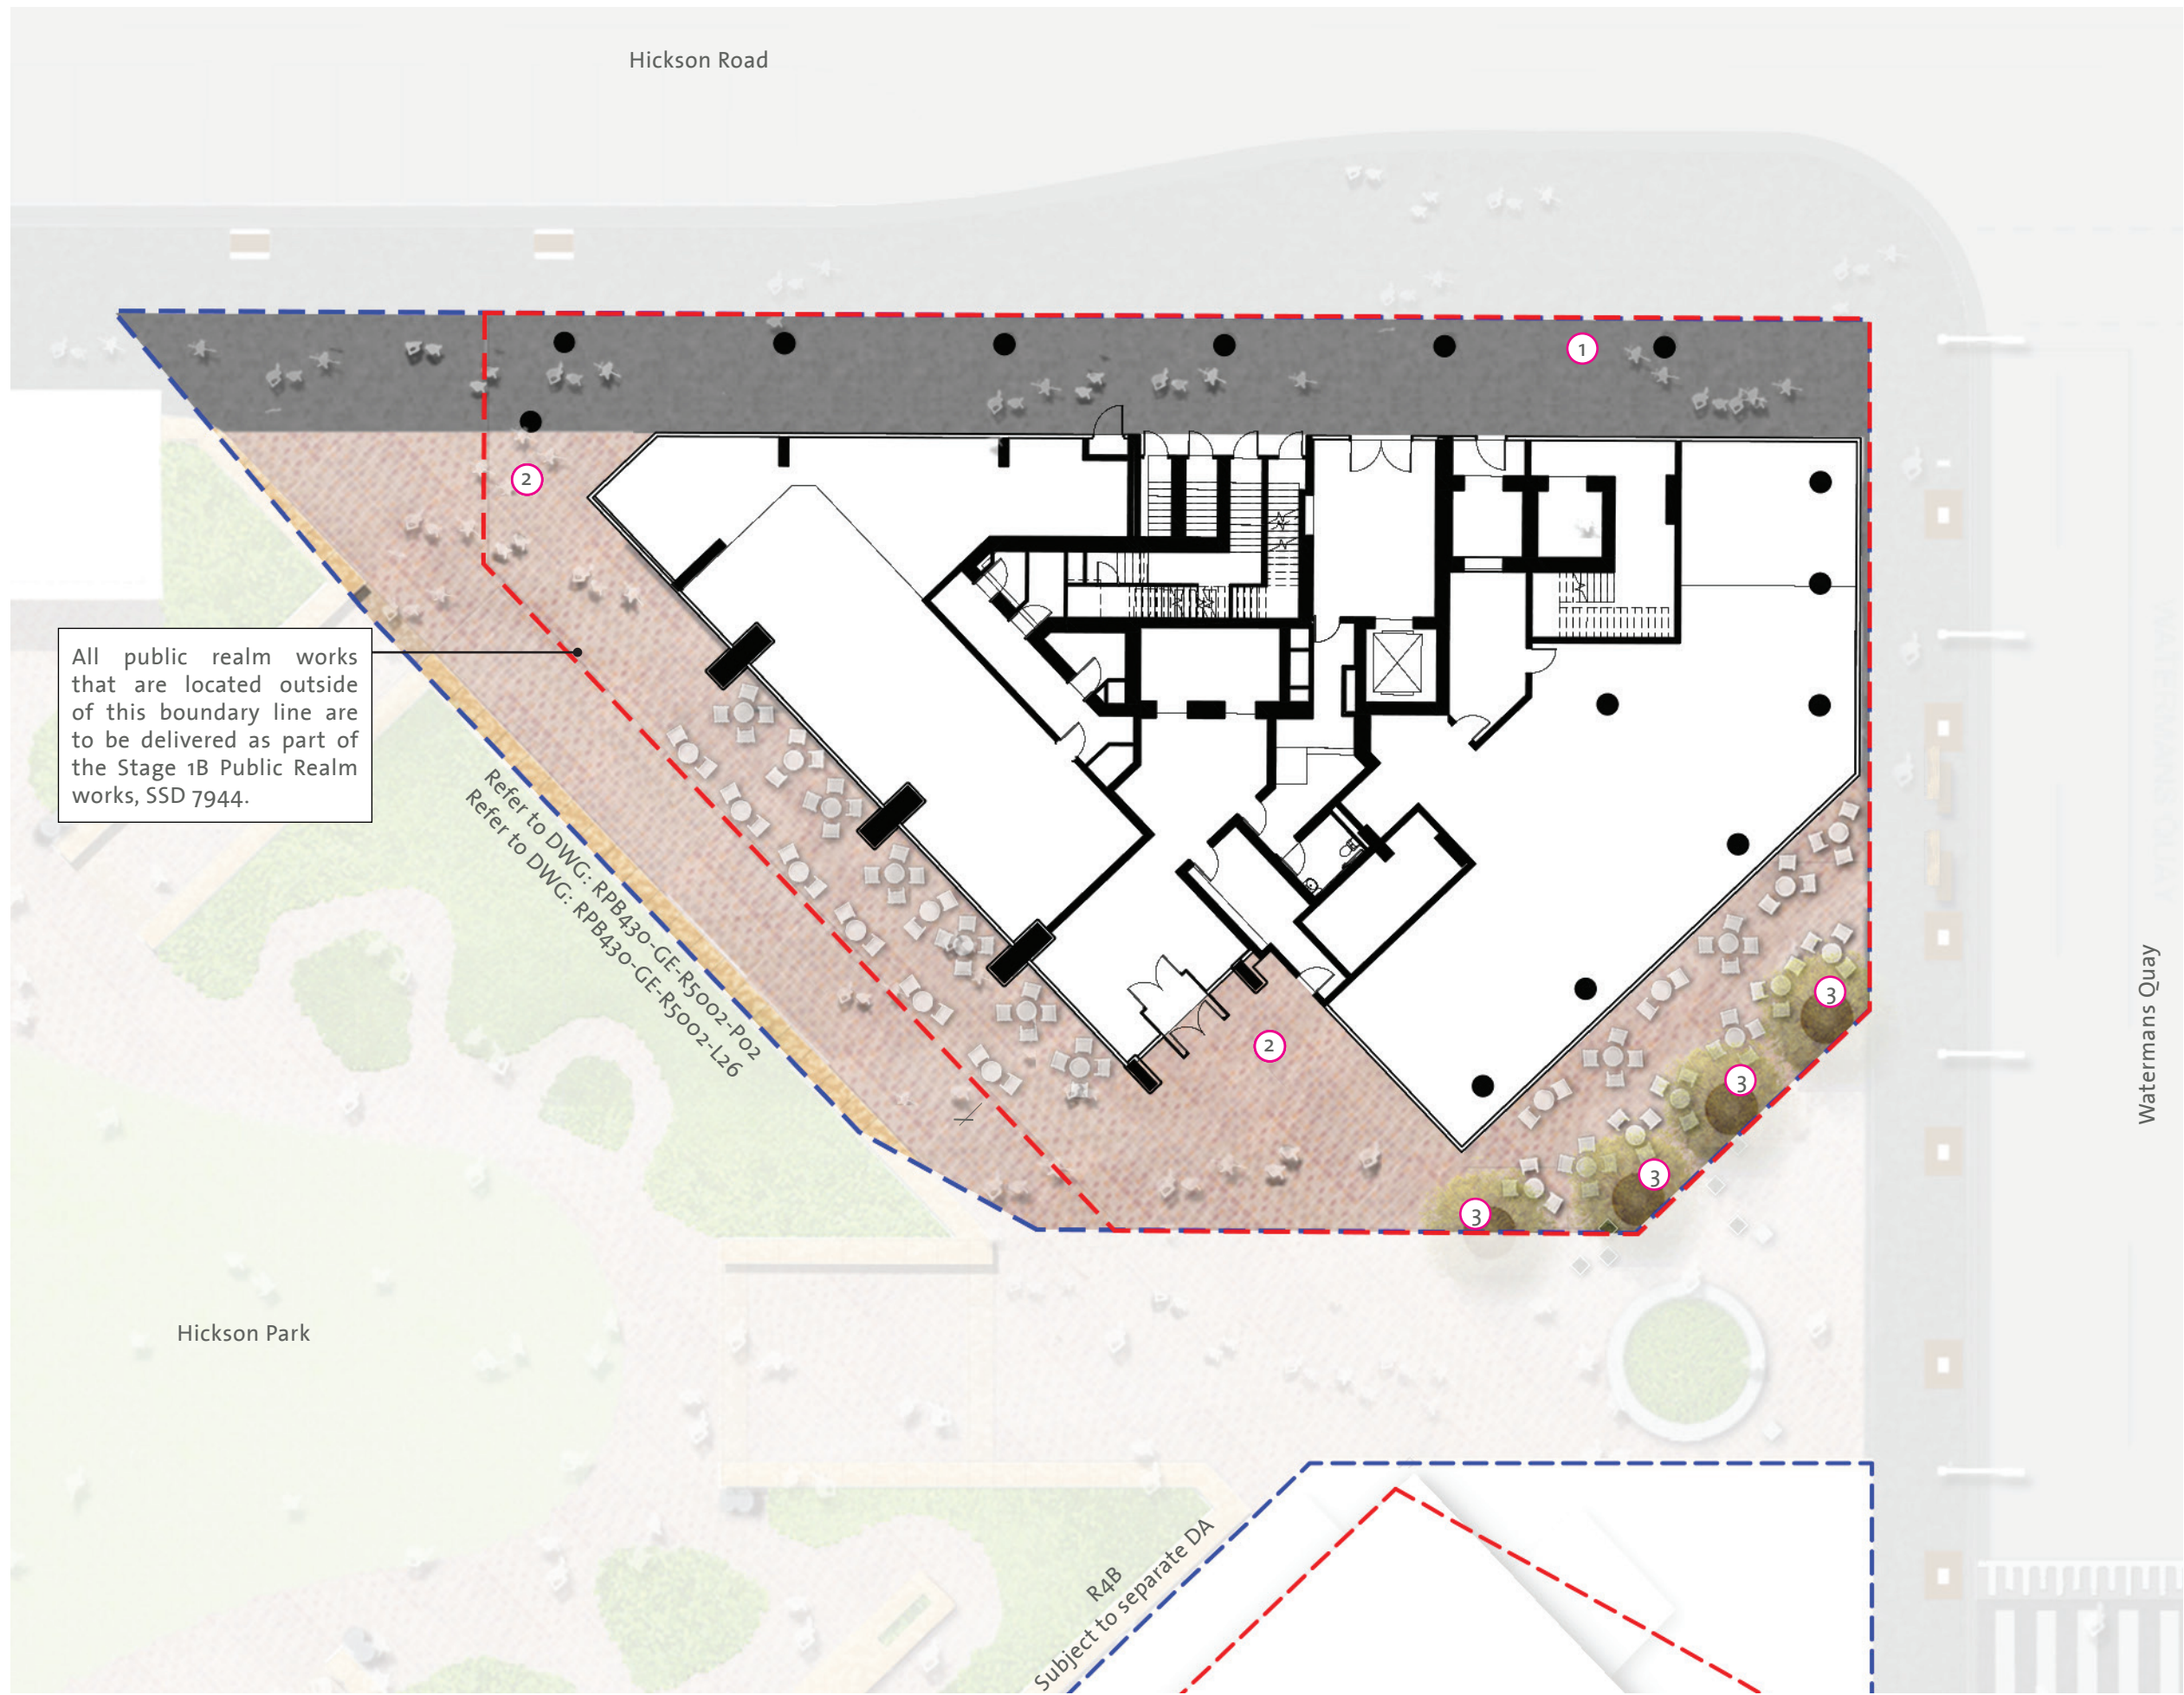

- DA site boundary
- Building envelope boundary
- 1 Granite paving (CoS standard)
- 2 Porphyry paving
- 3 Tree species- *Harpullia pendula*
Height 7000- 10000mm
Canopy diameter 3000- 5000mm






- DA site boundary
- 1 Raised tree and shrub planting
- 2 Stone paving
- 3 Gravel maintenance path
- 4 Semi-enclosed seating area
- 5 Outdoor seating area




- DA site boundary
- 1 Raised tree and shrub planting
- 2 Stone paving
- 3 Gravel maintenance path
- 4 Trellis with climbers
- 5 Covered Shelter





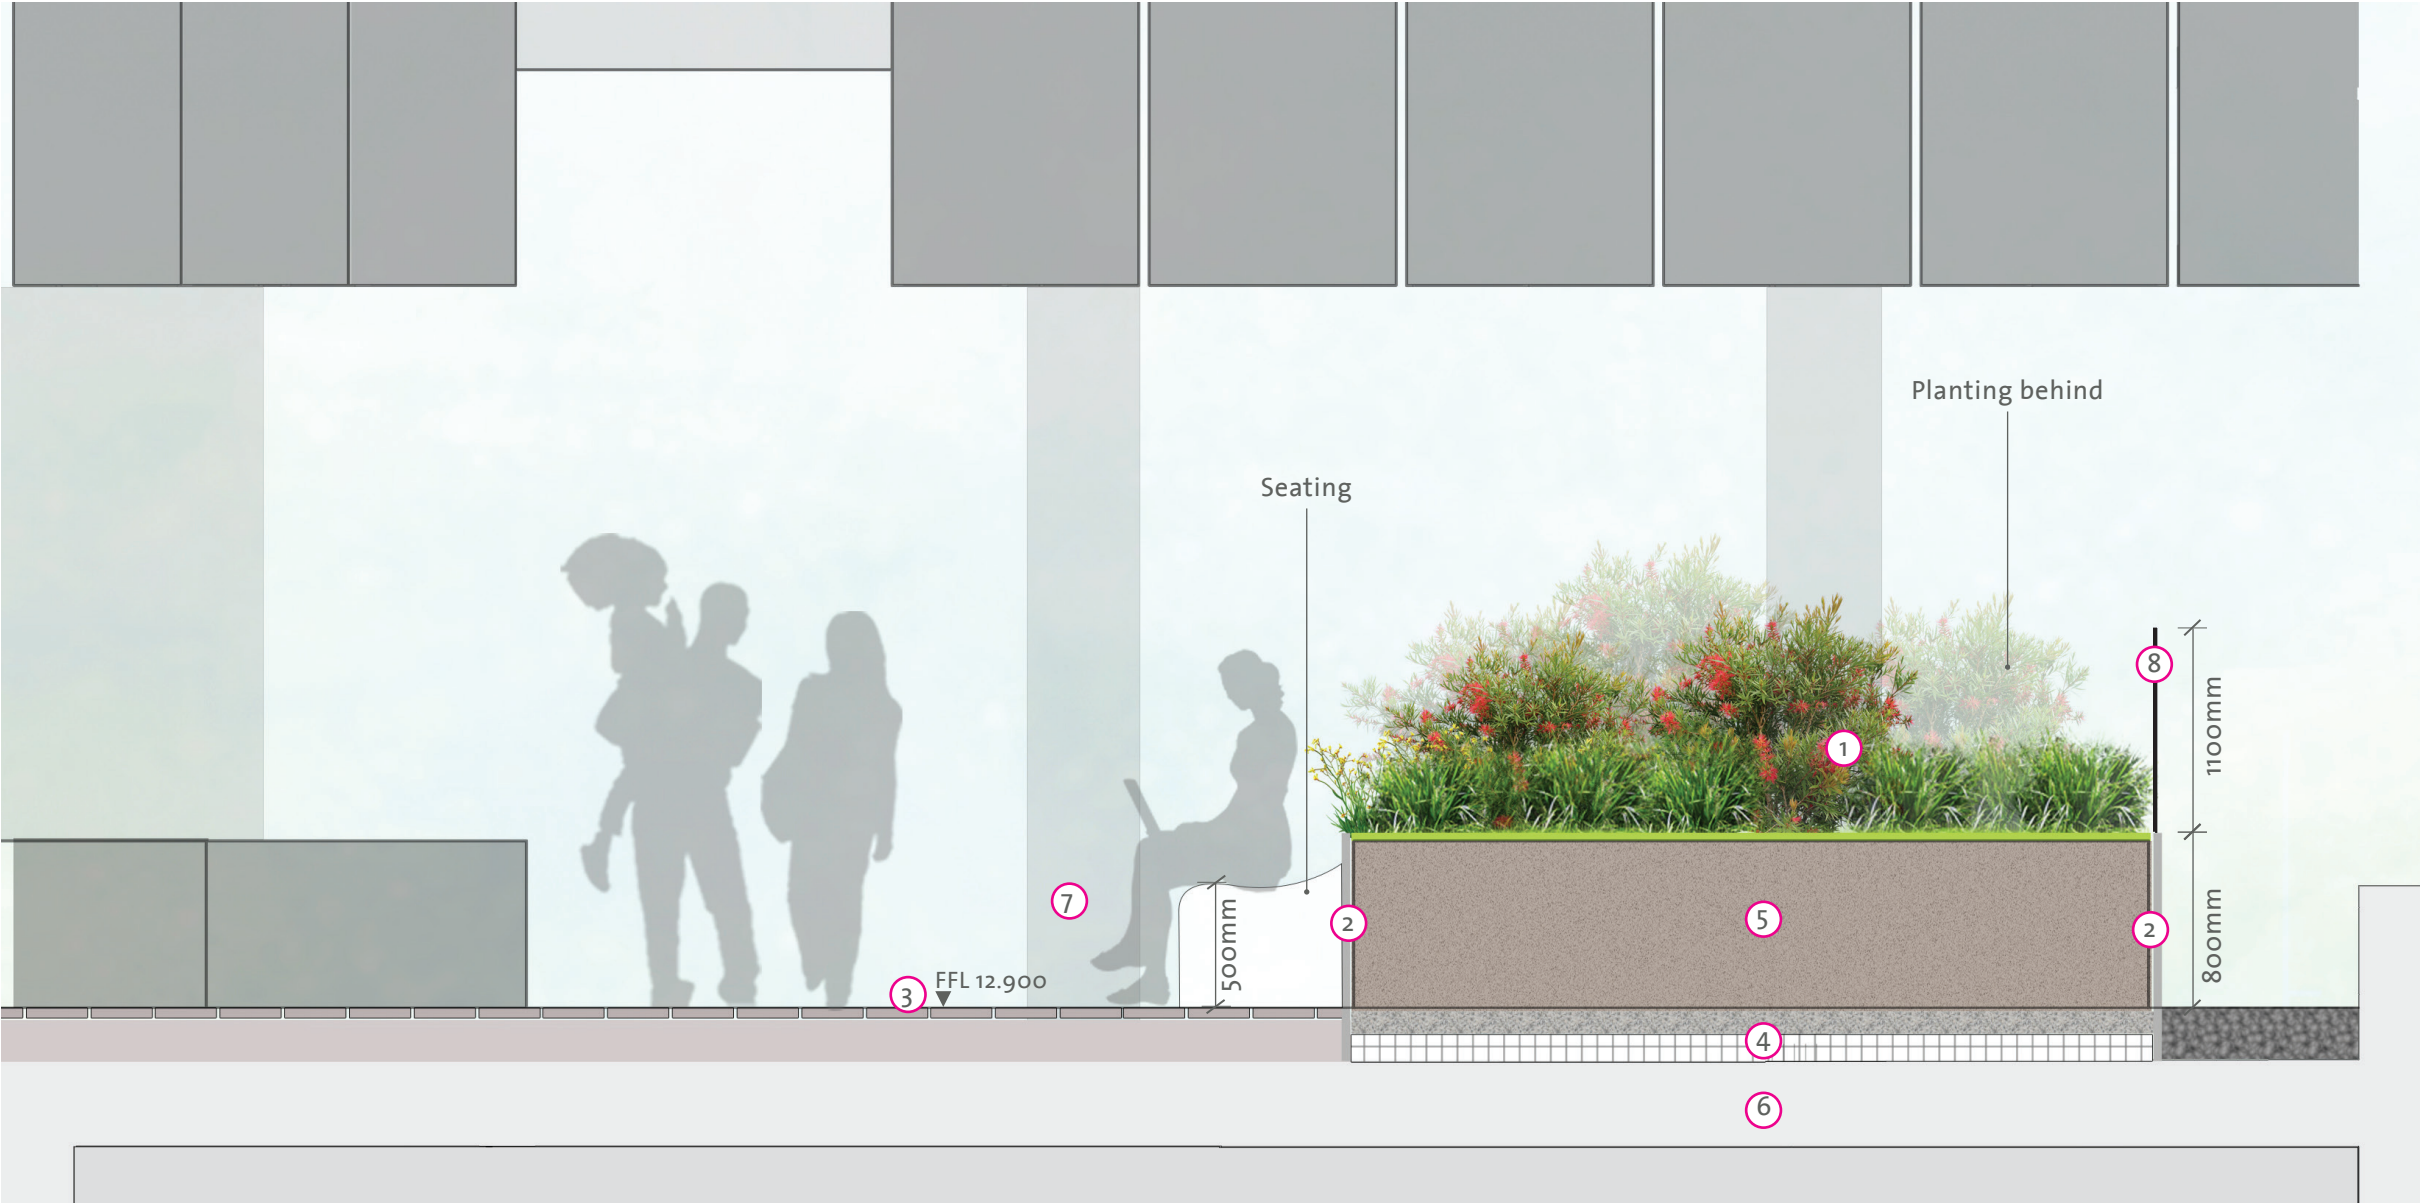


- ① Shrub planting
- ② Planting upstand
- ③ Granite unit pavers
- ④ Drainage cell
- ⑤ Growing media
- ⑥ Structural slab
- ⑦ Granite paved steps
- ⑧ Balustrade (1100mm high, indicative)

Raised Planting and Lawn

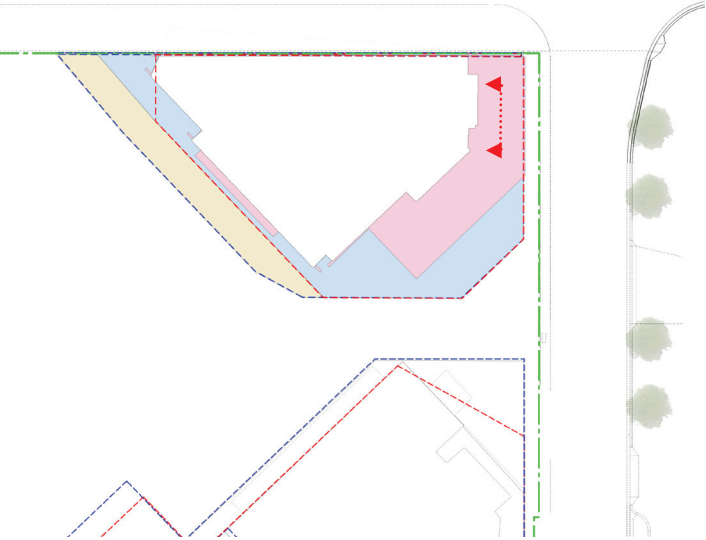

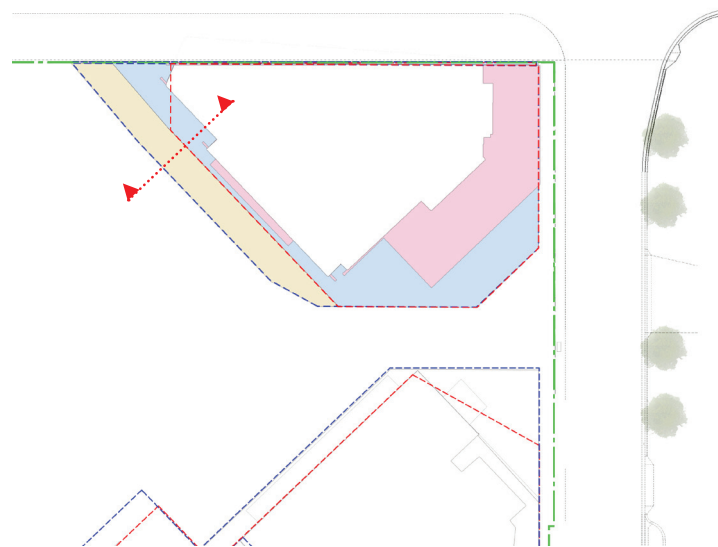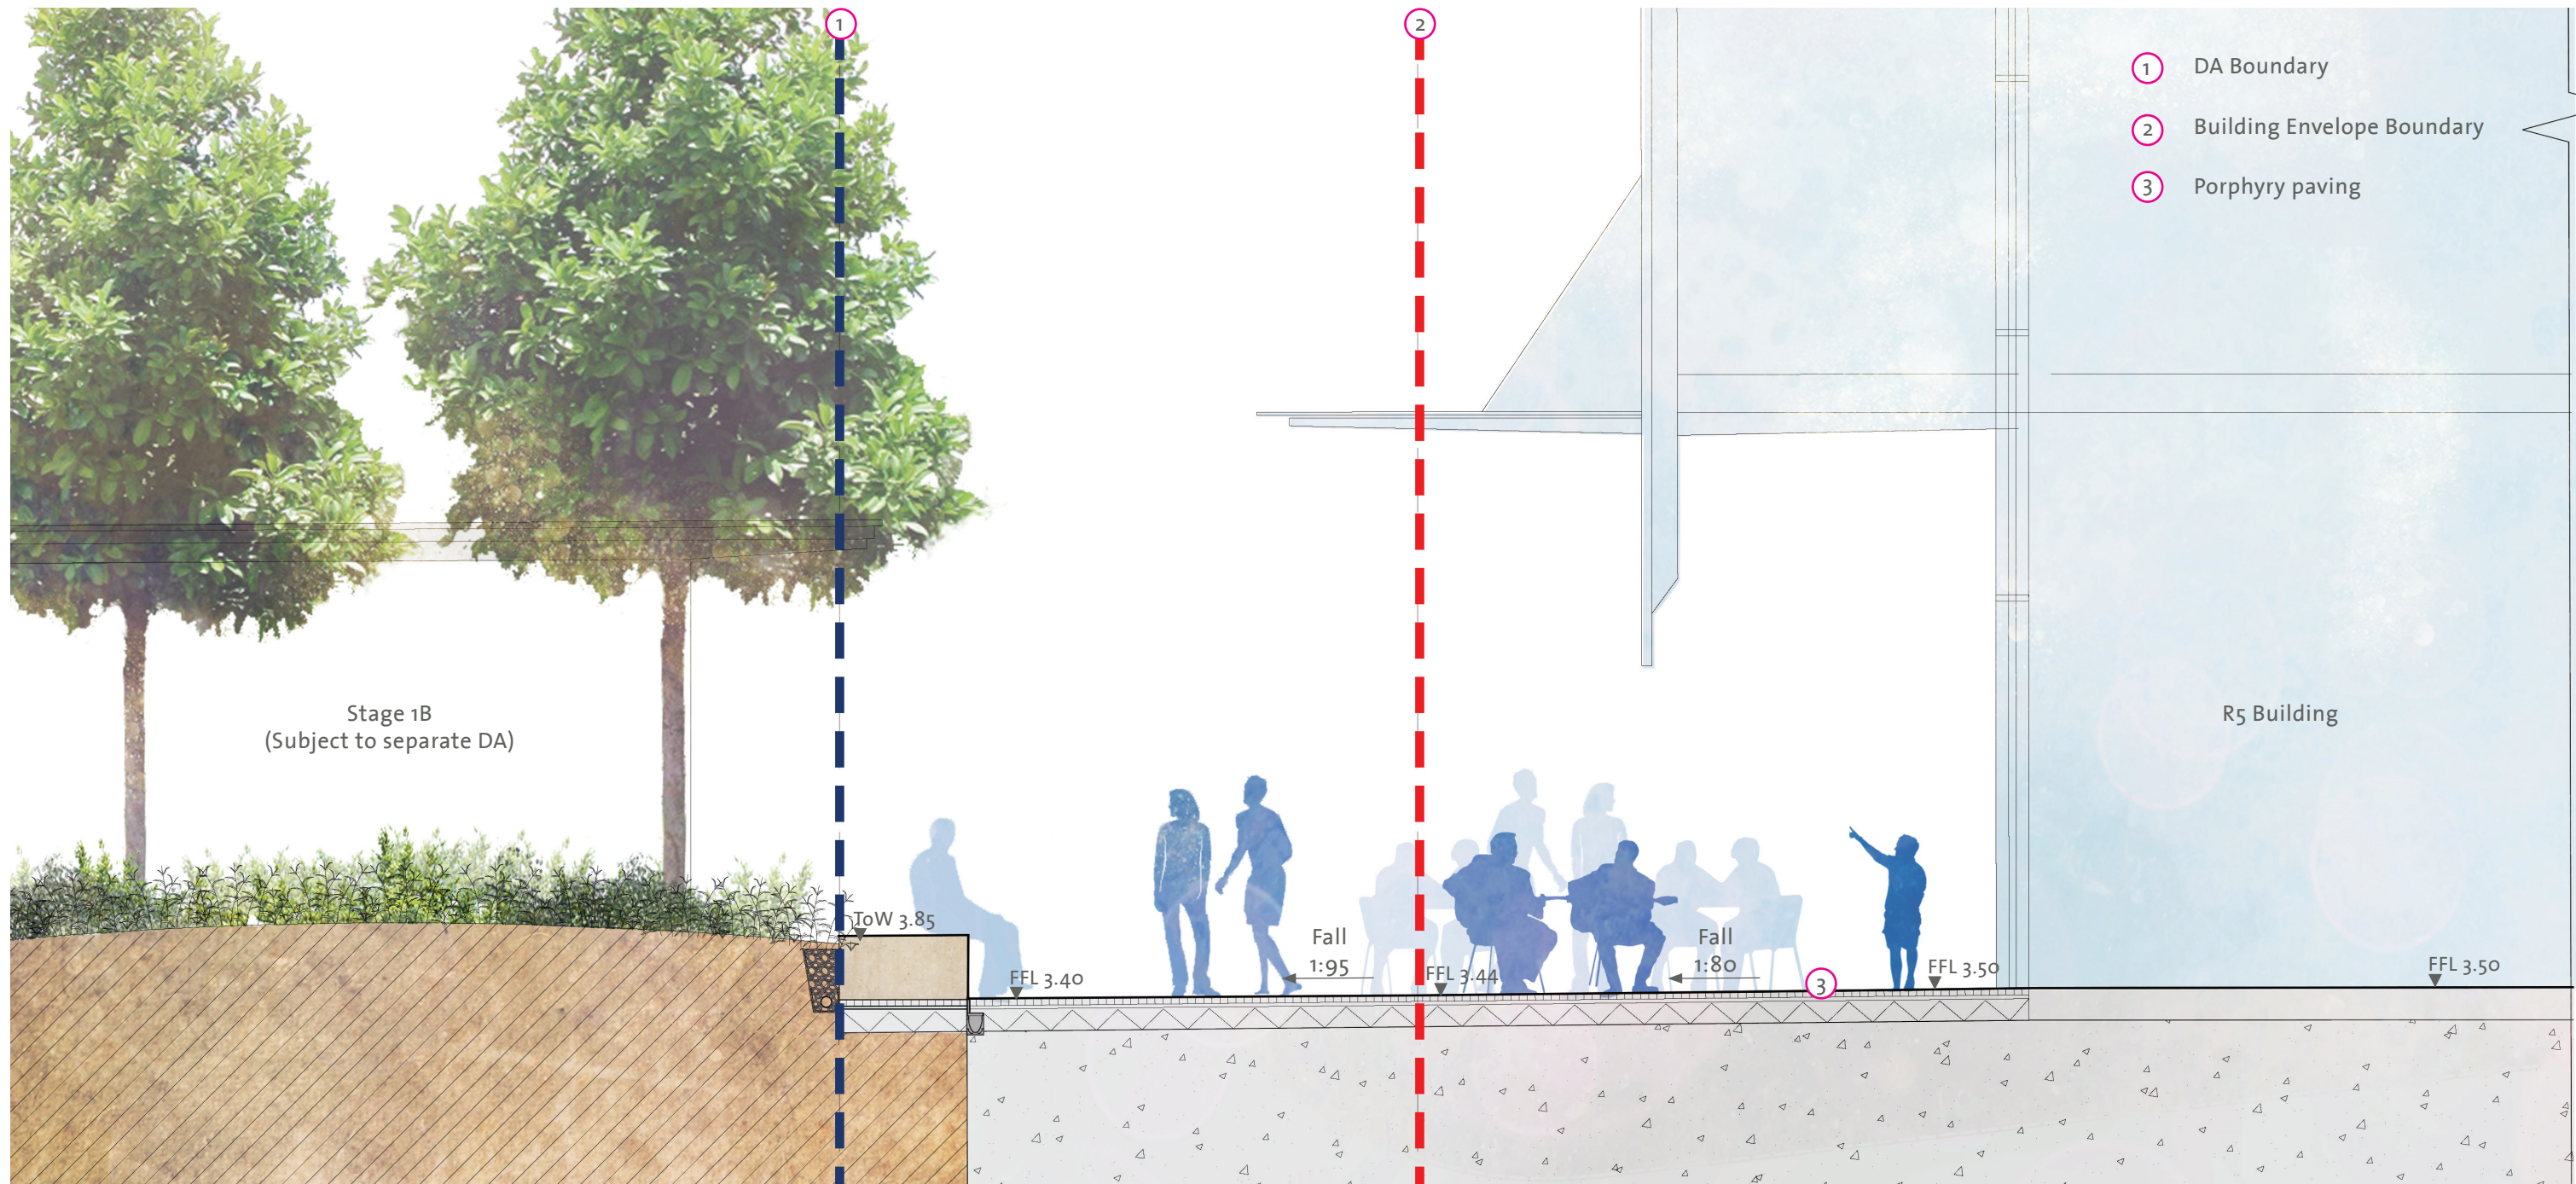

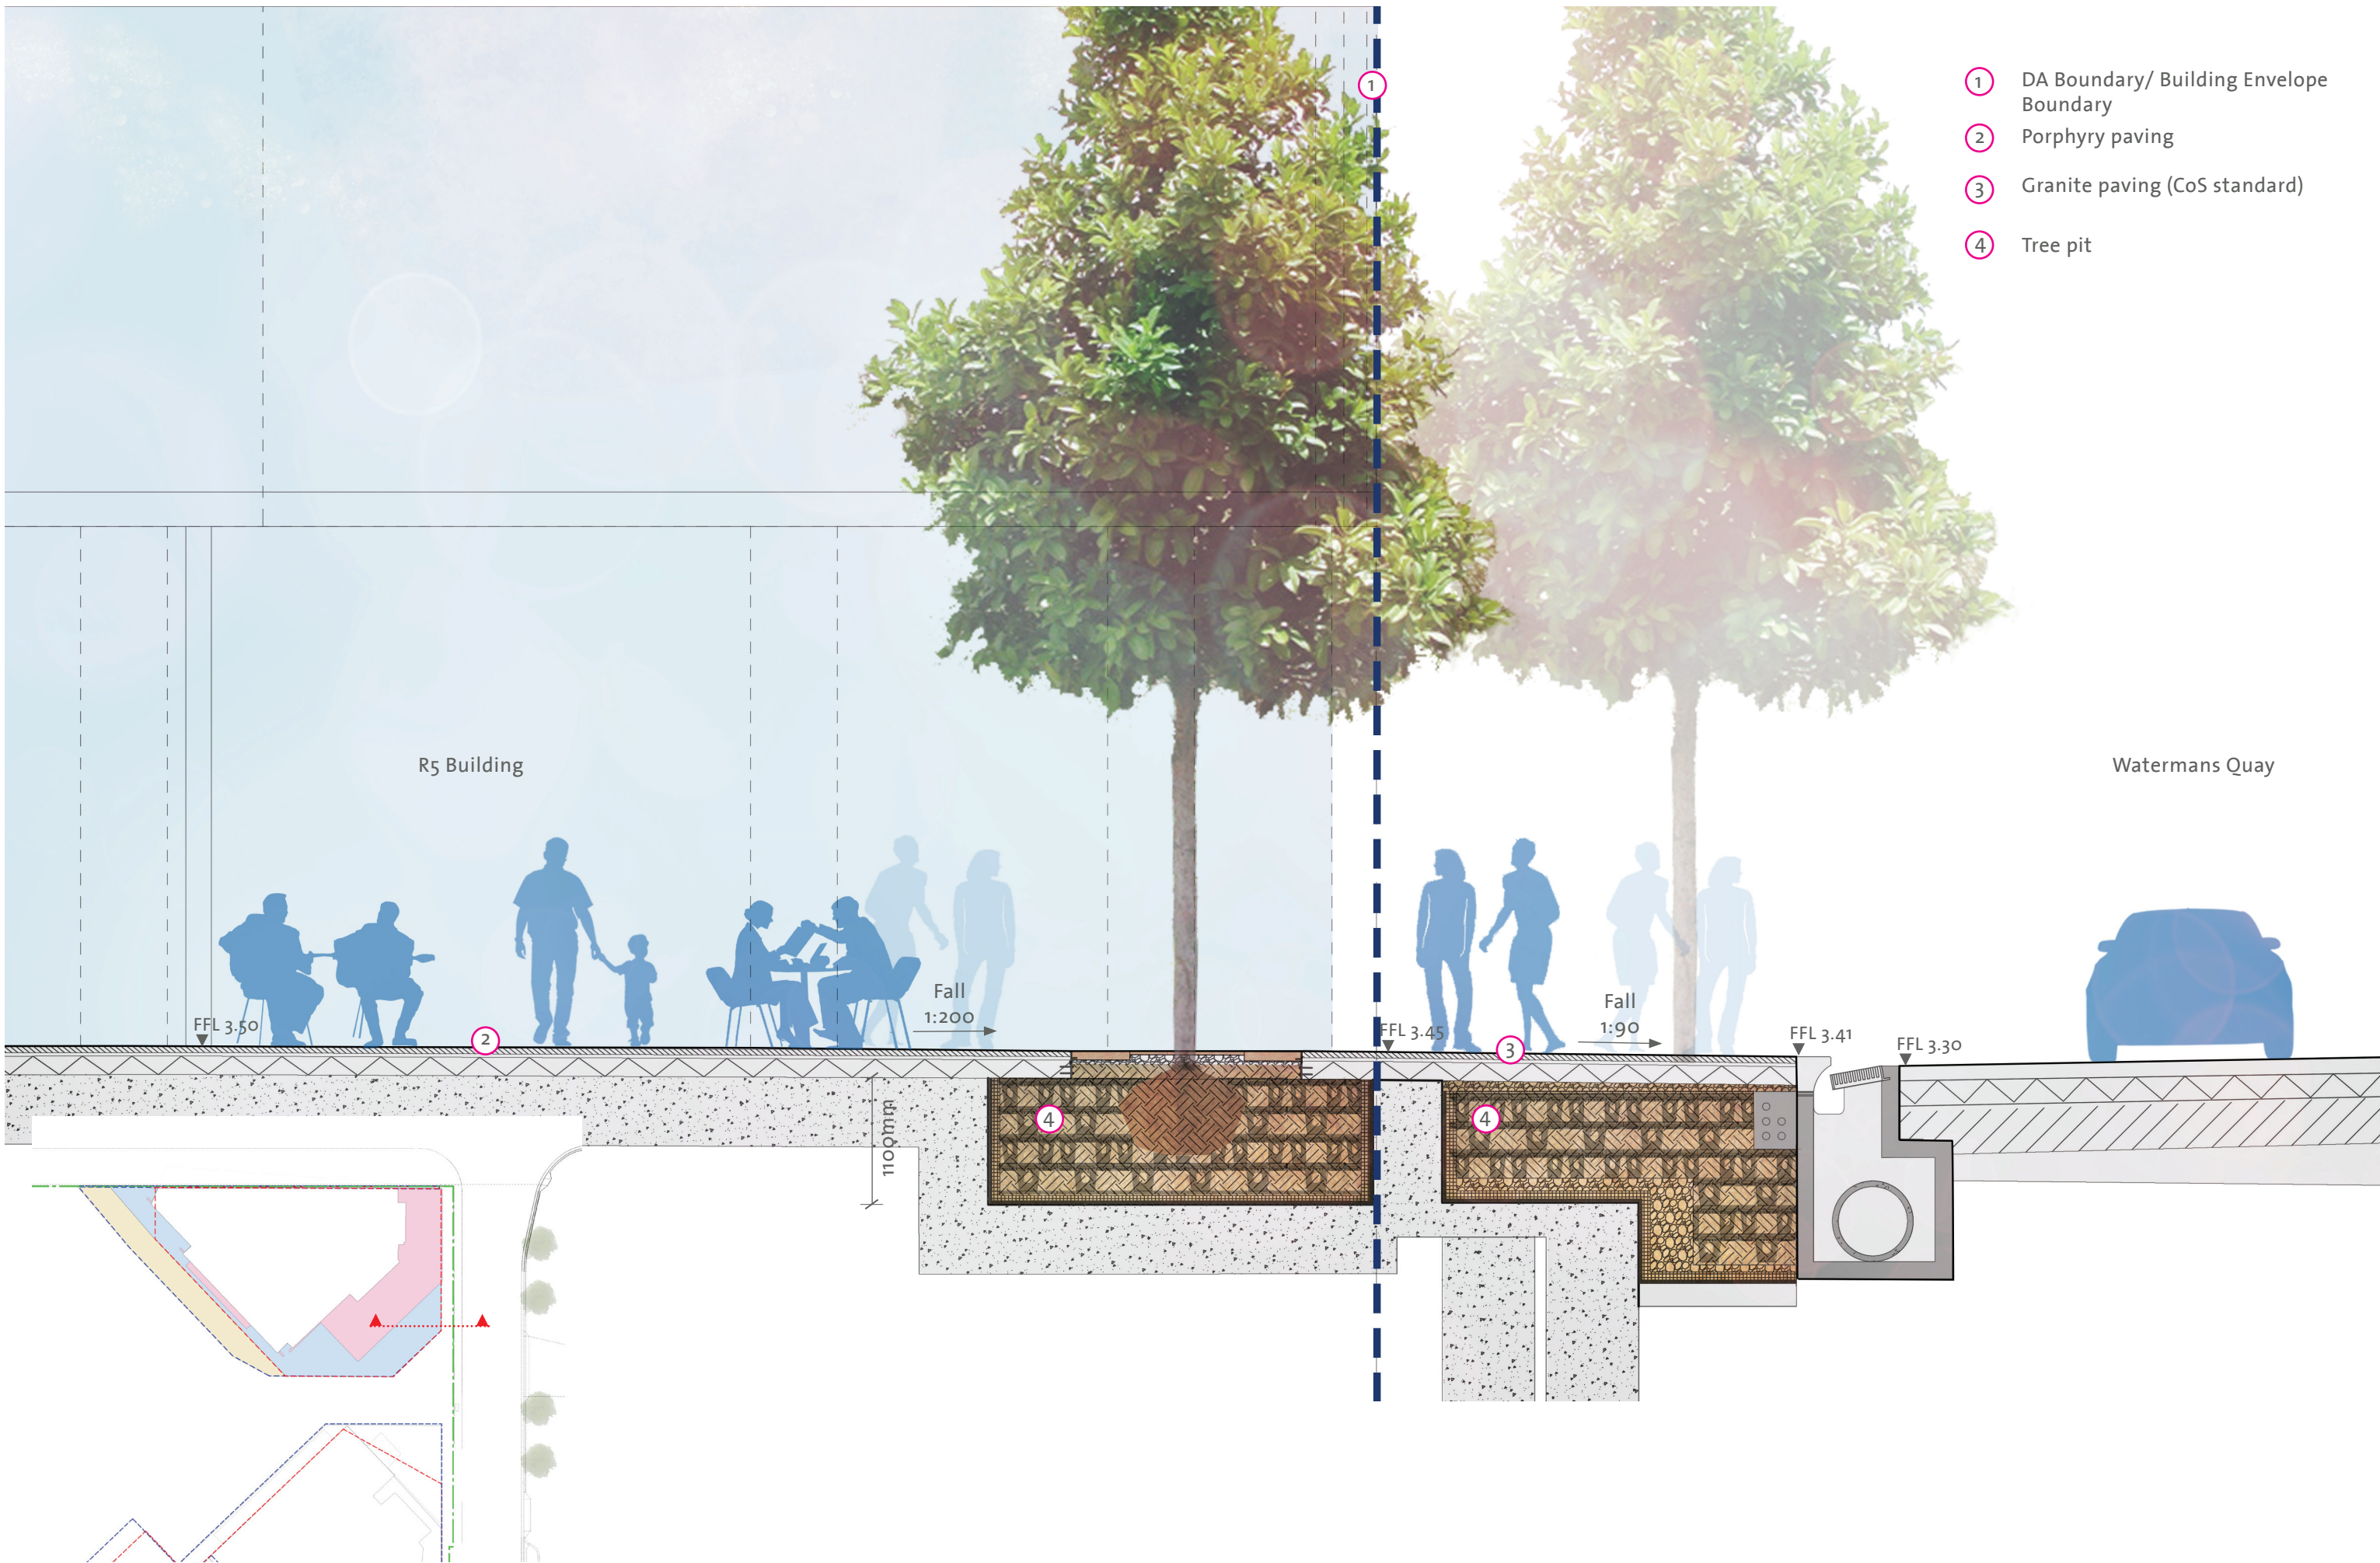

- ① DA Boundary/ Building Envelope Boundary
- ② Porphyry paving
- ③ Granite paving (CoS standard)
- ④ Tree pit

- ① DA Boundary/ Building Envelope Boundary
- ② Granite paving (CoS standard)
- ③ Drainage

