



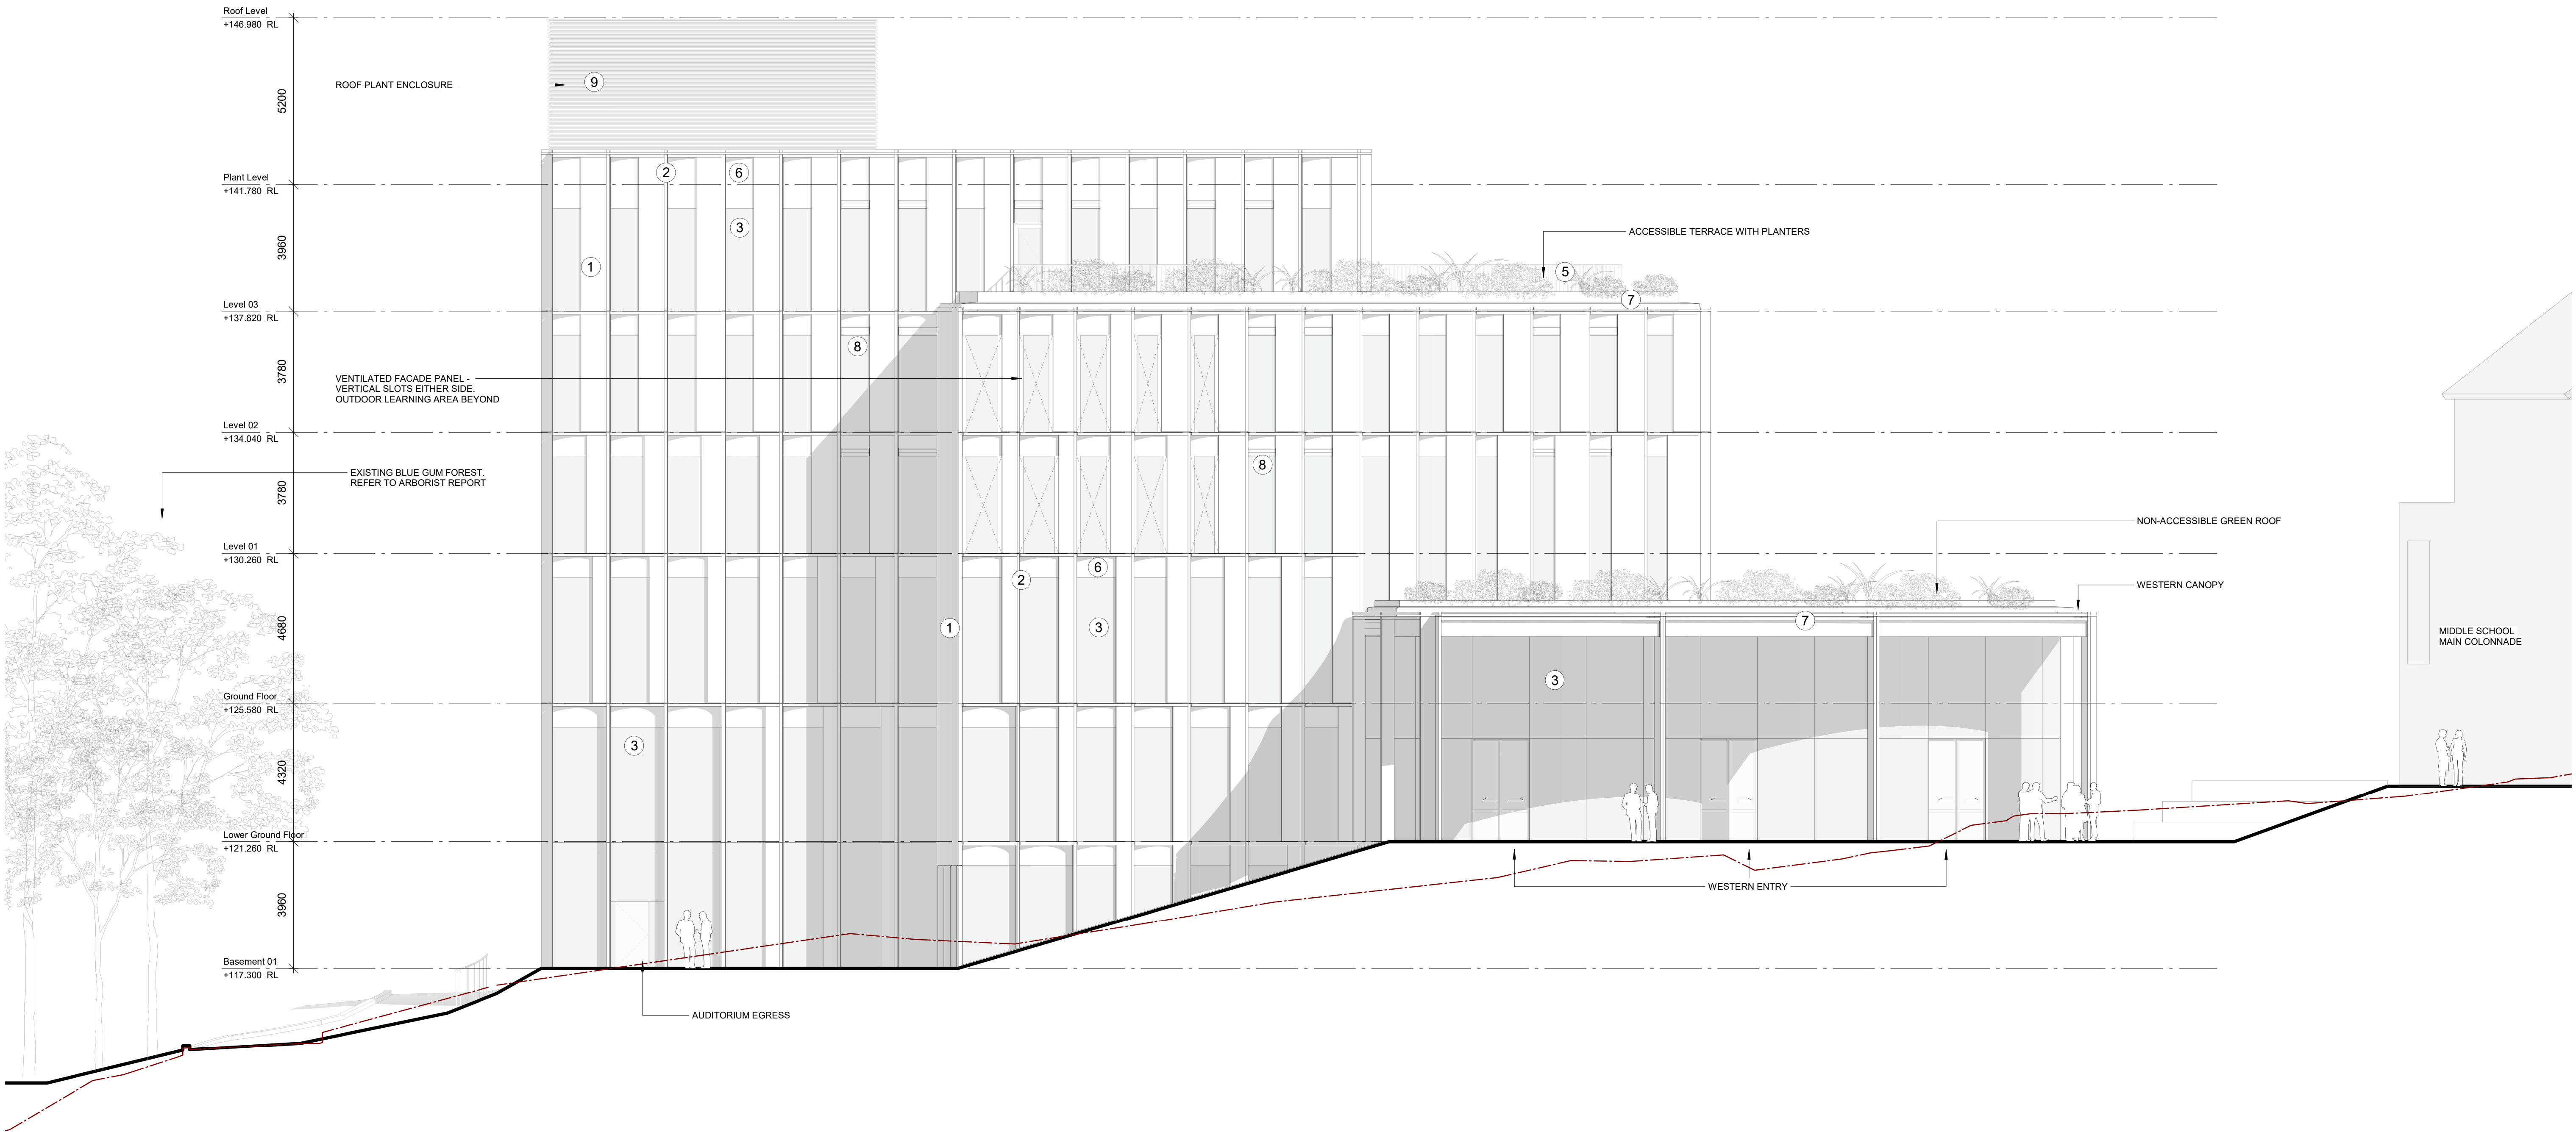

**Ground Lines**  
--- Existing Topography  
— Proposed Topography

- Materials**
- ① Brick Slip Cladding System. Open jointed rainscreen
  - ② Vertical and Horizontal Aluminium Shroud - Colour: Bronze, light brown colour / Satin Finish
  - ③ Glazing
  - ④ Glazed Spandrel Panel Shadowbox
  - ⑤ Steel/Aluminium Palisade Balustrade - Colour: Dark Grey
  - ⑥ Aluminium Spandrel Panel - Colour: Bronze, dark brown colour / Satin Finish
  - ⑦ Solid Aluminium Fascia Panels - Colour: Bronze, light brown colour / Satin Finish
  - ⑧ Solid Aluminium Louvers Panels - Colour: Bronze, dark brown colour / Satin Finish
  - ⑨ Solid Aluminium Louvers Panels - Colour: Light Silver
  - ⑩ Solid Insulated Aluminium Panels - Colour: Bronze, light brown colour / Satin Finish

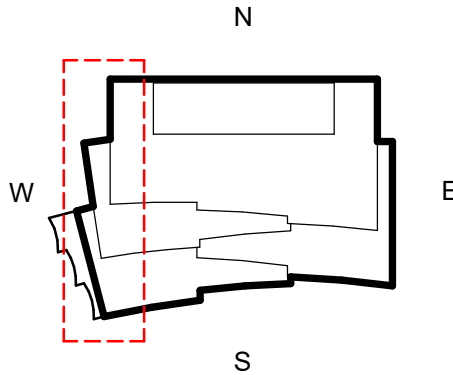

3XN

3XN AUSTRALIA PTY LTD  
SUITE 1, 276 DICKSON STREET  
BURRILL HILLS NSW 2010  
AUSTRALIA  
ABN 40 610 400 530  
+61 2 9671 3000  
WWW.3XN.COM

NEW ARCHITECTS  
REGISTRATION BOARD /  
NOMINATED ARCHITECTS  
KIM HERFORTH NIELSEN - 9513  
FRED HOLZ - 12704  
DANIEL CRUDDACE - 11438

**INTELLECTUAL PROPERTY**  
COPYRIGHT 3XN AUSTRALIA PTY LTD. UNLESS OTHERWISE AGREED IN WRITING, ALL RIGHTS TO THIS DOCUMENT ARE SUBJECT TO PAYMENT IN FULL OF ALL 3XN AUSTRALIA PTY LTD. CHARGES. THIS DOCUMENT MAY ONLY BE USED FOR THE EXPRESS PURPOSE AND PROJECT FOR WHICH IT HAS BEEN CREATED AND DELIVERED. ANY NOTIFIED IN WRITING BY 3XN AUSTRALIA PTY LTD. AND THIS DOCUMENT MAY NOT BE OTHERWISE USED, OR COPIED, ANY UNAUTHORIZED USE OF THIS DOCUMENT IS AT THE USER'S SOLE RISK AND WITHOUT LIMITING 3XN AUSTRALIA PTY LTD.'S RIGHTS THE USER RELEASES AND INDEMNIFIES 3XN AUSTRALIA PTY LTD. FROM AND AGAINST ALL LOSS SO ARISING.


**GENERAL NOTES**  
DRAWINGS SHOW ARCHITECTURAL DESIGN INTENT ONLY. THE DESIGN IS TO BE DEVELOPED IN COORDINATION WITH THE CONTRACTOR AND THE SUBCONTRACTOR'S INPUT TO ACHIEVE AND RETAIN THE DESIGN INTENT. ALL DRAWINGS MUST BE READ IN CONJUNCTION WITH THE REPORTS, SPECIFICATIONS AND SCHEDULES OF THE PROJECT TEAM. THE DESIGN IS TO BE VERIFIED IN ACCORDANCE WITH THE PROJECT PERFORMANCE REQUIREMENTS FOR THE PROJECT TEAM SPECIFICATIONS.

**SHOP-DRAWING DETAILING MATERIAL / EQUIPMENT SELECTION AND SITE INVESTIGATION OF EXISTING STRUCTURES TO BE COORDINATED WITH THE CONTRACTOR AND THE SUBCONTRACTOR'S INPUT TO ACHIEVE AND RETAIN THE DESIGN INTENT. ALL DIMENSIONS OF WORK, PRIOR TO OR CONCURRENTLY TO THE DEVELOPMENT OF SHOP-DRAWINGS. ALL DISCREPANCIES THAT MAY BE IDENTIFIED, ARE TO BE REPORTED TO THE ARCHITECT AND HEAD CONTRACTOR FOR REVIEW.**

| ISSUE | DATE       | DESCRIPTION  |
|-------|------------|--------------|
| 1     | 03/02/2025 | DRAFT SSD-DA |
| 2     | 17/02/2025 | FOR SSD-DA   |
| 3     | 13/03/2025 | FOR SSD-DA   |
| 4     | 26/05/2025 | FOR SSD-DA   |
| 5     | 15/10/2025 | FOR SSD-DA   |

**NOTES**  
**FOR INFORMATION**

DRAWING NOT TO BE USED FOR CONSTRUCTION  
DRAWING TO BE PRINTED IN COLOUR

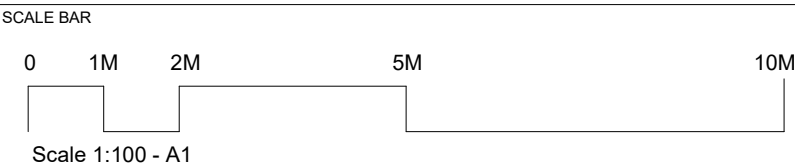

CLIENT



PROJECT NAME  
PYMBLE LADIES COLLEGE - SECONDARY INNOVATION PRECINCT  
PROJECT ADDRESS  
20 AVON ROAD, PYMBLE NSW 2073 AUSTRALIA  
3XN PROJECT NUMBER  
550053

TRUE NORTH (MGA)  
PROJECT NORTH  
SCALE @ A1  
1 : 100  
STATUS  
SSD-DA

DRAWING  
ELEVATION - WEST  
DRAWING NUMBER  
AR-SIP-DA-A06-1000  
ISSUE  
5






**Ground Lines**

--- Existing Topography

— Proposed Topography

- Materials**
- 1 Brick Slip Cladding System. Open jointed rainscreen
  - 2 Vertical and Horizontal Aluminium Shroud - Colour: Bronze, light brown colour / Satin Finish
  - 3 Glazing
  - 4 Glazed Spandrel Panel Shadowbox
  - 5 Steel/Aluminium Palisade Balustrade - Colour: Dark Grey
  - 6 Aluminium Spandrel Panel - Colour: Bronze, dark brown colour / Satin Finish
  - 7 Solid Aluminium Fascia Panels - Colour: Bronze, light brown colour / Satin Finish
  - 8 Solid Aluminium Louvers Panels - Colour: Bronze, dark brown colour / Satin Finish
  - 9 Solid Aluminium Louvers Panels - Colour: Light Silver
  - 10 Solid Insulated Aluminium Panels - Colour: Bronze, light brown colour / Satin Finish

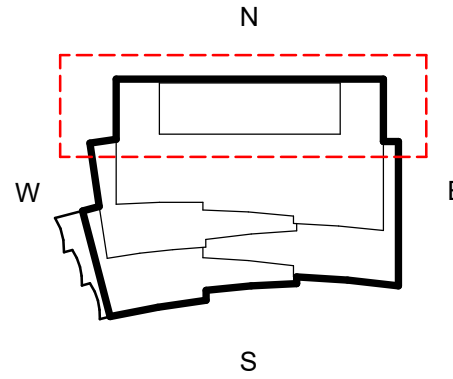

3XN

3XN AUSTRALIA PTY LTD  
SUITE 1, 178 DICKSON STREET  
BURRY HILLS NSW 2100  
AUSTRALIA

NEW ARCHITECTS  
REGISTRATION BOARD /  
NOMINATED ARCHITECTS

KIM HERFORTH NIELSEN - 9513  
DANIEL CRUDDACE - 11438

**INTELLECTUAL PROPERTY**

COPYRIGHT 3XN AUSTRALIA PTY LTD. UNLESS OTHERWISE AGREED IN WRITING, ALL RIGHTS TO THIS DOCUMENT ARE SUBJECT TO PAYMENT IN FULL OF ALL 3XN AUSTRALIA PTY LTD. CHARGES. THIS DOCUMENT MAY ONLY BE USED FOR THE EXPRESS PURPOSE AND PROJECT FOR WHICH IT HAS BEEN CREATED AND DELIVERED. AS NOTIFIED IN WRITING BY 3XN AUSTRALIA PTY LTD. AND THIS DOCUMENT MAY NOT BE OTHERWISE USED, OR COPIED, ANY UNAUTHORISED USE OF THIS DOCUMENT IS AT THE USER'S SOLE RISK AND WITHOUT LIMITING 3XN AUSTRALIA PTY LTD'S RIGHTS THE USER RELEASES AND INDEMNIFIES 3XN AUSTRALIA PTY LTD FROM AND AGAINST ALL LOSS OR ARISING.

**GENERAL NOTES**

DRAWINGS SHOW ARCHITECTURAL DESIGN INTENT ONLY. THE DESIGN IS TO BE DEVELOPED IN COORDINATION WITH THE CONTRACTOR AND THE SUBCONTRACTOR'S INPUT TO ACHIEVE AND RETAIN THE DESIGN INTENT. ALL DRAWINGS MUST BE READ IN CONJUNCTION WITH THE REPORTS, SPECIFICATIONS AND SCHEDULES OF THE PROJECT TEAM. THE DESIGN IS TO BE VERIFIED IN ACCORDANCE WITH THE PROJECT PERFORMANCE REQUIREMENTS FOR THE PROJECT TEAM SPECIFICATIONS.

**SHOP-DRAWING DETAILING MATERIAL / EQUIPMENT**

SELECTION AND SITE INVESTIGATION OF EXISTING STRUCTURES TO BE COORDINATED WITH THE CONTRACTOR AND SUBCONTRACTORS. ALL DIMENSIONS OF WORK, PRIOR TO OR CONCURRENTLY TO THE DEVELOPMENT OF SHOP-DRAWINGS. ALL DISCREPANCIES THAT MAY BE IDENTIFIED ARE TO BE REPORTED TO THE ARCHITECT AND HEAD CONTRACTOR FOR REVIEW.


| ISSUE | DATE       | DESCRIPTION  |
|-------|------------|--------------|
| 1     | 03/02/2025 | DRAFT SSD-DA |
| 2     | 17/02/2025 | FOR SSD-DA   |
| 3     | 13/03/2025 | FOR SSD-DA   |
| 4     | 26/05/2025 | FOR SSD-DA   |
| 5     | 15/10/2025 | FOR SSD-DA   |

**NOTES**

**FOR INFORMATION**

DRAWING NOT TO BE USED FOR CONSTRUCTION

DRAWING TO BE PRINTED IN COLOUR

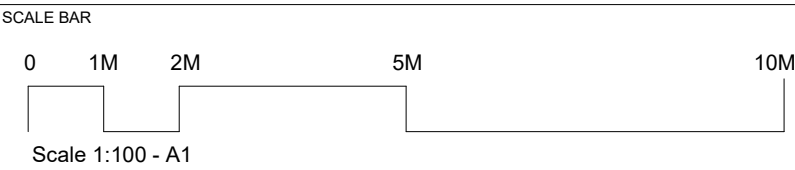

CLIENT



PROJECT NAME  
PYMBLE LADIES' COLLEGE - SECONDARY INNOVATION PRECINCT

PROJECT ADDRESS  
20 AVON ROAD, PYMBLE NSW 2073 AUSTRALIA

3XN PROJECT NUMBER  
550053

TRUE NORTH (MGA)

PROJECT NORTH

SCALE @ A1  
1 : 100


STATUS  
SSD-DA

DRAWING  
ELEVATION - NORTH

DRAWING NUMBER  
AR-SIP-DA-A06-1001

ISSUE  
5



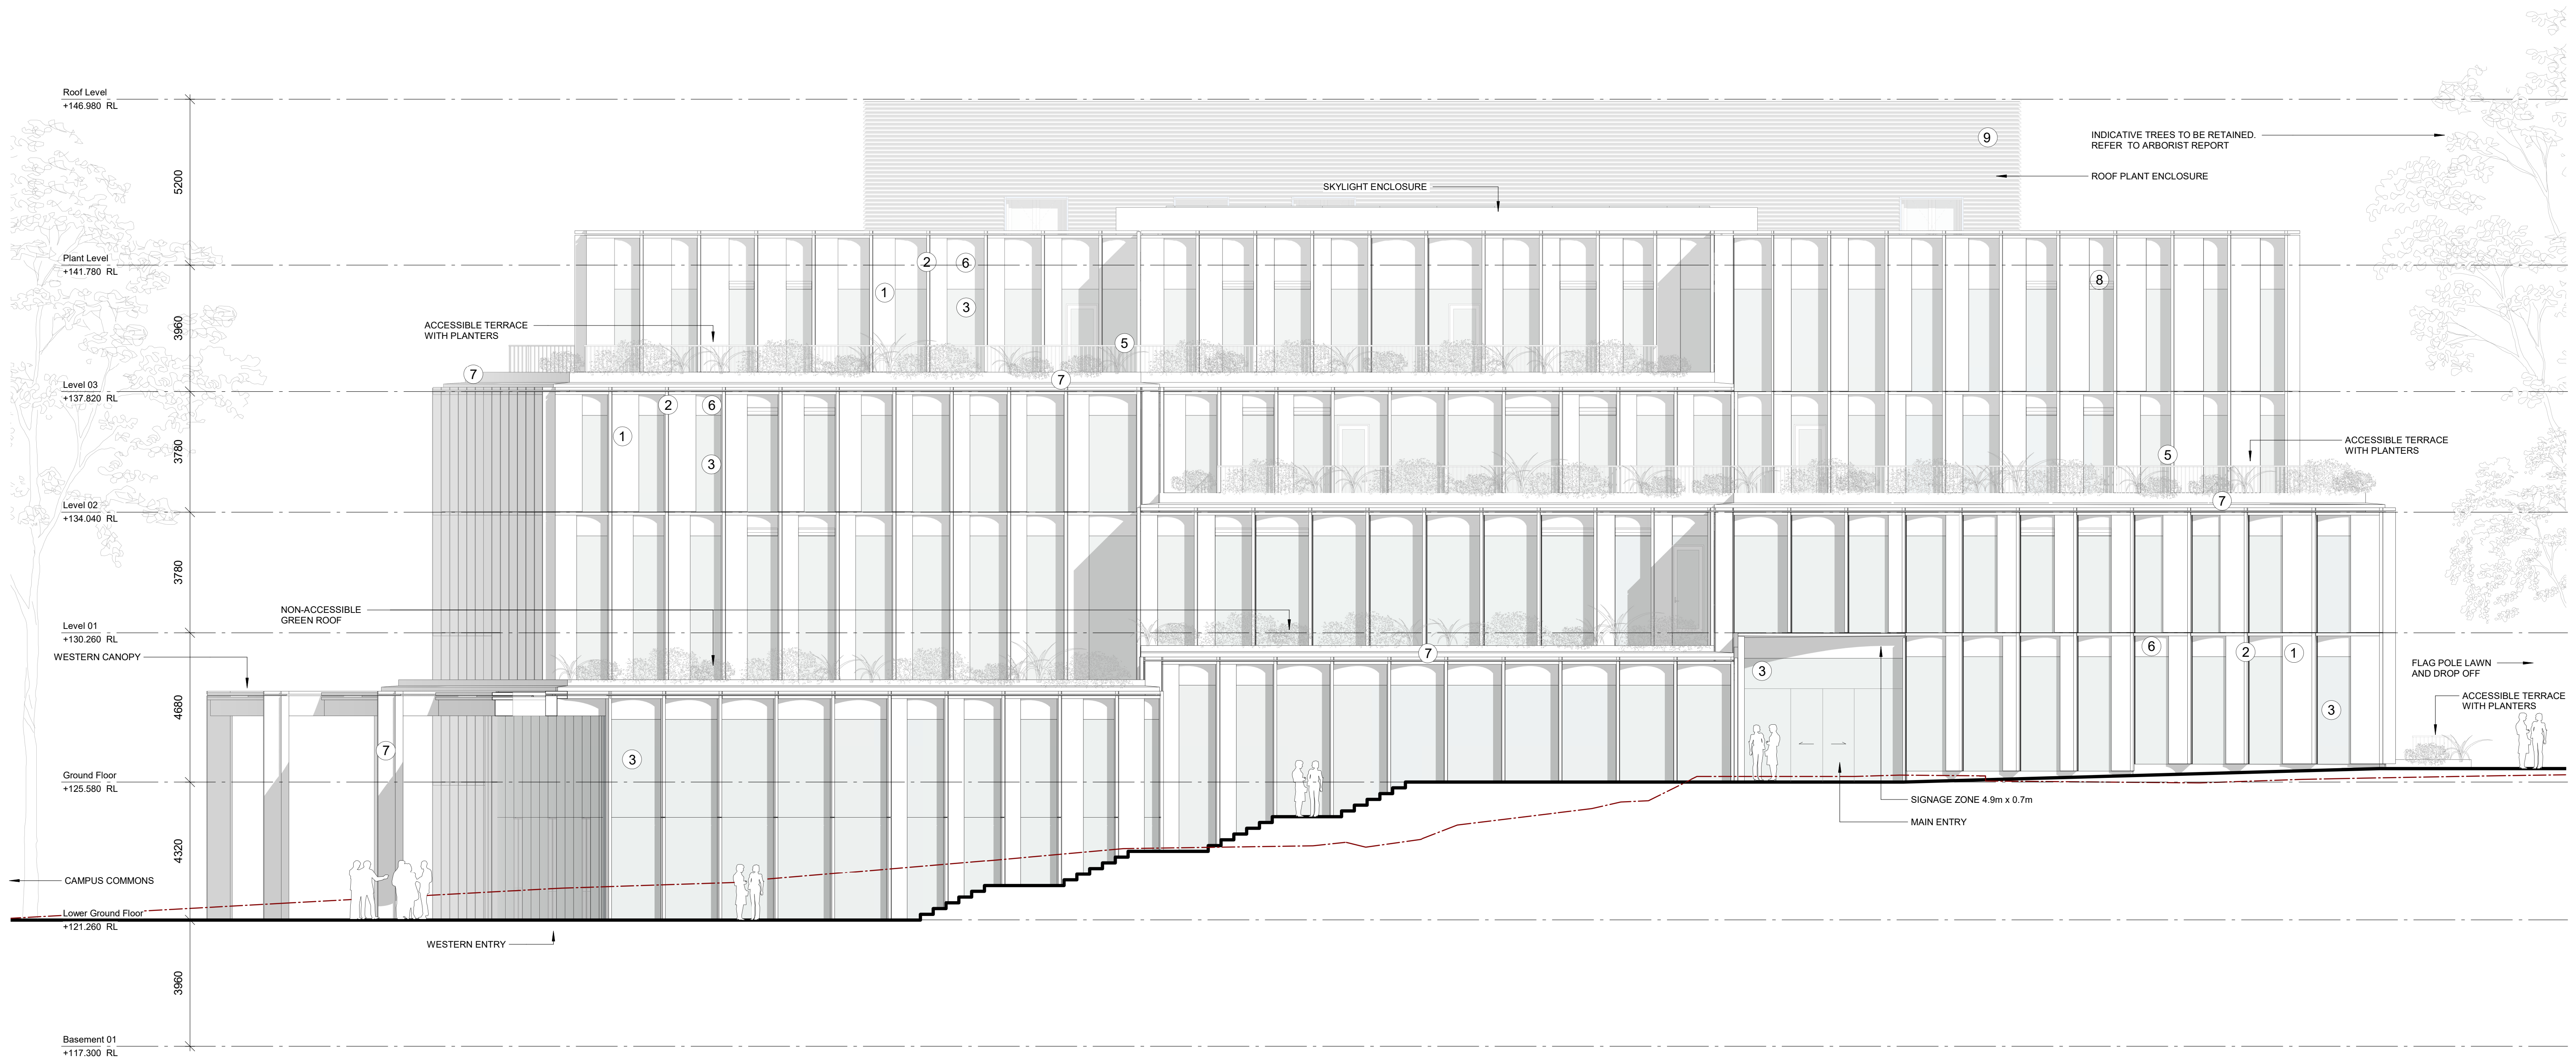


Ground Lines

- Existing Topography
- Proposed Topography

Materials

- 1 Brick Slip Cladding System. Open jointed rainscreen
- 2 Vertical and Horizontal Aluminium Shroud - Colour: Bronze, light brown colour / Satin Finish
- 3 Glazing
- 4 Glazed Spandrel Panel Shadowbox
- 5 Steel/Aluminium Palisade Balustrade - Colour: Dark Grey
- 6 Aluminium Spandrel Panel - Colour: Bronze, dark brown colour / Satin Finish
- 7 Solid Aluminium Fascia Panels - Colour: Bronze, dark brown colour / Satin Finish
- 8 Solid Aluminium Louvers Panels - Colour: Bronze, dark brown colour / Satin Finish
- 9 Solid Aluminium Louvers Panels - Colour: Light Silver
- 10 Solid Insulated Aluminium Panels - Colour: Bronze, light brown colour / Satin Finish

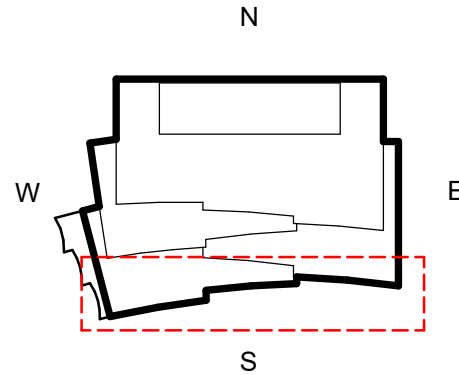

3XN

3XN AUSTRALIA PTY LTD  
SUITE 1, 276 DICKSON ST  
BURRY HILLS NSW 2019  
AUSTRALIA  
ABN 40 610 400 530  
+61 2 9071 3000  
WWW.3XN.COM

NEW ARCHITECTS  
REGISTRATION BOARD /  
NOMINATED ARCHITECTS  
KIM HERFORTH NIELSEN - 9513  
FRED HOLZ - 12784  
DANIEL CRUDDACE - 11438

INTELLECTUAL PROPERTY  
COPYRIGHT 3XN AUSTRALIA PTY LTD. UNLESS OTHERWISE AGREED IN WRITING,  
ALL RIGHTS TO THIS DOCUMENT ARE SUBJECT TO PAYMENT IN FULL OF ALL 3XN  
AUSTRALIA PTY LTD. CHARGES. THIS DOCUMENT MAY ONLY BE USED FOR THE  
EXPRESS PURPOSE AND PROJECT FOR WHICH IT HAS BEEN CREATED AND  
DELIVERED. AS NOTIFIED IN WRITING BY 3XN AUSTRALIA PTY LTD. AND THIS  
DOCUMENT MAY NOT BE OTHERWISE USED, OR COPIED, ANY UNAUTHORIZED  
USE OF THIS DOCUMENT IS AT THE USER'S SOLE RISK AND WITHOUT LIMITING 3XN  
AUSTRALIA PTY LTD'S RIGHTS THE USER RELEASES AND INDEMNIFIES 3XN  
AUSTRALIA PTY LTD FROM AND AGAINST ALL LOSS SO ARISING.

GENERAL NOTES  
DRAWINGS SHOW ARCHITECTURAL DESIGN INTENT ONLY.  
THE DESIGN IS TO BE DEVELOPED IN COORDINATION WITH  
THE CONTRACTOR AND THE SUBCONTRACTOR'S INPUT TO  
ACHIEVE AND RETAIN THE DESIGN INTENT. ALL DRAWINGS  
MUST BE READ IN CONJUNCTION WITH THE REPORTS,  
SPECIFICATIONS AND SCHEDULES OF THE PROJECT TEAM.  
THE DESIGN IS TO BE VERIFIED IN ACCORDANCE WITH THE  
PROJECT PERFORMANCE REQUIREMENTS FOR THE  
PROJECT TEAM SPECIFICATIONS.

SHOP-DRAWING DETAILING MATERIAL / EQUIPMENT  
SELECTION AND SITE INVESTIGATION OF EXISTING  
STRUCTURES TO BE COORDINATED WITH THE  
CONTRACTOR AND SUBCONTRACTORS. ALL DIMENSIONS  
OF WORK, PRIOR TO OR CONCURRENTLY TO THE  
DEVELOPMENT OF SHOP-DRAWINGS. ALL DISCREPANCIES  
THAT MAY BE IDENTIFIED, ARE TO BE REPORTED TO THE  
ARCHITECT AND HEAD CONTRACTOR FOR REVIEW.


| ISSUE | DATE       | DESCRIPTION  |
|-------|------------|--------------|
| 1     | 03/02/2025 | DRAFT SSD-DA |
| 2     | 17/02/2025 | FOR SSD-DA   |
| 3     | 13/03/2025 | FOR SSD-DA   |
| 4     | 26/05/2025 | FOR SSD-DA   |
| 5     | 15/10/2025 | FOR SSD-DA   |

NOTES

FOR INFORMATION

DRAWING NOT TO BE USED FOR CONSTRUCTION  
DRAWING TO BE PRINTED IN COLOUR

SCALE BAR

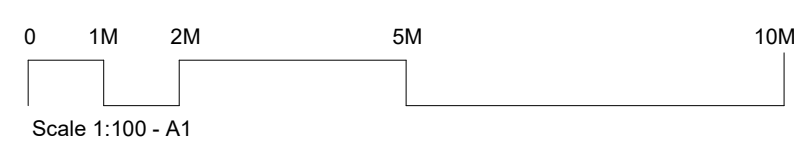

CLIENT




PROJECT NAME  
PYMBLE LADIES COLLEGE - SECONDARY INNOVATION PRECINCT  
PROJECT ADDRESS  
20 AVON ROAD, PYMBLE NSW 2073 AUSTRALIA  
3XN PROJECT NUMBER  
550053

TRUE NORTH (MGA)  
PROJECT NORTH  
SCALE @ A1  
1 : 100  
STATUS  
SSD-DA

DRAWING  
ELEVATION - SOUTH  
DRAWING NUMBER  
AR-SIP-DA-A06-1002  
ISSUE  
5



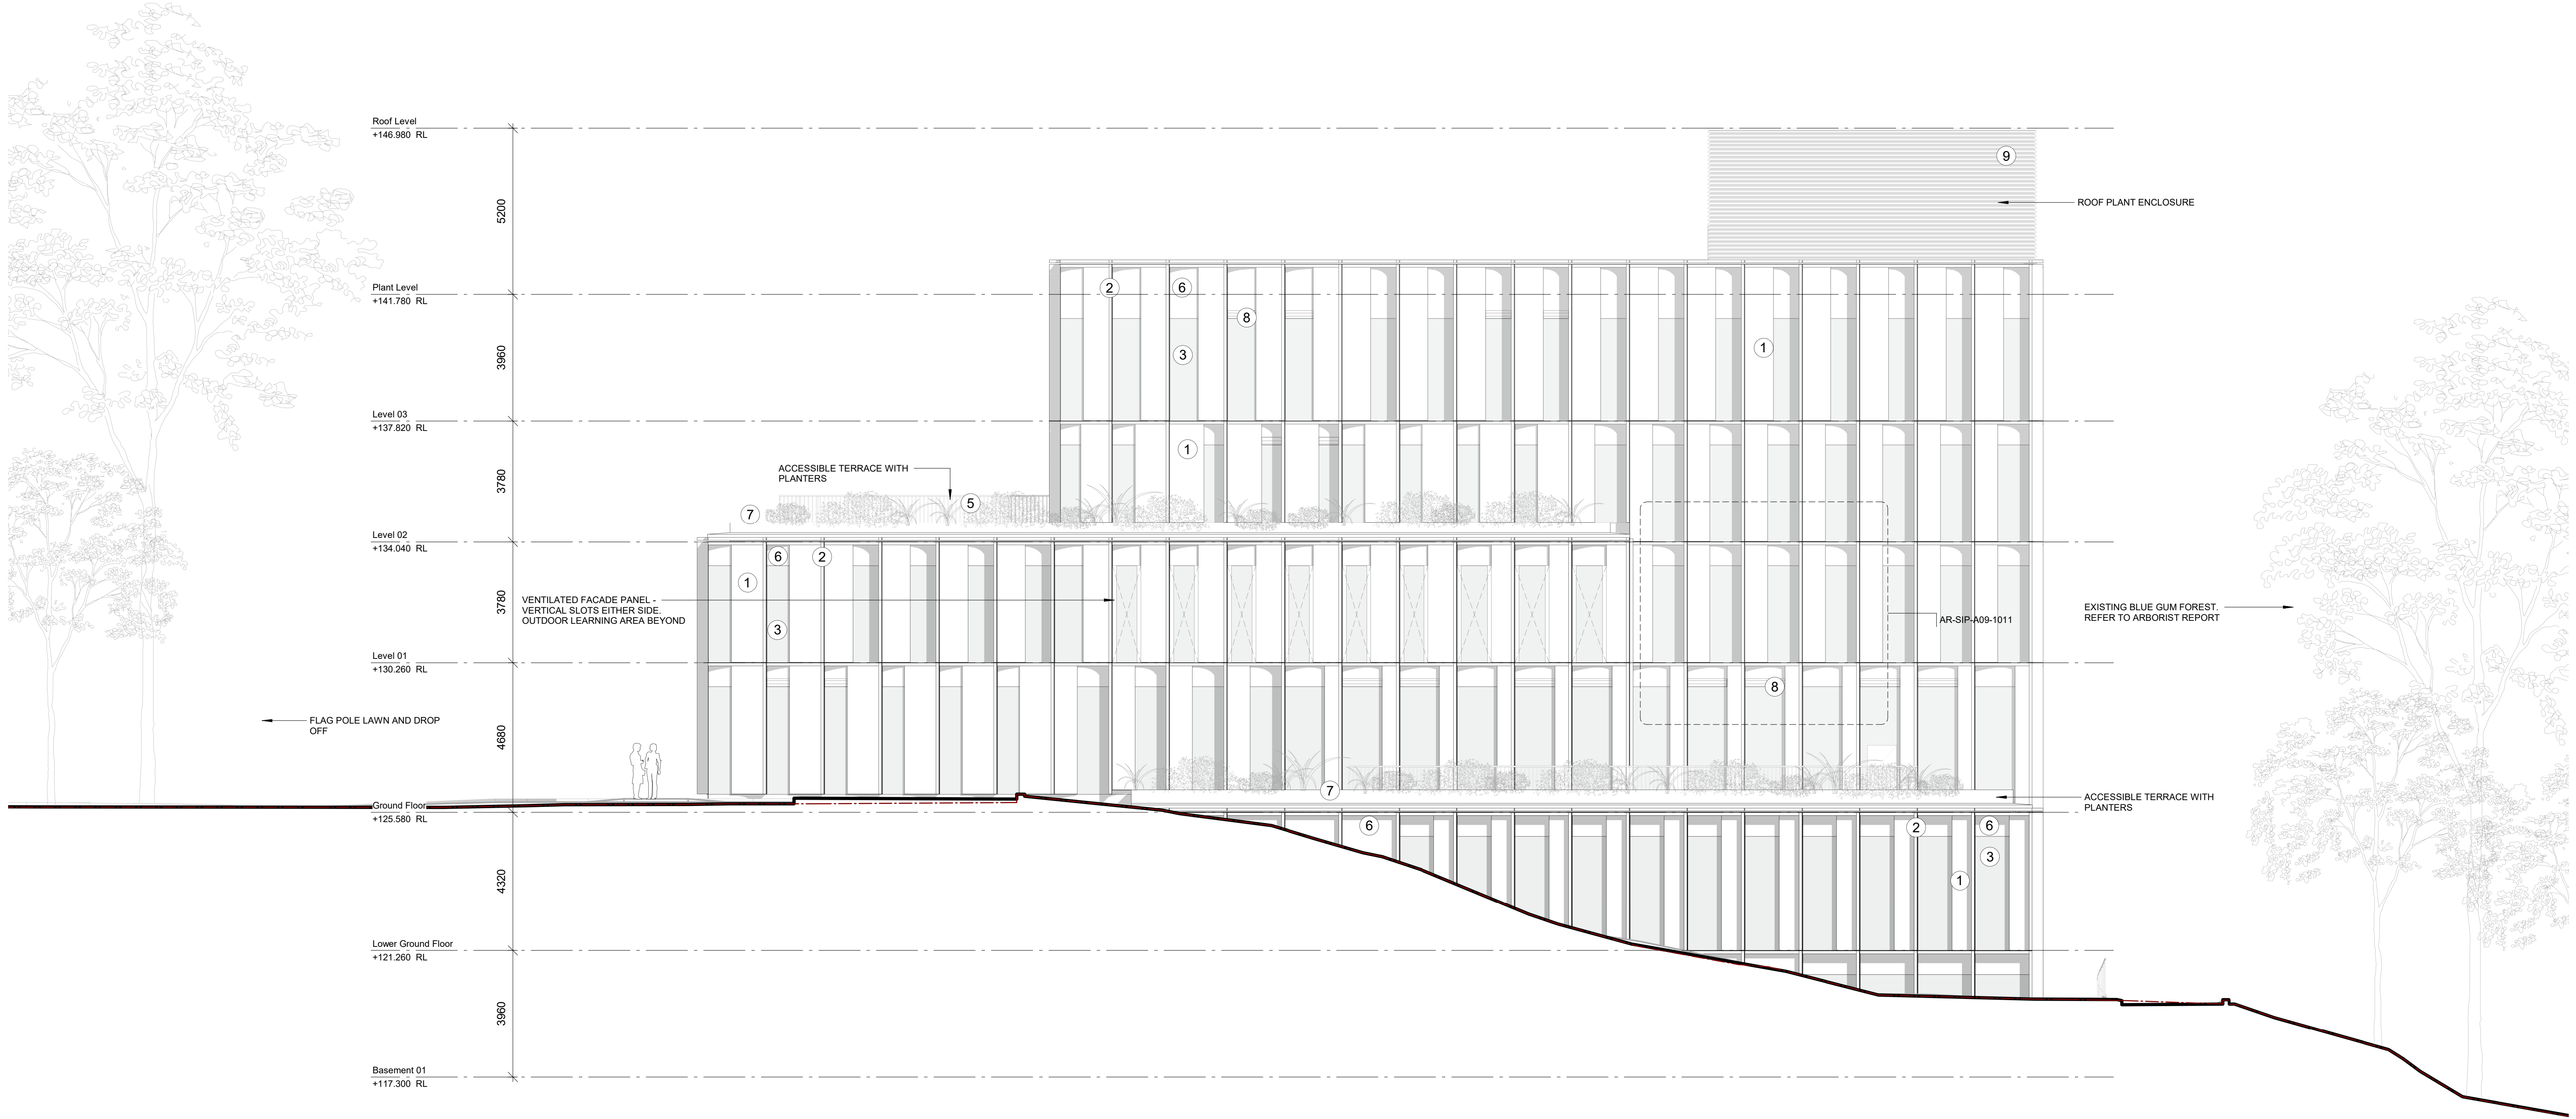


**Ground Lines**

--- Existing Topography

— Proposed Topography

- Materials**
- ① Brick Slip Cladding System. Open jointed rainscreen
  - ② Vertical and Horizontal Aluminium Shroud - Colour: Bronze, light brown colour / Satin Finish
  - ③ Glazing
  - ④ Glazed Spandrel Panel Shadowbox
  - ⑤ Steel/Aluminium Palisade Balustrade - Colour: Dark Grey
  - ⑥ Aluminium Spandrel Panel - Colour: Bronze, dark brown colour / Satin Finish
  - ⑦ Solid Aluminium Fascia Panels - Colour: Bronze, light brown colour / Satin Finish
  - ⑧ Solid Aluminium Louvers Panels - Colour: Bronze, dark brown colour / Satin Finish
  - ⑨ Solid Aluminium Louvers Panels - Colour: Light Silver
  - ⑩ Solid Insulated Aluminium Panels - Colour: Bronze, light brown colour / Satin Finish

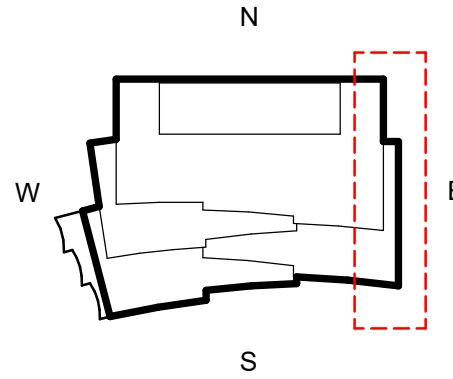

3XN

3XN AUSTRALIA PTY LTD  
SUITE 1, 178 DICKSON STREET  
BURRILL HILLS NSW 2010  
AUSTRALIA  
ABN 40 610 400 530  
+61 2 9071 3000  
WWW.3XN.COM

NEW ARCHITECTS  
REGISTRATION BOARD /  
NOMINATED ARCHITECTS  
KIM HERFORTH NIELSEN - 9513  
FRED HOLZ - 12704  
DANIEL CRUDDACE - 11438

**INTELLECTUAL PROPERTY**  
COPYRIGHT 3XN AUSTRALIA PTY LTD. UNLESS OTHERWISE AGREED IN WRITING, ALL RIGHTS TO THIS DOCUMENT ARE SUBJECT TO PAYMENT IN FULL OF ALL 3XN AUSTRALIA PTY LTD. CHARGES. THIS DOCUMENT MAY ONLY BE USED FOR THE EXPRESS PURPOSE AND PROJECT FOR WHICH IT HAS BEEN CREATED AND DELIVERED. AS NOTIFIED IN WRITING BY 3XN AUSTRALIA PTY LTD. AND THIS DOCUMENT MAY NOT BE OTHERWISE USED, OR COPIED, ANY UNAUTHORIZED USE OF THIS DOCUMENT IS AT THE USER'S SOLE RISK AND WITHOUT LIMITING 3XN AUSTRALIA PTY LTD'S RIGHTS THE USER RELEASES AND INDEMNIFIES 3XN AUSTRALIA PTY LTD FROM AND AGAINST ALL LOSS SO ARISING.

**GENERAL NOTES**  
DRAWINGS SHOW ARCHITECTURAL DESIGN INTENT ONLY. THE DESIGN IS TO BE DEVELOPED IN COORDINATION WITH THE CONTRACTOR AND THE SUBCONTRACTOR'S INPUT TO ACHIEVE AND RETAIN THE DESIGN INTENT. ALL DRAWINGS MUST BE READ IN CONJUNCTION WITH THE REPORTS, SPECIFICATIONS AND SCHEDULES OF THE PROJECT TEAM. THE DESIGN IS TO BE VERIFIED IN ACCORDANCE WITH THE PROJECT PERFORMANCE REQUIREMENTS FOR THE ARCHITECT AND HEAD CONTRACTOR FOR REVIEW.


**SHOP-DRAWING DETAILING MATERIAL / EQUIPMENT**  
SELECTION AND SITE INVESTIGATION OF EXISTING STRUCTURES TO BE COORDINATED WITH THE CONTRACTOR AND THE SUBCONTRACTOR'S INPUT TO ACHIEVE AND RETAIN THE DESIGN INTENT. ALL DRAWINGS MUST BE READ IN CONJUNCTION WITH THE REPORTS, SPECIFICATIONS AND SCHEDULES OF THE PROJECT TEAM. THE DESIGN IS TO BE VERIFIED IN ACCORDANCE WITH THE PROJECT PERFORMANCE REQUIREMENTS FOR THE ARCHITECT AND HEAD CONTRACTOR FOR REVIEW.

| ISSUE | DATE       | DESCRIPTION  |
|-------|------------|--------------|
| 1     | 03/02/2025 | DRAFT SSD-DA |
| 2     | 17/02/2025 | FOR SSD-DA   |
| 3     | 13/03/2025 | FOR SSD-DA   |
| 4     | 26/05/2025 | FOR SSD-DA   |
| 5     | 15/10/2025 | FOR SSD-DA   |

**NOTES**

**FOR INFORMATION**

DRAWING NOT TO BE USED FOR CONSTRUCTION  
DRAWING TO BE PRINTED IN COLOUR

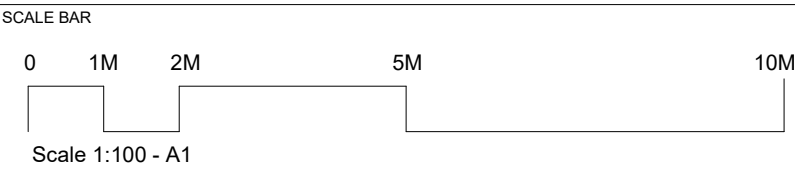

CLIENT



PROJECT NAME  
PYMBLE LADIES COLLEGE - SECONDARY INNOVATION PRECINCT  
PROJECT ADDRESS  
20 AVON ROAD, PYMBLE NSW 2073 AUSTRALIA  
3XN PROJECT NUMBER  
550053

TRUE NORTH (MGA)  
PROJECT NORTH  
SCALE @ A1  
1 : 100  
STATUS  
SSD-DA

DRAWING  
ELEVATION - EAST

DRAWING NUMBER  
AR-SIP-DA-A06-1003  
ISSUE  
5