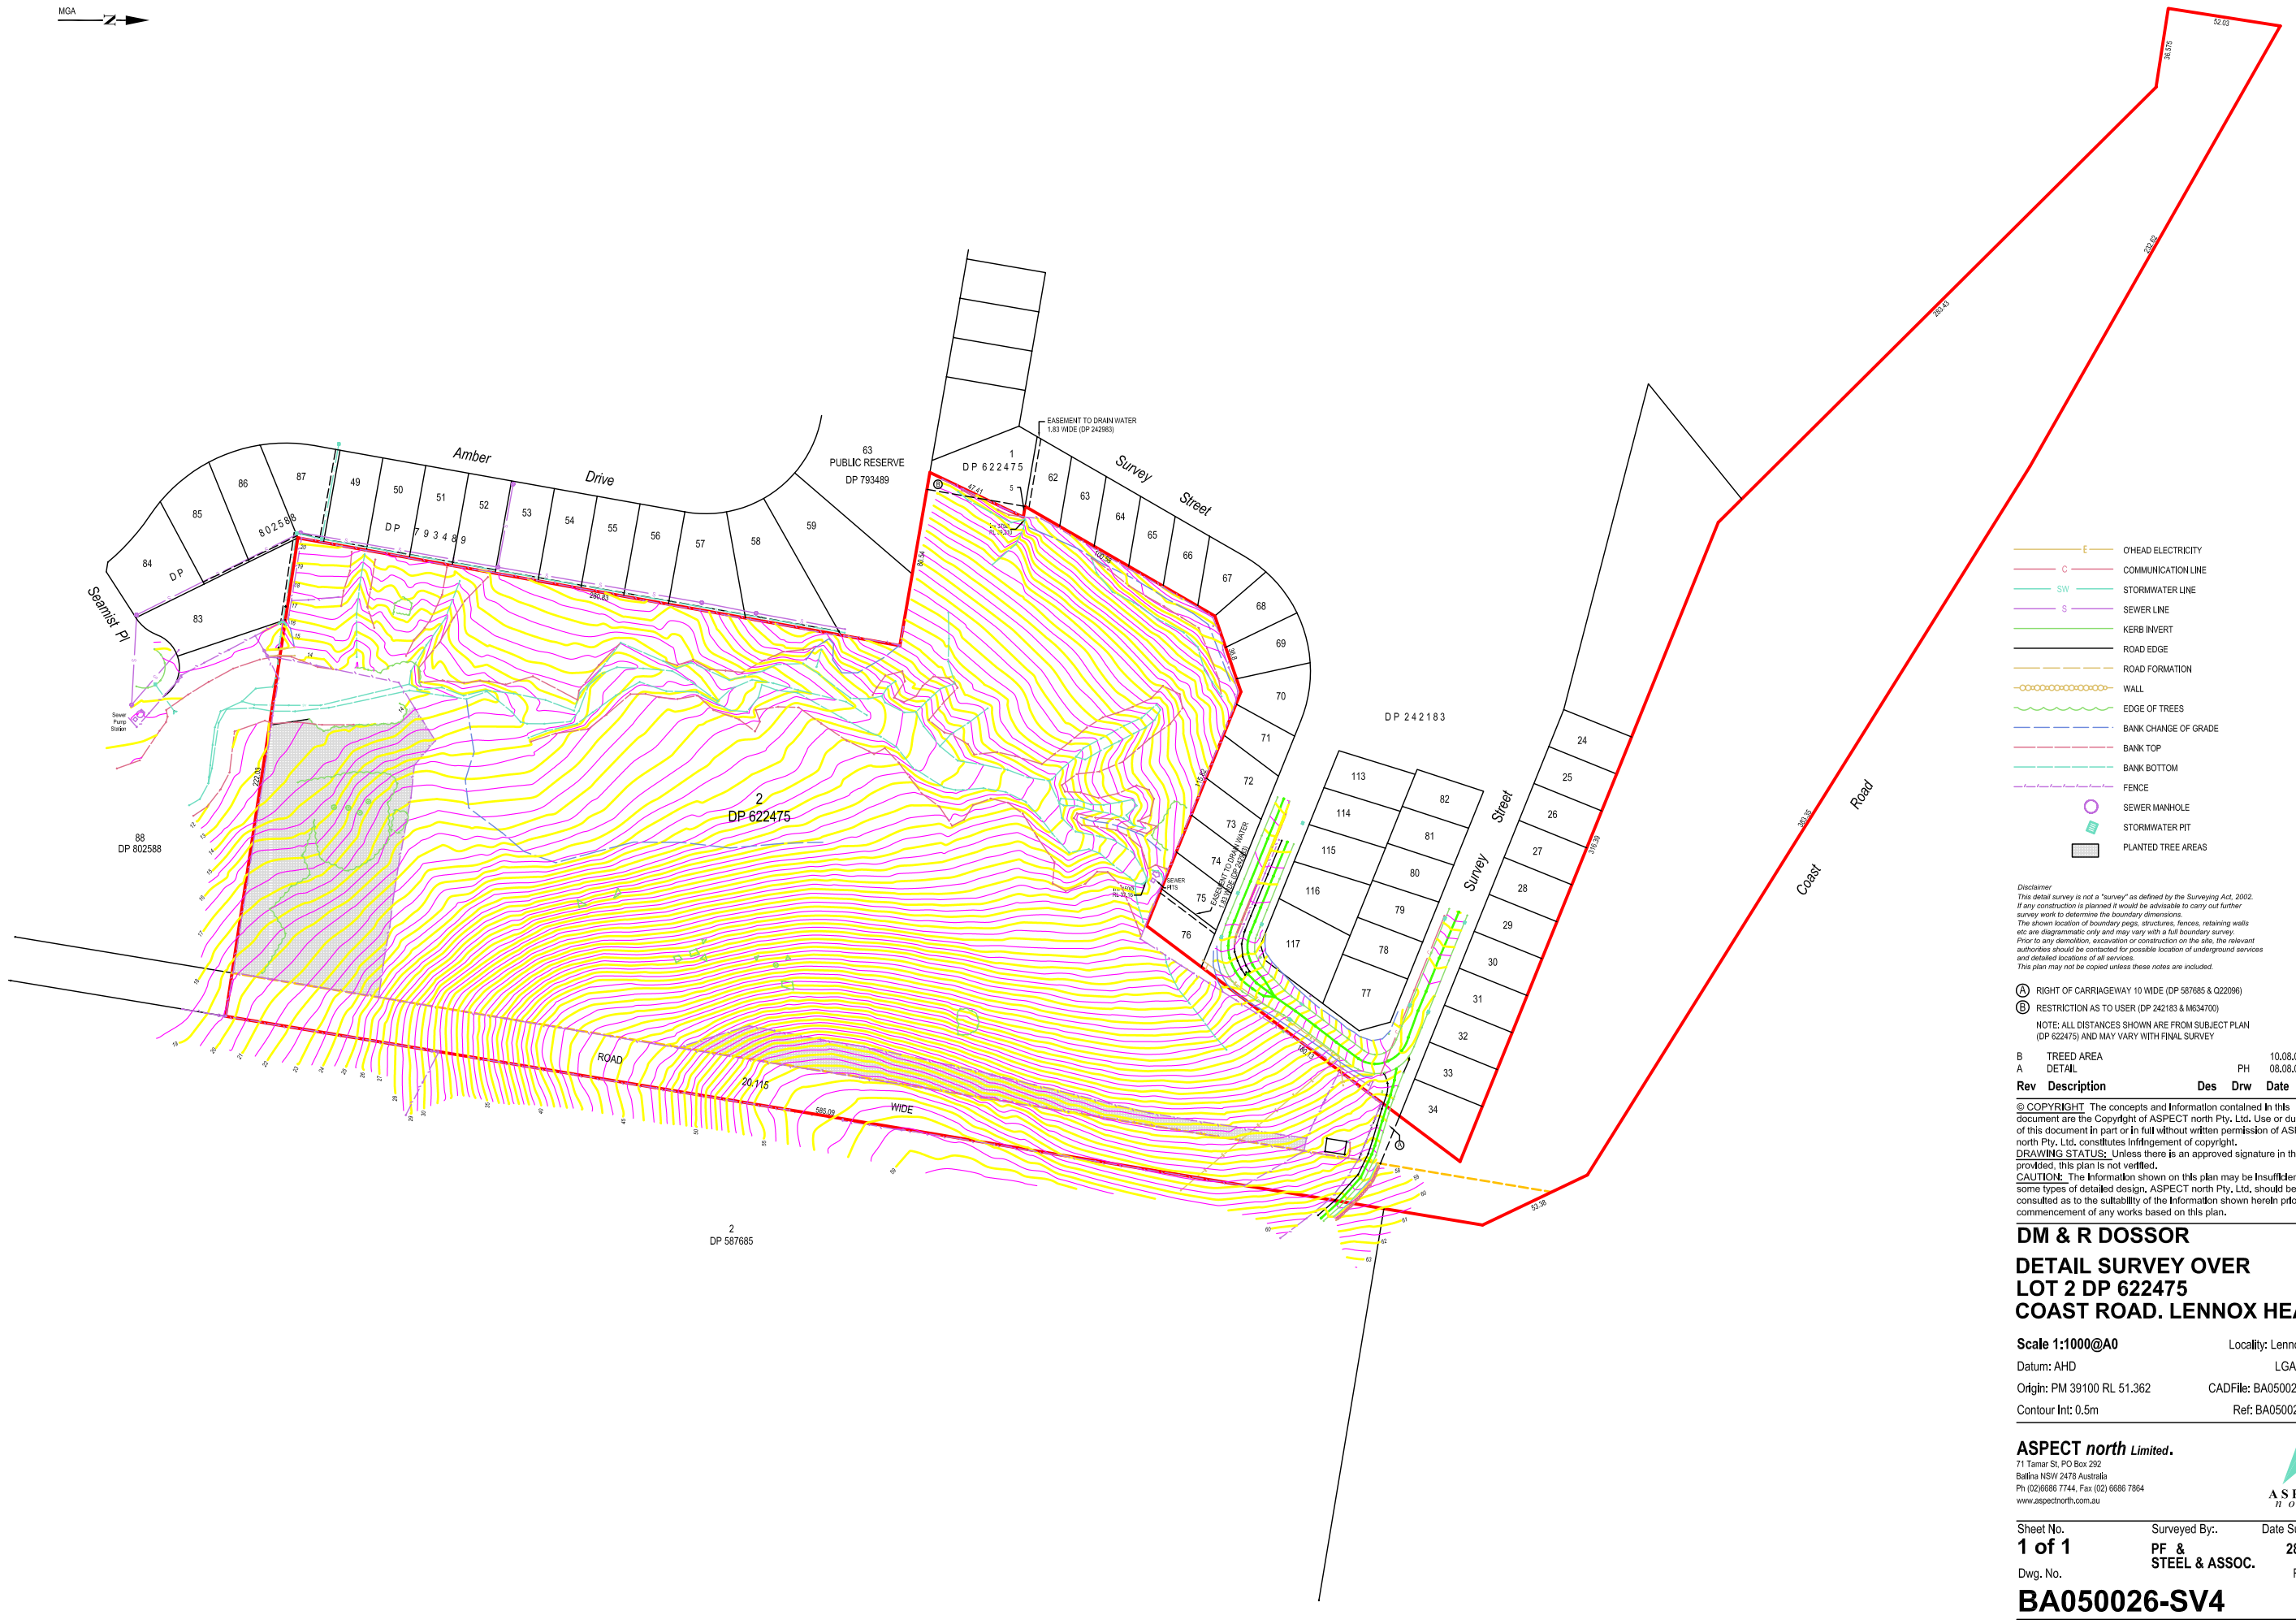

E — O'HEAD ELECTRICITY
C — COMMUNICATION LINE
SW — STORMWATER LINE
S — SEWER LINE
KERB INVERT
ROAD EDGE
ROAD FORMATION
WALL
EDGE OF TREES
BANK CHANGE OF GRADE
BANK TOP
BANK BOTTOM
FENCE
SEWER MANHOLE
STORMWATER PIT
PLANTED TREE AREAS

Disclaimer
This detail survey is not a "survey" as defined by the Surveying Act, 2002. If any construction is planned it would be advisable to carry out further survey work to determine the boundary dimensions. The shown location of boundary pegs, structures, fences, retaining walls etc are diagrammatic only and may vary with a full boundary survey. Prior to any demolition, excavation or construction on the site, the relevant authorities should be contacted for possible location of underground services and detailed locations of all services. This plan may not be copied unless these notes are included.

(A) RIGHT OF CARRIAGEWAY 10 WIDE (DP 587685 & Q22096)
(B) RESTRICTION AS TO USER (DP 242183 & M634700)

NOTE: ALL DISTANCES SHOWN ARE FROM SUBJECT PLAN (DP 622475) AND MAY VARY WITH FINAL SURVEY

Rev	Description	Des	Drw	Date	Appd
B	TREED AREA			10.08.06	
A	DETAIL		PH	08.08.06	

© COPYRIGHT The concepts and Informatlon contalned In this document are the Copyright of ASPECT north Pty. Ltd. Use or duplcatlon of this document in part or in full without written permission of ASPECT north Pty. Ltd. constltutes Infringement of copyright.
DRAWING STATUS: Unless there is an approved signature in the space provided, this plan is not verified.
CAUTION: The Information shown on this plan may be Insufficient for some types of detailed design. ASPECT north Pty. Ltd. should be consulted as to the suitability of the Information shown herein prior to the commencement of any works based on this plan.

DM & R DOSSOR

DETAIL SURVEY OVER LOT 2 DP 622475 COAST ROAD. LENNOX HEAD

Scale 1:1000@A0
Datum: AHD
Origin: PM 39100 RL 51.362
Contour Int: 0.5m

Locality: Lennox Head
LGA: Ballina
CADFile: BA050026-SV4B
Ref: BA050026-2.cc6

ASPECT *north* Limited.
71 Tamar St, PO Box 292
Ballina NSW 2478 Australia
Ph (02)6686 7744, Fax (02) 6686 7864
www.aspectnorth.com.au

Sheet No. **1 of 1**
Dwg. No. **BA050026-SV4**

Surveyed By:. **PF & STEEL & ASSOC.**
Date Surveyed: **28.06.06**
Revision **B**