



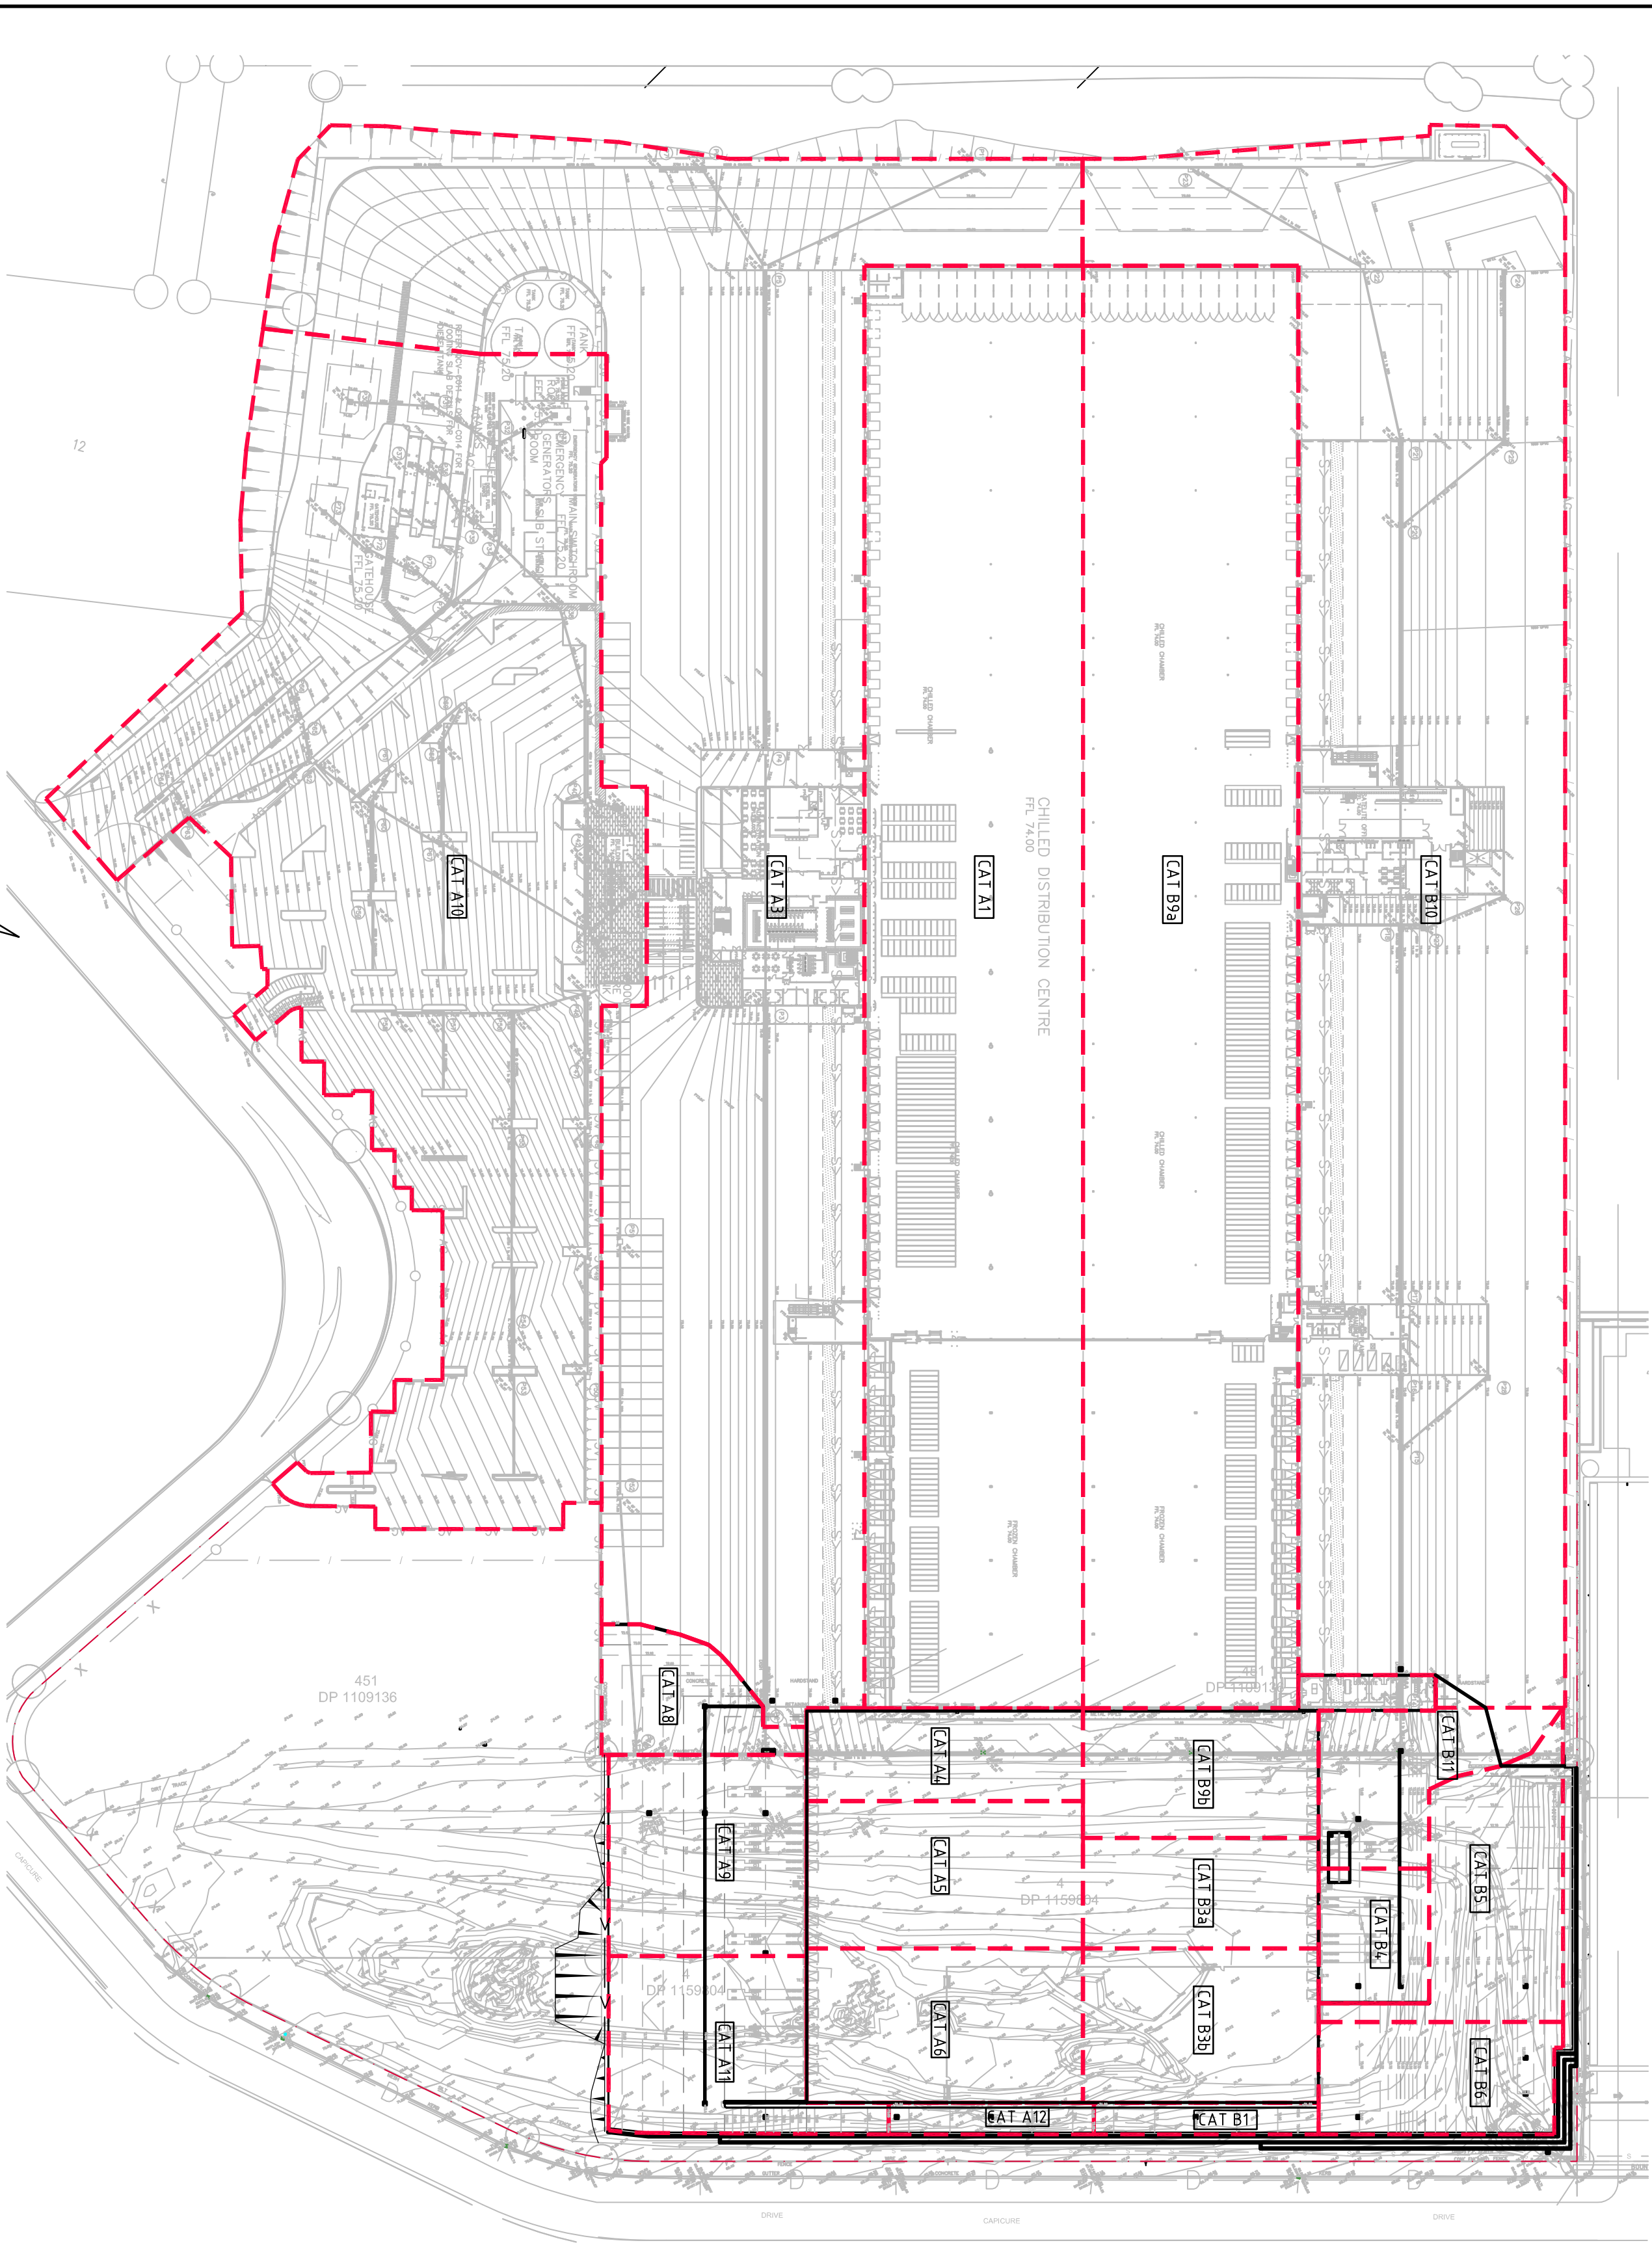

DRAINS CATCHMENT PLAN
SCALE 1:1200

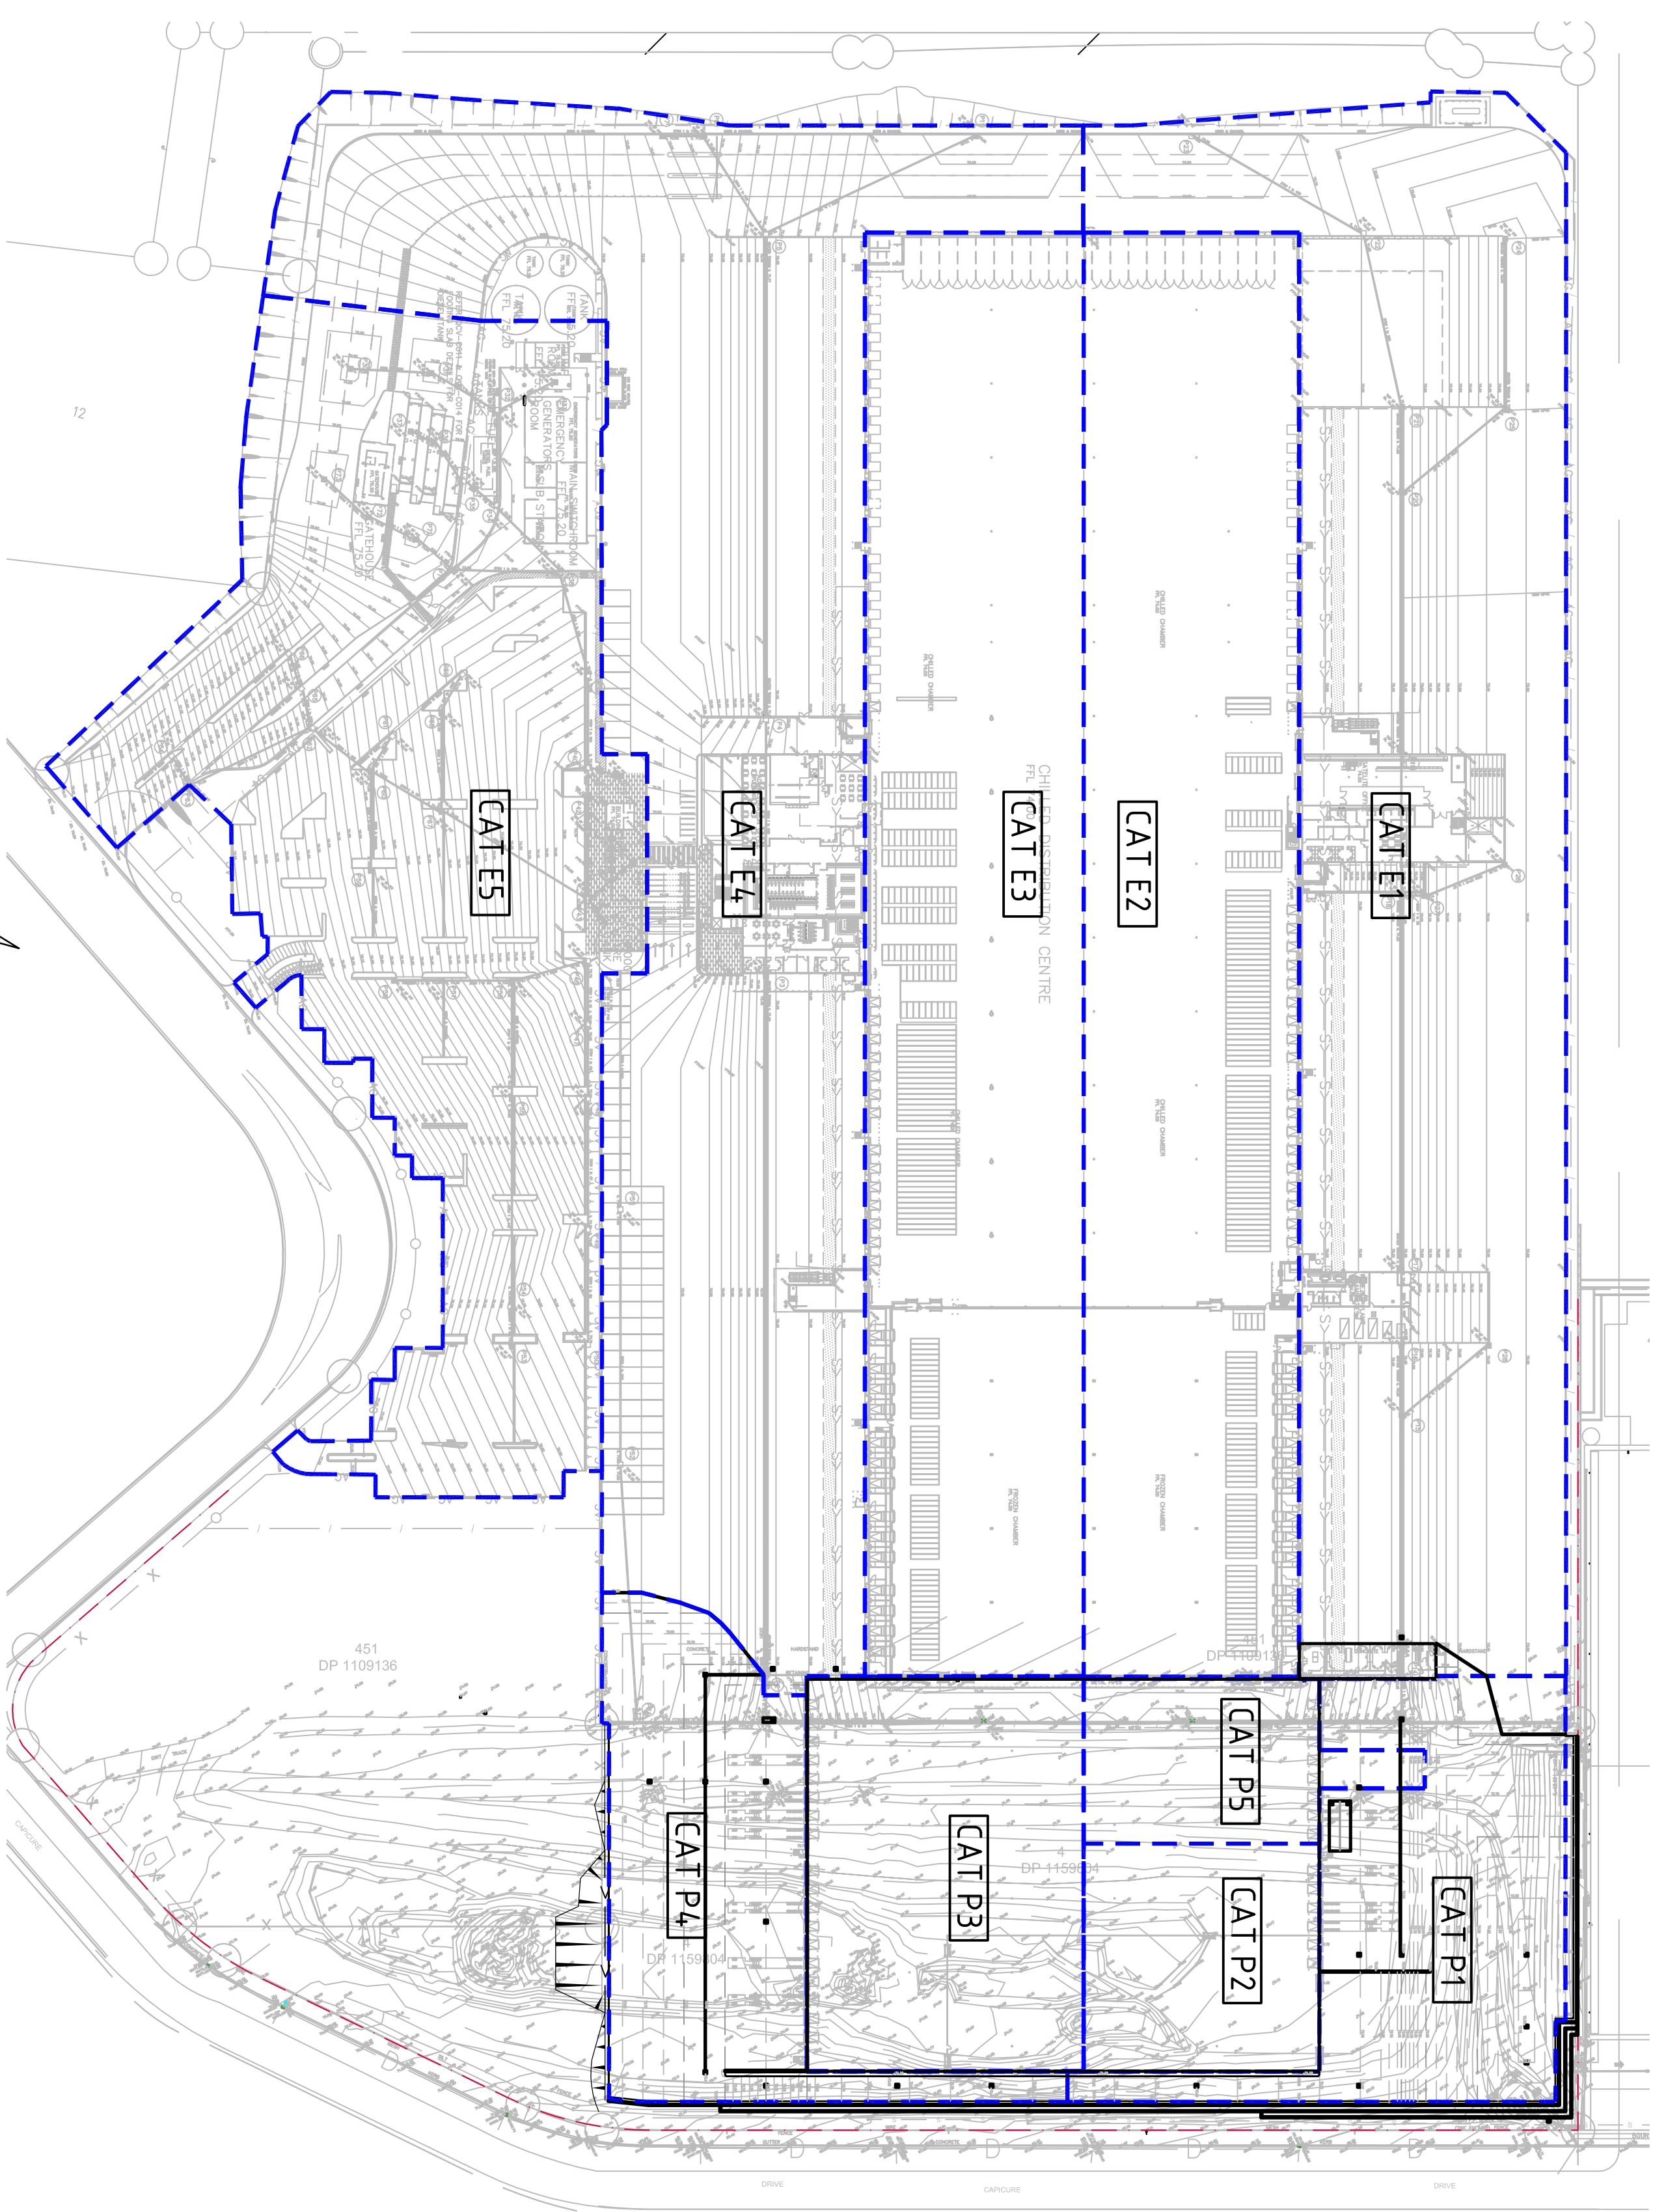

MUSIC CATCHMENT PLAN
SCALE 1:1200

SUB-CATCHMENT AREAS - DRAINS

No.	CATCHMENT AREA (ha)
CAT A1	1.878
CAT A3	2.862
CAT A4	0.152
CAT A5	0.242
CAT A6	0.254
CAT A8	0.113
CAT A9	0.237
CAT A10	2.310
CAT A11	0.224
CAT A12	0.038
CAT B1	0.042
CAT B3a	0.155
CAT B3b	0.216
CAT B3b	0.088
CAT B5	0.219
CAT B6	0.159
CAT B9a	1.850
CAT B9b	0.210
CAT B10	2.608
CAT B11	0.146
TOTAL	14.003

SUB-CATCHMENT AREAS - MUSIC

No.	CATCHMENT AREA (ha)	% IMPERVIOUS	COMMENT
E1	2.644	90	EXISTING HARSTAND
E2	1.850	100	EASTERN ROOF EXISTING CDC
E3	1.878	100	WESTERN ROOF EXISTING CDC
E4	2.862	90	EXISTING HARSTAND
E5	2.310	90	EXISTING CARPARK
P1	0.637	90	EASTERN HARSTAND
P2	0.320	100	EASTERN ROOF
P3	0.650	100	WESTERN ROOF
P4	0.605	90	WESTERN HARSTAND
P5	0.255	100	ROOF TO RW TANK
TOTAL	14.003		

FOR DEVELOPMENT APPLICATION

PRELIMINARY - FOR INFORMATION

AMENDMENTS

08.02.13

06.02.13

22.01.13

C

B

A

DATE

ISSUE

AMENDMENTS

ARCHITECT

SB

A

ARCHITECTS

Level 10, 80 Macquarie Street, Sydney NSW 2000

02 9292 9999

02 9292 9999

02 9292 9999

CLIENT

Goodman

Level 10, 80 Macquarie Street, Sydney NSW 2000

Tel: 02 9292 9999

Fax: 02 9292 9999

PROJECT

PROPOSED COLES CDC EXPANSION

W7 BUSINESS HUB

WALL GROVE ROAD, MINCHINBURY, NSW

DESIGNED | DRAWN | DATE

03.01.13

CHECKED | SIZE | SCALE

B1 | A3.50MM

CAD REF: | DRAW

GB4871-DA40

Coslin Roe Consulting Pty Ltd

Consulting Engineers

Level 1, 8 Windmill Street

North Ryde, Sydney NSW 2113

02 9292 9999

02 9292 9999

02 9292 9999

Volume In Engineering and Management

Coslin Roe Consulting

DRAWING TITLE

CONCEPT STORMWATER CATCHMENT PLAN

DRAWING No

GB4871-21-DA40

ISSUE

C