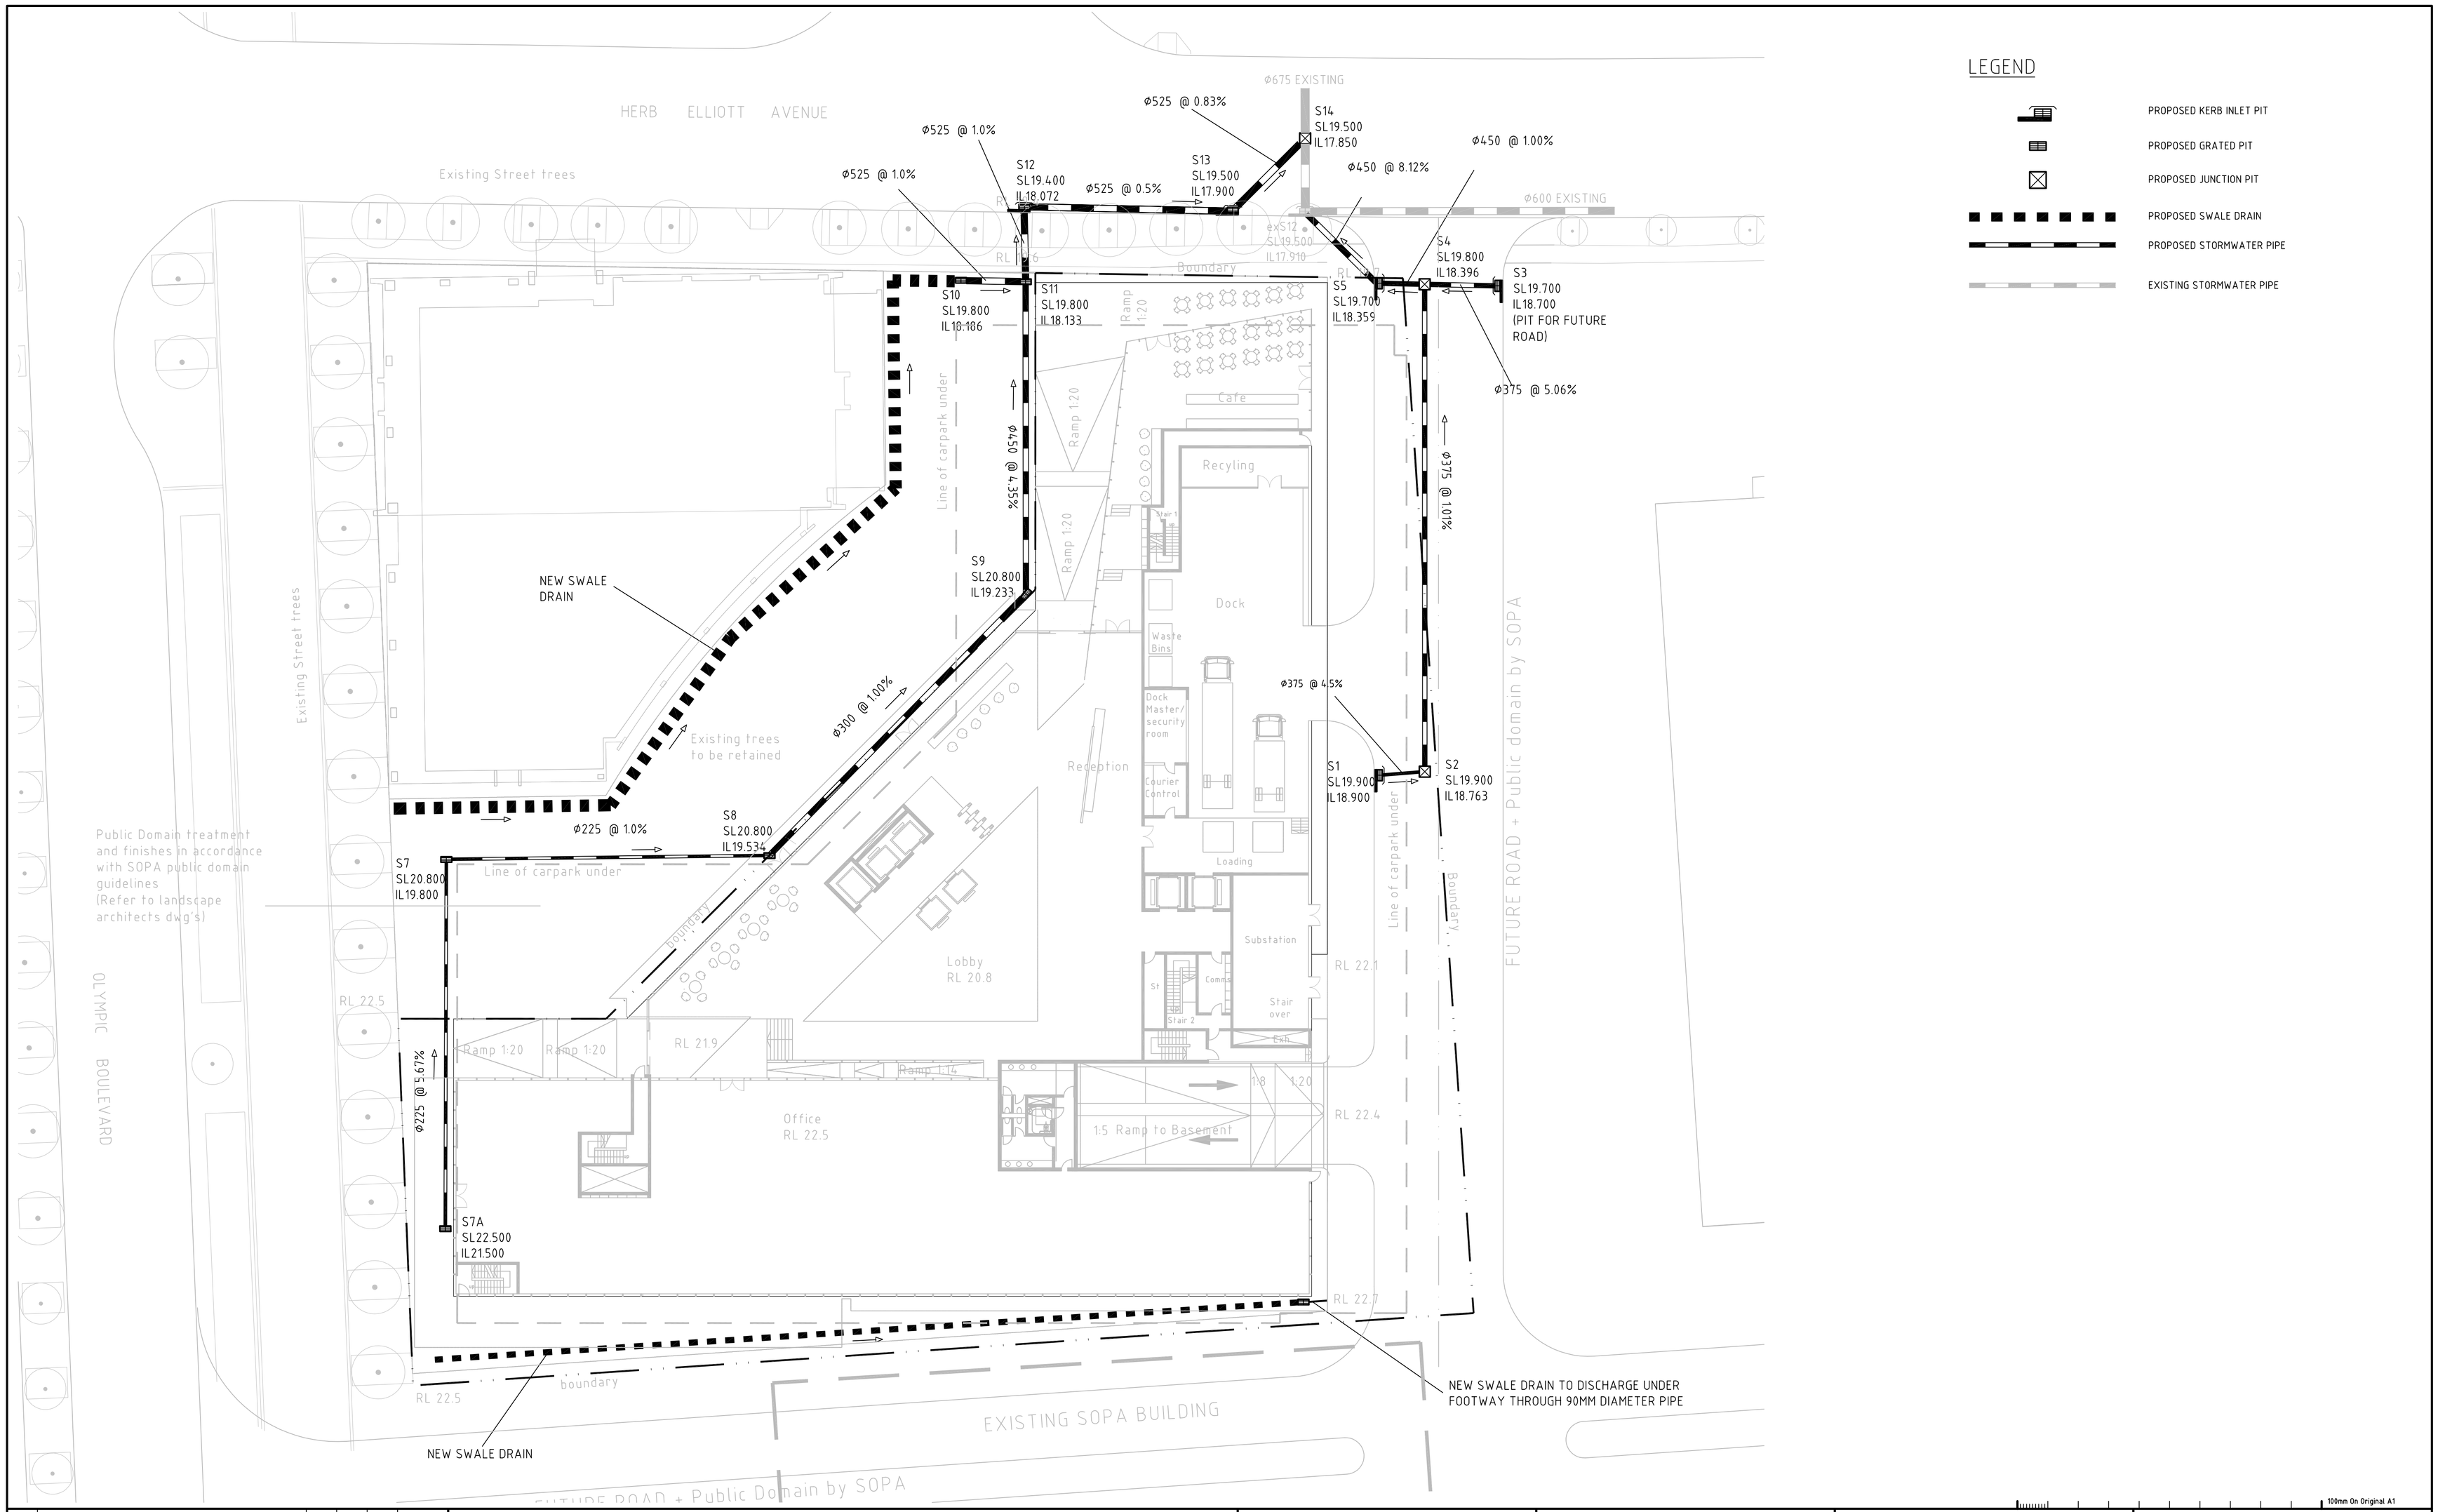

Issue	Description	Drwn	Ckd.	Appd.	Date
P1	ISSUED TO CLIENT FOR COMMENT AND INFORMATION	PE	BWC		18-12-06

Status
PRELIMINARY ONLY
NOT TO BE USED FOR CONSTRUCTION

Client
Bovis Lend Lease

Scale (A1) 1:250 | Datum AHD
Drawn PE | Designed PE

Project
SYDNEY OLYMPIC PARK
DEVELOPMENT OF
SITE 4B

Title
PROPOSED
STORMWATER
CONCEPT PLAN

Hyder Consulting
HYDER CONSULTING PTY LTD
Level 5
141 Walker St
North Sydney, NSW, 2060
ABN 76 104 485 289
Tel: +61 (0)2 8907 9000
Fax: +61 (0)2 8907 9001

100mm On Original A1

Project Code	Drawing No.	Issue
NS03683	DA001	P1

Date Plotted: 19 Dec 2006 - 12:44pm File Name: F:\NS03683\E-CAD\C-Civil\B-Sketches\DA001-PROPOSED STORMWATER DA.dwg