A1

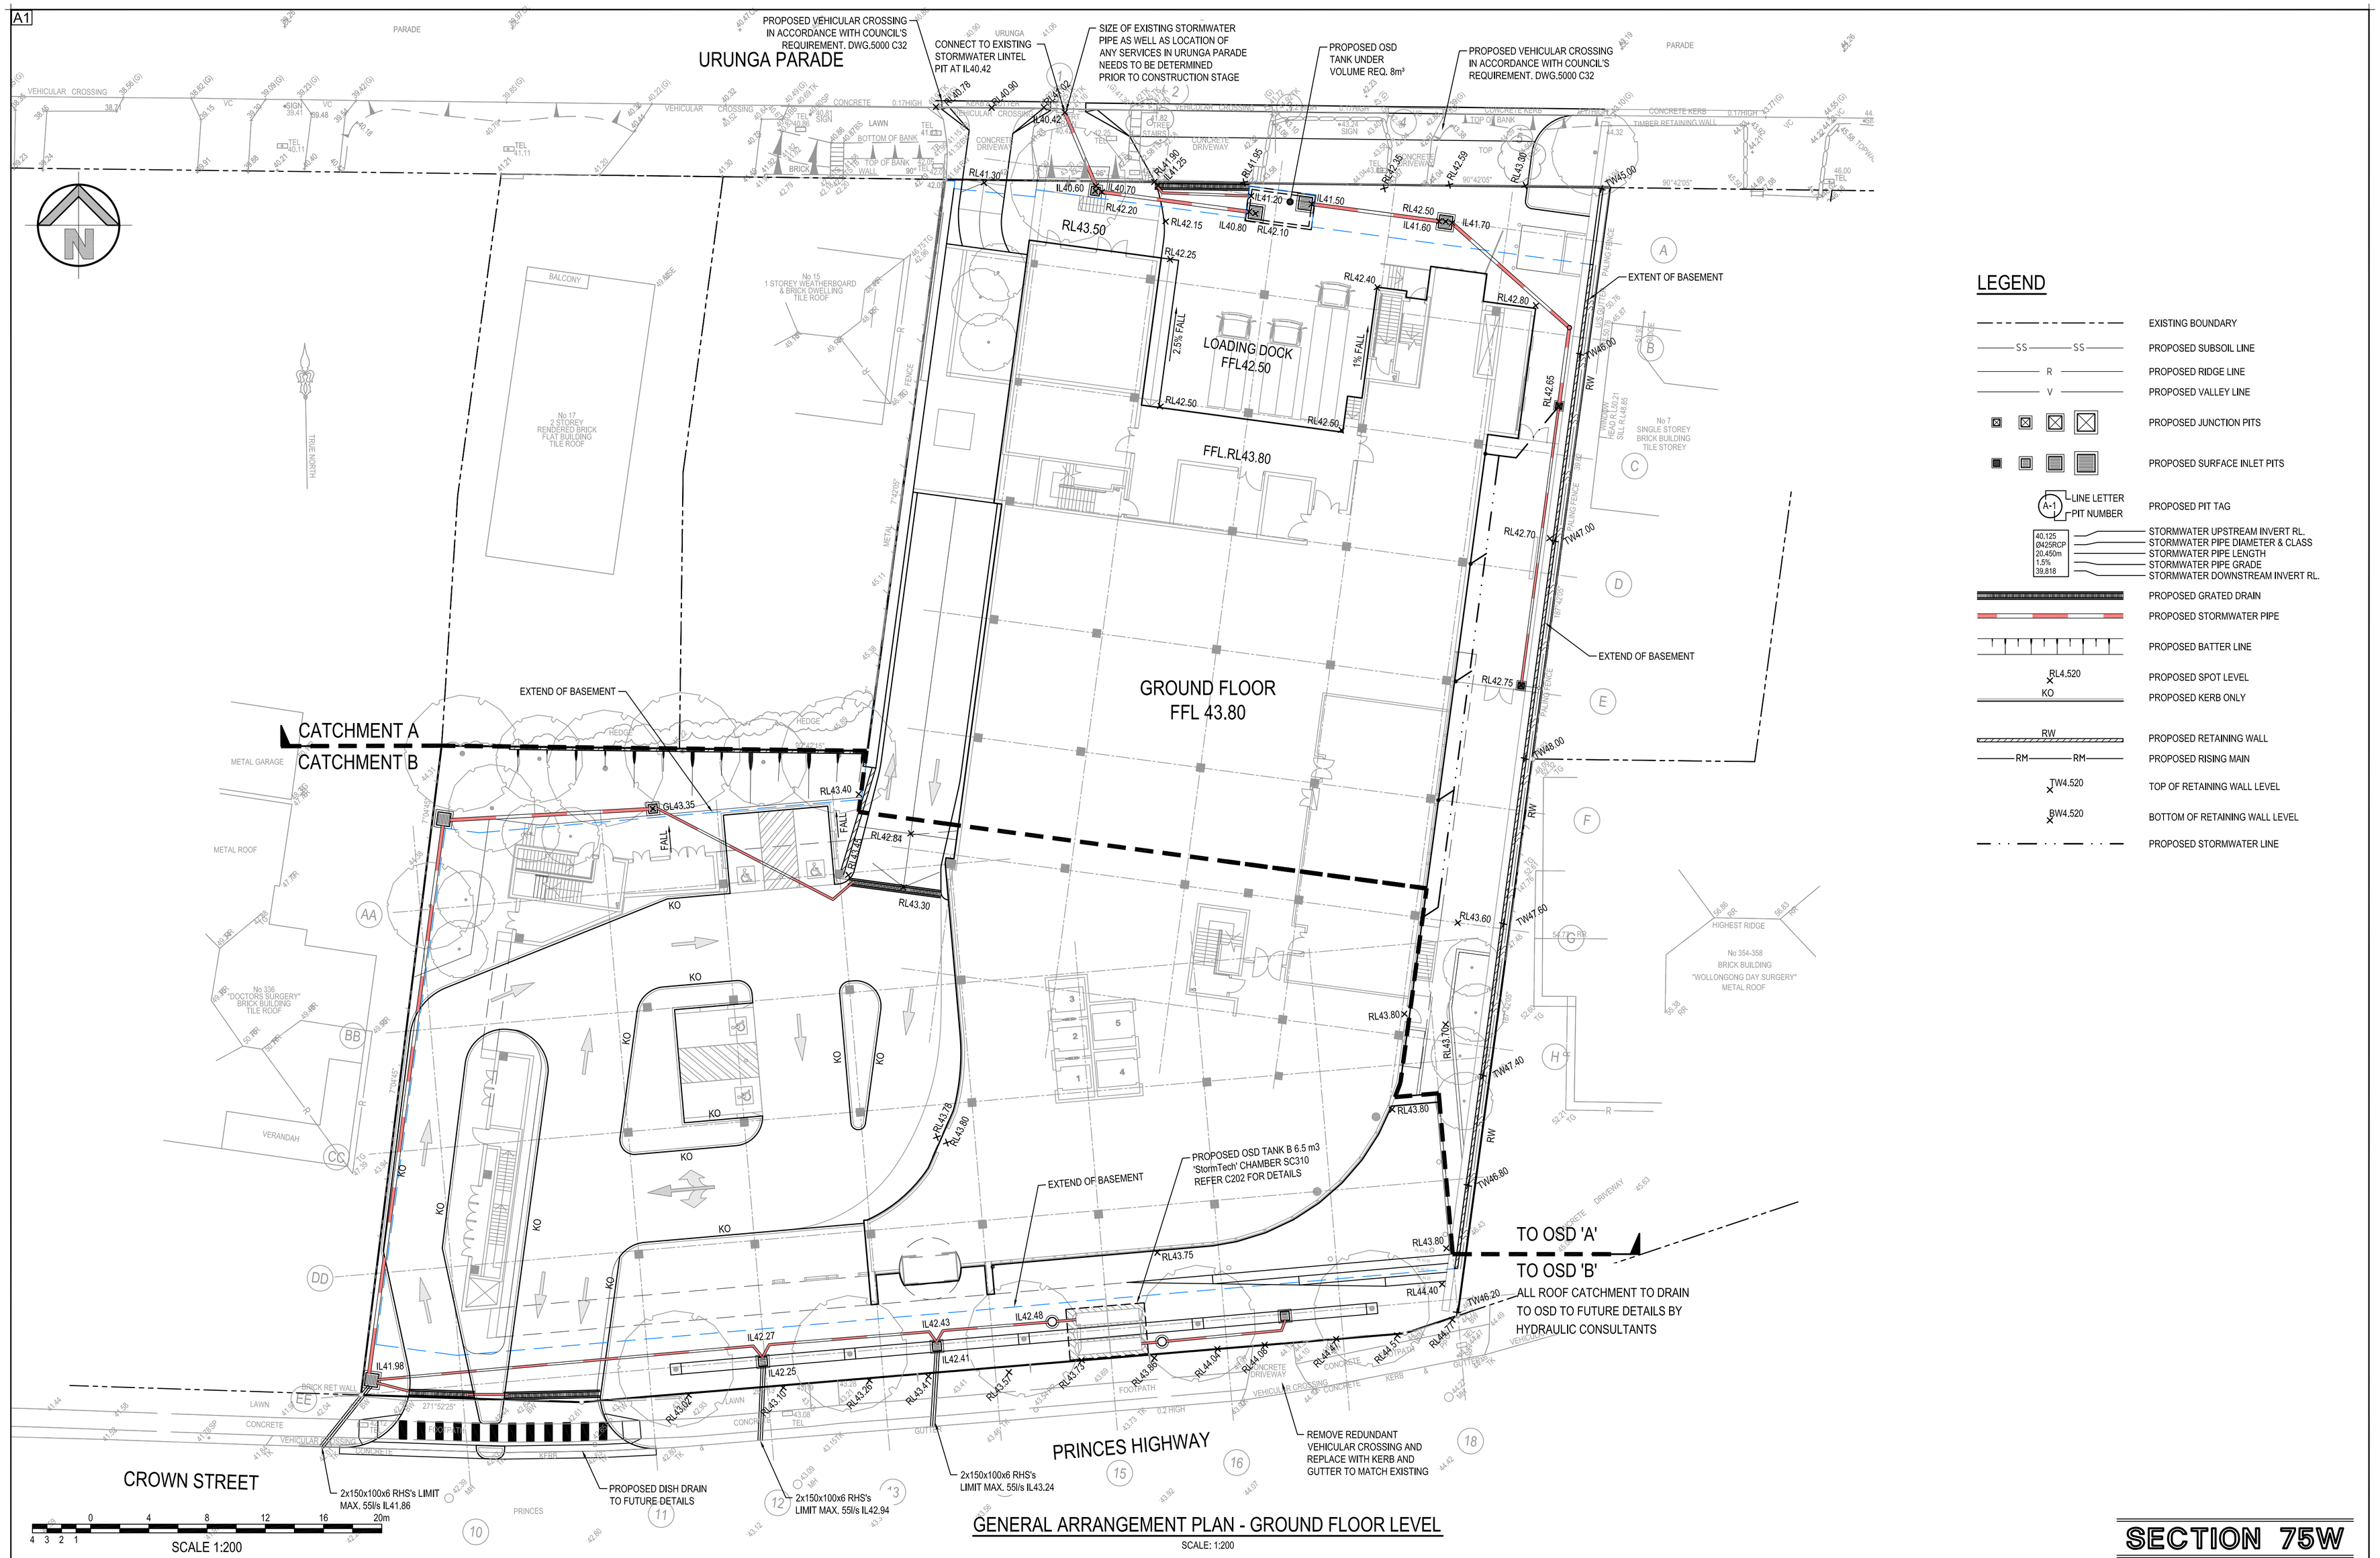

LEGEND

- EXISTING BOUNDARY
- PROPOSED SUBSOIL LINE
- PROPOSED RIDGE LINE
- PROPOSED VALLEY LINE
- PROPOSED JUNCTION PITS
- PROPOSED SURFACE INLET PITS
- PROPOSED PIT TAG (LINE LETTER / PIT NUMBER)
- STORMWATER UPSTREAM INVERT RL. / STORMWATER PIPE DIAMETER & CLASS / STORMWATER PIPE LENGTH / STORMWATER PIPE GRADE / STORMWATER DOWNSTREAM INVERT RL.
- PROPOSED GRATED DRAIN
- PROPOSED STORMWATER PIPE
- PROPOSED BATTER LINE
- PROPOSED SPOT LEVEL
- PROPOSED KERB ONLY
- PROPOSED RETAINING WALL
- PROPOSED RISING MAIN
- TOP OF RETAINING WALL LEVEL
- BOTTOM OF RETAINING WALL LEVEL
- PROPOSED STORMWATER LINE

GENERAL ARRANGEMENT PLAN - GROUND FLOOR LEVEL

SCALE: 1:200

SECTION 75W

REVISION	AMENDMENT	DATE	REVISION	AMENDMENT	DATE
06	RE-ISSUED FOR DA APPROVAL	29.08.2013			
05	RE-ISSUED FOR DA APPROVAL	10.07.2013			
04	RE-ISSUED FOR DA APPROVAL	17.06.2013			
03	RE-ISSUED FOR DA APPROVAL	07.06.2013			
02	RE-ISSUED FOR DA APPROVAL	31.05.2013			
01	ISSUED FOR DA APPROVAL	30.05.2013			

Client: AA CROWN HOLDINGS PTY LTD

Architect: HEALTH PROJECTS INTERNATIONAL

This drawing and design remains the property of Henry & Hymas and may not be copied in whole or in part without the prior written approval of Henry & Hymas.

HENRY & HYMAS
LEVEL 5 79 VICTORIA AVENUE
CHATSWOOD NSW 2067
Phone : 02 9417 8400
Fax : 02 9417 8337
Email : email@hhconsult.com.au
Web : www.henryandhymas.com.au

Project: PROPOSED PRIVATE HOSPITAL 360-364 CROWN STREET WOLLONGONG

Title: GENERAL ARRANGEMENT PLAN GROUND FLOOR LEVEL

Drawn	Designed	Date
J.Liu	B.Seizov	MAY 2013
Checked	Approved	Scale
B.Seizov	A.Francis	1:200 @ A1

Drawing number: 13117_DA_C100

Revision: 06