


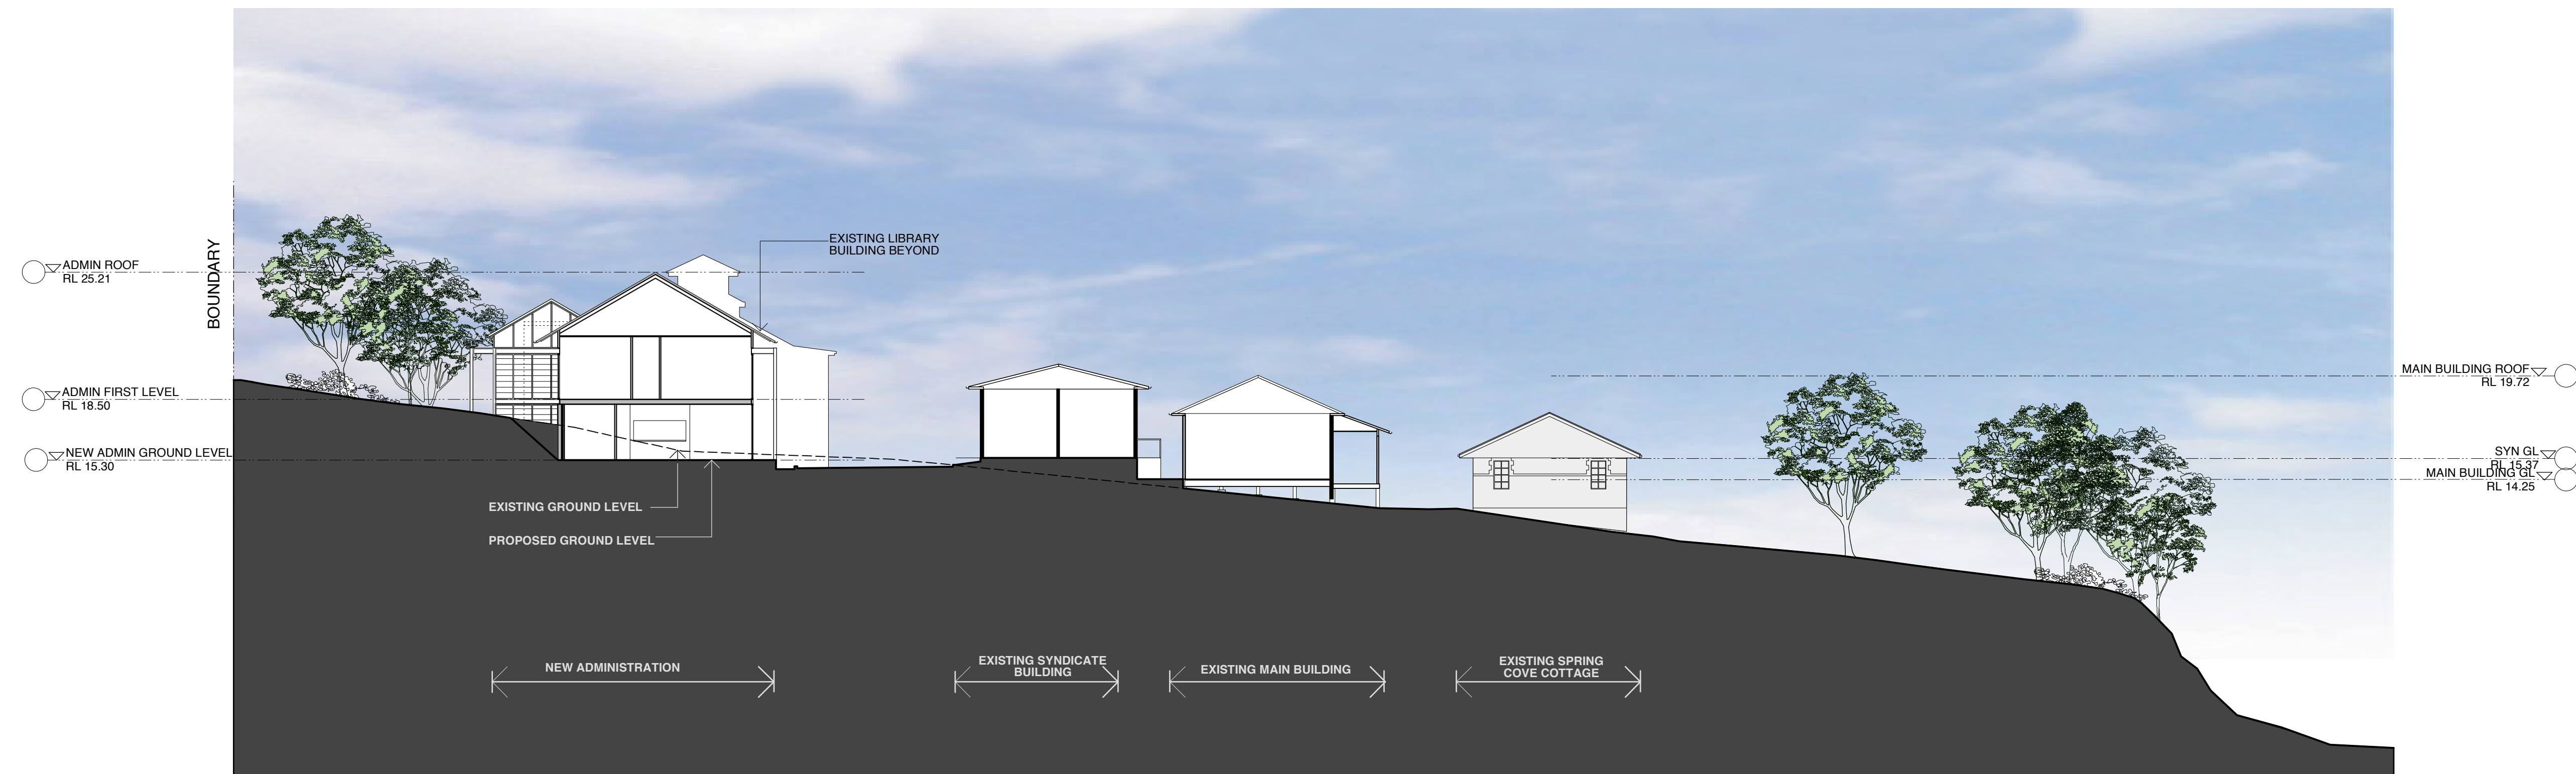

SECTION 08
WEST THROUGH MAIN BUILDING AND ADMIN
SCALE 1:200



SECTION 09
WEST THROUGH MAIN BUILDING AND ADMIN
SCALE 1:200



SECTION 10
EAST THROUGH ACCOMODATION
SCALE 1:200