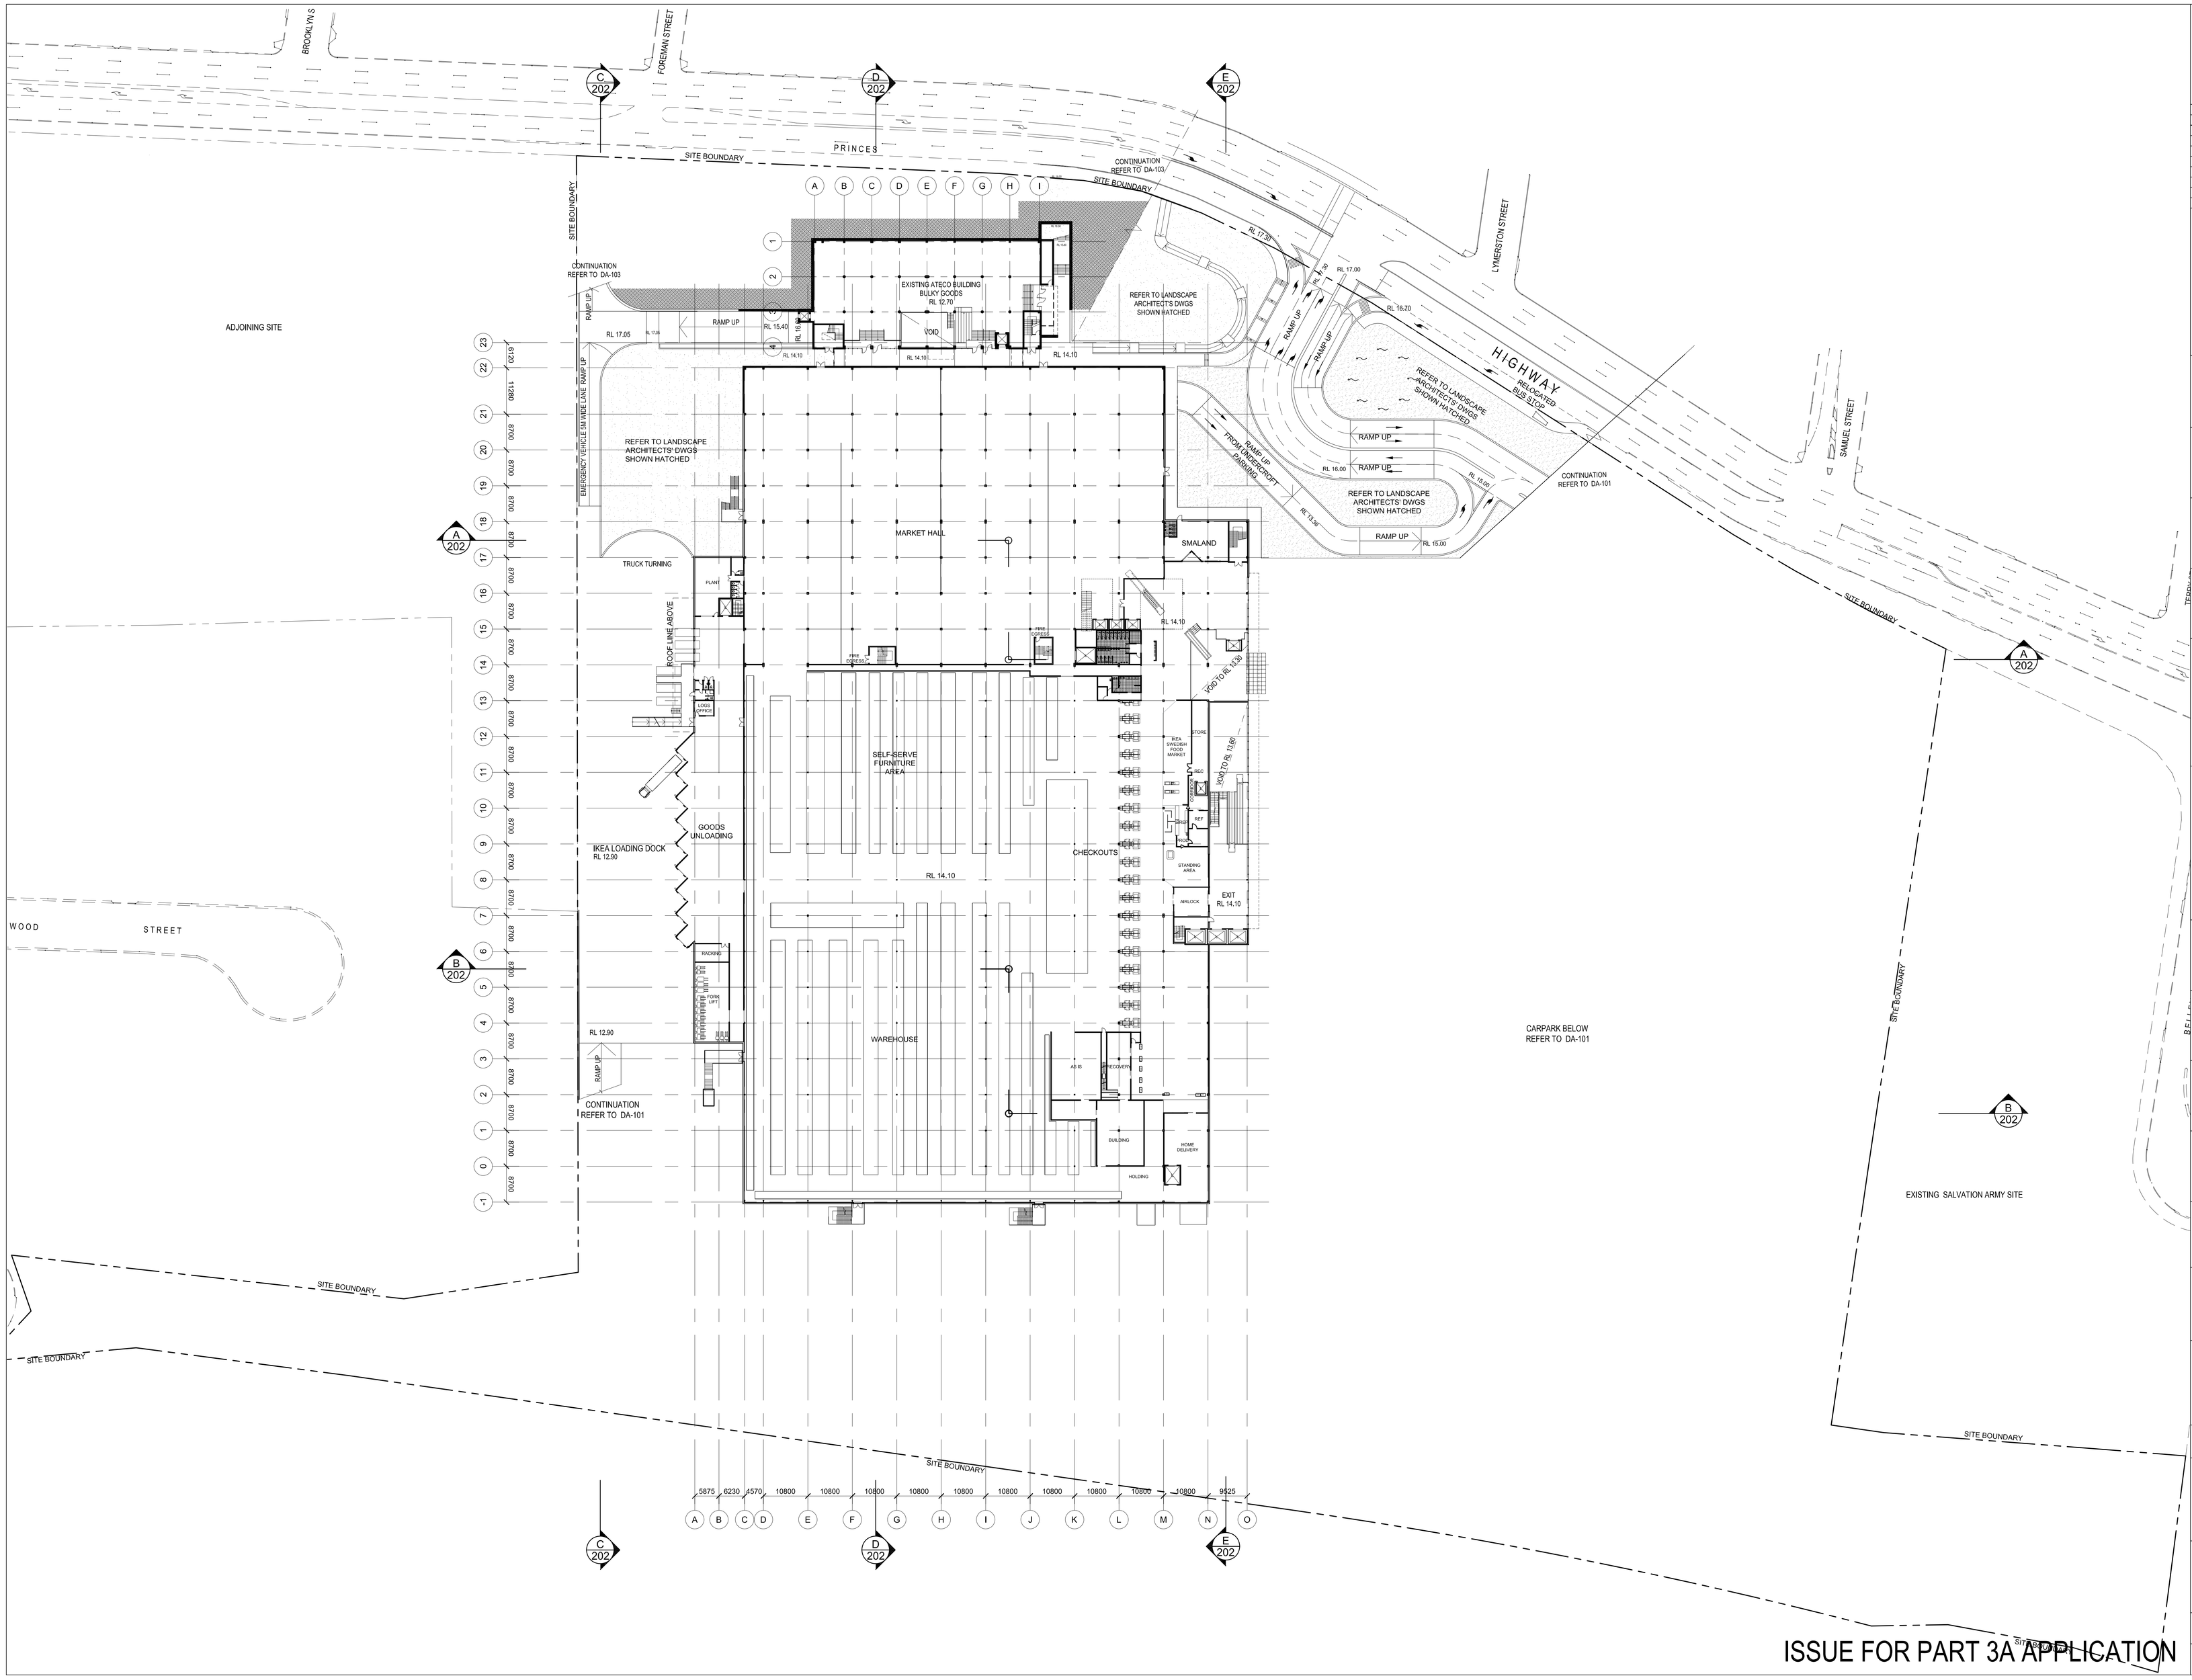

CHECK ALL DIMENSIONS ON SITE. REFER ANY DISCREPANCIES TO THE SUPERINTENDENT BEFORE PROCEEDING WITH THE WORK.

© Krikis Tayler Retail Pty Ltd 2008

These drawings are subject to copyright and may not be copied, used or reproduced in any way without the express permission of Krikis Tayler Retail Pty Ltd.

REV.	DESCRIPTION	DATE
A	FOR INFORMATION ONLY	16.07.08
B	FOR INFORMATION ONLY	28.07.08
C	FOR INFORMATION ONLY	08.08.08
D	FOR INFORMATION ONLY	18.08.08
E	ISSUE FOR PART 3A APPLICATION	22.08.08
F	ISSUE FOR PART 3A APPLICATION	09.09.08
G	ISSUE FOR PART 3A APPLICATION	16.10.08

STRUCTURAL ENGINEER
CIVIL ENGINEER
TAYLOR THOMSON WHITTING (NSW)
Ph. 02 9439 7288 Fax 02 9439 3146
48 CHANDOS STREET, ST. LEONARDS NSW 2065

TRAFFIC ENGINEER
TRANSPORT AND TRAFFIC PLANNING ASSOCIATES
Ph. 02 9411 5660 Fax 02 9904 6622
Suite 603 L6 / 282 Victoria Ave., Chatswood NSW 2067

LANDSCAPE ARCHITECT
SITE IMAGE
Ph. 02 9698 2899 Fax 02 9698 2877
24 - 26 Bowden Street, Alexandria NSW 2015

HERITAGE CONSULTANT
GODDEN MACKAY LOGAN
Ph. 02 9319 4811 Fax 02 9319 4282
78 George Street, Redfern NSW 2016

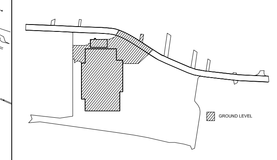

KEY PLAN
GROUND LEVEL

CLIENT

VALAD PROPERTY GROUP

VALAD PROPERTY GROUP
L9 / Chifley Square
Sydney NSW 2000
Telephone: 02 8257 6600
Facsimile: 02 8257 6605

ARCHITECT

KRIKIS TAYLER RETAIL
LEVEL 7, 97 PACIFIC HIGHWAY
NORTH SYDNEY NSW 2060
PH 9900 6000 FAX 9900 6001
e-mail mail@krikistayler.com.au

PROJECT

TEMPE IKEA

PRINCESS HIGHWAY
TEMPE, SYDNEY

TITLE

GROUND FLOOR GENERAL ARRANGEMENT

SCALE	DATE	DRAWN	CHECK
1:500@A0	16.07.08	AP/AM	JW/AM

PROJECT #	DWG #	REVISION
07C	DA-102	G

ISSUE FOR PART 3A APPLICATION