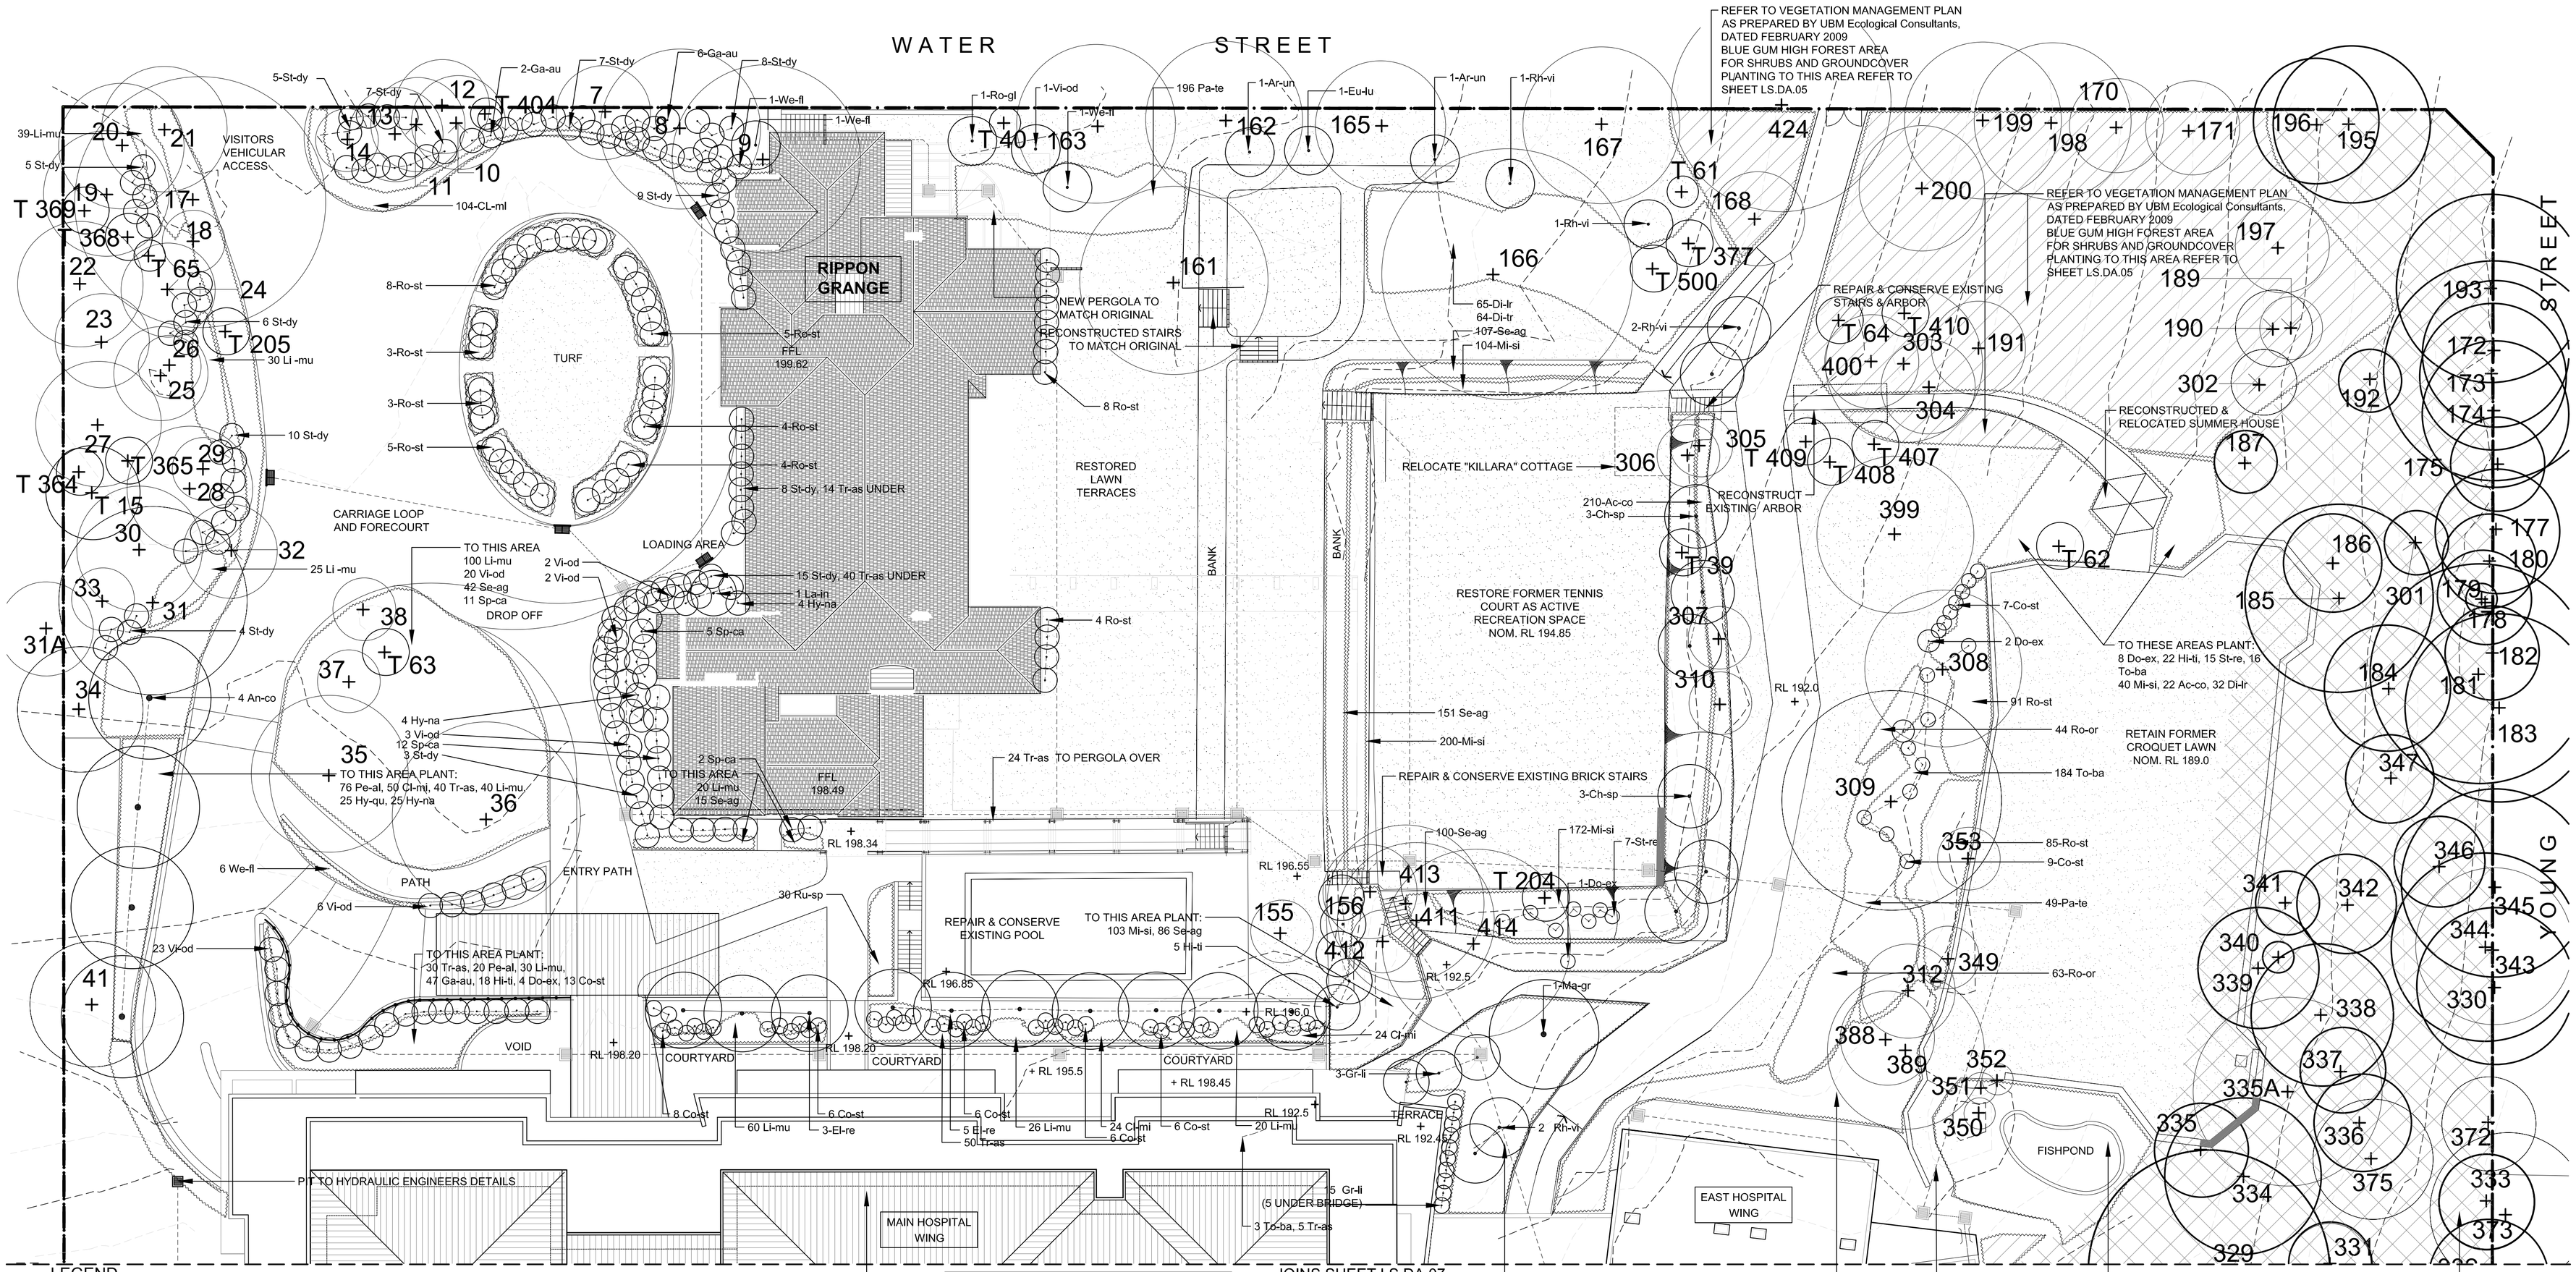

LEGEND

- SITE BOUNDARY
- EXISTING TREE TO BE RETAINED
- EXISTING TREE TRANSPLANT LOCATION
- TURF
- LANDSCAPE MANAGEMENT AREA BLUE GUM HIGH FOREST
- BLUE GUM HIGH FOREST REVEGETATION REFER TO VMP BY UBM Ecological Consultants
- EXISTING CONTOURS
- FFL 199.62 — FINISHED FLOOR LEVEL
- + RL 192.5 — PROPOSED LEVEL
- PAVING TO ARCHITECTS DETAILS
- TIMBER COURTYARD FENCE TO ARCHITECTS DETAILS
- STORMWATER GRATED PIT REFER HYDRAULIC ENGINEERS DETAILS
- TRENCH GRATE REFER HYDRAULIC ENGINEERS DETAILS

NOTE:
For planting to upper building levels, refer sheet LS.DA.09.
For Existing trees refer Arboricultural Impact Assessment, prepared by *Tree Wise Men Australia pty ltd,* dated: FEBRUARY 2009
UBM ECOLOGICAL CONSULTANTS PREVIOUSLY TRADING AS URBAN BUSHLAND MANAGEMENT CONSULTANT - UBMC

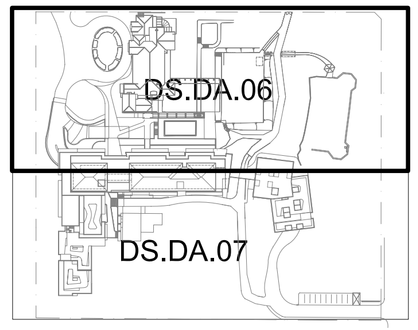

KEY PLAN
N.T.S.

Issue	Description	Date
F	CONSULTANT REFERENCE DATES	26.02.2009
E	REVISED EAST WING	12.02.2009
D	REVISED DA	10.11.2008
C	TREES RETAINED/REMOVED	11.08.2008
B	BUILDING C REMOVAL	04.08.2008
A	REVISED DA SUBMISSION	17.12.2007

taylor brammer landscape architects pty ltd
abn 61 098 724 988
Sydney
218 Oxford Street, Woollahra, NSW, Australia, 2025
t: +61 2 9387 8855 **f:** +61 2 9387 8155
e: sydney@taylorbrammer.com.au
South Coast
26 Moore Street, PO Box 64,
Austinmer, NSW, 2515
t: +61 4267 5088 **f:** +61 2 4267 4826
e: southcoast@taylorbrammer.com.au

Copyright of Taylor Brammer Landscape Architects Pty Ltd. Figured dimensions shall be taken in preference to scaling. The contractor shall check all dimensions on site before commencing work.

taylor brammer

project:
PROPOSED PRIVATE HOSPITAL
35 WATER STREET (LOT 1 DP 375262)

drawing title:
PLANTING PLAN

client
WATERBROOK AT WAHROONGA

scale: 1:200@A1	**checked** DMT	**drawing no:**	**revision:**
date: 26.02.2009	**job no:** 05-167S	LS.DA.06	F
drawn: AL	**designed:** DMT		