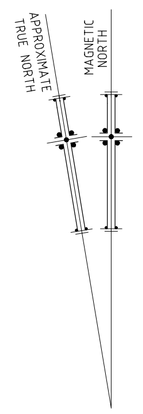

LEGEND:-

BALC BALCONY
BB TOE OF BANK
DD DISH DRAIN
DH DOOR HEAD
DS DOOR SILL
EB EDGE OF BITUMEN
ELP ELECTRIC LIGHT POLE
FLR FLOOR LEVEL
FLR.G GROUND FLOOR LEVEL
FLR.1 FIRST FLOOR LEVEL
H HYDRANT
INV INVERT
MH ACCESS CHAMBER
OL OVERHEAD POWER LINES
PC PRAM CROSSING
PO POST OFFICE LETTERBOX
PP POWER POLE
RR ROOF RIDGE
SAC SEWER ACCESS CHAMBER
SV STOP VALVE
T TELSTRA
TB TOP OF BANK
TK TOP OF KERB
TG TOP OF GUTTER
TOG TOP OF GRATE
TW TOP OF WALL
TG.1 TOP OF GUTTER 1ST FLOOR
TS TRAFFIC SIGN
UE UNDERSIDE OF EAVES
VC VEHICLE CROSSING
WSI 1ST FLOOR WINDOW SILL
VER VERANDAH
WHG GROUND FLOOR WINDOW HEAD
WSG GROUND FLOOR WINDOW SILL
WS.1 1ST FLOOR WINDOW SILL
WH.1 1ST FLOOR WINDOW HEAD

⊕84 DENOTES CENTRE OF TREE WITH TAGGED NUMBER AS SHOWN

NOTES:- THE PURPOSE OF THIS SURVEY WAS TO OBTAIN TOPOGRAPHICAL DETAIL AS REPRESENTED ON THIS PLAN

BOUNDARIES HAVE NOT BEEN DEFINED OR MARKED

BEARINGS, DIMENSIONS & AREAS HAVE BEEN COMPILED FROM PUBLIC RECORDS AND ARE SUBJECT TO SURVEY

LEVELS SHOWN HEREON ARE RELATED TO AUSTRALIAN HEIGHT DATUM (A.H.D.)

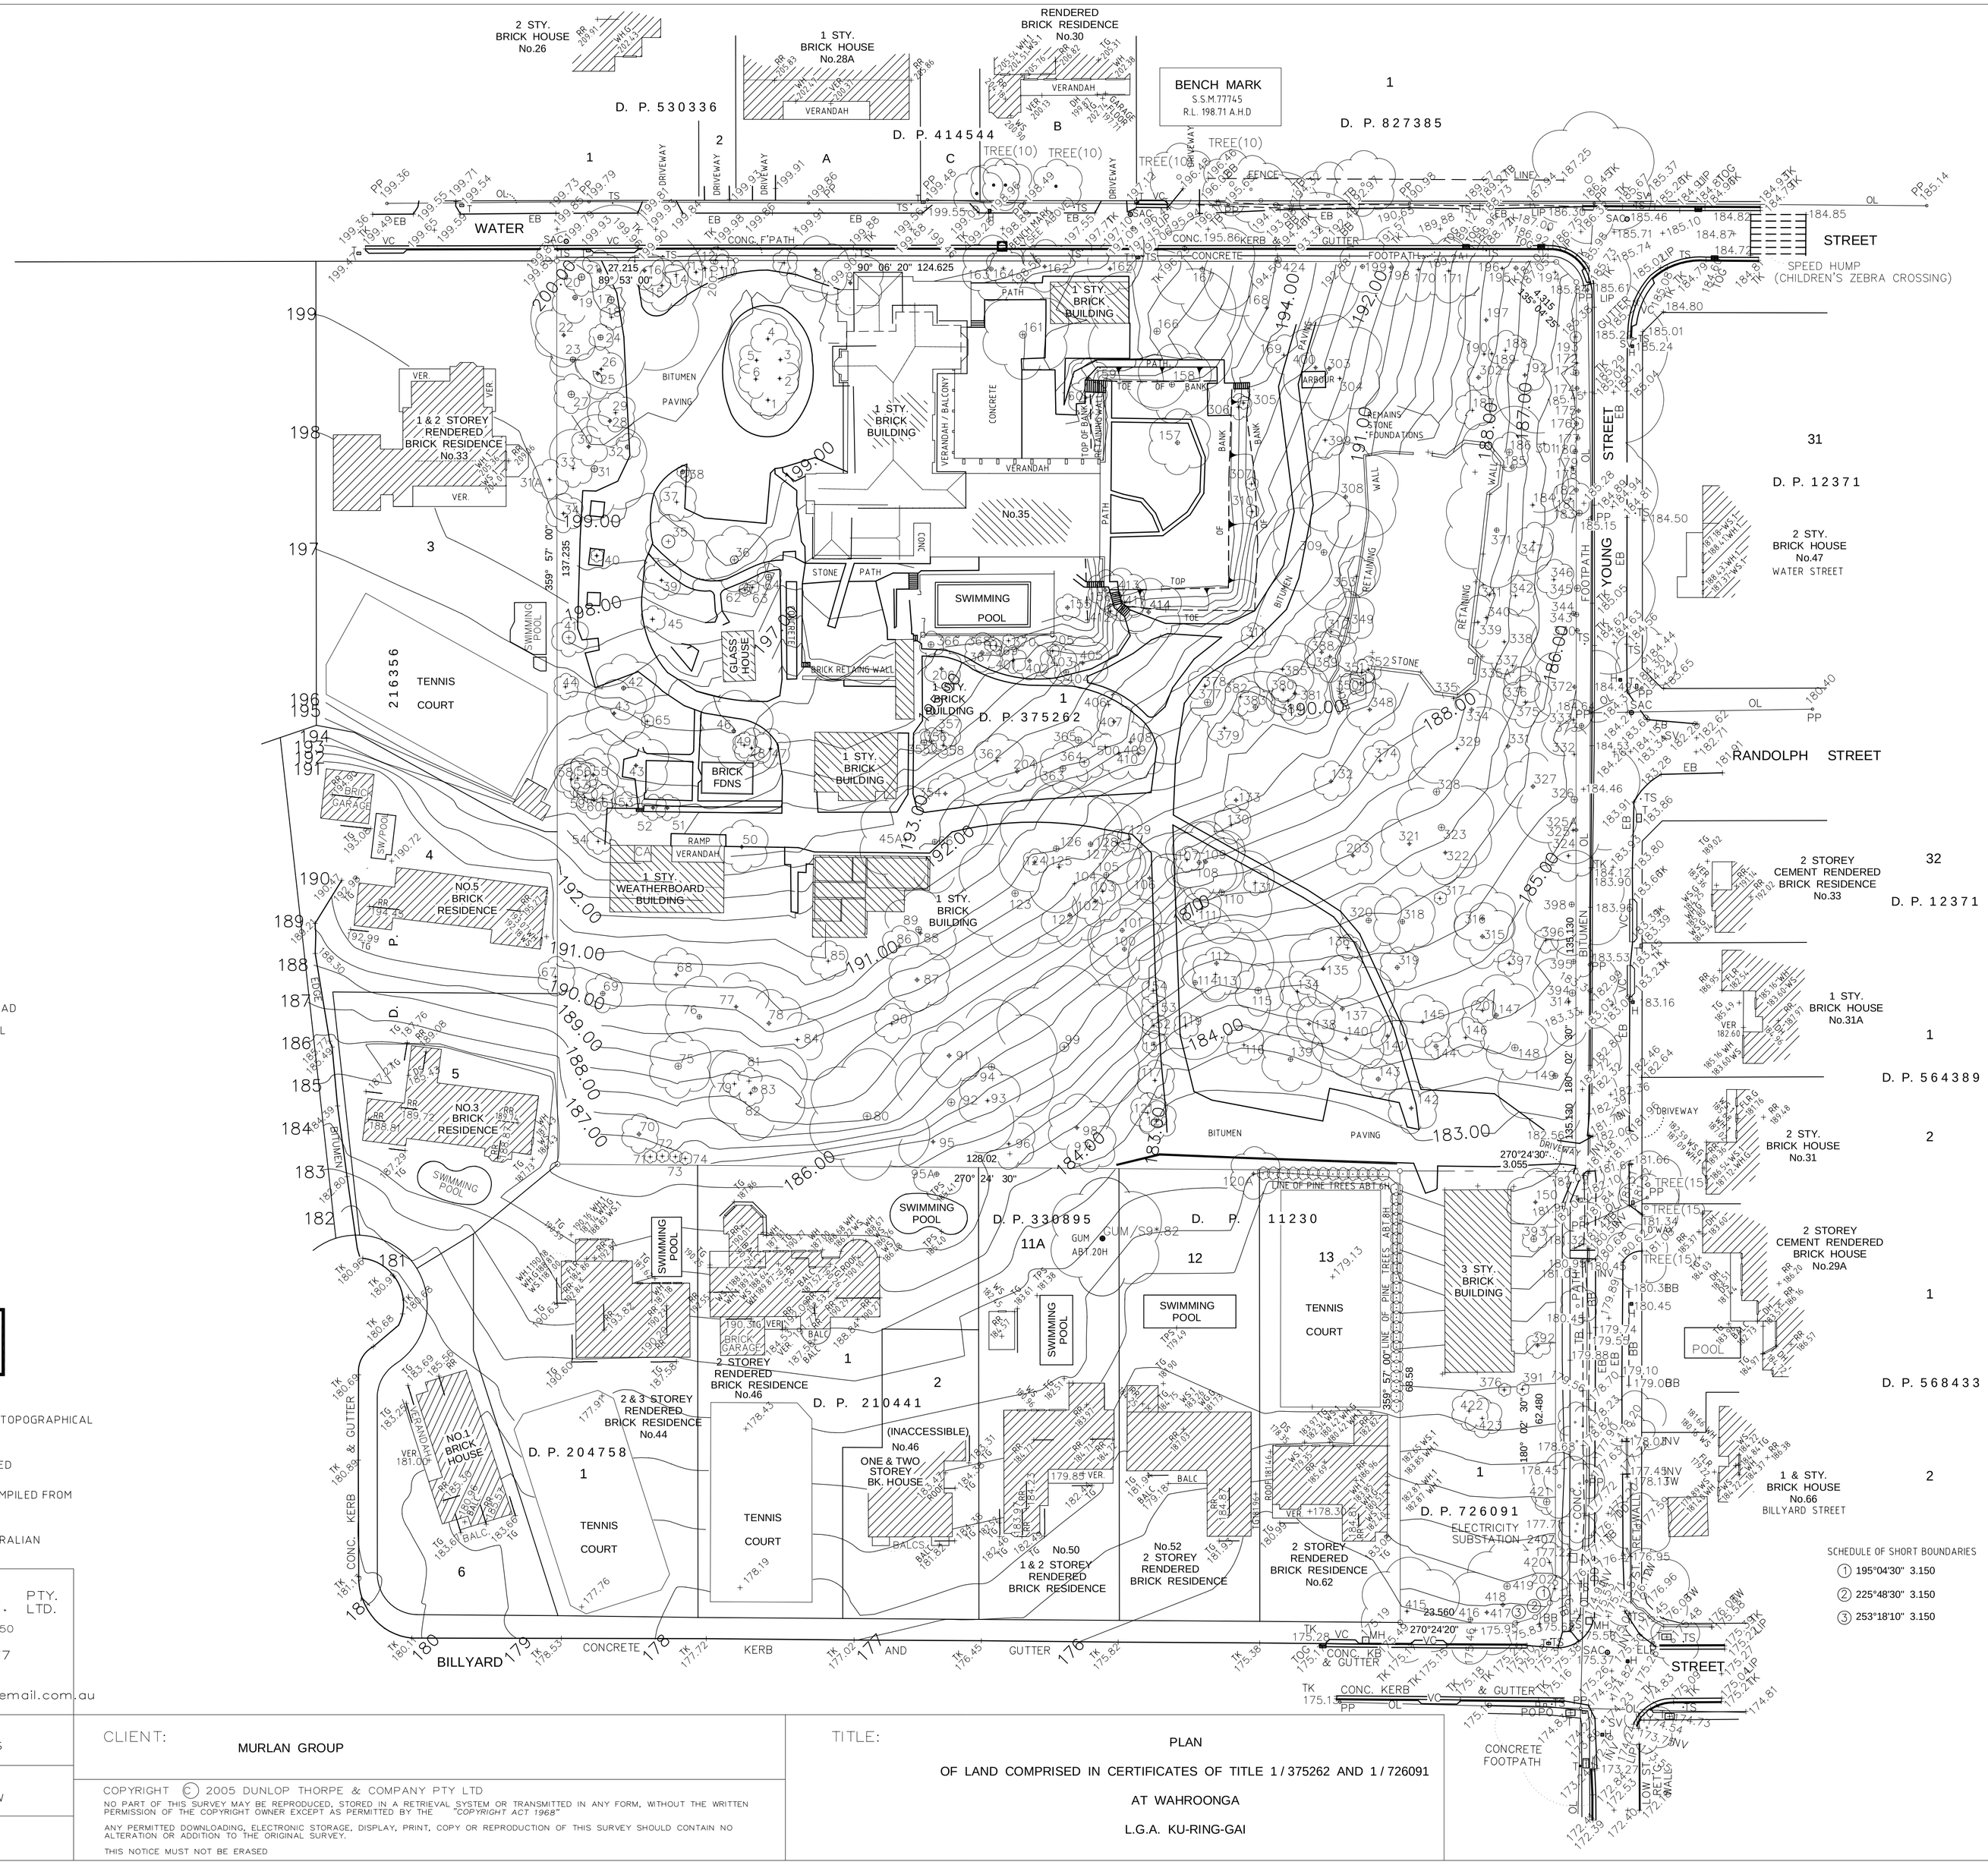

DUNLOP THORPE & CO. PTY. LTD.
SURVEYORS ABN 74 003 512 150
447 KENT STREET SYDNEY 2000
PHONE 9283 6677
FAX 9283 6633
DX 988 SYDNEY
Email: dunthor@ozemail.com.au

AMENDMENTS:
23/09/05 TREES ON ADJ. SITES ADDED
7/12/05 STREET DETAIL ADDED
3/3/2006 ADJOINING DETAIL ADDED

DRAWN: WBS
SURVEYED: DGW
DESIGNED:

CLIENT: MURLAN GROUP

COPYRIGHT © 2005 DUNLOP THORPE & COMPANY PTY LTD
NO PART OF THIS SURVEY MAY BE REPRODUCED, STORED IN A RETRIEVAL SYSTEM OR TRANSMITTED IN ANY FORM, WITHOUT THE WRITTEN PERMISSION OF THE COPYRIGHT OWNER EXCEPT AS PERMITTED BY THE "COPYRIGHT ACT 1968"
ANY PERMITTED DOWNLOADING, ELECTRONIC STORAGE, DISPLAY, PRINT, COPY OR REPRODUCTION OF THIS SURVEY SHOULD CONTAIN NO ALTERATION OR ADDITION TO THE ORIGINAL SURVEY.
THIS NOTICE MUST NOT BE ERASED

TITLE:

PLAN

OF LAND COMPRISED IN CERTIFICATES OF TITLE 1/375262 AND 1/726091

AT WAHROONGA

L.G.A. KU-RING-GAI

REDUCTION RATIO	1:500
LEVEL DATUM	A.H.D.
DATE	29-8-2005
SHEET 1 OF 1 SHEETS	
REFERENCE No.	15600/2