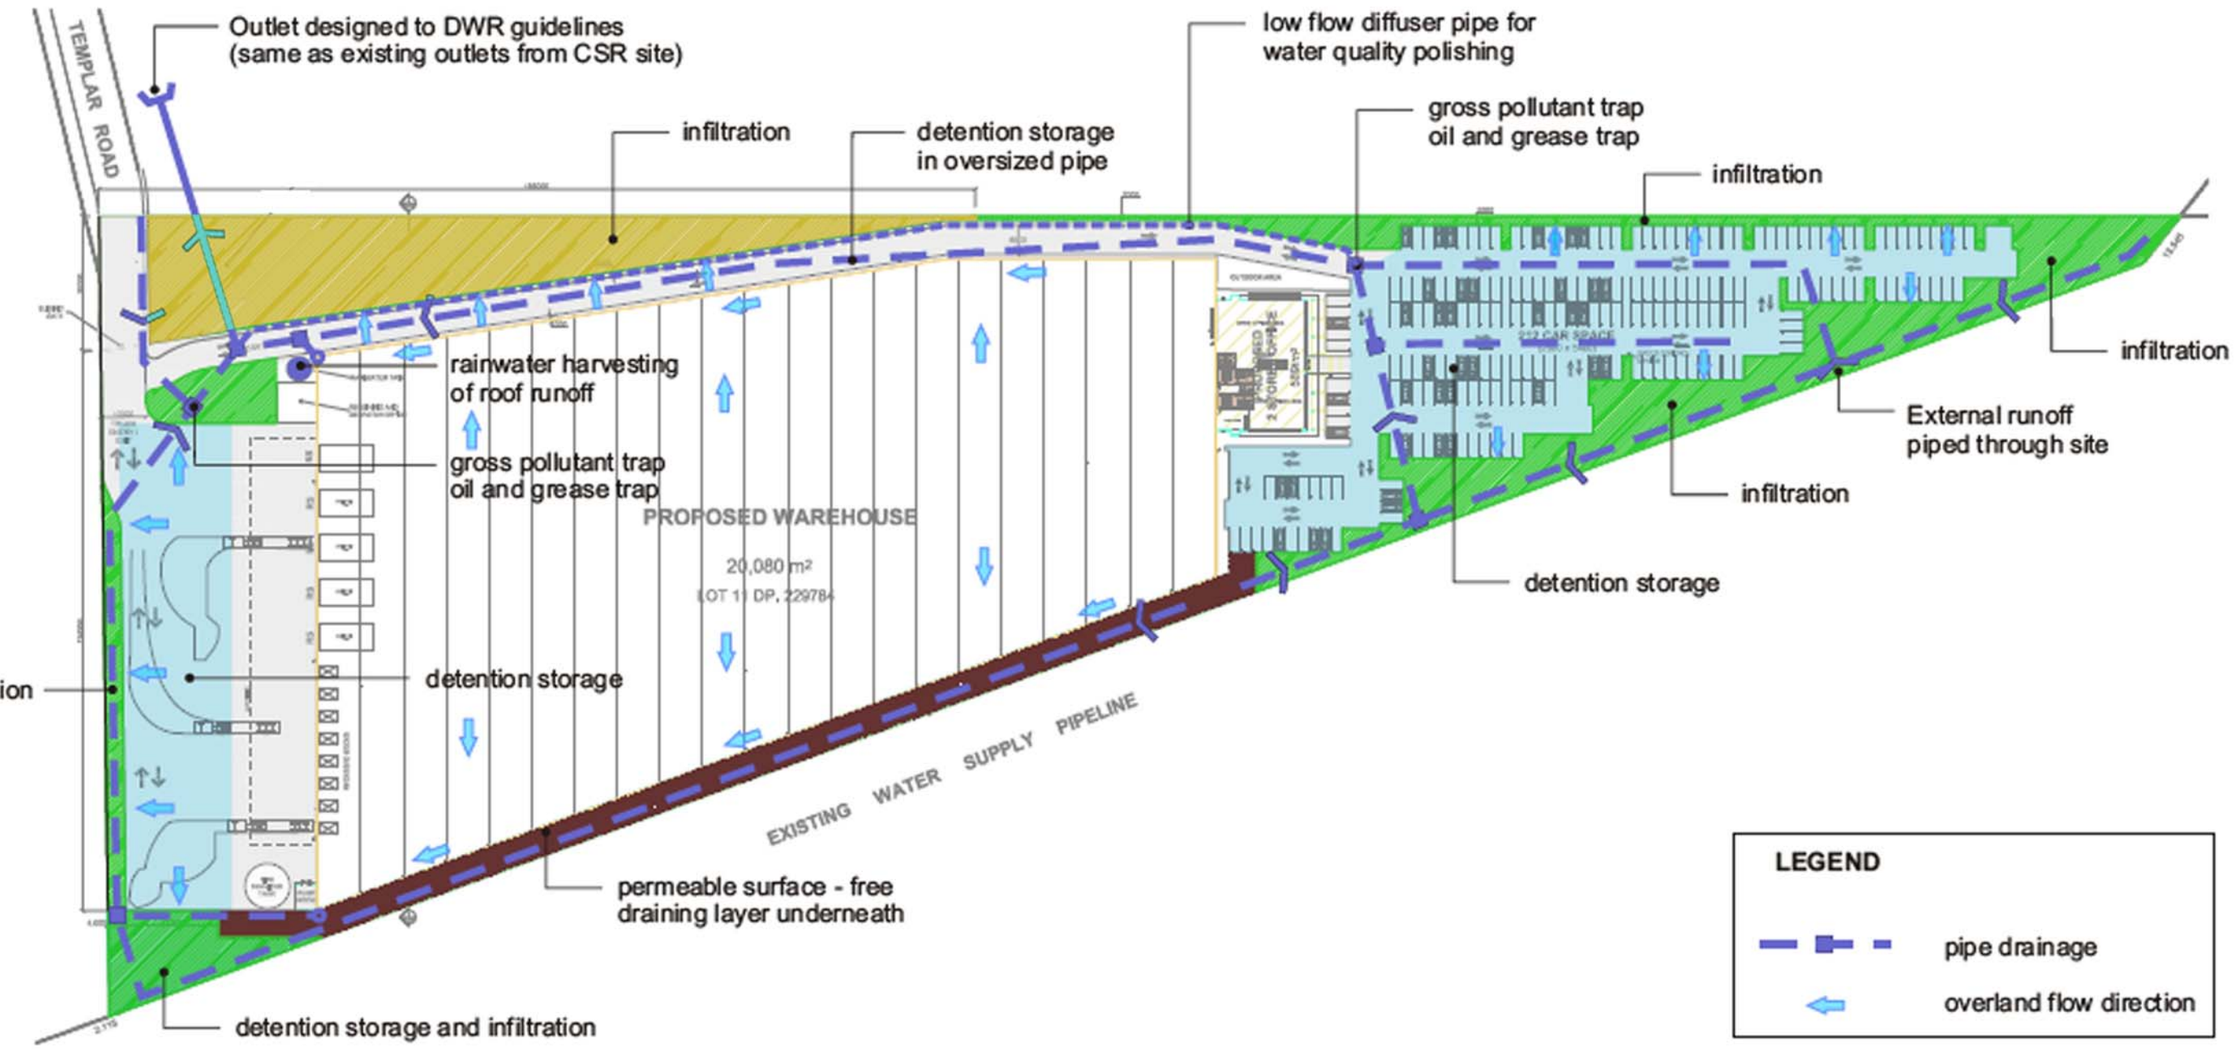

WorleyParsons
resources & energy
Incorporating Planning Workshop Australia

EcoNomics

Source: Vaughan Constructions 28-9-09
File Identity: 09WP\15-00644\Graphics\Water-concept
Date Modified: 29 Sep 09

0 25 m
not to set scale

Lot 11 DP 229784 - Templar Rd, Erskine Park
Stormwater Quantity and Quality Control
Concept Plan

FIGURE 1