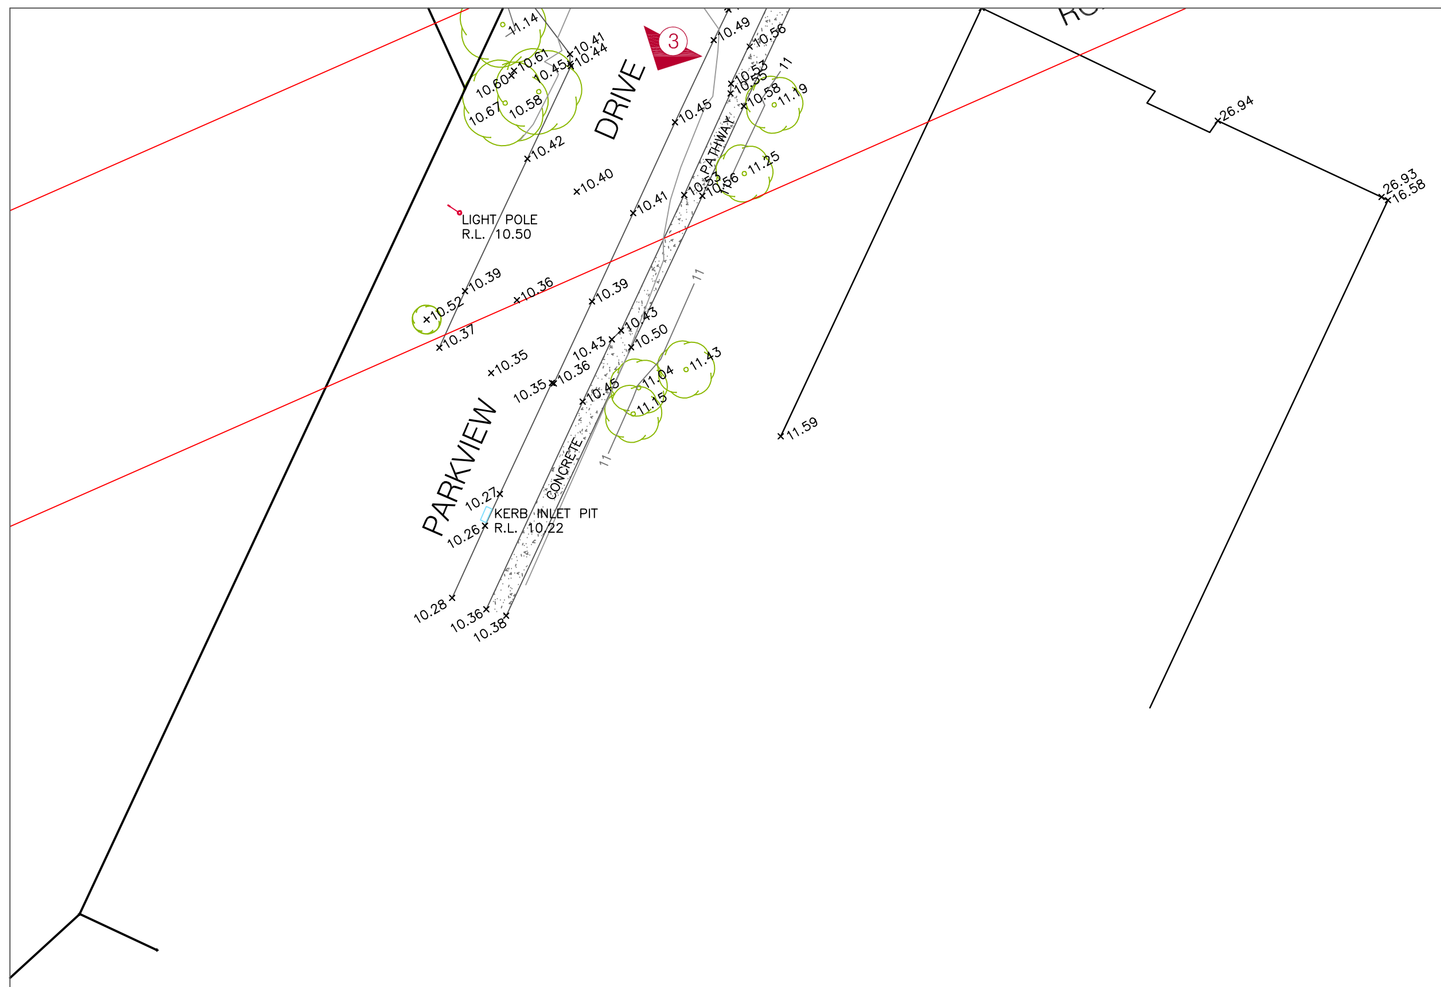

DISTANCES:
1 - 1°53'15" - 3.175
2 - 93°07'35" - 0.245
3 - 246°17'10" - CH.36.72 A.53.585 R.18.5
4 - 184°10'55" - CH.10.685 A.10.925 R.15.0
5 - 205°02'25" - 18.4
6 - 335°27'20" - 10.2
7 - 359°07'00" - 2.475

ISG

PREPARED BY

LAWRENCE group
Surveyors & Development Consultants

Head Office
12, 45-51 Huntley Street
Alexandria NSW 2015
PO Box 6416
Alexandria NSW 2015
T: 1300 765 315
F: 1300 765 316
E: info@lawrencegroup.com.au
W: www.lawrencegroup.com.au

Sydney · Wollongong · Nowra · Gosford

Issue	Amendment	Date

LEGEND

1 - PHOTO LOCATION

CLIENT
BOVIS LEND LEASE

PROJECT
7 PARKVIEW DRIVE,
SYDNEY OLYMPIC PARK

DRAWING TITLE
DETAIL SURVEY

TITLE INFORMATION

Lot:	88		
Plan No.:	870992		
Title / Folio:	88/870992		
L.G.A.:	AUBURN		
Parish:	CONCORD		
County:	CUMBERLAND		

QUALITY ASSURANCE

Surveyor:	GW		
Drawn:	PL		
Checked by:	SL	Date:	30/07/07
Approved by:	SL	Date:	30/07/07

COMPLETION OF QUALITY ASSURANCE IS EVIDENCE THAT THE SURVEY WORKS UNDERTAKEN AND THE DRAWING HAVE BEEN VERIFIED AS CONFORMING WITH THE REQUIREMENTS OF THE QUALITY PLAN. WHERE THE QUALITY ASSURANCE IS INCOMPLETE ALL INFORMATION ON THIS DRAWING IS INTENDED FOR PRELIMINARY PURPOSES ONLY AS IT IS UNCHECKED.

COPYRIGHT ©
THIS DOCUMENT IN BOTH ELECTRONIC AND HARDCOPY IS CONFIDENTIAL AND REMAINS THE PROPERTY OF LAWRENCE GROUP PTY. LTD. IT MUST NOT BE DISCLOSED TO THIRD PERSONS OR USED FOR ANY OTHER PROJECT WITHOUT THE WRITTEN APPROVAL OF LAWRENCE GROUP PTY. LTD.

Date of Survey:	Date of Plan: 30/07/07
Datum: AHD	Co-ords: ISG
Scale: 1:300	(Original size A1)
Cad ref : 071435-DETL-001A.dwg	Sheet 3 of 7

JOB NUMBER
071435

DRAWING NUMBER / ISSUE
DETL-001 / A