TAGE 1

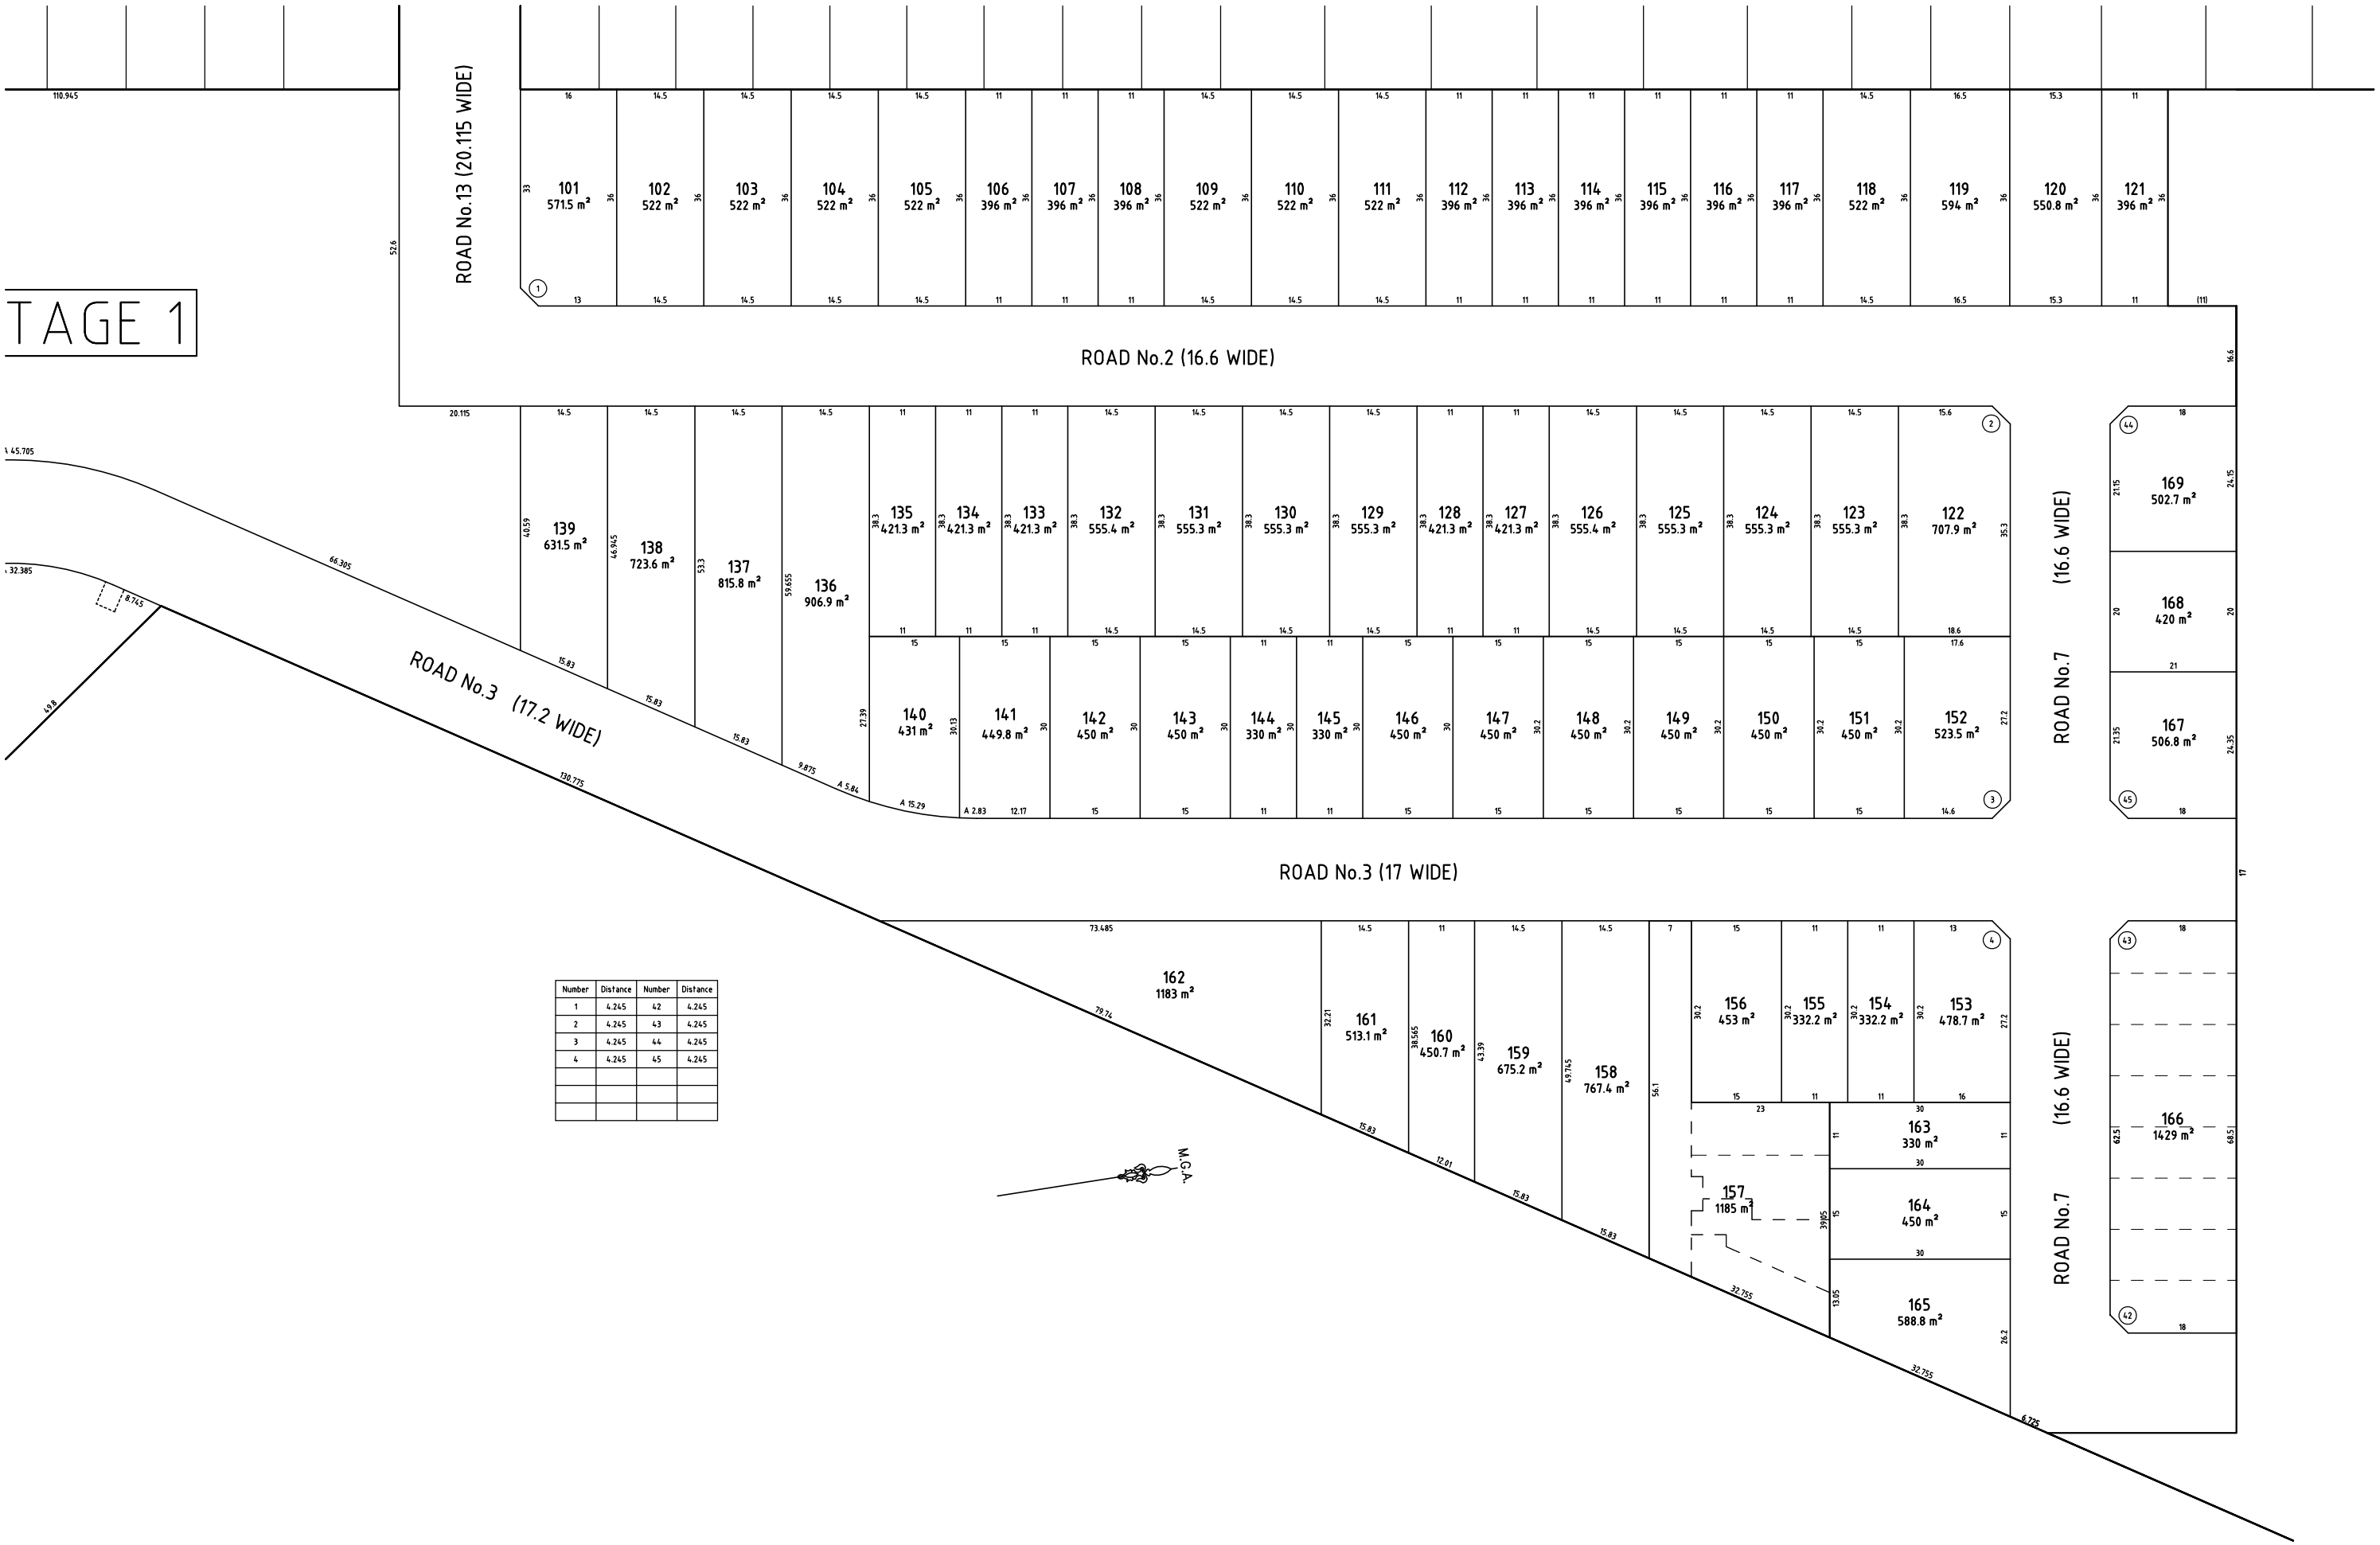

Number	Distance	Number	Distance
1	4.245	42	4.245
2	4.245	43	4.245
3	4.245	44	4.245
4	4.245	45	4.245

THIS DRAWING AND THE DESIGN SHOWN HEREON IS THE PROPERTY OF CARDNO (NSW/ACT) PTY LTD AND SHALL NOT BE COPIED NOR REPRODUCED IN PART OR IN WHOLE IN ANY FORM WITHOUT THE WRITTEN PERMISSION OF CARDNO (NSW/ACT) PTY LTD, SYDNEY, AUSTRALIA, AND SHALL BE USED ONLY BY THE CLIENT OF CARDNO (NSW/ACT) PTY LTD FOR THE PROJECT FOR WHICH IT WAS PROVIDED.

Rev	DATE	REVISIONS	Drn	Chk
C	13-7-2012	AMEND STAGING & LOT BOUNDARIES & LOT NUMBERING	C.G.	B.R.
B	24-11-2009	MINOR AMENDMENTS	C.G.	R.C.
A	13-11-2009	PROJECT APPLICATION ISSUE	C.G.	R.C.

LANDCOM

DRAWN:	C GIBSON	A1
CHECKED:	B REEVES	
DATUM:	N/A	
ORIGIN OF LEVELS:	N/A	
CONTOUR INTERVAL:	N/A	
SCALE:	1:500	

Cardno (NSW/ACT) Pty Ltd
ABN: 95 001 145 035
Level 9, 203 Pacific Highway,
St Leonards NSW 2065 Australia
Phone (+61 2) 9496 7700
Fax (+61 2) 9439 5170
Email: sydney@cardno.com.au

LANDCOM

SHEET 2 OF 2

PLAN OF PROPOSED STAGE 1 SUBDIVISION
OF PROPOSED LOT 106 IN A PROPOSED SUBDIVISION
AT COOPER ROAD, POTTS HILL
L.G.A. BANKSTOWN

DATE: 13th JULY 2012

DRAWING No: 600246 SA-102

Rev C