
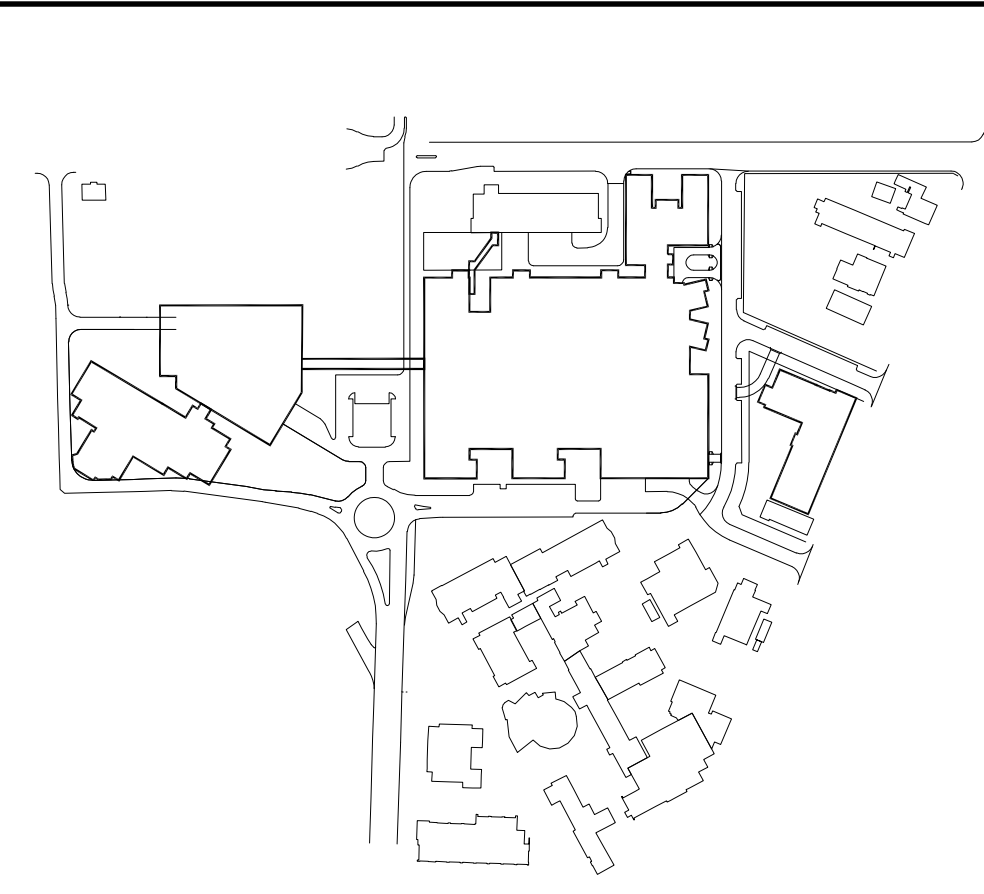


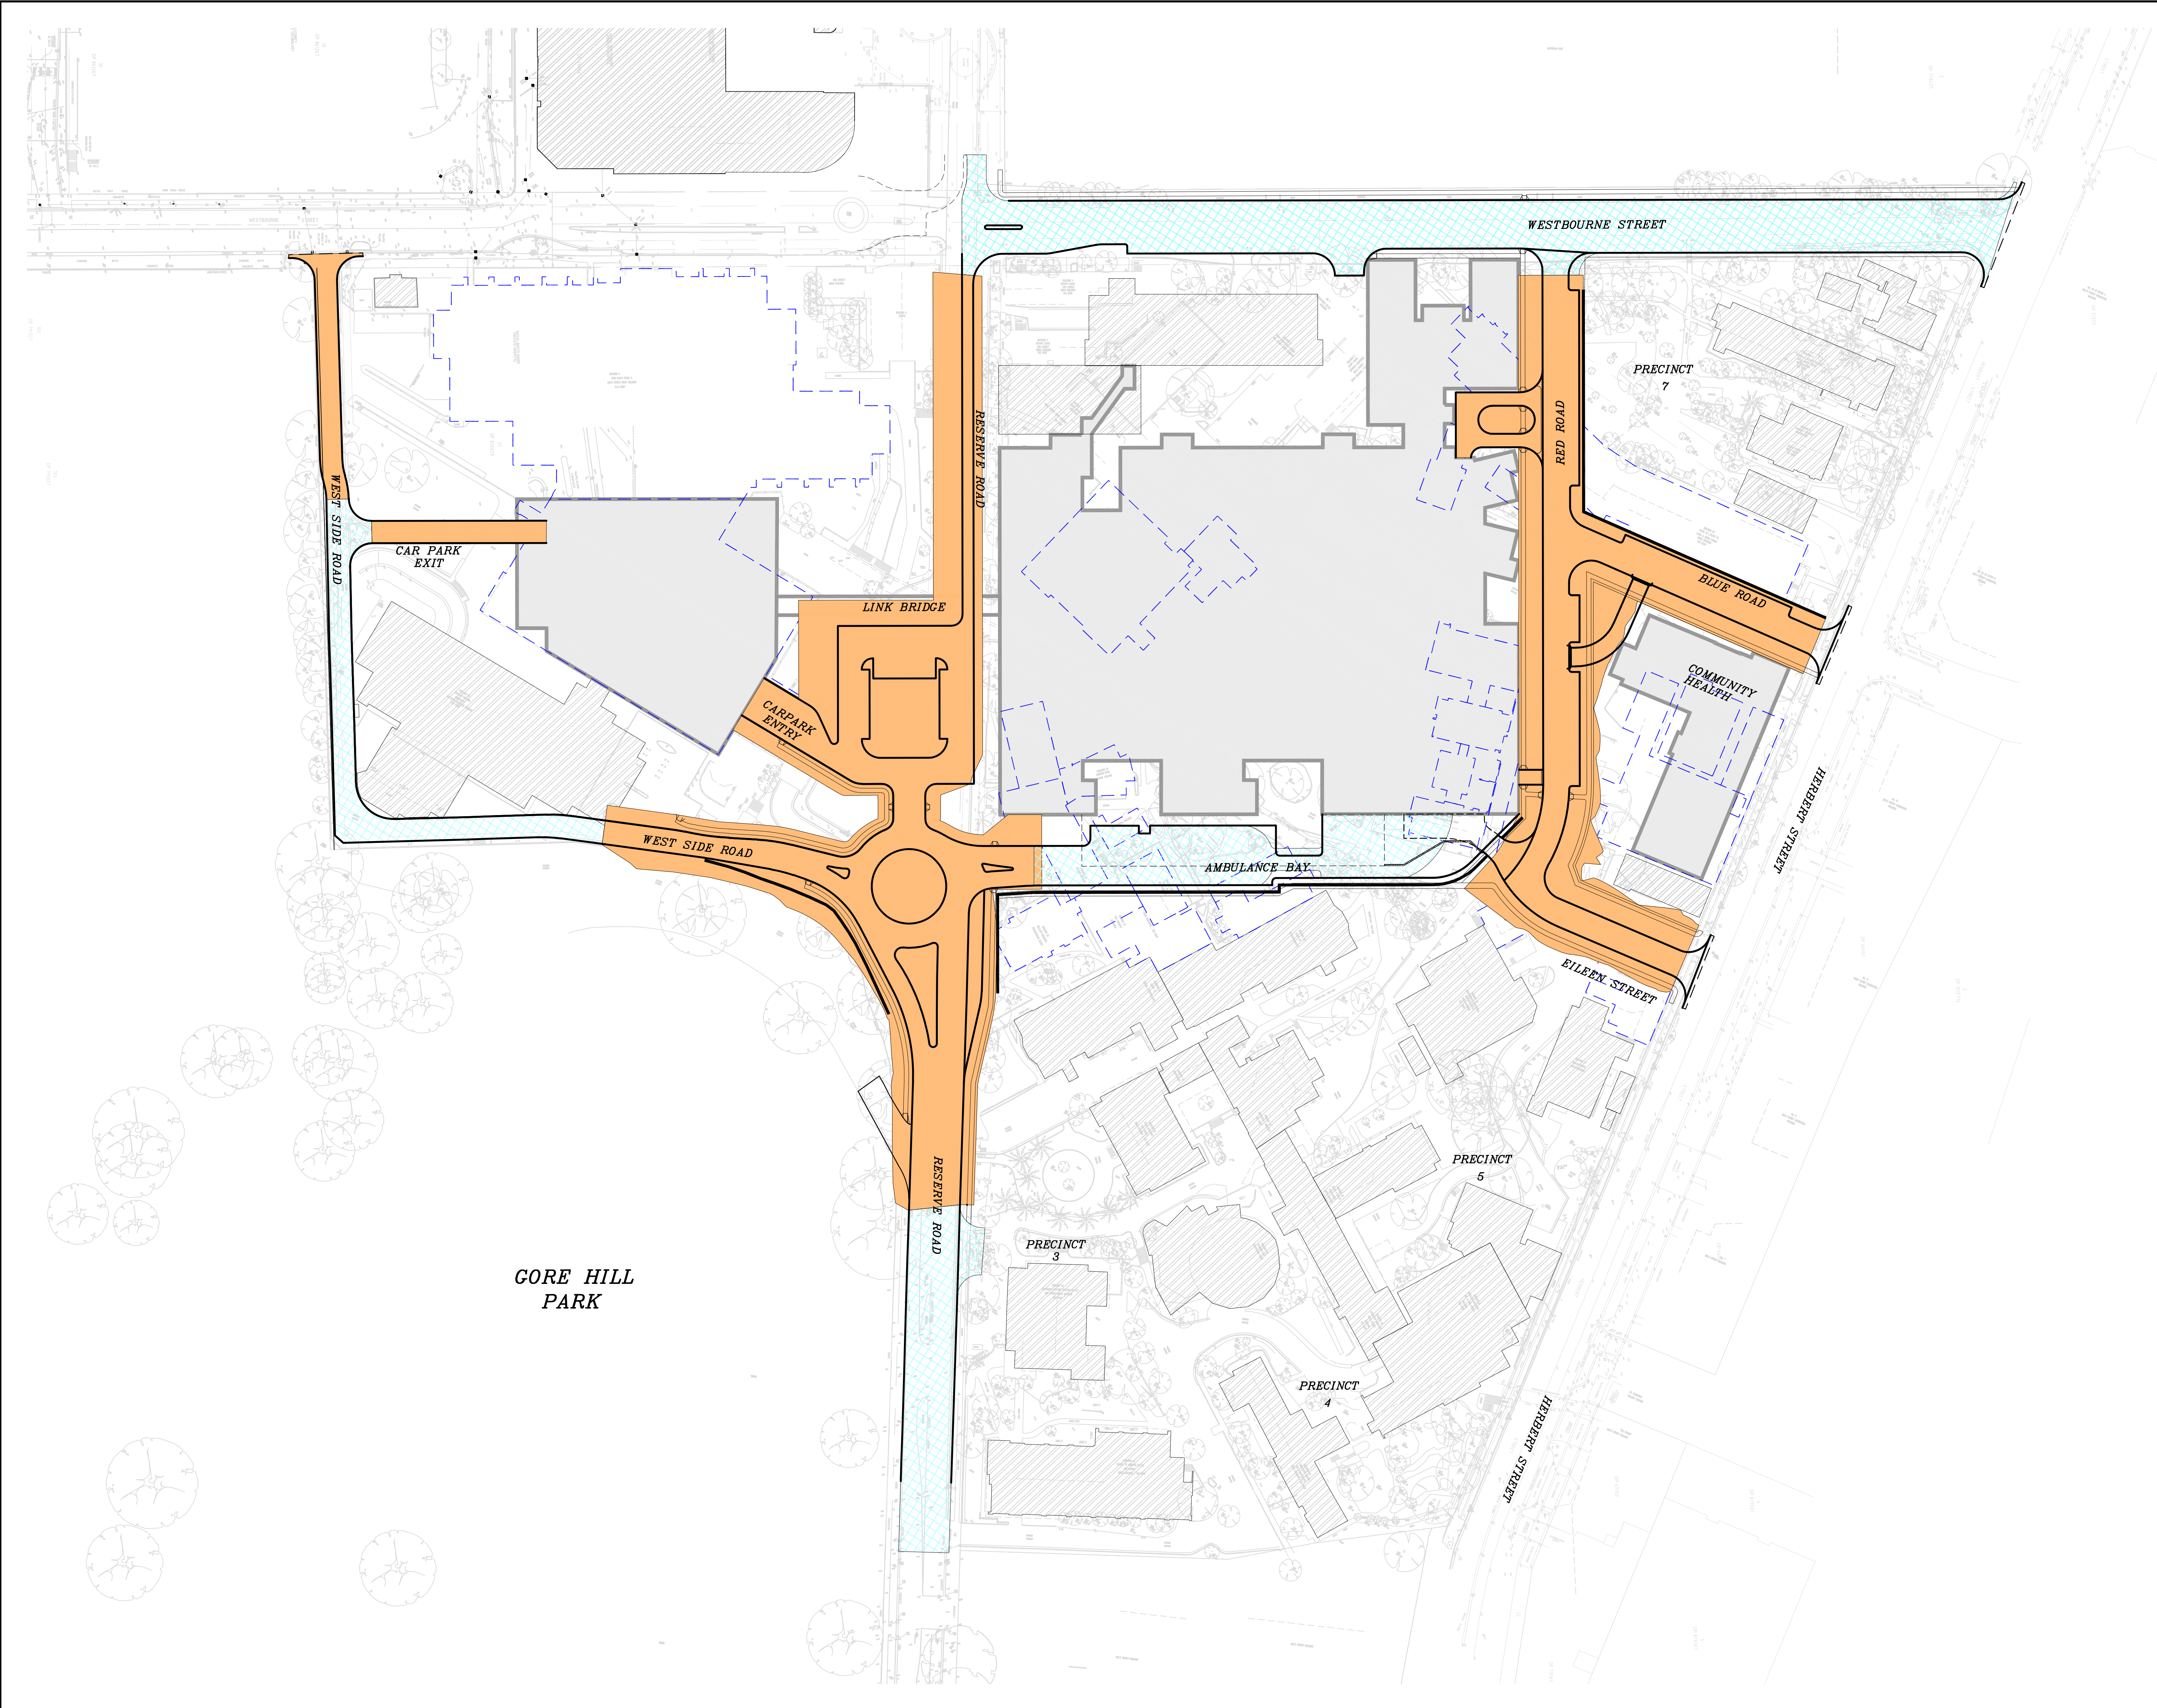

NOTES

- EXISTING BUILDINGS TO REMAIN
- PROPOSED FUTURE BUILDINGS

NOTES

- FOR ALL PROPOSED PAVEMENT TYPES REFER TO P.A.C.1050
- NO BULKING FACTOR HAS BEEN INCORPORATED

ROAD BULK EARTHWORKS
(VOLUME CUT = -9956.291m³)
(VOLUME FILL = 3627.643m³)
(VOLUME BALANCE (CUT) = 6328.648m³)

AREAS WHERE BULK EARTHWORK IS EXCLUDED
i.e. ROAD RECONSTRUCTION, RESHEETING OR ROAD SUSPENDED SLAB.