
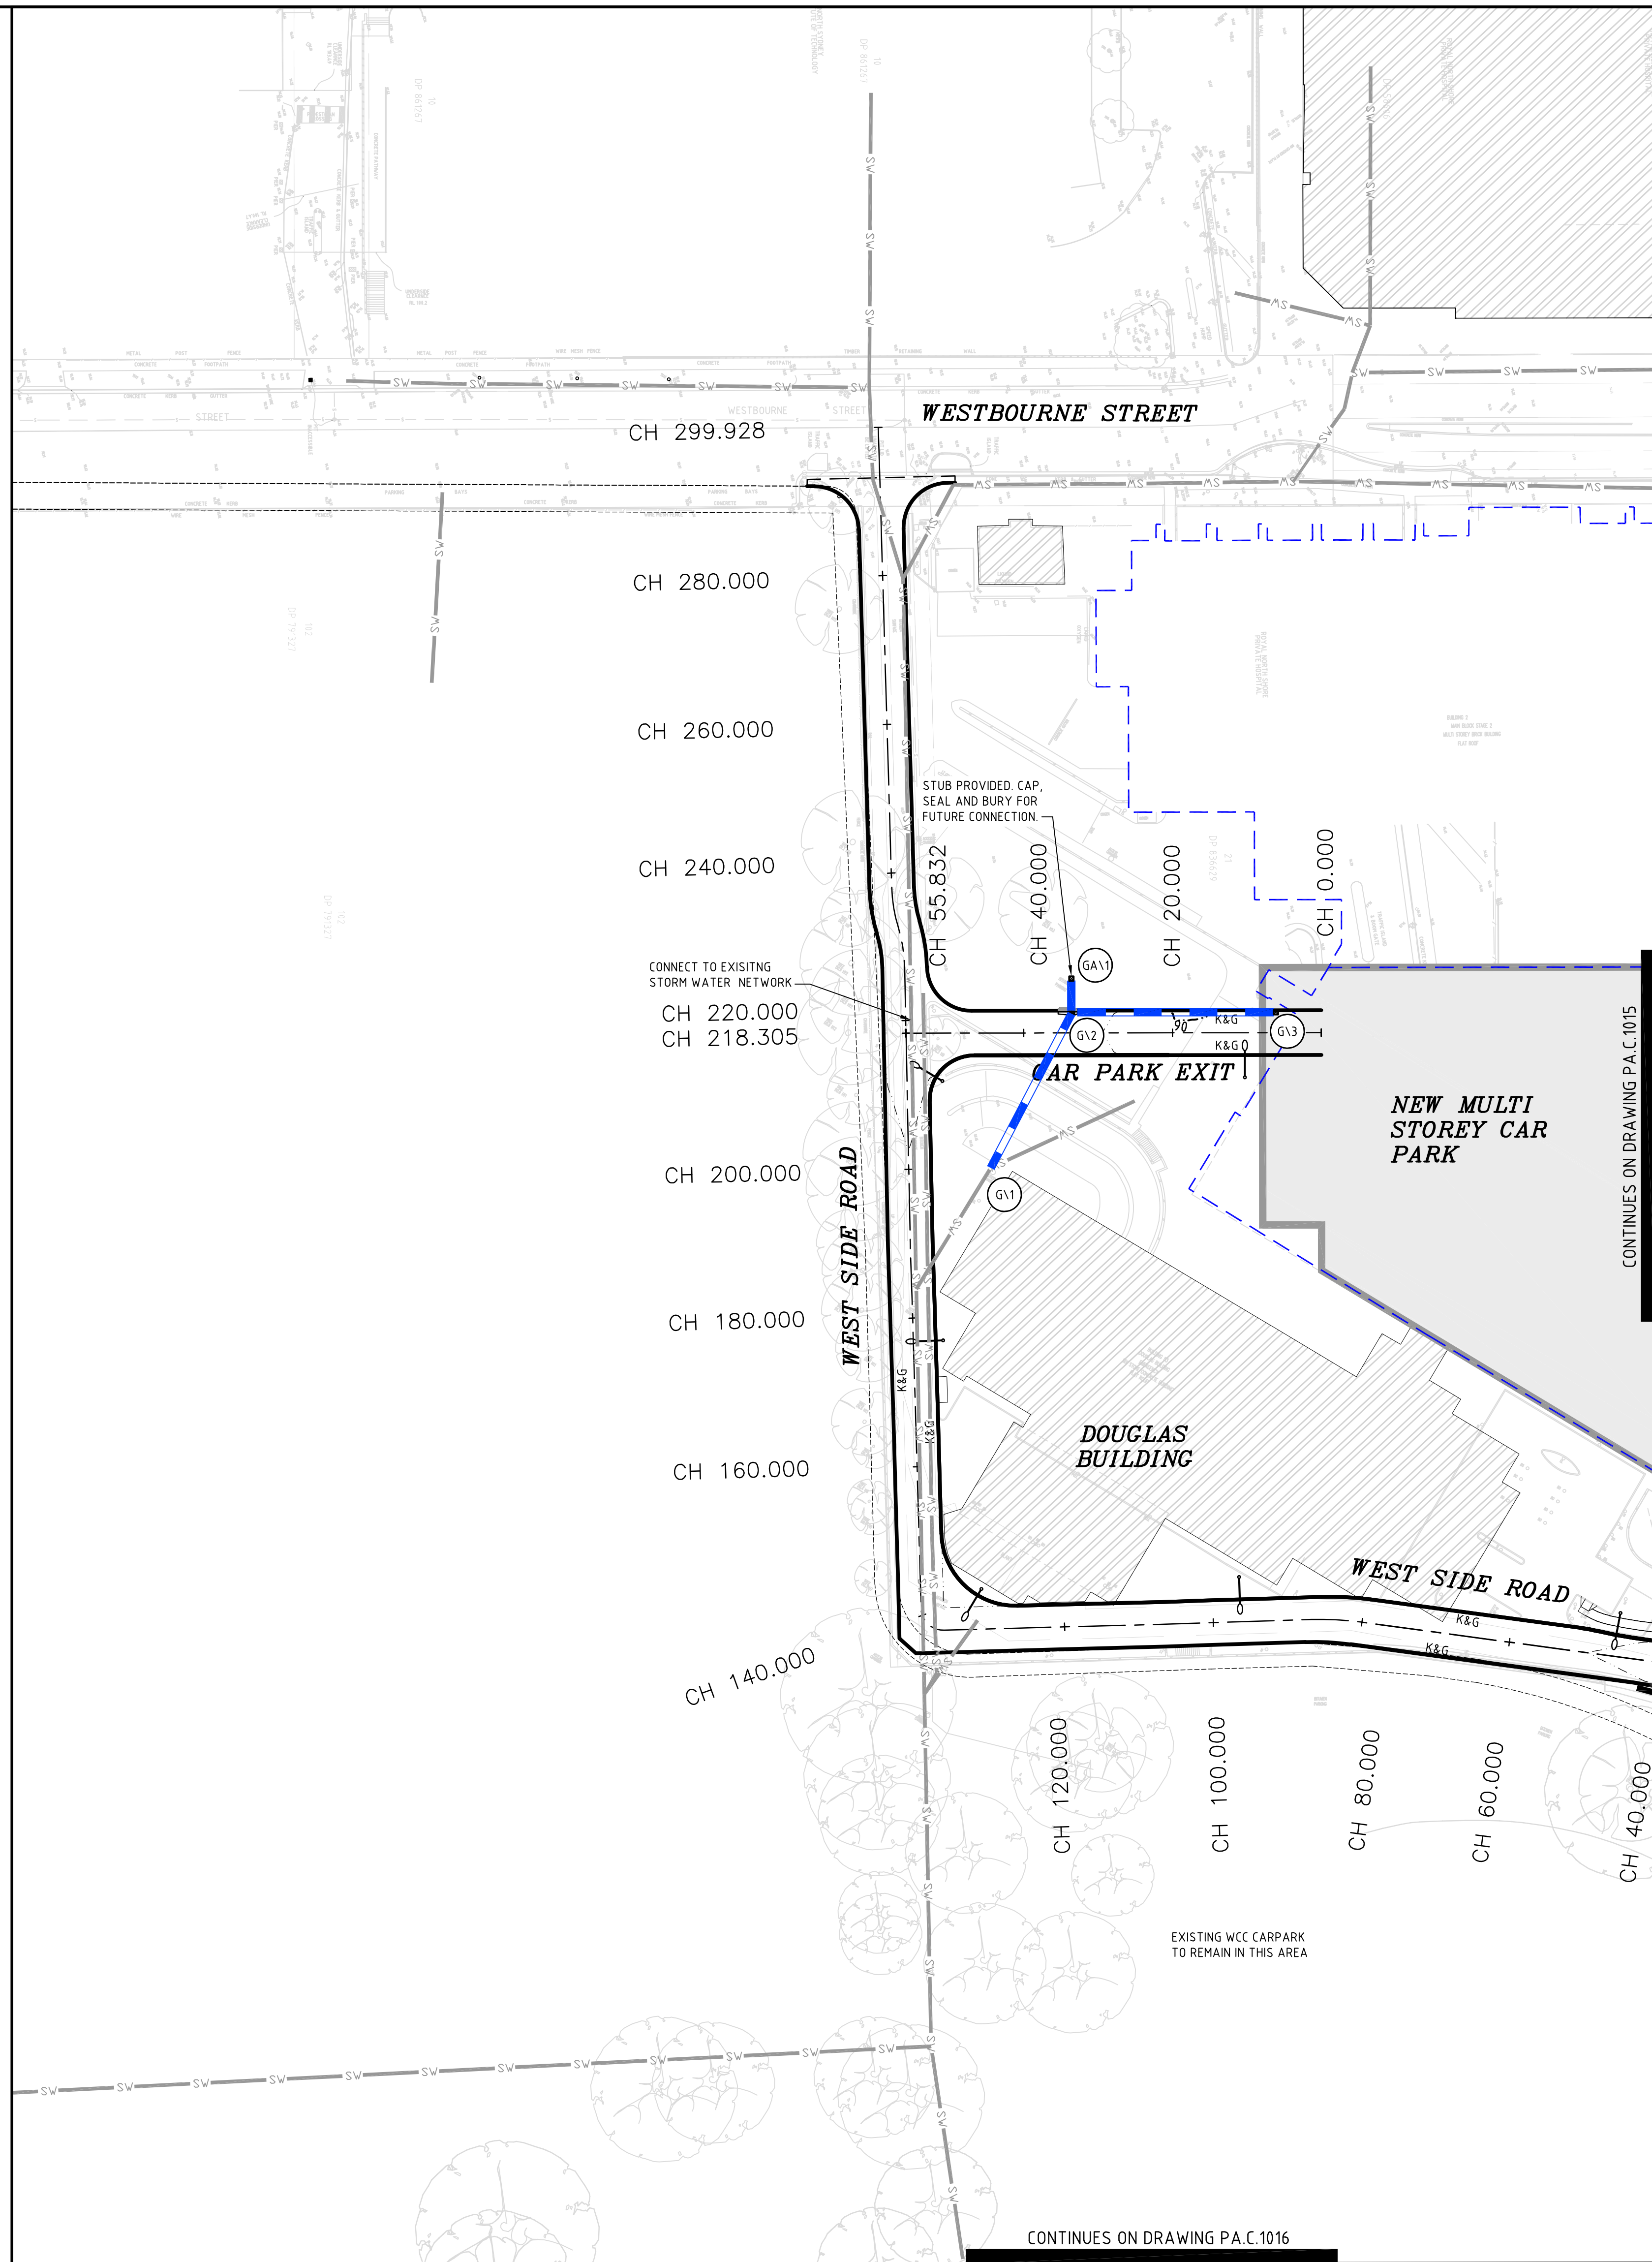
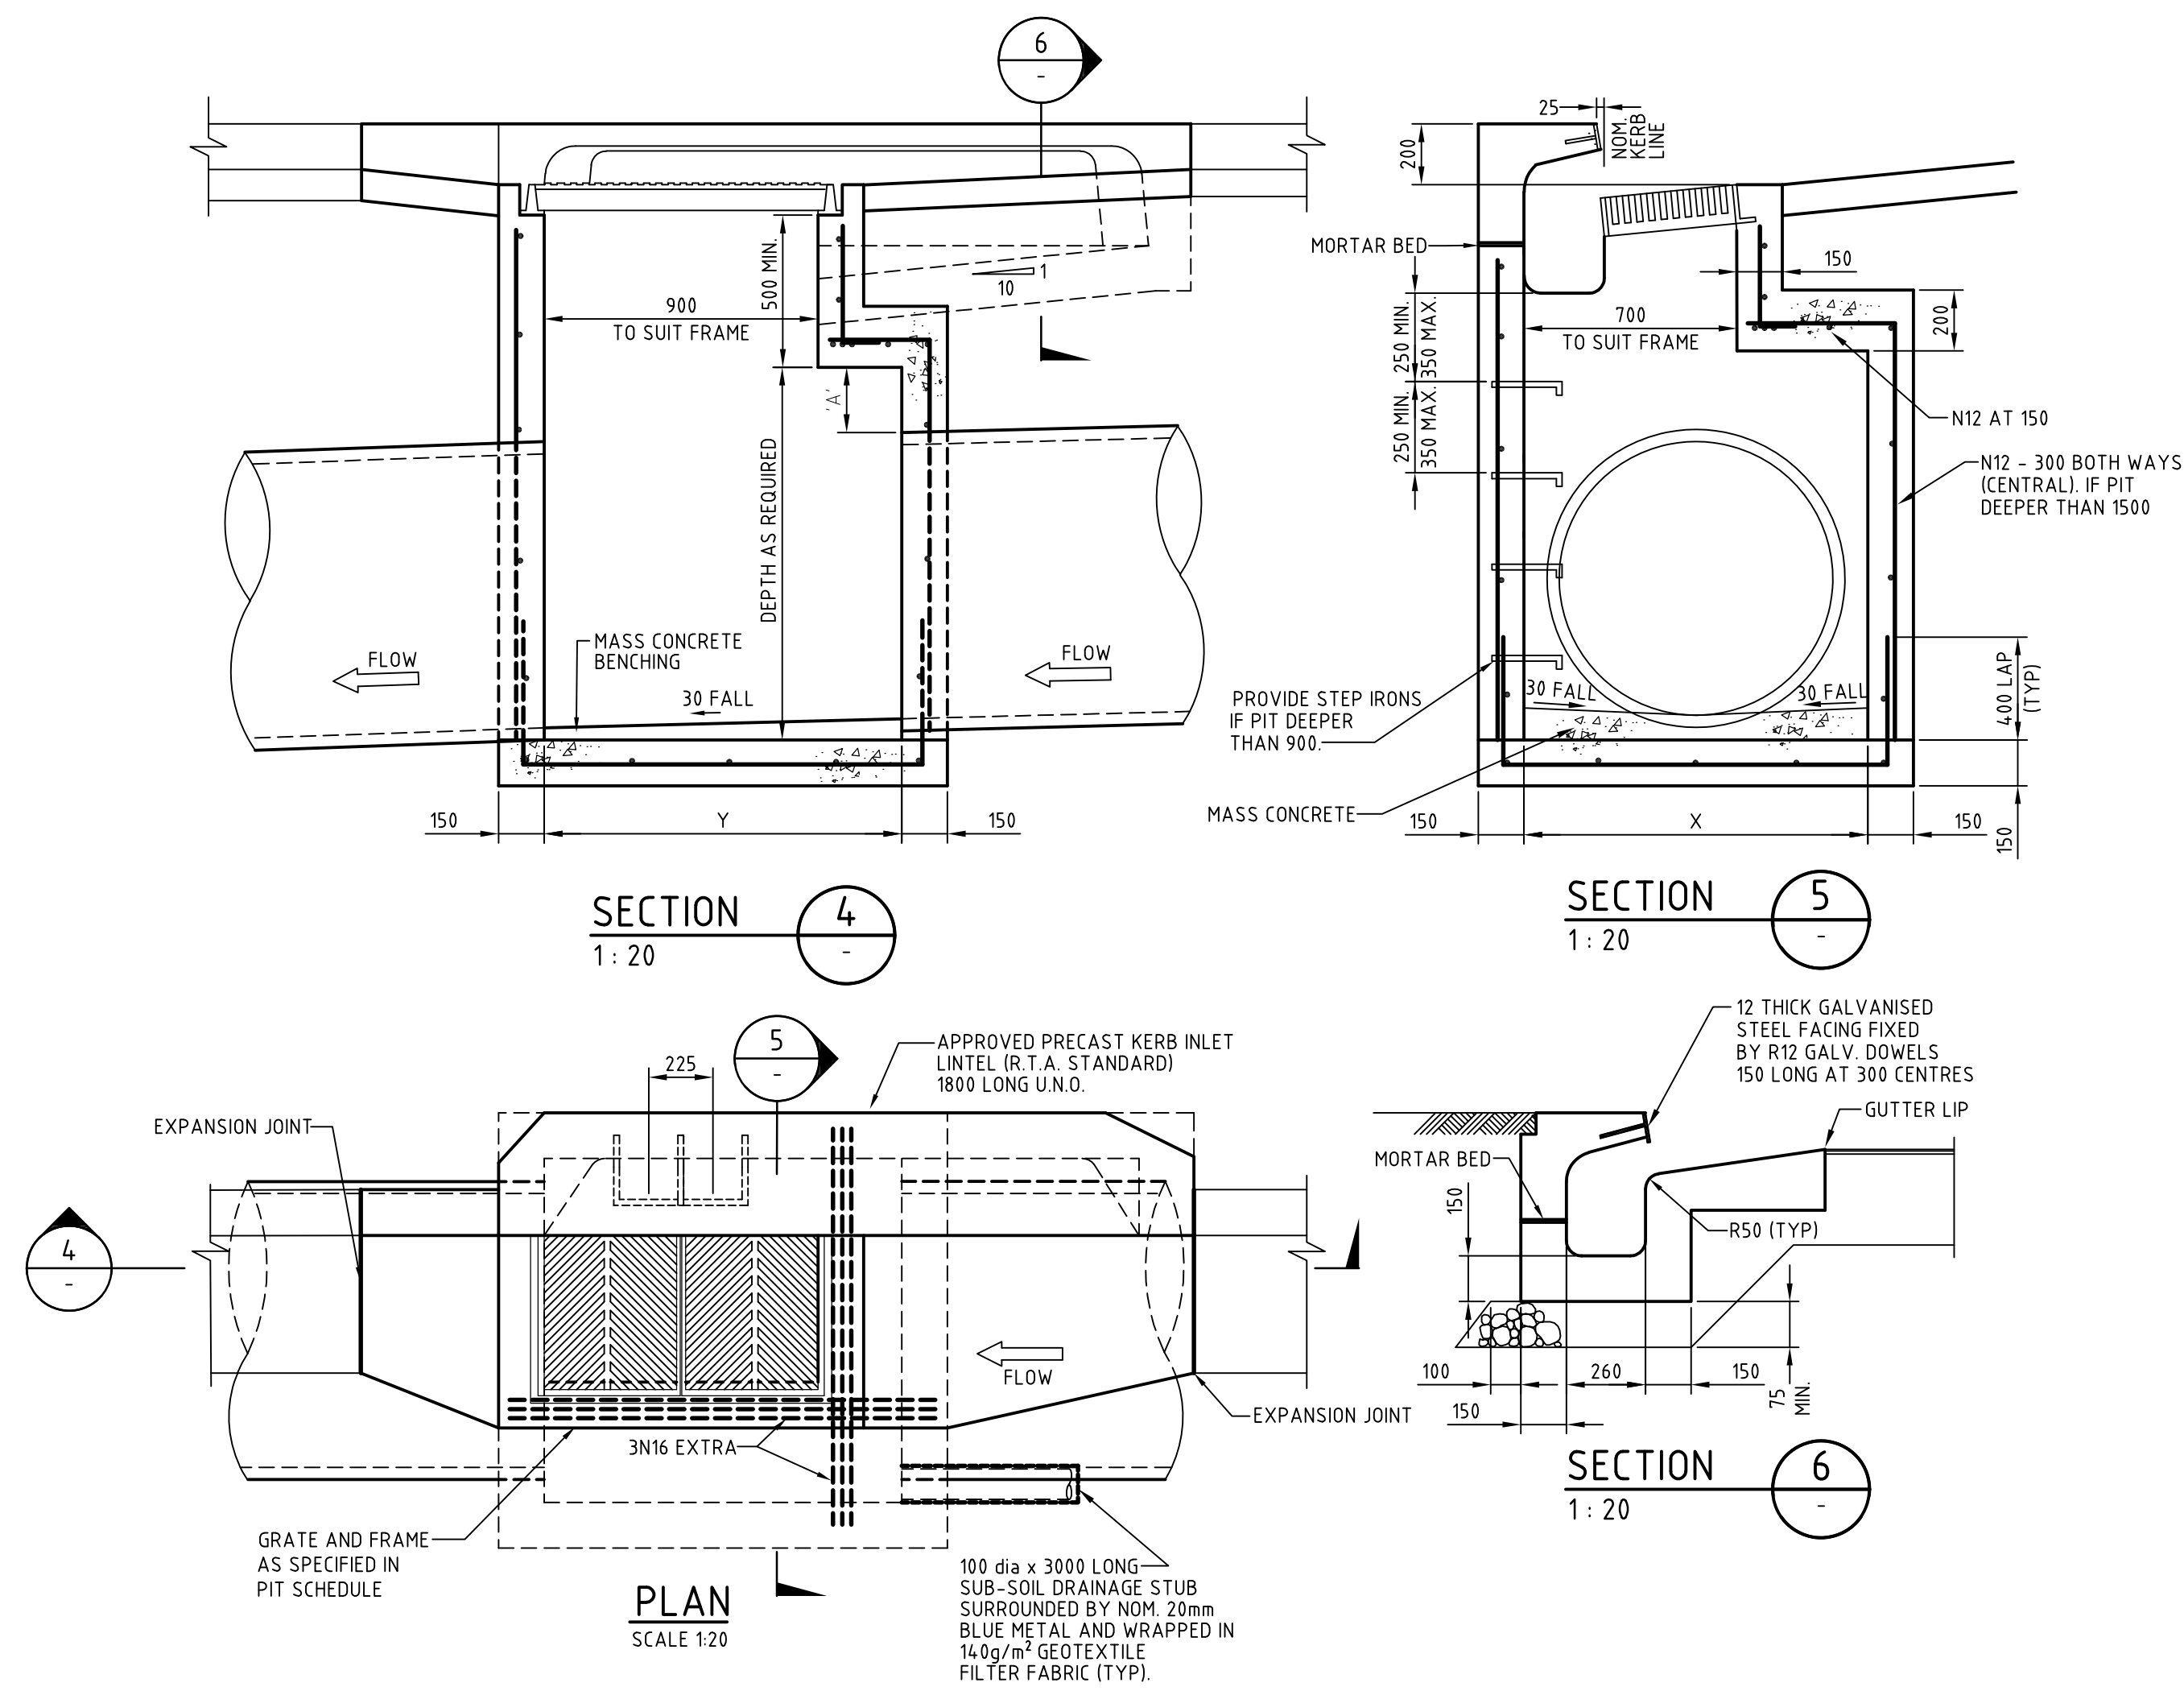


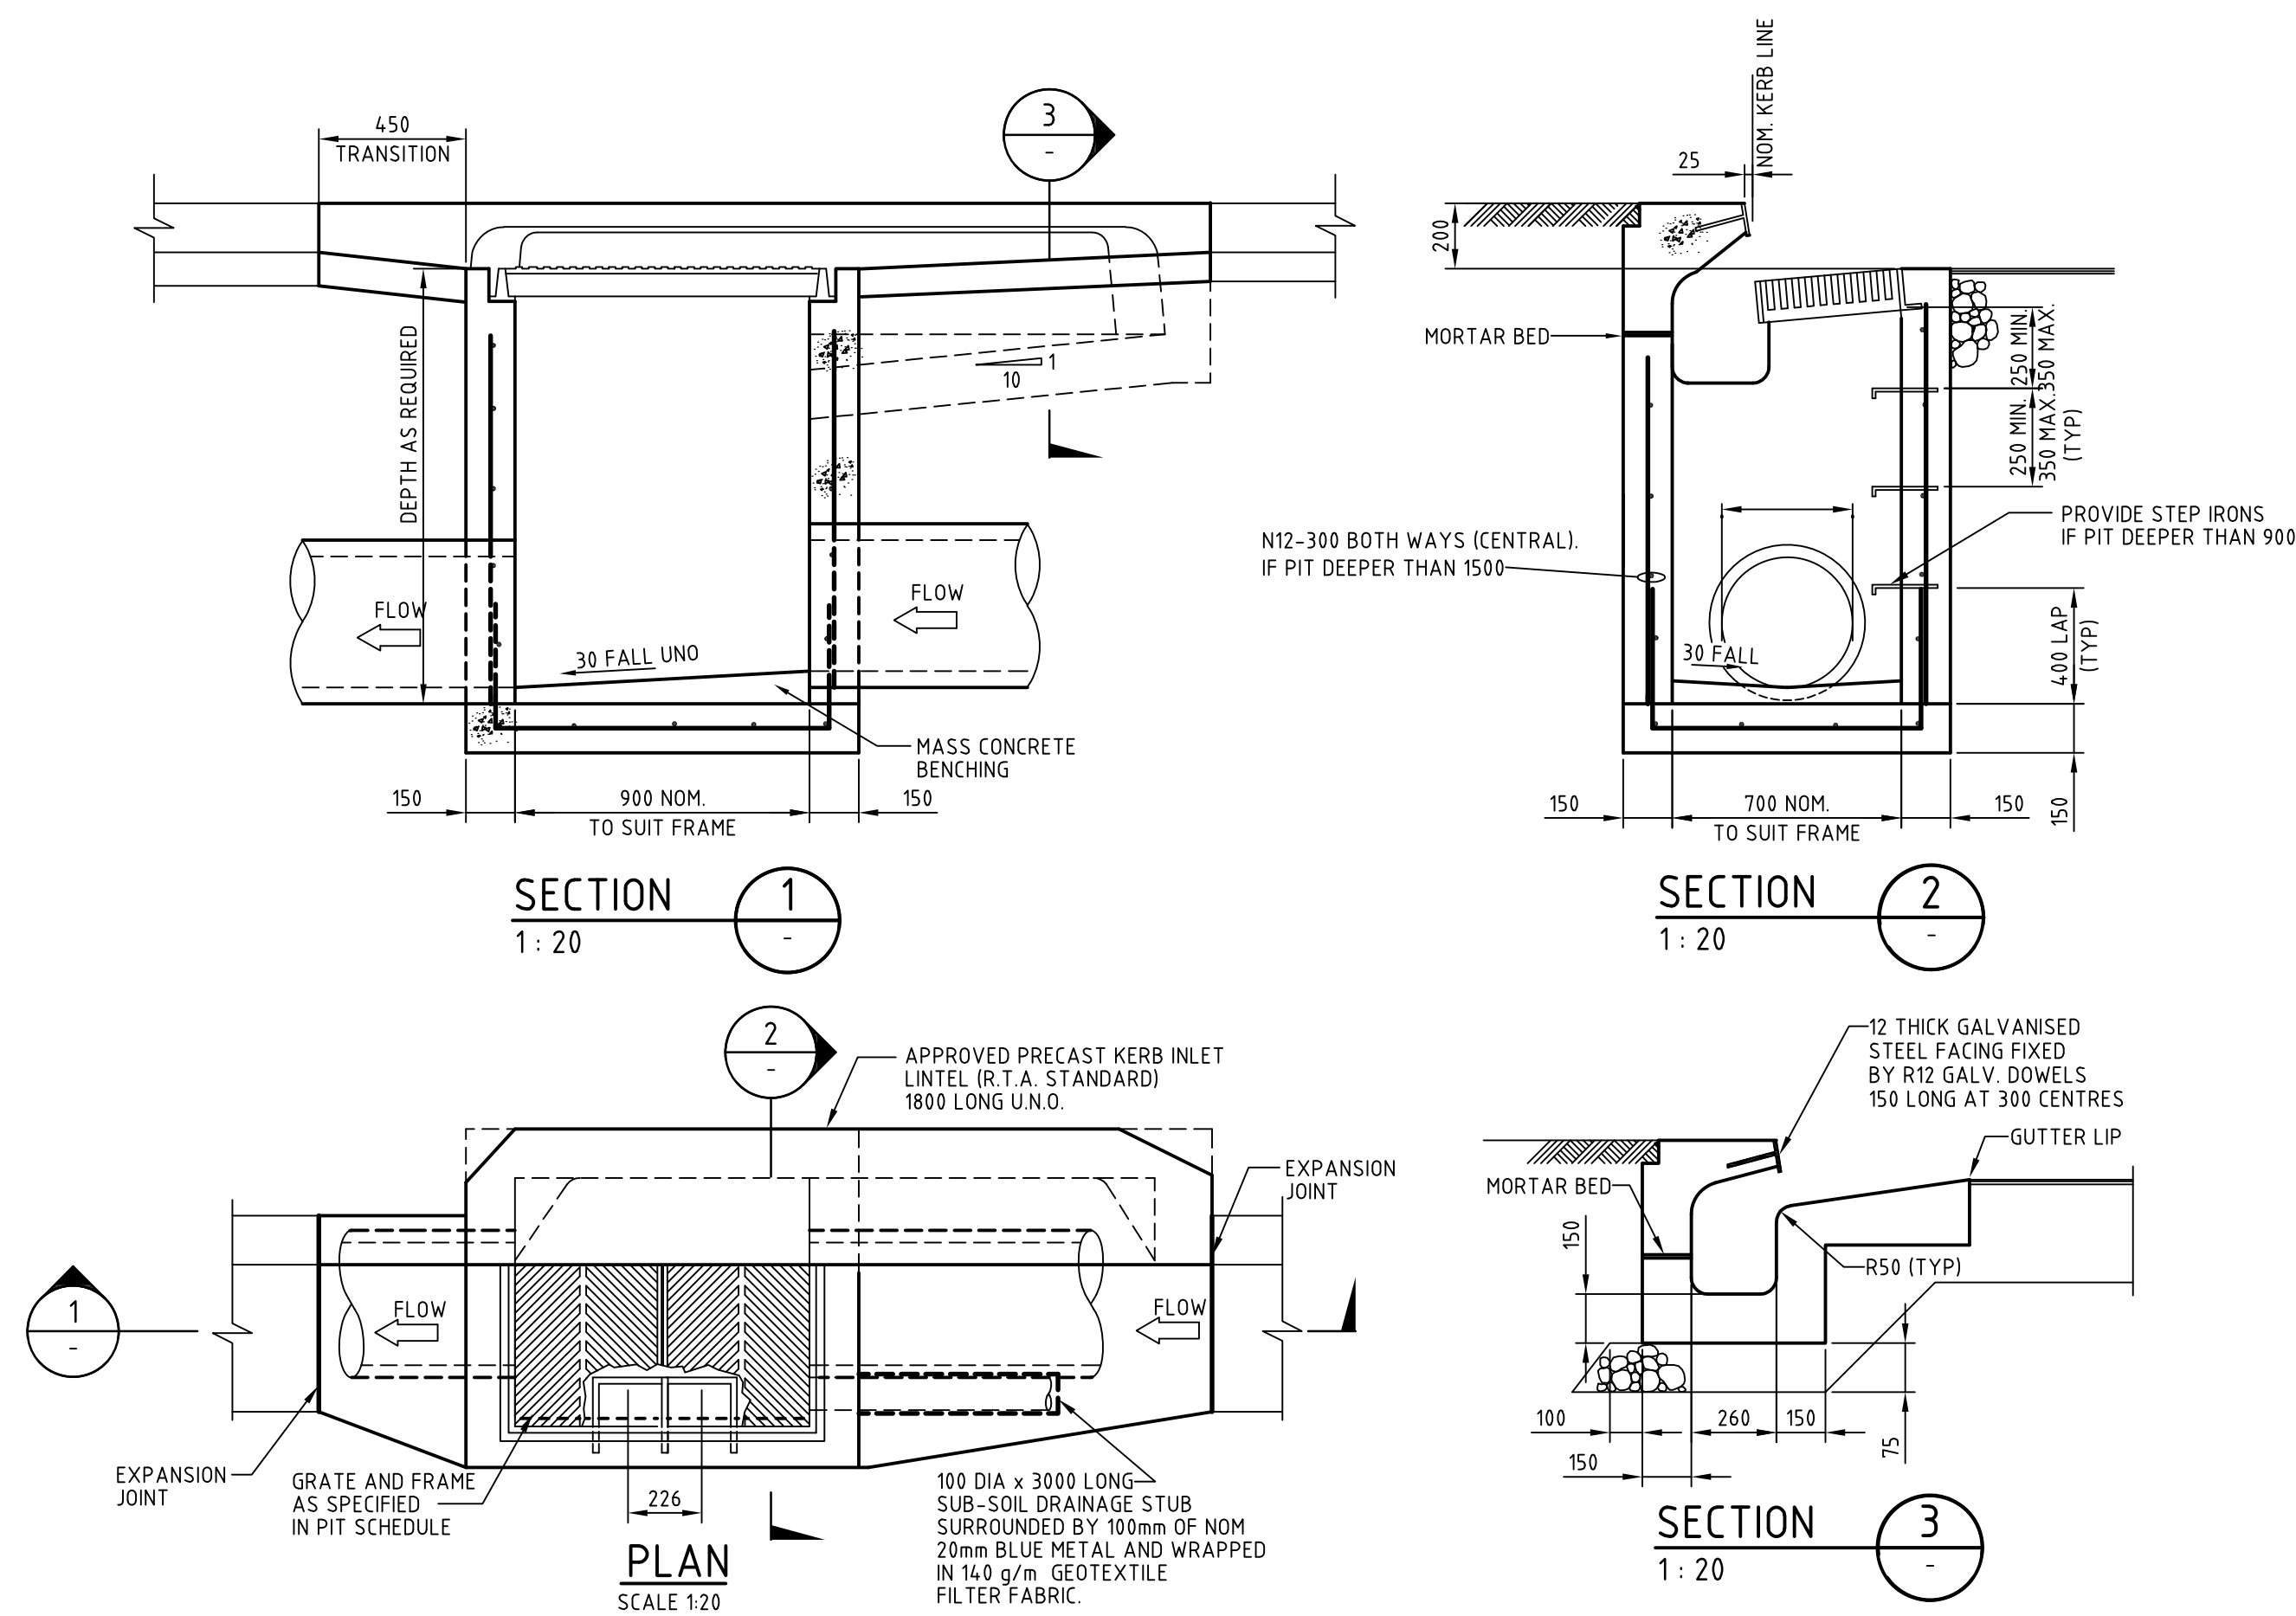

NOTES & LEGEND

1. FOR STORMWATER PIPE SIZES REFER STORMWATER LONGITUDINAL SECTIONS ON DRAWINGS P.A.C.1025 - P.A.C.1029

2. OSD FOR COMMUNITY HEALTH ACCOMMODATED IN THE FUTURE HOSPITAL OSD PROVISION

EXISTING BUILDINGS TO REMAIN

PROPOSED FUTURE BUILDINGS