
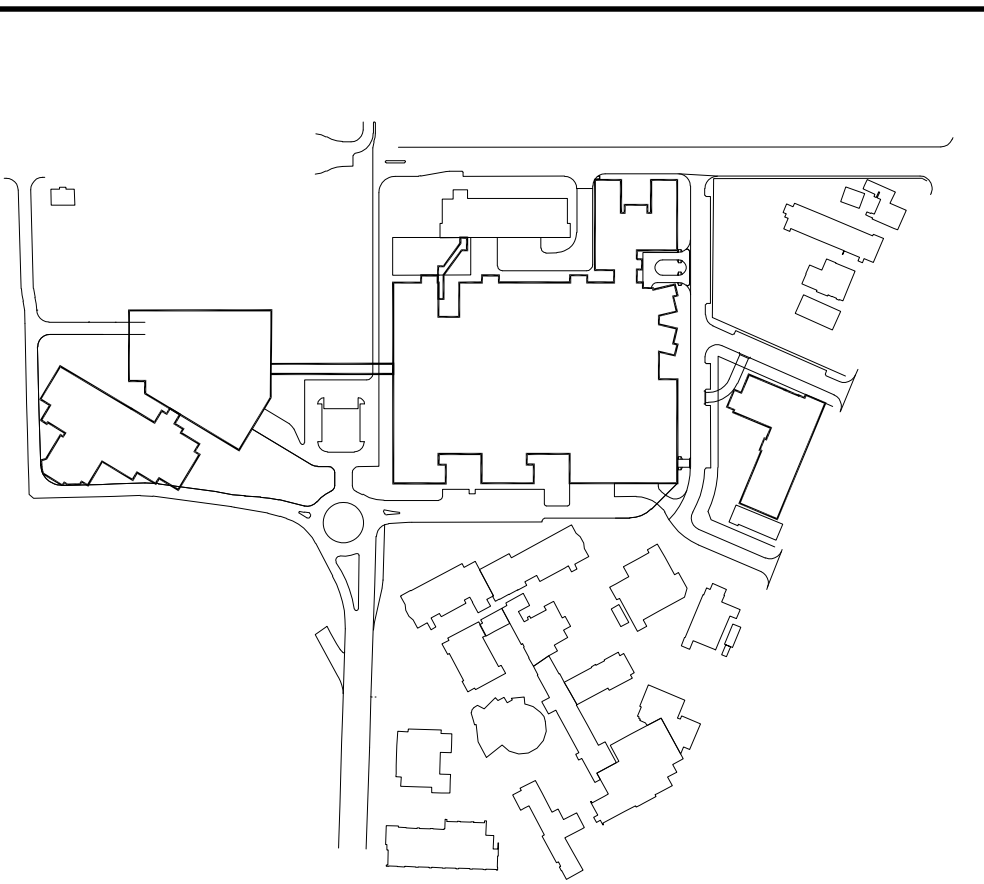


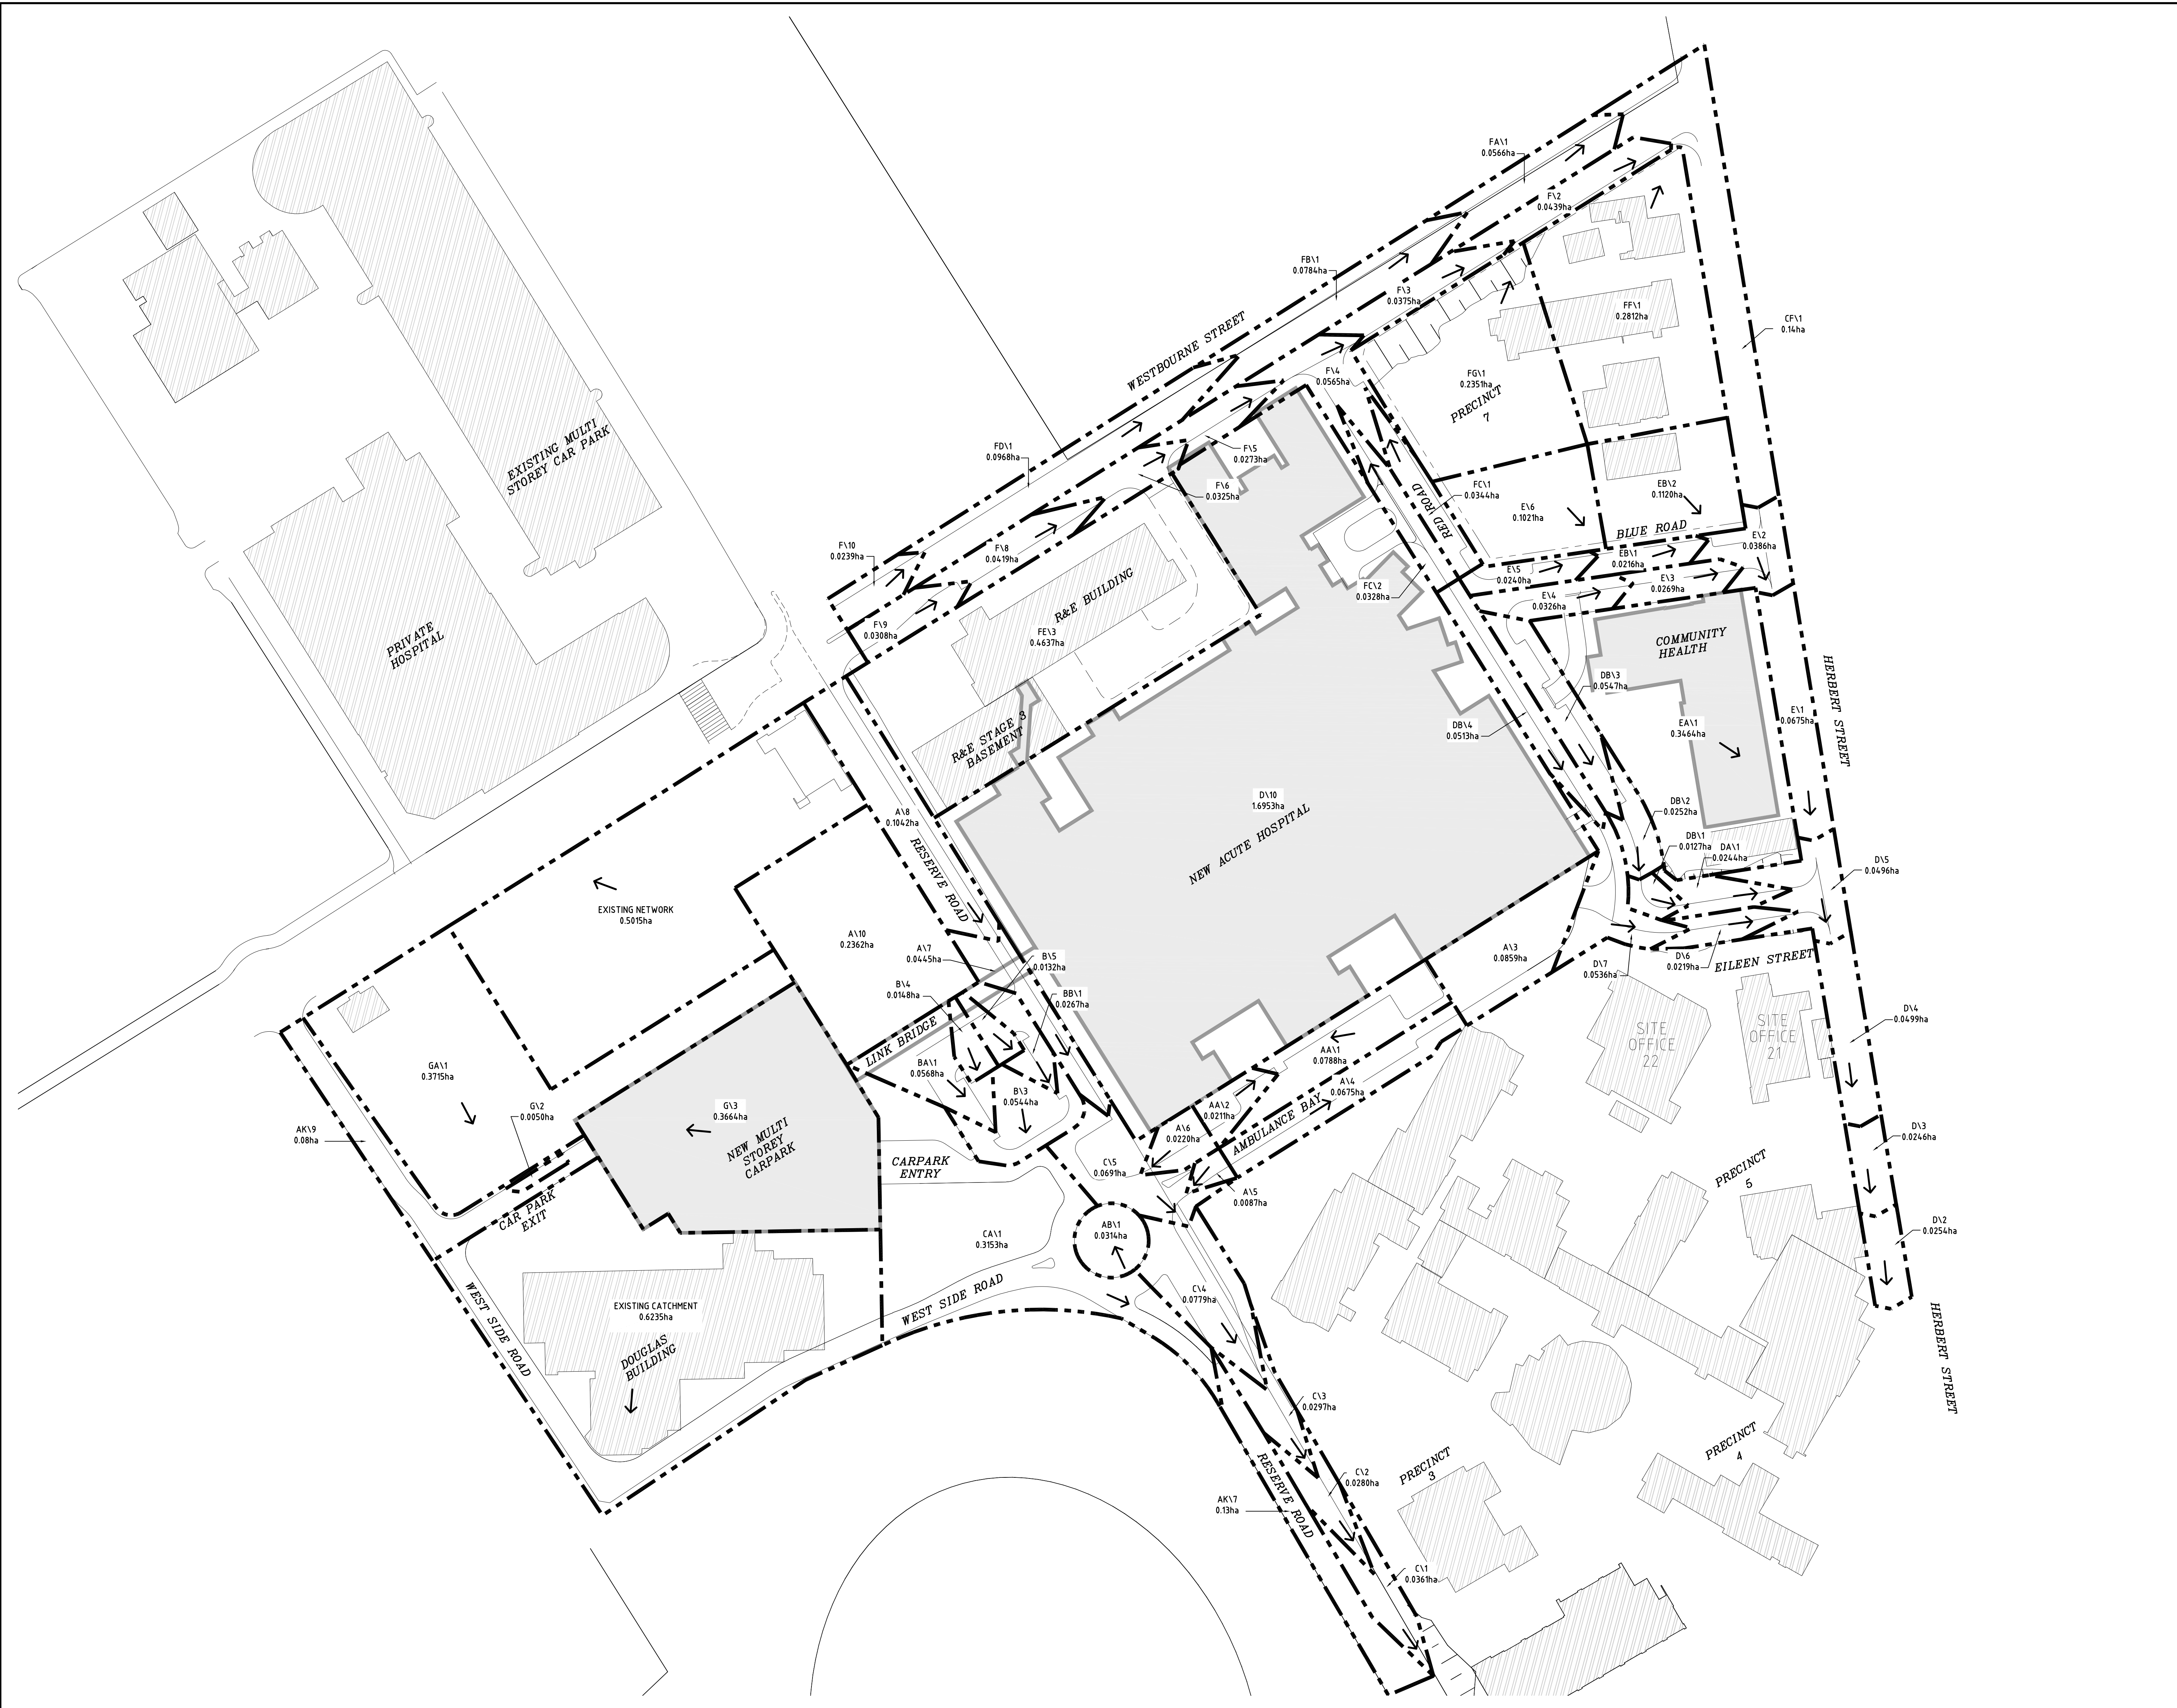

NOTES

- EXISTING BUILDINGS TO REMAIN
- PROPOSED FUTURE BUILDINGS