




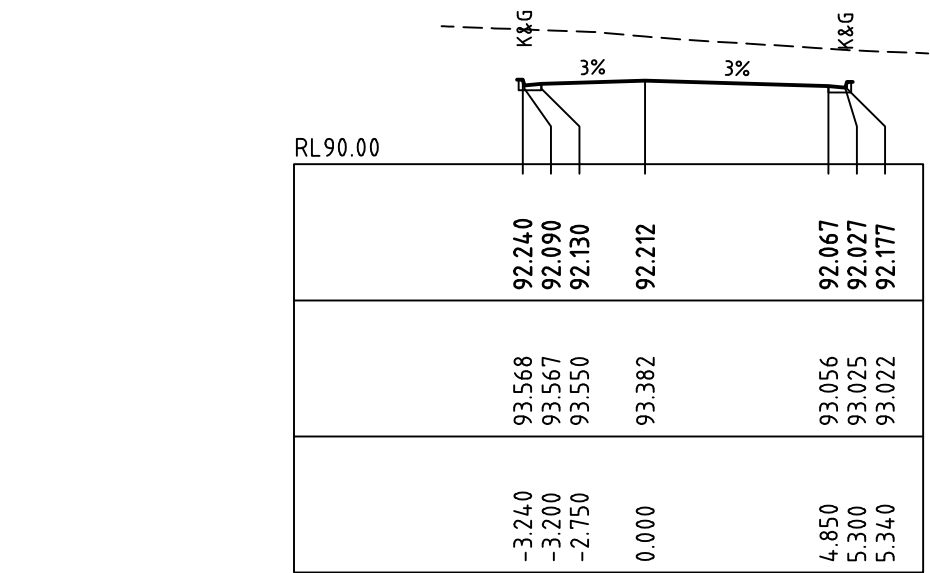


CH 25

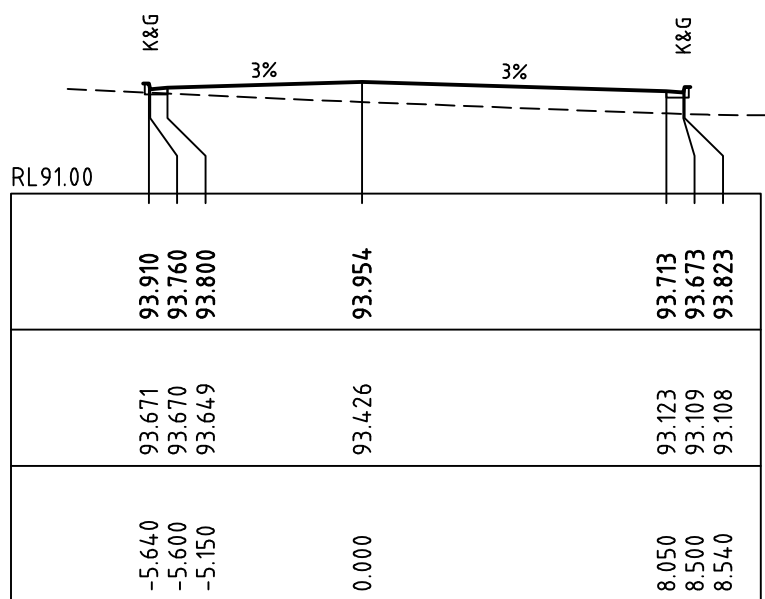


CH 60

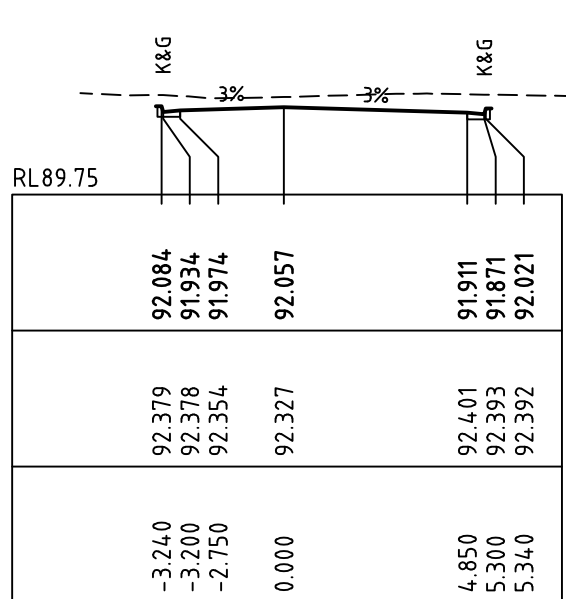


CH 95

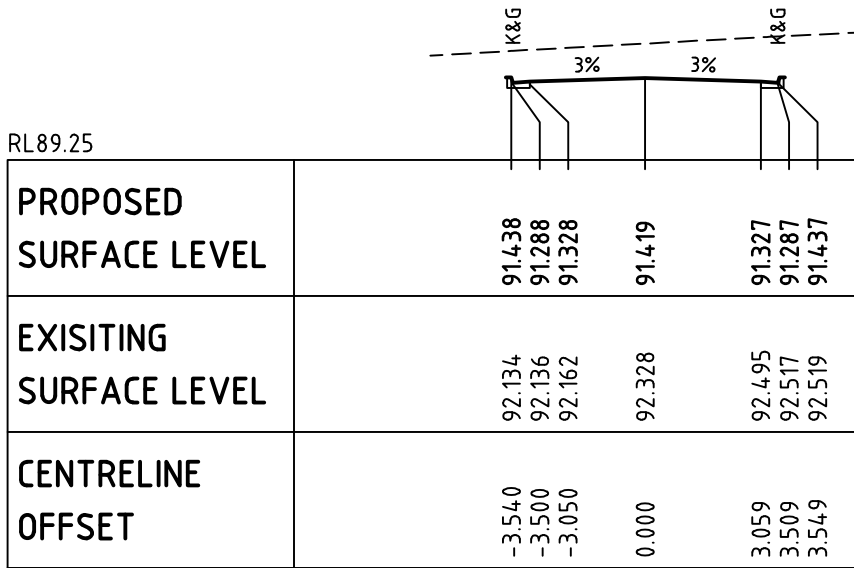


CH 8
1:200
(TYPICAL)

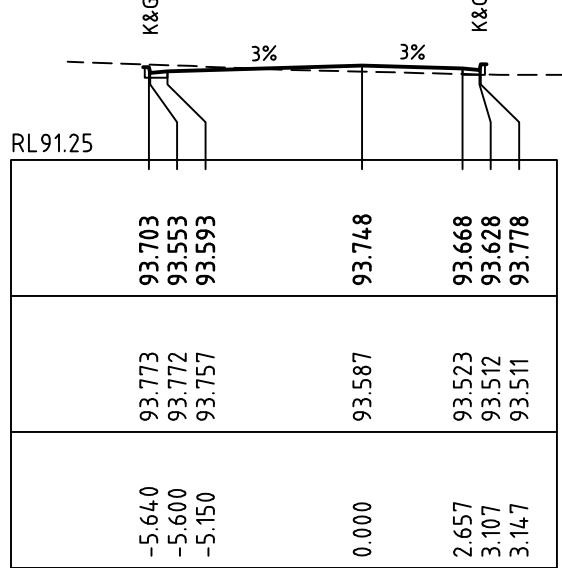


CH 50

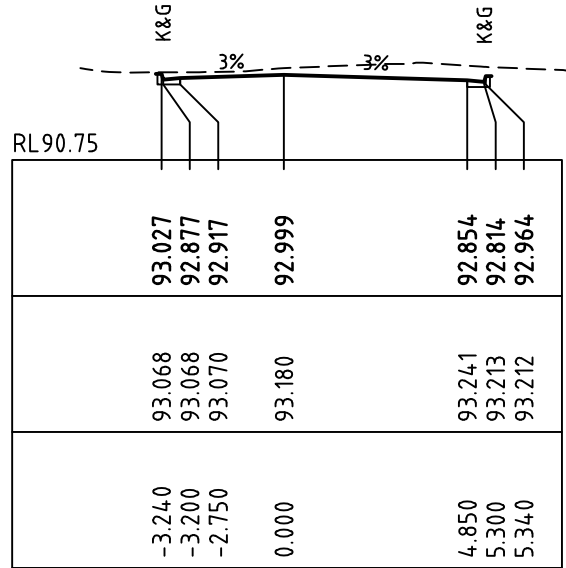

CH 80

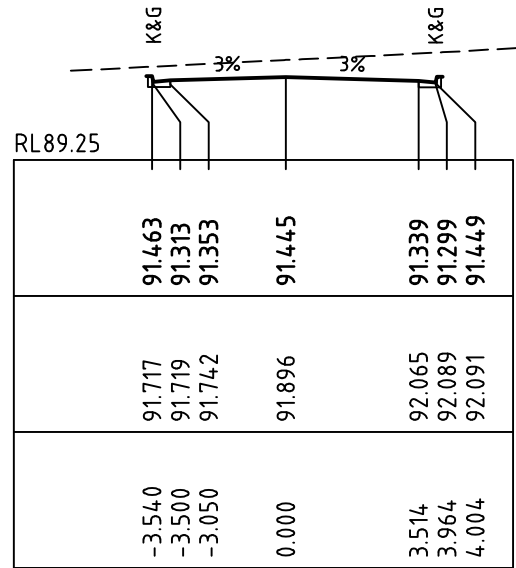


CH 107.535

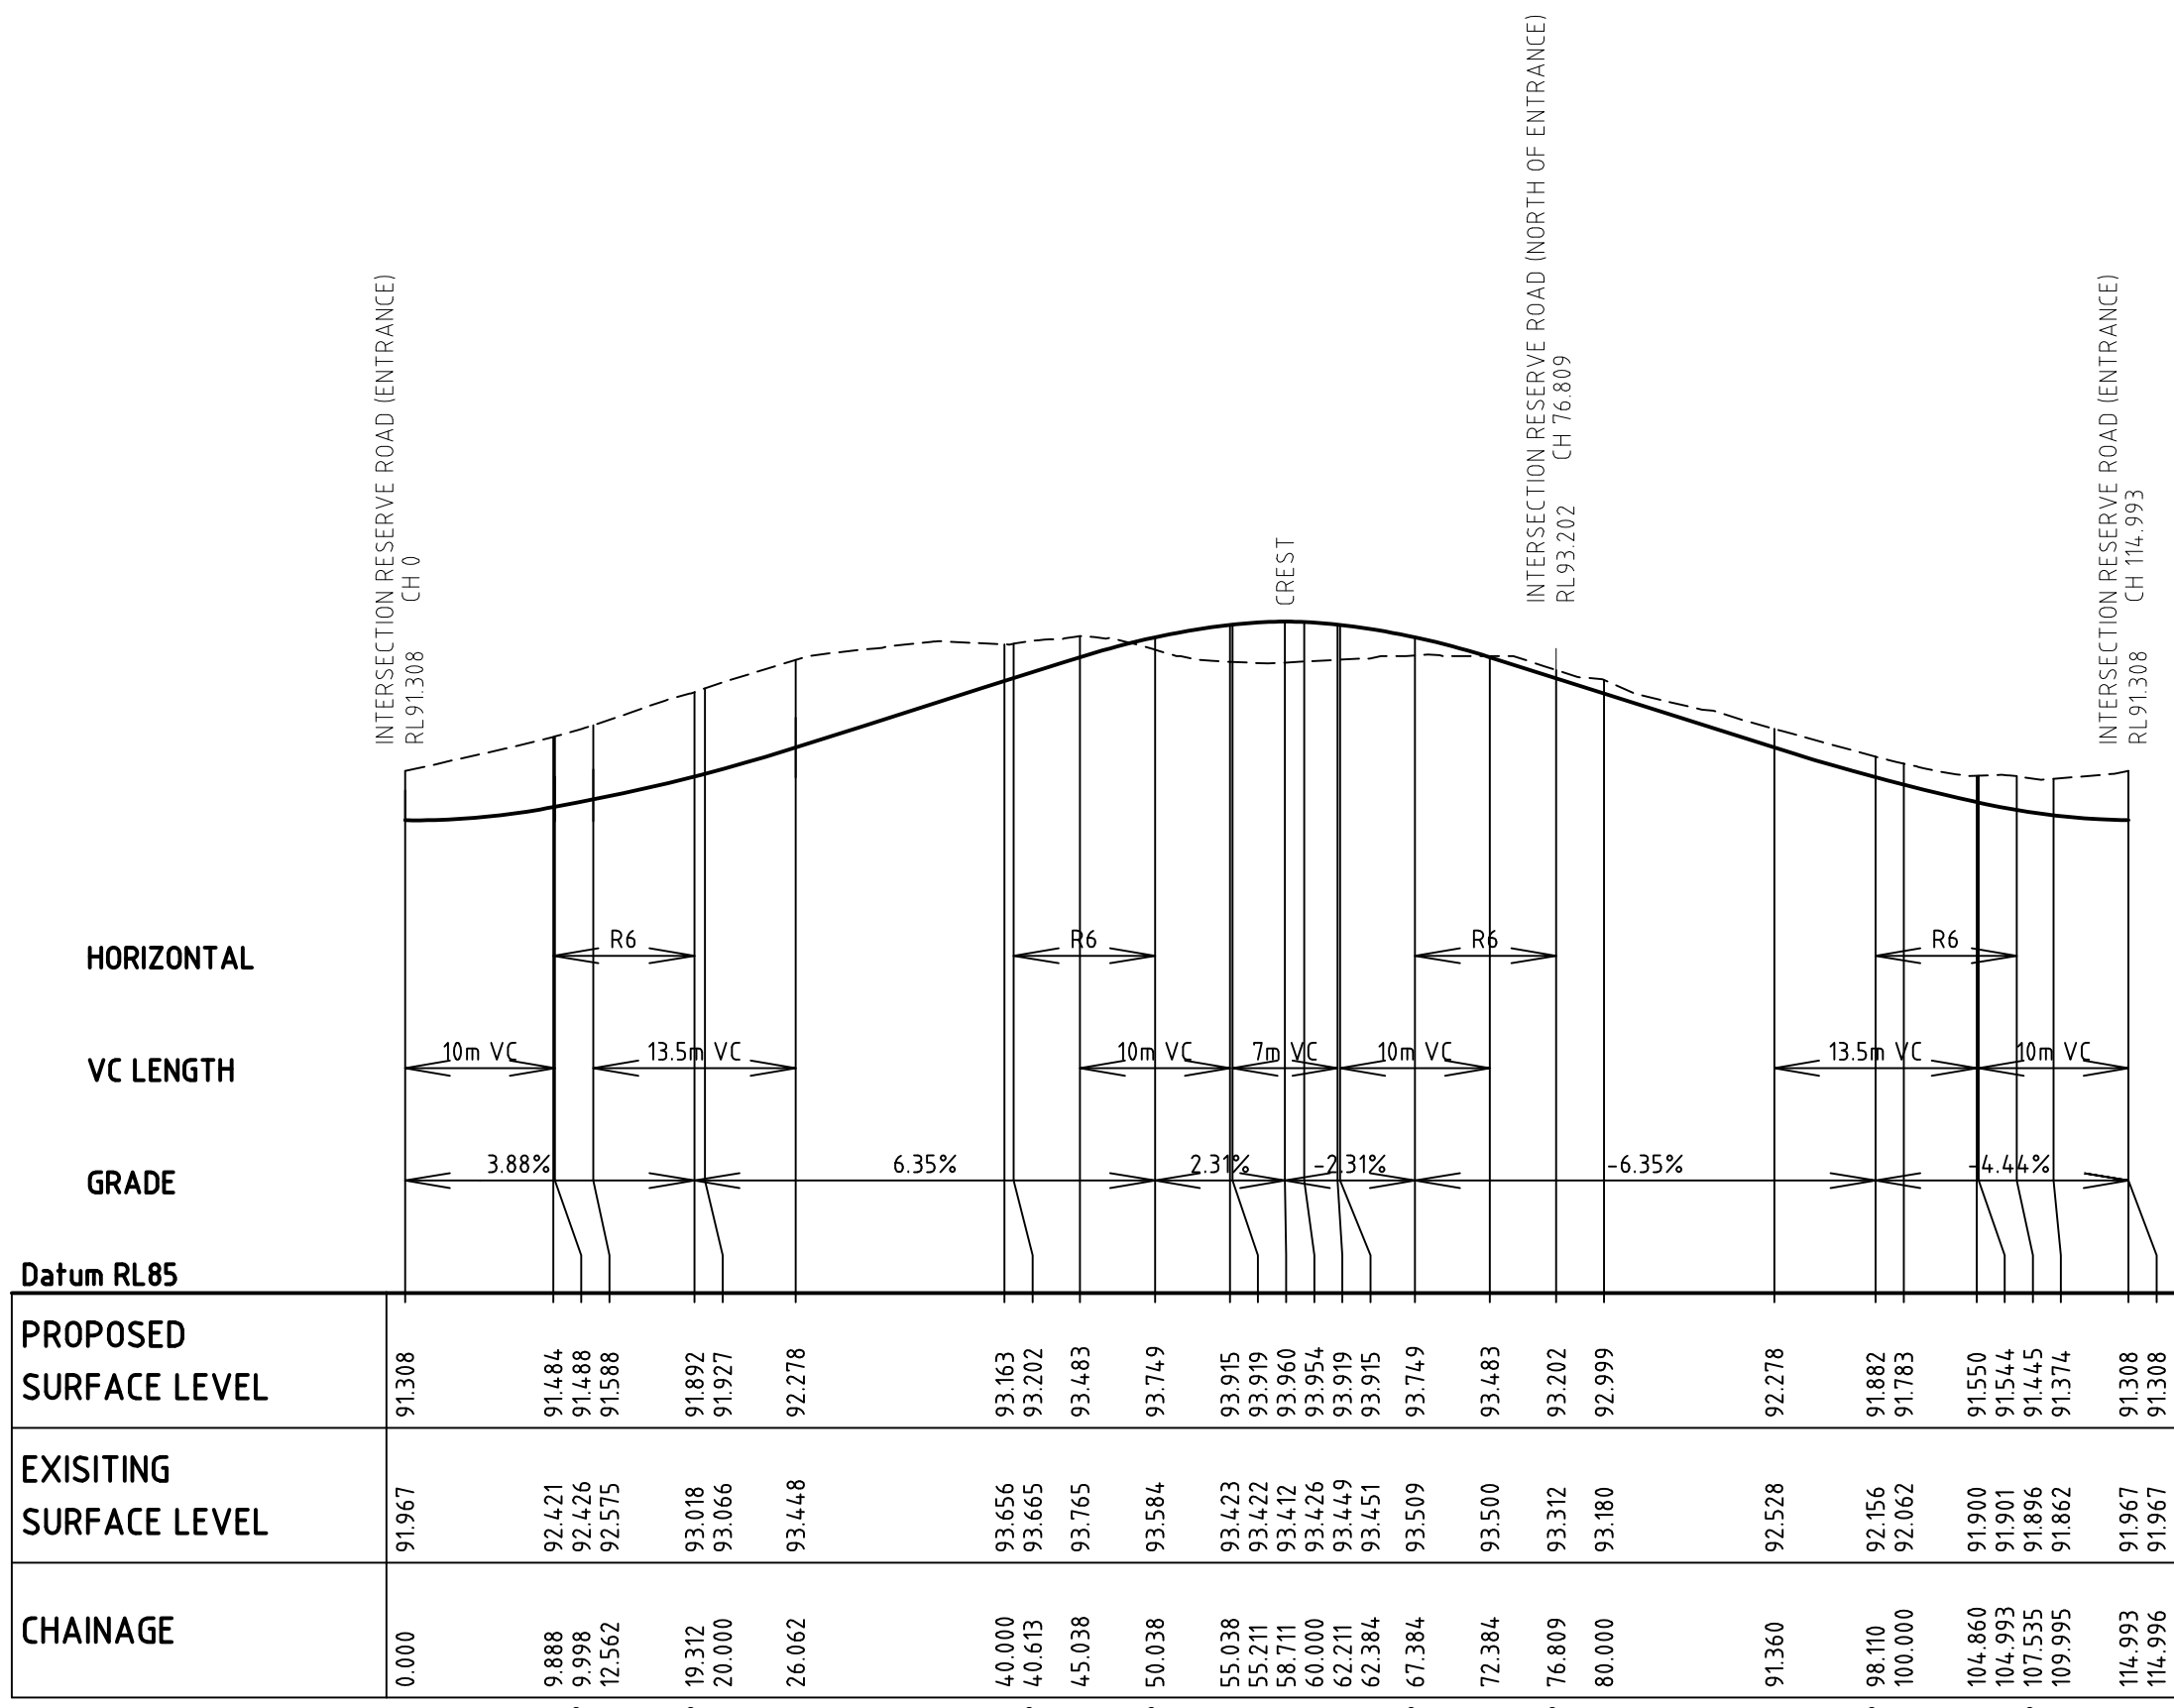

RESERVE ROAD (ENTRANCE LOOP) LONGITUDINAL SECTION

SCALE 1:500 HORI.
1:100 VERT.

ROAD IS DESIGNED TO A MAX SPEED OF 30km/Hr


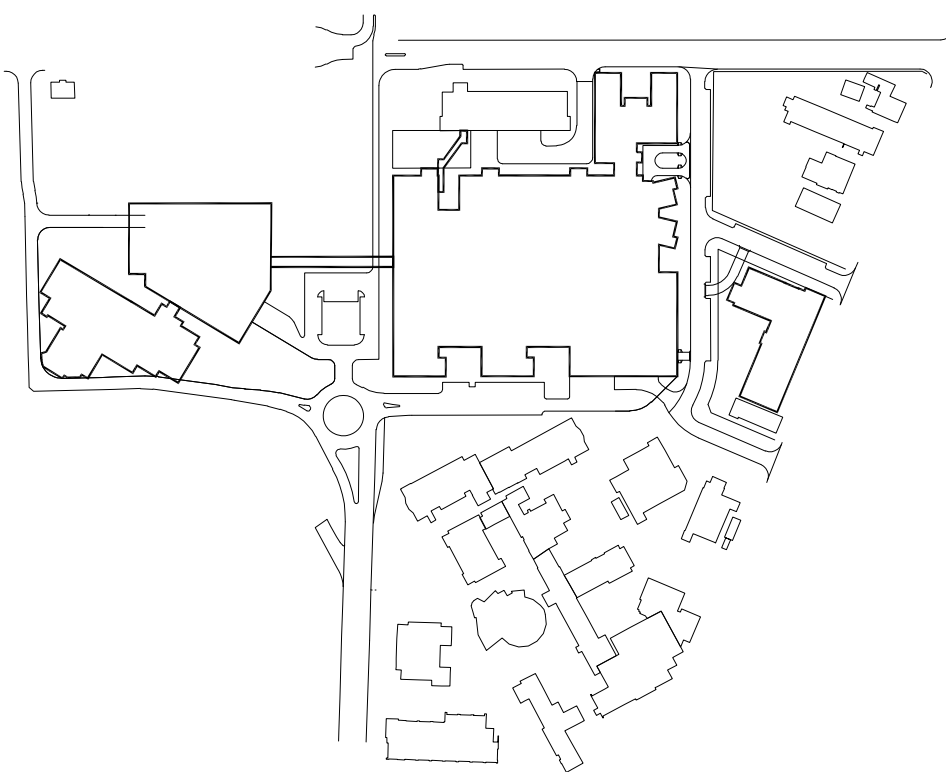


LEGEND:

--- EXISTING LEVEL

— PROPOSED LEVEL

LONGITUDINAL SCALES (B1):

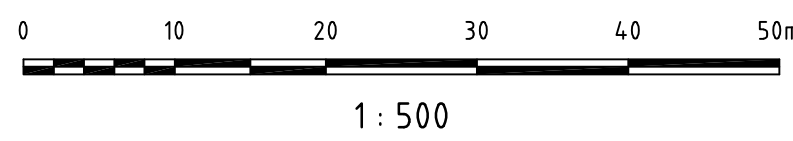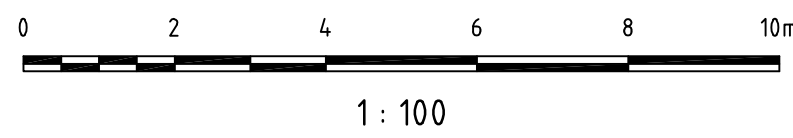

CROSS SECTION SCALE (B1):

