


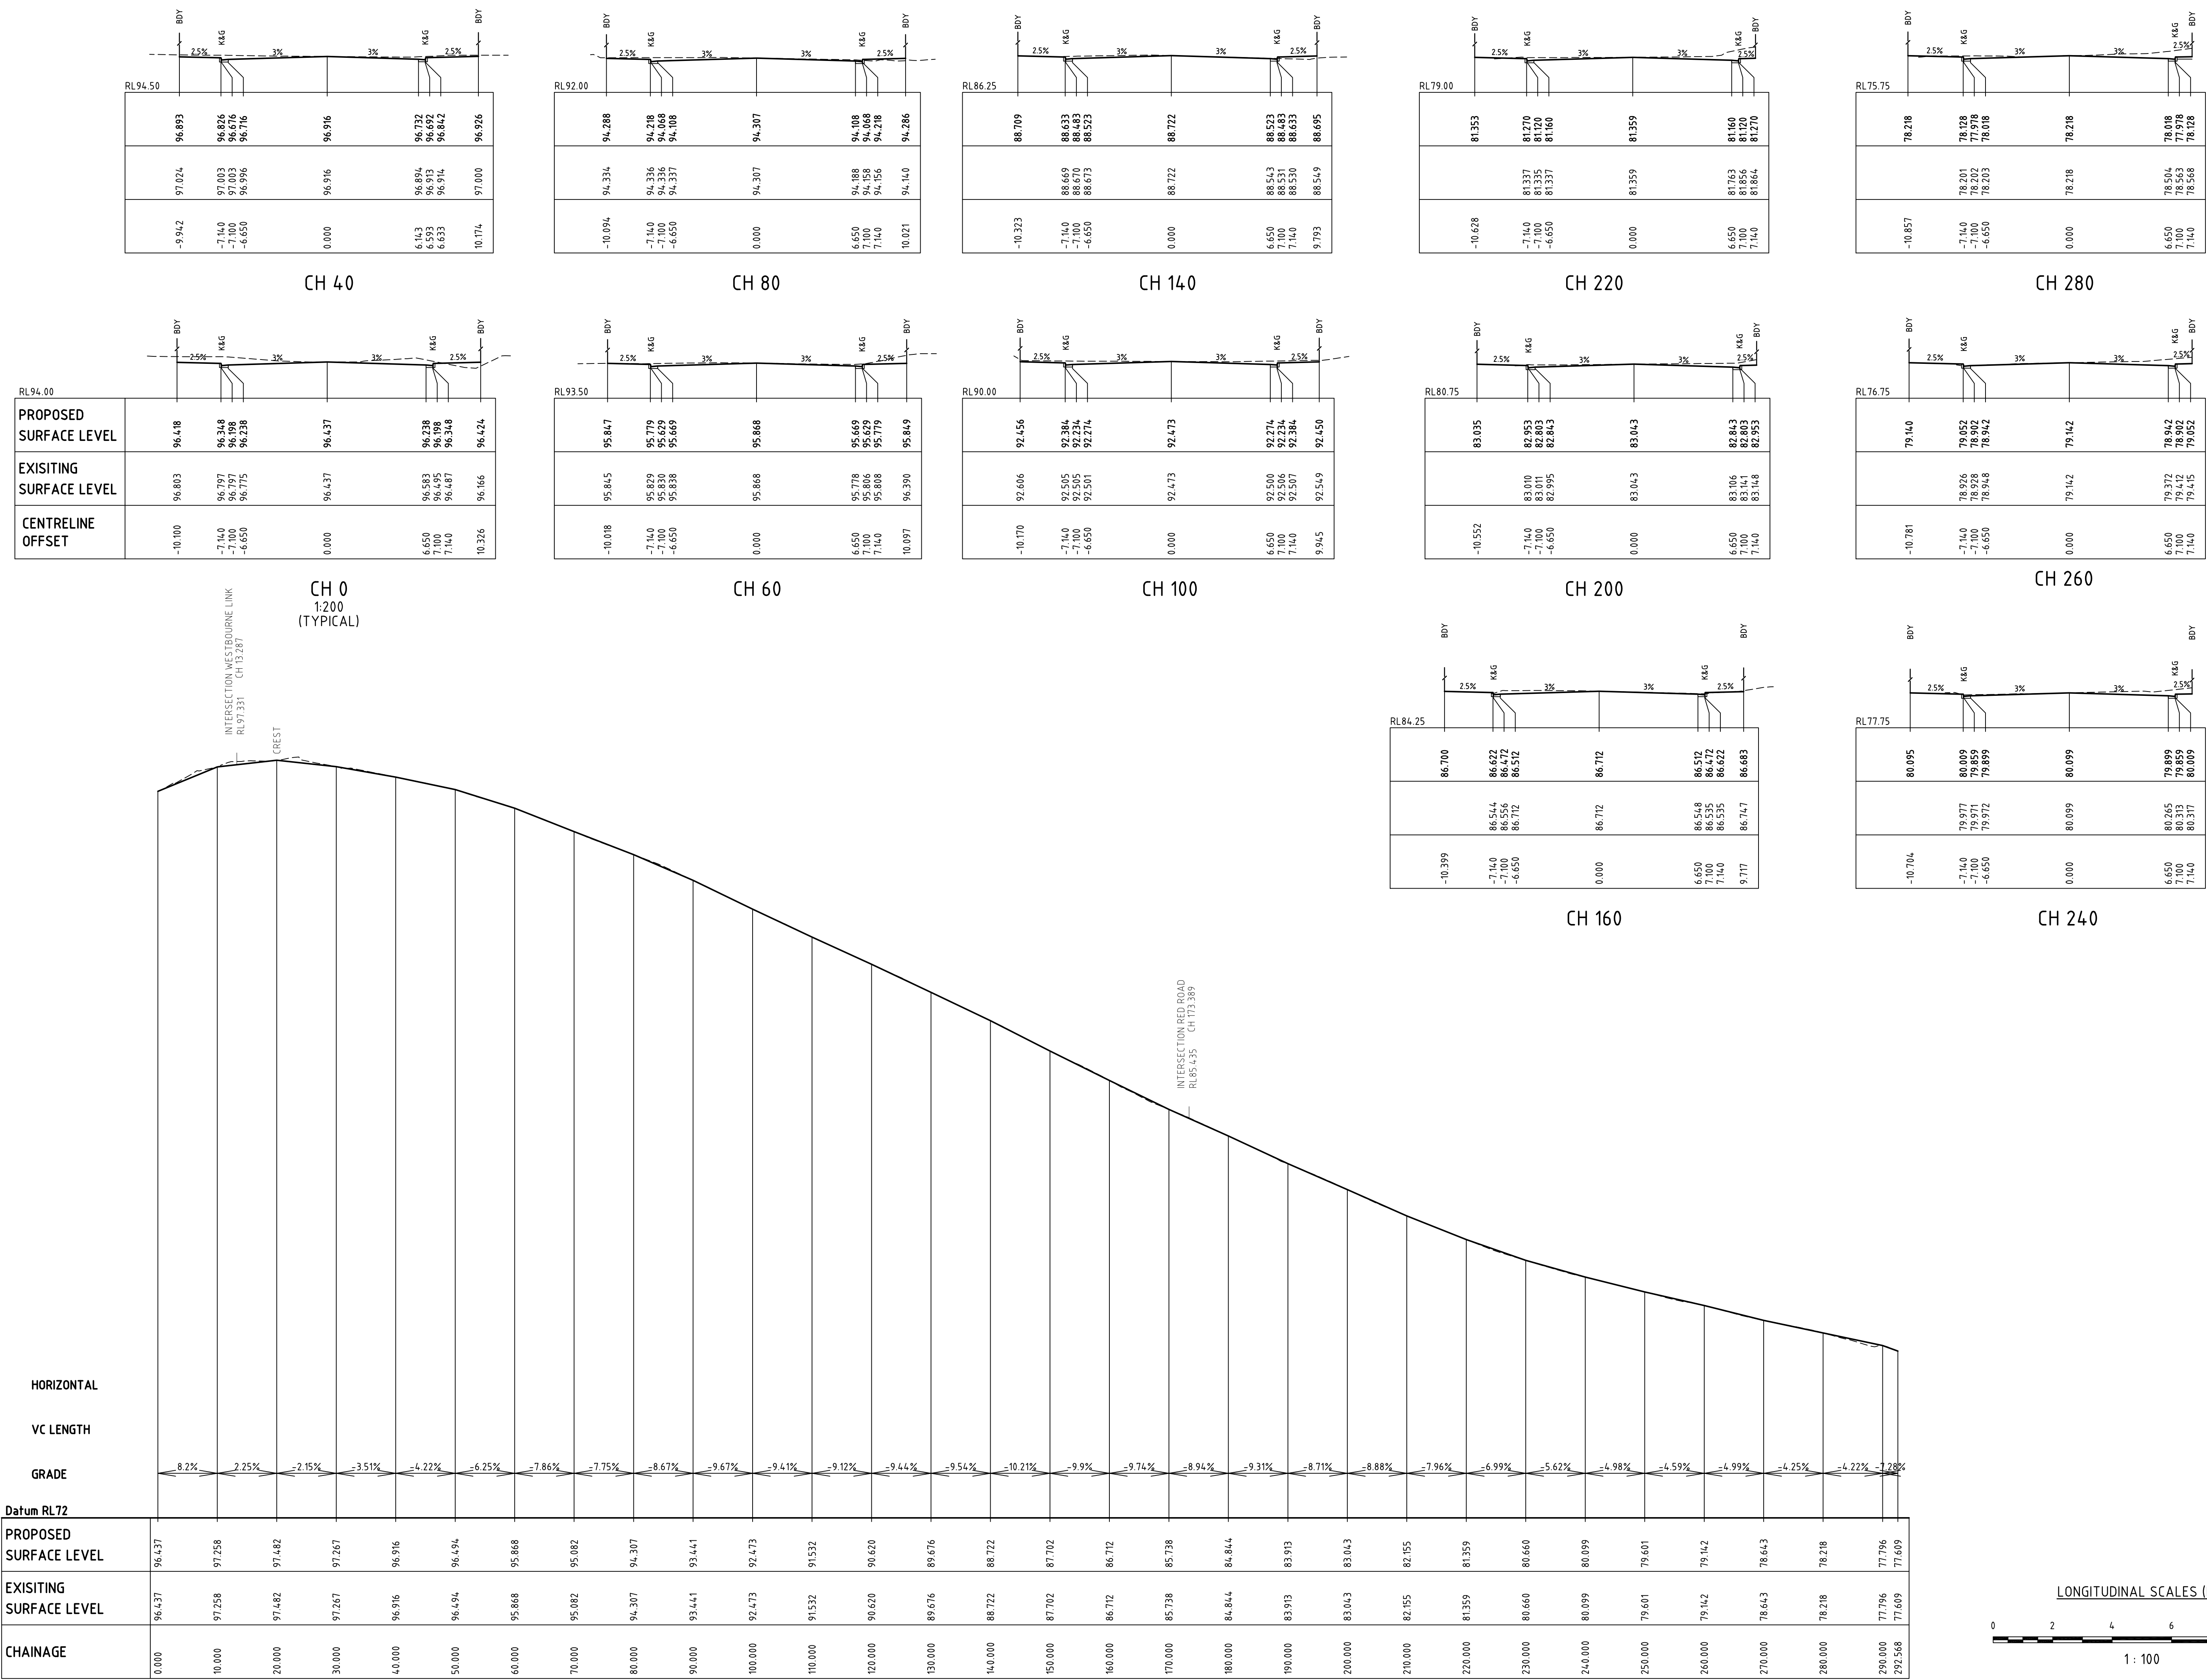

WESTBOURNE STREET LONGITUDINAL SECTION

SCALE 1:500 HORI.
1:100 VERT.

ROAD IS DESIGNED TO A MAX SPEED OF 40km/Hr

