




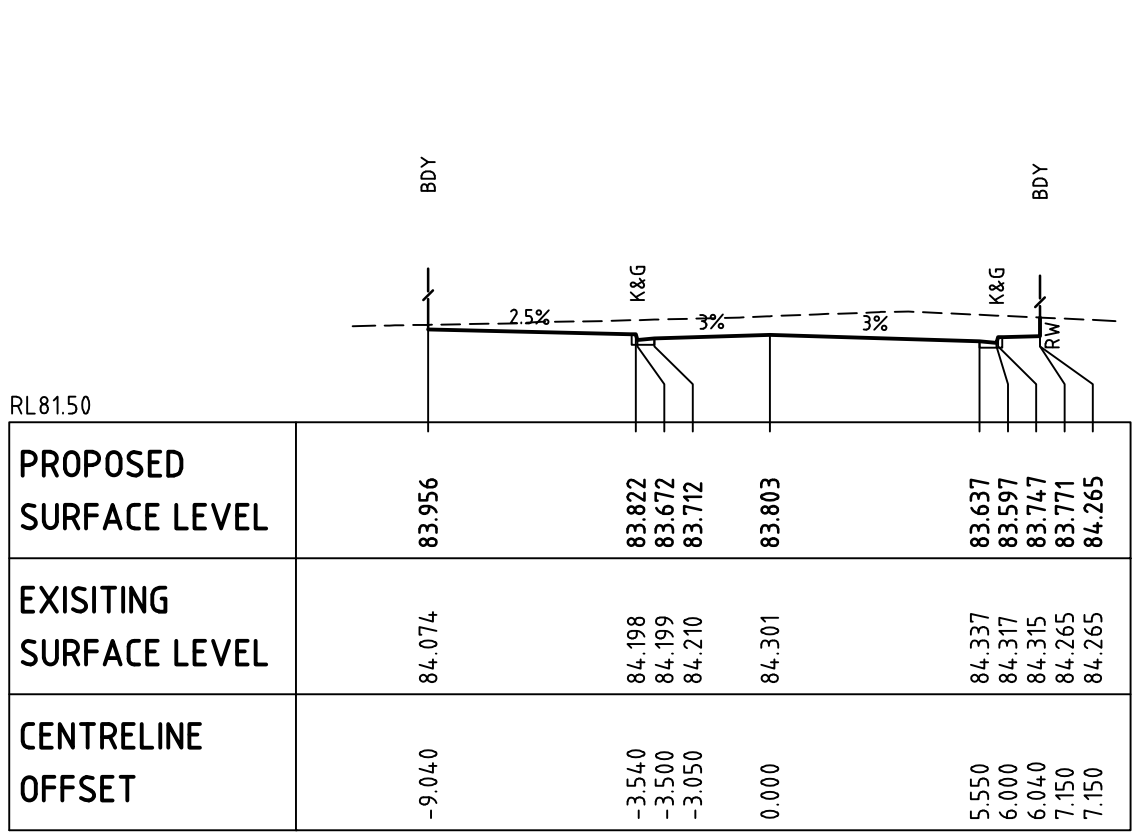


CH 20
1:200
(TYPICAL)

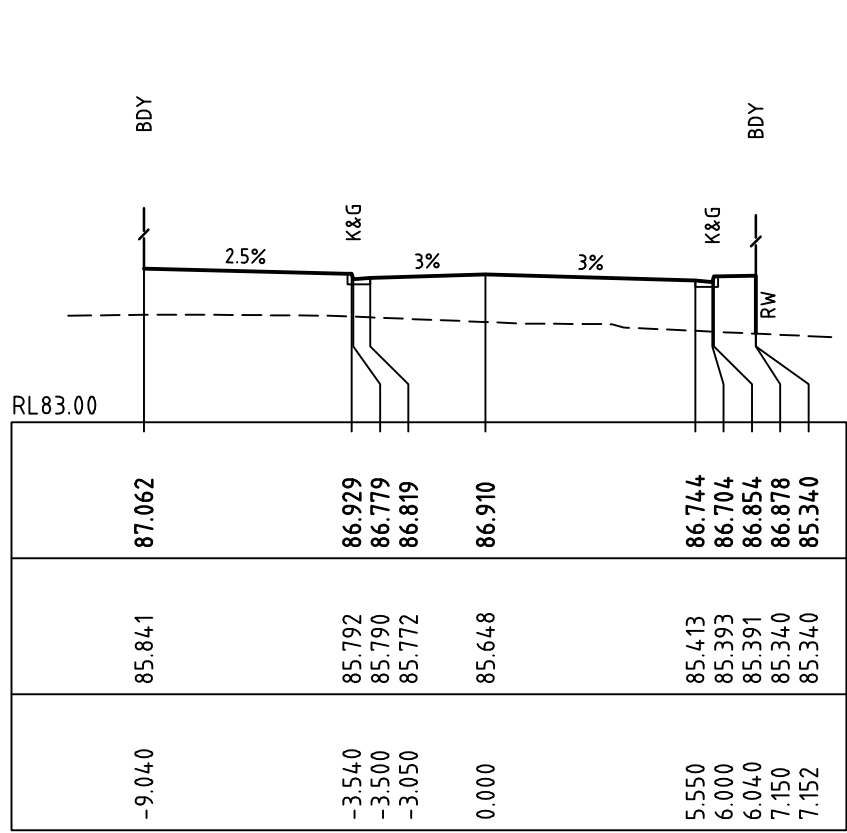

CH 40

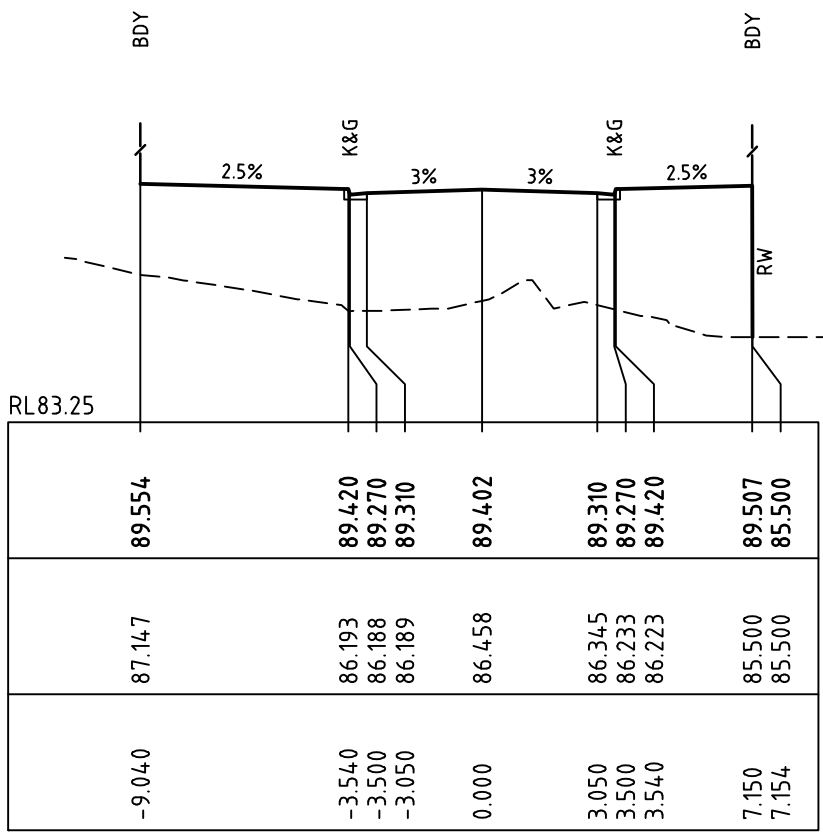


CH 60

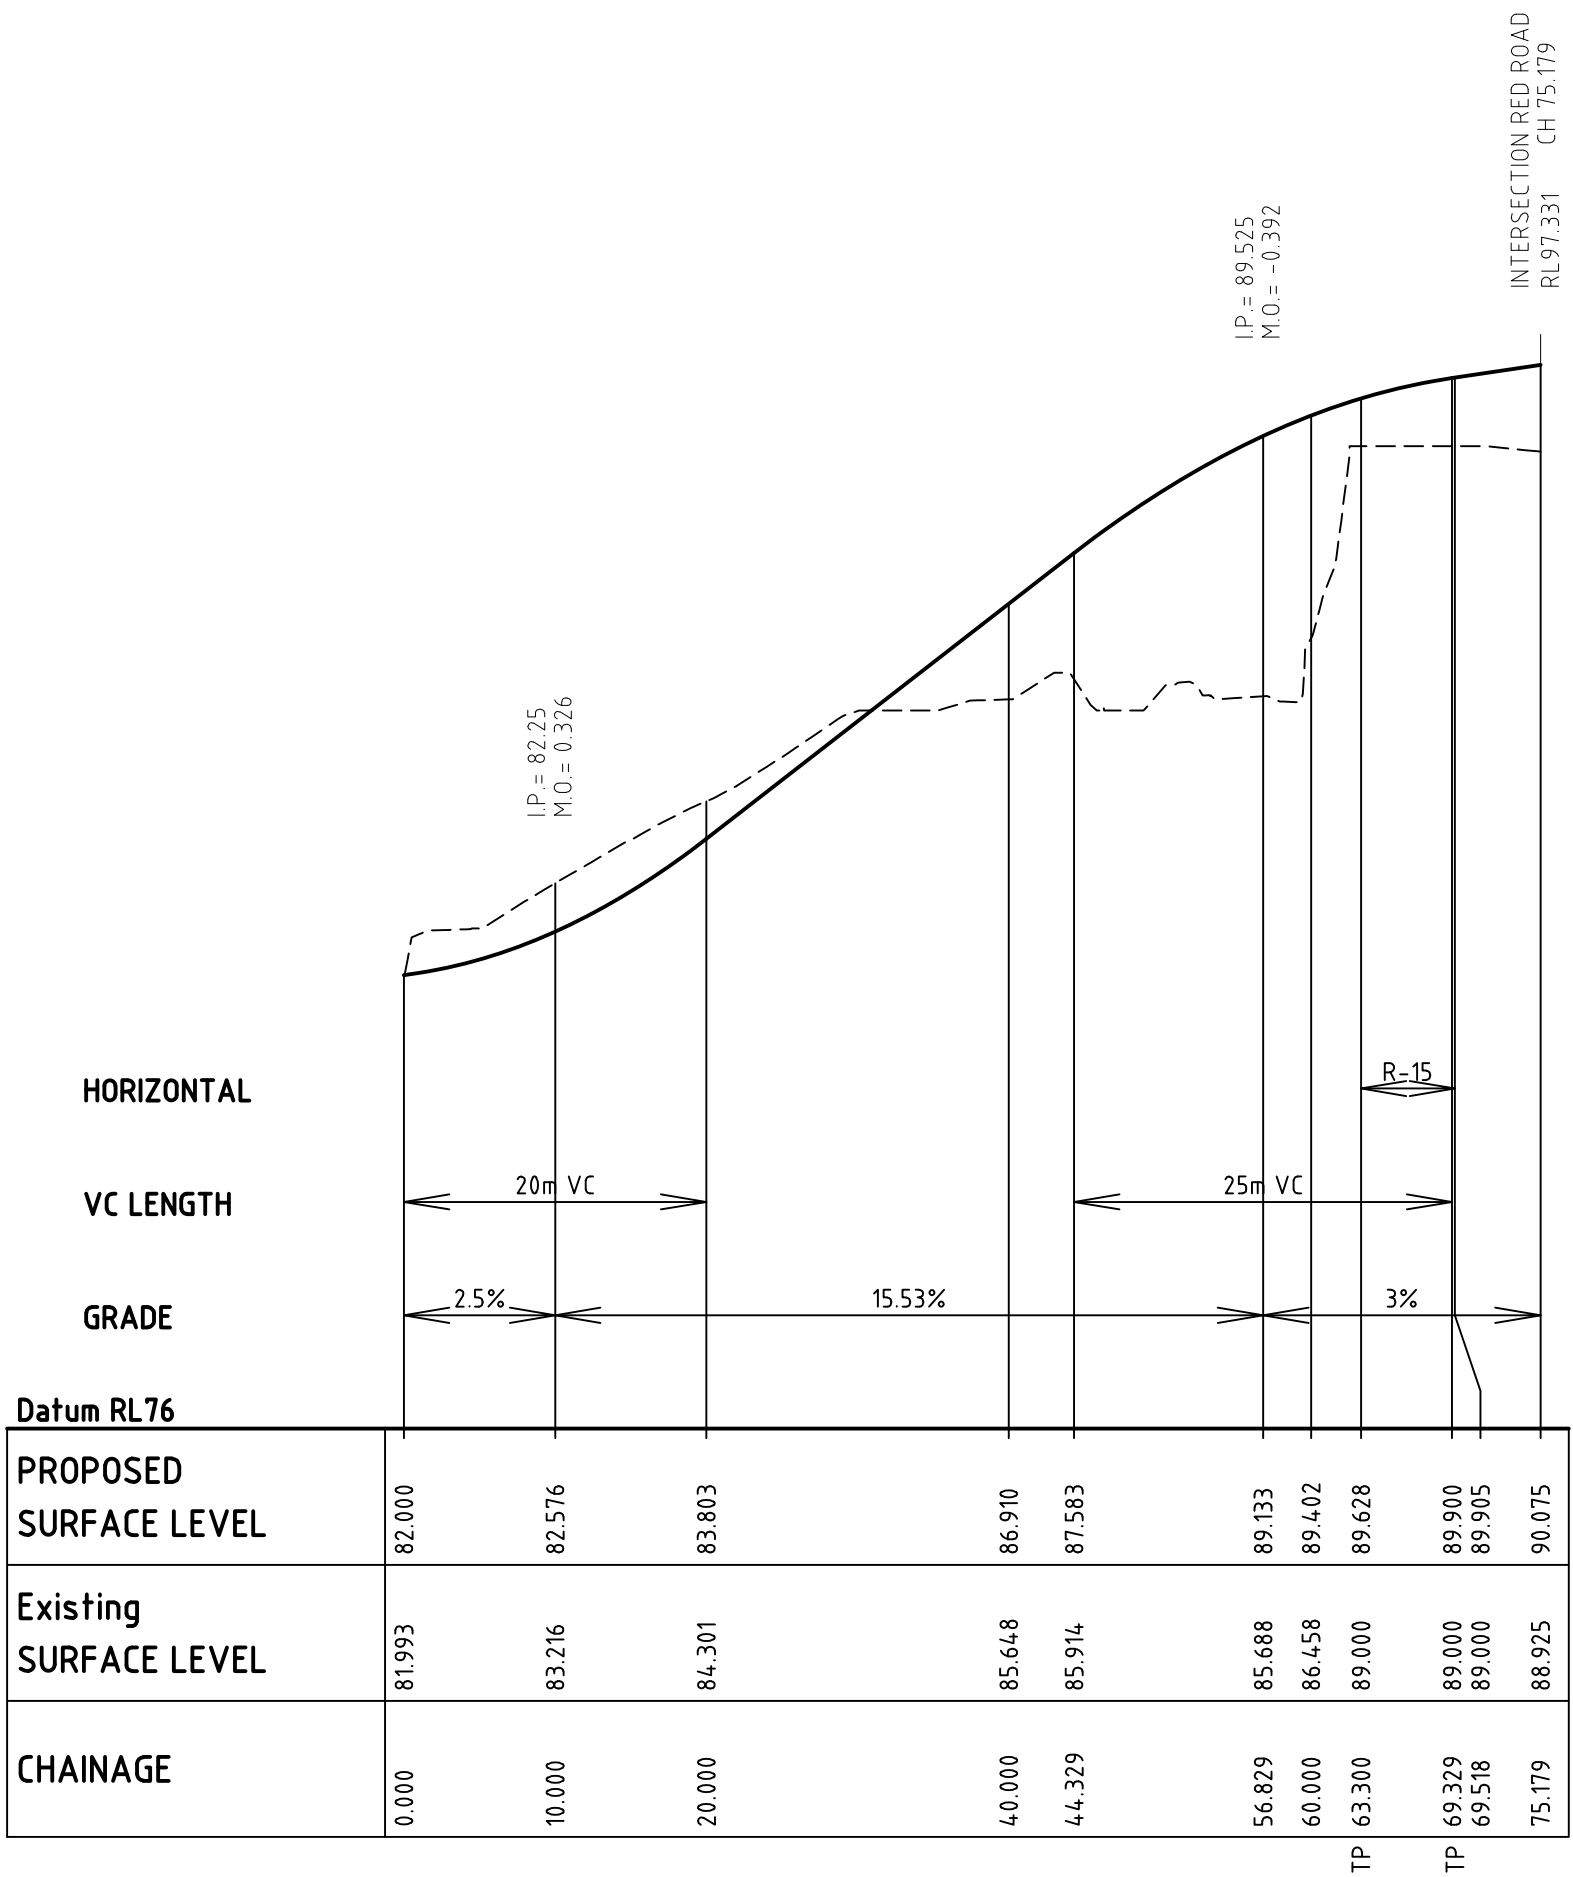

BLUE ROAD LONGITUDINAL SECTION

SCALE 1:500 HORI
1:100 VERT.

ROAD IS DESIGNED TO A MAX SPEED OF 30km/Hr


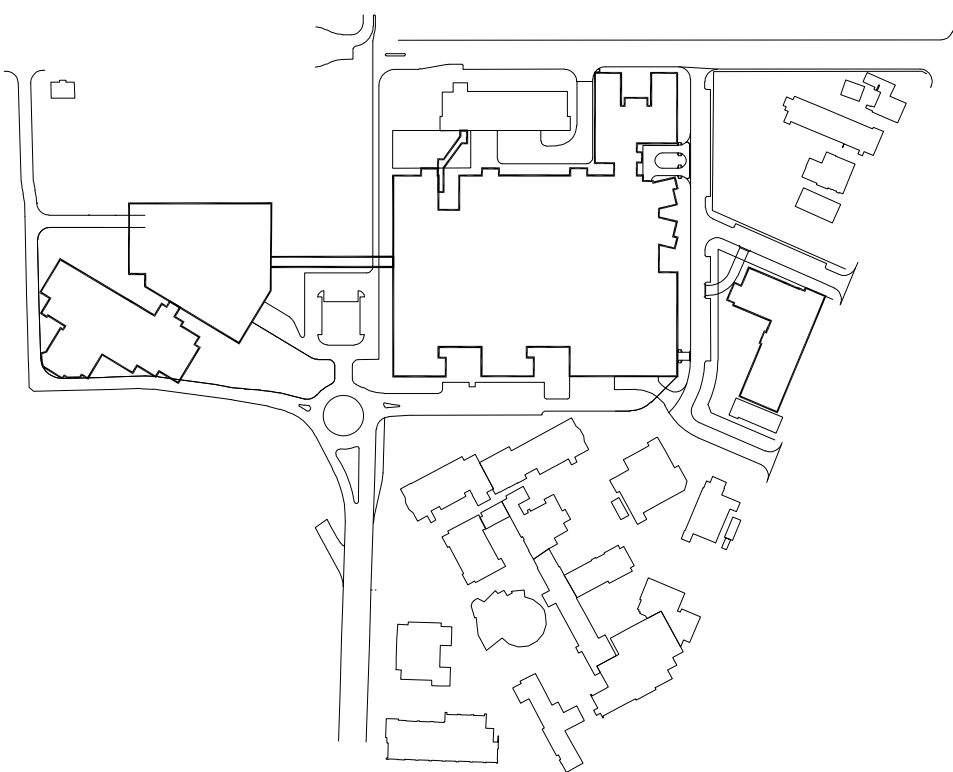


LEGEND:

--- EXISTING LEVEL

--- PROPOSED LEVEL

LONGITUDINAL SCALES (B1):

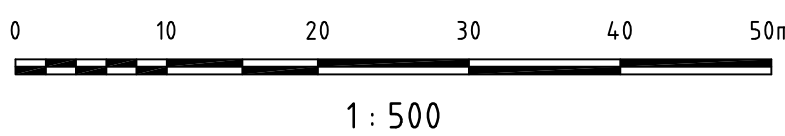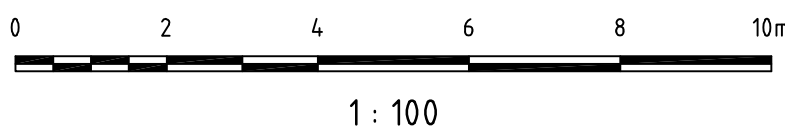

CROSS SECTION SCALE (B1):

