B1 SHEET

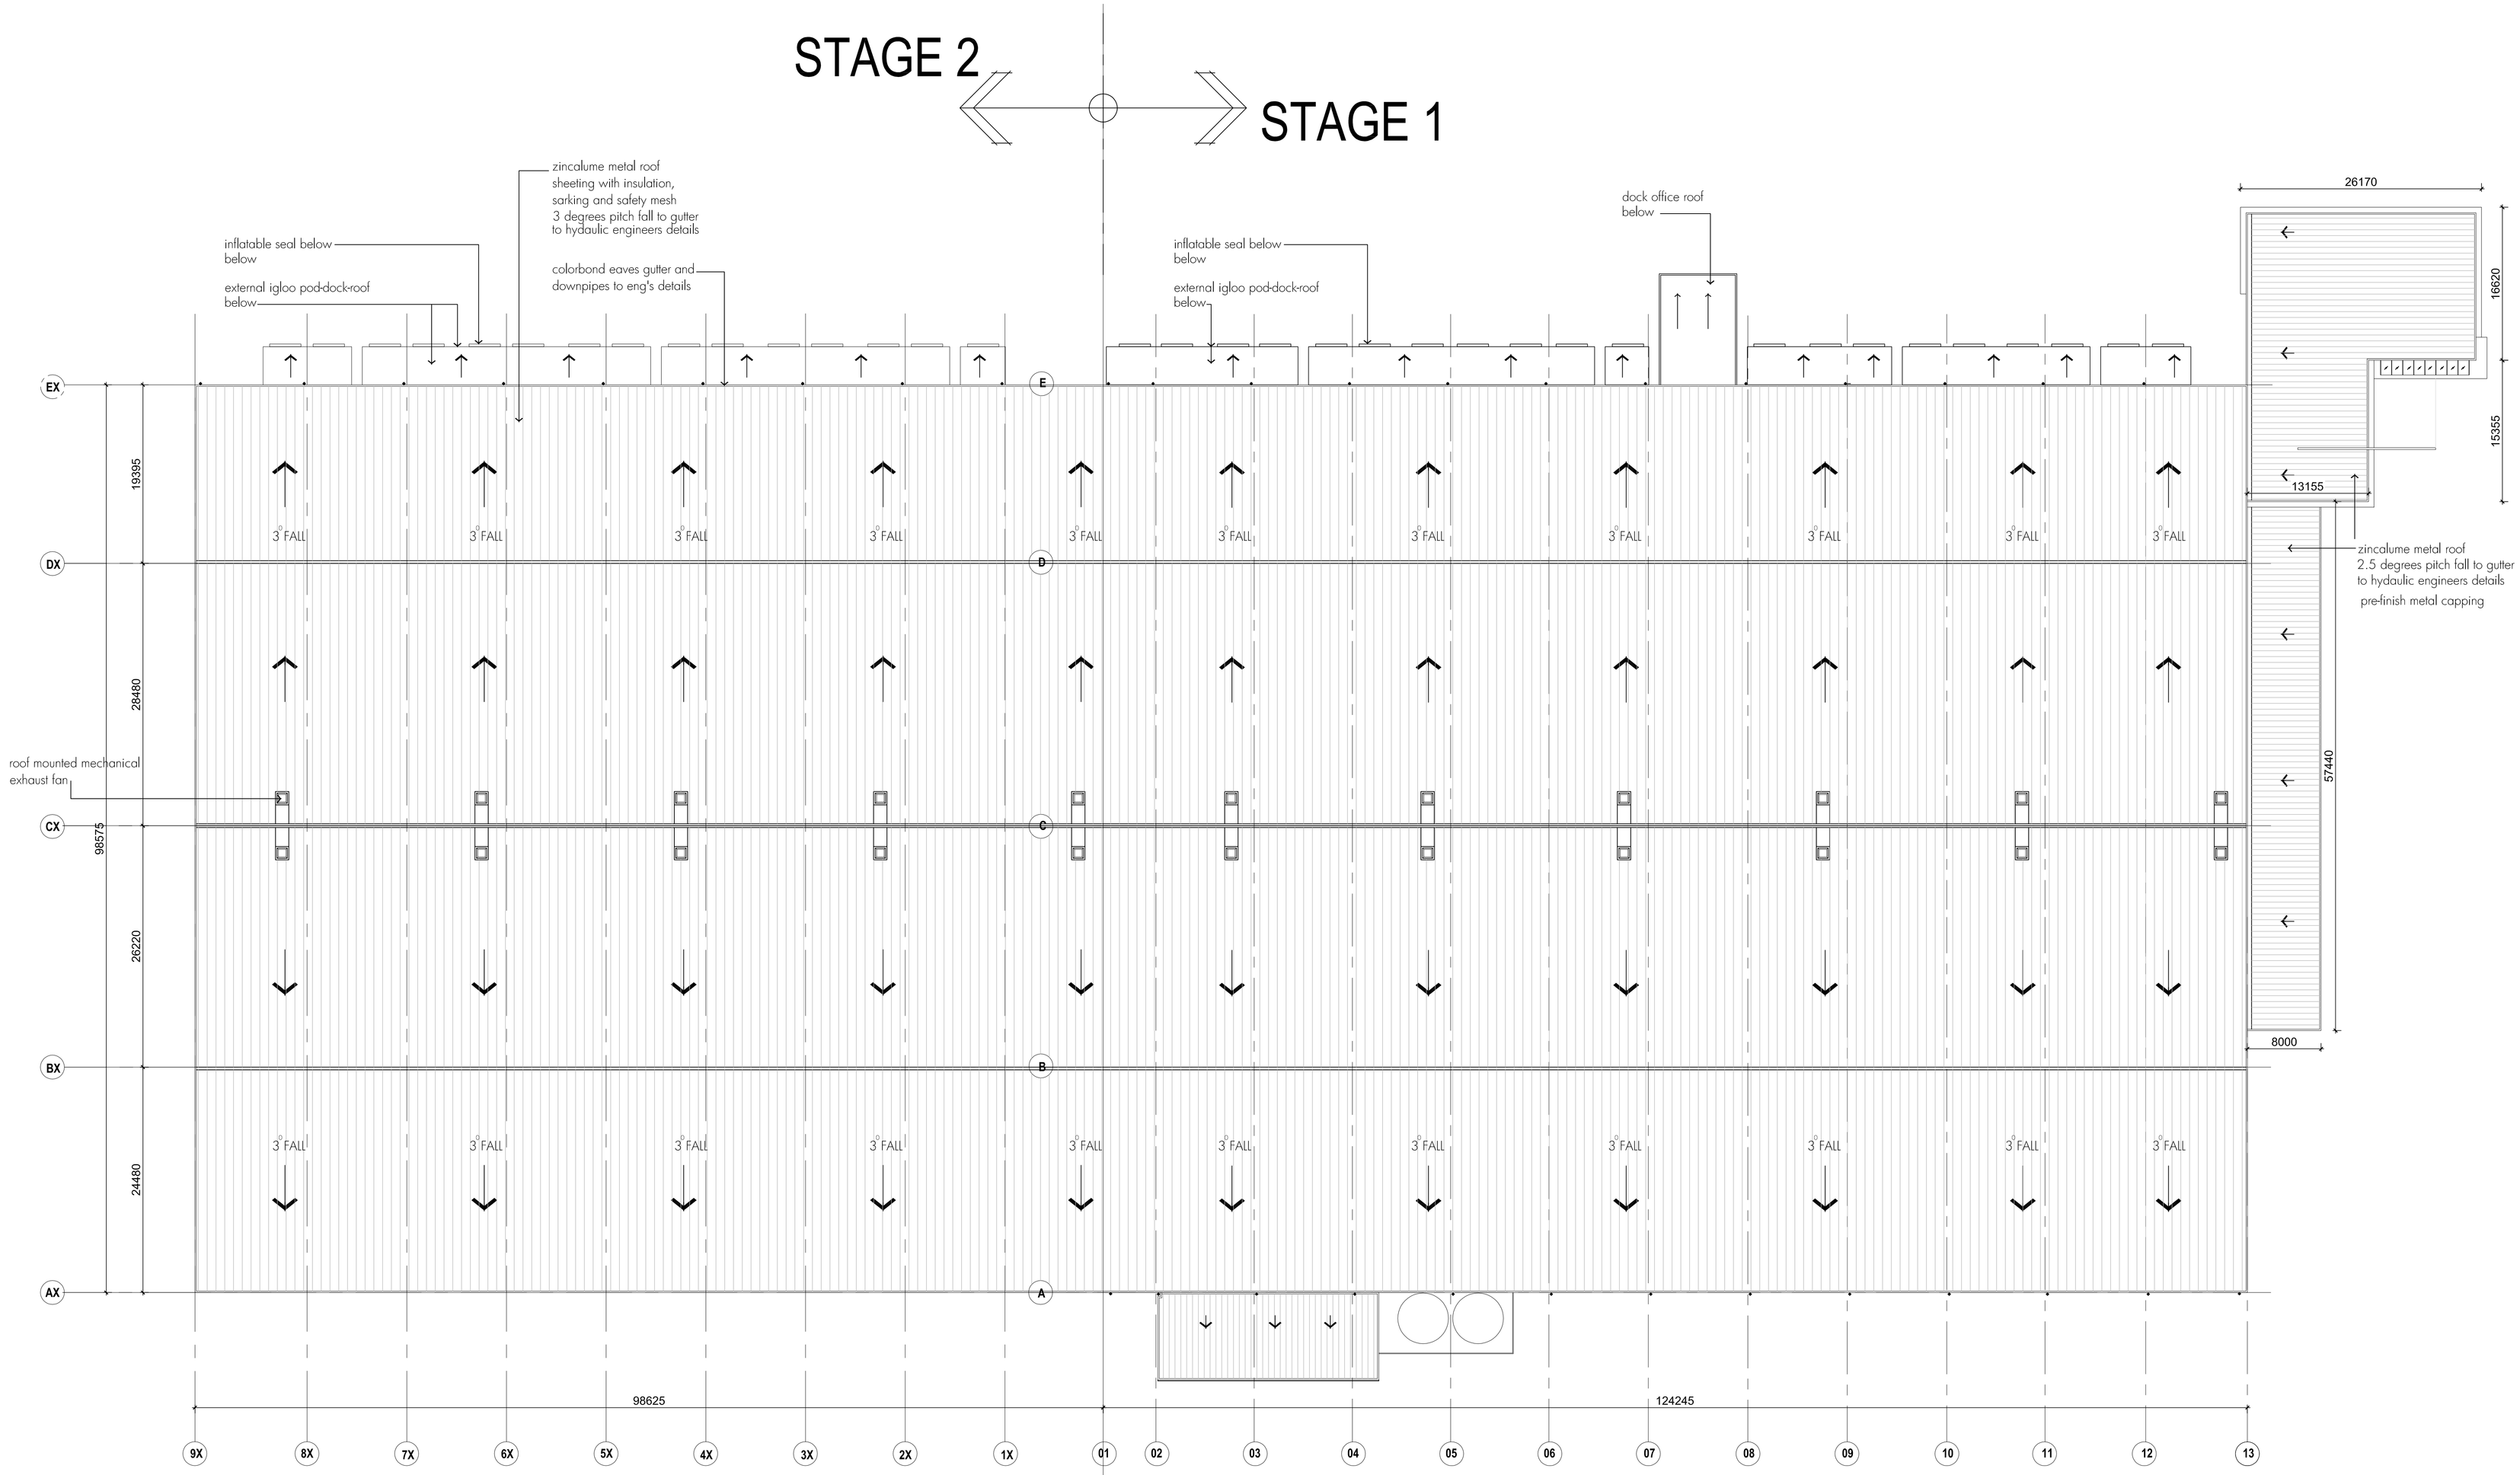

SCALE

0 5 10 20m

01 OVERALL ROOF PLAN

1:300 @ A1

NOT FOR CONSTRUCTION

Notes :

DO NOT SCALE OF DRAWING – DIMENSIONS & LEVELS TO BE VERIFIED PRIOR TO COMMENCEMENT OF WORK WITH FIGURED DIMENSIONS IN PREFERENCE TO SCALED DIMENSIONS.
MATERIALS & WORKMANSHIP TO BE IN STRICT ACCORDANCE WITH ALL RELEVANT S.A.A. STANDARDS, BCA & LOCAL AUTHORITIES REQUIREMENTS.

COPYRIGHT – THIS DRAWING IS SUBJECT TO COPYRIGHT AND IS THE PROPERTY OF THE AUTHOR. THIS DRAWING MUST NOT BE RETAINED, COPIED OR USED WITHOUT THE GIVEN AUTHORITY OF SPPACE DESIGN PTY LTD.

Sheet Size – B1

Revisions :

B	12.09.08	DA - REVISED ISSUE
C	06.11.08	DA - REVISED ISSUE

Structural Consultant :

Mechanical Consultant :

Hydraulic Consultant :

Landscape Consultant :

Electrical Consultant :

Fire Consultant :

Design & Construction Manager :

hansen yuncken BUILDING VALUE

Hansen Yuncken Pty Ltd
Level 4, 5 Rosebery Avenue
Rosebery NSW 2018
ph: (02) 9770 7600
fax: (02) 9770 7601

Project Manager :

SPPACEDESIGN
Suite 505 147 King Street
Sydney NSW 2000
ph: (02) 9232 7760 fax: (02) 9231 2717
email: allanw@sppacedesign.com.au
SPPACE DESIGN Pty Ltd ABN 331 205 266 50

Project :
VERSACOLD

Address :
SITE D, LOCKWOOD ROAD
ERSKINE PARK NSW

Drawing :
DEVELOPMENT APPLICATION
OVERALL ROOF PLAN

Client :
GPT GROUP

Scales :	Date :	Drawn :
1:300 @ B1	12.09.2008	AW
Project No :	Drawing No :	Issue :
230708	VC-LE-DA-004	C