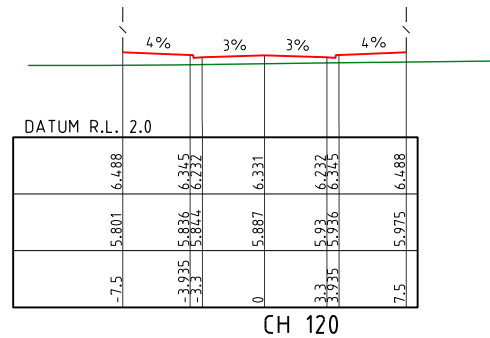
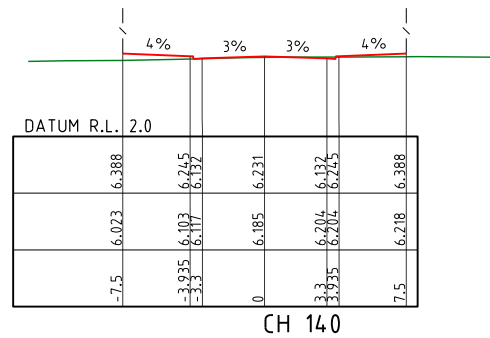
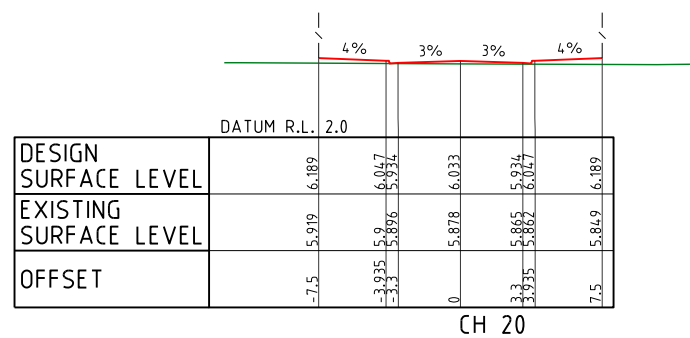
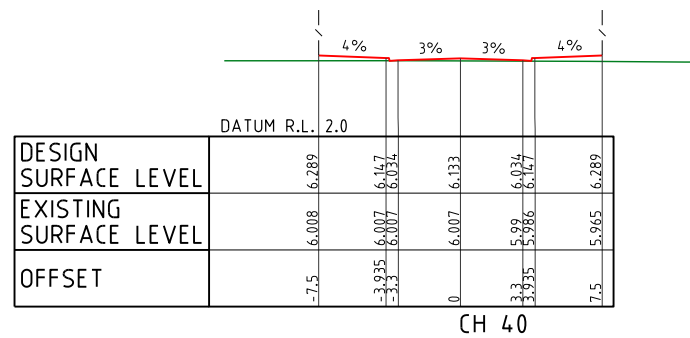
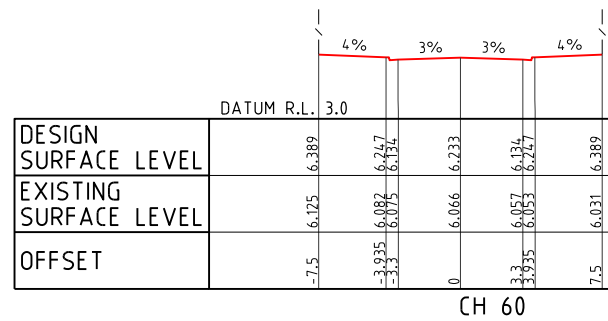
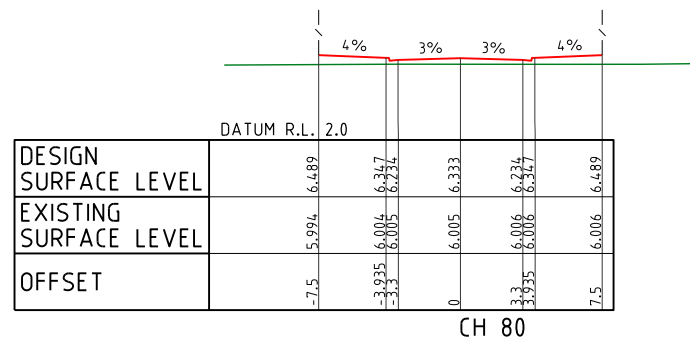
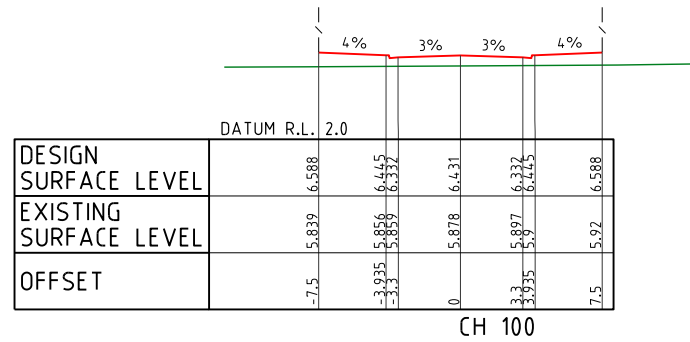
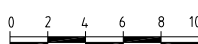


ROAD 15


PROJECT NAME KINGS FOREST BULK EARTHWORKS-PRECINCTS 03, 04 & 05 PRELIMINARY-PRECINCT 05		
REAL PROPERTY DESCRIPTION Part of Lot 6 on DP875446, Part of Lot 1 on DP781633, Part of Lot 40 on DP7482 & Part of Lot 2 on DP819015 PARISH OF CUDGEN . COUNTY OF ROUS .		
CLIENT PROJECT 28 PTY LTD		
 Scale 1:200 - A1 (1:400 - A3)		
I S S U E S	D A T E	
TENDER		
STATE AUTHORITY	05-09-12	
SURVEY		
ELECTRICAL		
CONSTRUCTION		
A	05-09-12	STATE AUTHORITY ISSUE
P R E	D A T E	A M E N D M E N T
COPYRIGHT IS VESTED IN MORTONS URBAN SOLUTIONS AND WRITTEN CONSENT IS REQUIRED PRIOR TO REPRODUCTION. COPYRIGHT MORTONS URBAN SOLUTIONS 2000 . DO NOT SCALE FROM THIS DRAWING.		
ALL DRAWINGS ARE TO BE READ IN CONJUNCTION WITH 001-NOTES AND 002-LEGEND		
ASSOCIATED CONSULTANTS LANDSURV Pty. Ltd. 14 Enid St., TWEED HEADS NSW 2485 Ph. (07) 55367055		
 agricultural and environmental scientists		
DRAWING TITLE ROAD CROSS SECTIONS ROAD 15		
 MORTONS urbansolutions Urban & Regional Planning Civil Engineering Project Coordination MUS Pty Ltd T/as: Mortons-Urban Solutions ABN 39 116 375 065 mortons@urbansolutions.net.au www.urbandsolutions.net.au Tel 07 5571 1099 Fax 07 5571 1088 Postal Address PO Box 2484 Southport QLD 4215 Gold Coast Office Suite 9, 19 Short St Southport QLD 4215		
DESIGNED RB	DRAWN BL	
APPROVED	DATE 28-08-12	
DRAWING NUMBER		
12301-05-310		
AMEND.		
A		

DRAWING NUMBER	AMEND.
12301-05-311	A

PROJECT NAME
**KINGS
FOREST**
BULK EARTHWORKS-PRECINCTS
03, 04 & 05
PRELIMINARY-PRECINCT 05

REAL PROPERTY DESCRIPTION
Part of Lot 6 on DP875446, Part of Lot 1 on DP781633,
Part of Lot 40 on DP7482 & Part of Lot 2 on DP819015
PARISH OF CUDGEN.
COUNTY OF ROUS.

CLIENT
**PROJECT 28
PTY LTD**

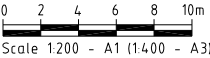

ISSUES	DATE	
TENDER		
STATE AUTHORITY	05-09-12	
SURVEY		
ELECTRICAL		
CONSTRUCTION		

A	05-09-12	STATE AUTHORITY ISSUE
PRE	DATE	AMENDMENT

COPYRIGHT IS VESTED IN MORTONS URBAN SOLUTIONS AND
WRITTEN CONSENT IS REQUIRED PRIOR TO REPRODUCTION.
COPYRIGHT MORTONS URBAN SOLUTIONS 2000 .
DO NOT SCALE FROM THIS DRAWING.

ALL DRAWINGS ARE TO BE READ IN CONJUNCTION
WITH 001-NOTES AND 002-LEGEND

ASSOCIATED CONSULTANTS
LANDSURV Pty. Ltd.
14 Enid St.,
TWEED HEADS NSW 2485
Ph. (07) 55367055

GILBERT+SUTHERLAND
agricultural and environmental scientists

DRAWING TITLE

ROAD CROSS SECTIONS
ROAD 17

MORTONS
urbansolutions
Urban & Regional Planning
Civil Engineering
Project Coordination





















MUS Pty Ltd T/As:
Mortons-Urban Solutions
ABN 39 116 375 065
mortons@urbansolutions.net.au
www.urbansolutions.net.au
Tel 07 5571 1099
Fax 07 5571 1088

Postal Address
PO Box 2484
Southport QLD 4215


Gold Coast Office
Suite 9, 19 Short St
Southport QLD 4215

DESIGNED	RB	DRAWN	BL
APPROVED		DATE	28-08-12


DRAWING NUMBER	AMEND.
12301-05-312	A

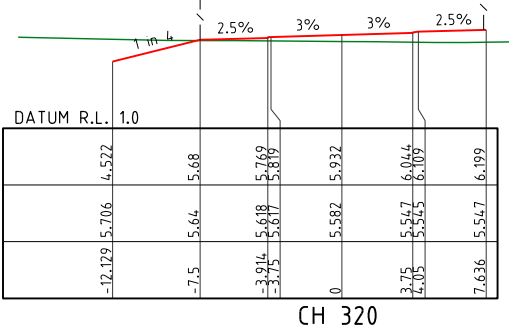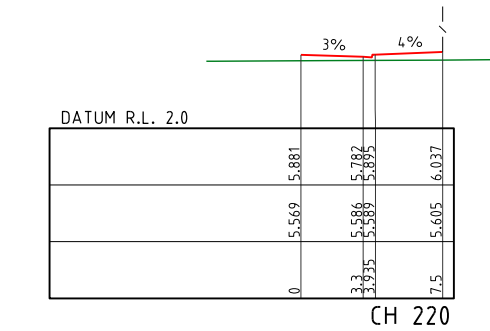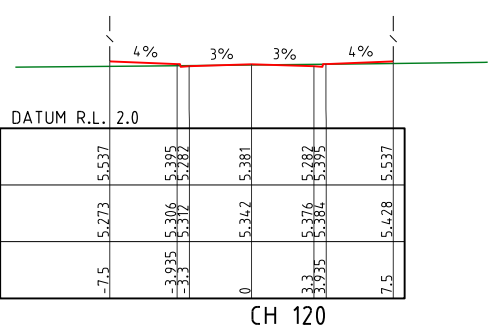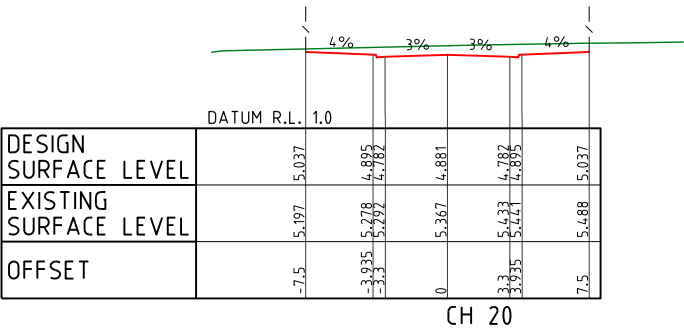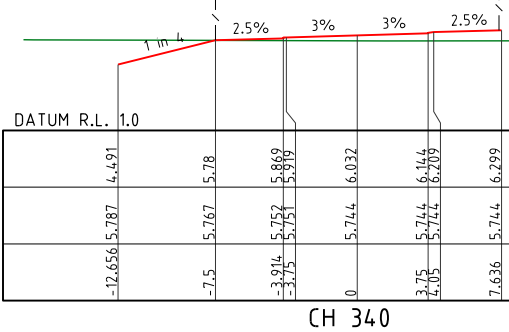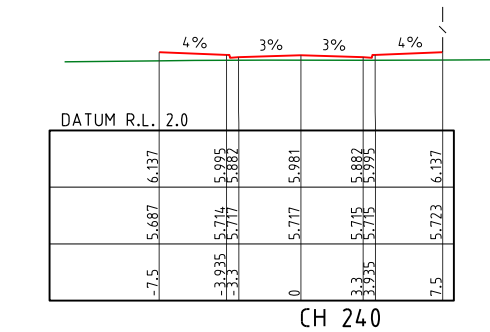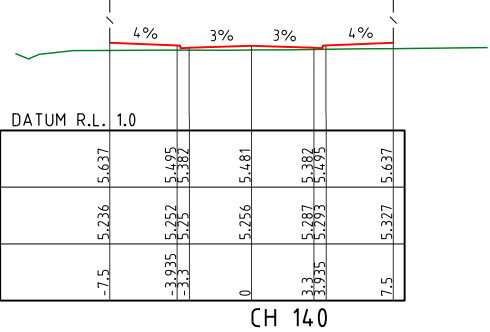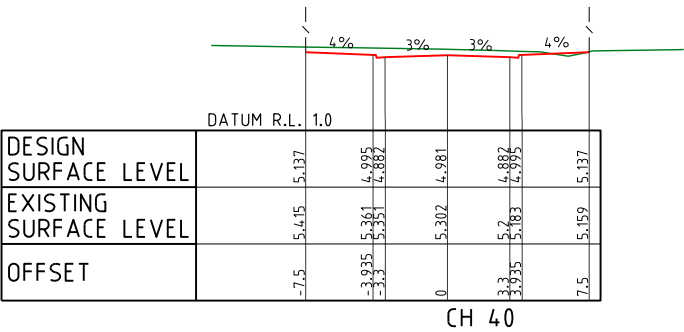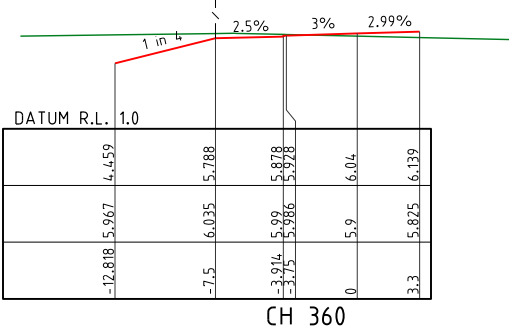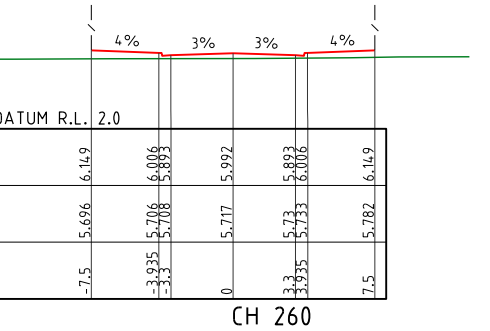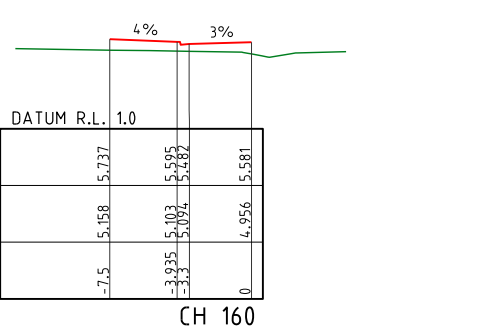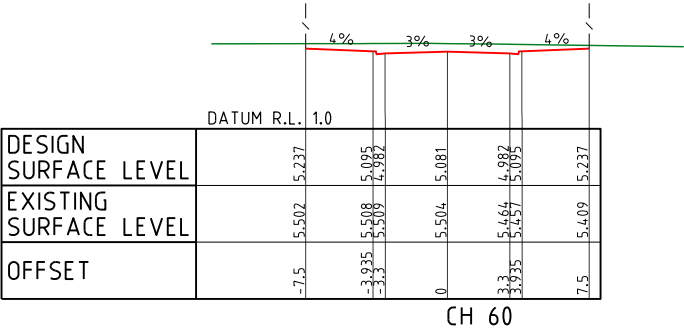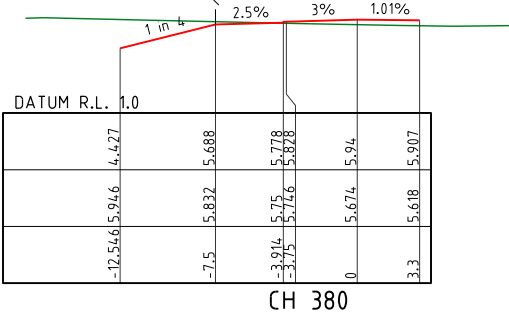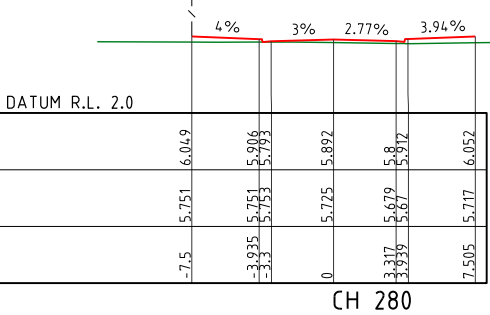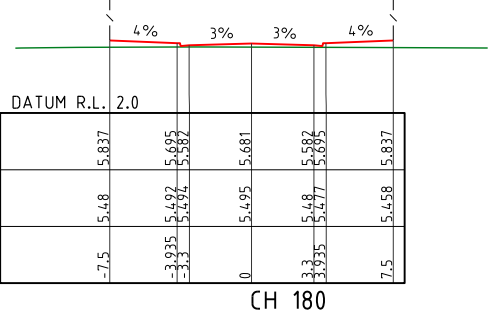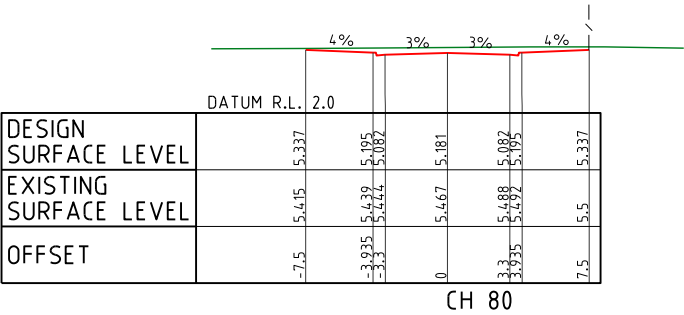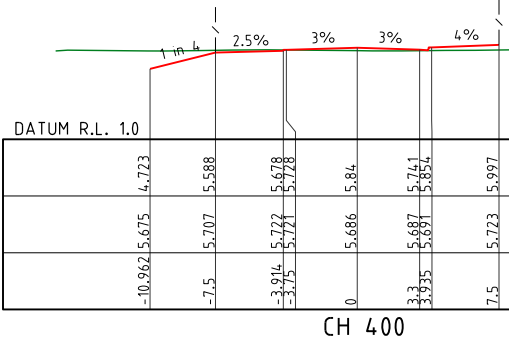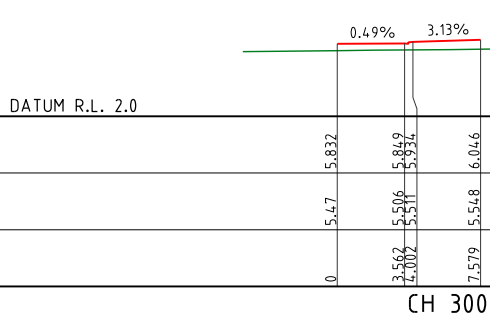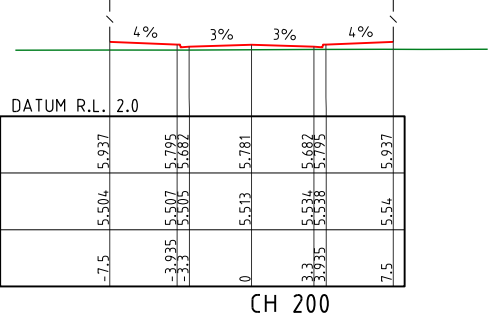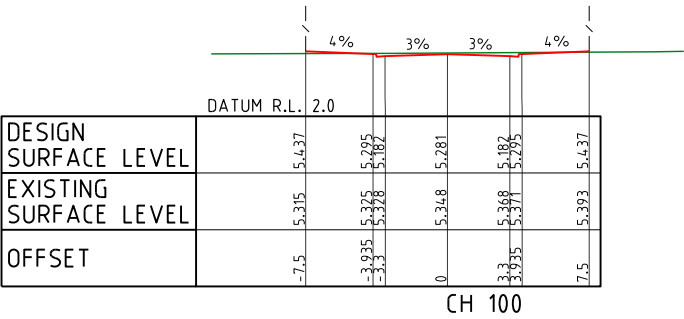


ROAD 17

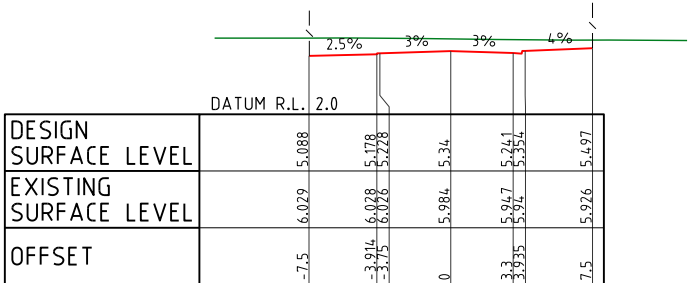


CH 500

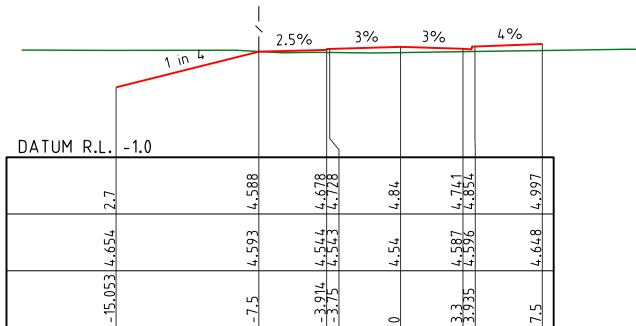


CH 600

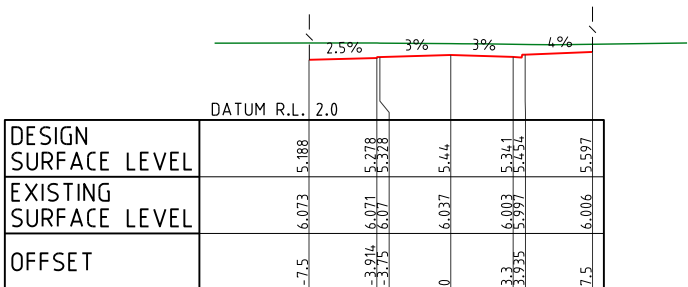


CH 480

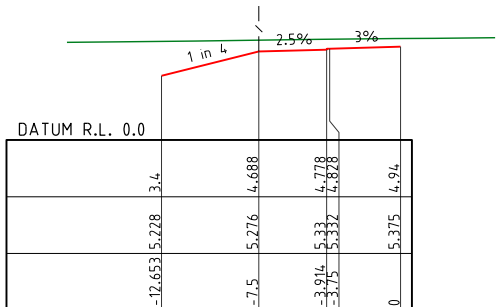


CH 580

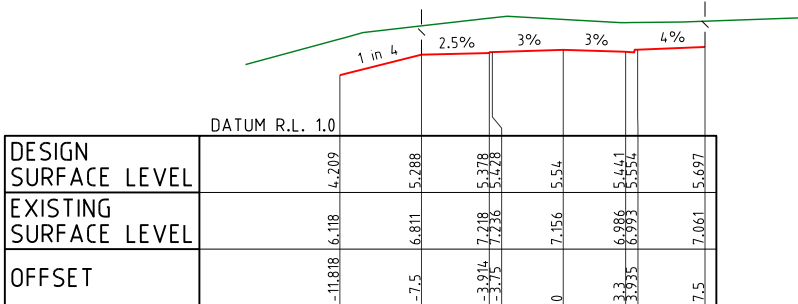


CH 460

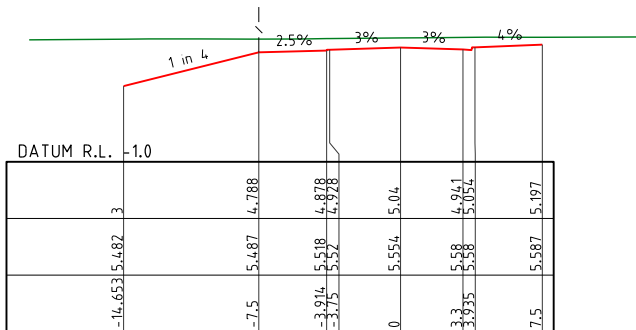


CH 560

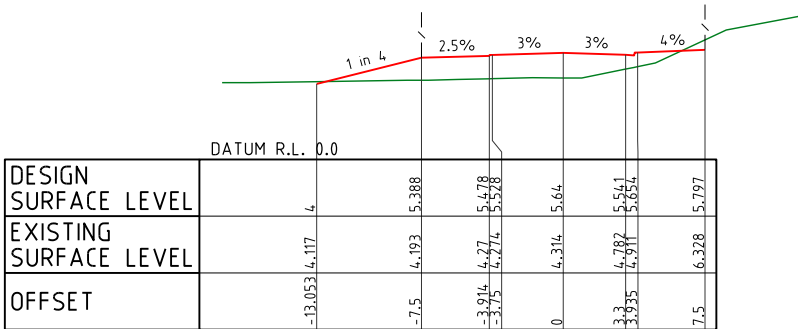


CH 440

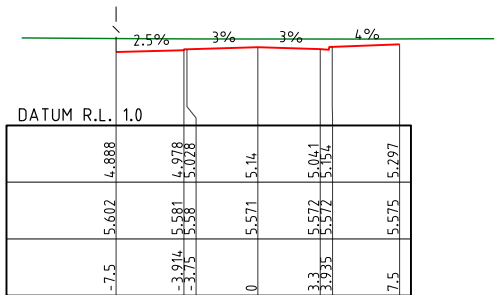


CH 540

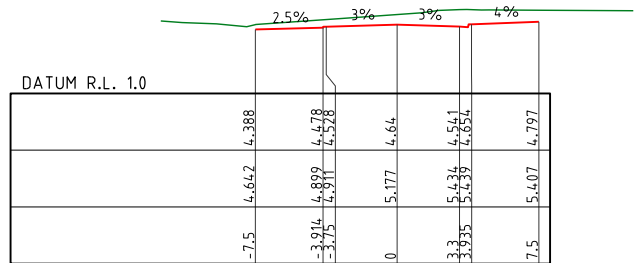


CH 640

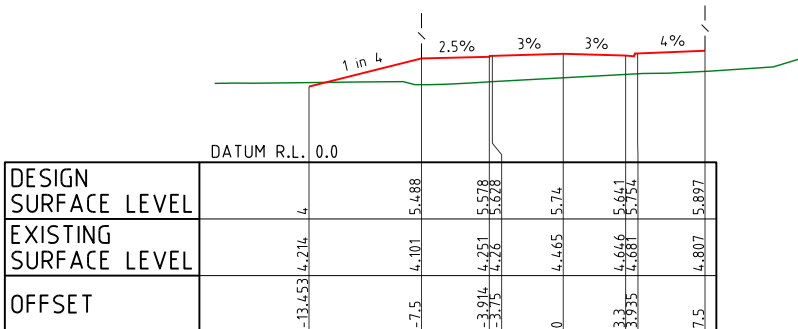

CH 420

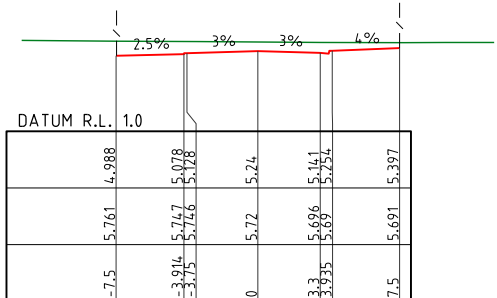

CH 520

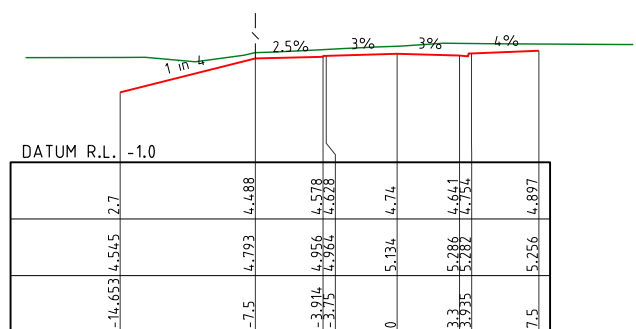

CH 620

ROAD 17 (Cont.)

PROJECT NAME
KINGS FOREST
BULK EARTHWORKS-PRECINCTS
03, 04 & 05
PRELIMINARY-PRECINCT 05

REAL PROPERTY DESCRIPTION
Part of Lot 6 on DP875446, Part of Lot 1 on DP781633,
Part of Lot 40 on DP7482 & Part of Lot 2 on DP819015
PARISH OF CUDGEN
COUNTY OF ROUS

CLIENT
**PROJECT 28
PTY LTD**

0 2 4 6 8 10m
Scale 1:200 - A1 (1:400 - A3)

ISSUES	DATE	
TENDER		
STATE AUTHORITY	05-09-12	
SURVEY		
ELECTRICAL		
CONSTRUCTION		

A	05-09-12	STATE AUTHORITY ISSUE
PRE DATE		AMENDMENT

COPYRIGHT IS VESTED IN MORTONS URBAN SOLUTIONS AND
WRITTEN CONSENT IS REQUIRED PRIOR TO REPRODUCTION.
COPYRIGHT MORTONS URBAN SOLUTIONS 2000
DO NOT SCALE FROM THIS DRAWING.

ALL DRAWINGS ARE TO BE READ IN CONJUNCTION
WITH 001-NOTES AND 002-LEGEND

ASSOCIATED CONSULTANTS
LANDSURV Pty. Ltd.
14 Enid St.,
TWEED HEADS NSW 2485
Ph. (07) 55367055

GILBERT+SUTHERLAND
agricultural and environmental scientists

DRAWING TITLE

ROAD CROSS SECTIONS
ROAD 17 (Cont.)

MORTONS
urbansolutions
Urban & Regional Planning
Civil Engineering
Project Coordination

MUS Pty Ltd T/As:
Mortons-Urban Solutions
ABN 39 116 375 065
mortons@urbansolutions.net.au
www.urbansolutions.net.au
Tel 07 5571 1099
Fax 07 5571 1088







Postal Address
PO Box 2484
Southport QLD 4215

Gold Coast Office
Suite 9, 19 Short St
Southport QLD 4215


DESIGNED RB	DRAWN BL
APPROVED	DATE 28-08-12








DRAWING NUMBER
12301-05-313


AMEND.
A

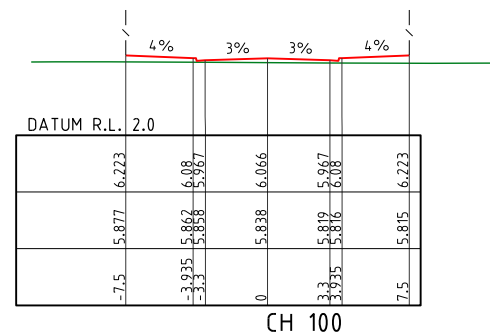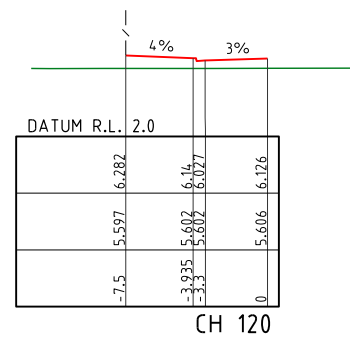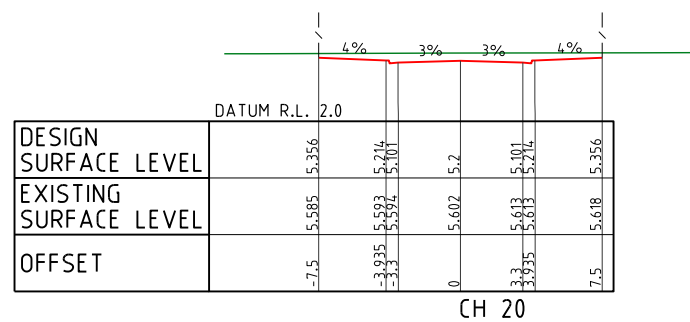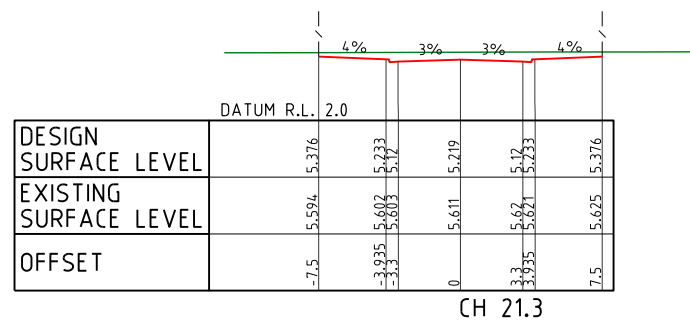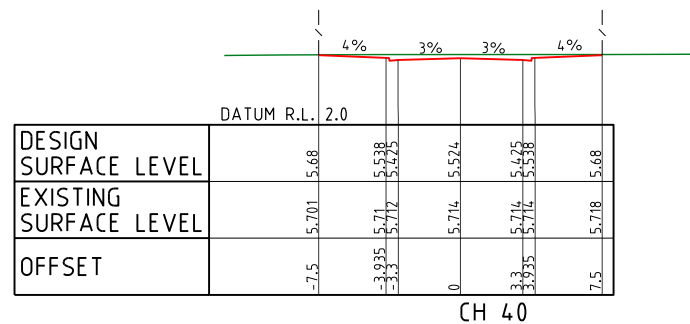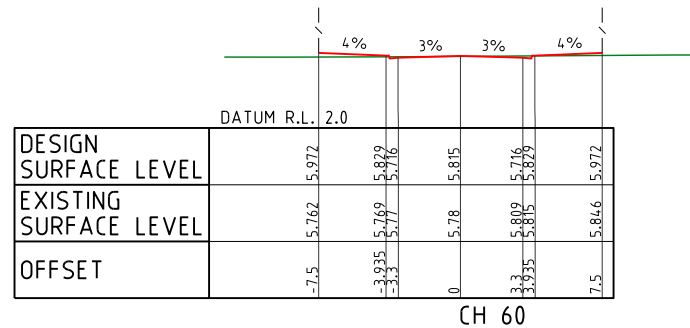










ROAD 18

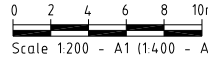PROJECT NAME KINGS FOREST BULK EARTHWORKS-PRECINCTS 03, 04 & 05 PRELIMINARY-PRECINCT 05	
REAL PROPERTY DESCRIPTION Part of Lot 6 on DP875446, Part of Lot 1 on DP781633, Part of Lot 40 on DP7482 & Part of Lot 2 on DP819015 PARISH OF CUDGEN . COUNTY OF ROUS .	
CLIENT PROJECT 28 PTY LTD	
	
<table border="1" style="width: 100%; border-collapse: collapse;"> <thead> <tr> <th style="width: 33%;">ISSUES</th> <th style="width: 33%;">DATE</th> <th style="width: 33%;"></th> </tr> </thead> <tbody> <tr><td>TENDER</td><td></td><td></td></tr> <tr><td>STATE AUTHORITY</td><td>05-09-12</td><td></td></tr> <tr><td>SURVEY</td><td></td><td></td></tr> <tr><td>ELECTRICAL</td><td></td><td></td></tr> <tr><td>CONSTRUCTION</td><td></td><td></td></tr> <tr><td> </td><td></td><td></td></tr> <tr><td> </td><td></td><td></td></tr> <tr><td> </td><td></td><td></td></tr> <tr><td> </td><td></td><td></td></tr> <tr><td> </td><td></td><td></td></tr> <tr><td> </td><td></td><td></td></tr> <tr><td> </td><td></td><td></td></tr> <tr><td>A</td><td>05-09-12</td><td>STATE AUTHORITY ISSUE</td></tr> <tr> <td>P R E</td> <td>D A T E</td> <td>A M E N D M E N T</td> </tr> </tbody> </table>			ISSUES	DATE		TENDER			STATE AUTHORITY	05-09-12		SURVEY			ELECTRICAL			CONSTRUCTION																								A	05-09-12	STATE AUTHORITY ISSUE	P R E	D A T E	A M E N D M E N T
ISSUES	DATE	
TENDER	
STATE AUTHORITY	05-09-12	
SURVEY	
ELECTRICAL	
CONSTRUCTION	
A	05-09-12	STATE AUTHORITY ISSUE	
P R E	D A T E	A M E N D M E N T	
COPYRIGHT IS VESTED IN MORTONS URBAN SOLUTIONS AND WRITTEN CONSENT IS REQUIRED PRIOR TO REPRODUCTION. COPYRIGHT MORTONS URBAN SOLUTIONS 2000 . DO NOT SCALE FROM THIS DRAWING.	
ALL DRAWINGS ARE TO BE READ IN CONJUNCTION WITH 001-NOTES AND 002-LEGEND	
ASSOCIATED CONSULTANTS LANDSURV Pty. Ltd. 14 Enid St., TWEED HEADS NSW 2485 Ph. (07) 55367055	
	
DRAWING TITLE	
ROAD CROSS SECTIONS ROAD 18	
 MORTONS urban solutions Urban & Regional Planning Civil Engineering Project Coordination MUS Pty Ltd T/A:s Mortons-Urban Solutions ABN 39 116 375 065 mortons@urbansolutions.net.au www.urbansolutions.net.au Tel 07 5571 1099 Fax 07 5571 1088 Postal Address PO Box 2484 Southport QLD 4215 Gold Coast Office Suite 9, 19 Short St Southport QLD 4215	
<table border="1" style="width: 100%; border-collapse: collapse;"> <tr> <td style="width: 50%;">DESIGNED RB</td> <td style="width: 50%;">DRAWN BL</td> </tr> <tr> <td>APPROVED</td> <td>DATE 28-08-12</td> </tr> </table>			DESIGNED RB	DRAWN BL	APPROVED	DATE 28-08-12	
DESIGNED RB	DRAWN BL	
APPROVED	DATE 28-08-12	
DRAWING NUMBER		AMEND.	
12301-05-314		A	

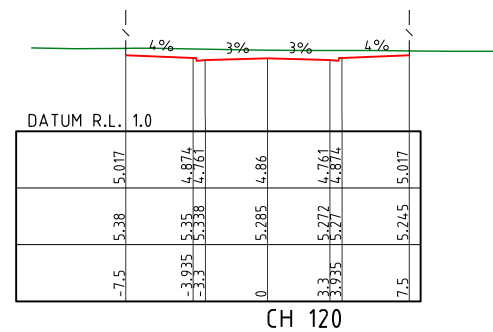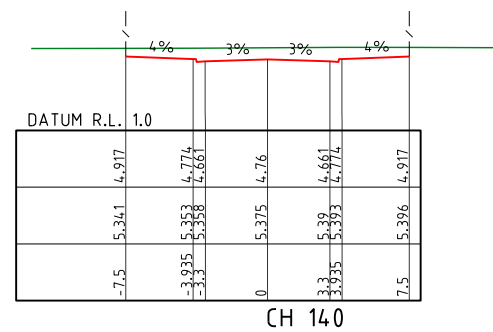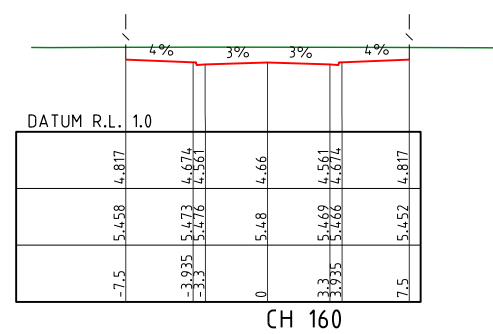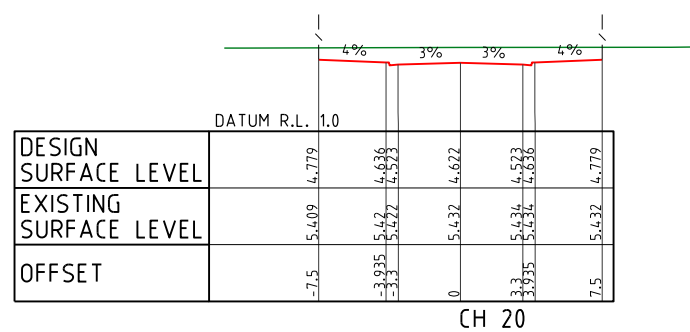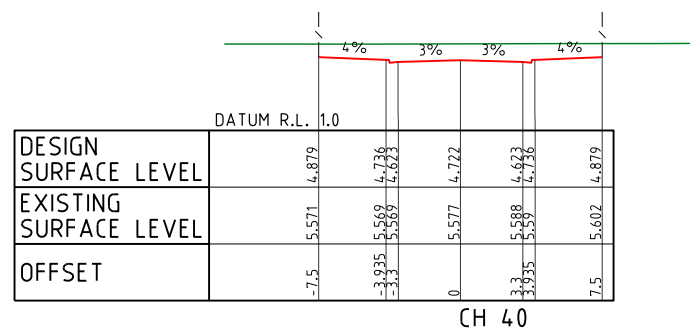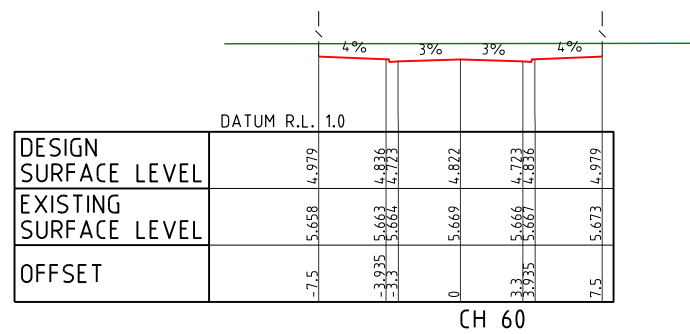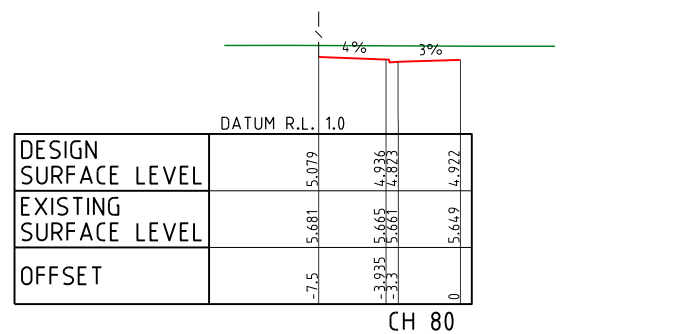ROAD 19

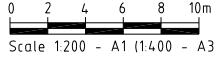PROJECT NAME KINGS FOREST BULK EARTHWORKS-PRECINCTS 03, 04 & 05 PRELIMINARY-PRECINCT 05		
REAL PROPERTY DESCRIPTION Part of Lot 6 on DP875446, Part of Lot 1 on DP781633, Part of Lot 40 on DP7482 & Part of Lot 2 on DP819015 PARISH OF CUDGEN . COUNTY OF ROUS .		
CLIENT PROJECT 28 PTY LTD		
		
ISSUES	DATE	
TENDER		
STATE AUTHORITY	05-09-12	
SURVEY		
ELECTRICAL		
CONSTRUCTION		
A	05-09-12	STATE AUTHORITY ISSUE
PRE	DATE	AMENDMENT
COPYRIGHT IS VESTED IN MORTONS URBAN SOLUTIONS AND WRITTEN CONSENT IS REQUIRED PRIOR TO REPRODUCTION. COPYRIGHT MORTONS URBAN SOLUTIONS 2000 . DO NOT SCALE FROM THIS DRAWING.		
ALL DRAWINGS ARE TO BE READ IN CONJUNCTION WITH 001-NOTES AND 002-LEGEND		
ASSOCIATED CONSULTANTS LANDSURV Pty. Ltd. 14 Enid St., TWEED HEADS NSW 2485 Ph. (07) 55367055		
		
DRAWING TITLE		
ROAD CROSS SECTIONS ROAD 19		
		
MUS Pty Ltd T/As Mortons-Urban Solutions ABN 39 116 375 065 mortons@urbansolutions.net.au www.urbansolutions.net.au Tel 07 5571 1099 Fax 07 5571 1088		Postal Address PO Box 2484 Southport QLD 4215 Gold Coast Office Suite 9, 19 Short St Southport QLD 4215
DESIGNED RB	DRAWN BL	
APPROVED	DATE	28-08-12
DRAWING NUMBER		AMEND.
12301-05-315		A

\\naiboad\client\123 - kids developments Pty 8601 - Kings forest\precinct 05 (05)\engineering drawings\Current\12301-05-310.dwg, 25/10/2012 3:53:07 PM, 1:2

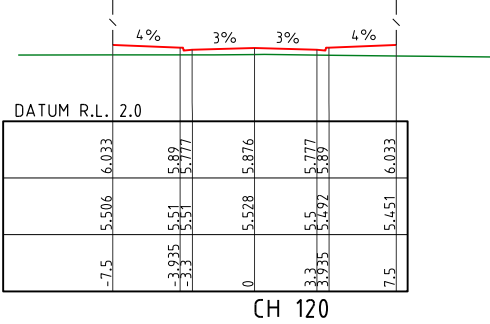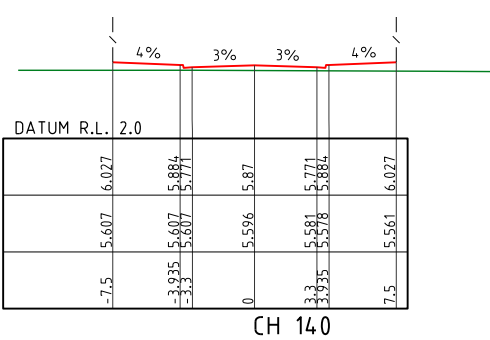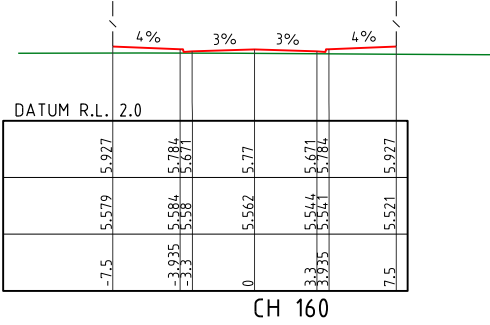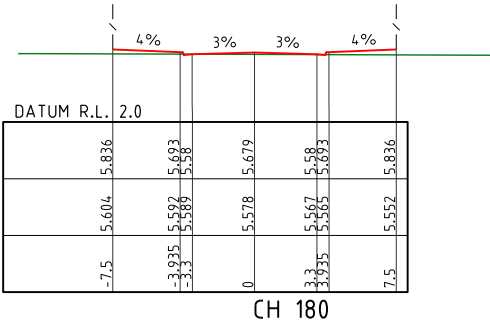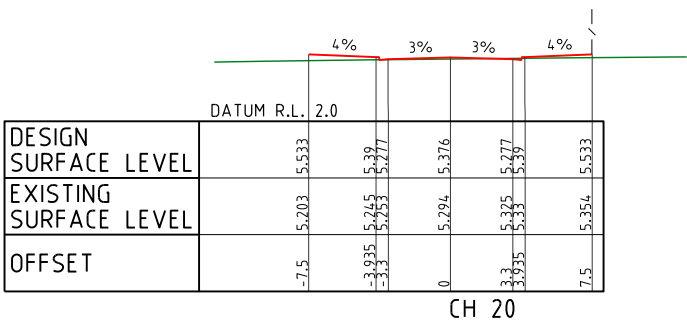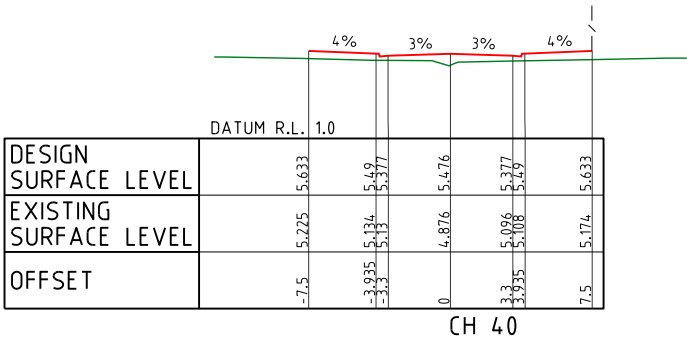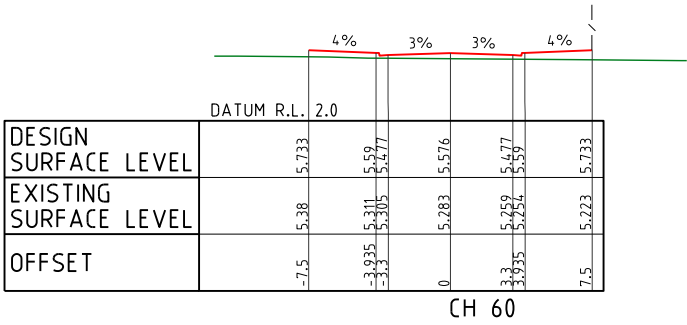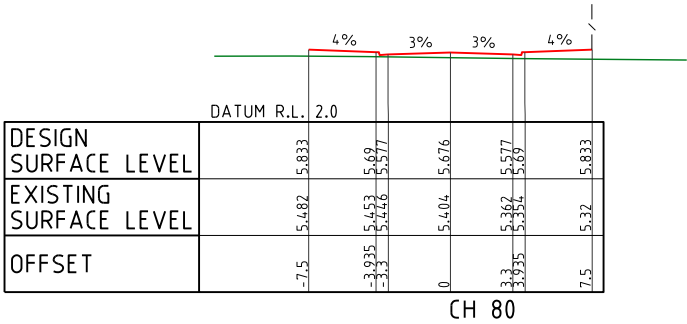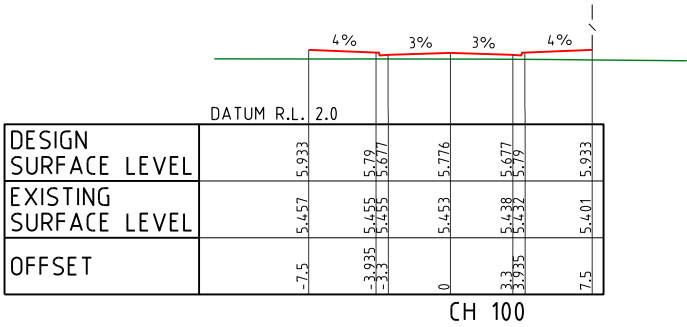

ROAD 20

PROJECT NAME

KINGS FOREST

BULK EARTHWORKS-PRECINCTS 03, 04 & 05

PRELIMINARY-PRECINCT 05

REAL PROPERTY DESCRIPTION

Part of Lot 6 on DP875446, Part of Lot 1 on DP781633, Part of Lot 40 on DP7482 & Part of Lot 2 on DP819015

PARISH OF CUDGEN

COUNTY OF ROUS

CLIENT

PROJECT 28

PTY LTD

0 2 4 6 8 10m

Scale 1:200 - A1 (1:400 - A3)

ISSUES

DATE

TENDER

STATE AUTHORITY

SURVEY

ELECTRICAL

CONSTRUCTION

A

05-09-12

STATE AUTHORITY ISSUE

PRE DATE

AMENDMENT

COPYRIGHT IS VESTED IN MORTONS URBAN SOLUTIONS AND WRITTEN CONSENT IS REQUIRED PRIOR TO REPRODUCTION. COPYRIGHT MORTONS URBAN SOLUTIONS 2000

DO NOT SCALE FROM THIS DRAWING.

ALL DRAWINGS ARE TO BE READ IN CONJUNCTION WITH 001-NOTES AND 002-LEGEND

ASSOCIATED CONSULTANTS

LANDSURV Pty. Ltd.

14 Enid St.,

TWEED HEADS NSW 2485

Ph. (07) 55367055

GILBERT+SUTHERLAND

agricultural and environmental scientists

DRAWING TITLE

ROAD CROSS SECTIONS

ROAD 20

MORTONS

urbansolutions

Urban & Regional Planning

Civil Engineering

Project Coordination

MUS Pty Ltd T/As:

Mortons-Urban Solutions

ABN 39 116 375 065

mortons@urbansolutions.net.au

www.urbansolutions.net.au

Tel 07 5571 1099

Fax 07 5571 1088

Postal Address

PO Box 2484

Southport QLD 4215

Gold Coast Office

Suite 9, 19 Short St

Southport QLD 4215

DESIGNED RB

DRAWN BL

APPROVED








DATE 28-08-12

DRAWING NUMBER

12301-05-316

AMEND.

A

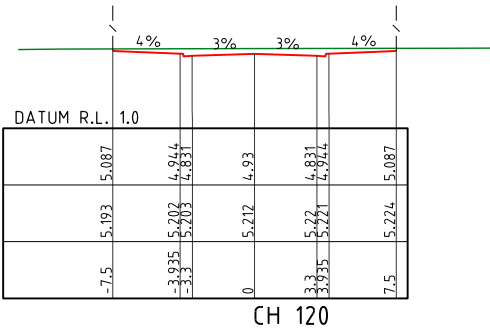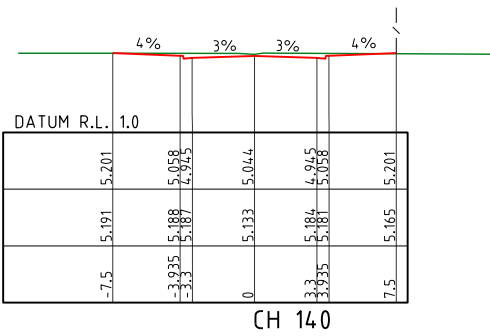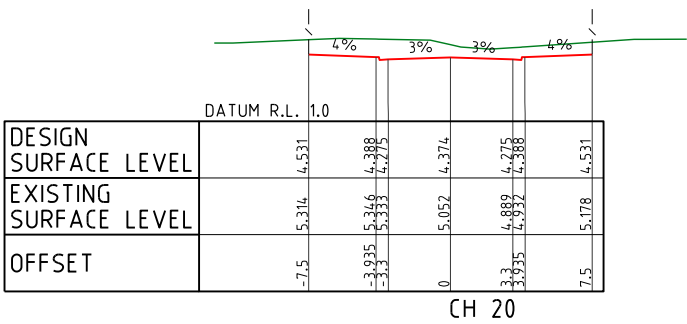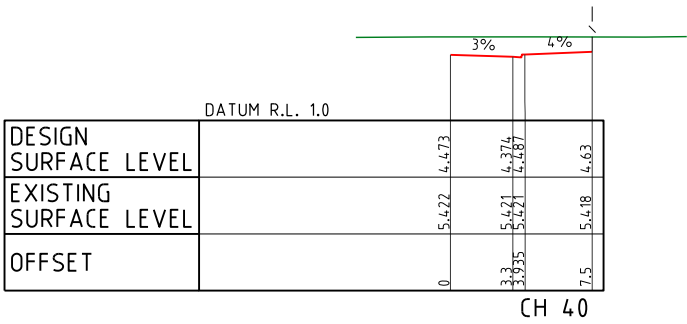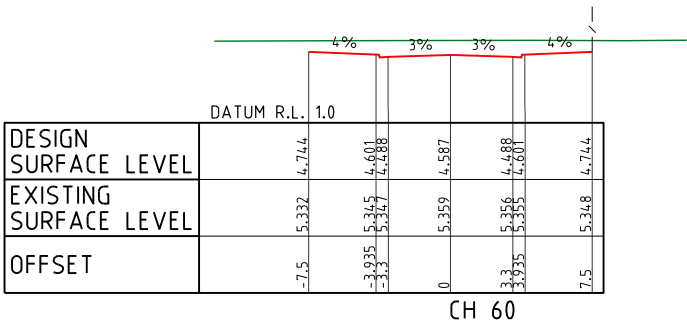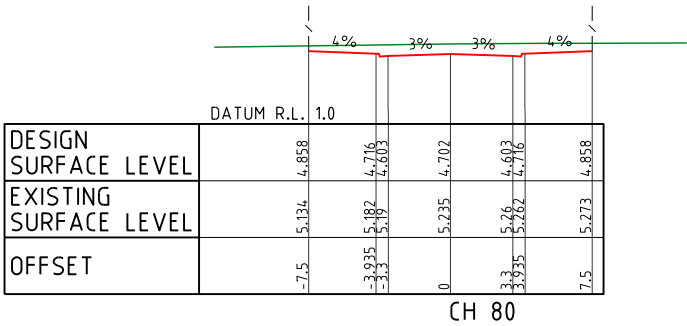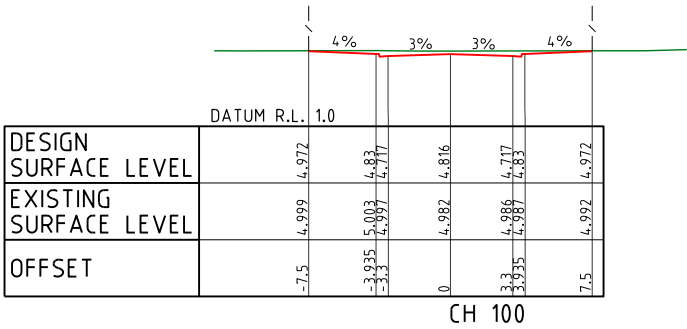

ROAD 22

PROJECT NAME

KINGS FOREST

BULK EARTHWORKS-PRECINCTS

03, 04 & 05

PRELIMINARY-PRECINCT 05

REAL PROPERTY DESCRIPTION

Part of Lot 6 on DP875446, Part of Lot 1 on DP781633,
Part of Lot 40 on DP7482 & Part of Lot 2 on DP819015
PARISH OF CUDGEN
COUNTY OF ROUS

CLIENT

PROJECT 28
PTY LTD

0 2 4 6 8 10m

Scale 1:200 - A1 (1:400 - A3)

ISSUES	DATE	
TENDER		
STATE AUTHORITY	05-09-12	
SURVEY		
ELECTRICAL		
CONSTRUCTION		

A	05-09-12	STATE AUTHORITY ISSUE
PRE DATE	AMENDMENT	

COPYRIGHT IS VESTED IN MORTONS URBAN SOLUTIONS AND
WRITTEN CONSENT IS REQUIRED PRIOR TO REPRODUCTION.
COPYRIGHT MORTONS URBAN SOLUTIONS 2000
DO NOT SCALE FROM THIS DRAWING.

ALL DRAWINGS ARE TO BE READ IN CONJUNCTION
WITH 001-NOTES AND 002-LEGEND

ASSOCIATED CONSULTANTS

LANDSURV Pty. Ltd.

14 Enid St.,
TWEED HEADS NSW 2485
Ph. (07) 55367055

GILBERT+SUTHERLAND

agricultural and environmental scientists

DRAWING TITLE

ROAD CROSS SECTIONS
ROAD 22



















MORTONS
urbansolutions
Urban & Regional Planning
Civil Engineering
Project Coordination

MUS Pty Ltd T/As:
Mortons-Urban Solutions
ABN: 39 116 375 065
mortons@urbansolutions.net.au
www.urbansolutions.net.au
Tel 07 5571 1099
Fax 07 5571 1088

Postal Address
PO Box 2484
Southport QLD 4215
Gold Coast Office
Suite 9, 19 Short St
Southport QLD 4215

DESIGNED RB	DRAWN BL
APPROVED	DATE 28-08-12

DRAWING NUMBER	AMEND.
12301-05-317	A

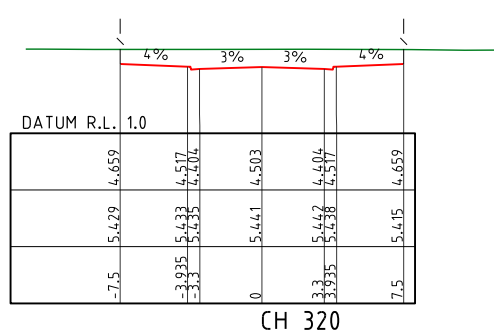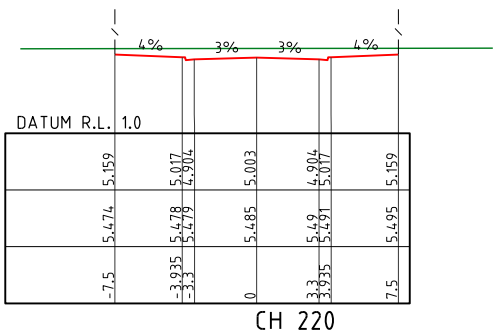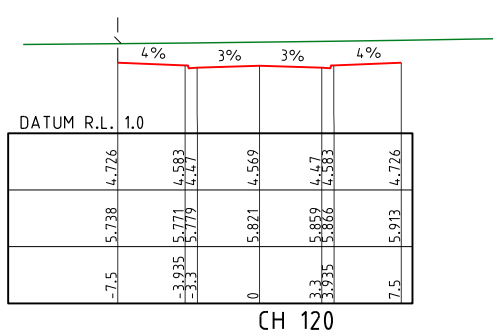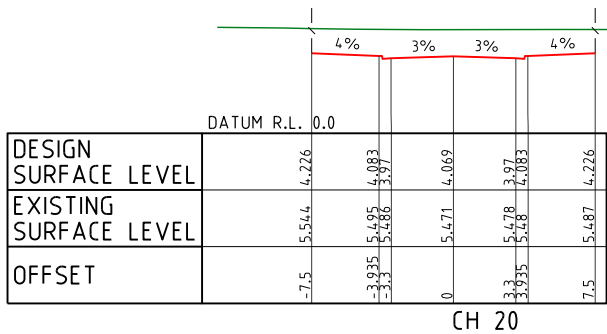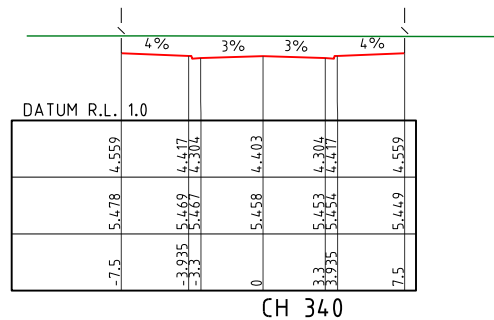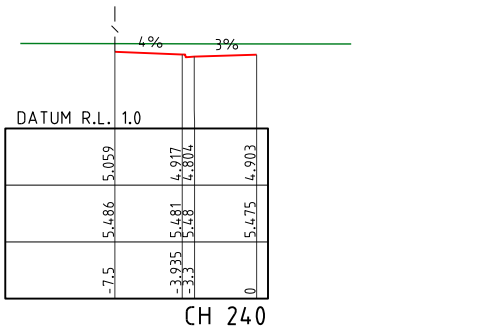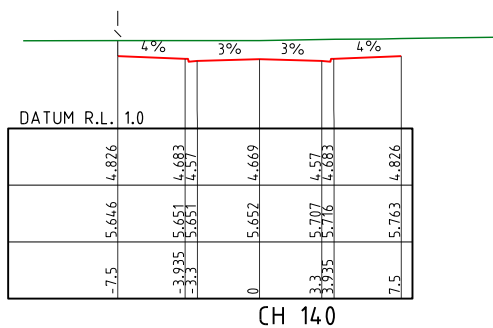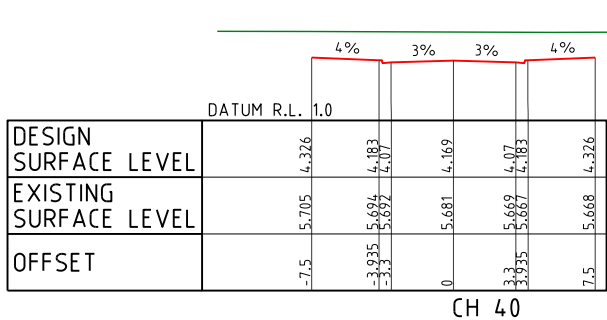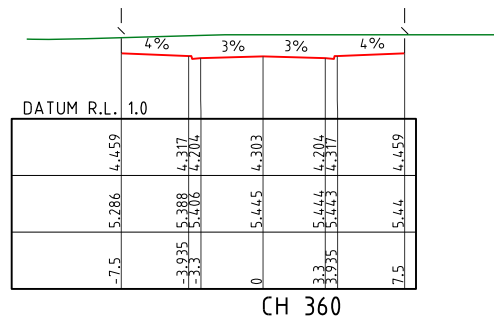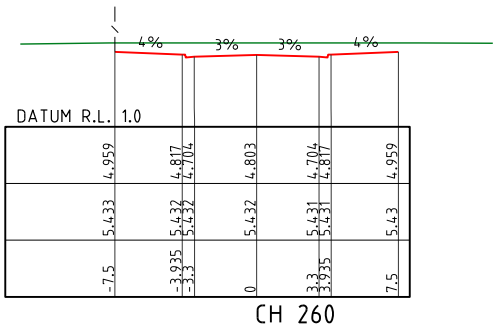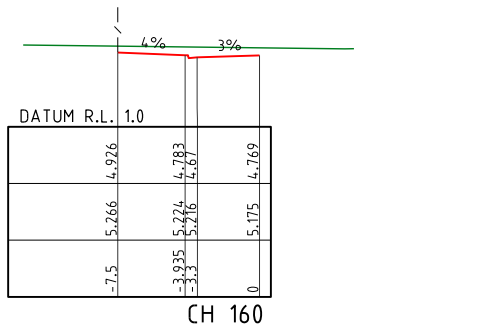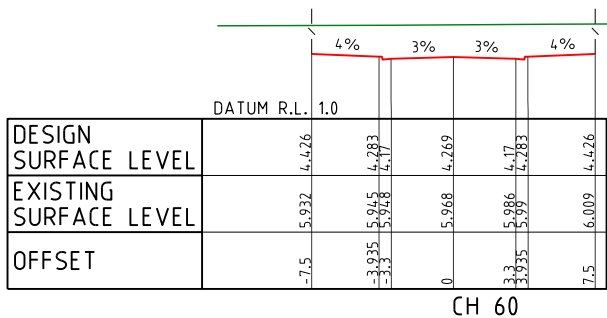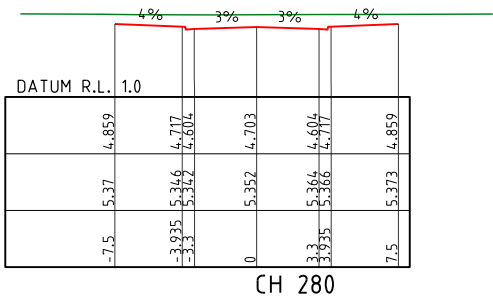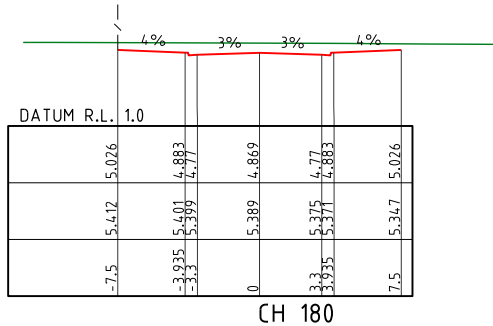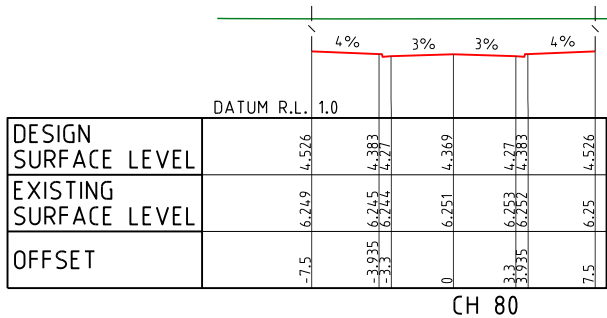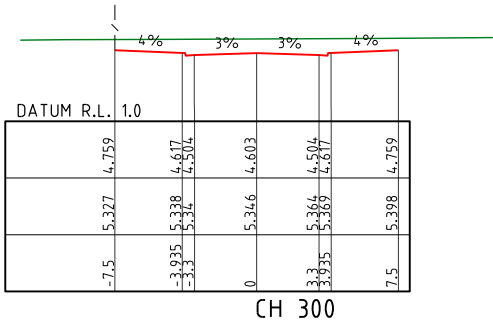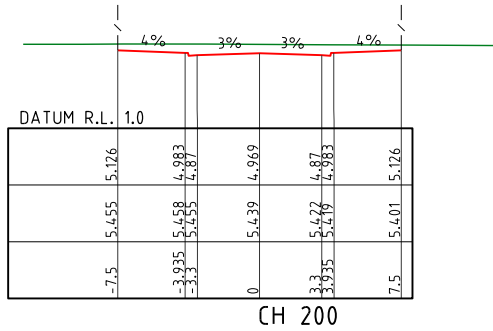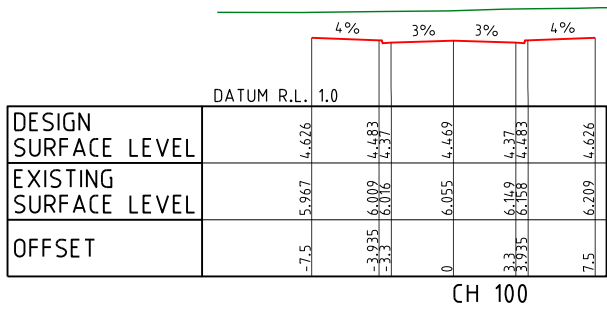

ROAD 29

PROJECT NAME

KINGS FOREST

BULK EARTHWORKS-PRECINCTS 03, 04 & 05

PRELIMINARY-PRECINCT 05

REAL PROPERTY DESCRIPTION

Part of Lot 6 on DP875446, Part of Lot 1 on DP781633, Part of Lot 40 on DP7482 & Part of Lot 2 on DP819015

PARISH OF CUDGEN

COUNTY OF ROUS

CLIENT

PROJECT 28 PTY LTD

0 2 4 6 8 10m

Scale 1:200 - A1 (1:400 - A3)

ISSUES	DATE	
TENDER		
STATE AUTHORITY	05-09-12	
SURVEY		
ELECTRICAL		
CONSTRUCTION		

A	05-09-12	STATE AUTHORITY ISSUE
PRE	DATE	AMENDMENT

COPYRIGHT IS VESTED IN MORTONS URBAN SOLUTIONS AND WRITTEN CONSENT IS REQUIRED PRIOR TO REPRODUCTION. COPYRIGHT MORTONS URBAN SOLUTIONS 2000 . DO NOT SCALE FROM THIS DRAWING.

ALL DRAWINGS ARE TO BE READ IN CONJUNCTION WITH 001-NOTES AND 002-LEGEND

ASSOCIATED CONSULTANTS

LANDSURV Pty. Ltd.

14 Enid St.,

TWEED HEADS NSW 2485

Ph. (07) 55367055

GILBERT+SUTHERLAND

agricultural and environmental scientists

DRAWING TITLE

ROAD CROSS SECTIONS

ROAD 29

MORTONS

urbansolutions

Urban & Regional Planning








Civil Engineering

Project Coordination

MUS Pty Ltd T/A:
Mortons-Urban Solutions
ABN 39 116 375 065
mortons@urbansolutions.net.au
www.urbansolutions.net.au
Tel 07 5571 1099
Fax 07 5571 1088

Postal Address
PO Box 2484
Southport QLD 4215
Gold Coast Office
Suite 9, 19 Short St
Southport QLD 4215

DESIGNED	RB	DRAWN	BL
APPROVED			
DRAWING NUMBER		DATE 28-08-12	
12301-05-318		A	

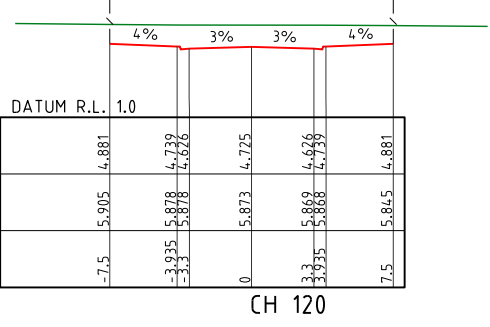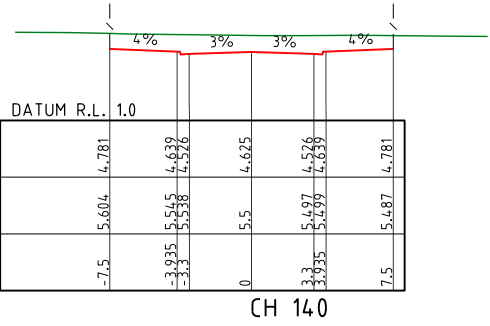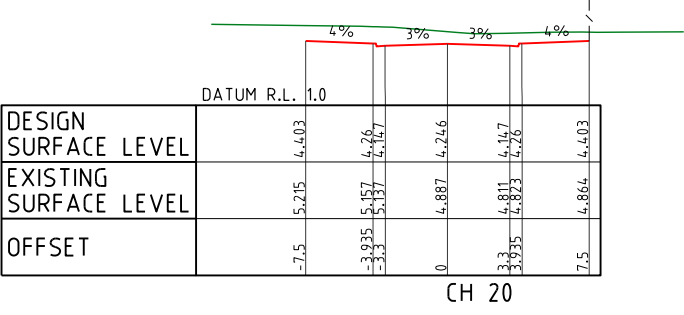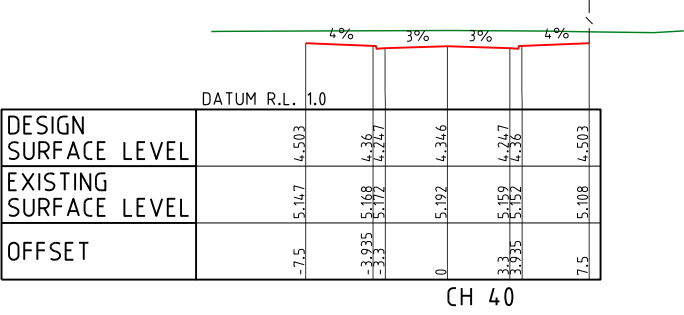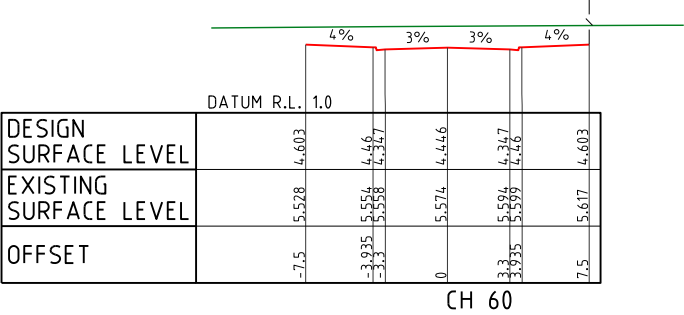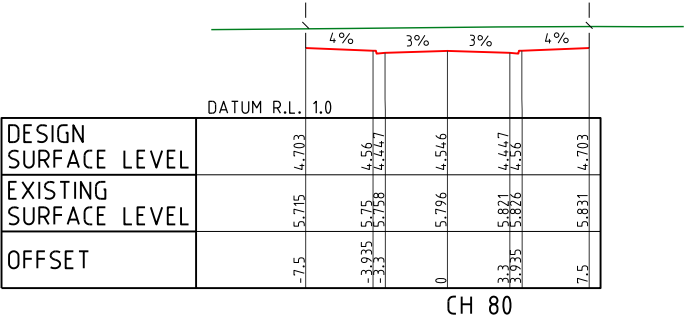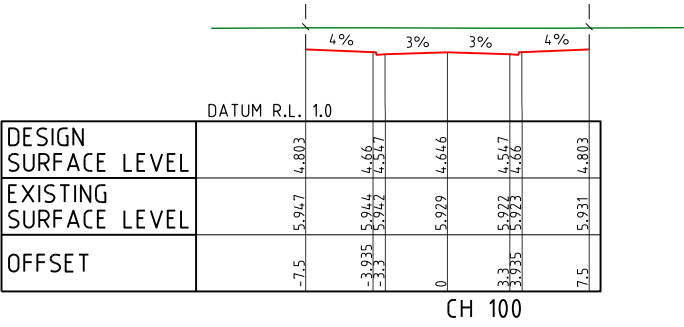

ROAD 30

PROJECT NAME

KINGS FOREST

BULK EARTHWORKS-PRECINCTS 03, 04 & 05

PRELIMINARY-PRECINCT 05

REAL PROPERTY DESCRIPTION

Part of Lot 6 on DP875446, Part of Lot 1 on DP781633, Part of Lot 40 on DP7482 & Part of Lot 2 on DP819015

PARISH OF CUDGEN .

COUNTY OF ROUS .

CLIENT

PROJECT 28

PTY LTD

0 2 4 6 8 10m

Scale 1:200 - A1 (1:400 - A3)

ISSUES	DATE	
TENDER		
STATE AUTHORITY	05-09-12	
SURVEY		
ELECTRICAL		
CONSTRUCTION		

A	05-09-12	STATE AUTHORITY ISSUE
PRE DATE	AMENDMENT	

COPYRIGHT IS VESTED IN MORTONS URBAN SOLUTIONS AND WRITTEN CONSENT IS REQUIRED PRIOR TO REPRODUCTION. COPYRIGHT MORTONS URBAN SOLUTIONS 2000 . DO NOT SCALE FROM THIS DRAWING.

ALL DRAWINGS ARE TO BE READ IN CONJUNCTION WITH 001-NOTES AND 002-LEGEND

ASSOCIATED CONSULTANTS

LANDSURV Pty. Ltd.

14 Enid St.,

TWEED HEADS NSW 2485

Ph. (07) 55367055

GILBERT+SUTHERLAND

agricultural and environmental scientists

DRAWING TITLE

ROAD CROSS SECTIONS

ROAD 30

MORTONS

urbansolutions

Urban & Regional Planning
















Civil Engineering

Project Coordination

MUS Pty Ltd T/As:
Mortons-Urban Solutions
ABN: 39 116 375 065
mortons@urbansolutions.net.au
www.urbansolutions.net.au
Tel 07 5571 1099
Fax 07 5571 1088

Postal Address
PO Box 2484
Southport QLD 4215
Gold Coast Office
Suite 9, 19 Short St
Southport QLD 4215

DESIGNED RB	DRAWN BL
APPROVED	DATE 28-08-12
DRAWING NUMBER	
12301-05-319	
AMEND.	
A	

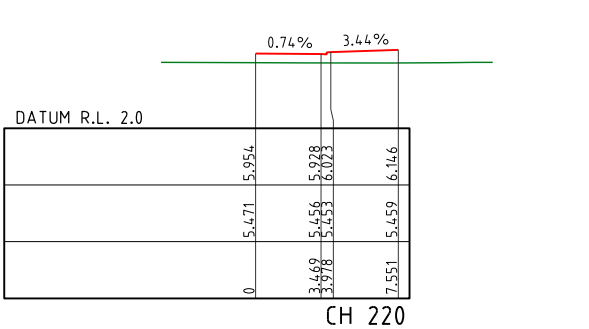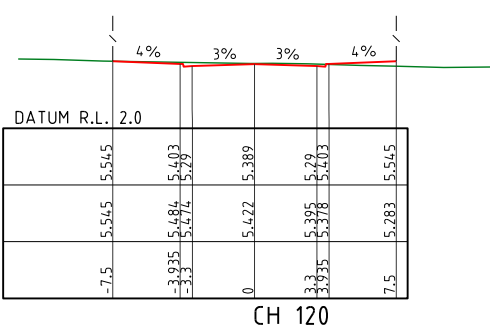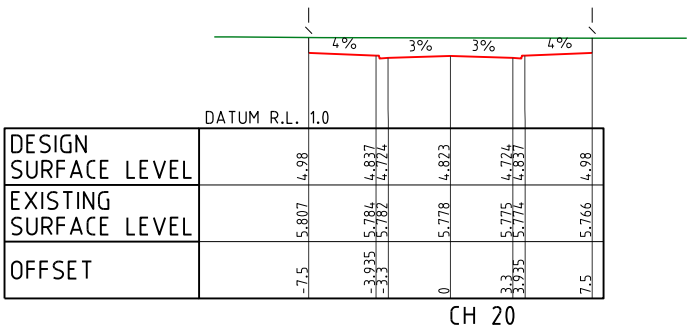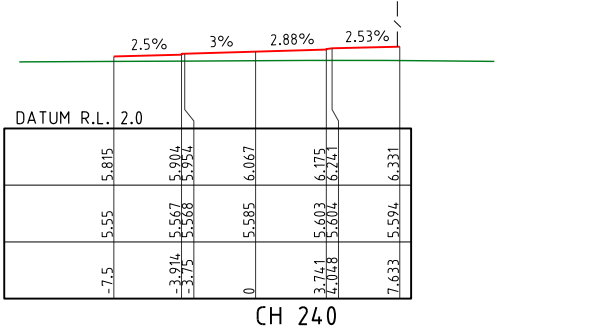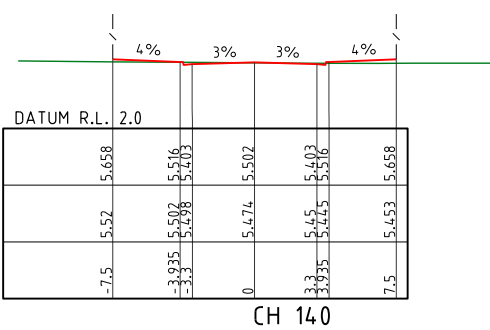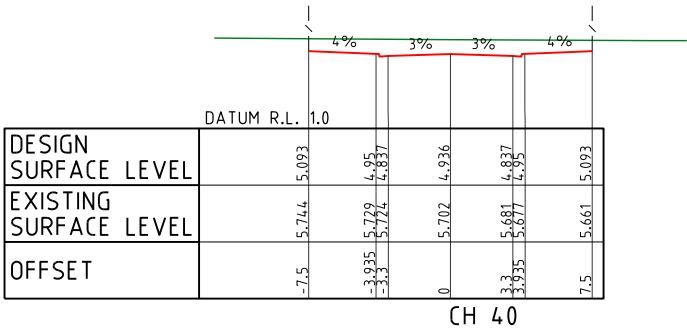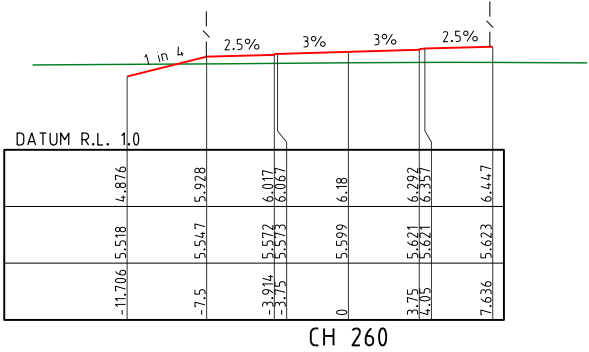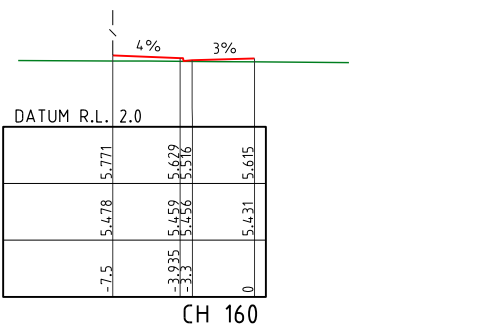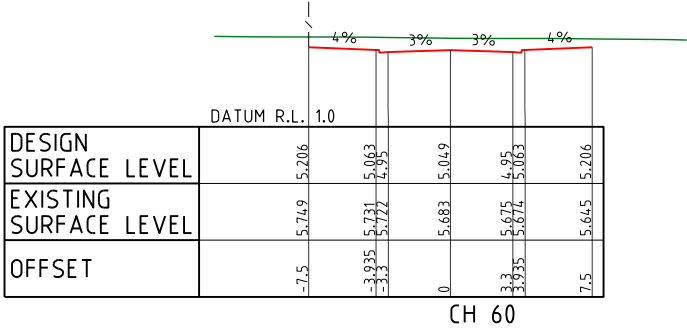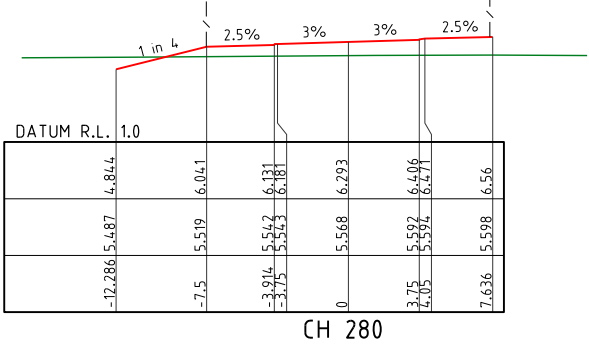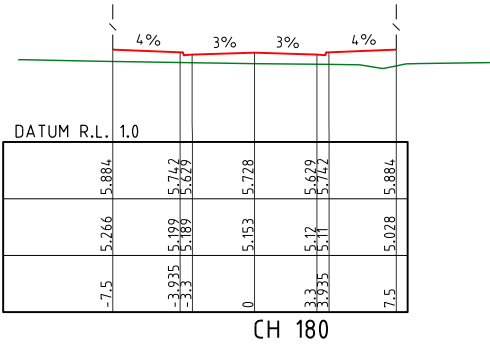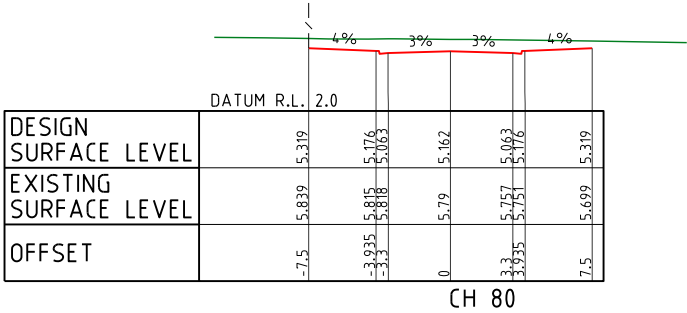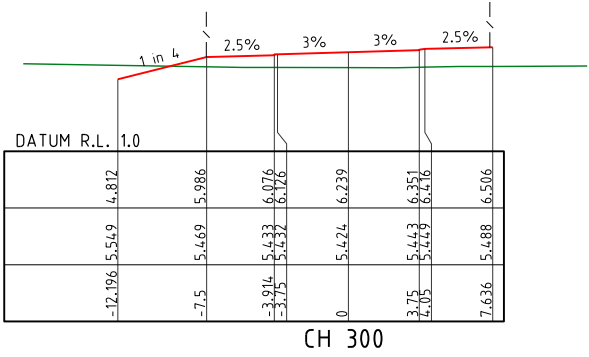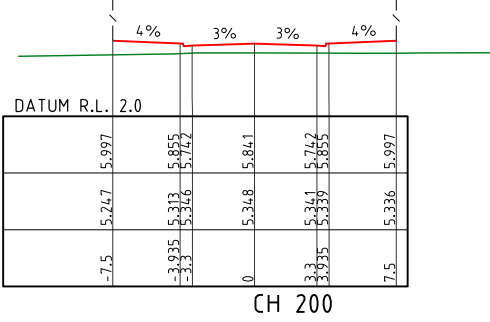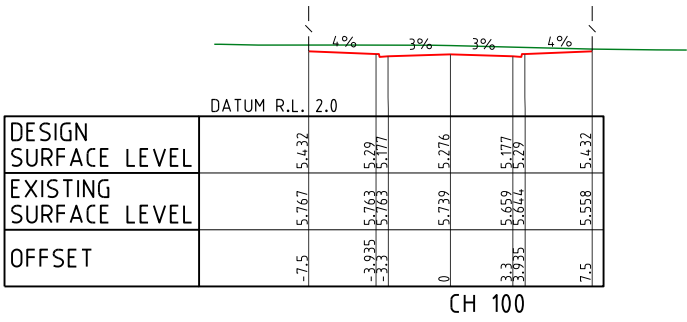

ROAD 41

PROJECT NAME
KINGS FOREST
BULK EARTHWORKS-PRECINCTS
03, 04 & 05
PRELIMINARY-PRECINCT 05

REAL PROPERTY DESCRIPTION
Part of Lot 6 on DP875446, Part of Lot 1 on DP781633,
Part of Lot 40 on DP7482 & Part of Lot 2 on DP819015
PARISH OF CUDGEN.
COUNTY OF ROUS.

CLIENT
**PROJECT 28
PTY LTD**

0 2 4 6 8 10m
Scale 1:200 - A1 (1:400 - A3)

ISSUES	DATE	
TENDER		
STATE AUTHORITY	05-09-12	
SURVEY		
ELECTRICAL		
CONSTRUCTION		

A	05-09-12	STATE AUTHORITY ISSUE
PRE DATE		AMENDMENT

COPYRIGHT IS VESTED IN MORTONS URBAN SOLUTIONS AND
WRITTEN CONSENT IS REQUIRED PRIOR TO REPRODUCTION.
COPYRIGHT MORTONS URBAN SOLUTIONS 2000 .
DO NOT SCALE FROM THIS DRAWING.

ALL DRAWINGS ARE TO BE READ IN CONJUNCTION
WITH 001-NOTES AND 002-LEGEND

ASSOCIATED CONSULTANTS
LANDSURV Pty. Ltd.
14 Enid St.,
TWEED HEADS NSW 2485
Ph. (07) 55367055

GILBERT+SUTHERLAND
agricultural and environmental scientists

DRAWING TITLE

ROAD CROSS SECTIONS
ROAD 41

MORTONS
urbansolutions
Urban & Regional Planning
Civil Engineering
Project Coordination

MUS Pty Ltd T/As:
Mortons-Urban Solutions
ABN: 39 116 375 065
mortons@urbansolutions.net.au
www.urbansolutions.net.au
Tel 07 5571 1099
Fax 07 5571 1088







Postal Address
PO Box 2484
Southport QLD 4215

Gold Coast Office
Suite 9, 19 Short St
Southport QLD 4215

DESIGNED RB	DRAWN BL
APPROVED	DATE 28-08-12

DRAWING NUMBER
12301-05-320

AMEND.
A

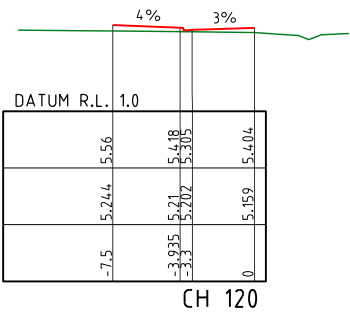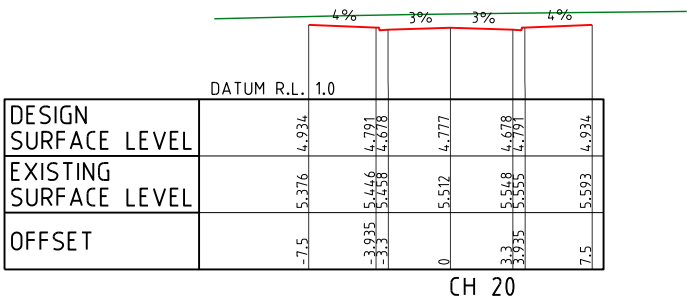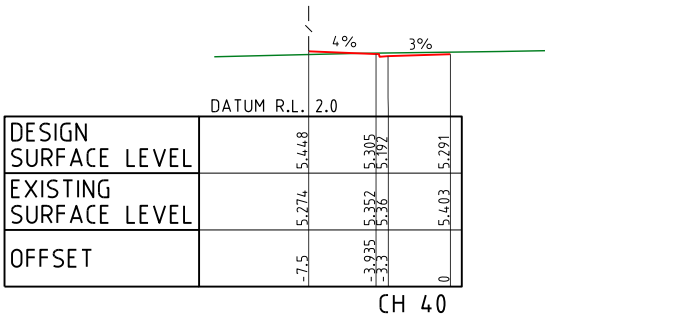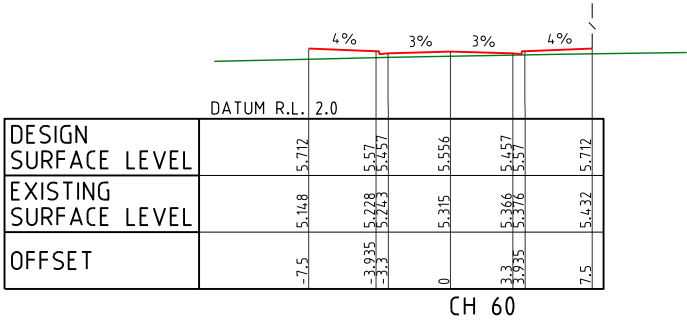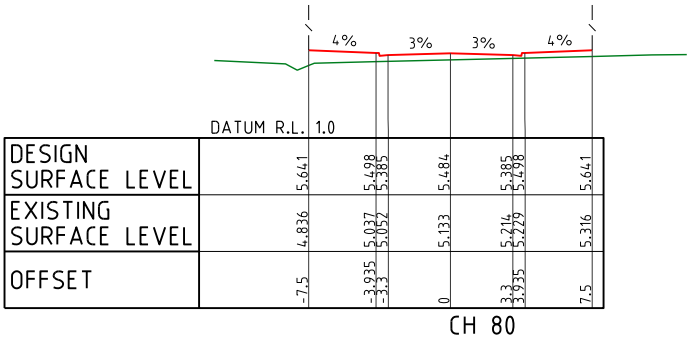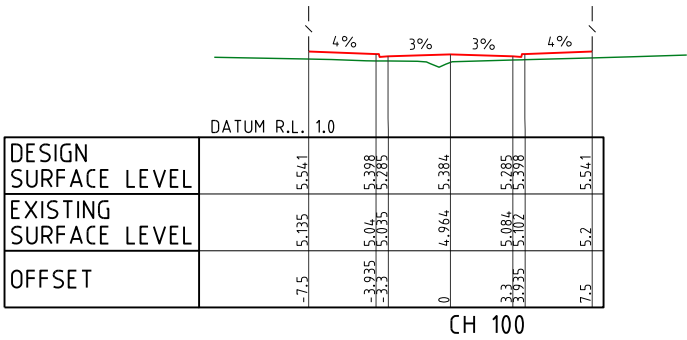

ROAD 05

PROJECT NAME

KINGS FOREST

BULK EARTHWORKS-PRECINCTS 03, 04 & 05

PRELIMINARY-PRECINCT 05

REAL PROPERTY DESCRIPTION

Part of Lot 6 on DP875446, Part of Lot 1 on DP781633, Part of Lot 40 on DP7482 & Part of Lot 2 on DP819015

PARISH OF CUDGEN

COUNTY OF ROUS

CLIENT

PROJECT 28 PTY LTD

0 2 4 6 8 10m

Scale 1:200 - A1 (1:400 - A3)

ISSUES

DATE

TENDER

STATE AUTHORITY

SURVEY

ELECTRICAL

CONSTRUCTION

05-09-12

A

05-09-12

STATE AUTHORITY ISSUE

PRE DATE

AMENDMENT

COPYRIGHT IS VESTED IN MORTONS URBAN SOLUTIONS AND WRITTEN CONSENT IS REQUIRED PRIOR TO REPRODUCTION.

COPYRIGHT MORTONS URBAN SOLUTIONS 2000

DO NOT SCALE FROM THIS DRAWING.

ALL DRAWINGS ARE TO BE READ IN CONJUNCTION WITH 001-NOTES AND 002-LEGEND

ASSOCIATED CONSULTANTS

LANDSURV Pty. Ltd.

14 Enid St.,

TWEED HEADS NSW 2485

Ph. (07) 55367055

GILBERT+SUTHERLAND

agricultural and environmental scientists

DRAWING TITLE

ROAD CROSS SECTIONS

ROAD 46

MORTONS

urbansolutions

Urban & Regional Planning

Civil Engineering

Project Coordination

MUS Pty Ltd T/As:
Mortons-Urban Solutions
ABN: 39 116 375 065
mortons@urbansolutions.net.au
www.urbansolutions.net.au
Tel: 07 5571 1099
Fax: 07 5571 1088

Postal Address
PO Box 2484
Southport QLD 4215
Gold Coast Office
Suite 9, 19 Short St
Southport QLD 4215

DESIGNED RB

DRAWN BL

APPROVED


DATE 28-08-12

DRAWING NUMBER






AMEND.

12301-05-322


A

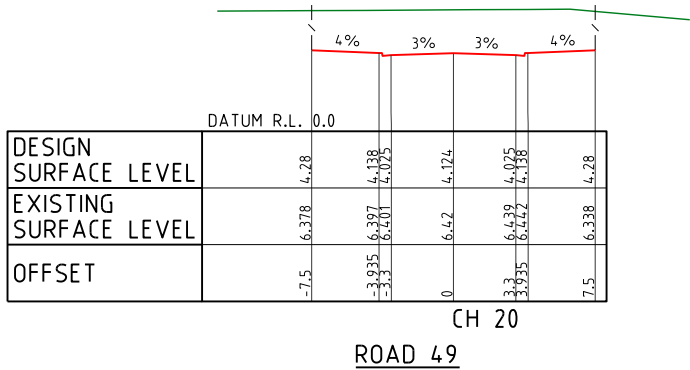

\\naiboad\client\123 - kids developments Pty 8601 - Kings forest\precinct 05 (05)\eng\sheet drawings\Current\12301-05-300.dwg, 25/10/2012 3:53:37 PM, 1:2

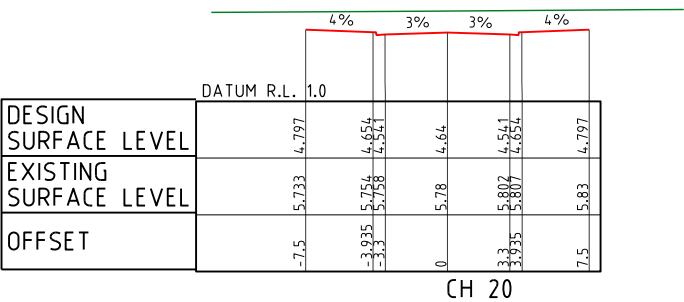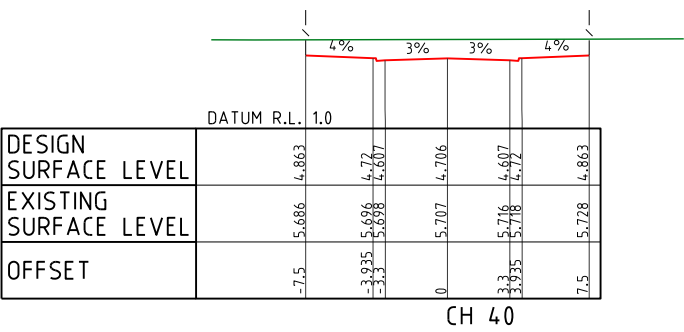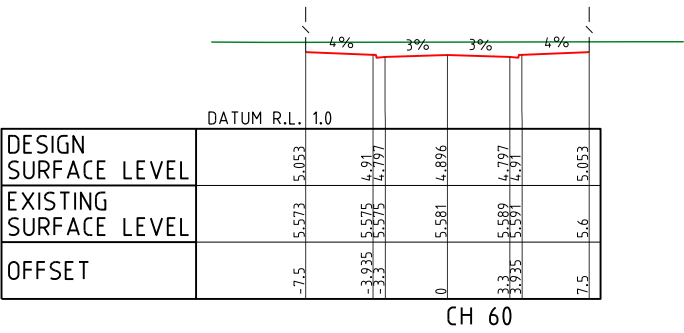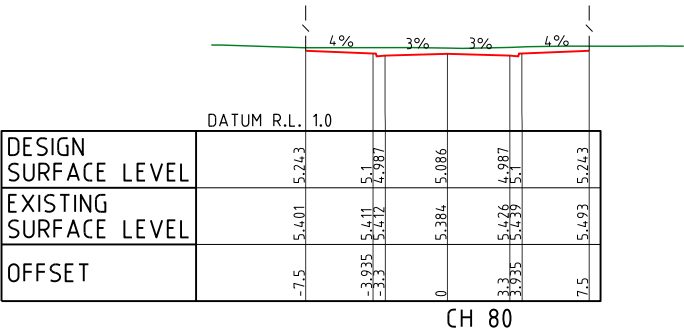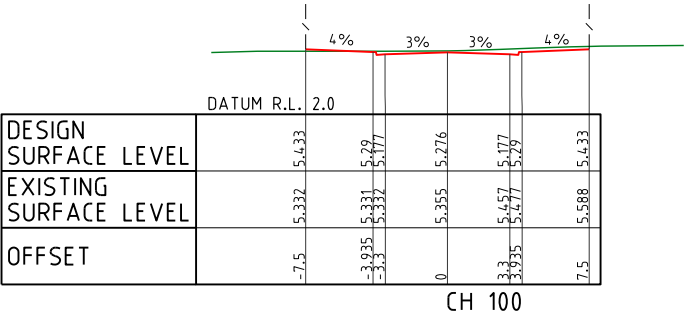

ROAD 50

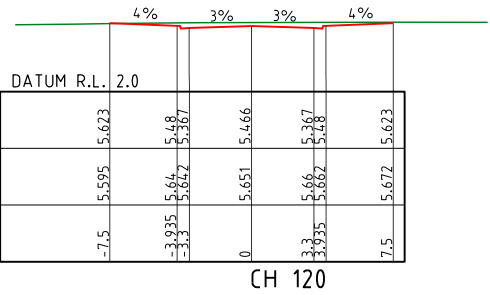

PROJECT NAME
KINGS FOREST
BULK EARTHWORKS-PRECINCTS
03, 04 & 05
PRELIMINARY-PRECINCT 05

REAL PROPERTY DESCRIPTION
Part of Lot 6 on DP875446, Part of Lot 1 on DP781633,
Part of Lot 40 on DP7482 & Part of Lot 2 on DP819015
PARISH OF CUDGEN.
COUNTY OF ROUS.

CLIENT
**PROJECT 28
PTY LTD**

0 2 4 6 8 10m
Scale 1:200 - A1 (1:400 - A3)

ISSUES	DATE	
TENDER		
STATE AUTHORITY	05-09-12	
SURVEY		
ELECTRICAL		
CONSTRUCTION		

A	05-09-12	STATE AUTHORITY ISSUE
PRE DATE		AMENDMENT

COPYRIGHT IS VESTED IN MORTONS URBAN SOLUTIONS AND
WRITTEN CONSENT IS REQUIRED PRIOR TO REPRODUCTION.
COPYRIGHT MORTONS URBAN SOLUTIONS 2000 .
DO NOT SCALE FROM THIS DRAWING.

ALL DRAWINGS ARE TO BE READ IN CONJUNCTION
WITH 001-NOTES AND 002-LEGEND

ASSOCIATED CONSULTANTS
LANDSURV Pty. Ltd.
14 Enid St.,
TWEED HEADS NSW 2485
Ph. (07) 55367055

GILBERT+SUTHERLAND
agricultural and environmental scientists

DRAWING TITLE


ROAD CROSS SECTIONS
ROAD 50


MORTONS
urbansolutions
Urban & Regional Planning
Civil Engineering
Project Coordination

MUS Pty Ltd T/As: Postal Address
Mortons-Urban Solutions PO Box 2484
ABN: 39 116 375 065 Southport QLD 4215
mortons@urbansolutions.net.au
www.urbansolutions.net.au
Tel: 07 5571 1099 Gold Coast Office
Fax: 07 5571 1088 Suite 9, 19 Short St
Southport QLD 4215

DESIGNED RB	DRAWN BL
APPROVED	DATE 28-08-12

DRAWING NUMBER
12301-05-324
AMEND.
A

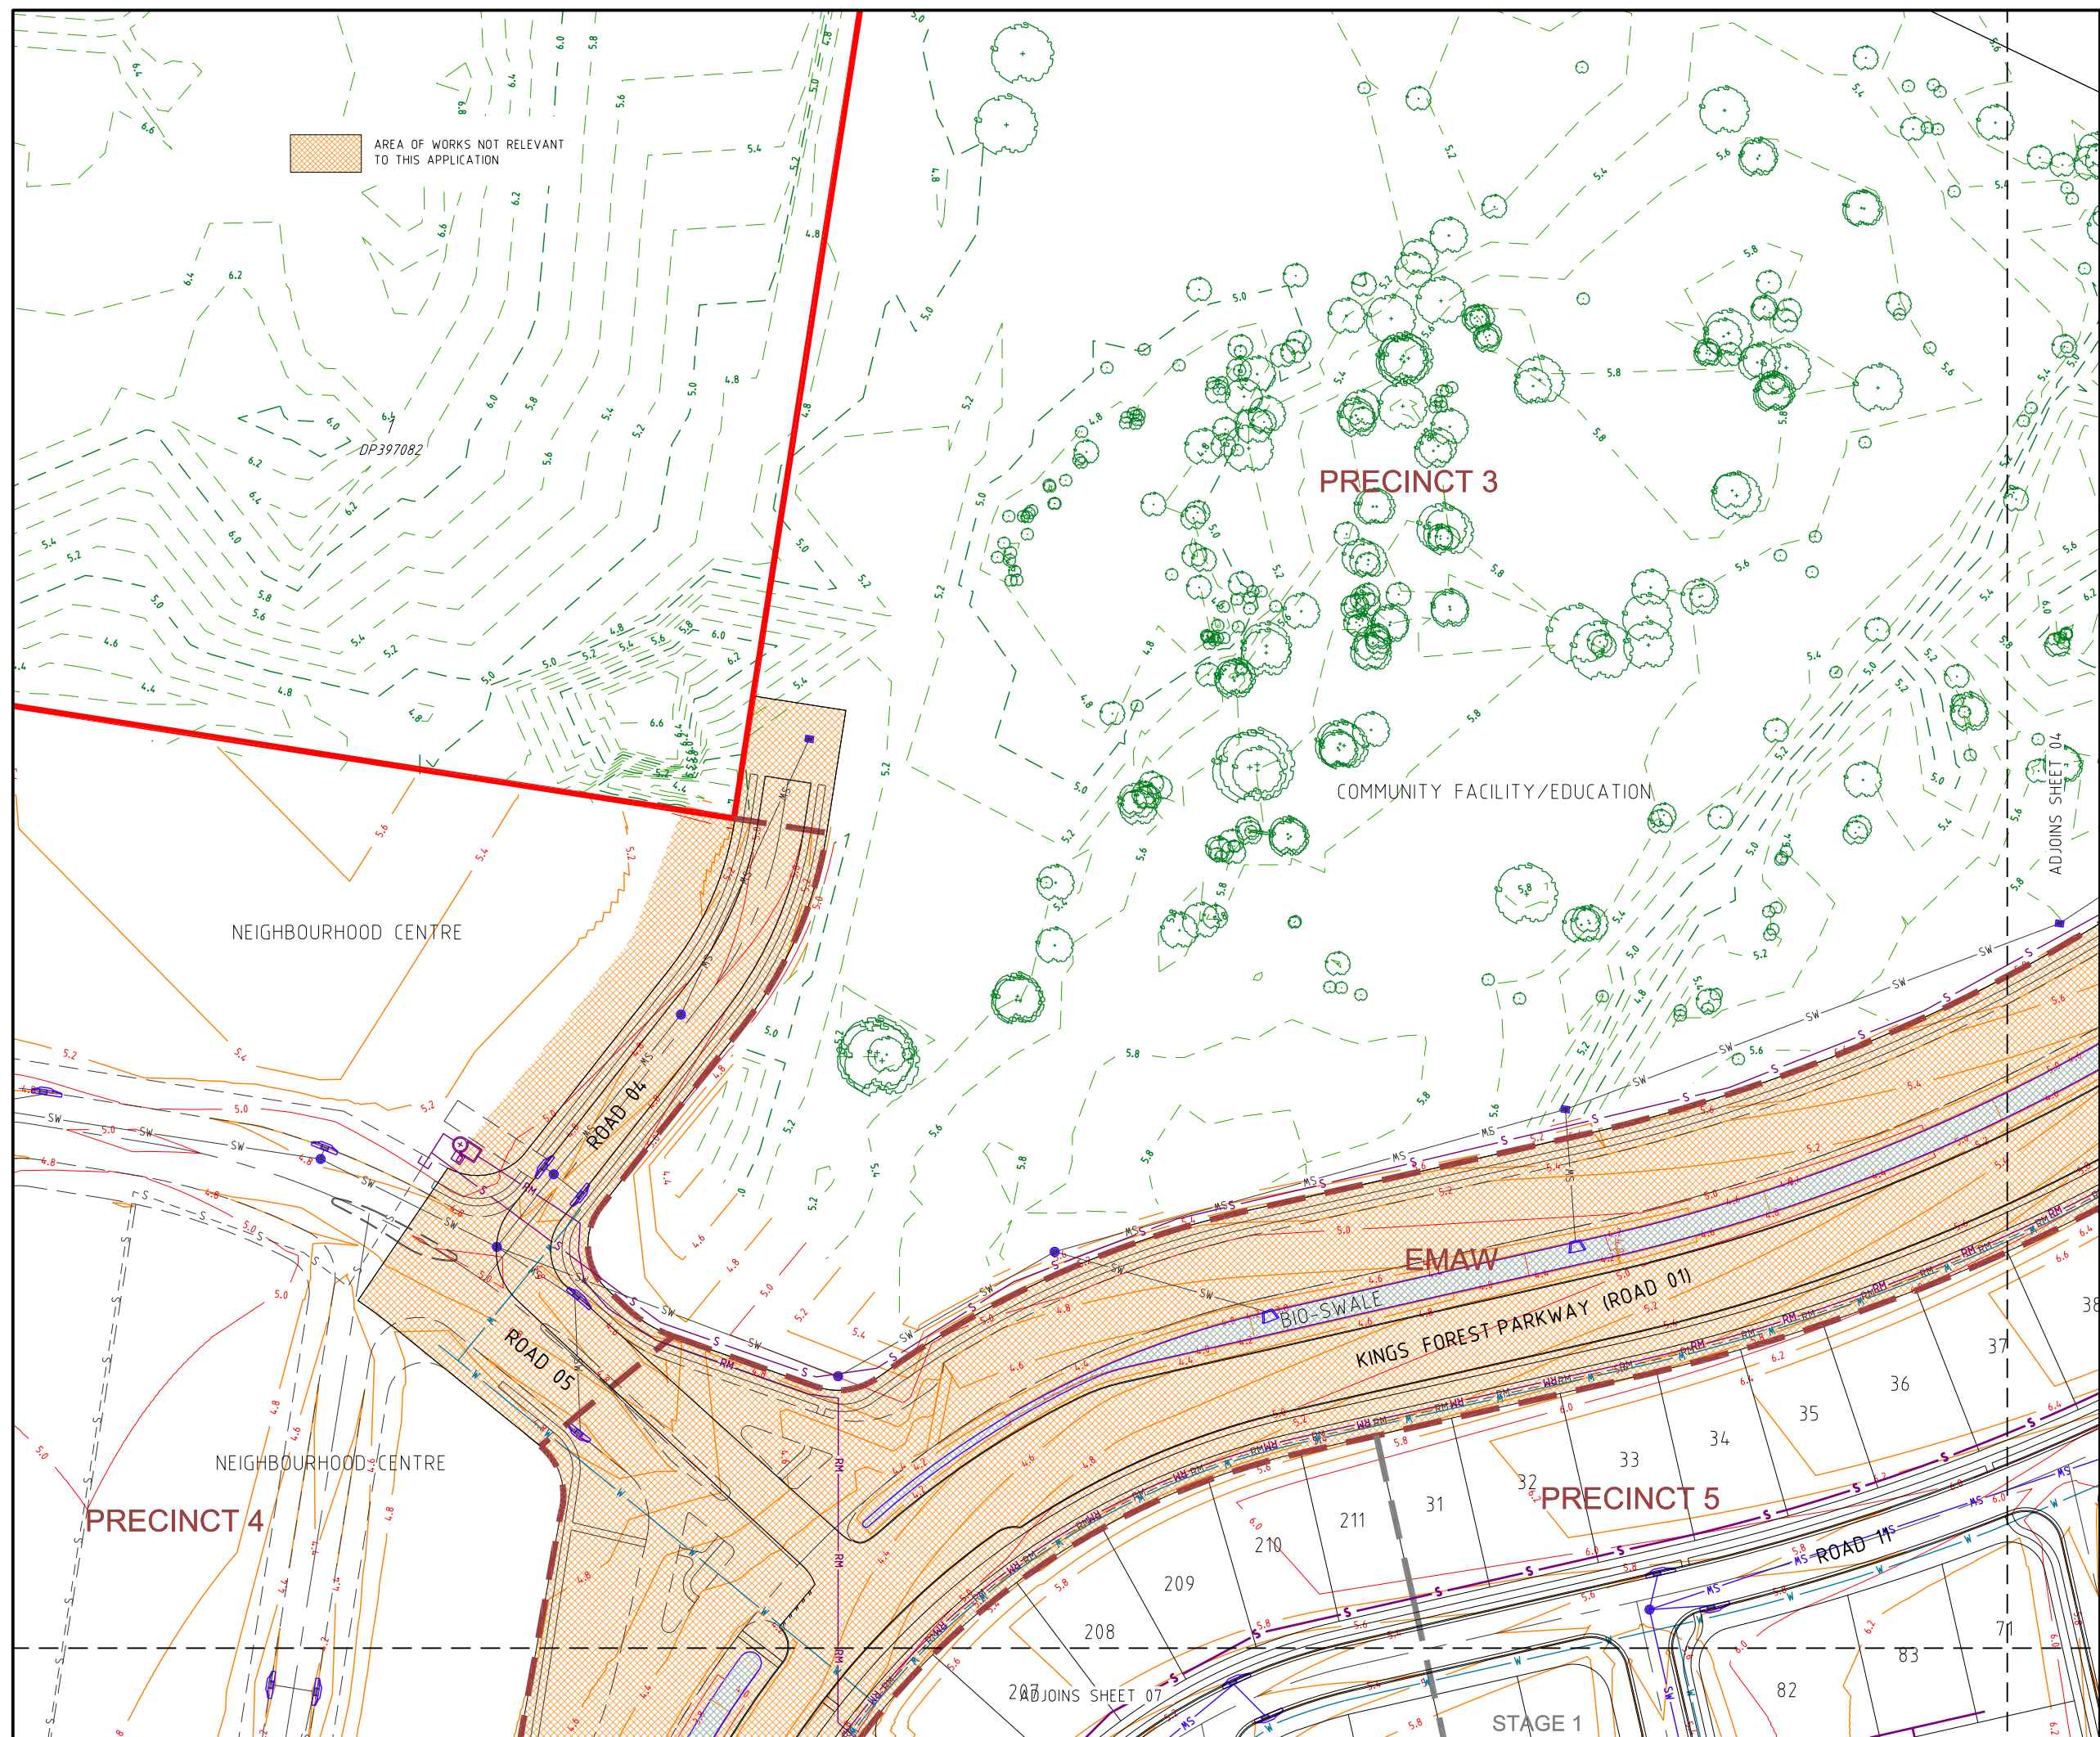

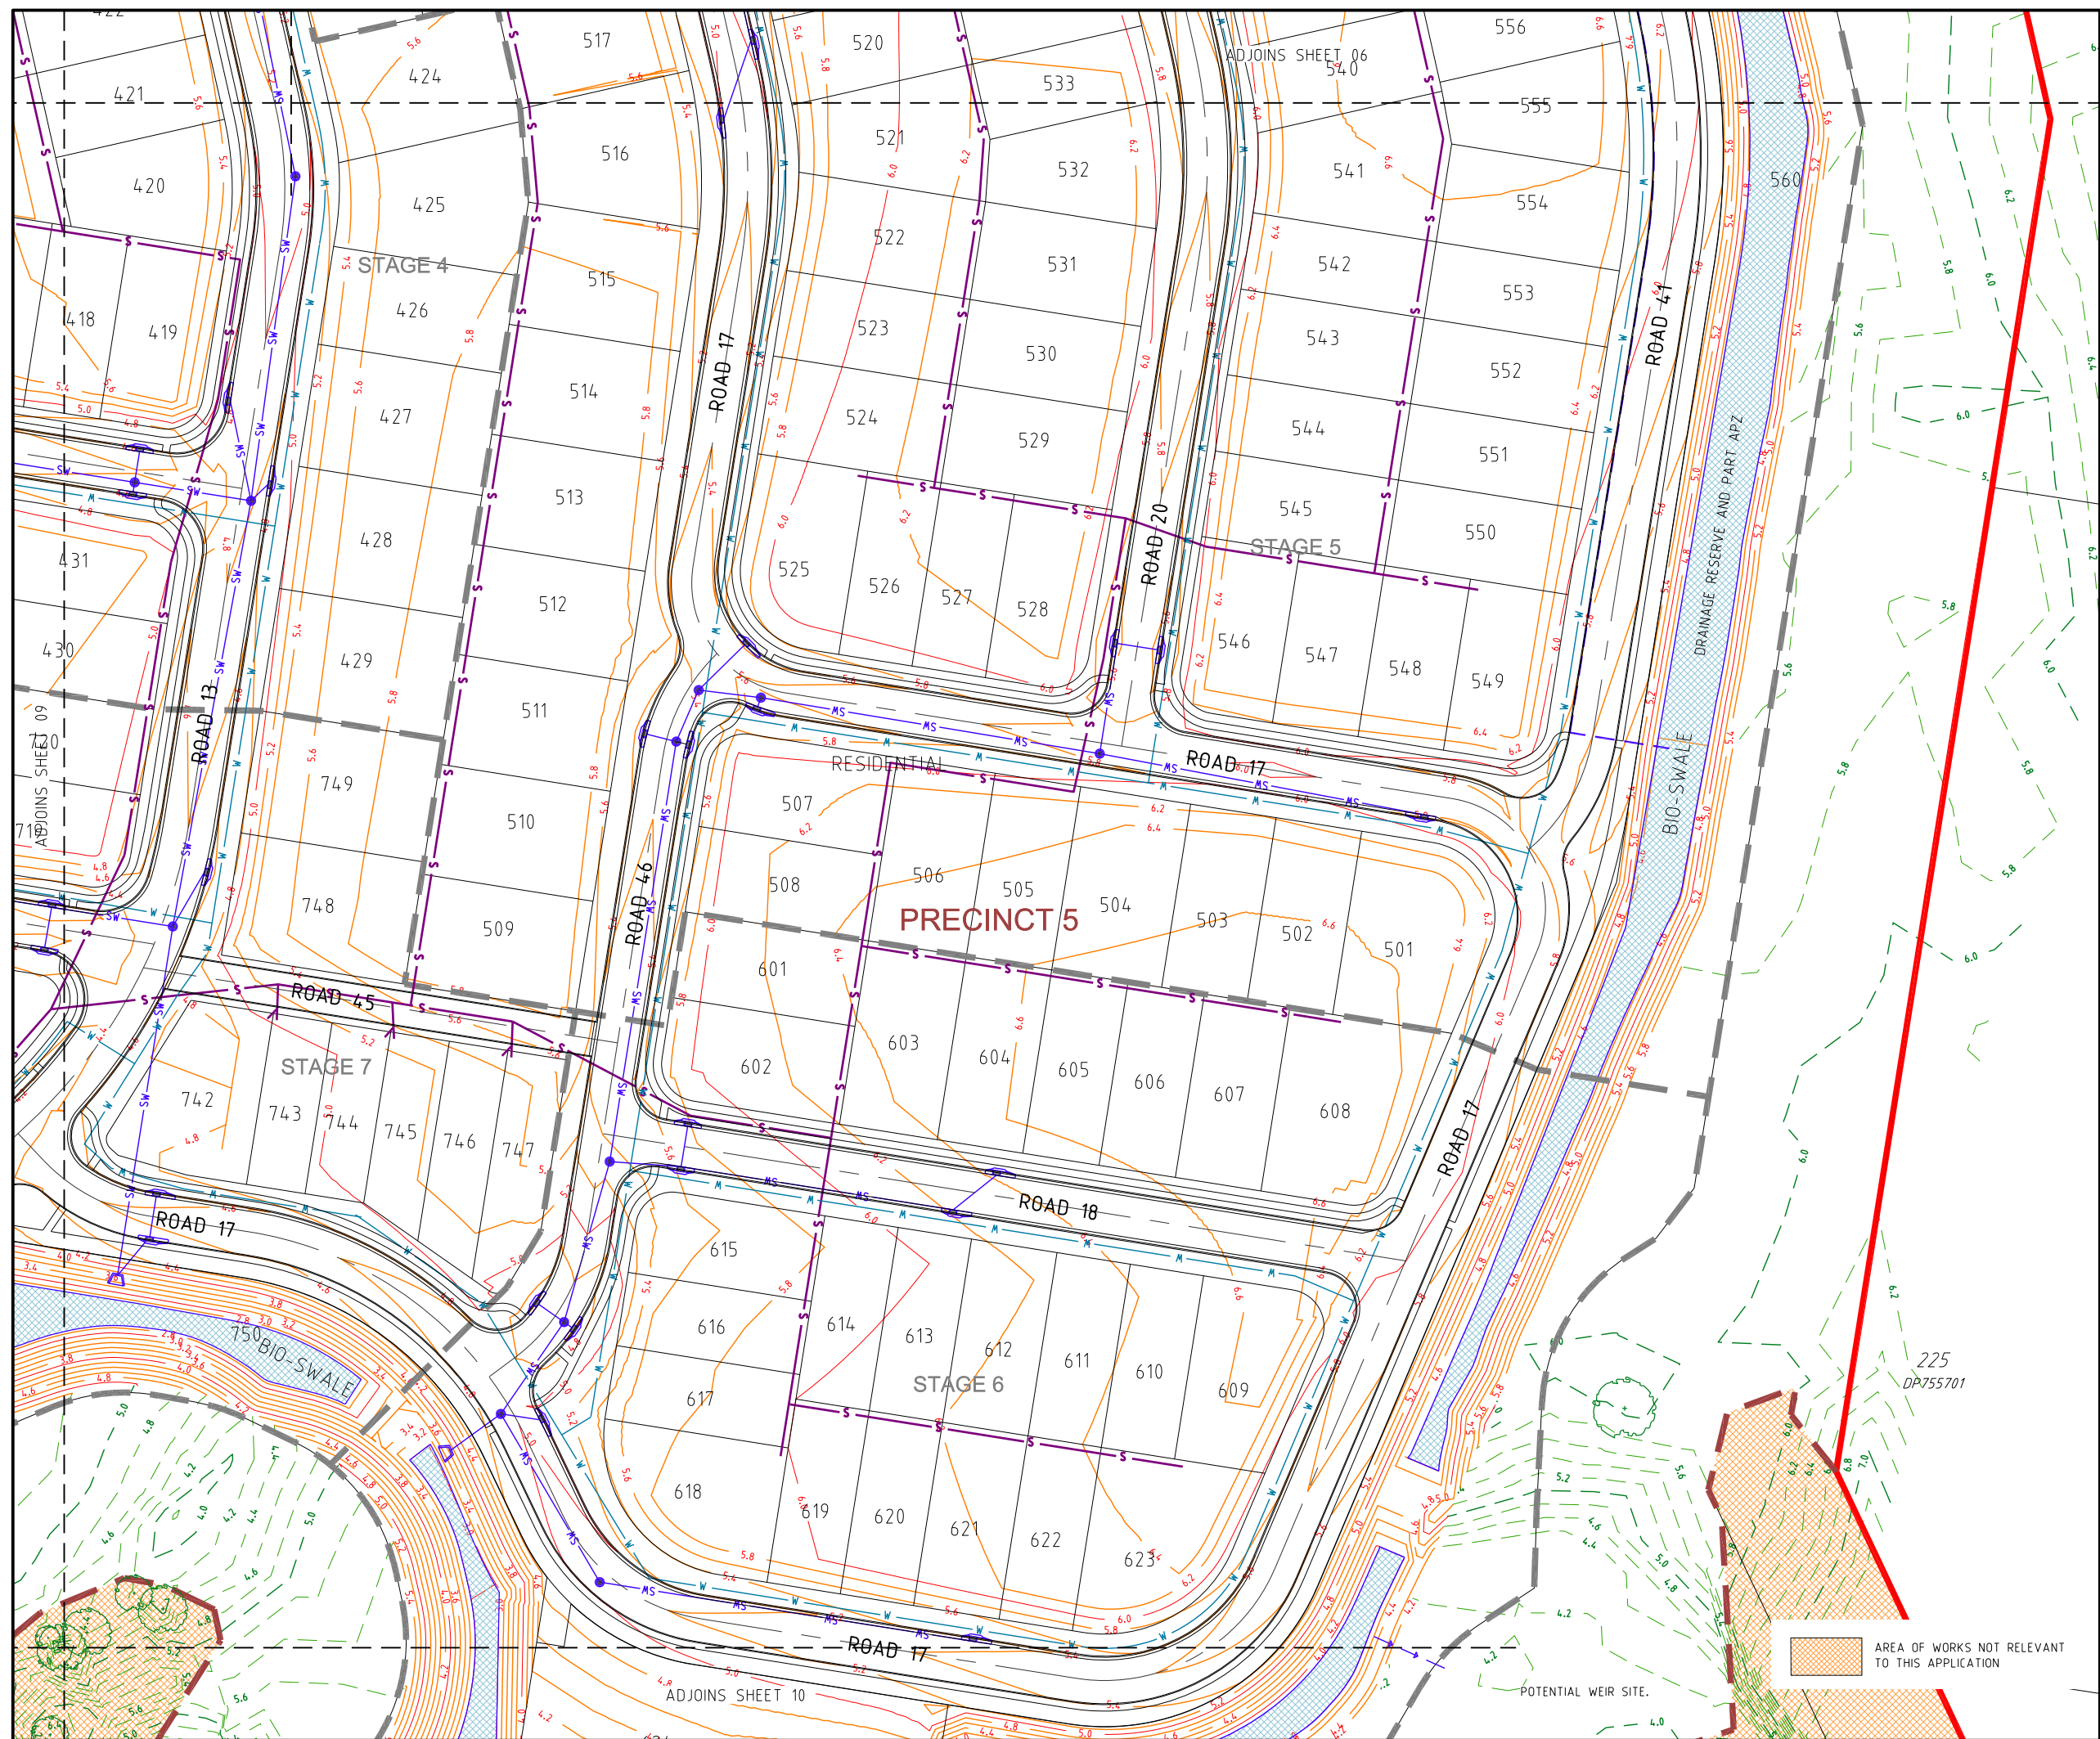

PROJECT NAME
**KINGS
FOREST**
BULK EARTHWORKS-PRECINCTS
03, 04 & 05
PRELIMINARY-PRECINCT 05

REAL PROPERTY DESCRIPTION
Part of Lot 6 on DP875446, Part of Lot 1 on DP781633,
Part of Lot 40 on DP7482 & Part of Lot 2 on DP819015
PARISH OF CUDGEN .
COUNTY OF ROUS .

CLIENT
PROJECT 28
PTY LTD



0 5 10 15 20 25m
Scale 1:500 - A1 (1:1000 - A2)

ISSUES	DATE	
TENDER		
STATE AUTHORITY	08-03-11	
SURVEY		
ELECTRICAL		
CONSTRUCTION		

B	27-08-12	PPR REVISIONS
A	08-03-11	STATE AUTHORITY ISSUE

COPYRIGHT IS VESTED IN MORTONS URBAN SOLUTIONS AND
WRITTEN CONSENT IS REQUIRED PRIOR TO REPRODUCTION.
COPYRIGHT MORTONS URBAN SOLUTIONS 2000 .
DO NOT SCALE FROM THIS DRAWING.

ALL DRAWINGS ARE TO BE READ IN CONJUNCTION
WITH 001-NOTES AND 002-LEGEND

ASSOCIATED CONSULTANTS
LANDSURV Pty. Ltd.
14 Enid St.,
TWEED HEADS NSW 2485
Ph. (07) 55367055

GILBERT+SUTHERLAND
agricultural and environmental scientists

D R A W I N G T I T L E

SEWER RETICULATION
PLAN
SHEET 05



MORTONS
urban**solutions**
Urban & Regional Planning
Civil Engineering
Project Coordination

MUS Pty Ltd T/As:
Mortons-Urban Solutions
ABN: 39 116 375 065
mortons@urbansolutions.net.au
www.urbandsolutions.net.au
Tel 07 5571 1099
Fax 07 5571 1088

Postal Address:
PO Box 248
Southport QLD 4211


Gold Coast Office:
Suite 9, 19 Short St
Southport QLD 4211

DESIGNED RB	DRAWN BL
-------------	----------

APPROVED		DATE 06-01-11
DRAWING NUMBER		AMEND.

12301-05-504

E

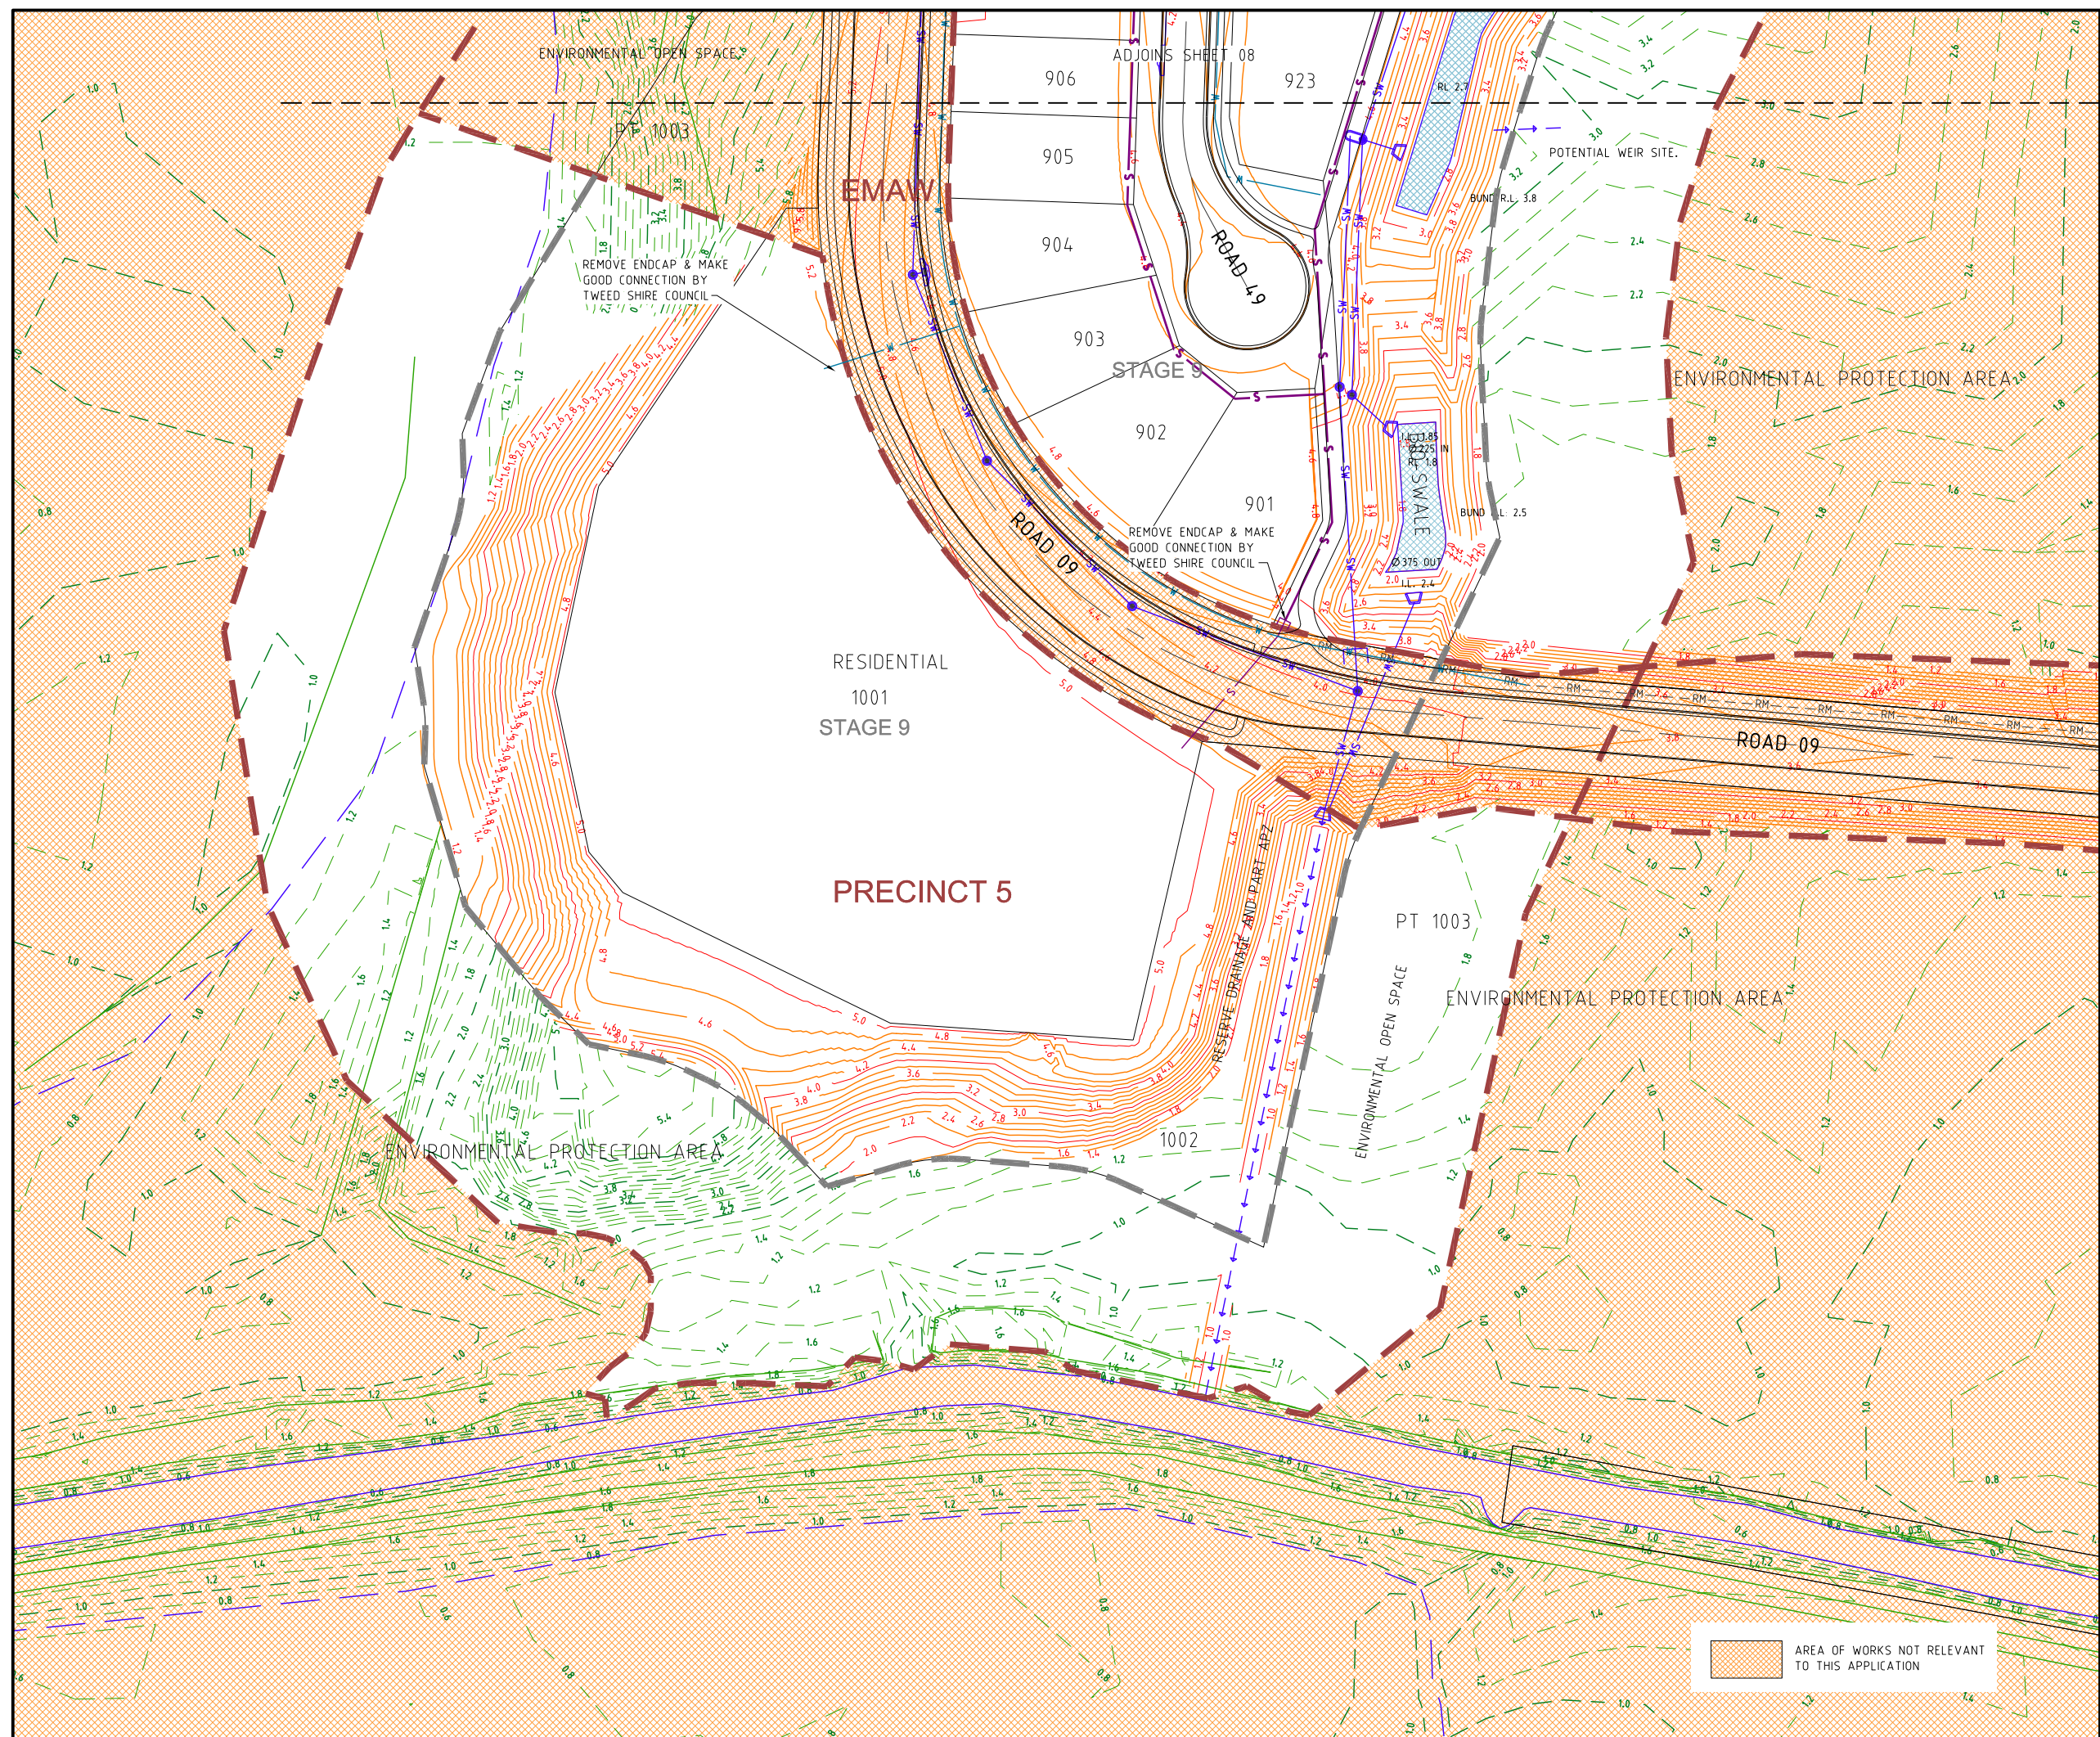

PROJECT NAME
**KINGS
FOREST**
BULK EARTHWORKS-PRECINCTS
03, 04 & 05
PRELIMINARY-PRECINCT 05

CLIENT
PROJECT 28
PTY LTD

ISSUES	DATE	
TENDER		
STATE AUTHORITY	08-03-11	
SURVEY		
ELECTRICAL		
CONSTRUCTION		

COPYRIGHT IS VESTED IN MORTONS URBAN SOLUTIONS AND
WRITTEN CONSENT IS REQUIRED PRIOR TO REPRODUCTION.
COPYRIGHT MORTONS URBAN SOLUTIONS 2000 .
DO NOT SCALE FROM THIS DRAWING.


ASSOCIATED CONSULTANTS
LANDSURV Pty. Ltd.
14 Enid St.,
TWEED HEADS NSW 2485
Ph. (07) 55367055

D R A W I N G T I T L E



MORTONS
urban**solutions**
Urban & Regional Planning
Civil Engineering
Project Coordination

DESIGNED RB	DRAWN BL
APPROVED	DATE 06-01-11
DRAWING NUMBER	AMEND.
12301-05-508	B

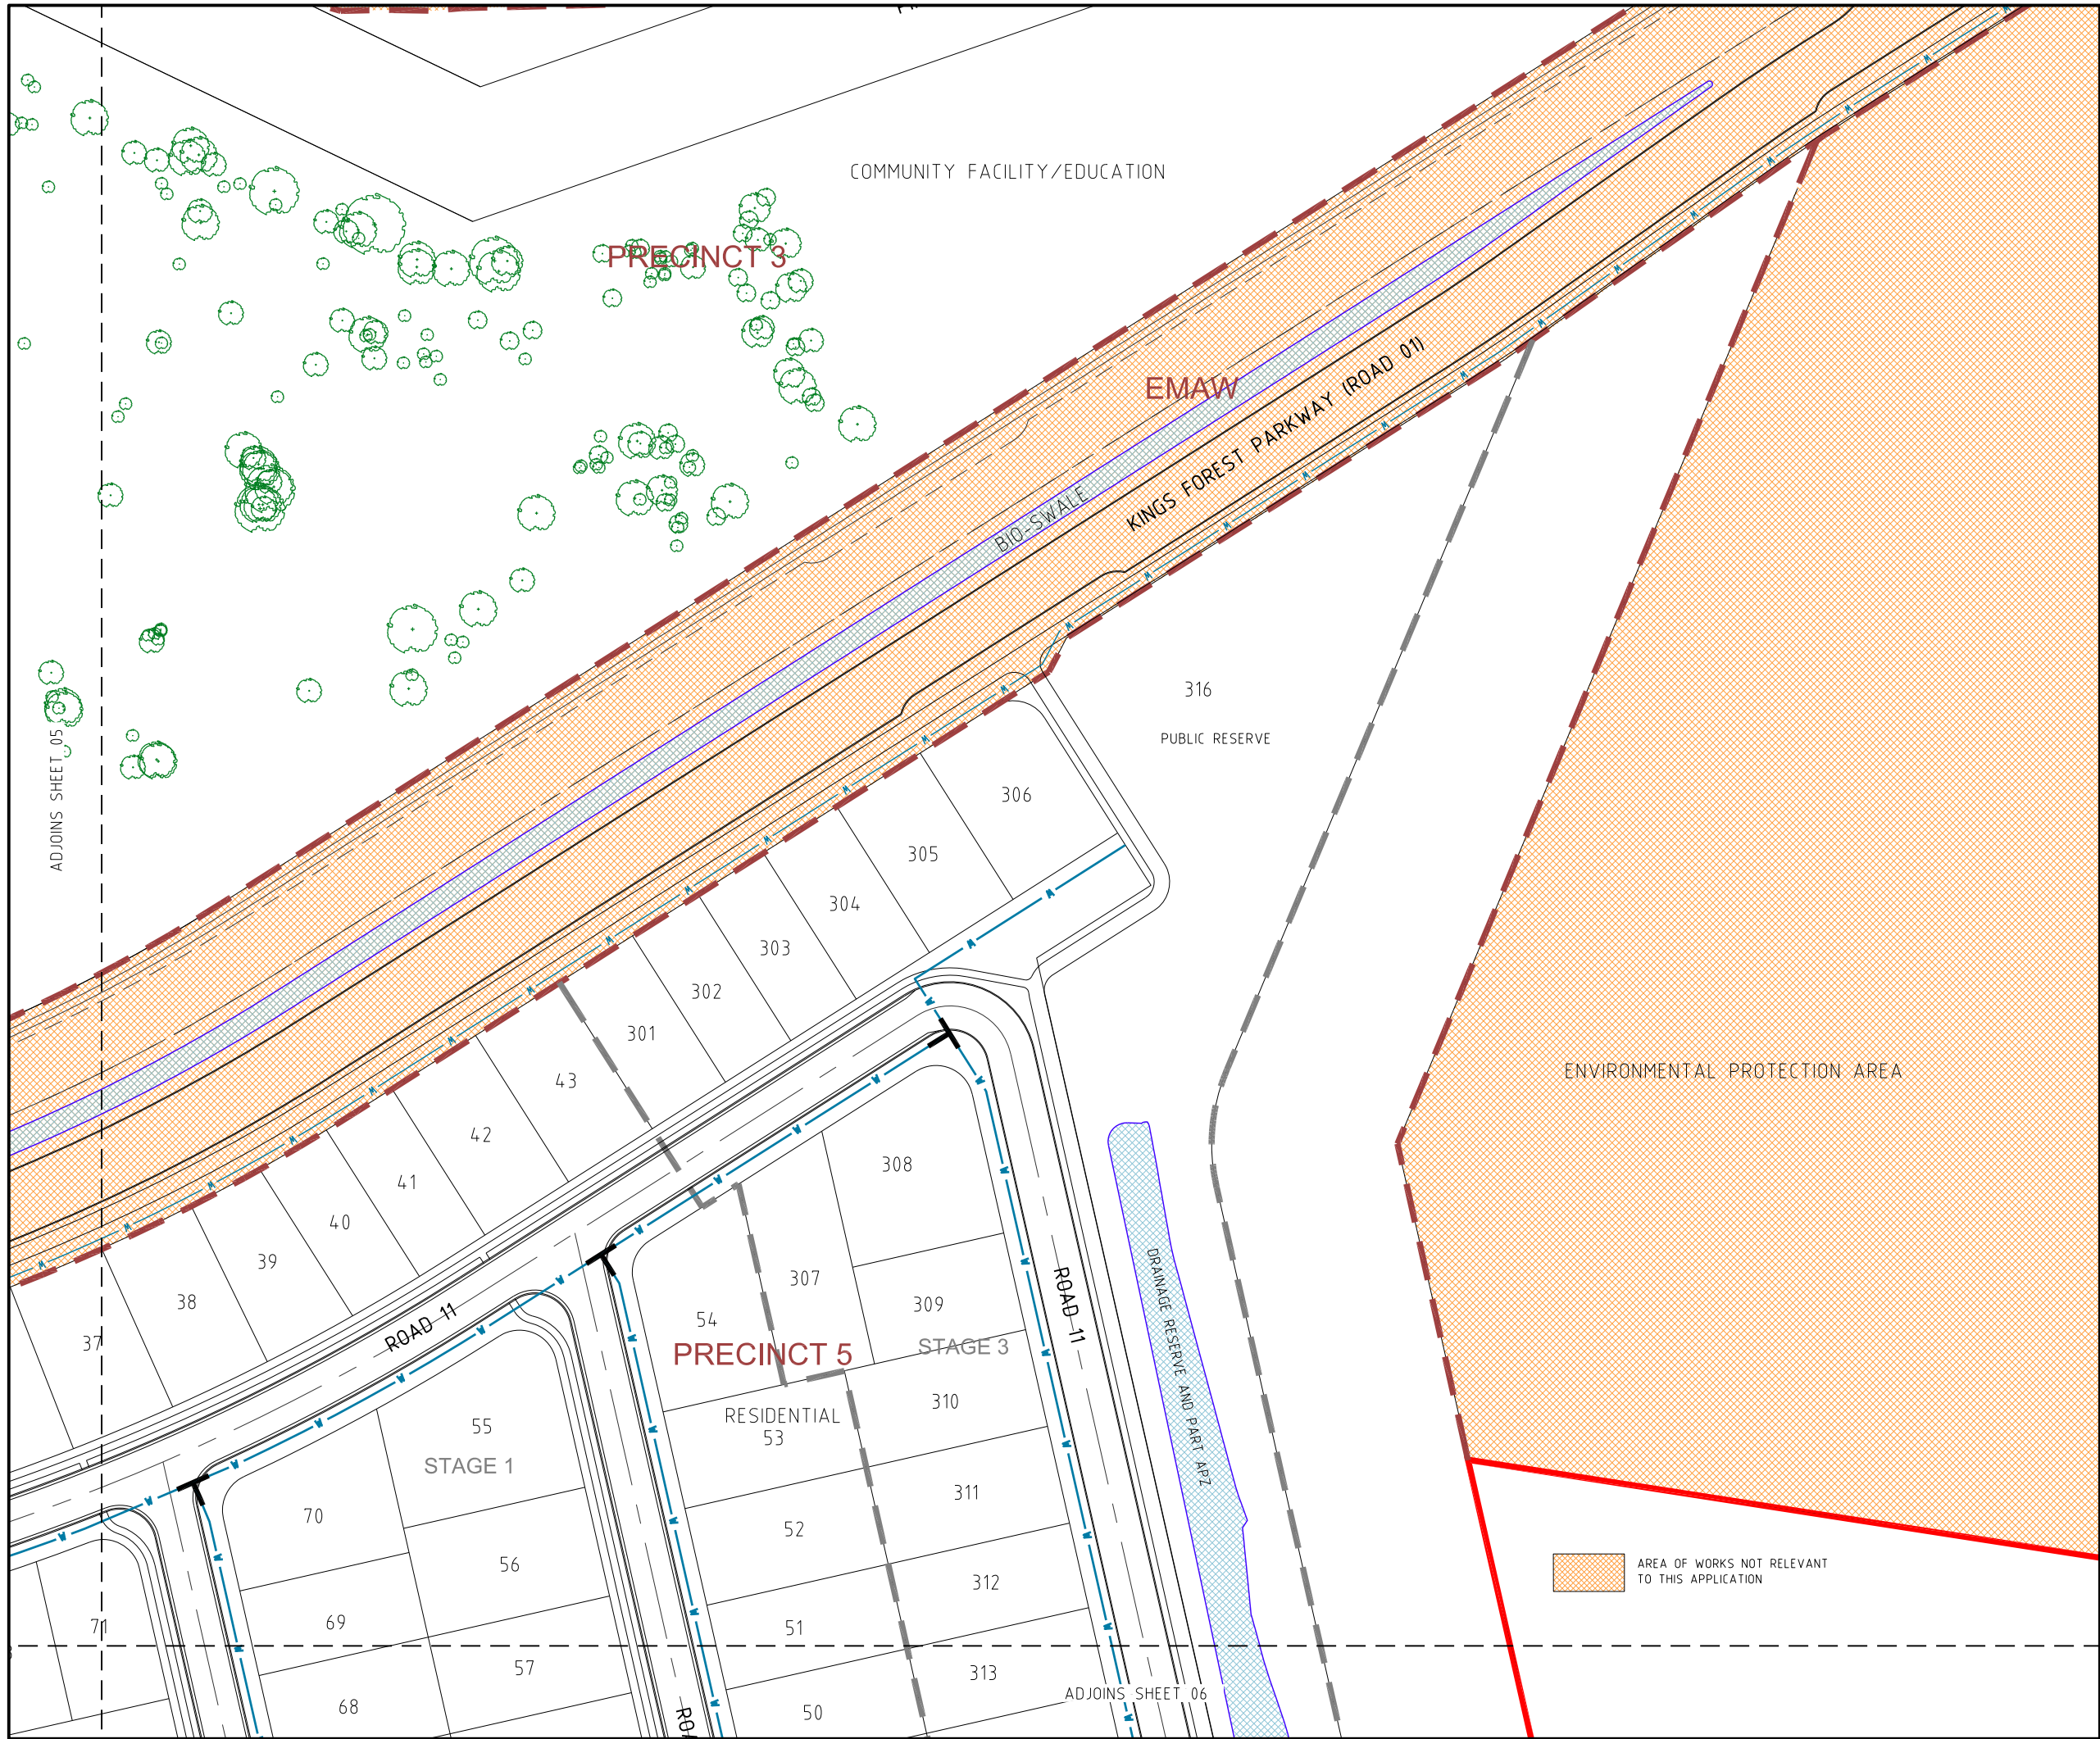

PROJECT NAME

KINGS FOREST

BULK EARTHWORKS-PRECINCTS 03, 04 & 05

PRELIMINARY-PRECINCT 05

REAL PROPERTY DESCRIPTION

Part of Lot 6 on DP875446, Part of Lot 1 on DP781633, Part of Lot 40 on DP7482 & Part of Lot 2 on DP819015

PARISH OF CUDGEN

COUNTY OF ROUS

CLIENT

PROJECT 28

PTY LTD


NORTH

0 5 10 15 20 25m
Scale 1:500 - A1 (1:1000 - A3)

ISSUE	DATE	
TENDER		
STATE AUTHORITY	08-03-11	
SURVEY		
ELECTRICAL		
CONSTRUCTION		

ISSUE	DATE	AMENDMENT
B	27-08-12	PPR REVISIONS
A	08-03-11	STATE AUTHORITY ISSUE

PRE

DATE

AMENDMENT

COPYRIGHT IS VESTED IN MORTONS URBAN SOLUTIONS AND WRITTEN CONSENT IS REQUIRED PRIOR TO REPRODUCTION. COPYRIGHT MORTONS URBAN SOLUTIONS 2000 . DO NOT SCALE FROM THIS DRAWING.

ALL DRAWINGS ARE TO BE READ IN CONJUNCTION WITH 001-NOTES AND 002-LEGEND

ASSOCIATED CONSULTANTS

LANDSURV Pty. Ltd.

14 Enid St.,

TWEED HEADS NSW 2485

Ph. (07) 55367055

GILBERT+SUTHERLAND

agricultural and environmental scientists

DRAWING TITLE

WATER RETICULATION

PLAN

SHEET 01



MORTONS
urban**solutions**
Urban & Regional Planning
Civil Engineering
Project Coordination

MUS Pty Ltd T/As:
Mortons-Urban Solutions
ABN: 39 116 375 065
mortons@urbansolutions.net.au
www.urbansolutions.net.au
Tel 07 5571 1099
Fax 07 5571 1088

Postal Address
PO Box 2484
Southport QLD 4215
Gold Coast Office
Suite 9, 19 Short St
Southport QLD 4215

DESIGNED	RB	DRAWN	BL
APPROVED		DATE	06-01-11

DRAWING NUMBER	AMEND.
12301-05-700	B

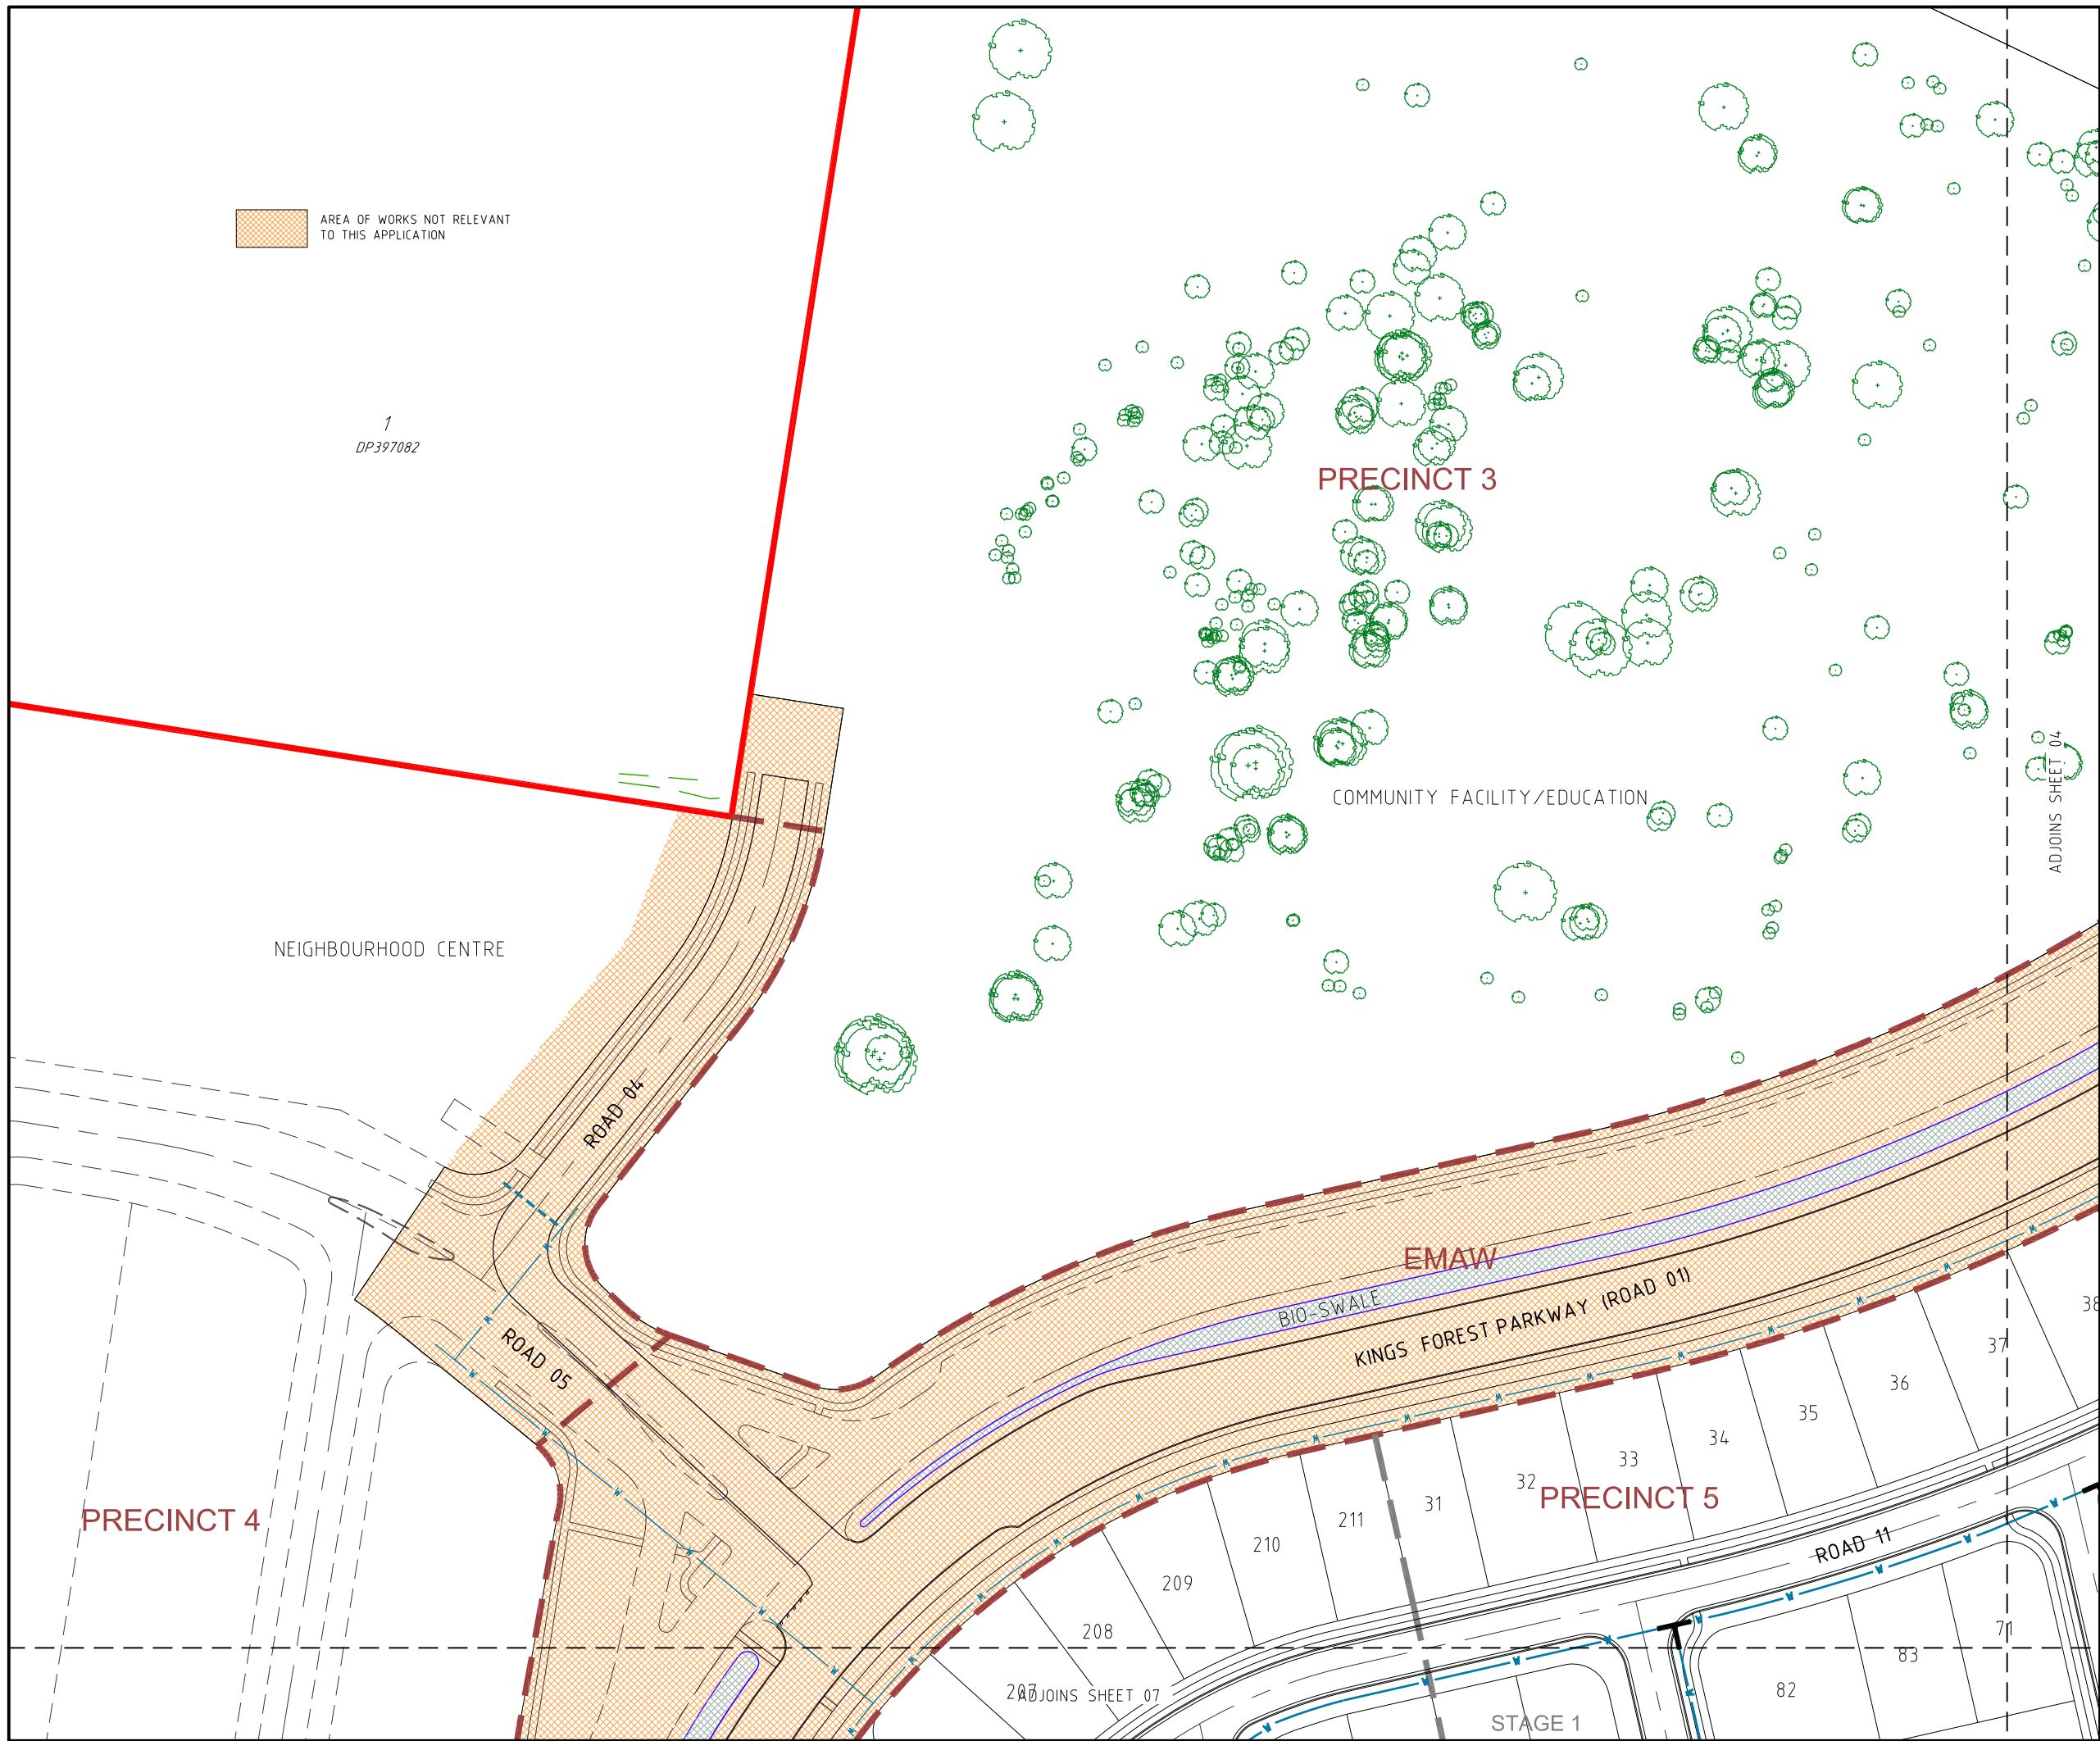

PROJECT NAME

KINGS FOREST

BULK EARTHWORKS-PRECINCTS
03, 04 & 05

PRELIMINARY-PRECINCT 05


REAL PROPERTY DESCRIPTION

Part of Lot 6 on DP875446, Part of Lot 1 on DP781633,
Part of Lot 40 on DP7482 & Part of Lot 2 on DP819015
PARISH OF CUDGEN.
COUNTY OF ROUS.

CLIENT

**PROJECT 28
PTY LTD**


NORTH

 
0 5 10 15 20 25m
Scale 1:500 - A1 (1:1000 - A3)

ISSUES	DATE	
TENDER		
STATE AUTHORITY	08-03-11	
SURVEY		
ELECTRICAL		
CONSTRUCTION		

PRE	DATE	AMENDMENT
B	27-08-12	PPR REVISIONS
A	08-03-11	STATE AUTHORITY ISSUE

COPYRIGHT IS VESTED IN MORTONS URBAN SOLUTIONS AND
WRITTEN CONSENT IS REQUIRED PRIOR TO REPRODUCTION.
COPYRIGHT MORTONS URBAN SOLUTIONS 2000 .
DO NOT SCALE FROM THIS DRAWING.

ALL DRAWINGS ARE TO BE READ IN CONJUNCTION
WITH 001-NOTES AND 002-LEGEND

ASSOCIATED CONSULTANTS

LANDSURV Pty. Ltd.
14 Enid St.,
TWEED HEADS NSW 2485
Ph. (07) 55367055


agricultural and environmental scientists

DRAWING TITLE

**WATER RETICULATION
PLAN
SHEET 02**


MORTONS
urbansolutions
Urban & Regional Planning
Civil Engineering
Project Coordination

MUS Pty Ltd T/As:
Mortons-Urban Solutions
ABN 39 116 375 065
mortons@urbansolutions.net.au
www.urbansolutions.net.au
Tel 07 5571 1099
Fax 07 5571 1088

Postal Address
PO Box 2484
Southport QLD 4215

Gold Coast Office
Suite 9, 19 Short St
Southport QLD 4215

DESIGNED	RB	DRAWN	BL
APPROVED		DATE	06-01-11
DRAWING NUMBER			AMEND.
12301-05-701			B

