

(P) - DENOTES ELECTRICAL TRANSFORMER PADMOUNT



Issued under the Environmental Planning and Assessment Act 1979

Approved Application No. 08-0194

granted on the 11/8/13

Signed _____

Sheet No. 26 of 41

ROAD
(40 WIDE & VAR)

STAGE 2(1)

316
4107m²
PUBLIC
RESERVE

LOT 3
DP

STAGE 2(3)

104.4.1
DRAINAGE RESERVE AND PART APZ
TEMPORARY
EASEMENT TO DRAIN WATER
ROAD

ROAD
(15 MID

DRAINAGE

GE 2(2) (P)

STAGE 2(1)

ROAD
(15 WIDE)

ROAD
(15 WIDE)

ROAD
(15 WIDE)

LANDSURV PTY LTD

REGISTERED SURVEYORS & DEVELOPMENT CONSULTANTS

14 ENID STREET TWEED HEADS NSW 2485

Ph. (07) 55366467 Fax (07)55367489 email: macsurv@landsurv.com.au

TITLE	PLAN OF PROPOSED SUBDIVISION OF LOT 2 (PRECINCT 5) KINGS FOREST FOR STAGE 1 PROJECT APPLICATION
-------	--

CLIENT: PROJECT 28 PTY LTD

LEVEL DATUM
DATE OF SURVEY
DATE
DRAWN
CHECKED
CAD FILE No. 3486

	SCALE 1: 1000
	REVISION D
	SHEET 2 OF 11
	JOB No
P	34860-2

ALL UNDERGROUND SERVICES
SHOULD BE LOCATED ON SITE
BY RELEVANT AUTHORITIES
BEFORE ANY WORK IS COMMENCED



DIAL 1100
BEFORE YOU DIG

www.dialbeforeyoudig.com.au

ALL DIMENSIONS, AREAS AND EASEMENTS
ARE APPROXIMATE ONLY, AND ARE SUBJECT
TO D.O.P. APPROVAL AND FINAL SURVEY

[S] - EASEMENT TO DRAIN SEWAGE 3 WIDE
(P) - DENOTES ELECTRICAL TRANSFORMER PADMOUNT



DP 397082



NSW GOVERNMENT
Planning


Issued under the Environmental Planning and Assessment Act 1979

Approved Application No. 08-0194

granted on the 11/8/13

Signed [Signature]

Sheet No. 28 of 41

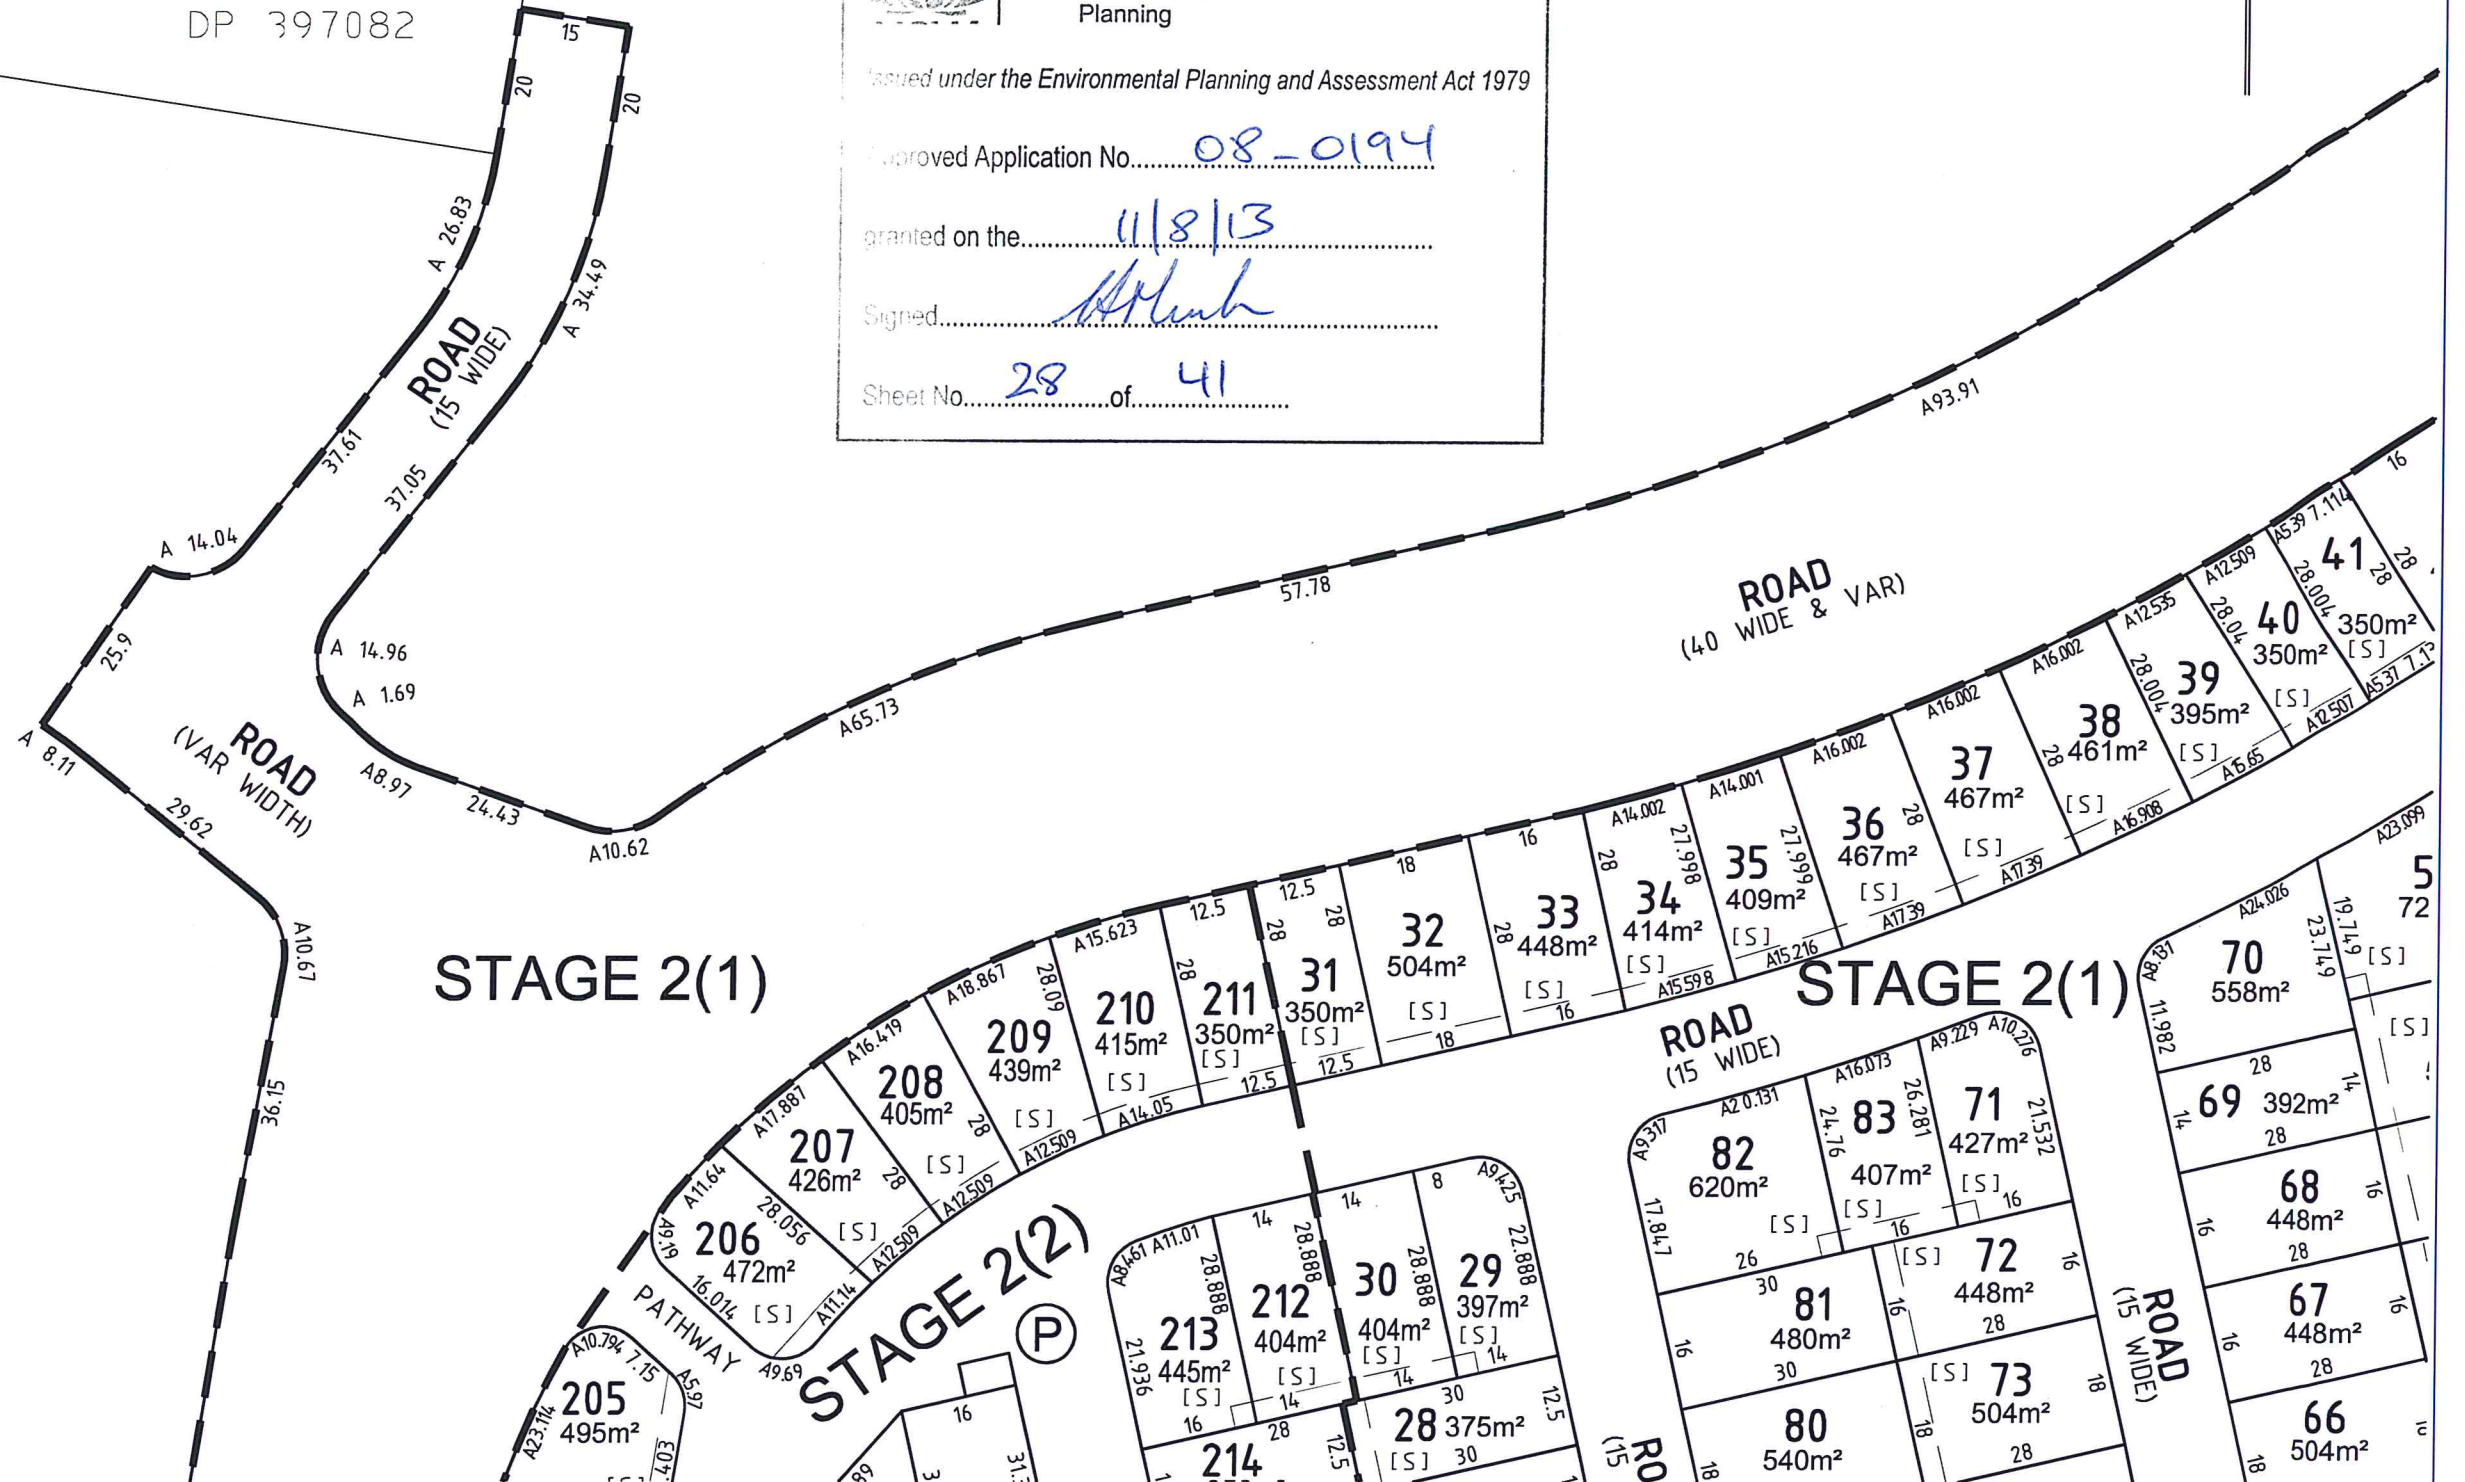

www.dialbeforeyoudig.com.au
ALL UNDERGROUND SERVICES
SHOULD BE LOCATED ON SITE
BY RELEVANT AUTHORITIES
BEFORE ANY WORK IS COMMENCED
**DIAL 1100
BEFORE YOU DIG**

LANDSURV PTY LTD
REGISTERED SURVEYORS & DEVELOPMENT CONSULTANTS
14 ENID STREET TWEED HEADS NSW 2485
Ph. (07) 55366467 Fax (07) 55367489 email: macsurv@landsurv.com.au

TITLE PLAN OF PROPOSED SUBDIVISION OF
LOT 2 (PRECINCT 5)
KINGS FOREST
FOR STAGE 1 PROJECT APPLICATION
CLIENT: PROJECT 28 PTY LTD

LEVEL DATUM	SCALE 1: 1000
DATE OF SURVEY	REVISION D
DATE 05.09.12	SHEET 4 OF 11
DRAWN GMB	JOB No
CHECKED BG	34860-2
CAD FILE No. 34860-2_PROP	

STAGE 2(1)

STAGE 2(1)

STAGE 2(4)

STAGE 2(7)

STAGE 2(10)

MGA
NSW GOVERNMENT
Planning
Issued under the Environmental Planning and Assessment Act 1979
Approved Application No. 08-0194
granted on the 11/8/13
Signed [Signature]
Sheet No. 29 of 41

ALL DIMENSIONS, AREAS AND EASEMENTS
ARE APPROXIMATE ONLY, AND ARE SUBJECT
TO D.O.P. APPROVAL AND FINAL SURVEY
[S] - EASEMENT TO DRAIN SEWAGE 3 WIDE
(P) - DENOTES ELECTRICAL TRANSFORMER PADMOUNT

ROAD
(43 WIDE & VAR)

ROAD
(24 WIDE & VAR)

ROAD
(15 WIDE)

ROAD
(15 WIDE)

ROAD
(17 WIDE)

ROAD
(17 WIDE)

ROAD
(15 WIDE)

ROAD
(15 WIDE)


ALL UNDERGROUND SERVICES
SHOULD BE LOCATED ON SITE
BY RELEVANT AUTHORITIES
BEFORE ANY WORK IS COMMENCED



LANDSURV PTY LTD
REGISTERED SURVEYORS & DEVELOPMENT CONSULTANTS
14 ENID STREET TWEED HEADS NSW 2485
Ph. (07) 55366467 Fax (07)55367489 email: macsurv@landsurv.com.au

TITLE PLAN OF PROPOSED SUBDIVISION OF
LOT 2 (PRECINCT 5)
KINGS FOREST
FOR STAGE 1 PROJECT APPLICATION
CLIENT : PROJECT 28 PTY LTD

LEVEL DATUM		SCALE 1: 1000
DATE OF SURVEY		
DATE	05.09.12	REVISION D
DRAWN	GMB	SHEET 5 OF 11
CHECKED	BG	JOB No
CAD FILE No. 34860-2_PROP		34860-2

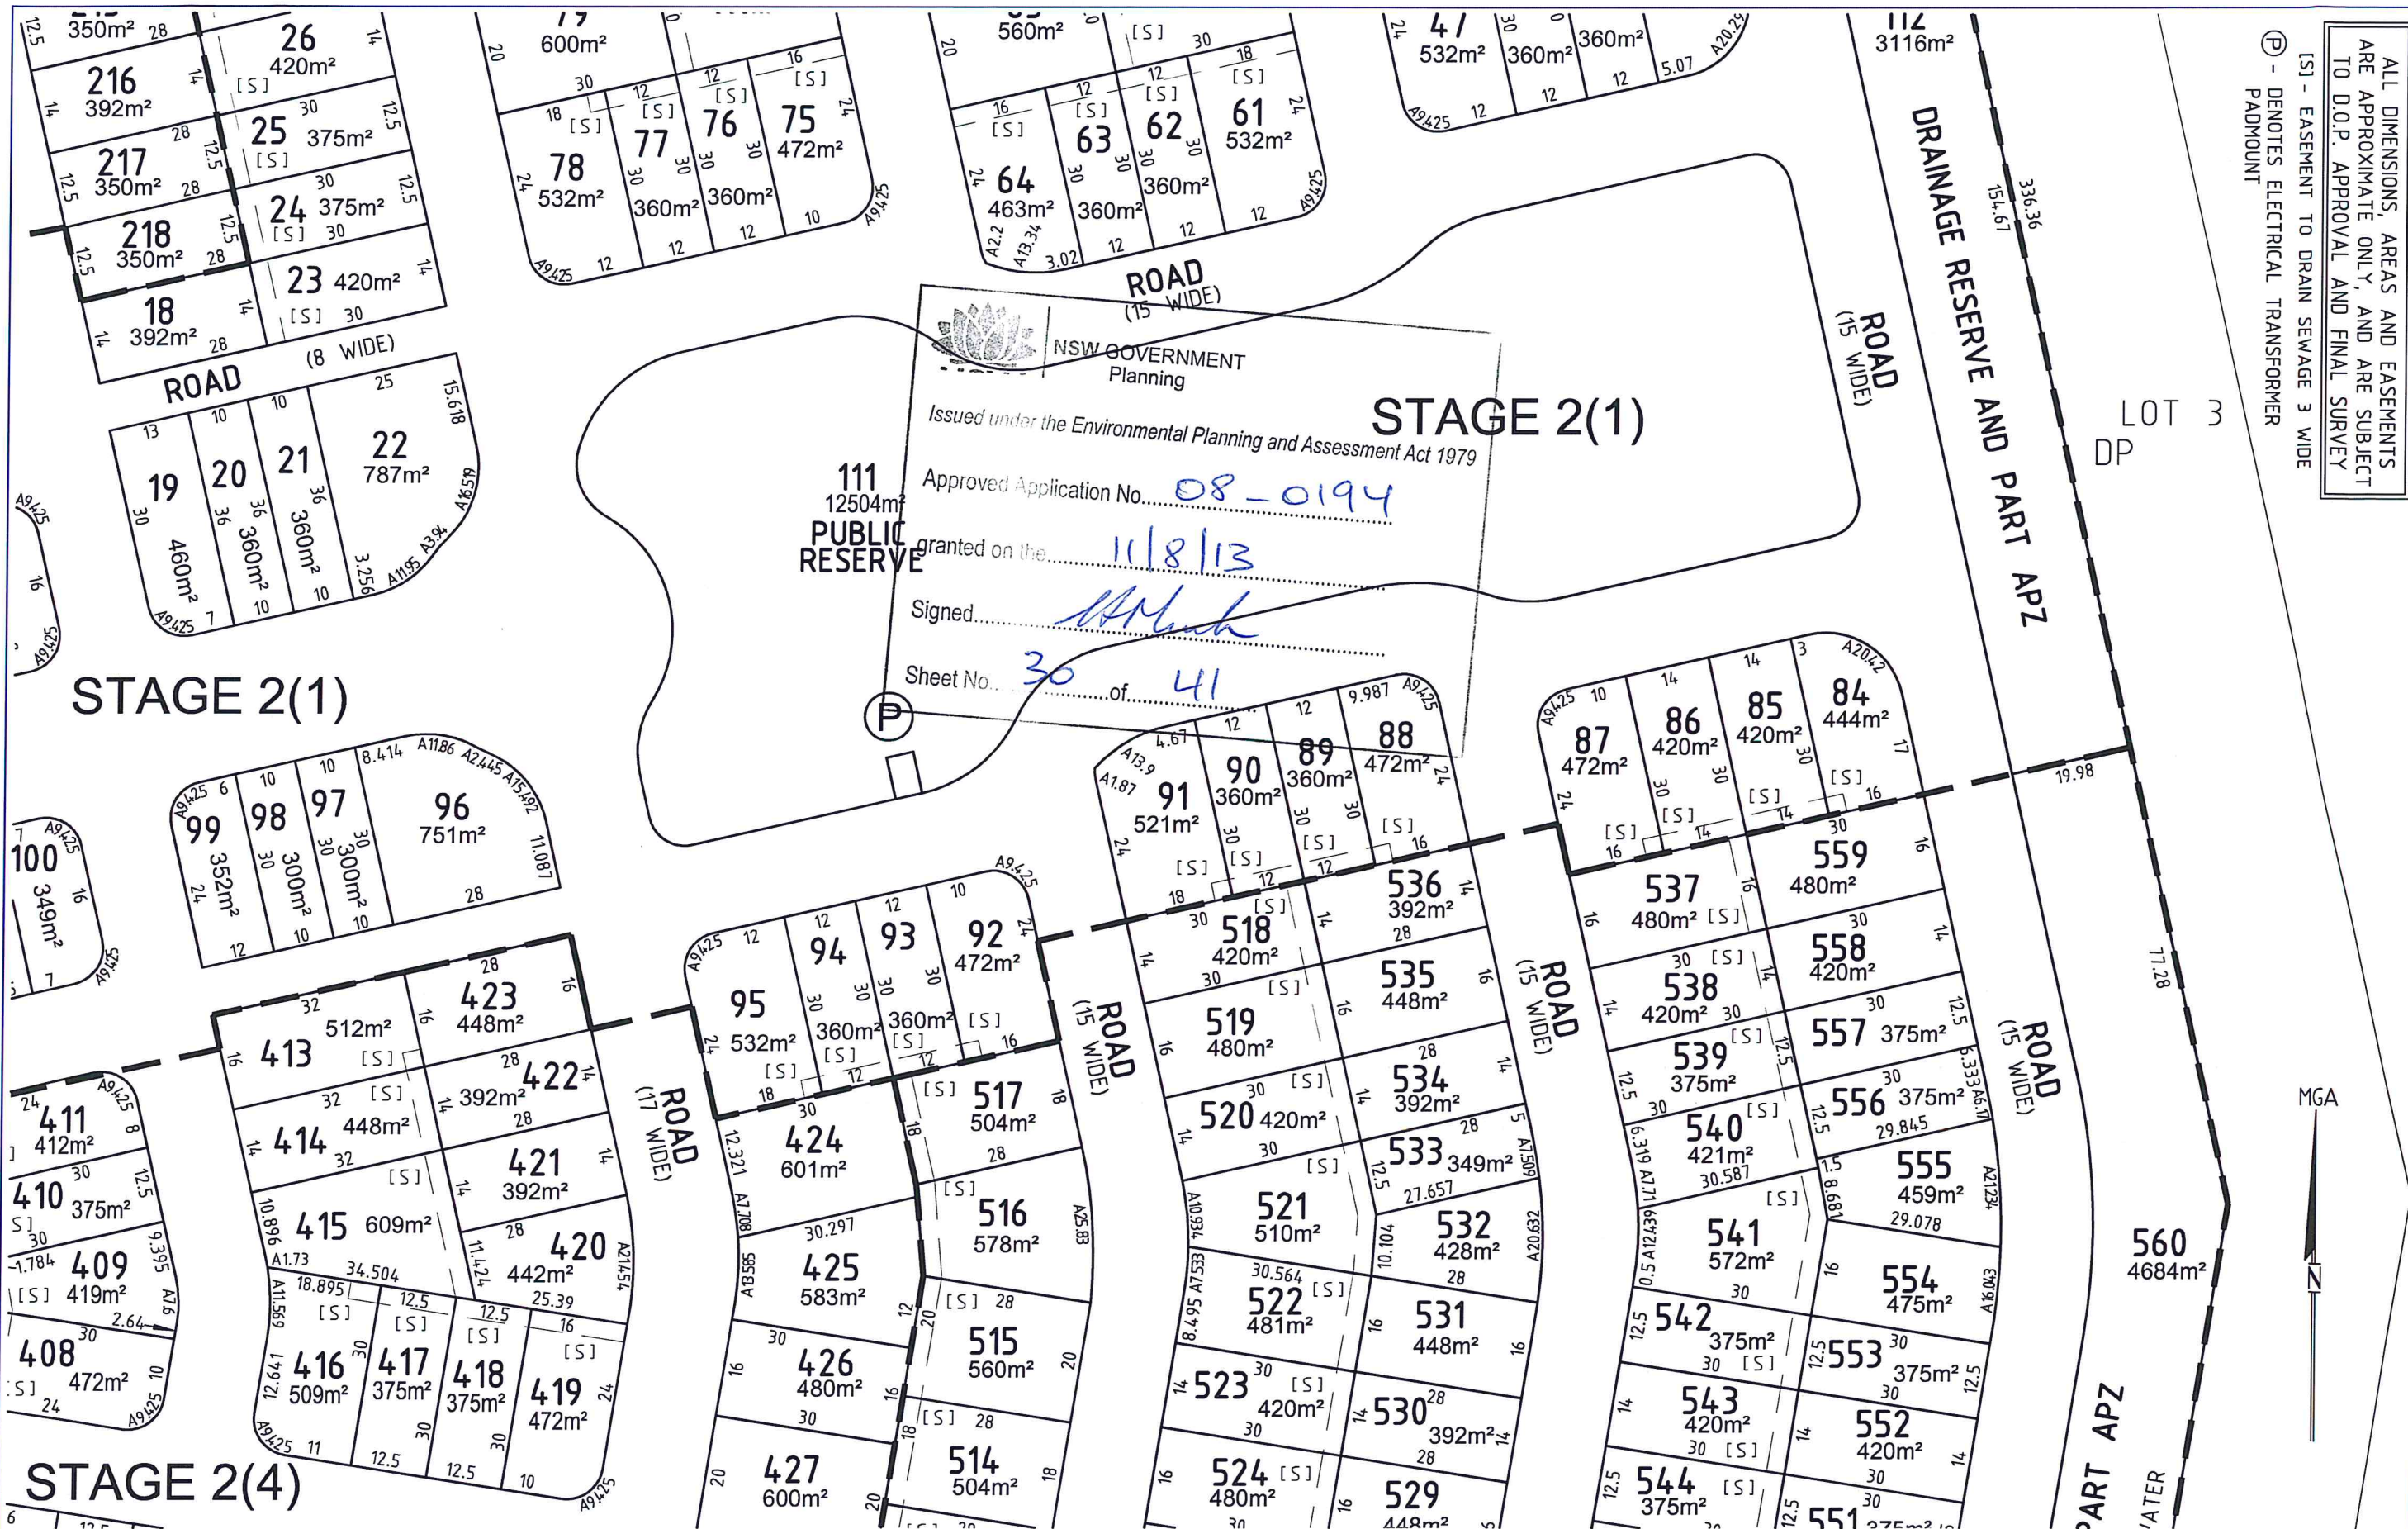

ALL UNDERGROUND SERVICES SHOULD BE LOCATED ON SITE BY RELEVANT AUTHORITIES BEFORE ANY WORK IS COMMENCED

 **DIAL 1100 BEFORE YOU DIG**

www.dialbeforeyoudig.com.au

LANDSURV PTY LTD
REGISTERED SURVEYORS & DEVELOPMENT CONSULTANTS
14 ENID STREET TWEED HEADS NSW 2485
Ph. (07) 55366467 Fax (07) 55367489 email: macsurv@landsurv.com.au

TITLE PLAN OF PROPOSED SUBDIVISION OF LOT 2 (PRECINCT 5) KINGS FOREST FOR STAGE 1 PROJECT APPLICATION
CLIENT : PROJECT 28 PTY LTD

LEVEL DATUM	SCALE 1: 1000
DATE OF SURVEY	REVISION D
DATE 05.09.12	SHEET 6 OF 11
DRAWN GMB	JOB No
CHECKED BG	34860-2
CAD FILE No. 34860-2_PROP	