


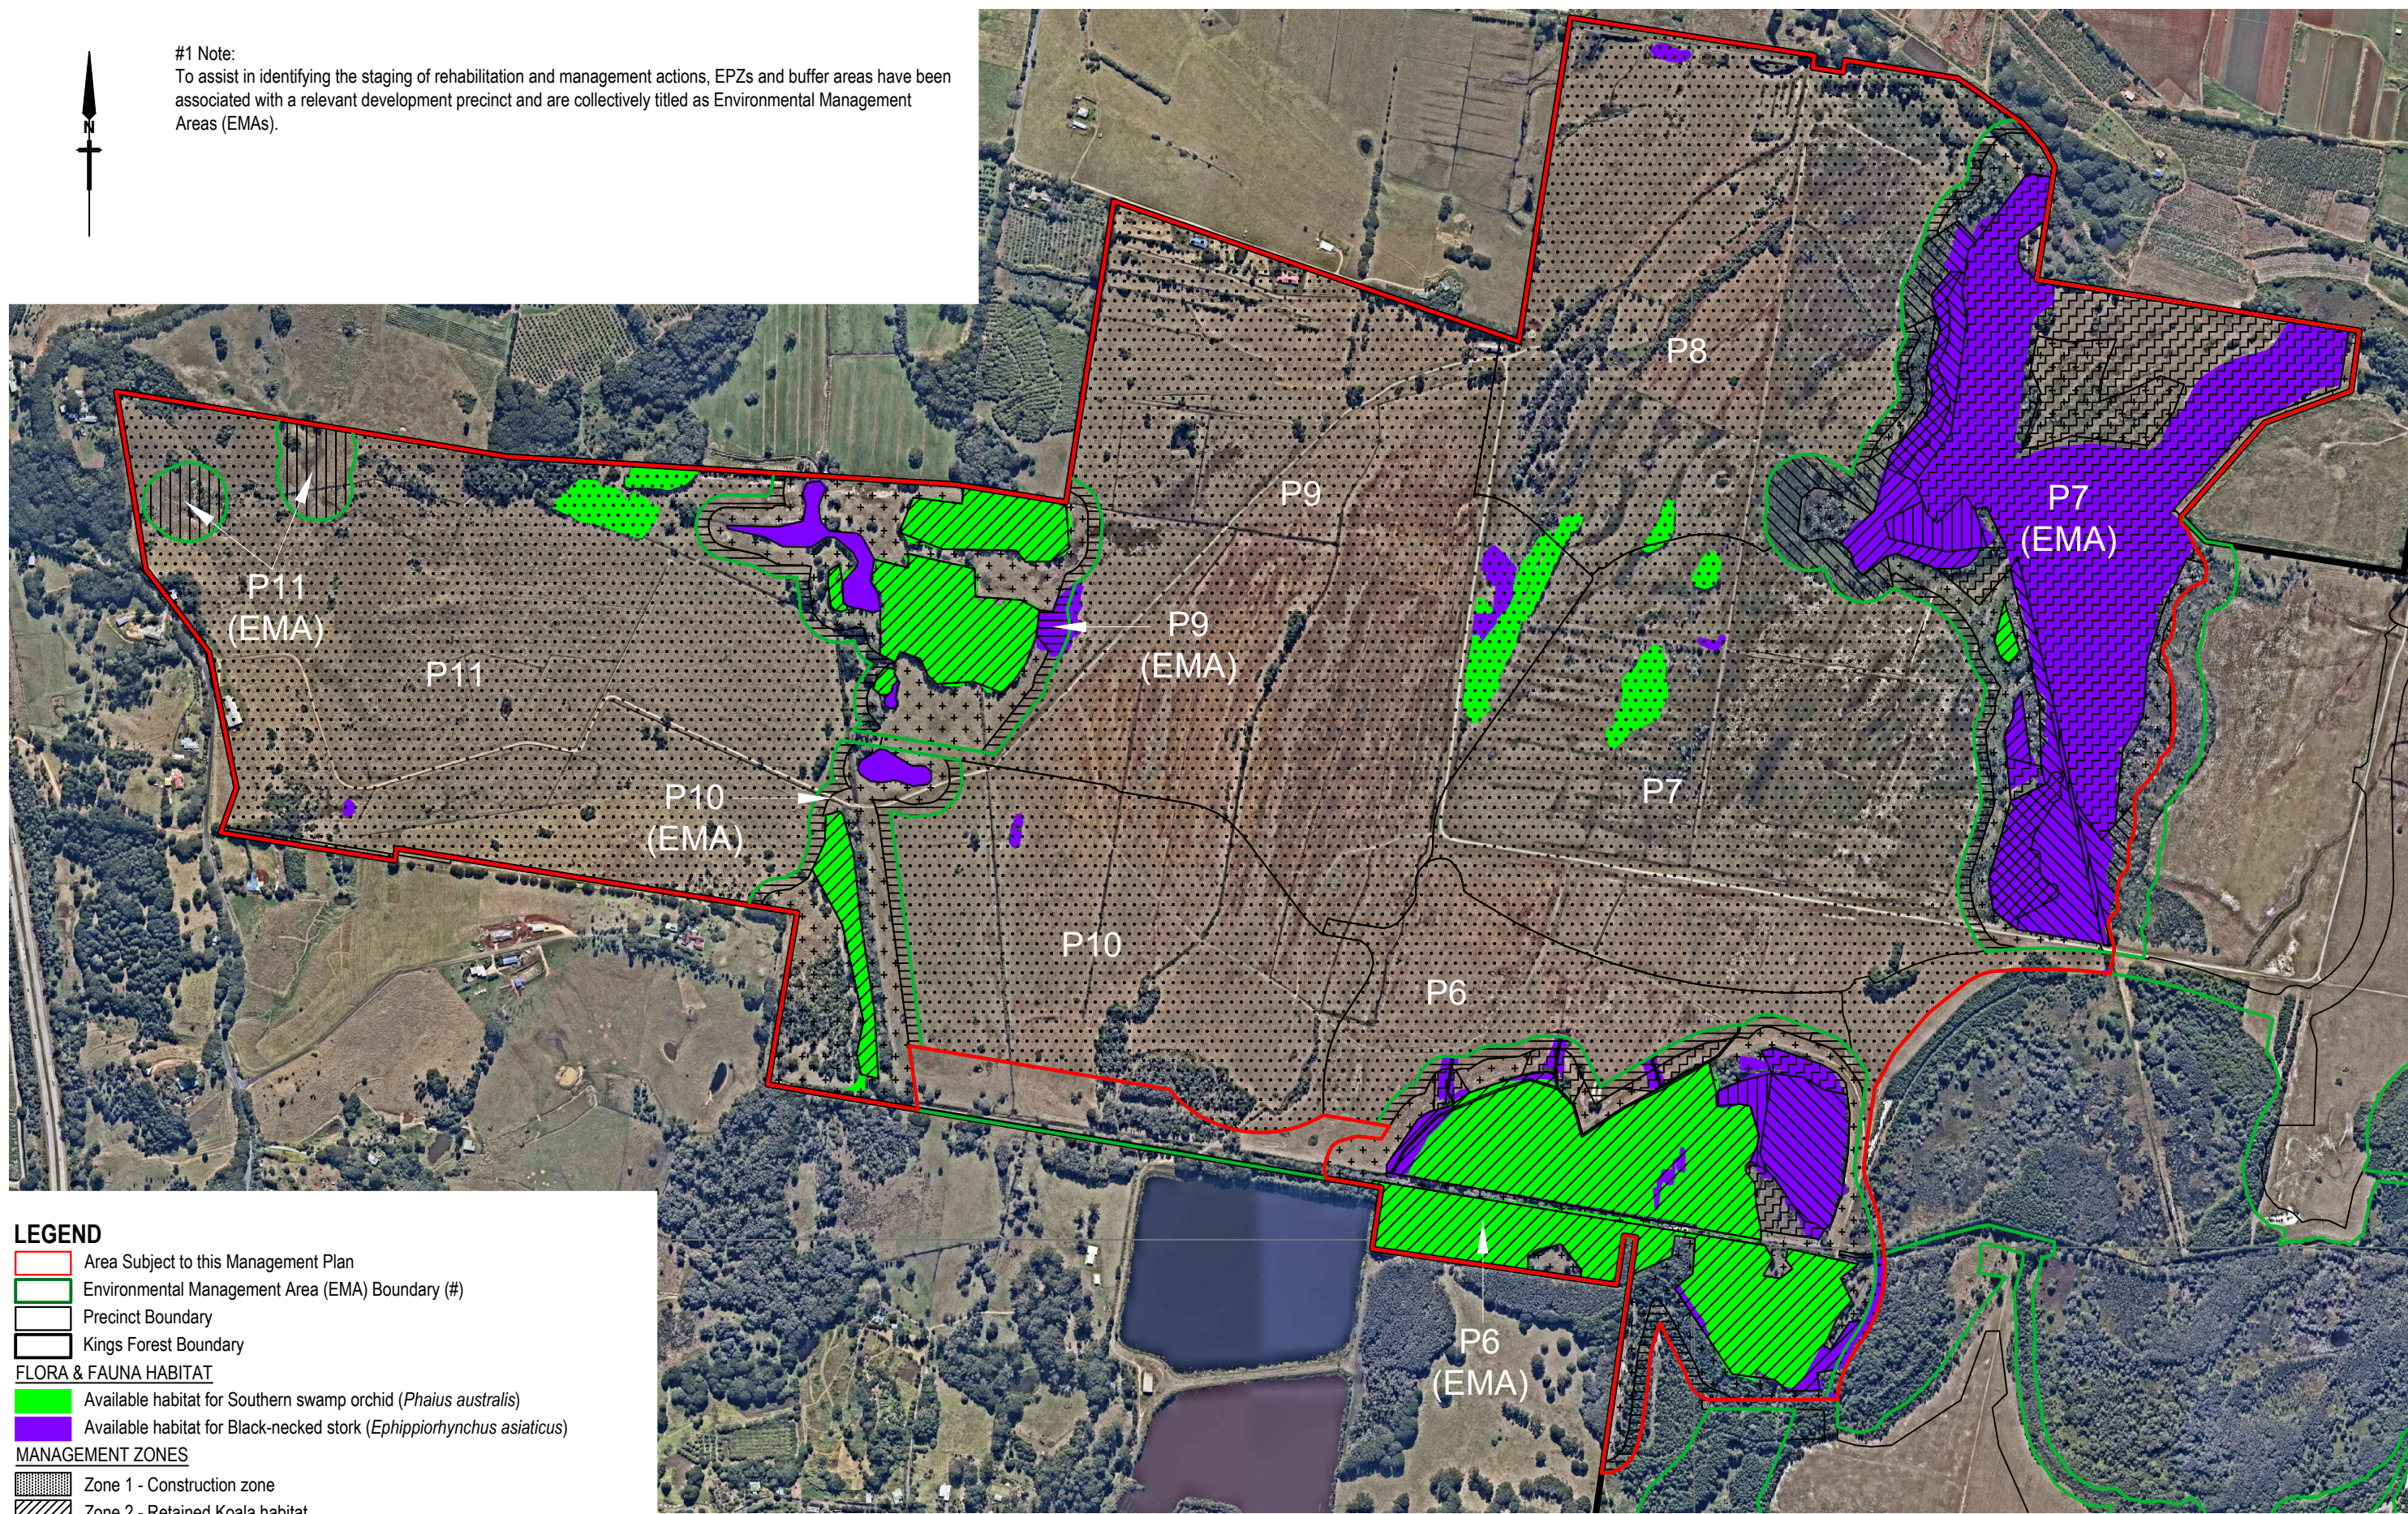

#1 Note:
To assist in identifying the staging of rehabilitation and management actions, EPZs and buffer areas have been associated with a relevant development precinct and are collectively titled as Environmental Management Areas (EMAs).



LEGEND


- Area Subject to this Management Plan
- Environmental Management Area (EMA) Boundary (#)
- Precinct Boundary
- Kings Forest Boundary
- FLORA & FAUNA HABITAT**
- Available habitat for Southern swamp orchid (*Phaius australis*)
- Available habitat for Black-necked stork (*Ephippiorhynchus asiaticus*)
- MANAGEMENT ZONES**
- Zone 1 - Construction zone
- Zone 2 - Retained Koala habitat
- Zone 3 - Retained WSF habitat
- Zone 4 - Koala compensatory habitat
- Zone 5 - WSF compensatory habitat
- Zone 6 - Heath regeneration/revegetation
- Zone 8 - Wetland regeneration

0 1 : 10 000 300m

SOURCE: JWA Site Investigations 2018, Near Map 08/08/18 Aerial	CLIENT Project 28 Pty Ltd PROJECT Threatened Species Management Plan Precincts 6- 11 Kings Forest Melaleuca Drive, Duranbah, NSW Shire of Tweed	FIGURE 10	TITLE HABITAT FOR BLACK-NECKED STORK & SOUTHERN SWAMP ORCHID
SCALE: 1 : 10 000 @ A3			
JWA PTY LTD Ecological Consultants		PREPARED: BW DATE: 16 November 2020 FILE: N97017_MP6-11_20201116.dwg	



#1 Note:
To assist in identifying the staging of rehabilitation and management actions, EPZs and buffer areas have been associated with a relevant development precinct and are collectively titled as Environmental Management Areas (EMAs).

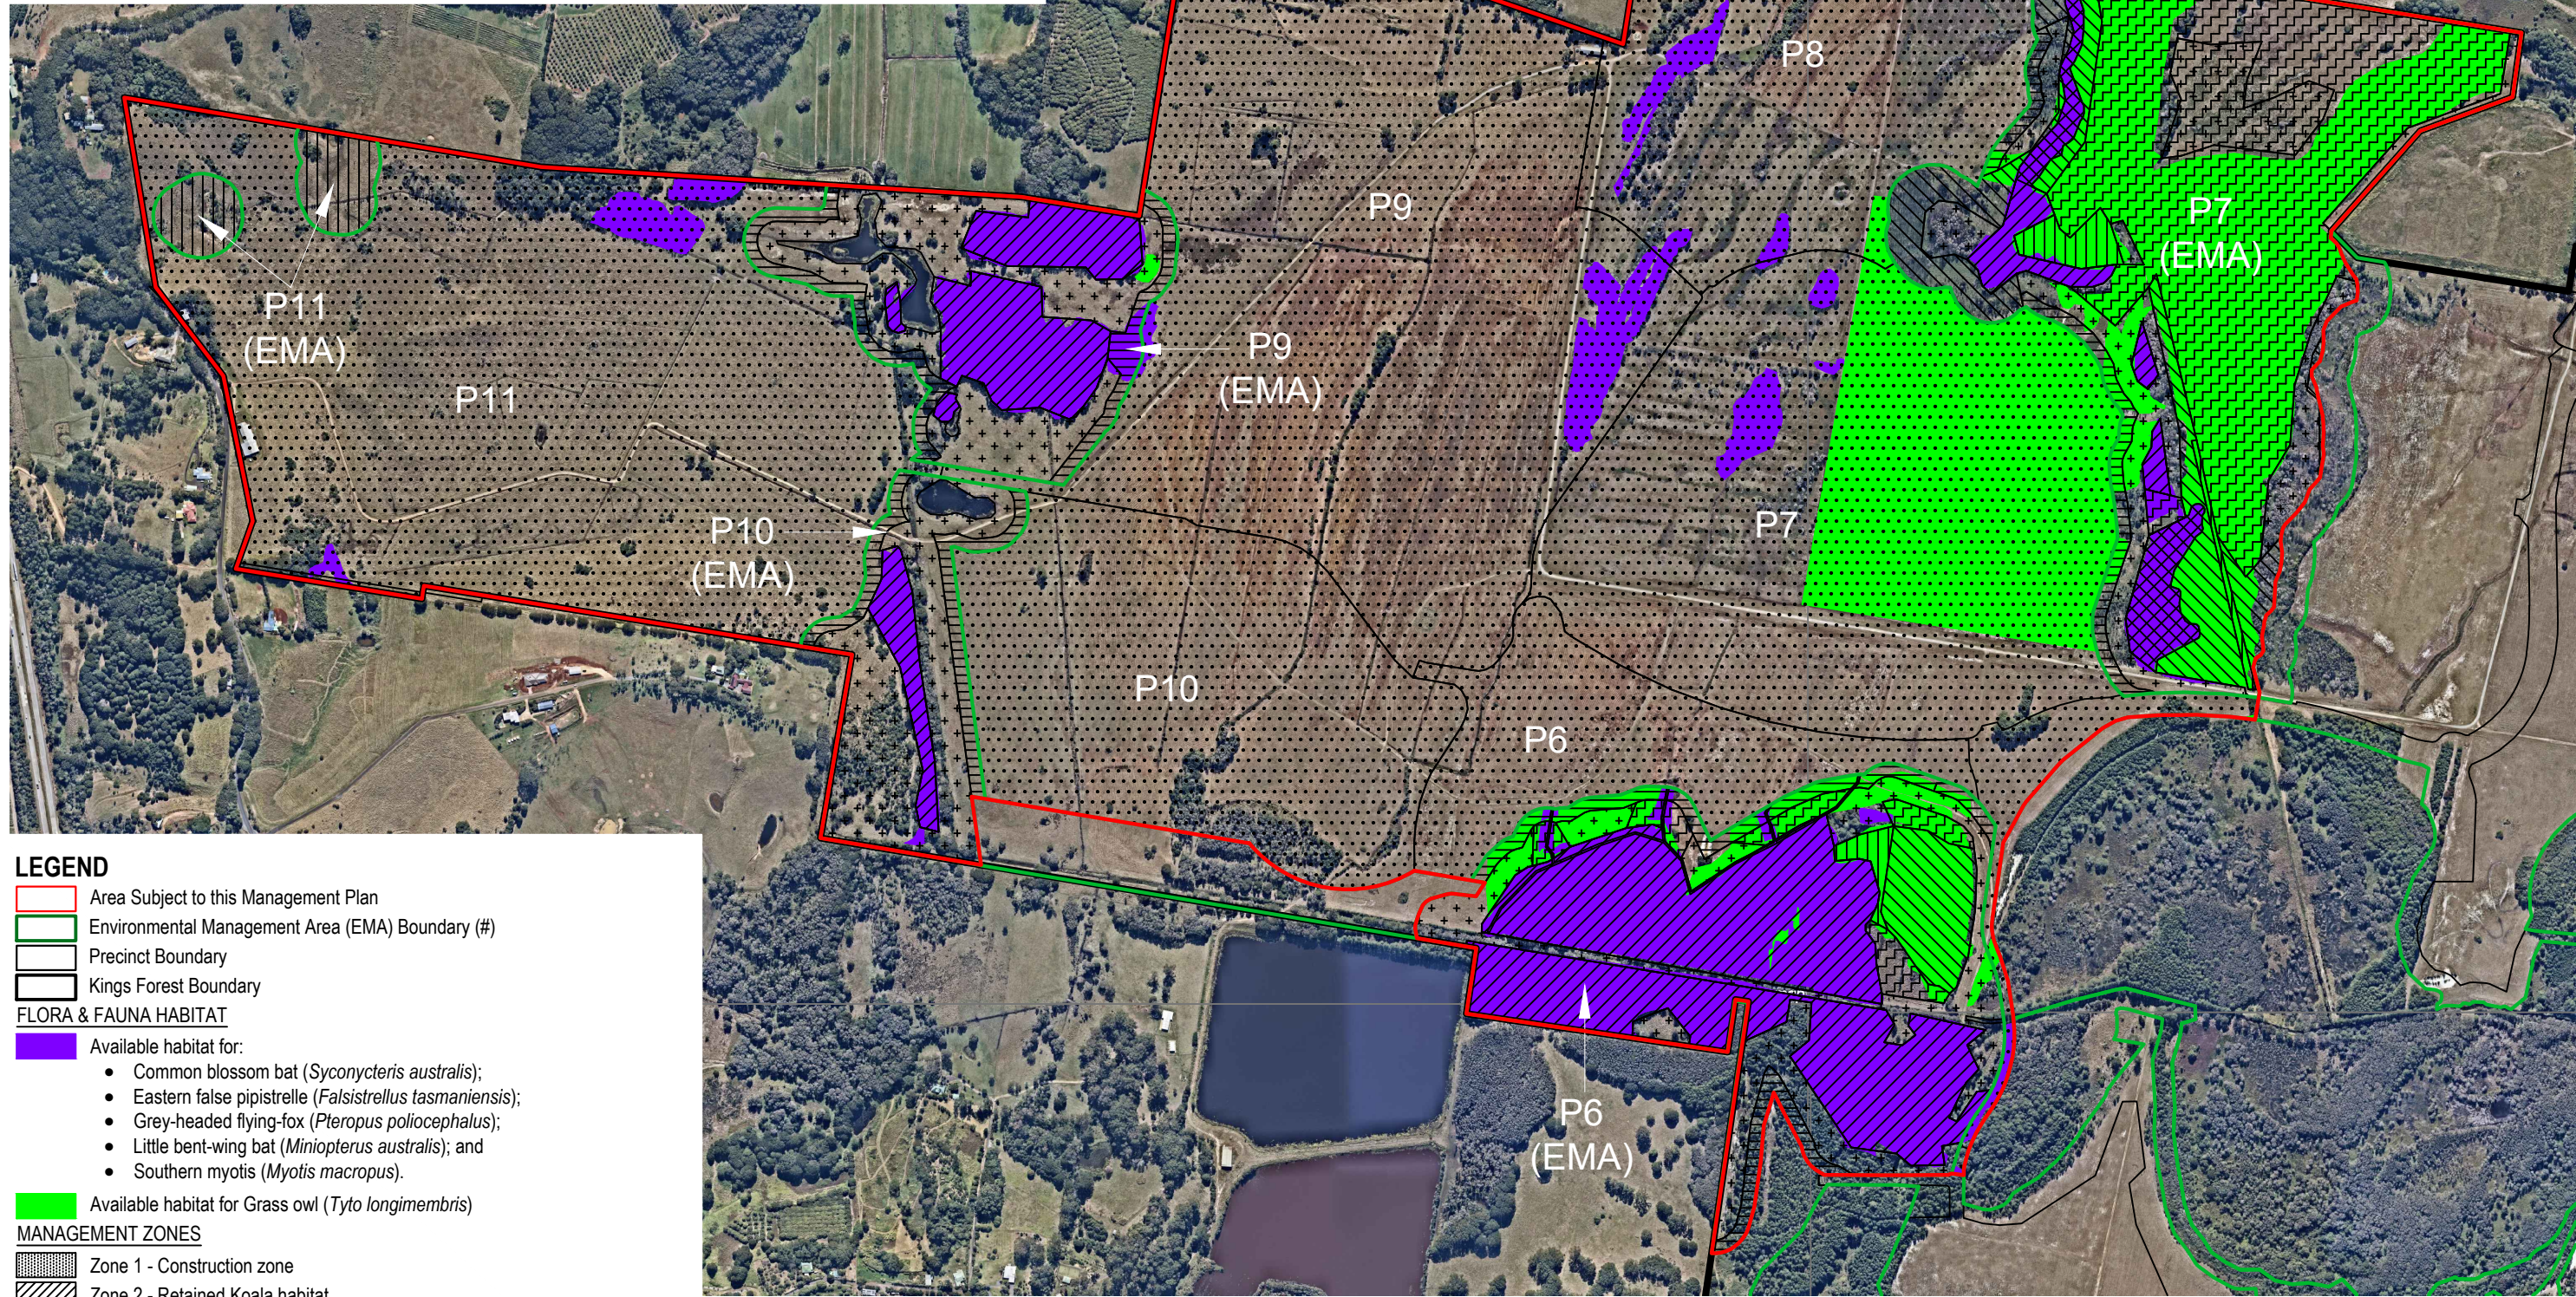

LEGEND

- Area Subject to this Management Plan
- Environmental Management Area (EMA) Boundary (#)
- Precinct Boundary
- Kings Forest Boundary

FLORA & FAUNA HABITAT

- Available habitat for:
 - Common blossom bat (*Syconycteris australis*);
 - Eastern false pipistrelle (*Falsistrellus tasmaniensis*);
 - Grey-headed flying-fox (*Pteropus poliocephalus*);
 - Little bent-wing bat (*Miniopterus australis*); and
 - Southern myotis (*Myotis macropus*).
- Available habitat for Grass owl (*Tyto longimembris*)

MANAGEMENT ZONES


- Zone 1 - Construction zone
- Zone 2 - Retained Koala habitat
- Zone 3 - Retained WSF habitat
- Zone 4 - Koala compensatory habitat
- Zone 5 - WSF compensatory habitat
- Zone 6 - Heath regeneration/revegetation
- Zone 8 - Wetland regeneration

0 300m
1 : 10 000

SOURCE: JWA Site Investigations 2018, Near Map 08/08/18 Aerial	CLIENT Project 28 Pty Ltd	FIGURE 11	TITLE HABITAT FOR COMMON BLOSSOM BAT, EASTERN FALSE PIPISTRELLE, GRASS OWL, GREY-HEADED FLYING-FOX, LITTLE BENT-WING BAT & SOUTHERN MYOTIS
SCALE: 1 : 10 000 @ A3	PROJECT Threatened Species Management Plan Precincts 6- 11 Kings Forest Melaleuca Drive, Duranbah, NSW Shire of Tweed		
JWA PTY LTD Ecological Consultants		PREPARED: BW DATE: 16 November 2020 FILE: N97017_MP6-11_20201116.dwg	



#1 Note:
To assist in identifying the staging of rehabilitation and management actions, EPZs and buffer areas have been associated with a relevant development precinct and are collectively titled as Environmental Management Areas (EMAs).

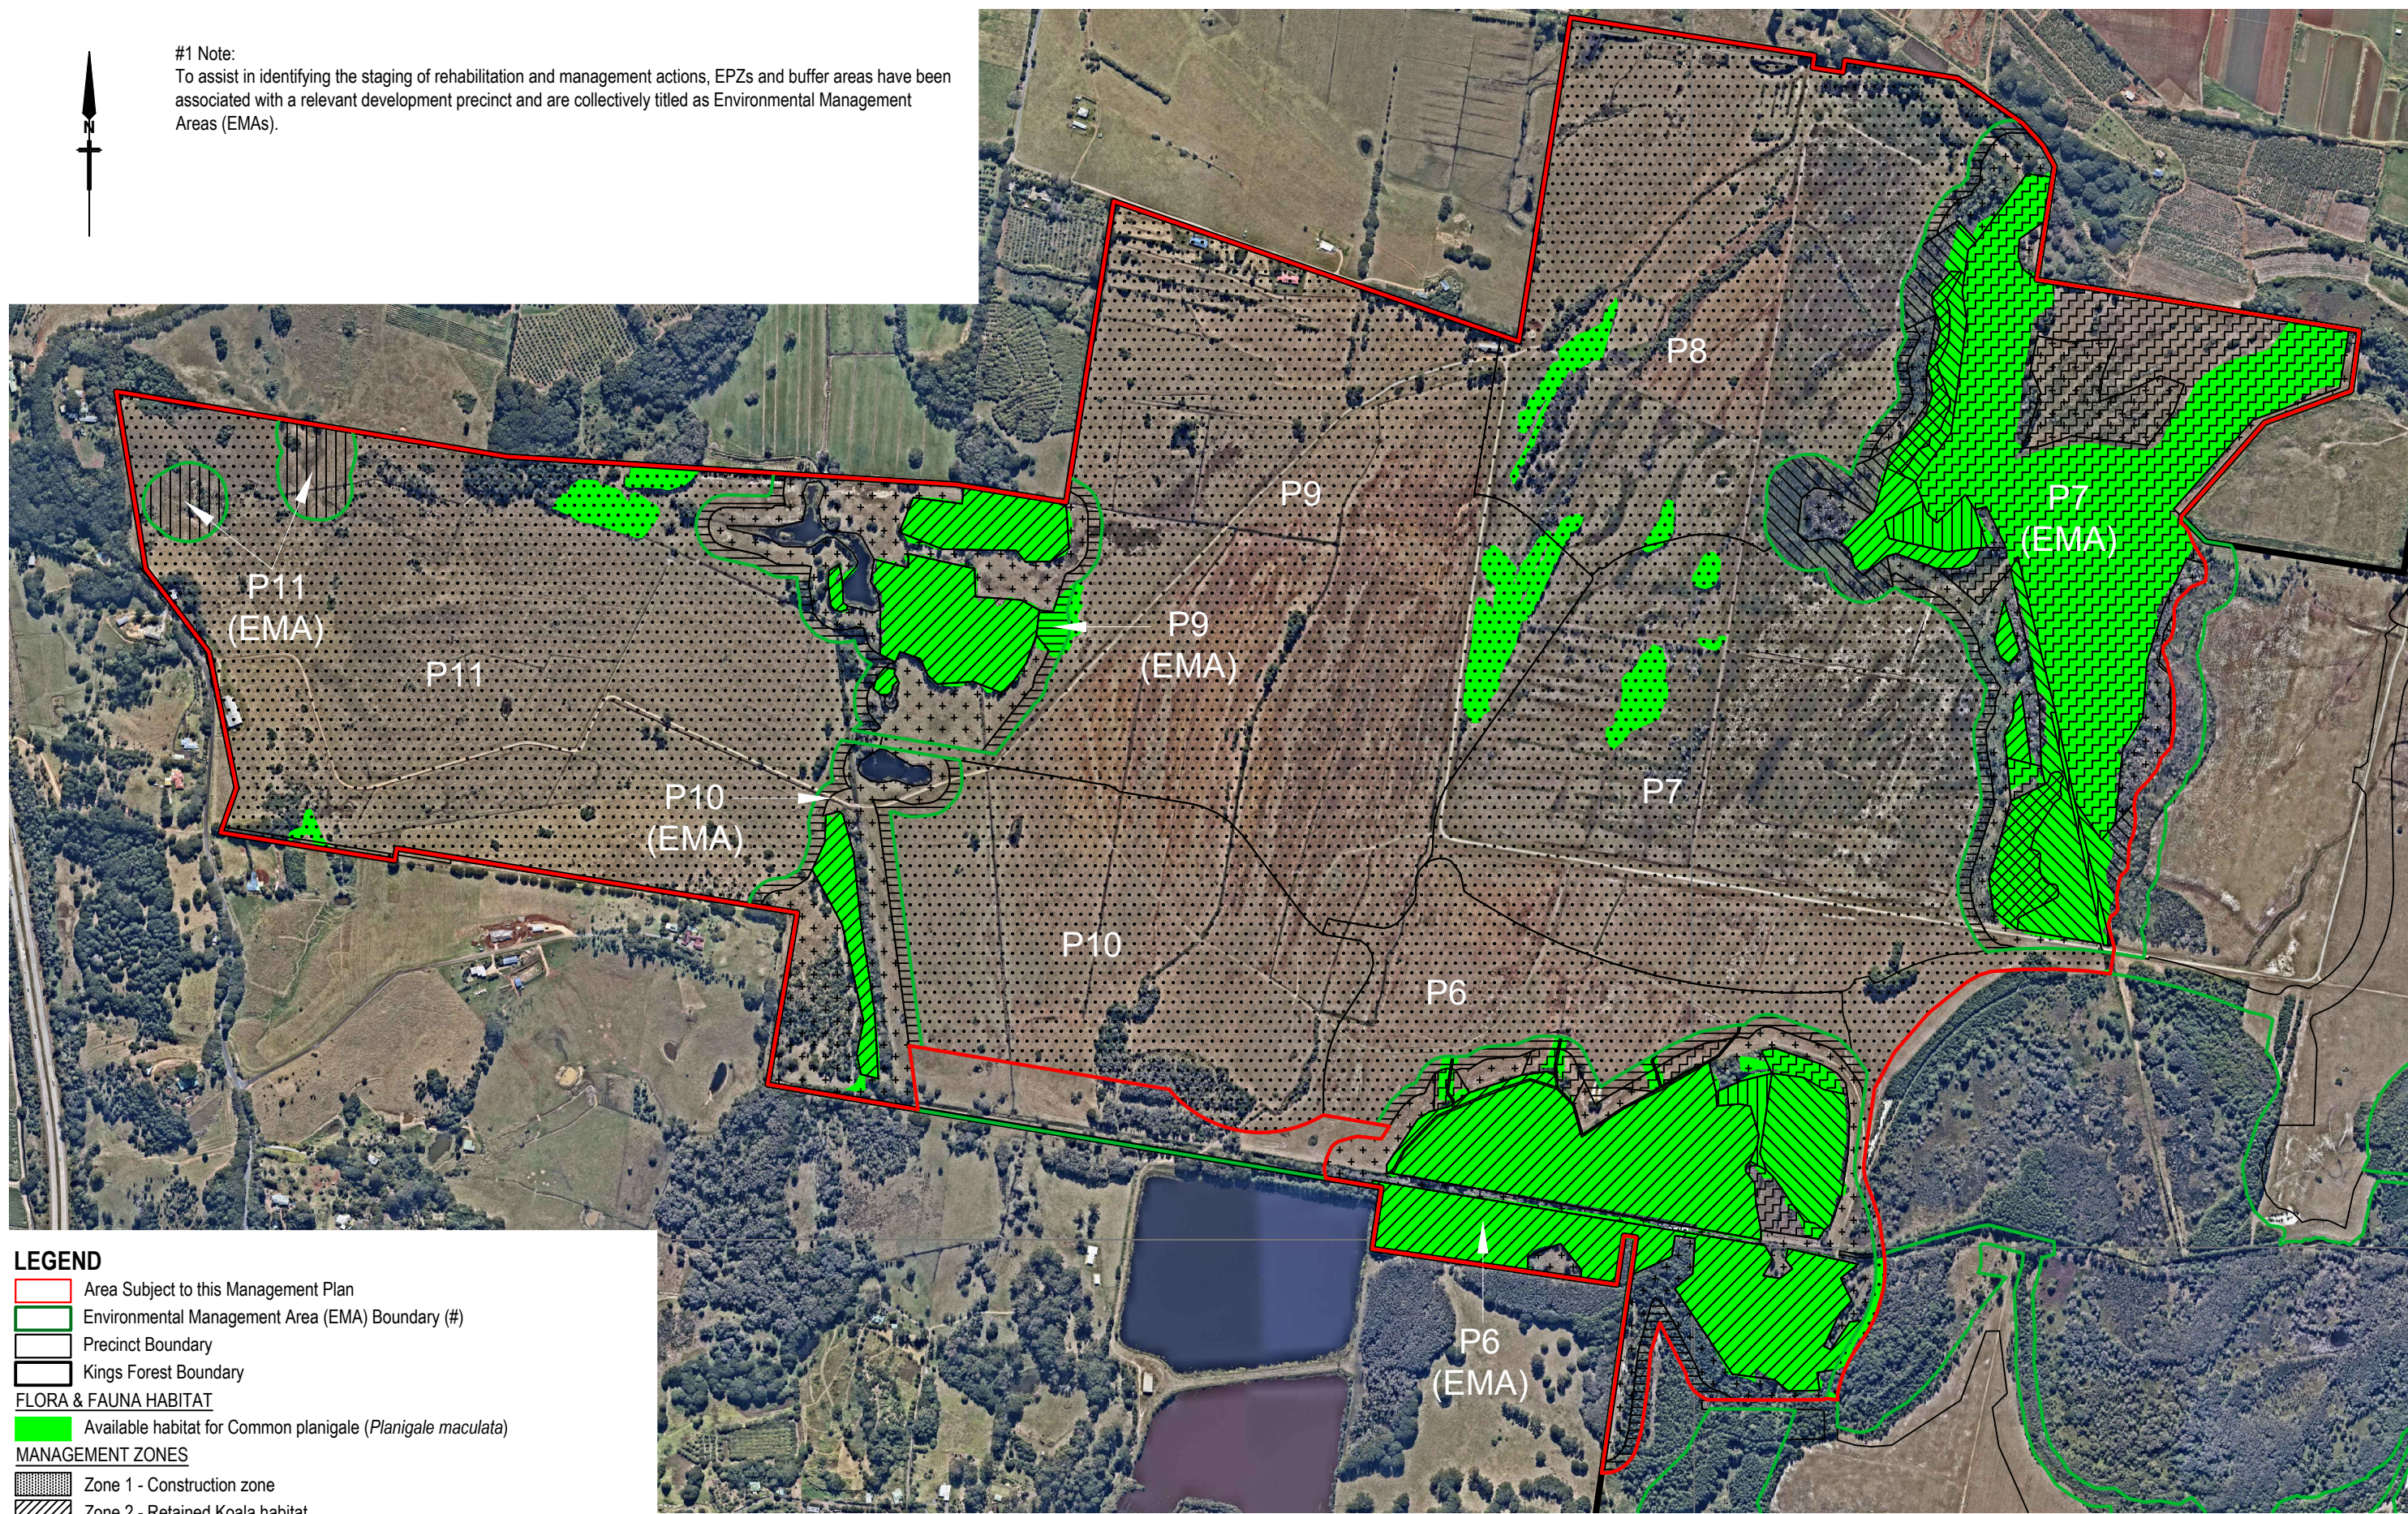

LEGEND

- Area Subject to this Management Plan
- Environmental Management Area (EMA) Boundary (#)
- Precinct Boundary
- Kings Forest Boundary

FLORA & FAUNA HABITAT

- Available habitat for Common planigale (*Planigale maculata*)


MANAGEMENT ZONES

- Zone 1 - Construction zone
- Zone 2 - Retained Koala habitat
- Zone 3 - Retained WSF habitat
- Zone 4 - Koala compensatory habitat
- Zone 5 - WSF compensatory habitat
- Zone 6 - Heath regeneration/revegetation
- Zone 8 - Wetland regeneration

SOURCE: JWA Site Investigations 2018, Near Map 08/08/18 Aerial	CLIENT Project 28 Pty Ltd	FIGURE 12	TITLE HABITAT FOR COMMON PLANIGALE
SCALE: 1 : 10 000 @ A3	PROJECT Threatened Species Management Plan Precincts 6- 11 Kings Forest Melaleuca Drive, Duranbah, NSW Shire of Tweed		
JWA PTY LTD Ecological Consultants		PREPARED: BW DATE: 16 November 2020 FILE: N97017_MP6-11_20201116.dwg	



#1 Note:
To assist in identifying the staging of rehabilitation and management actions, EPZs and buffer areas have been associated with a relevant development precinct and are collectively titled as Environmental Management Areas (EMAs).

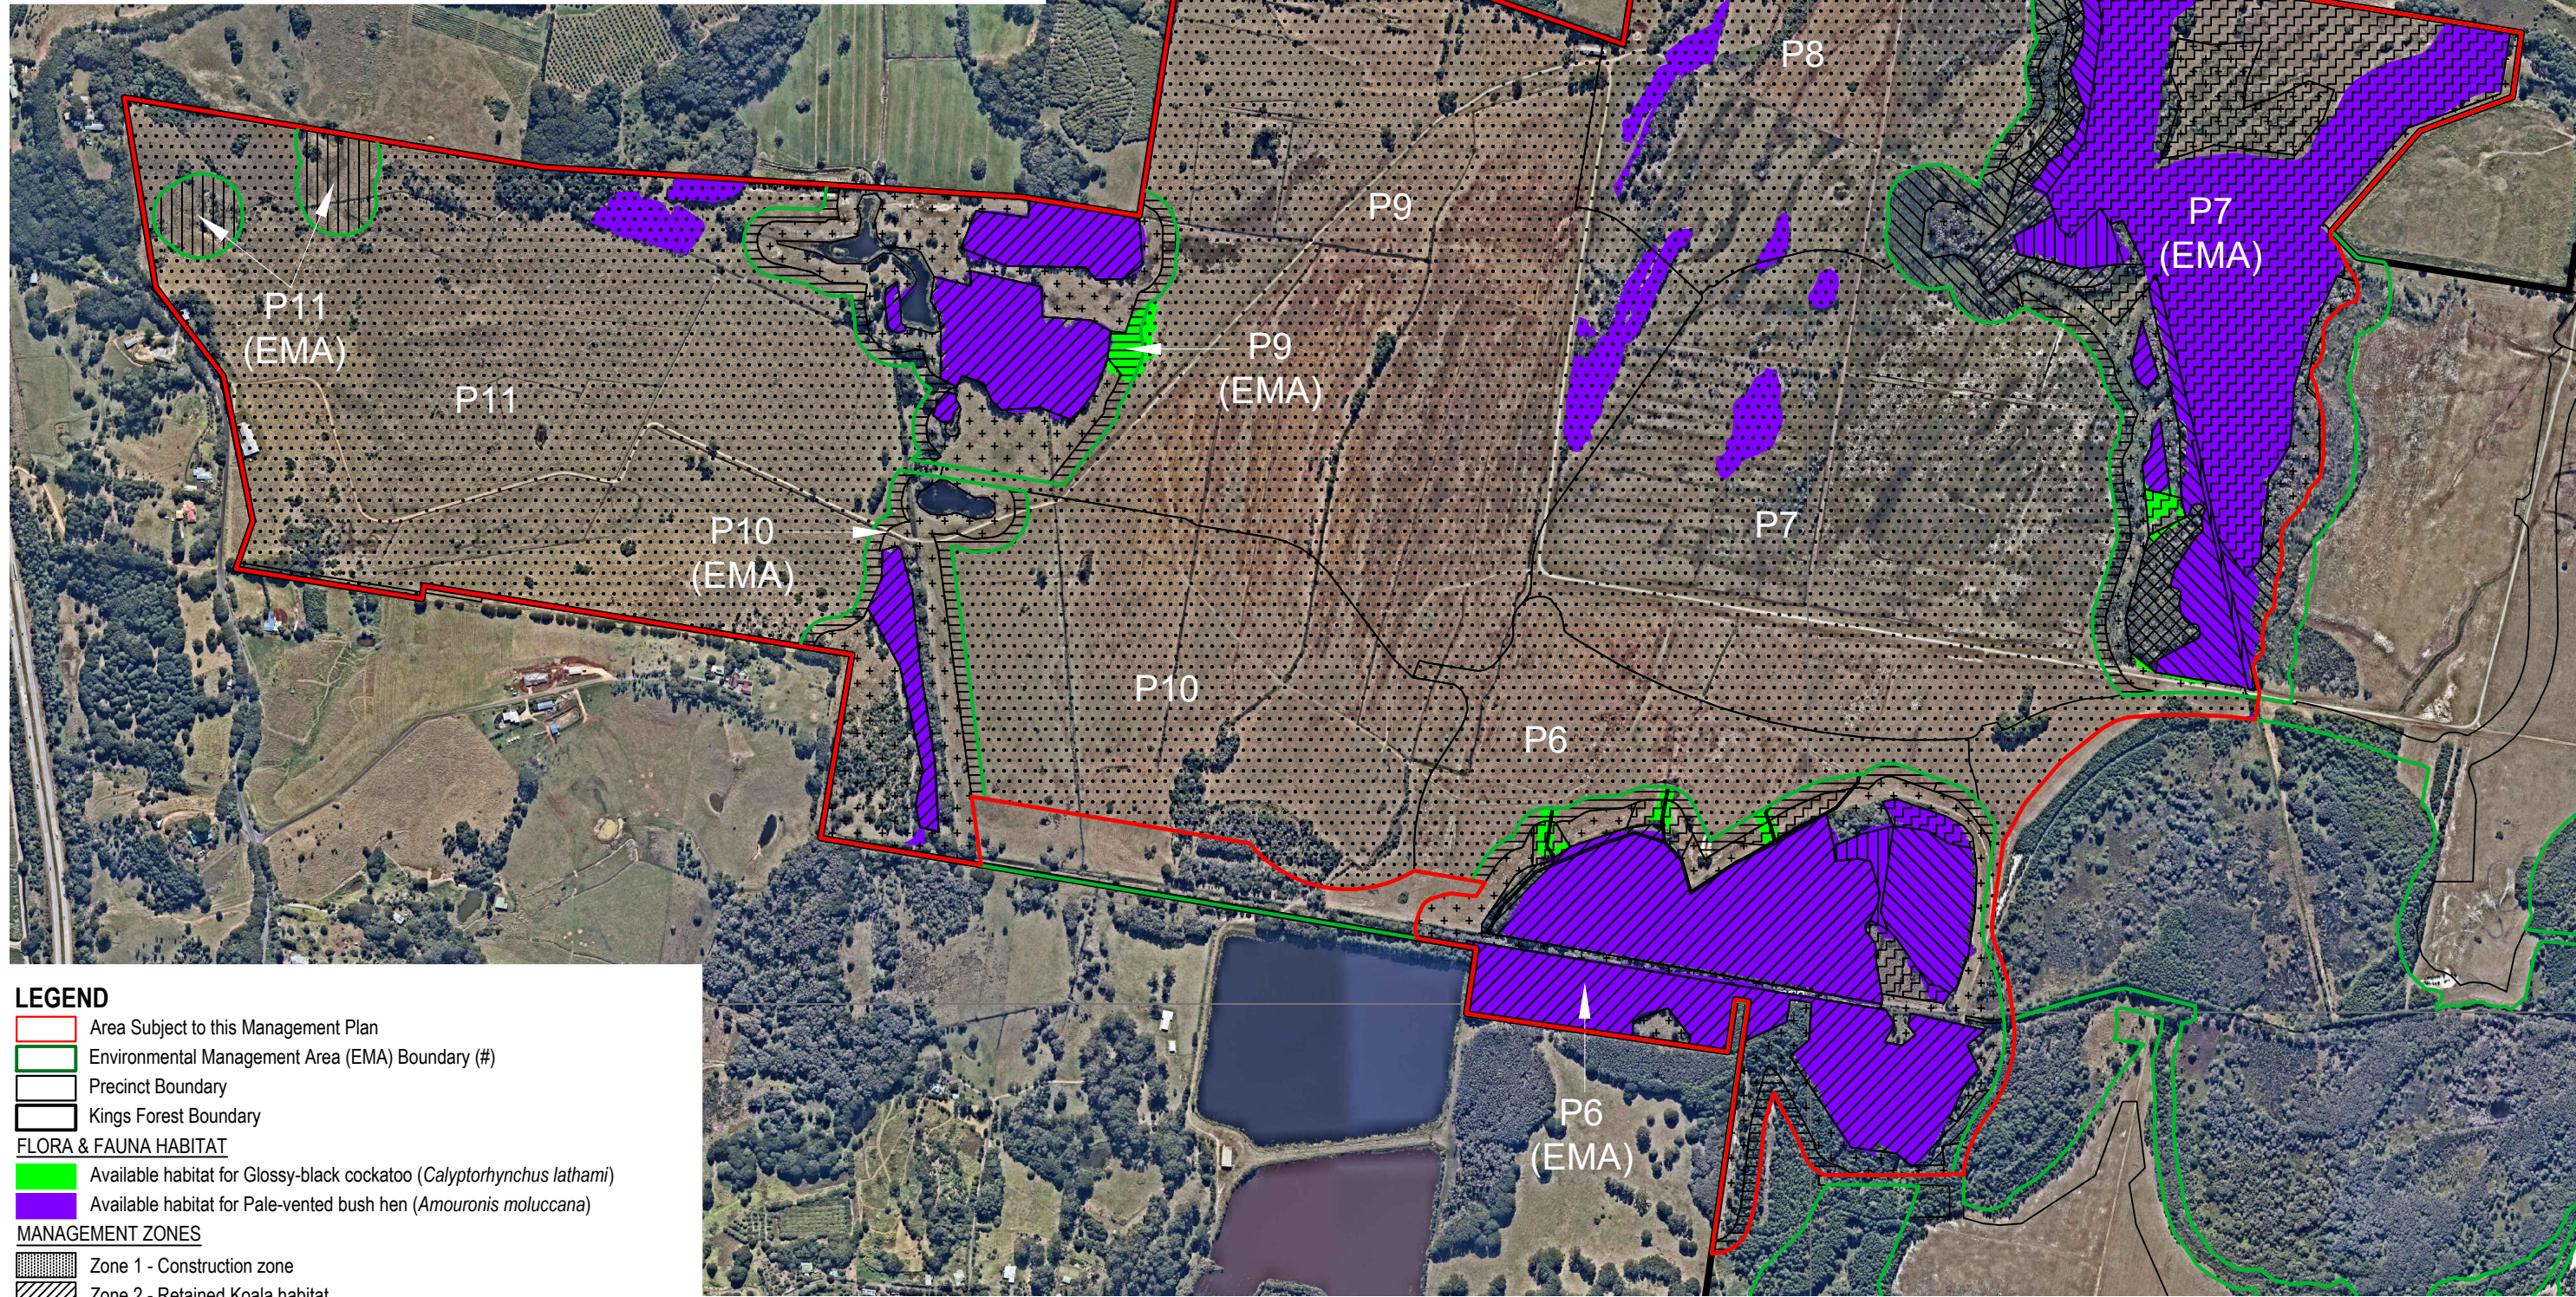

LEGEND

- Area Subject to this Management Plan
- Environmental Management Area (EMA) Boundary (#)
- Precinct Boundary
- Kings Forest Boundary

FLORA & FAUNA HABITAT

- Available habitat for Glossy-black cockatoo (*Calyptorhynchus lathami*)
- Available habitat for Pale-vented bush hen (*Amouronis moluccana*)

MANAGEMENT ZONES

- Zone 1 - Construction zone
- Zone 2 - Retained Koala habitat
- Zone 3 - Retained WSF habitat
- Zone 4 - Koala compensatory habitat
- Zone 5 - WSF compensatory habitat
- Zone 6 - Heath regeneration/revegetation
- Zone 8 - Wetland regeneration

0 1 : 10 000 300m

SOURCE: JWA Site Investigations 2018, Near Map 08/08/18 Aerial	CLIENT Project 28 Pty Ltd PROJECT Threatened Species Management Plan Precincts 6- 11 Kings Forest Melaleuca Drive, Duranbah, NSW Shire of Tweed	FIGURE 13	TITLE HABITAT FOR GLOSSY-BLACK COCKATOO & PALE-VENTED BUSH HEN
SCALE: 1 : 10 000 @ A3			
JWA PTY LTD Ecological Consultants		PREPARED: BW DATE: 16 November 2020 FILE: N97017_MP6-11_20201116.dwg	