



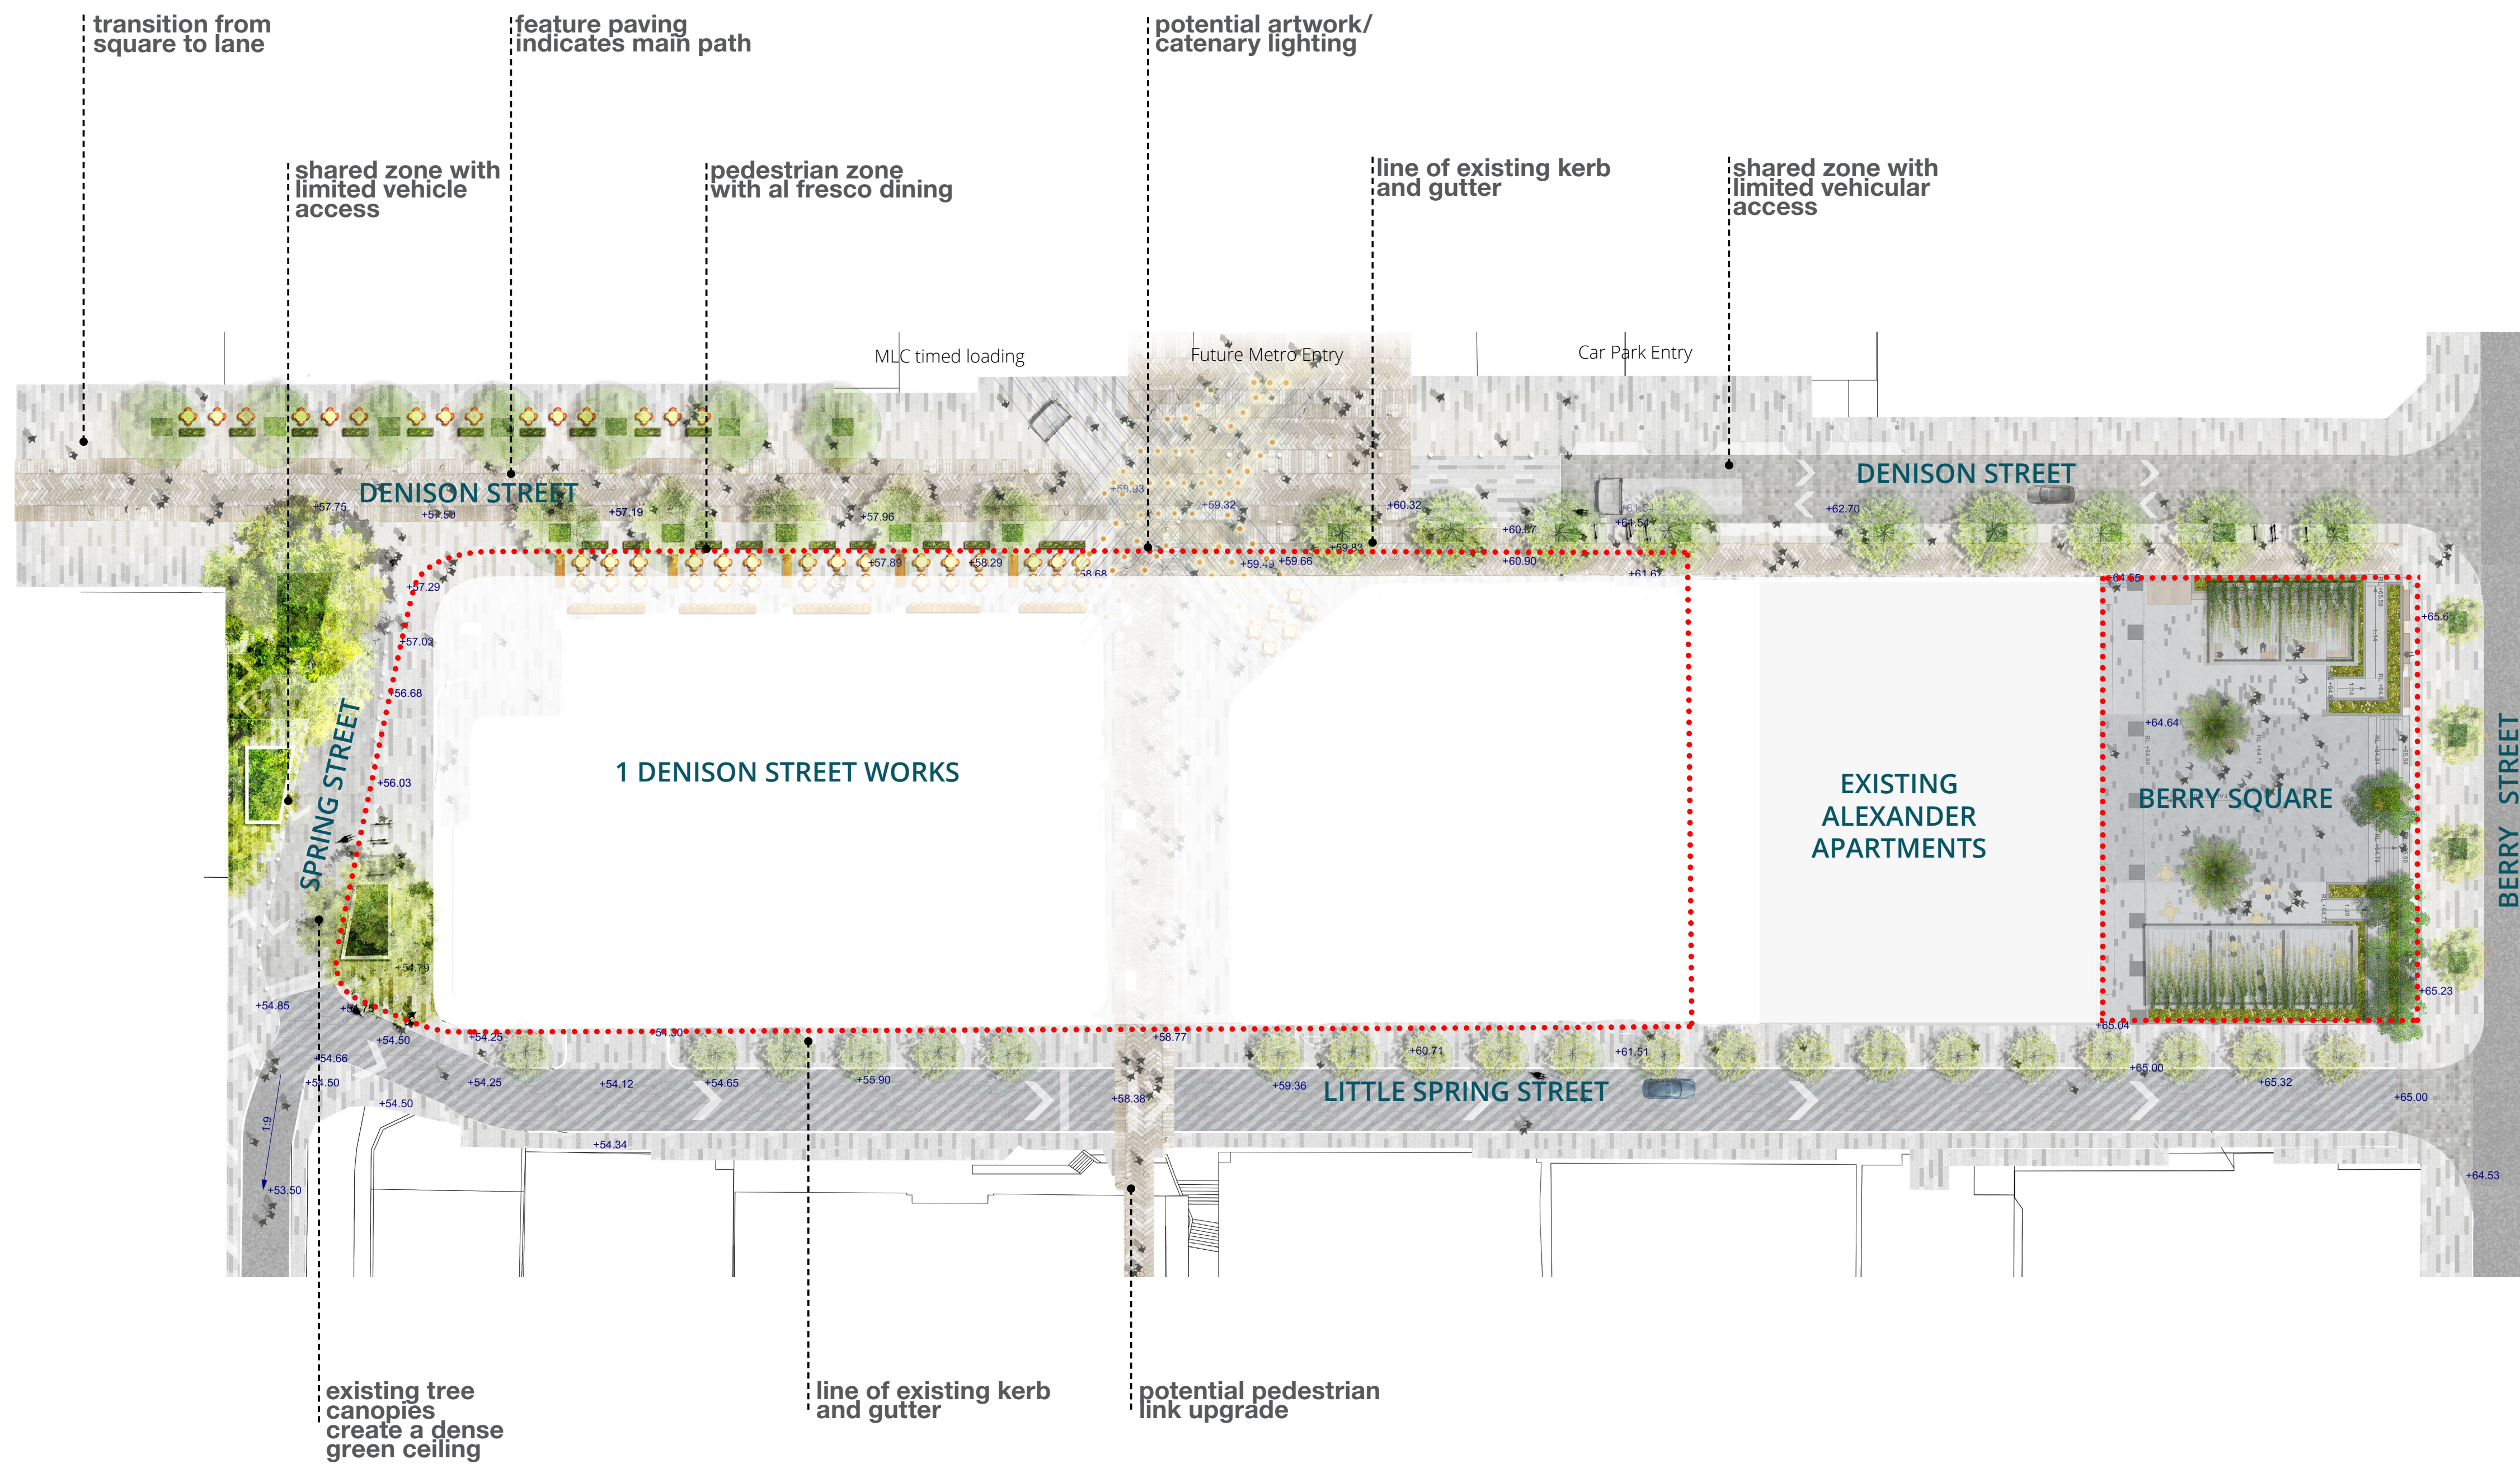

LEGEND

..... 1 Denison Street development boundary




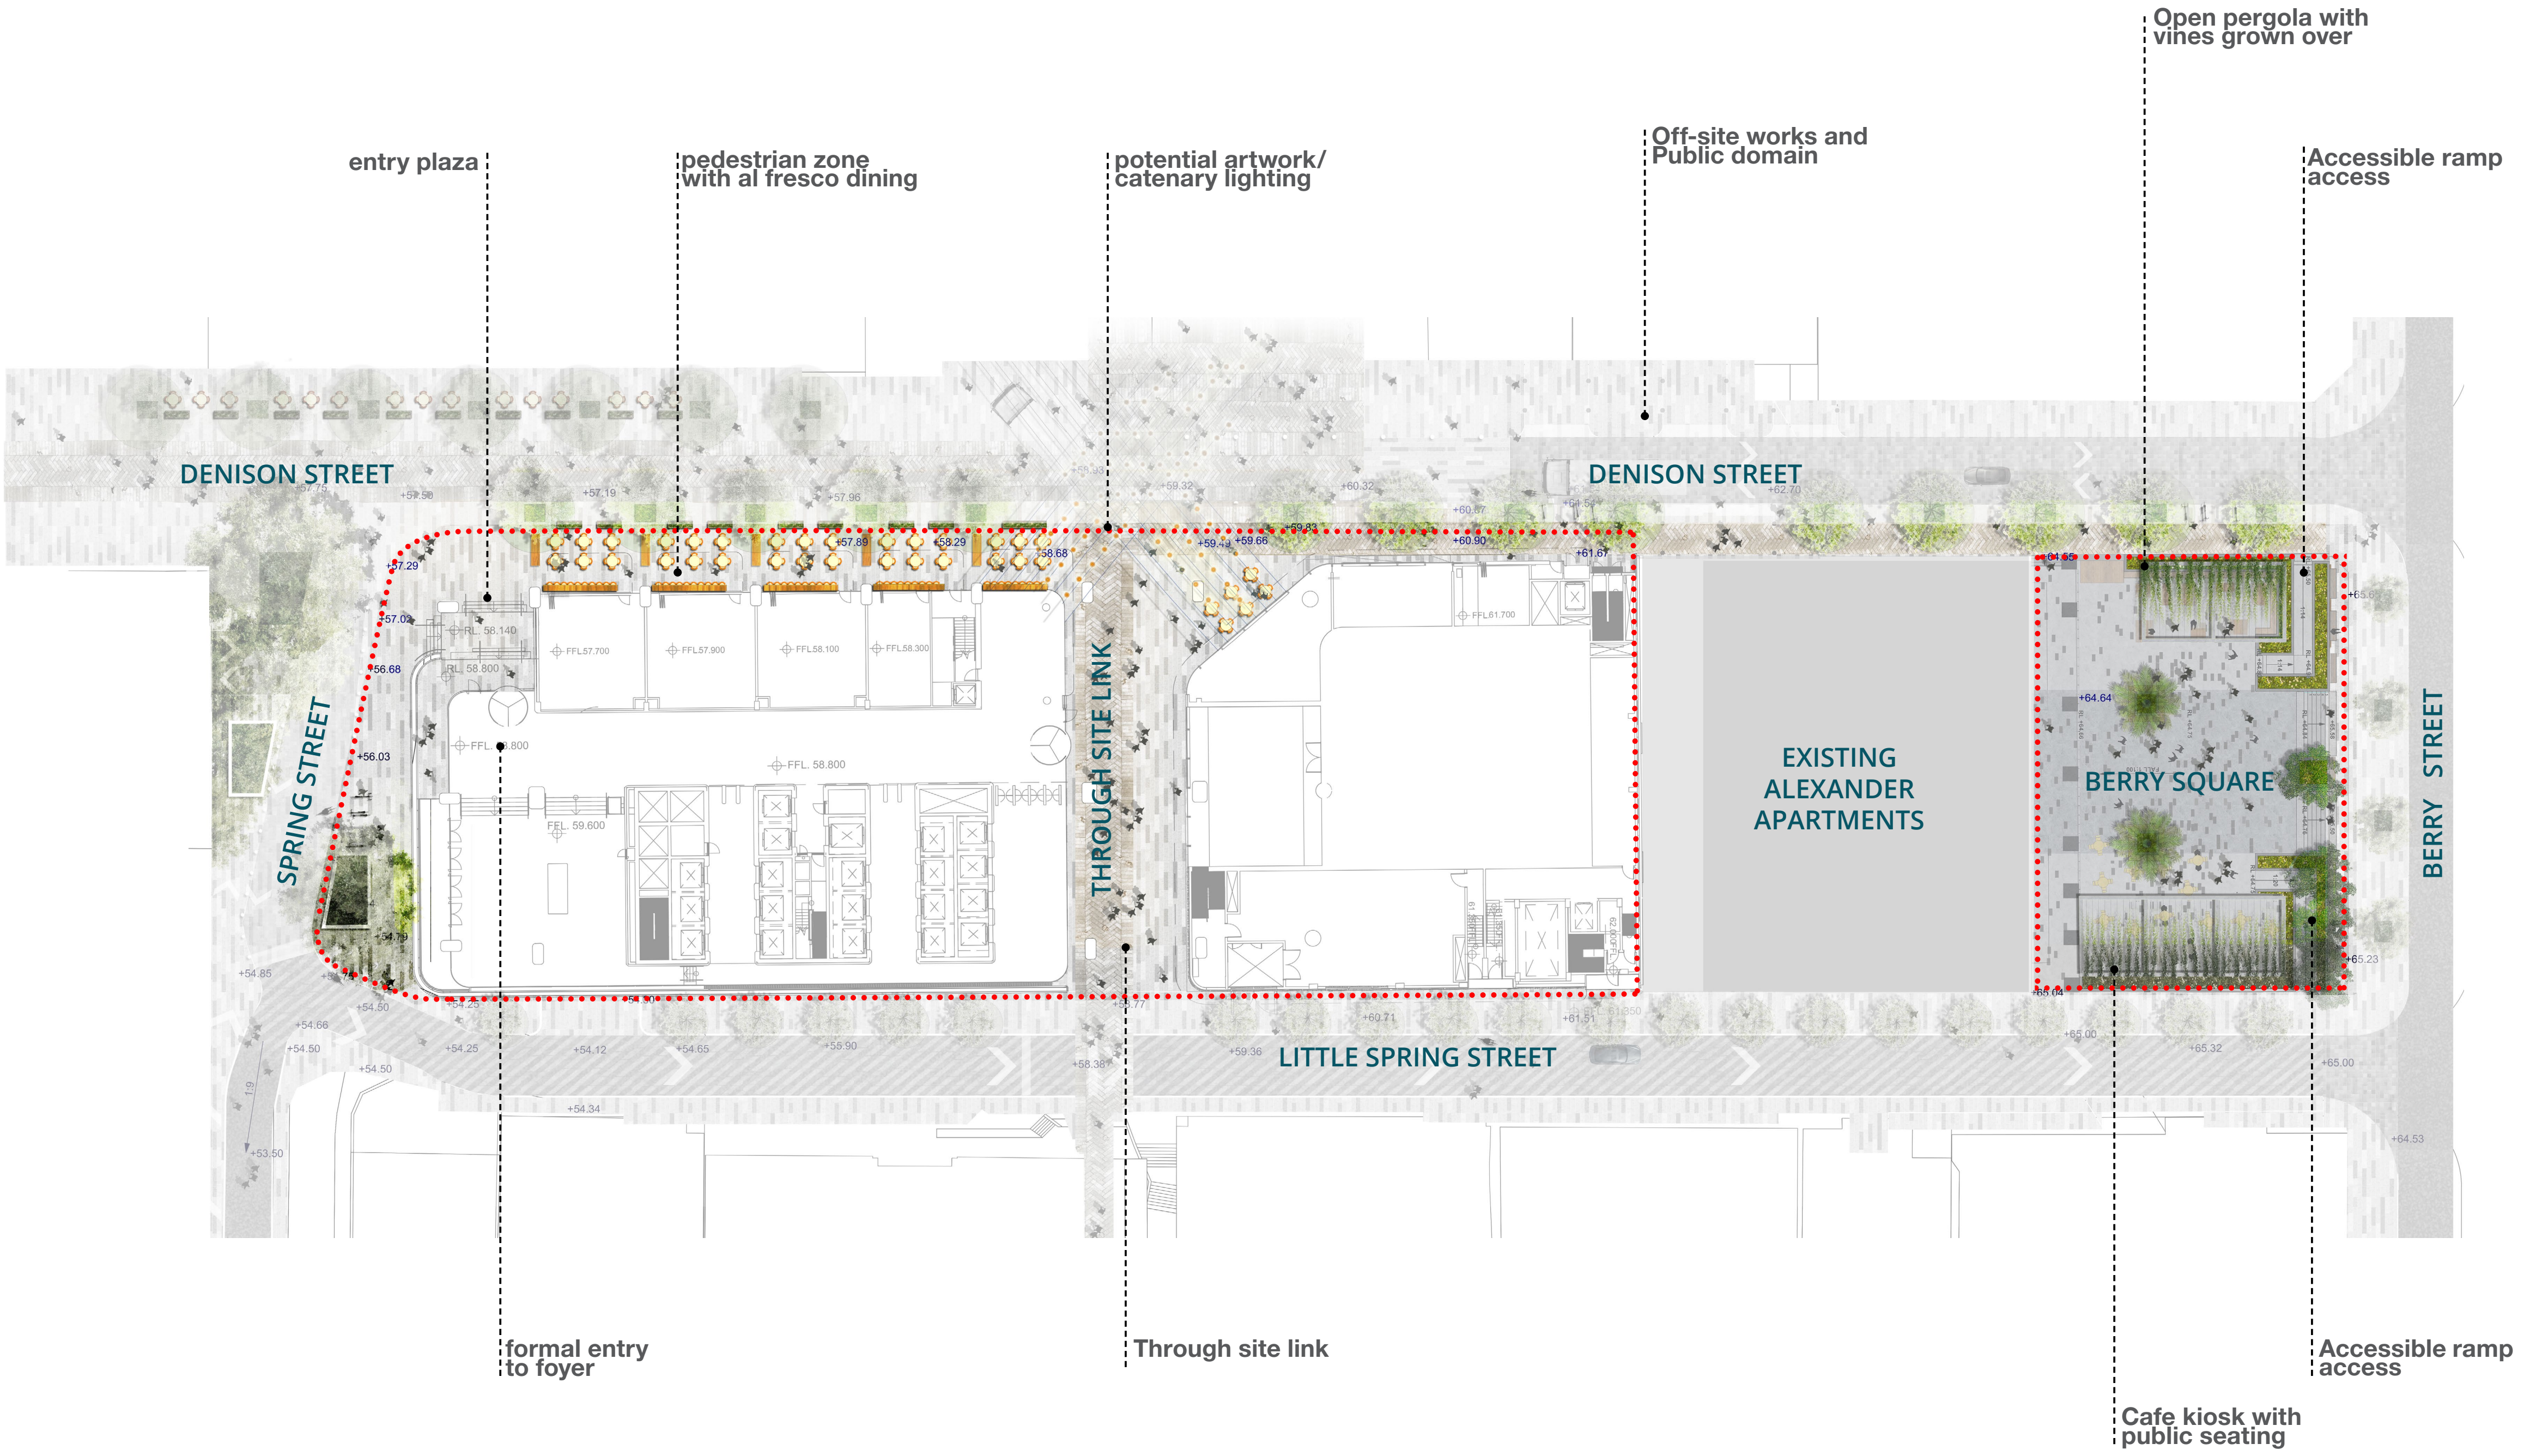

LEGEND

..... 1 Denison Street development boundary

Landscape Plan- Ground Level

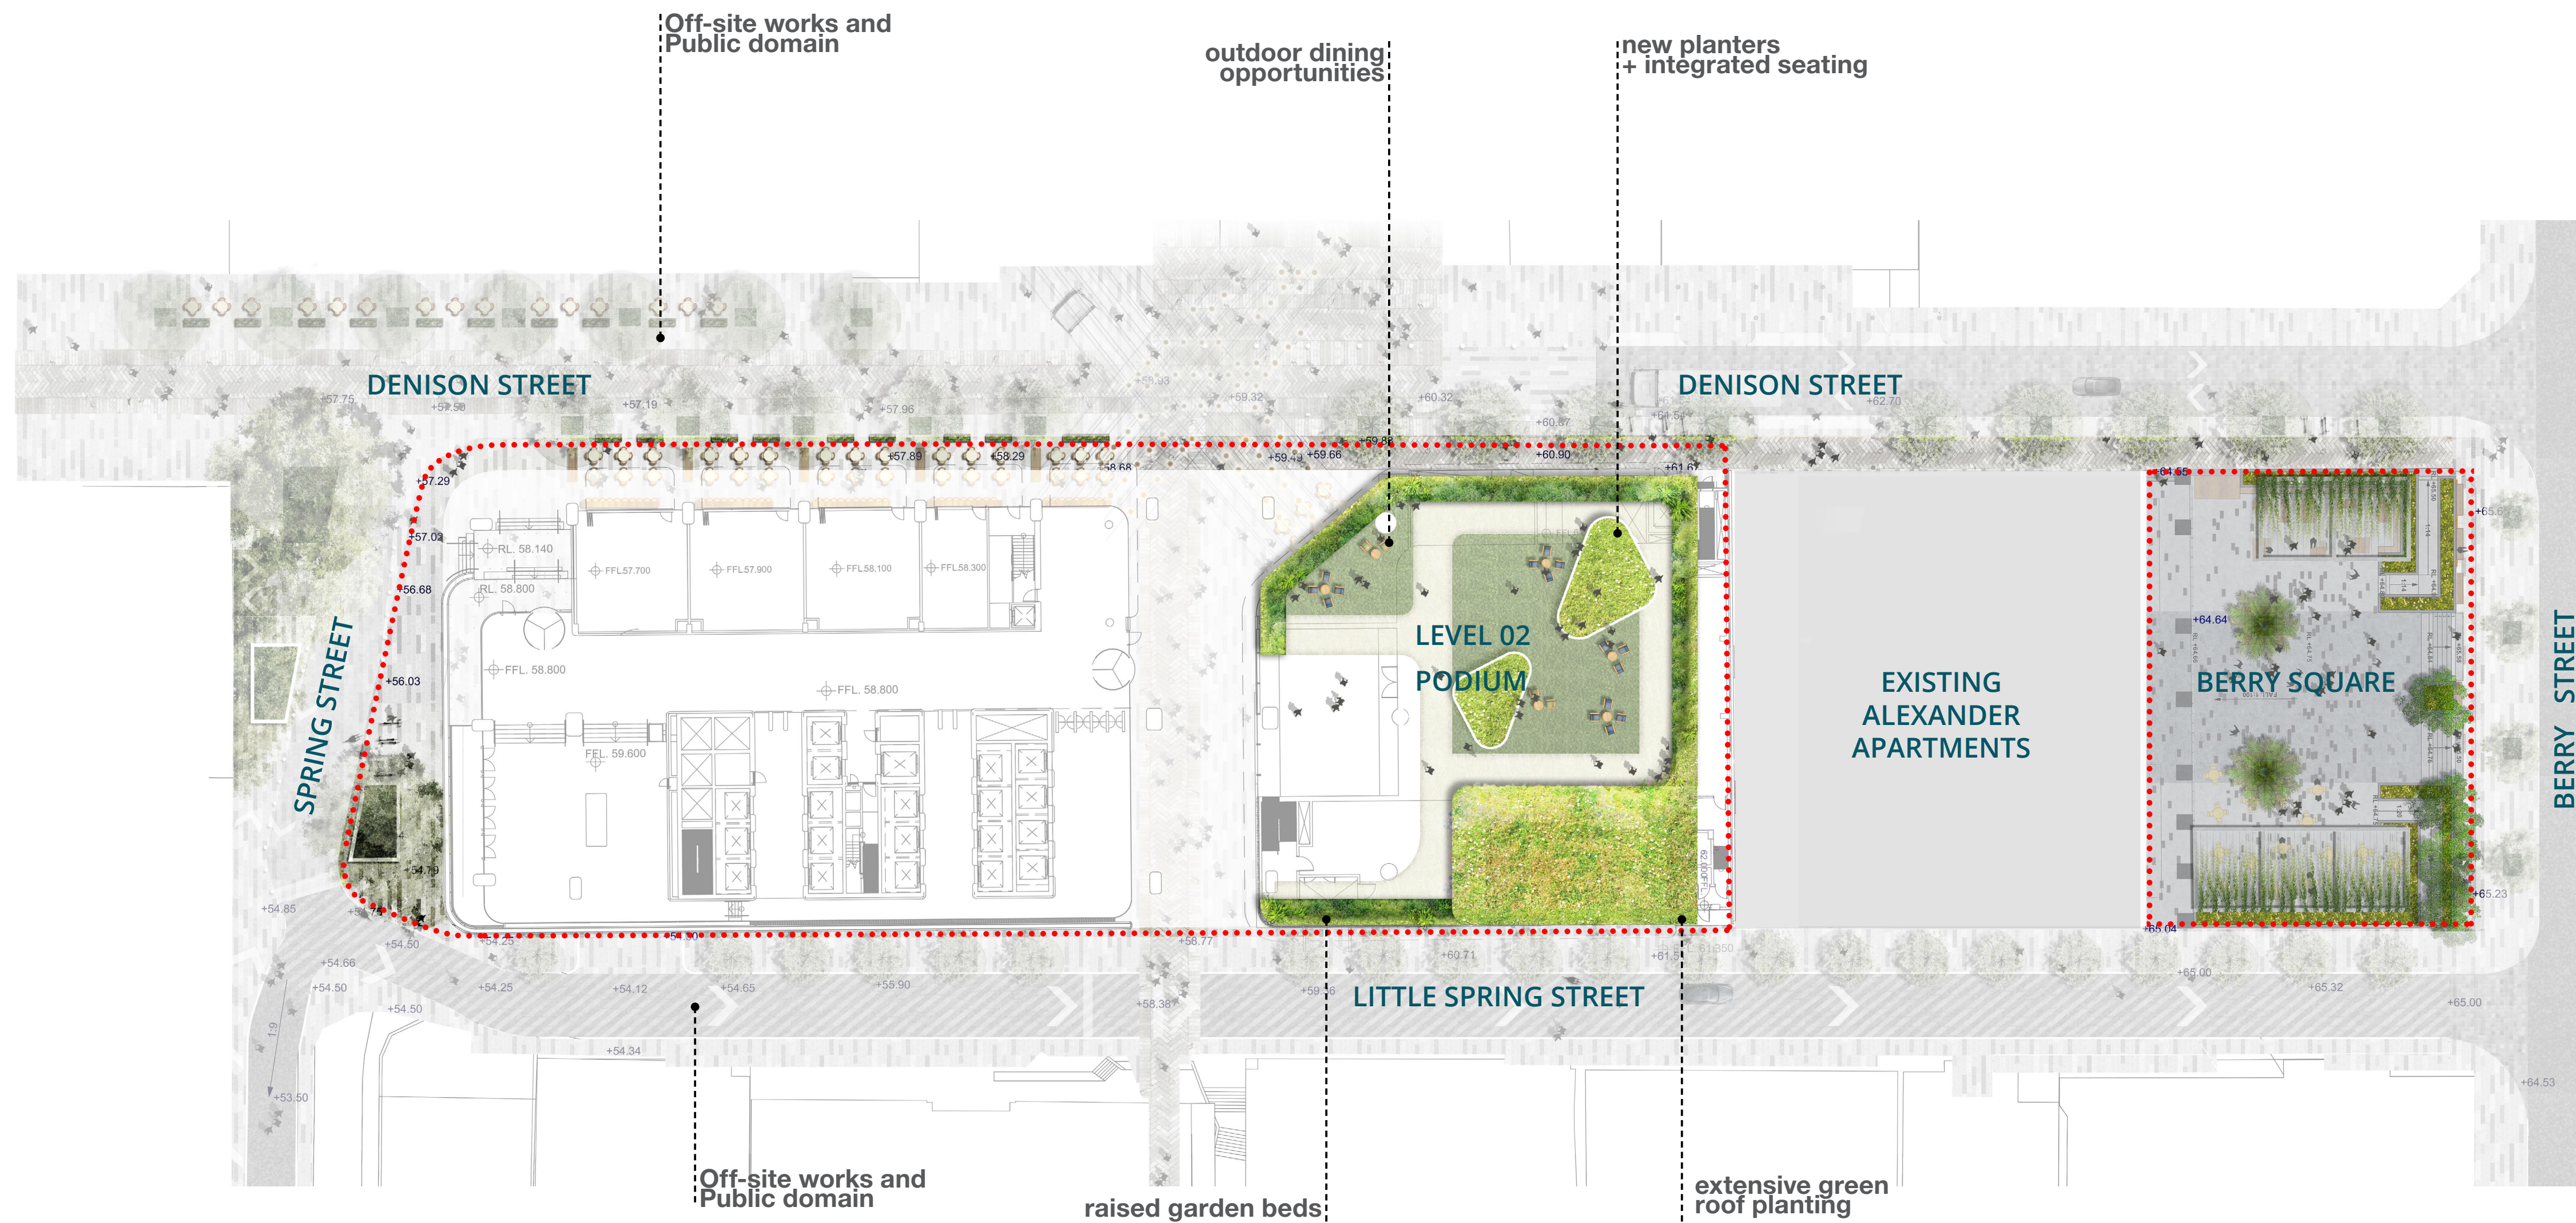

LEGEND

..... 1 Denison Street development boundary

