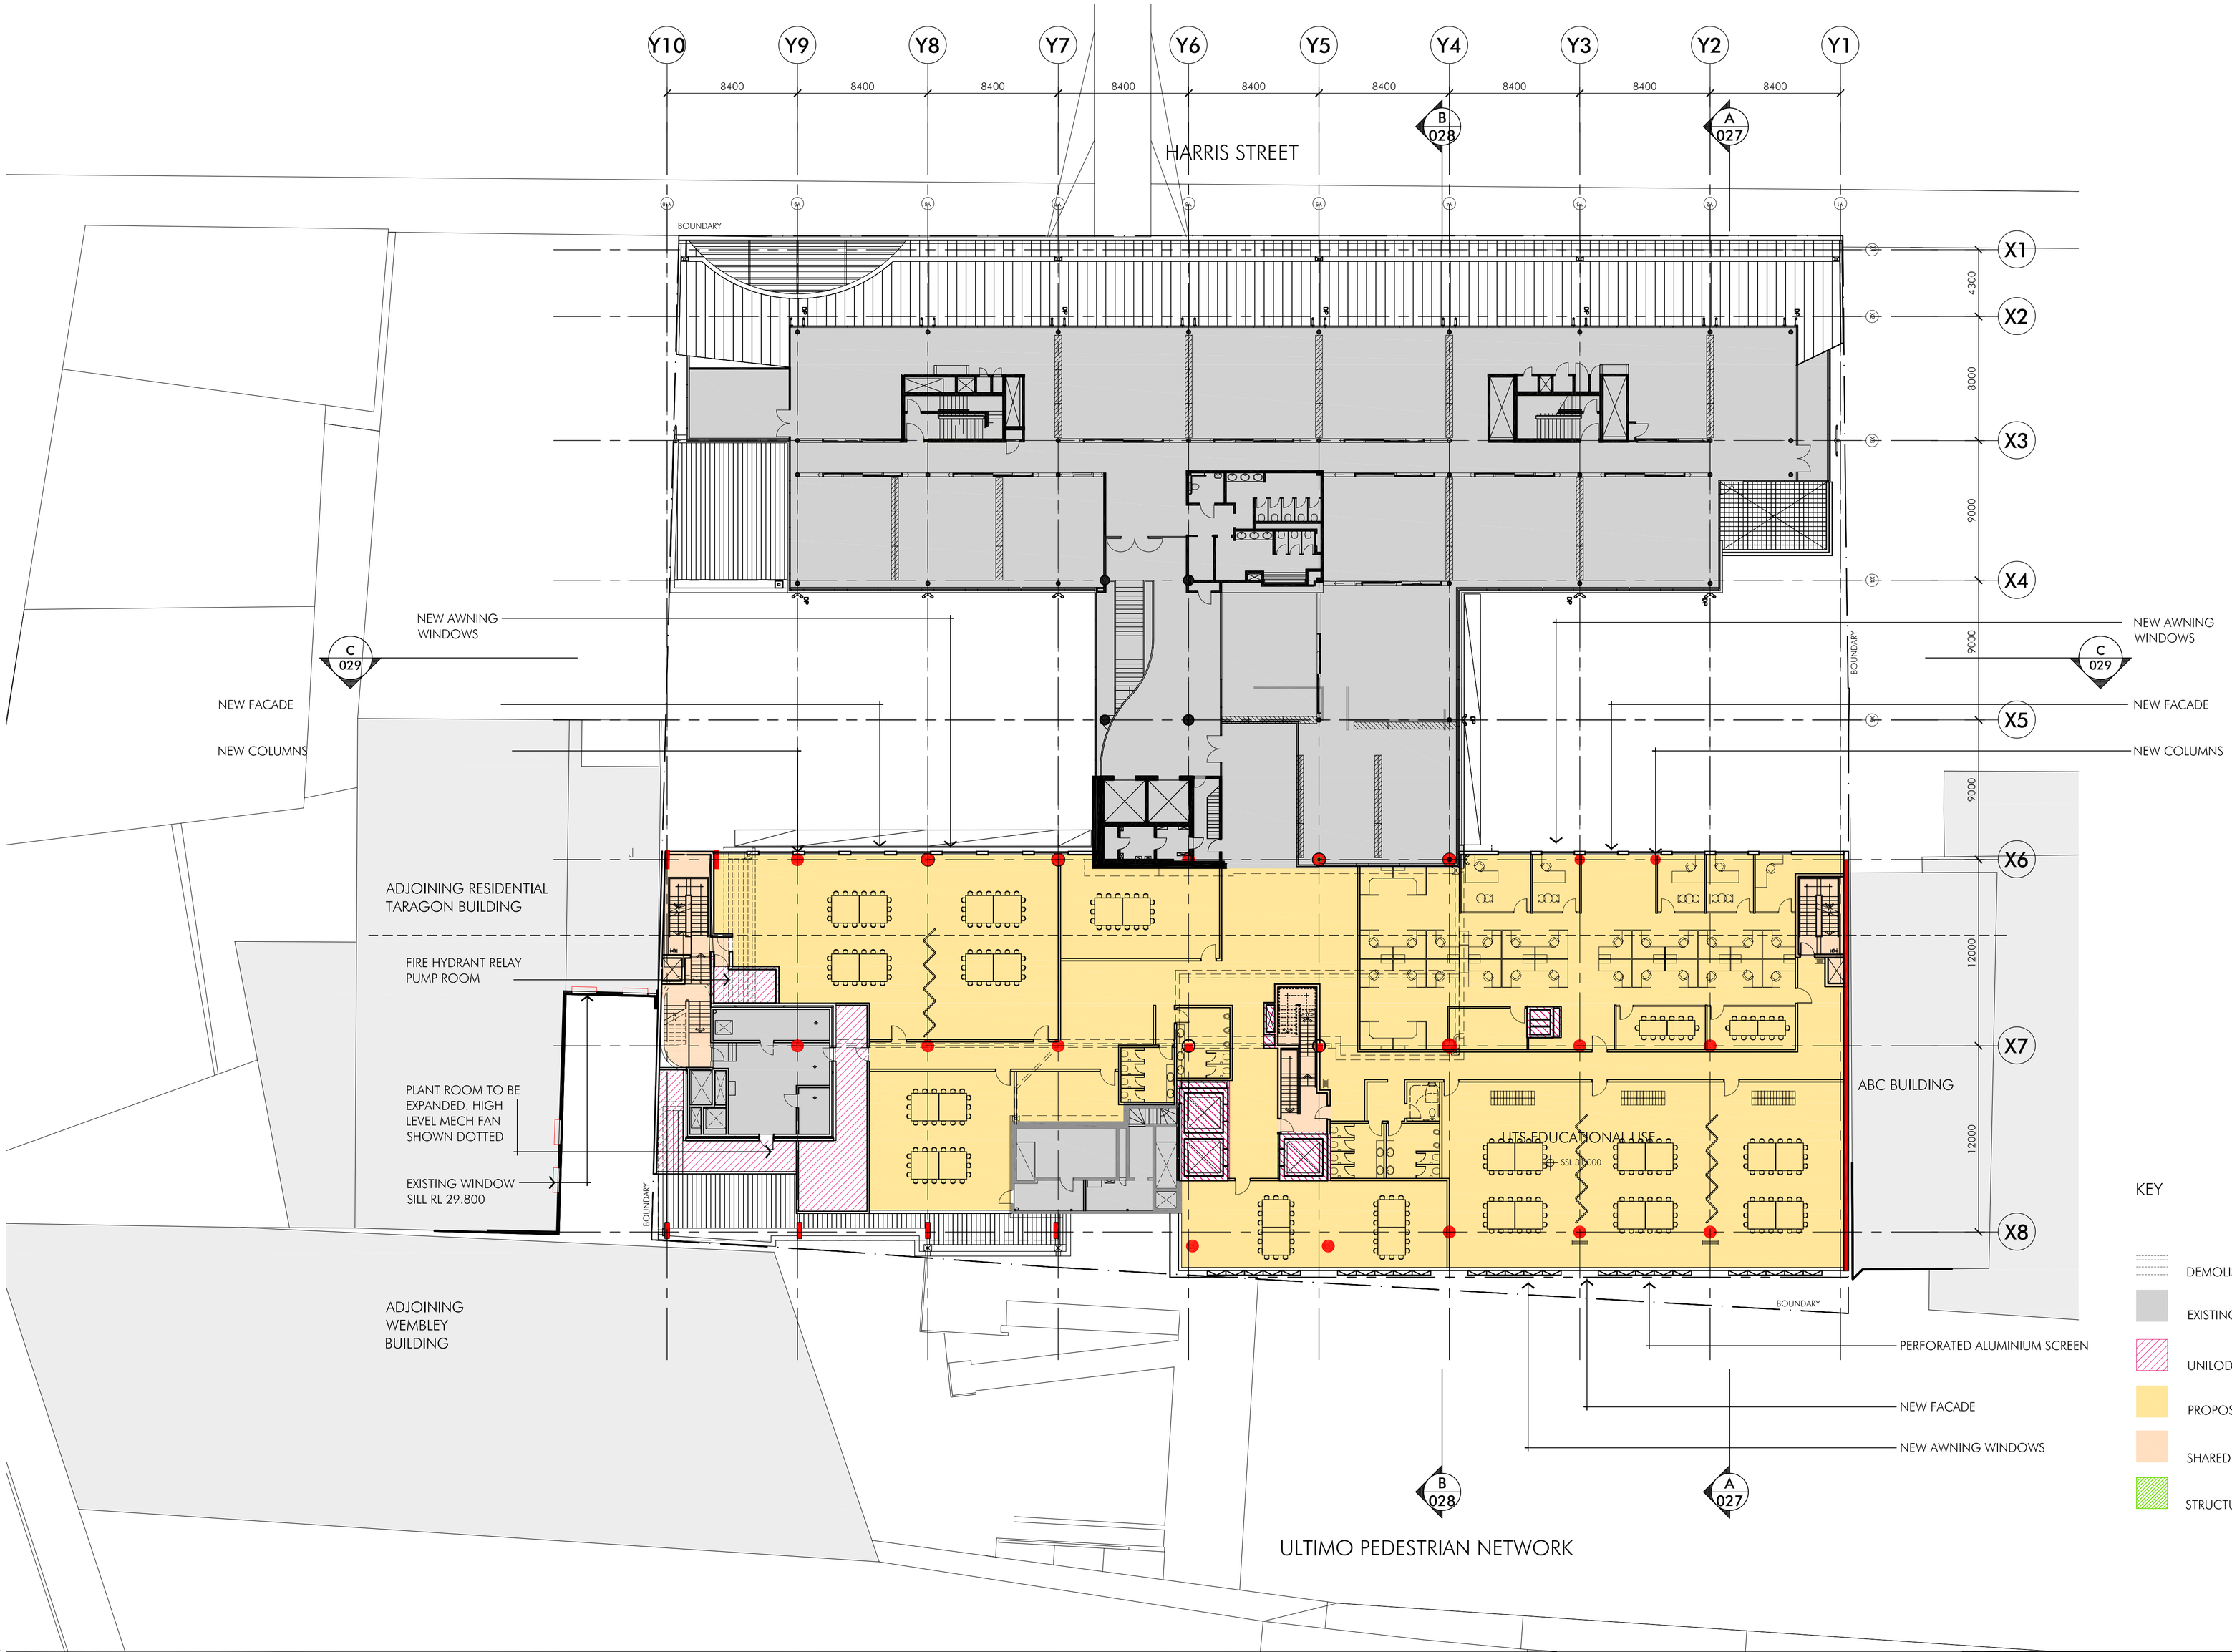

KEY

- DEMOLISHED AREAS ELEMENTS SHOWN DASHED
- EXISTING UTS SPACE - NOT IN SCOPE OF WORKS
- UNILODGE OPERATIONAL SPACE
- PROPOSED UTS EDUCATIONAL USE
- SHARED SPACE
- STRUCTURAL UPGRADE TO EXISTING REQUIRED

Client

Living EDUCATION

Project

UTS

University of Technology, Sydney

UTS Student Housing: Peter Johnson Building

development application

Title: Level 7 - Podium Plan

Scale: 1:200 @ A1, 1:400 @ A3

Date: 20th March 2009

Number: 3531_DA009

0 2 4 10 20m

© copyright nettleton tribe partnership pty ltd

nettleton tribe

nettleton tribe partnership pty ltd ABN 58 161 683 122

117 willoughby road crows nest nsw 2065

t 02 9431 6431 f 02 9439 7474

e sydney@nettletontribe.com.au w nettletontribe.com.au

Mar 19, 2009 - 6:56am P:\3531\3531_DA009.dwg