
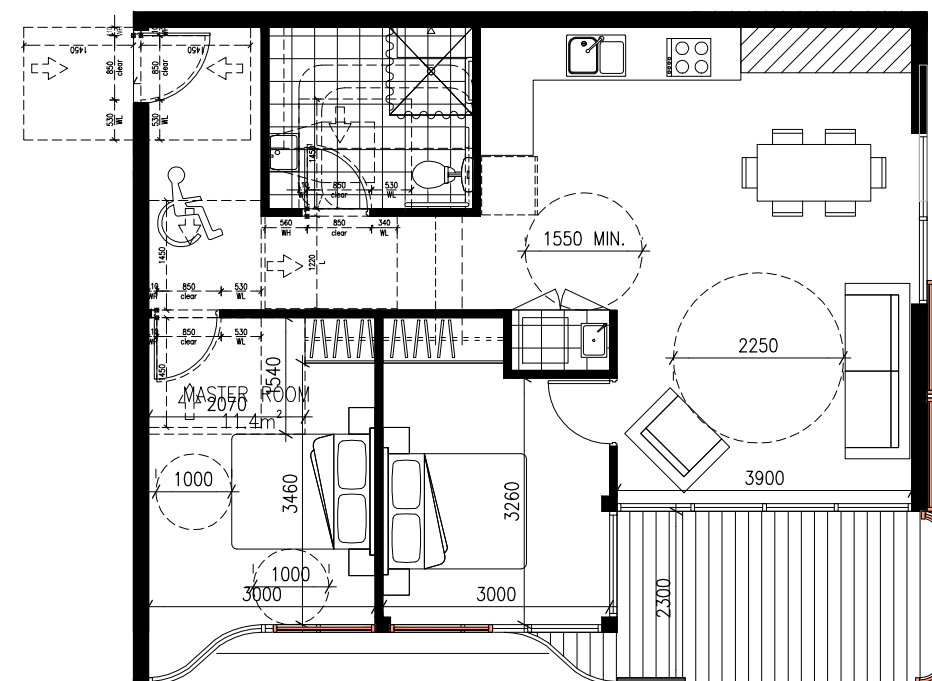
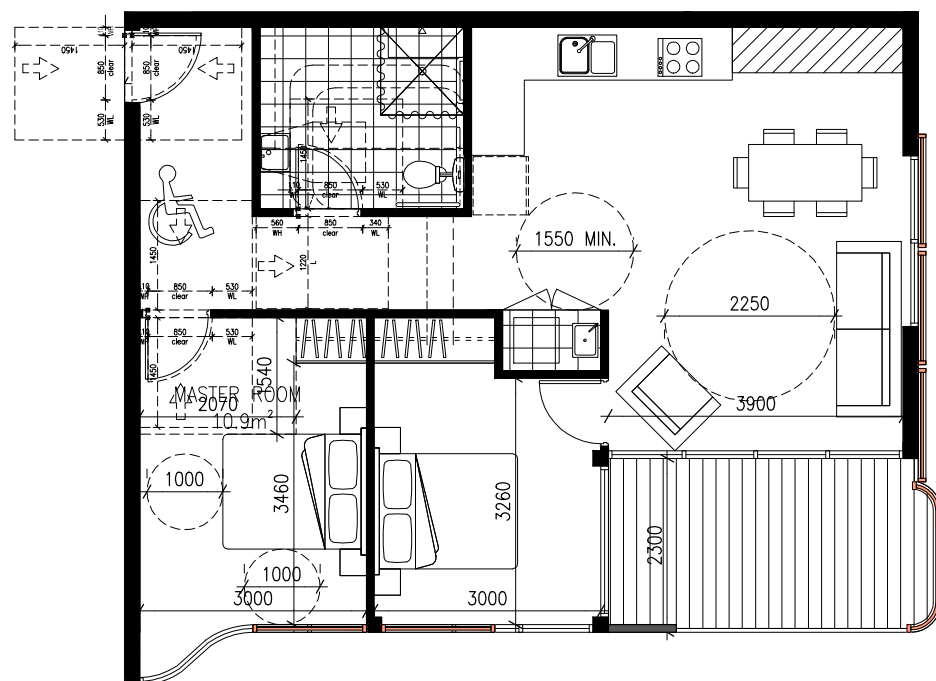
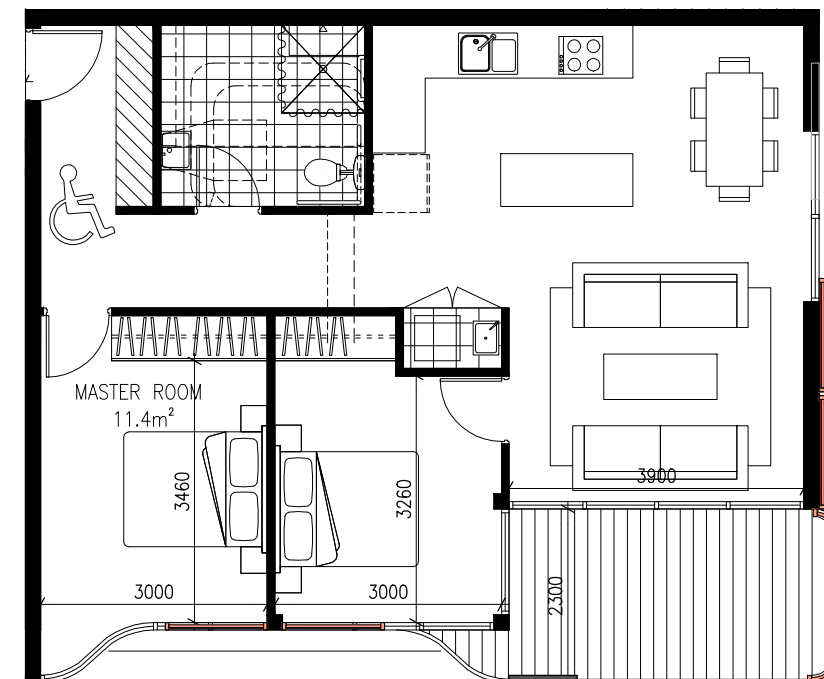


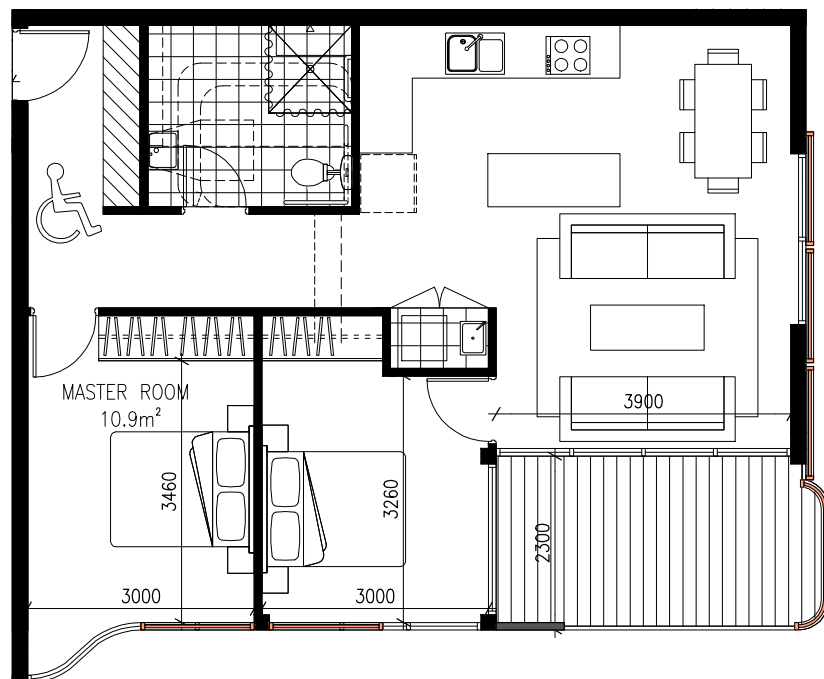

ADAPTABLE UNITS

[illegible]